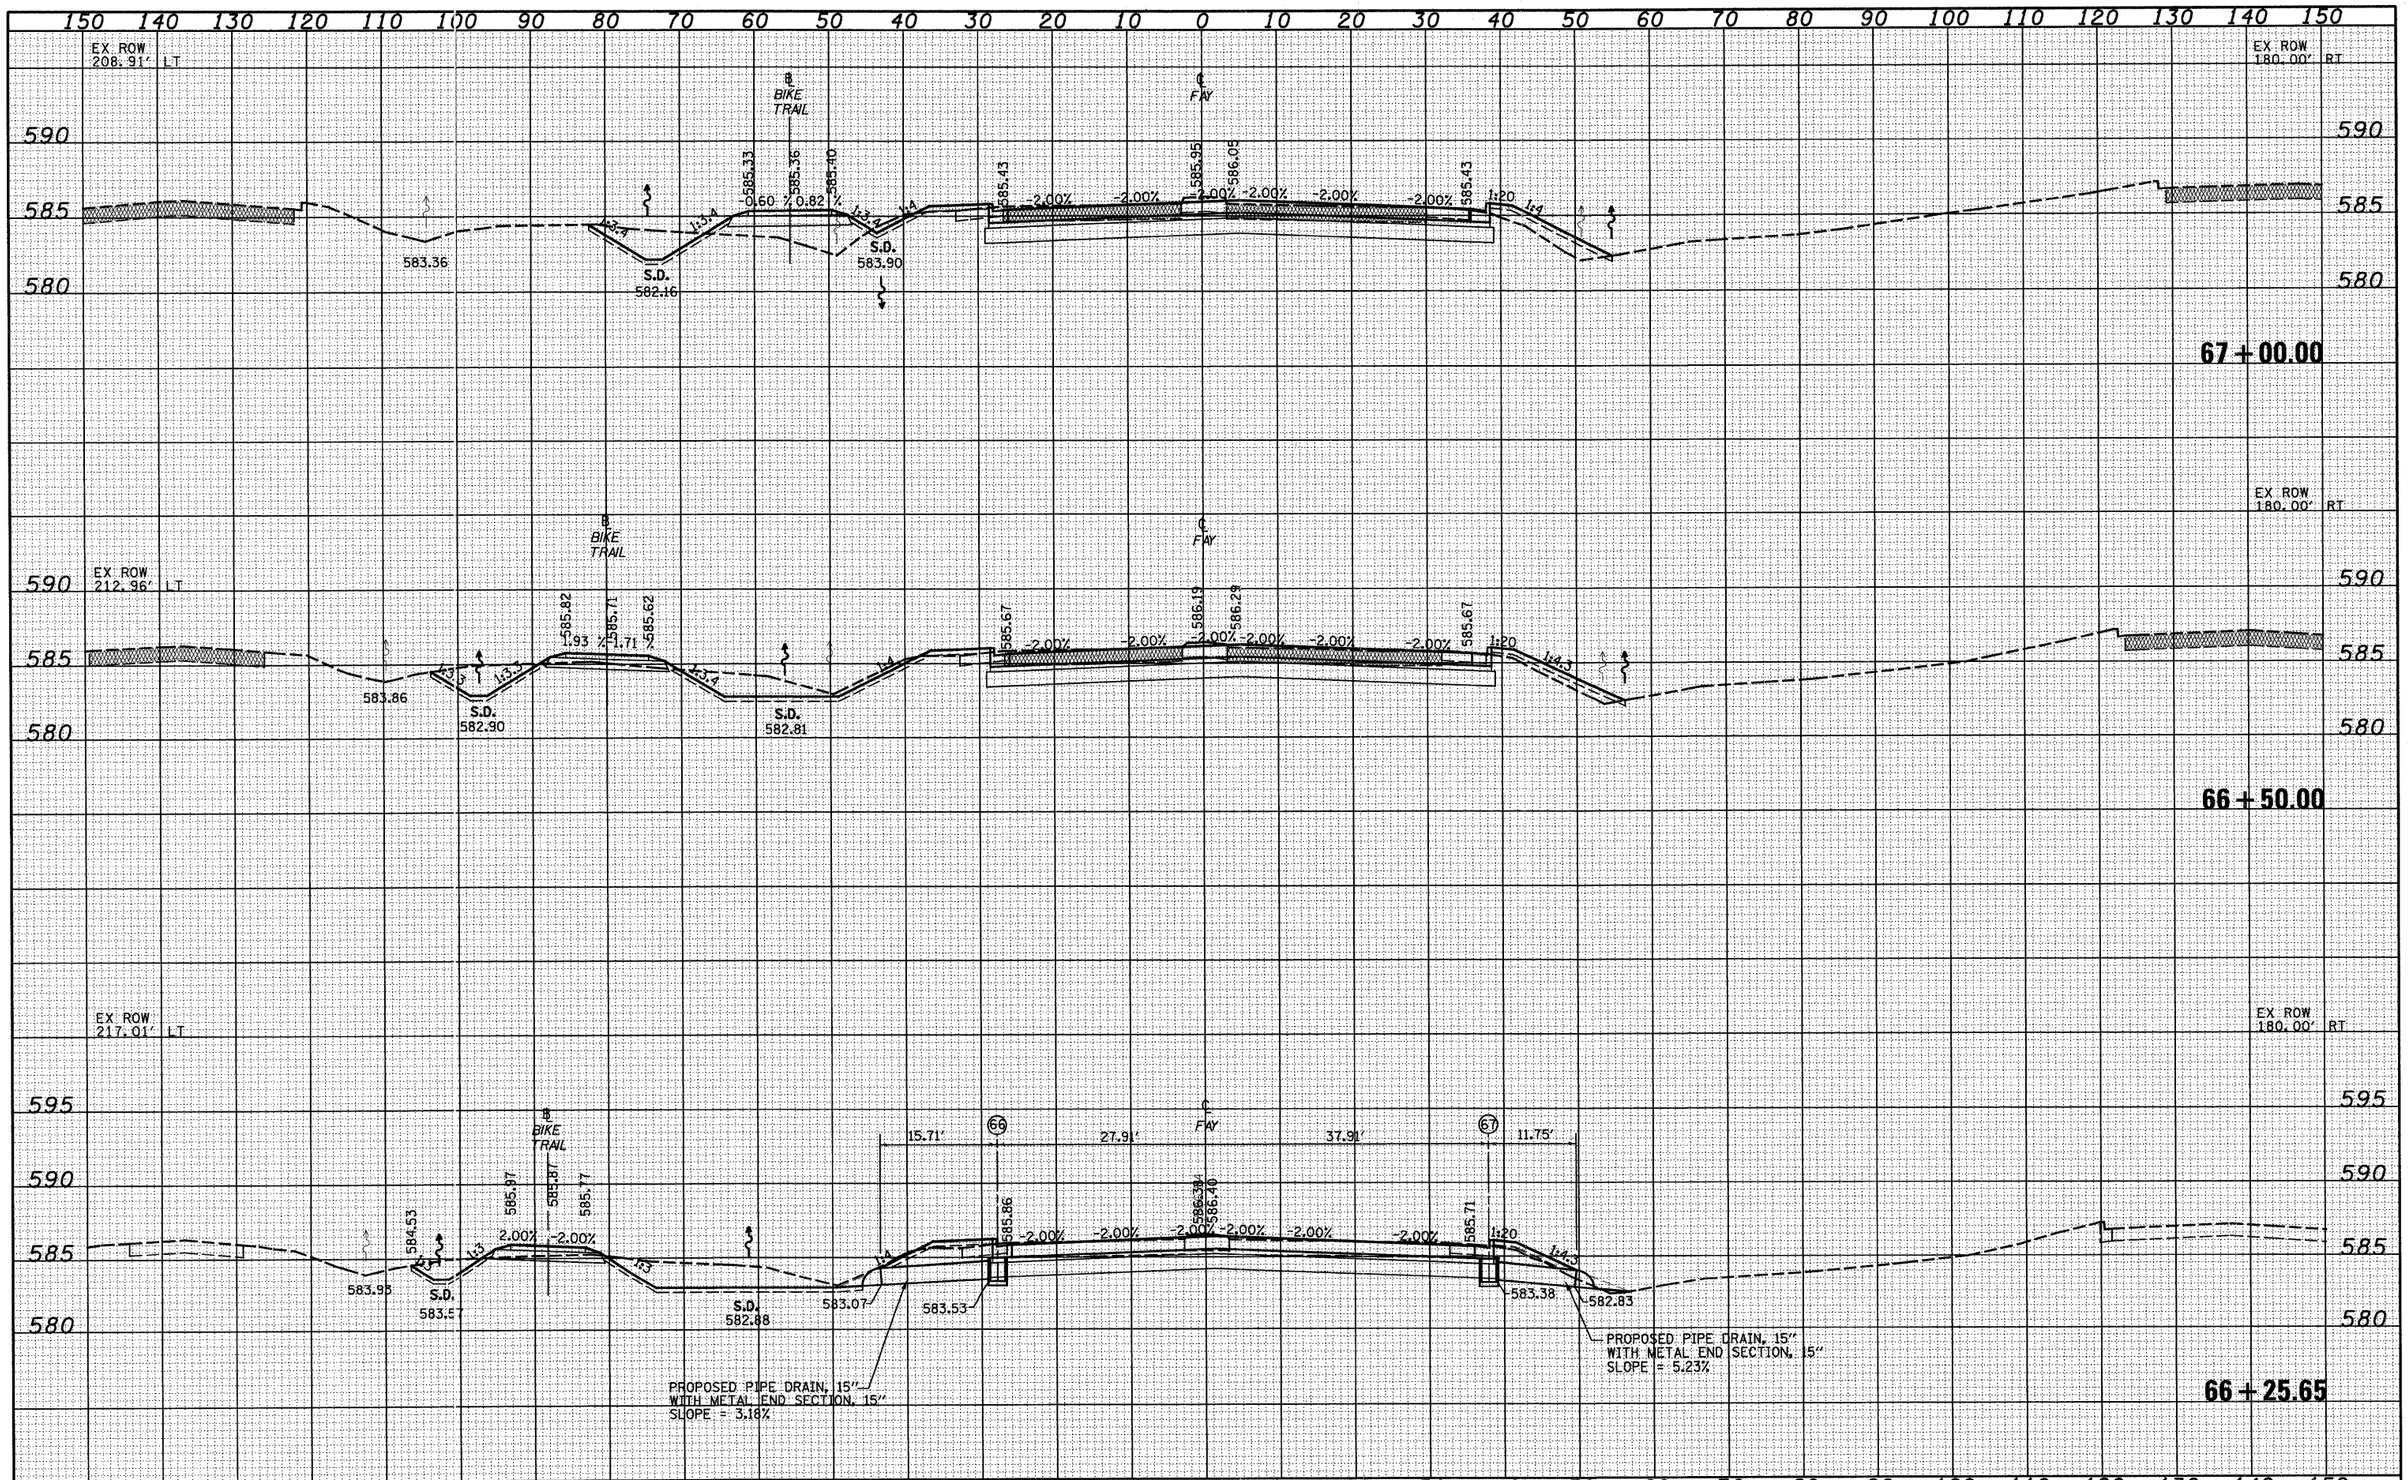

FILE NAME = S:\Projects\083-00072.57-70\dgn\Fayette\usb67A7.dgn	USER NAME = linda	DESIGNED - JWS	REVISED -	STATE OF ILLINOIS DEPARTENT OF TRANSPORTTION	CROSS SECTIONS, FAYETTE AVE.	F.A. RT.	SECTION	COUNTY	TOTAL SHEETS	SHEET NO.
		DRAWN - LEC	REVISED -			57/70	(25-3)I-6	EFFINGHAM	839	403
	PLOT SCALE = 20.0000 ' / IN.	CHECKED - BRM	REVISED -					CONTRACT NO. 74293		
	PLOT DATE = 6/24/2010	DATE - 11-05-07	REVISED -		SCALE: 1"=10' / SHEET NO. 34 OF 43 SHEETS / STA. 66+25.65 TO STA. 67+00.00	FED. ROAD DIST. NO.	ILLINOIS	FED. AID PROJECT		

ORIGINAL SURVEY	BY	DATE
SURVEYED		
PLOTTED		
TEMPLATE		
AREAS		
AREAS CHECKED		
NOTE BOOK		
NO.		

FINAL SURVEY	BY	DATE
SURVEYED		
PLOTTED		
TEMPLATE		
AREAS		
AREAS CHECKED		
NOTE BOOK		
NO.		