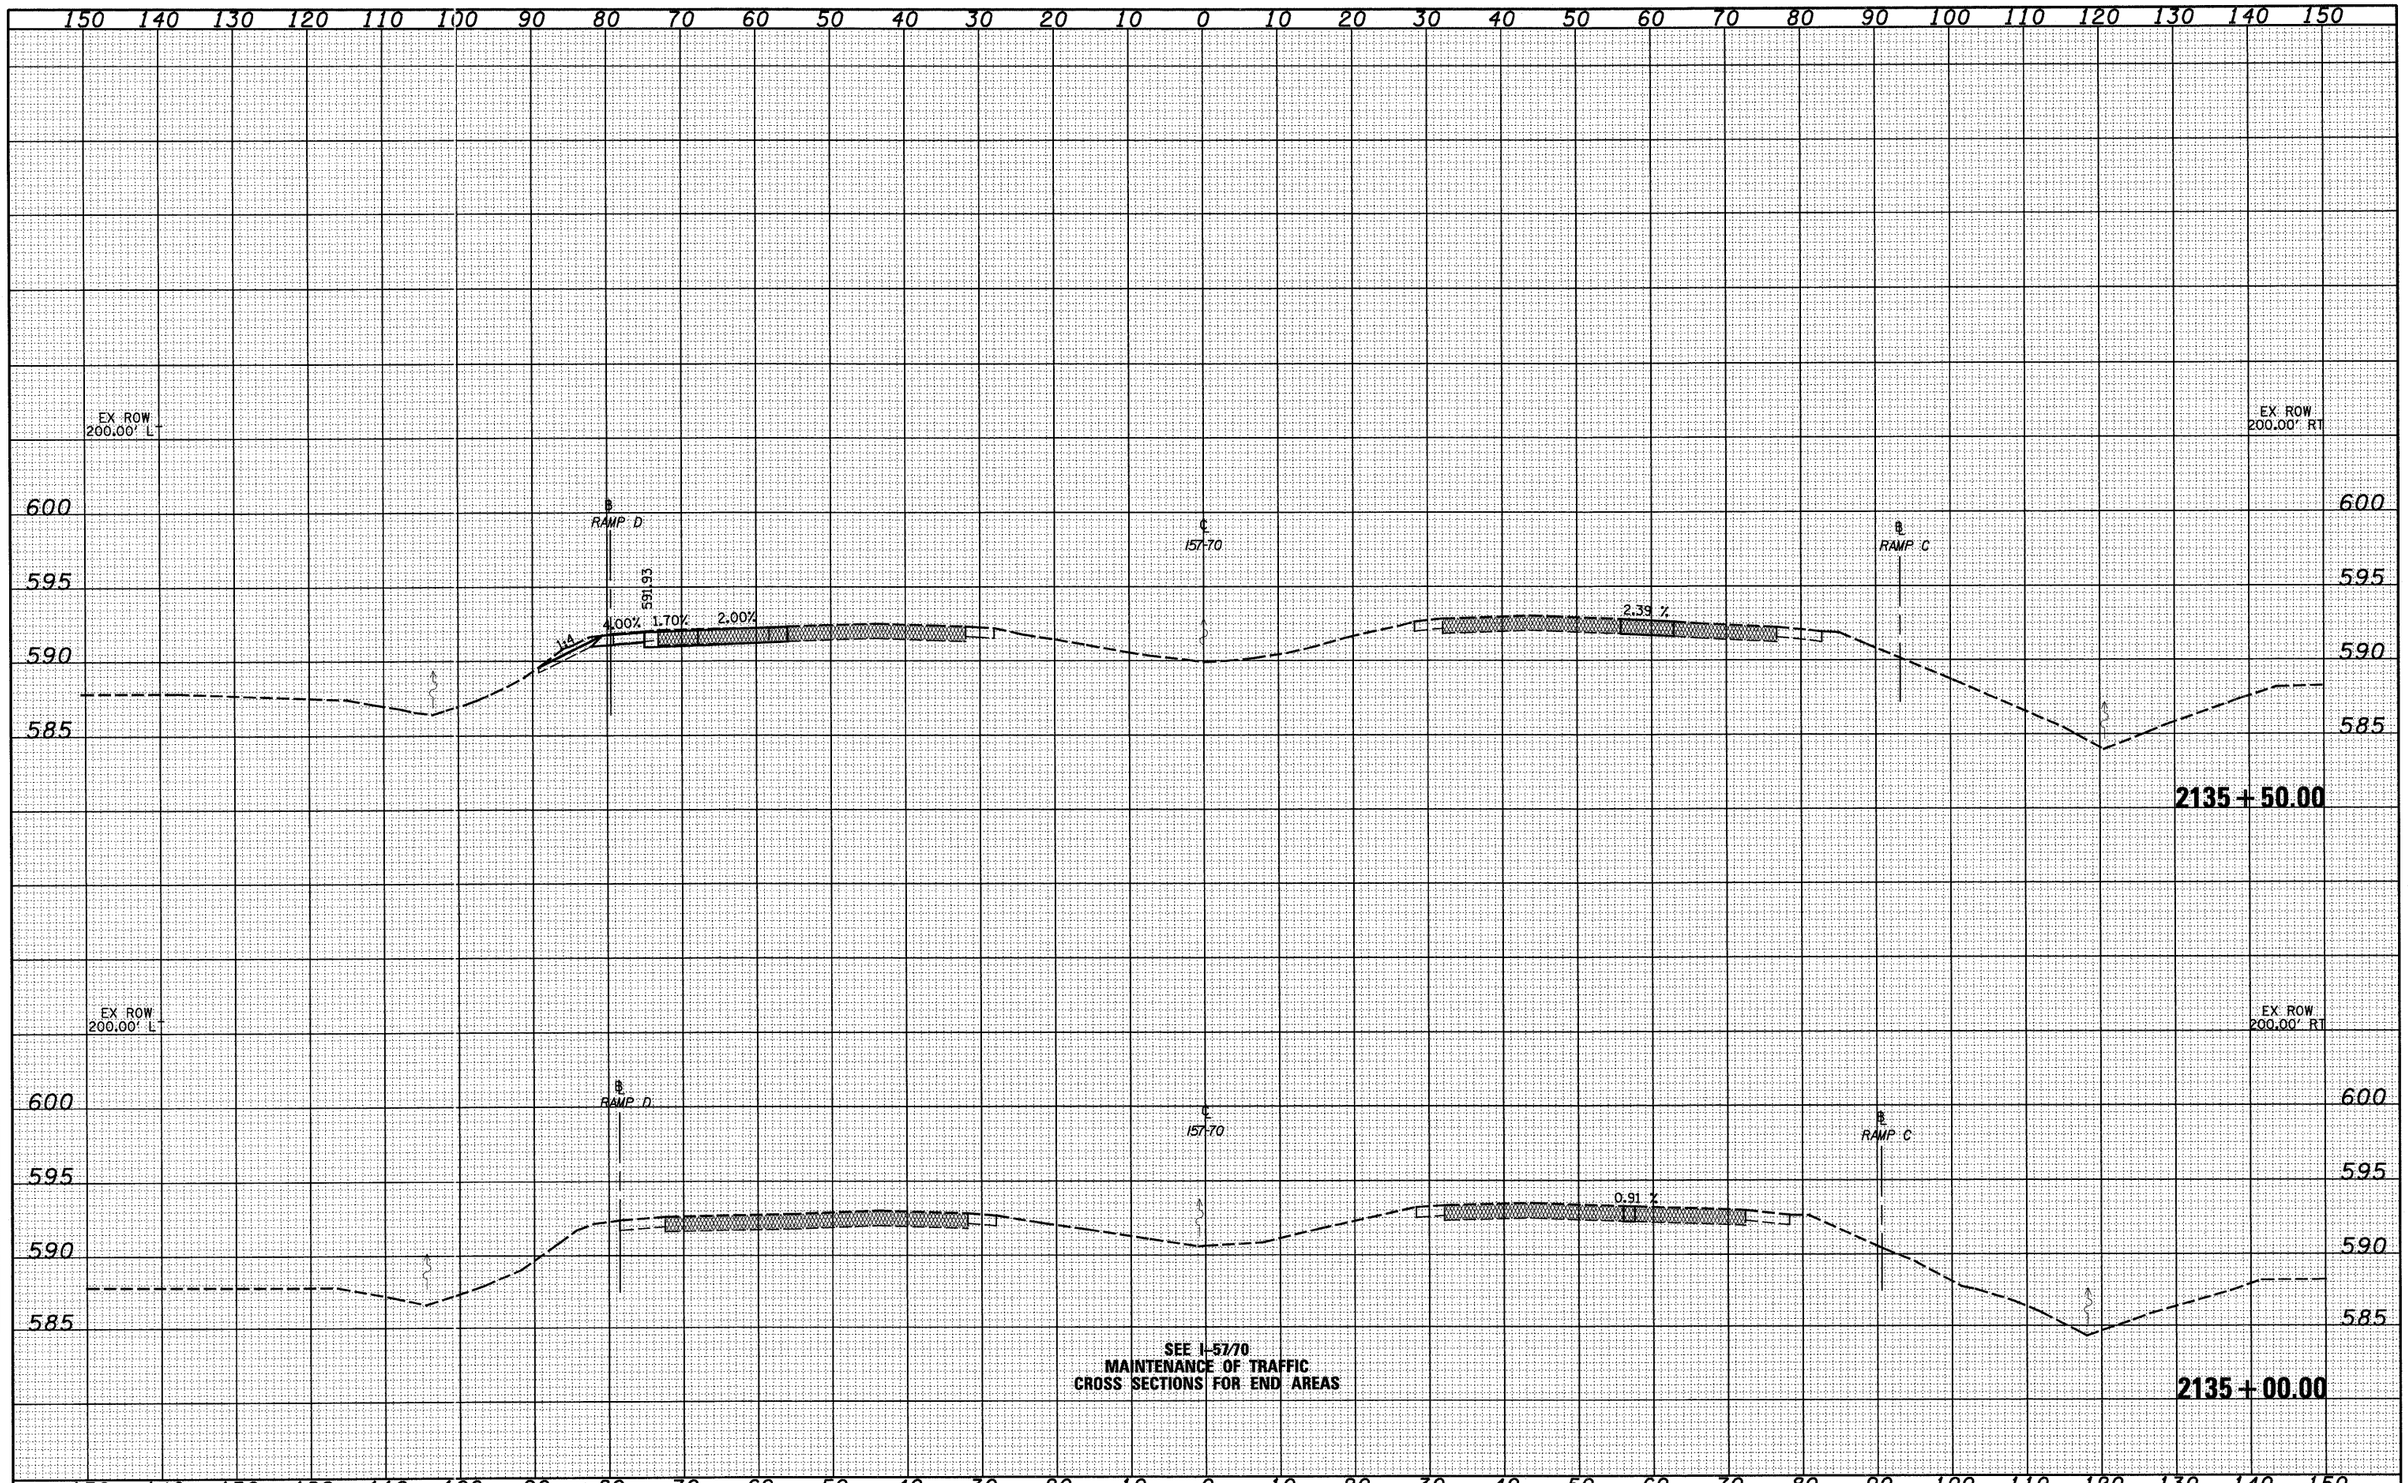

ORIGINAL SURVEY	BY	DATE
SURVEYED		
PLOTTED		
TEMPLATE		
AREAS		
AREAS CHECKED		
NOTE BOOK NO.		

FINAL SURVEY	BY	DATE
SURVEYED		
PLOTTED		
TEMPLATE		
AREAS		
AREAS CHECKED		
NOTE BOOK NO.		

FILE NAME = S:\Projects\403-00072.57-70\dgn\Fayette\xsFAYM.dgn

USER NAME = linda

PLOT SCALE = 20.0000 ' / IN.

PLOT DATE = 6/25/2010

DESIGNED - JWS	REVISED -	
DRAWN - LEC	REVISED -	
CHECKED - BRM	REVISED -	
DATE - 11-05-07	REVISED -	

STATE OF ILLINOIS
DEPARTMENT OF TRANSPORTATION

CROSS SECTIONS, FAYETTE AVE. - I57/70

SCALE: 1"=10' | SHEET NO. 1 OF 33 SHEETS | STA. 2135+00.00 TO STA. 2135+50.00

F.A. RTE.	SECTION	COUNTY	TOTAL SHEETS	SHEET NO.
57/70	(25-3)I-6	EFFINGHAM	839	413

CONTRACT NO. 74293

FED. ROAD DIST. NO. | ILLINOIS | FED. AID PROJECT