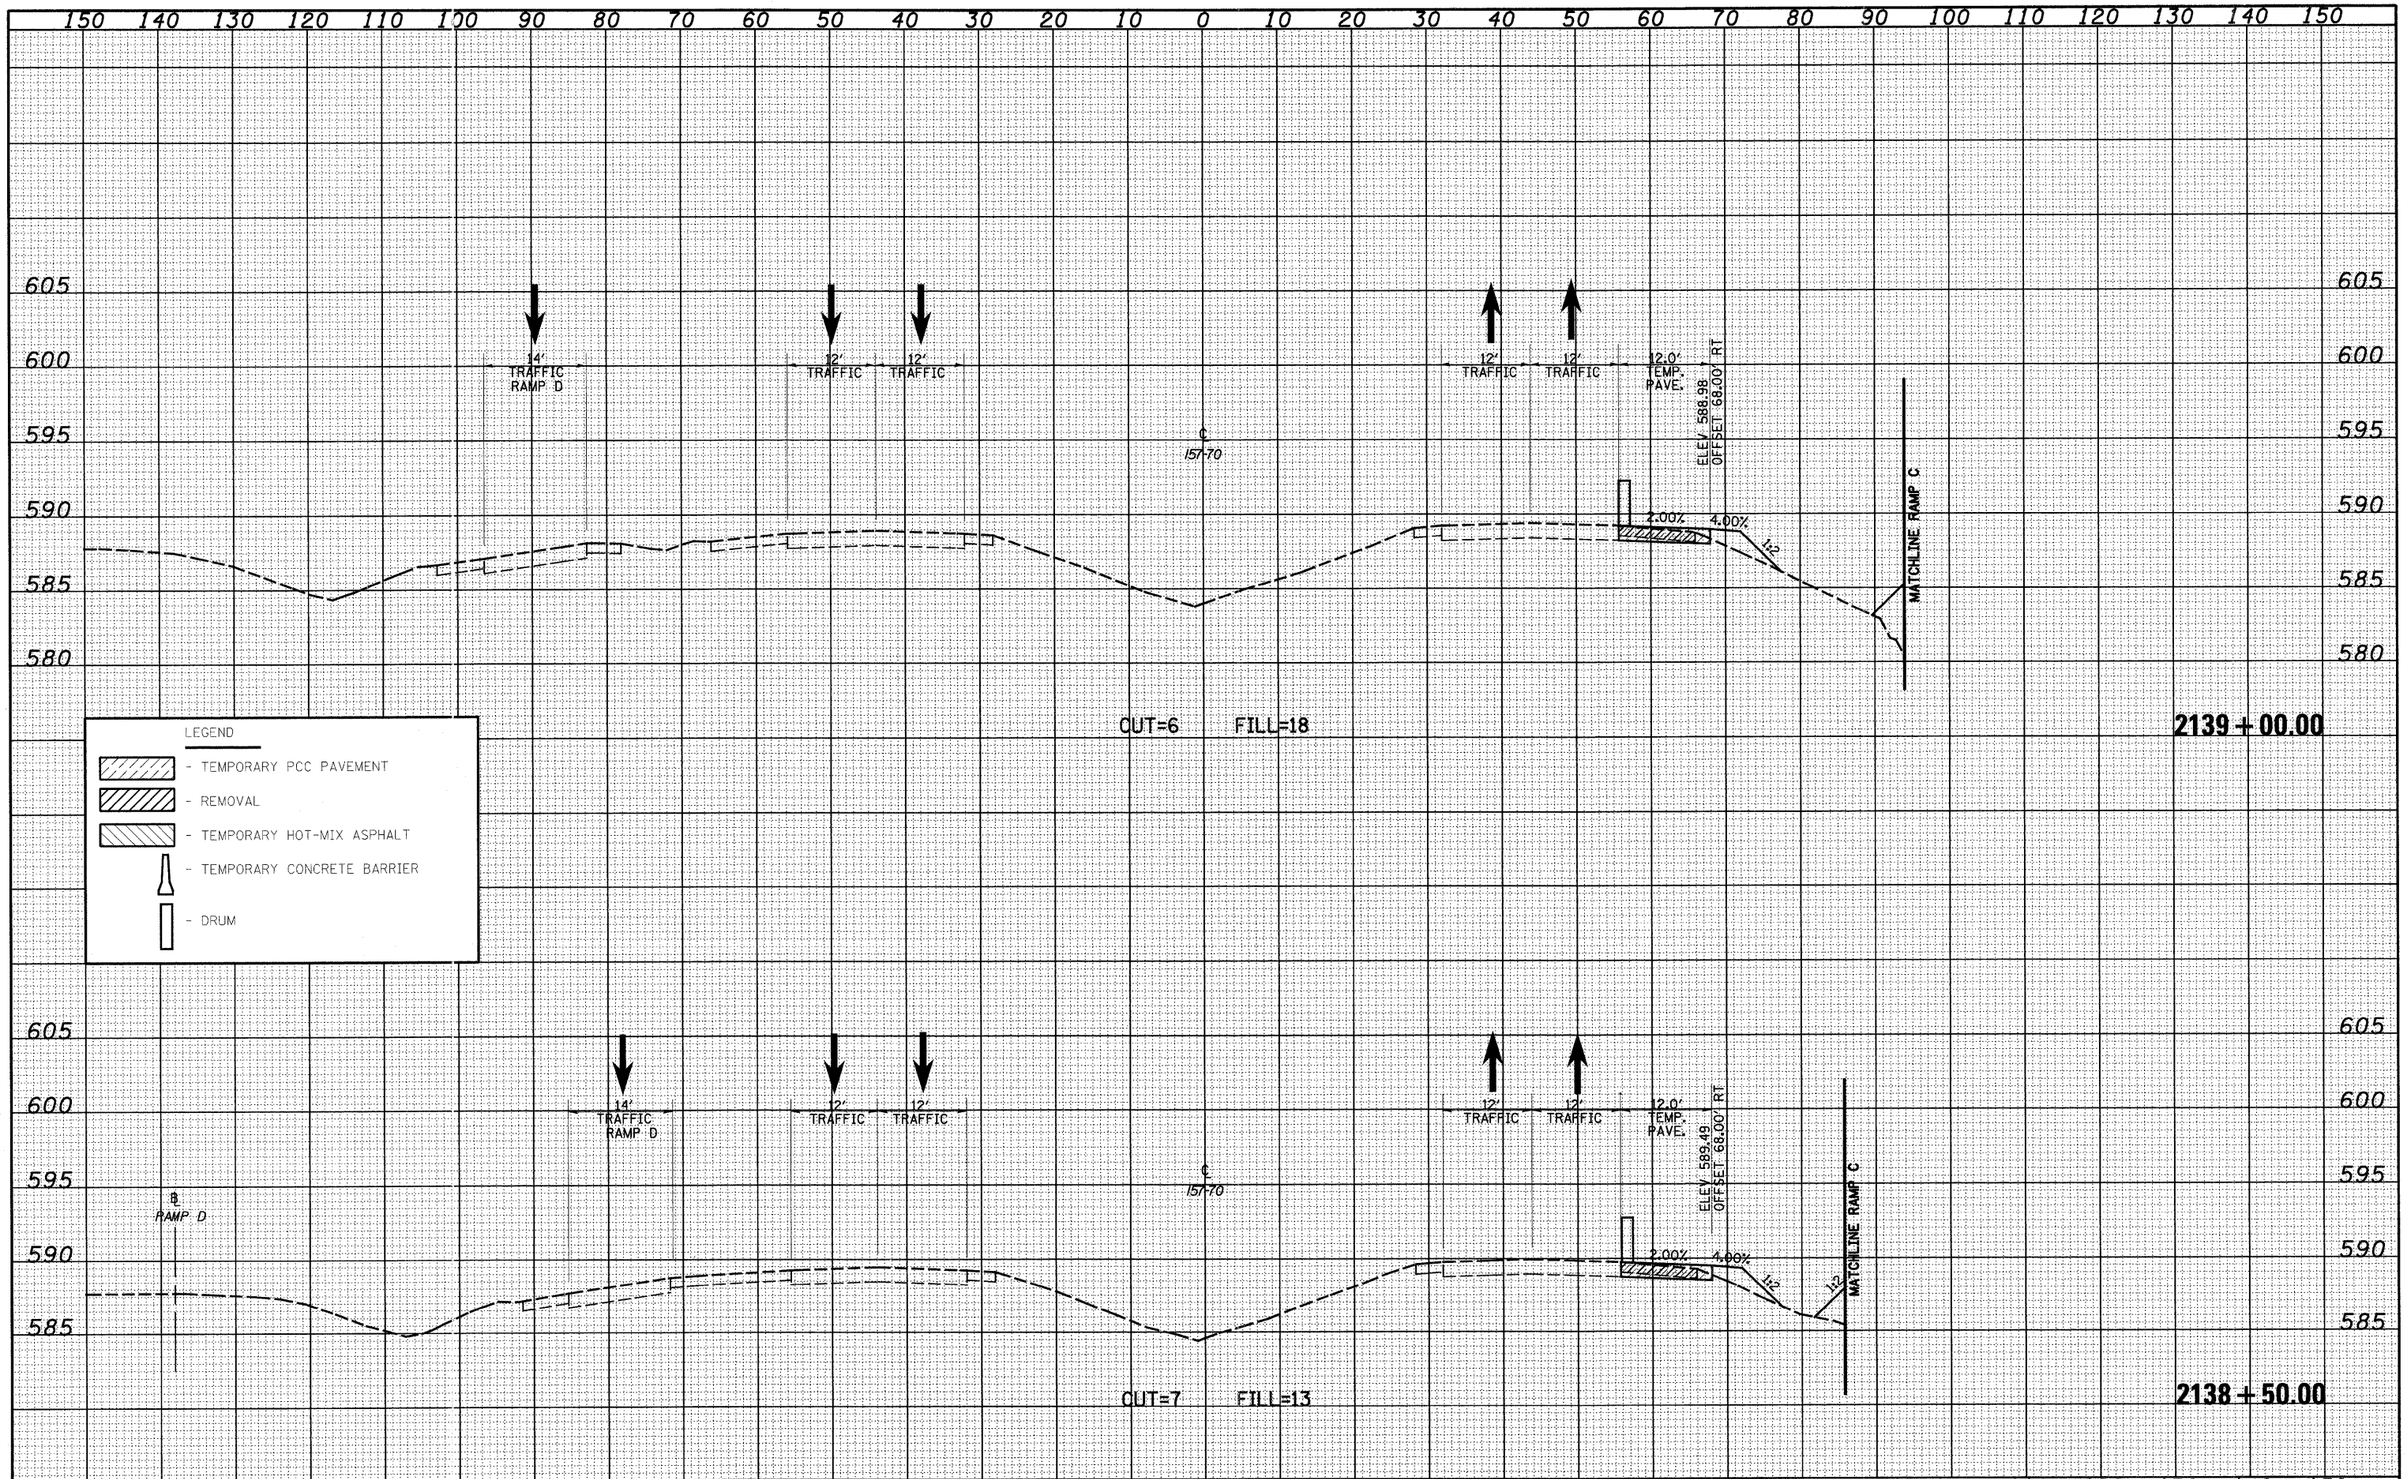

FINAL SURVEY	BY	DATE
SURVEYED		
PLOTTED		
TEMPLATE		
AREAS		
AREAS CHECKED		
NOTE BOOK NO.		

ORIGINAL SURVEY	BY	DATE
SURVEYED		
PLOTTED		
TEMPLATE		
AREAS		
AREAS CHECKED		
NOTE BOOK NO.		

FILE NAME = S:\Projects\M03-00002-57-70\dgn\Engette\msKFWM_MOT1-restage1.dgn

USER NAME = linda

PLOT SCALE = 20.0000 ' / IN.

PLOT DATE = 6/24/2010

DESIGNED - JWS	REVISED -		
DRAWN - LEC	REVISED -		
CHECKED - BRM	REVISED -		
DATE - 12-05-08	REVISED -		

STATE OF ILLINOIS
DEPARTMENT OF TRANSPORTATION

MAINTENANCE OF TRAFFIC, I-57/70 (PRE-STAGE 1)

SCALE: 1"=10' | SHEET NO. 5 OF 33 SHEETS | STA. 2138+50.00 TO STA. 2139+00.00

F.A.I. RTE.	SECTION	COUNTY	TOTAL SHEETS	SHEET NO.
57/70	(25-3) I-6	EFFINGTON	839	710
		CONTRACT NO. 74293		

FED. ROAD DIST. NO. | ILLINOIS | FED. AID PROJECT