
| FINAL SURVEY | | BY | DATE |
|---|---|---|---|
| | SURVEYED | | |
| | PLOTTED | | |
| NOTE BOOK | TEMPLATE | | |
| | AREAS | | |
| NO. | AREAS CHECKED | | |

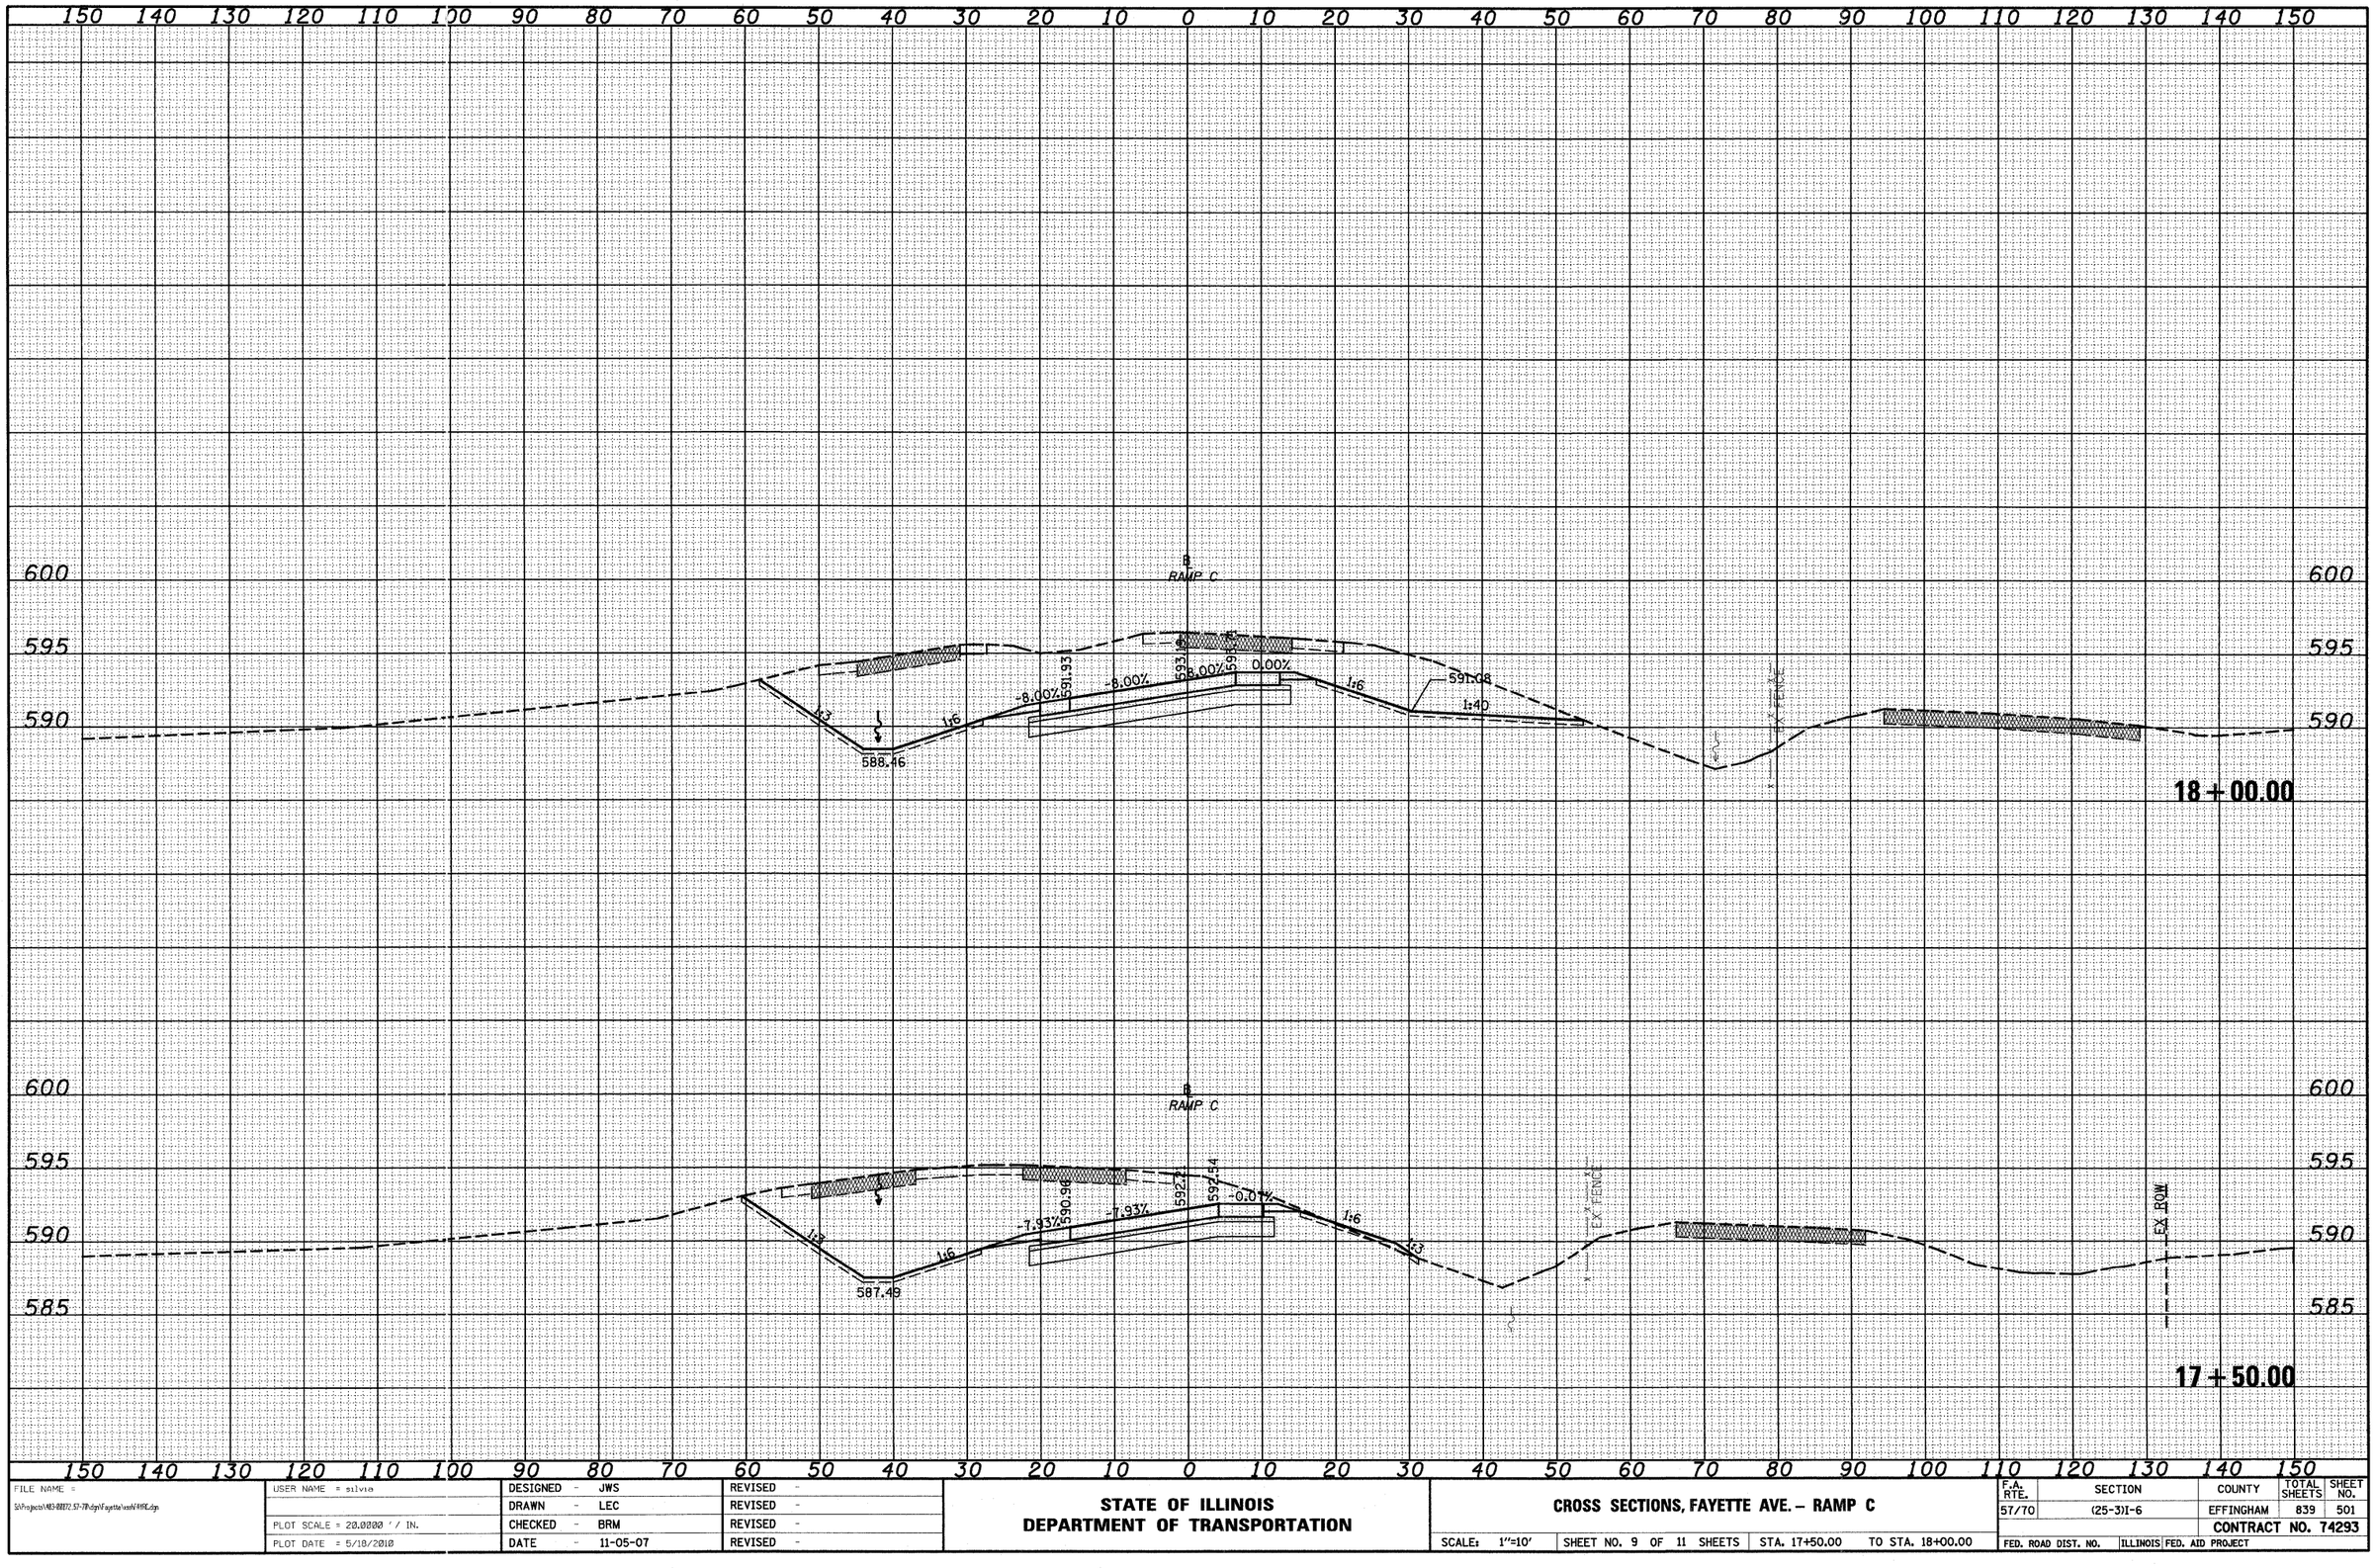


| ORIGINAL SURVEY | | BY | DATE |
|---|---|---|---|
| | SURVEYED | | |
| | PLOTTED | | |
| NOTE BOOK | TEMPLATE | | |
| | AREAS | | |
| NO. | AREAS CHECKED | | |


| | | | |
|---|---|---|---|
| FILE NAME = S:\Projects\M03-08072.57-7P-dgn\Fayette\xsshl495L.dgn | USER NAME = silvia | DESIGNED - JWS | REVISED - |
| | | DRAWN - LEC | REVISED - |
| | PLOT SCALE = 20.0000 ' / IN. | CHECKED - BRM | REVISED - |
| | PLOT DATE = 5/18/2010 | DATE - 11-05-07 | REVISED - |

**STATE OF ILLINOIS**
**DEPARTMENT OF TRANSPORTATION**

**CROSS SECTIONS, FAYETTE AVE. – RAMP C**

SCALE: 1"=10' | SHEET NO. 9 OF 11 SHEETS | STA. 17+50.00 TO STA. 18+00.00

| F.A. RTE. | SECTION | COUNTY | TOTAL SHEETS | SHEET NO. |
|---|---|---|---|---|
| 57/70 | (25-3)I-6 | EFFINGHAM | 839 | 501 |
| | | CONTRACT NO. 74293 | | |
| FED. ROAD DIST. NO. | ILLINOIS | FED. AID PROJECT | | |

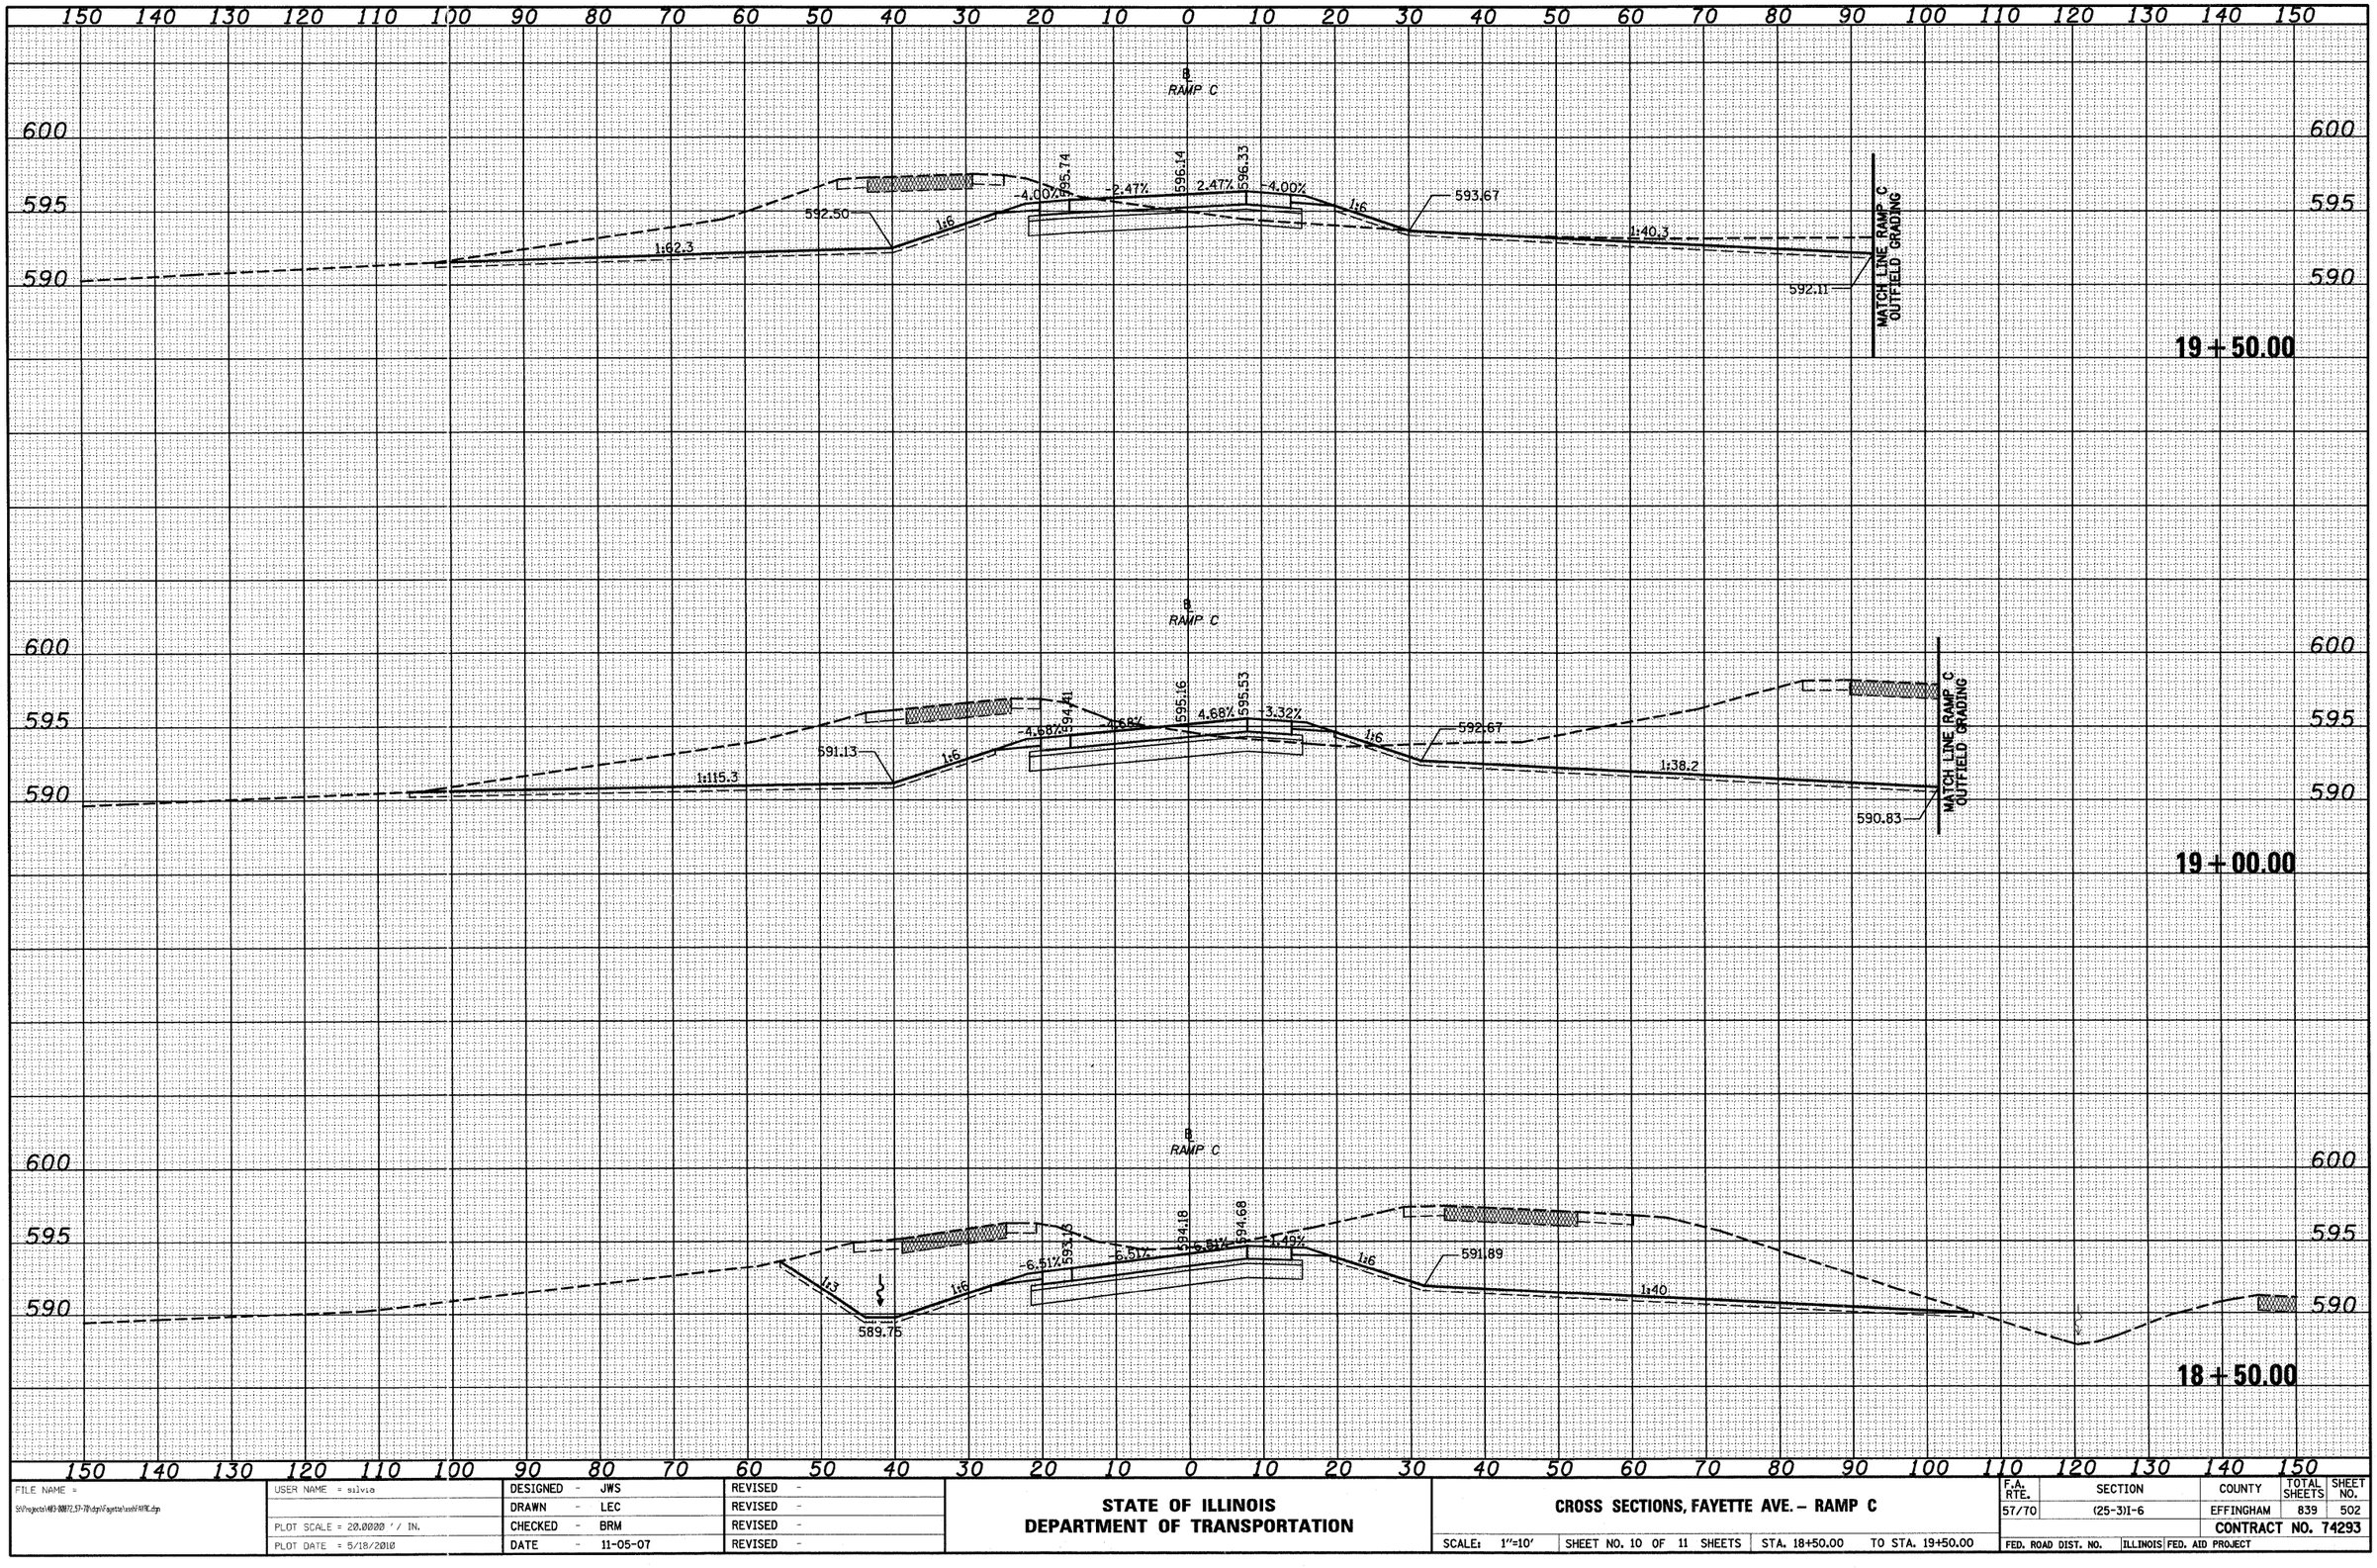


| FINAL SURVEY | BY | DATE |
|---|---|---|
| SURVEYED | | |
| PLOTTED | | |
| NOTE BOOK | TEMPLATE | |
| NO. | AREAS | |
| | AREAS CHECKED | |

| ORIGINAL SURVEY | BY | DATE |
|---|---|---|
| SURVEYED | | |
| PLOTTED | | |
| NOTE BOOK | TEMPLATE | |
| NO. | AREAS | |
| | AREAS CHECKED | |

| FILE NAME = | USER NAME = silvio | DESIGNED - JWS | REVISED - |
|---|---|---|---|
| S:\Projects\MED-00072.57-70\dgn\Fayette\xsshtRTC.dgn | | DRAWN - LEC | REVISED - |
| | PLOT SCALE = 20.0000 ' / IN. | CHECKED - BRM | REVISED - |
| | PLOT DATE = 5/18/2010 | DATE - 11-05-07 | REVISED - |

**STATE OF ILLINOIS**
**DEPARTMENT OF TRANSPORTATION**

**CROSS SECTIONS, FAYETTE AVE. – RAMP C**

SCALE: 1"=10' | SHEET NO. 10 OF 11 SHEETS | STA. 18+50.00 TO STA. 19+50.00

| F.A. RTE. | SECTION | COUNTY | TOTAL SHEETS | SHEET NO. |
|---|---|---|---|---|
| 57/70 | (25-3)I-6 | EFFINGHAM | 839 | 502 |
| | | CONTRACT NO. 74293 | | |
| FED. ROAD DIST. NO. | ILLINOIS | FED. AID PROJECT | | |

| FINAL SURVEY | SURVEYED | BY | DATE |
|---|---|---|---|
| | PLOTTED | | |
| NOTE BOOK | TEMPLATE | | |
| NO. | AREAS CHECKED | | |

| ORIGINAL SURVEY | SURVEYED | BY | DATE |
|---|---|---|---|
| | PLOTTED | | |
| NOTE BOOK | TEMPLATE | | |
| NO. | AREAS CHECKED | | |

150 140 130 120 110 100 90 80 70 60 50 40 30 20 10 0 10 20 30 40 50 60 70 80 90 100 110 120 130 140 150

605

600

595

RAMP C

MATCH LINE I-57/70

596.49

595.91

1:6

1:51.6

594.36

1.50%

598.10

-1.50%

597.77

1:6.9

596.62

1:41

594.80

MATCH LINE RAMP C OUTFIELD GRADING

20 + 50.00

RAMP C

597.05

-4.00%

597.12

-0.43%

597.15

0.43%

4.00%

593.81

1:6

1:45.1

1:6

594.73

1:41.3

593.39

MATCH LINE RAMP C OUTFIELD GRADING

20 + 00.00


| | | | |
|---|---|---|---|
| FILE NAME = S:\Projects\483-00872.57-7P\dgn\FayetteVersAFYYK.dgn | USER NAME = silvia | DESIGNED - JWS | REVISED - |
| | | DRAWN - LEC | REVISED - |
| | PLOT SCALE = 20.0000 ' / IN. | CHECKED - BRM | REVISED - |
| | PLOT DATE = 5/18/2010 | DATE - 11-05-07 | REVISED - |

**STATE OF ILLINOIS**
**DEPARTMENT OF TRANSPORTATION**

**CROSS SECTIONS, FAYETTE AVE. – RAMP C**

SCALE: 1"=10' | SHEET NO. 11 OF 11 SHEETS | STA. 20+00.00 TO STA. 20+50.00

| F.A. RTE. | SECTION | COUNTY | TOTAL SHEETS | SHEET NO. |
|---|---|---|---|---|
| 57/70 | (25-3)I-6 | EFFINGHAM | 839 | 503 |
| | | CONTRACT NO. 74293 | | |
| FED. ROAD DIST. NO. | ILLINOIS | FED. AID PROJECT | | |

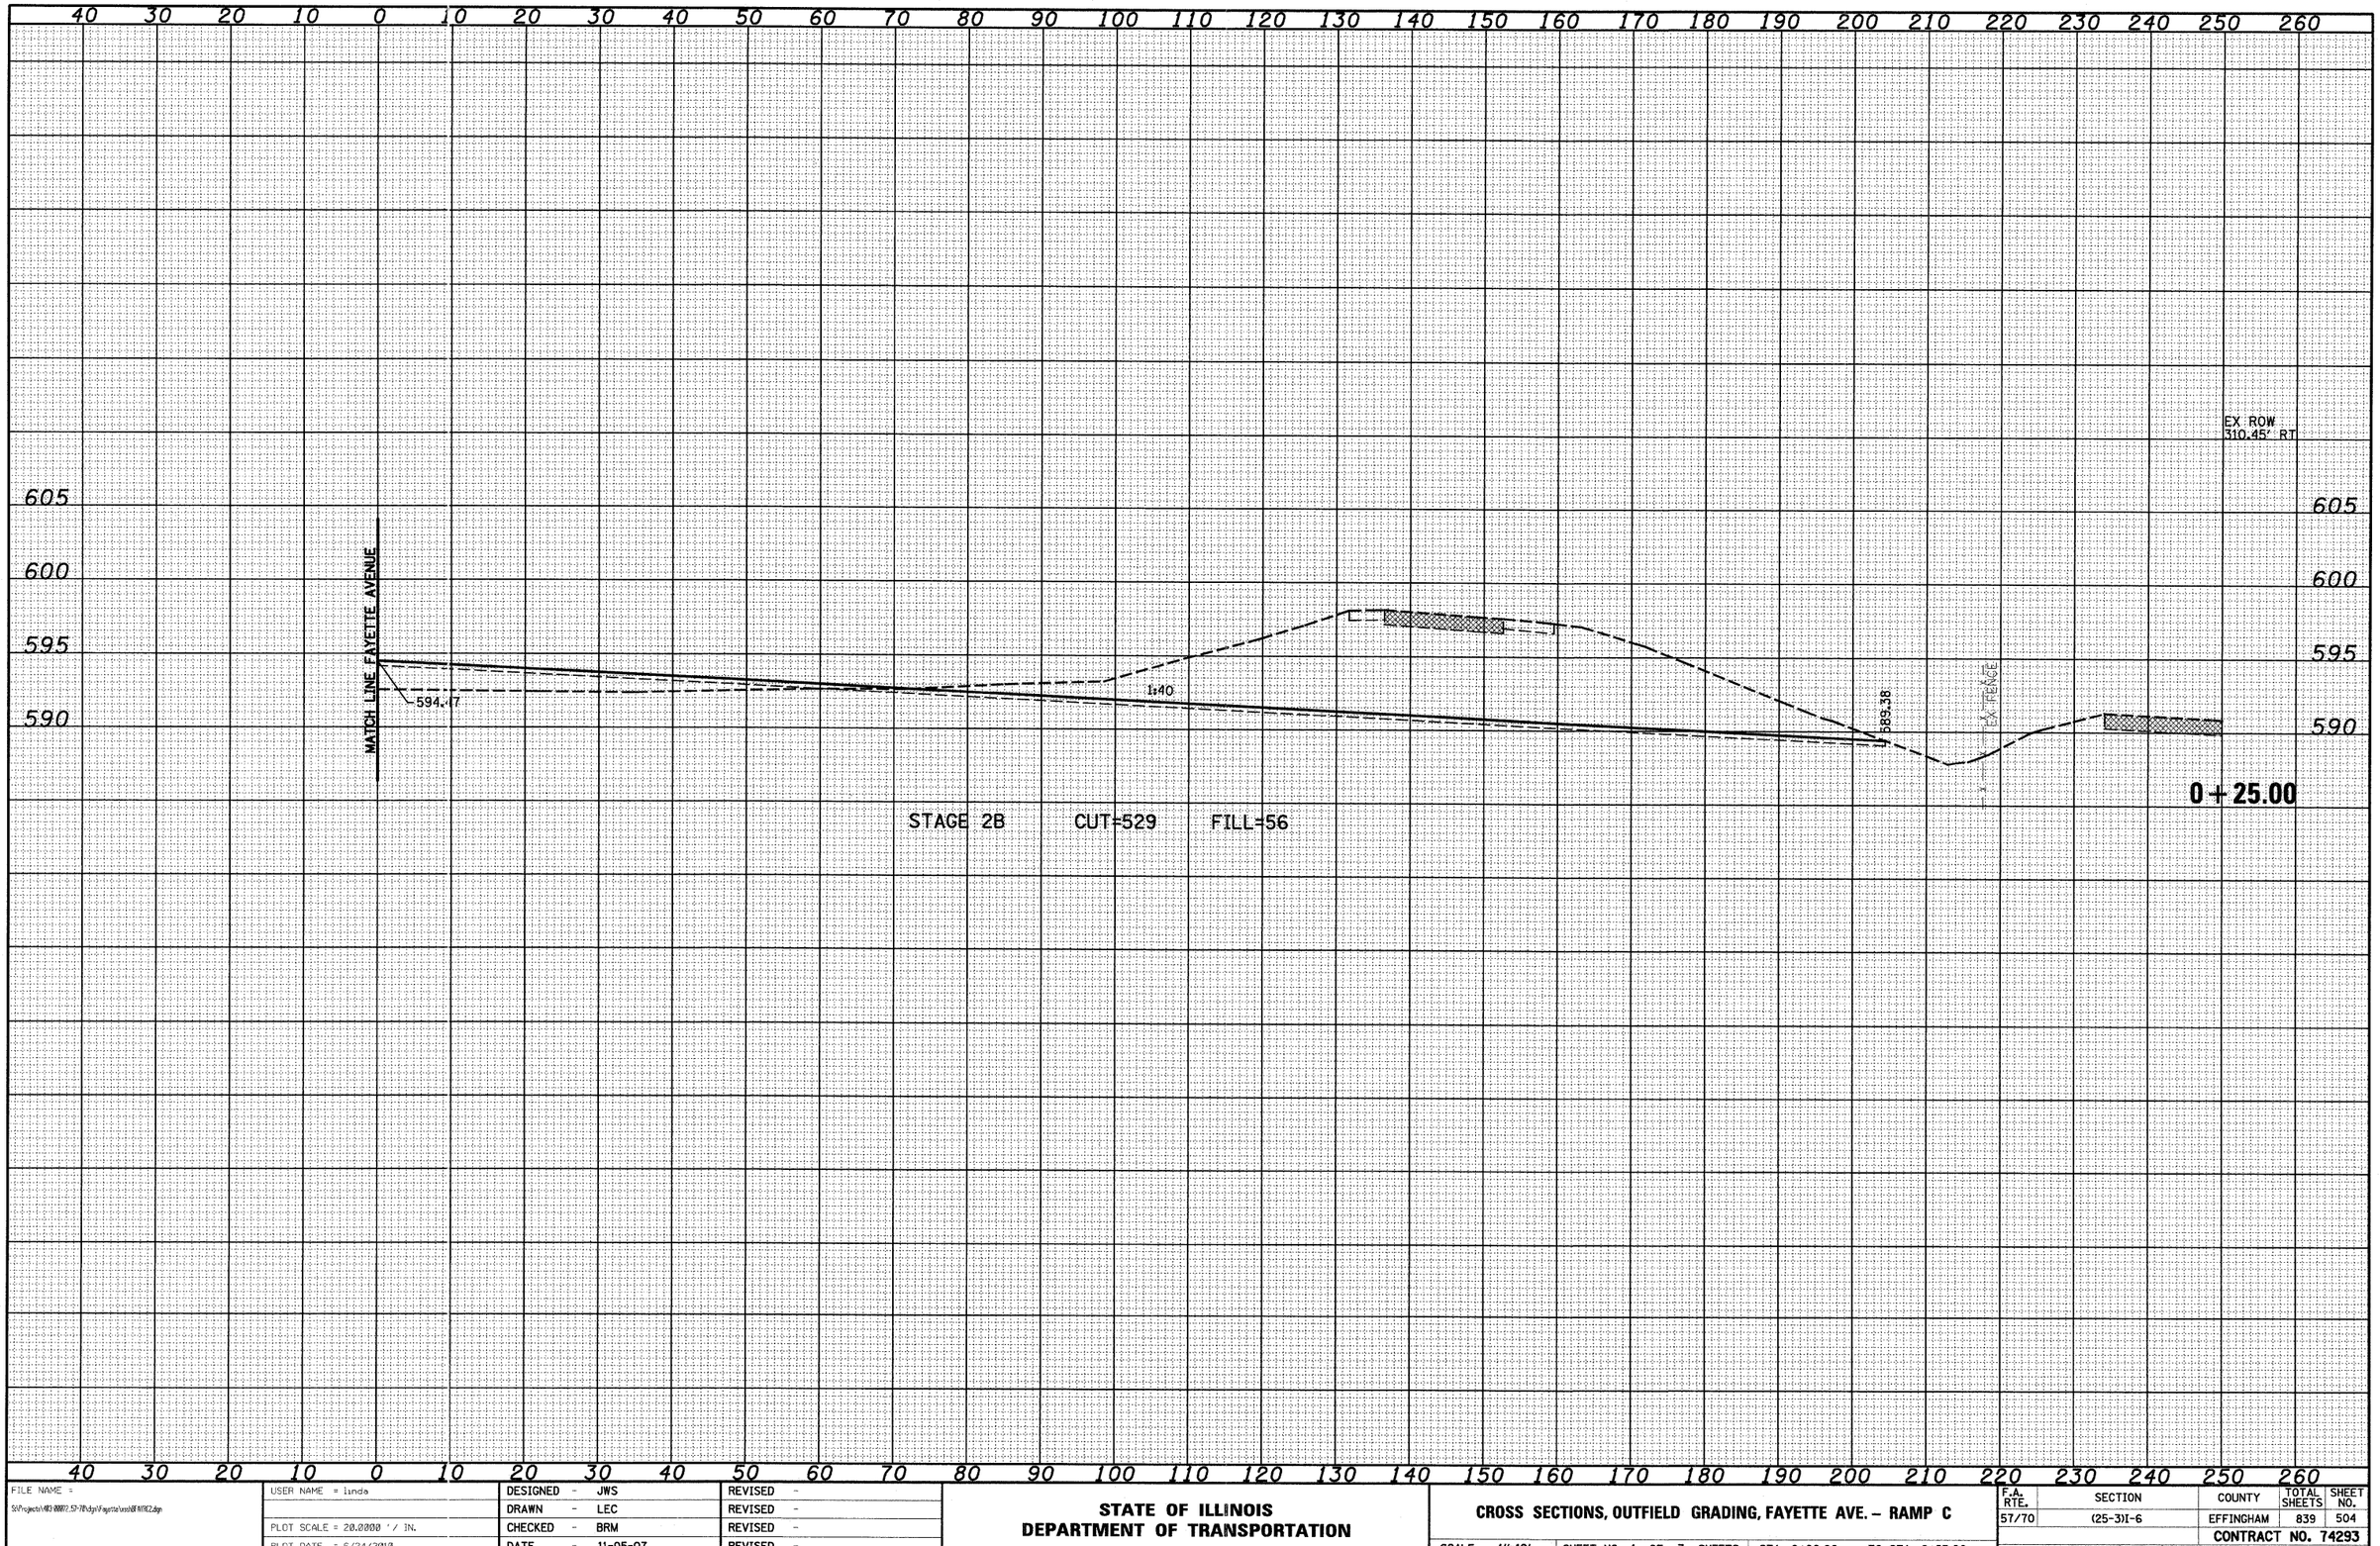


FINAL SURVEY

| NOTE BOOK | SURVEYED | BY | DATE |
|---|---|---|---|
| NO. | PLOTTED | | |
| | TEMPLATE | | |
| | AREAS | | |
| | AREAS CHECKED | | |

ORIGINAL SURVEY

| NOTE BOOK | SURVEYED | BY | DATE |
|---|---|---|---|
| NO. | PLOTTED | | |
| | TEMPLATE | | |
| | AREAS | | |
| | AREAS CHECKED | | |

| | | | |
|---|---|---|---|
| FILE NAME = S:\Projects\483-00007_57-7I\Cdgn\Fayette\xsshBF61FRZ.dgn | USER NAME = linda | DESIGNED - JWS | REVISED - |
| | | DRAWN - LEC | REVISED - |
| | PLOT SCALE = 20.0000 ' / IN. | CHECKED - BRM | REVISED - |
| | PLOT DATE = 6/24/2010 | DATE - 11-05-07 | REVISED - |

**STATE OF ILLINOIS**
**DEPARTMENT OF TRANSPORTATION**

**CROSS SECTIONS, OUTFIELD GRADING, FAYETTE AVE. – RAMP C**

SCALE: 1"=10' | SHEET NO. 1 OF 7 SHEETS | STA. 0+00.00 | TO STA. 0+25.00

| F.A. RTE. | SECTION | COUNTY | TOTAL SHEETS | SHEET NO. |
|---|---|---|---|---|
| 57/70 | (25-3)I-6 | EFFINGHAM | 839 | 504 |
| | | CONTRACT NO. 74293 | | |
| FED. ROAD DIST. NO. | ILLINOIS | FED. AID PROJECT | | |

| FINAL SURVEY | BY | DATE |
|---|---|---|
| SURVEYED | | |
| PLOTTED | | |
| NOTE BOOK | TEMPLATE | |
| PAGES | AREAS | |
| NO. | AREAS CHECKED | |

| ORIGINAL SURVEY | BY | DATE |
|---|---|---|
| SURVEYED | | |
| PLOTTED | | |
| NOTE BOOK | TEMPLATE | |
| PAGES | AREAS | |
| NO. | AREAS CHECKED | |

40 30 20 10 0 10 20 30 40 50 60 70 80 90 100 110 120 130 140 150 160 170 180 190 200 210 220 230 240 250

605 600 595 590

MATCH LINE FAYETTE AVENUE

595.41

1:40

588.97

EXTEND

EX ROW
277.51' RT

**0+75.00**

STAGE 2B CUT=548 FILL=22

MATCH LINE FAYETTE AVENUE

594.02

1:40

589.27

EXTEND

EX ROW
293.57' RT

**0+50.00**

STAGE 2B CUT=534 FILL=55

40 30 20 10 0 10 20 30 40 50 60 70 80 90 100 110 120 130 140 150 160 170 180 190 200 210 220 230 240 250

| | | | |
|---|---|---|---|
| FILE NAME = S:\Projects\483-80072.57-7P.dgn\Fayette\xs\BF49P22.dgn | USER NAME = linda | DESIGNED - JWS | REVISED - |
| | | DRAWN - LEC | REVISED - |
| | PLOT SCALE = 20.0000 ' / IN. | CHECKED - BRM | REVISED - |
| | PLOT DATE = 6/24/2010 | DATE - 11-05-07 | REVISED - |


**STATE OF ILLINOIS**
**DEPARTMENT OF TRANSPORTATION**

**CROSS SECTIONS, OUTFIELD GRADING, FAYETTE AVE. – RAMP C**

SCALE: 1"=10' | SHEET NO. 2 OF 7 SHEETS | STA. 0+50.00 TO STA. 0+75.00

| F.A. RTE. | SECTION | COUNTY | TOTAL SHEETS | SHEET NO. |
|---|---|---|---|---|
| 57/70 | (25-3)I-6 | EFFINGHAM | 839 | 505 |
| | | CONTRACT NO. 74293 | | |
| FED. ROAD DIST. NO. | ILLINOIS | FED. AID PROJECT | | |

| FINAL SURVEY | NO. | NOTE BOOK | AREAS | AREAS CHECKED |
|---|---|---|---|---|
| | | | TEMPLATE | |
| | | | PLOTTED | |
| | | | SURVEYED | |
| | BY | | | |
| | DATE | | | |

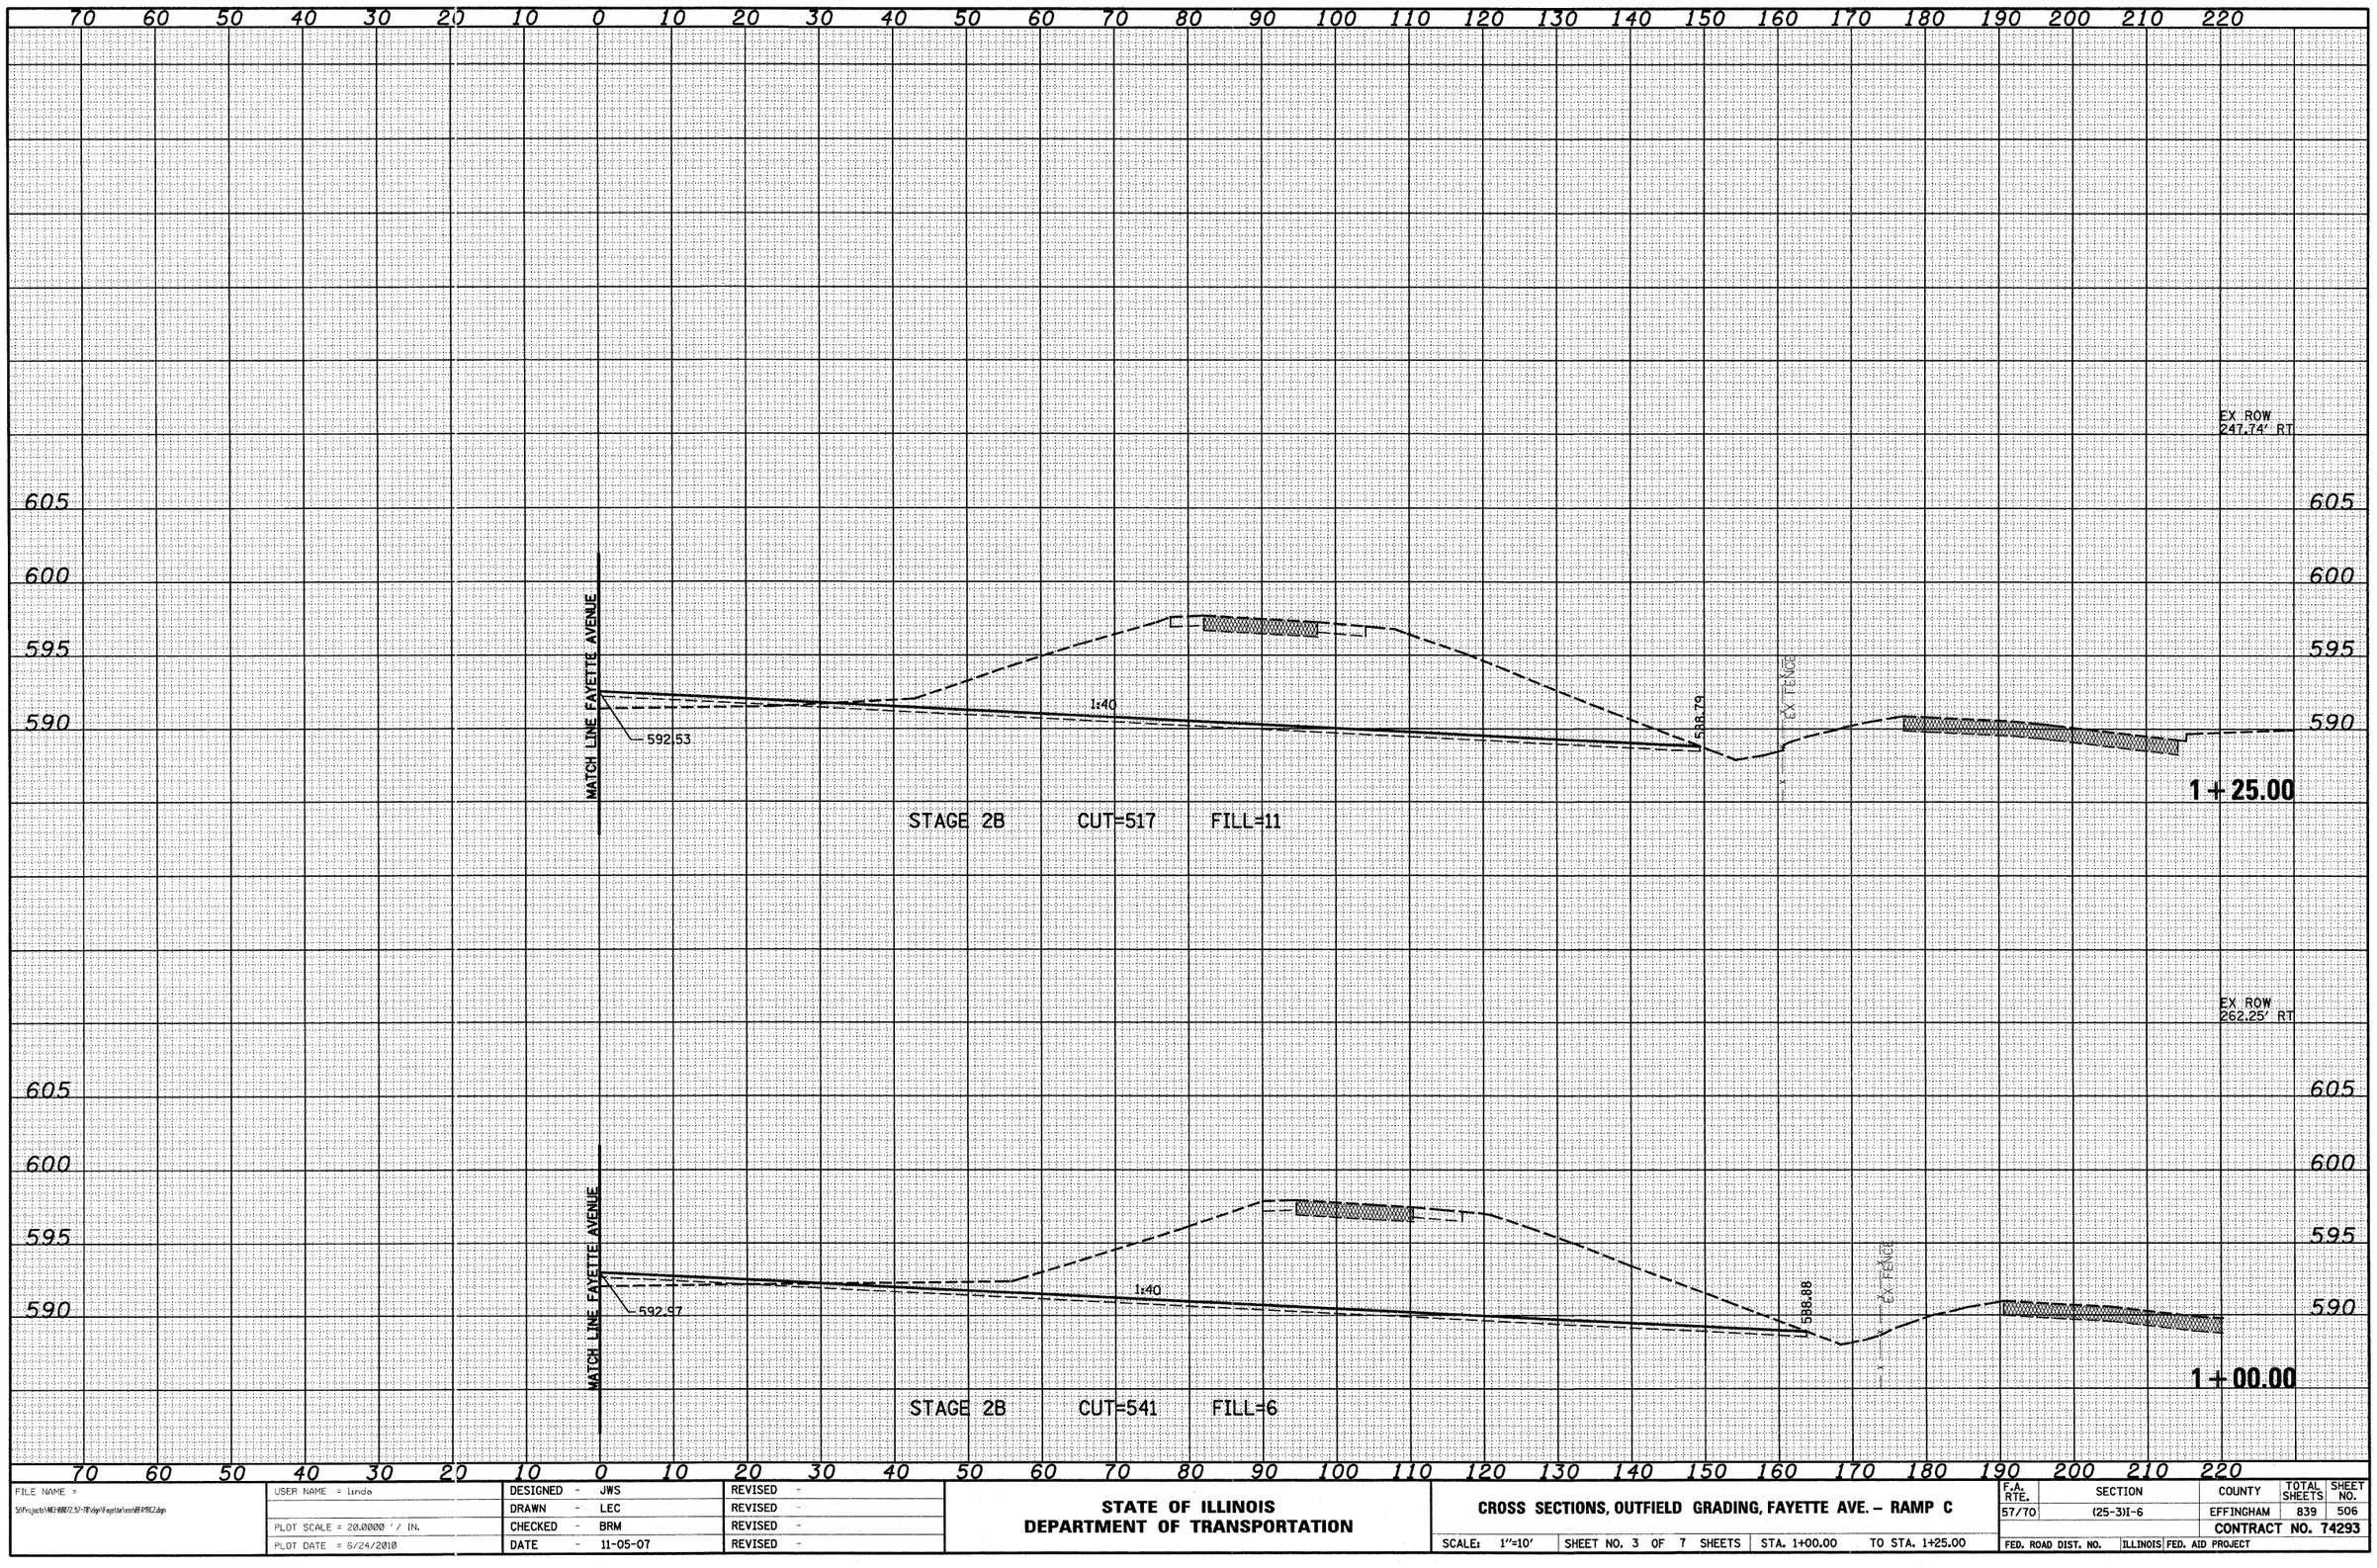


| ORIGINAL SURVEY | NO. | NOTE BOOK | AREAS | AREAS CHECKED |
|---|---|---|---|---|
| | | | TEMPLATE | |
| | | | PLOTTED | |
| | | | SURVEYED | |
| | BY | | | |
| | DATE | | | |

| | | | |
|---|---|---|---|
| FILE NAME = S:\Projects\NEI-98872.57-TP\dgn\Fayette\xsects\FF1PSLZ.dgn | USER NAME = linda | DESIGNED - JWS | REVISED - |
| | | DRAWN - LEC | REVISED - |
| | PLOT SCALE = 20.0000 ' / IN. | CHECKED - BRM | REVISED - |
| | PLOT DATE = 5/24/2010 | DATE - 11-05-07 | REVISED - |

**STATE OF ILLINOIS**
**DEPARTMENT OF TRANSPORTATION**

**CROSS SECTIONS, OUTFIELD GRADING, FAYETTE AVE. – RAMP C**

SCALE: 1"=10' | SHEET NO. 3 OF 7 SHEETS | STA. 1+00.00 | TO STA. 1+25.00

| F.A. RTE. | SECTION | COUNTY | TOTAL SHEETS | SHEET NO. |
|---|---|---|---|---|
| 57/70 | (25-3)I-6 | EFFINGHAM | 839 | 506 |
| | | CONTRACT NO. 74293 | | |
| FED. ROAD DIST. NO. | ILLINOIS | FED. AID PROJECT | | |

| FINAL SURVEY | BY | DATE |
|---|---|---|
| SURVEYED | | |
| PLOTTED | | |
| NOTE BOOK | TEMPLATE | |
| NO. | AREAS | |
| | AREAS CHECKED | |

70 60 50 40 30 20 10 0 10 20 30 40 50 60 70 80 90 100 110 120 130 140 150

600 595 590 585

MATCH LINE FAYETTE AVENUE

591.65

1:40

588.60

EX FENCE

EX ROW
220.89' RT

1+75.00

STAGE 2B CUT=446 FILL=3

| ORIGINAL SURVEY | BY | DATE |
|---|---|---|
| SURVEYED | | |
| PLOTTED | | |
| NOTE BOOK | TEMPLATE | |
| NO. | AREAS | |
| | AREAS CHECKED | |

EX ROW
233.96' RT

605 600 595 590

MATCH LINE FAYETTE AVENUE

592.09

1:40

588.69

EX FENCE

1+50.00

STAGE 2B CUT=491 FILL=7

70 60 50 40 30 20 10 0 10 20 30 40 50 60 70 80 90 100 110 120 130 140 150

| | | | |
|---|---|---|---|
| FILE NAME = S:\Projects\MFD-00172.57-70\dgn\Fayette\xsshBRMC2.dgn | USER NAME = linda | DESIGNED - JWS | REVISED - |
| | | DRAWN - LEC | REVISED - |
| | PLOT SCALE = 20.0000 ' / IN. | CHECKED - BRM | REVISED - |
| | PLOT DATE = 6/24/2010 | DATE - 11-05-07 | REVISED - |

**STATE OF ILLINOIS**
**DEPARTMENT OF TRANSPORTATION**

**CROSS SECTIONS, OUTFIELD GRADING, FAYETTE AVE. – RAMP C**

SCALE: 1"=10' | SHEET NO. 4 OF 7 SHEETS | STA. 1+50.00 | TO STA. 1+75.00

| F.A. RTE. | SECTION | COUNTY | TOTAL SHEETS | SHEET NO. |
|---|---|---|---|---|
| 57/70 | (25-3)I-6 | EFFINGHAM | 839 | 507 |
| | | CONTRACT NO. 74293 | | |
| FED. ROAD DIST. NO. | ILLINOIS | FED. AID PROJECT | | |

| FINAL SURVEY | BY | DATE |
|---|---|---|
| SURVEYED | | |
| PLOTTED | | |
| NOTE BOOK | TEMPLATE | |
| NO. | AREAS | |
| | AREAS CHECKED | |

| ORIGINAL SURVEY | BY | DATE |
|---|---|---|
| SURVEYED | | |
| PLOTTED | | |
| NOTE BOOK | TEMPLATE | |
| NO. | AREAS | |
| | AREAS CHECKED | |

150 140 130 120 110 100 90 80 70 60 50 40 30 20 10 0 10 20 30 40 50 60 70 80 90 100 110 120 130 140 150

600 595 590 585

MATCH LINE FAYETTE AVENUE

590.76

1:40

586.38

EX FENCE

EX ROW
196.76' RT

**2+25.00**

STAGE 2B CUT=360 FILL=0

MATCH LINE FAYETTE AVENUE

591.22

1:40

588.49

EX FENCE

EX ROW
208.42' RT

**2+00.00**

STAGE 2B CUT=402 FILL=0

150 140 130 120 110 100 90 80 70 60 50 40 30 20 10 0 10 20 30 40 50 60 70 80 90 100 110 120 130 140 150

| | | | |
|---|---|---|---|
| FILE NAME = S:\Projects\483-00072_57-7R\dgn\Fayette\xss8F8F82.dgn | USER NAME = linda | DESIGNED - JWS | REVISED - |
| | | DRAWN - LEC | REVISED - |
| | PLOT SCALE = 20.0000 ' / IN. | CHECKED - BRM | REVISED - |
| | PLOT DATE = 6/24/2010 | DATE - 11-05-07 | REVISED - |


**STATE OF ILLINOIS**
**DEPARTMENT OF TRANSPORTATION**

**CROSS SECTIONS, OUTFIELD GRADING, FAYETTE AVE. – RAMP C**

SCALE: 1"=10' | SHEET NO. 5 OF 7 SHEETS | STA. 2+00.00 TO STA. 2+25.00

| F.A. RTE. | SECTION | COUNTY | TOTAL SHEETS | SHEET NO. |
|---|---|---|---|---|
| 57/70 | (25-3)I-6 | EFFINGHAM | 839 | 508 |
| | | CONTRACT NO. 74293 | | |
| FED. ROAD DIST. NO. | ILLINOIS | FED. AID PROJECT | | |

| FINAL SURVEY | | BY | DATE |
|---|---|---|---|
| | SURVEYED | | |
| | PLOTTED | | |
| NOTE BOOK | TEMPLATE | | |
| | AREAS | | |
| NO. | AREAS CHECKED | | |

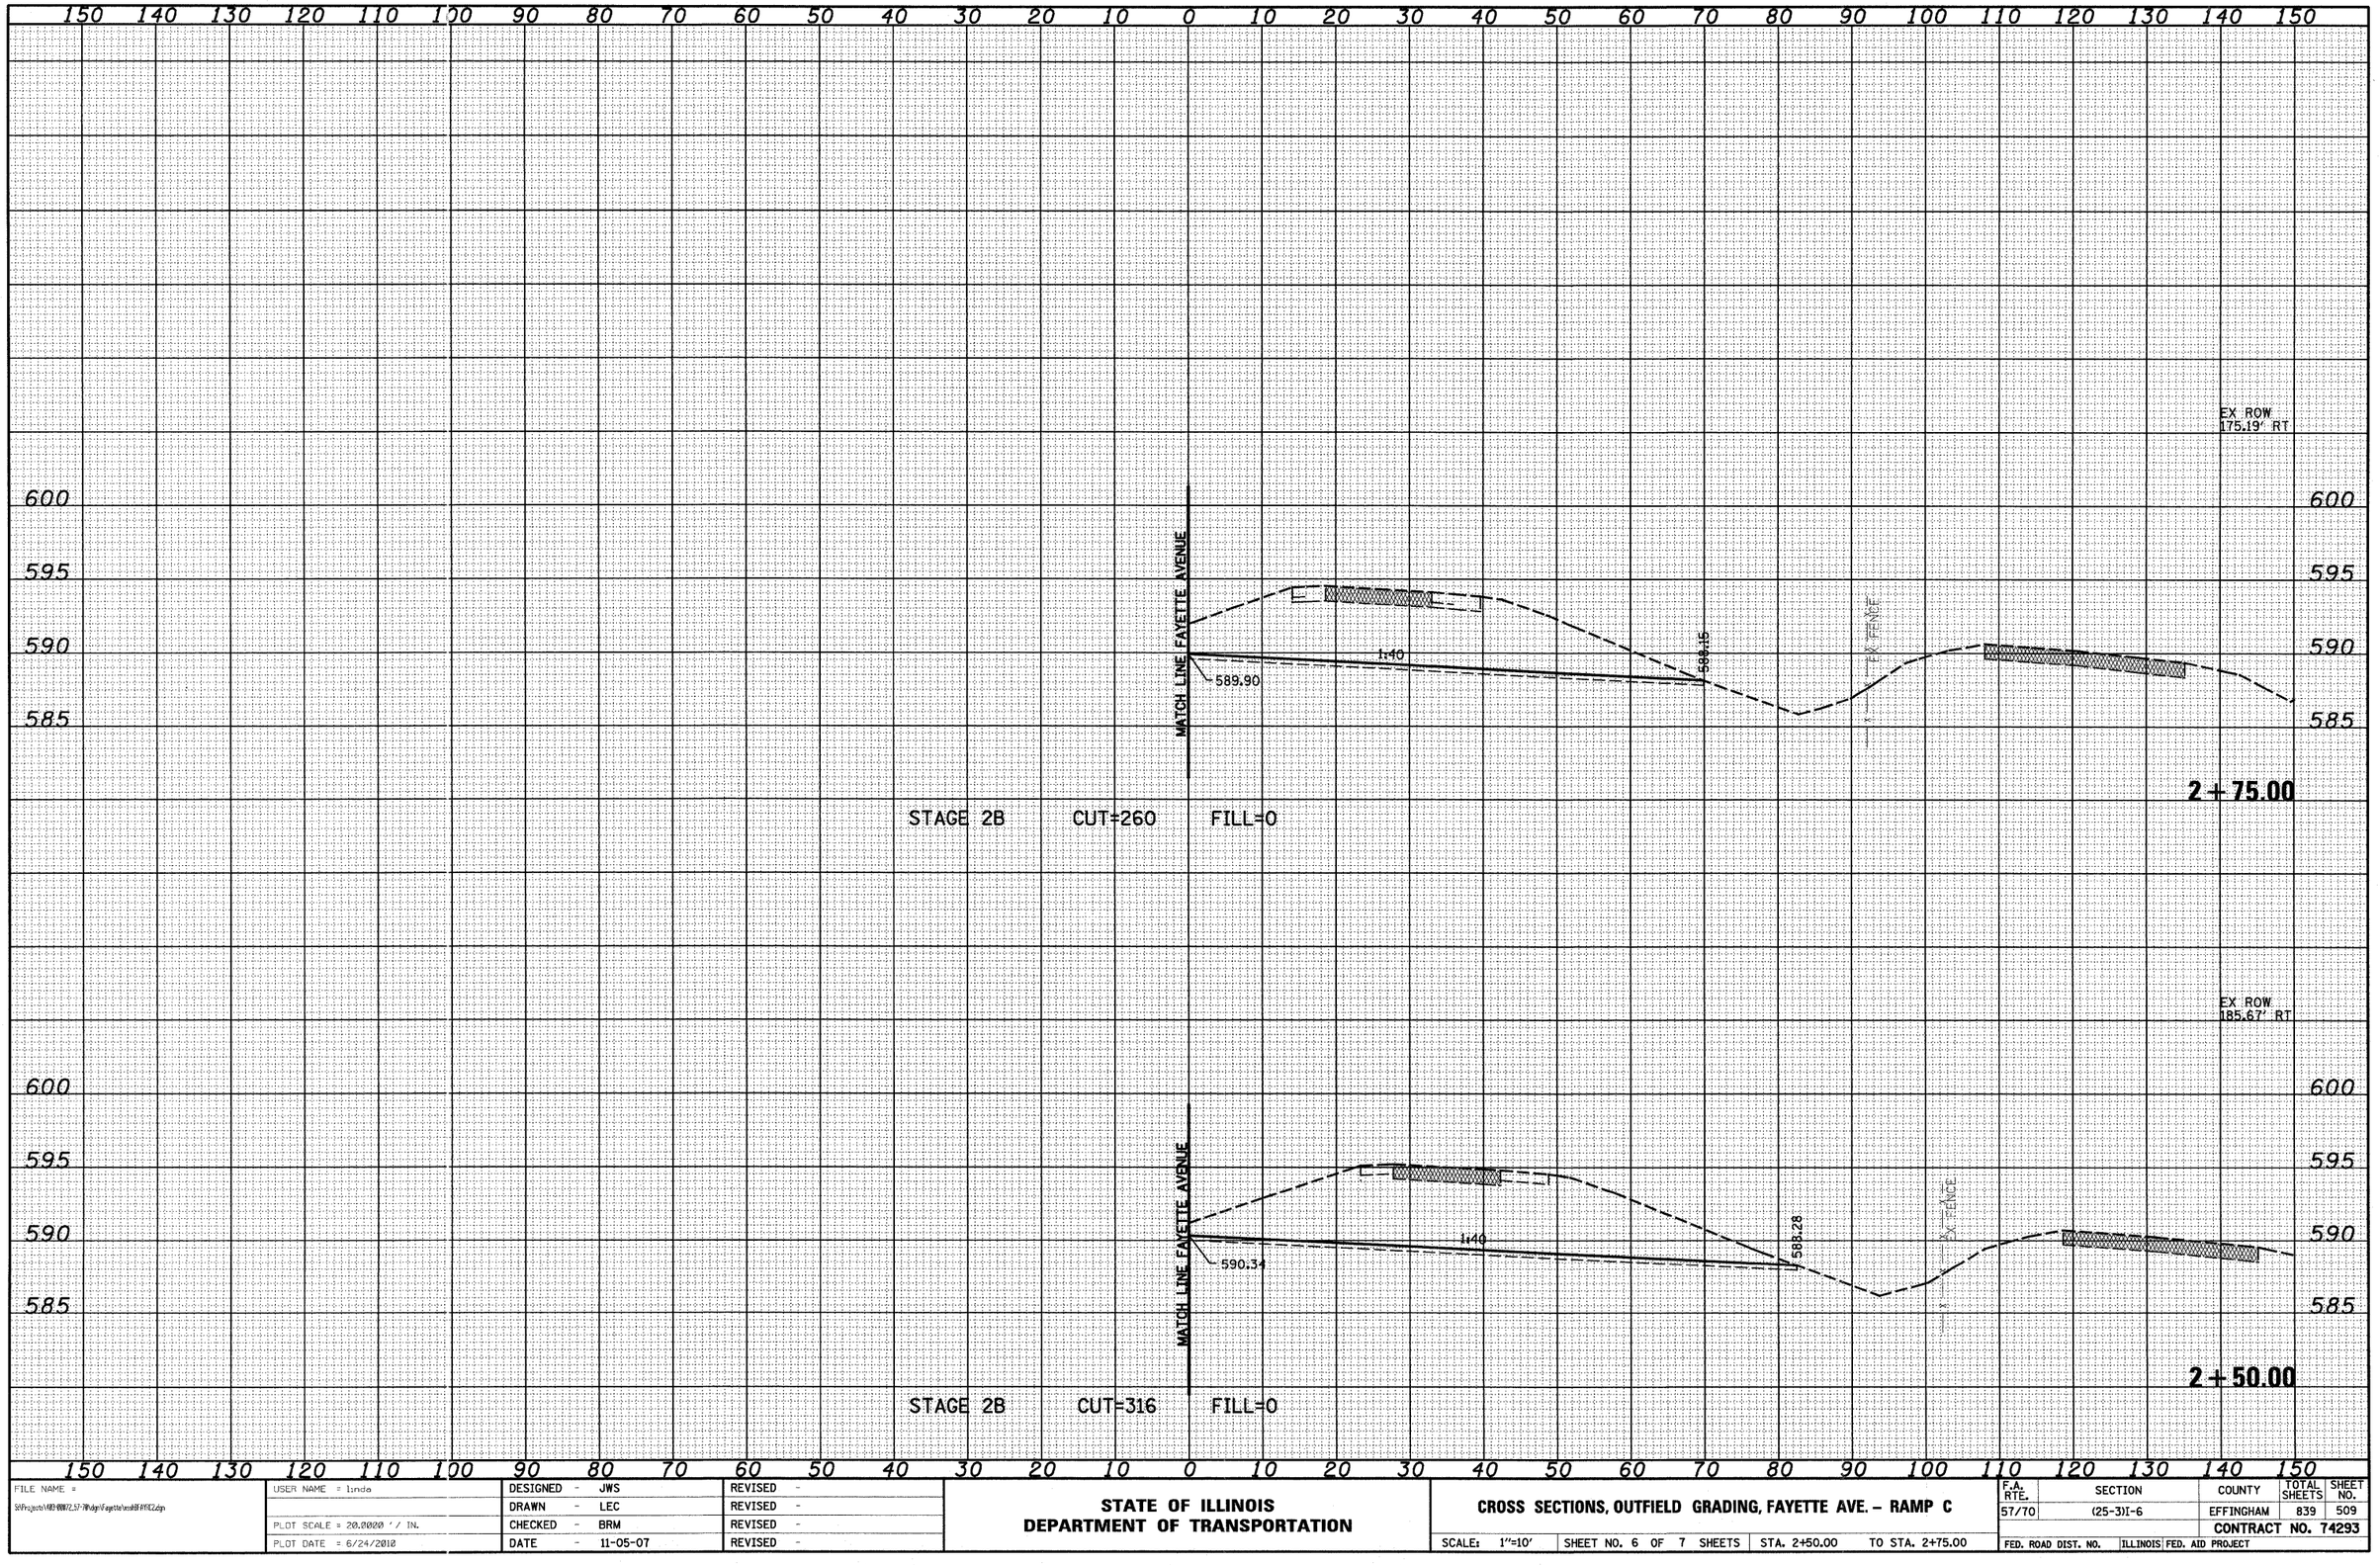


| ORIGINAL SURVEY | | BY | DATE |
|---|---|---|---|
| | SURVEYED | | |
| | PLOTTED | | |
| NOTE BOOK | TEMPLATE | | |
| | AREAS | | |
| NO. | AREAS CHECKED | | |

| | | | |
|---|---|---|---|
| FILE NAME = S:\Projects\HRD-0007\2-57-70\dgn\Fayette\ms8FAYOC2.dgn | USER NAME = linda | DESIGNED - JWS | REVISED - |
| | | DRAWN - LEC | REVISED - |
| | PLOT SCALE = 20.0000 ' / IN. | CHECKED - BRM | REVISED - |
| | PLOT DATE = 6/24/2010 | DATE - 11-05-07 | REVISED - |

**STATE OF ILLINOIS**
**DEPARTMENT OF TRANSPORTATION**

**CROSS SECTIONS, OUTFIELD GRADING, FAYETTE AVE. – RAMP C**

SCALE: 1"=10' | SHEET NO. 6 OF 7 SHEETS | STA. 2+50.00 TO STA. 2+75.00

| F.A. RTE. | SECTION | COUNTY | TOTAL SHEETS | SHEET NO. |
|---|---|---|---|---|
| 57/70 | (25-3)I-6 | EFFINGHAM | 839 | 509 |
| | | CONTRACT NO. 74293 | | |
| FED. ROAD DIST. NO. | ILLINOIS | FED. AID PROJECT | | |

| FINAL SURVEY | | BY | DATE |
|---|---|---|---|
| NOTE BOOK | SURVEYED | | |
| NO. | PLOTTED | | |
| | TEMPLATE | | |
| | AREAS | | |
| | AREAS CHECKED | | |

| ORIGINAL SURVEY | | BY | DATE |
|---|---|---|---|
| NOTE BOOK | SURVEYED | | |
| NO. | PLOTTED | | |
| | TEMPLATE | | |
| | AREAS | | |
| | AREAS CHECKED | | |

150 140 130 120 110 100 90 80 70 60 50 40 30 20 10 0 10 20 30 40 50 60 70 80 90 100 110 120 130 140 150

600
595
590
585

EX ROW
165.33' RT

MATCH LINE FAYETTE AVENUE

1:40

589.47

586.03

EX FENCE

3+00.00

STAGE 2B CUT=200 FILL=0

150 140 130 120 110 100 90 80 70 60 50 40 30 20 10 0 10 20 30 40 50 60 70 80 90 100 110 120 130 140 150

| | | | |
|---|---|---|---|
| FILE NAME = S:\Projects\083-00872.57-10\dgn\Fayette\xsd8FAYSC2.dgn | USER NAME = linda | DESIGNED - JWS | REVISED - |
| | | DRAWN - LEC | REVISED - |
| | PLOT SCALE = 20.0000 ' / IN. | CHECKED - BRM | REVISED - |
| | PLOT DATE = 6/24/2010 | DATE - 11-05-07 | REVISED - |


**STATE OF ILLINOIS**
**DEPARTMENT OF TRANSPORTATION**

**CROSS SECTIONS, OUTFIELD GRADING, FAYETTE AVE. – RAMP C**

SCALE: 1"=10' | SHEET NO. 7 OF 7 SHEETS | STA. 3+00.00 | TO STA. 3+00.00

| F.A. RTE. | SECTION | COUNTY | TOTAL SHEETS | SHEET NO. |
|---|---|---|---|---|
| 57/70 | (25-3)I-6 | EFFINGHAM | 839 | 510 |
| | | CONTRACT NO. 74293 | | |
| FED. ROAD DIST. NO. | ILLINOIS | FED. AID PROJECT | | |

| FINAL SURVEY | | BY | DATE |
|---|---|---|---|
| | SURVEYED | | |
| | PLOTTED | | |
| NOTE BOOK | TEMPLATE | | |
| | AREAS | | |
| NO. | AREAS CHECKED | | |

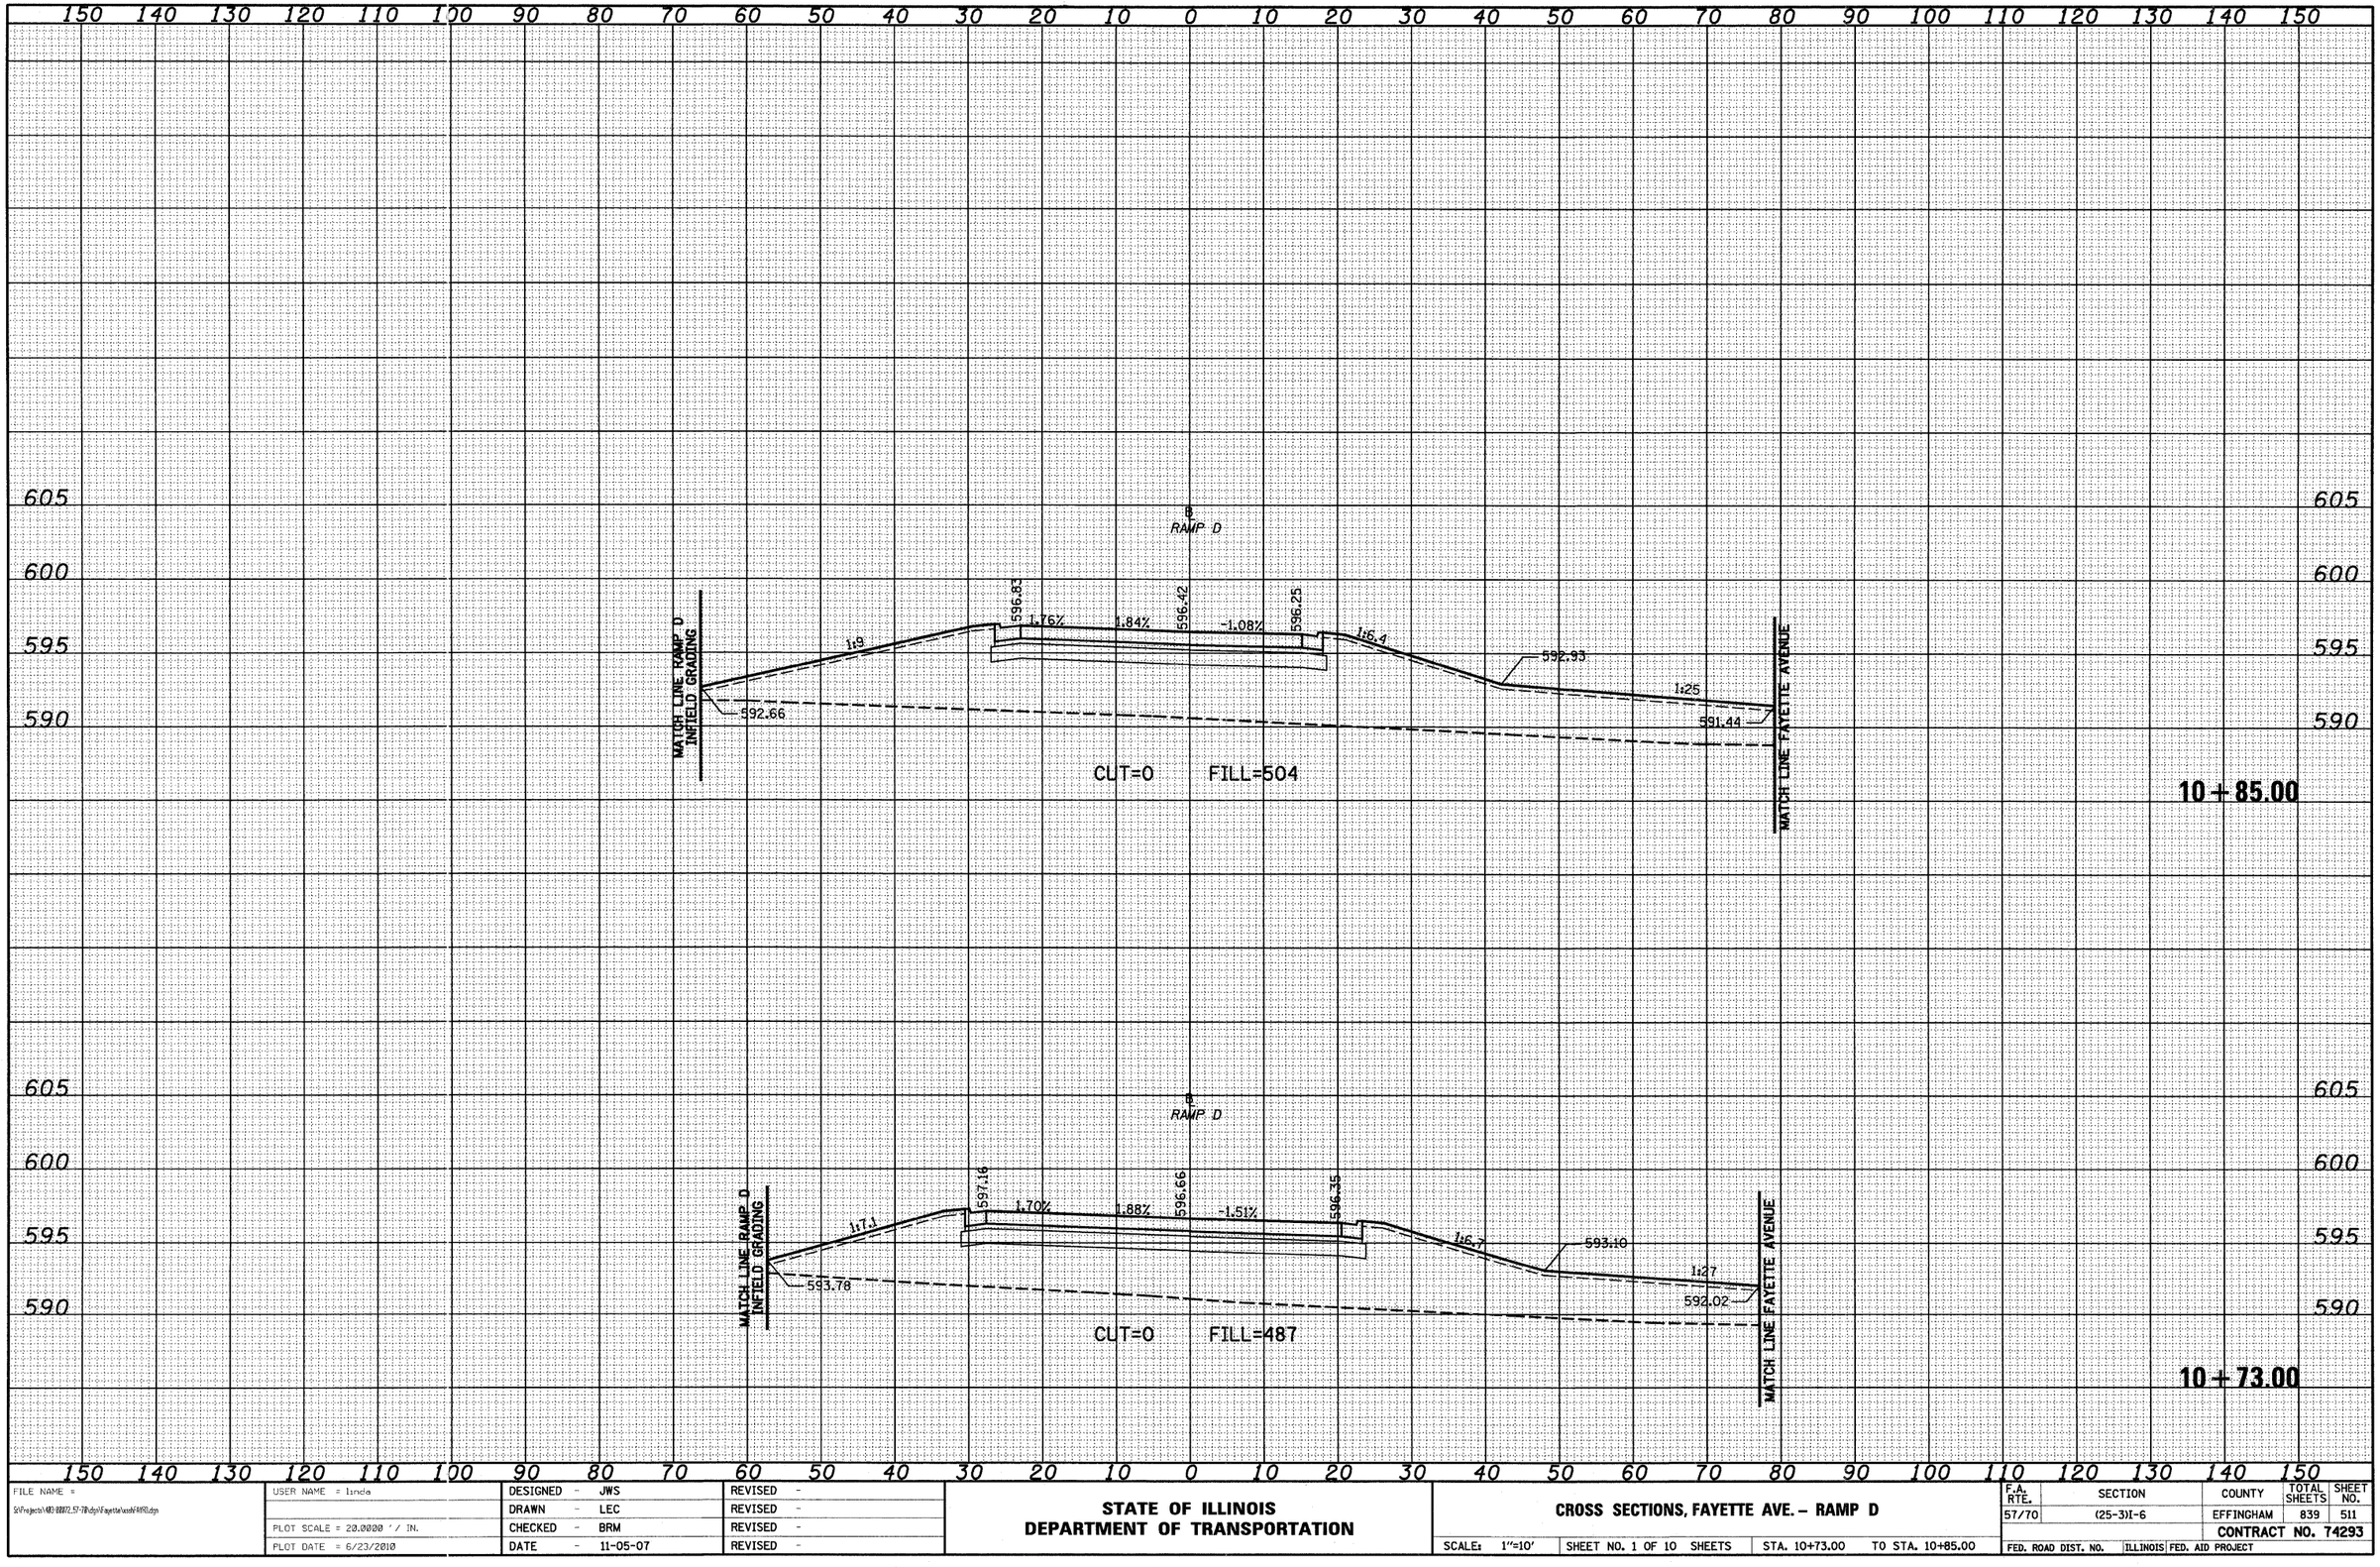


| ORIGINAL SURVEY | | BY | DATE |
|---|---|---|---|
| | SURVEYED | | |
| | PLOTTED | | |
| NOTE BOOK | TEMPLATE | | |
| | AREAS | | |
| NO. | AREAS CHECKED | | |

| | | | |
|---|---|---|---|
| FILE NAME = S:\Projects\483-08072.57-7R\dgn\Fayette\xsrd74RD.dgn | USER NAME = linda | DESIGNED - JWS | REVISED - |
| | | DRAWN - LEC | REVISED - |
| | PLOT SCALE = 20.0000 ' / IN. | CHECKED - BRM | REVISED - |
| | PLOT DATE = 6/23/2010 | DATE - 11-05-07 | REVISED - |

**STATE OF ILLINOIS**
**DEPARTMENT OF TRANSPORTATION**


**CROSS SECTIONS, FAYETTE AVE. – RAMP D**

SCALE: 1"=10' | SHEET NO. 1 OF 10 SHEETS | STA. 10+73.00 TO STA. 10+85.00

| F.A. RTE. | SECTION | COUNTY | TOTAL SHEETS | SHEET NO. |
|---|---|---|---|---|
| 57/70 | (25-3)I-6 | EFFINGHAM | 839 | 511 |
| | | CONTRACT NO. 74293 | | |
| FED. ROAD DIST. NO. | ILLINOIS | FED. AID PROJECT | | |

| FINAL SURVEY | SURVEYED | BY | |
|---|---|---|---|
| | PLOTTED | | |
| NOTE BOOK | TEMPLATE | | |
| NO. | AREAS | | |
| | AREAS CHECKED | | DATE |

| ORIGINAL SURVEY | SURVEYED | BY | |
|---|---|---|---|
| | PLOTTED | | |
| NOTE BOOK | TEMPLATE | | |
| NO. | AREAS | | |
| | AREAS CHECKED | | DATE |

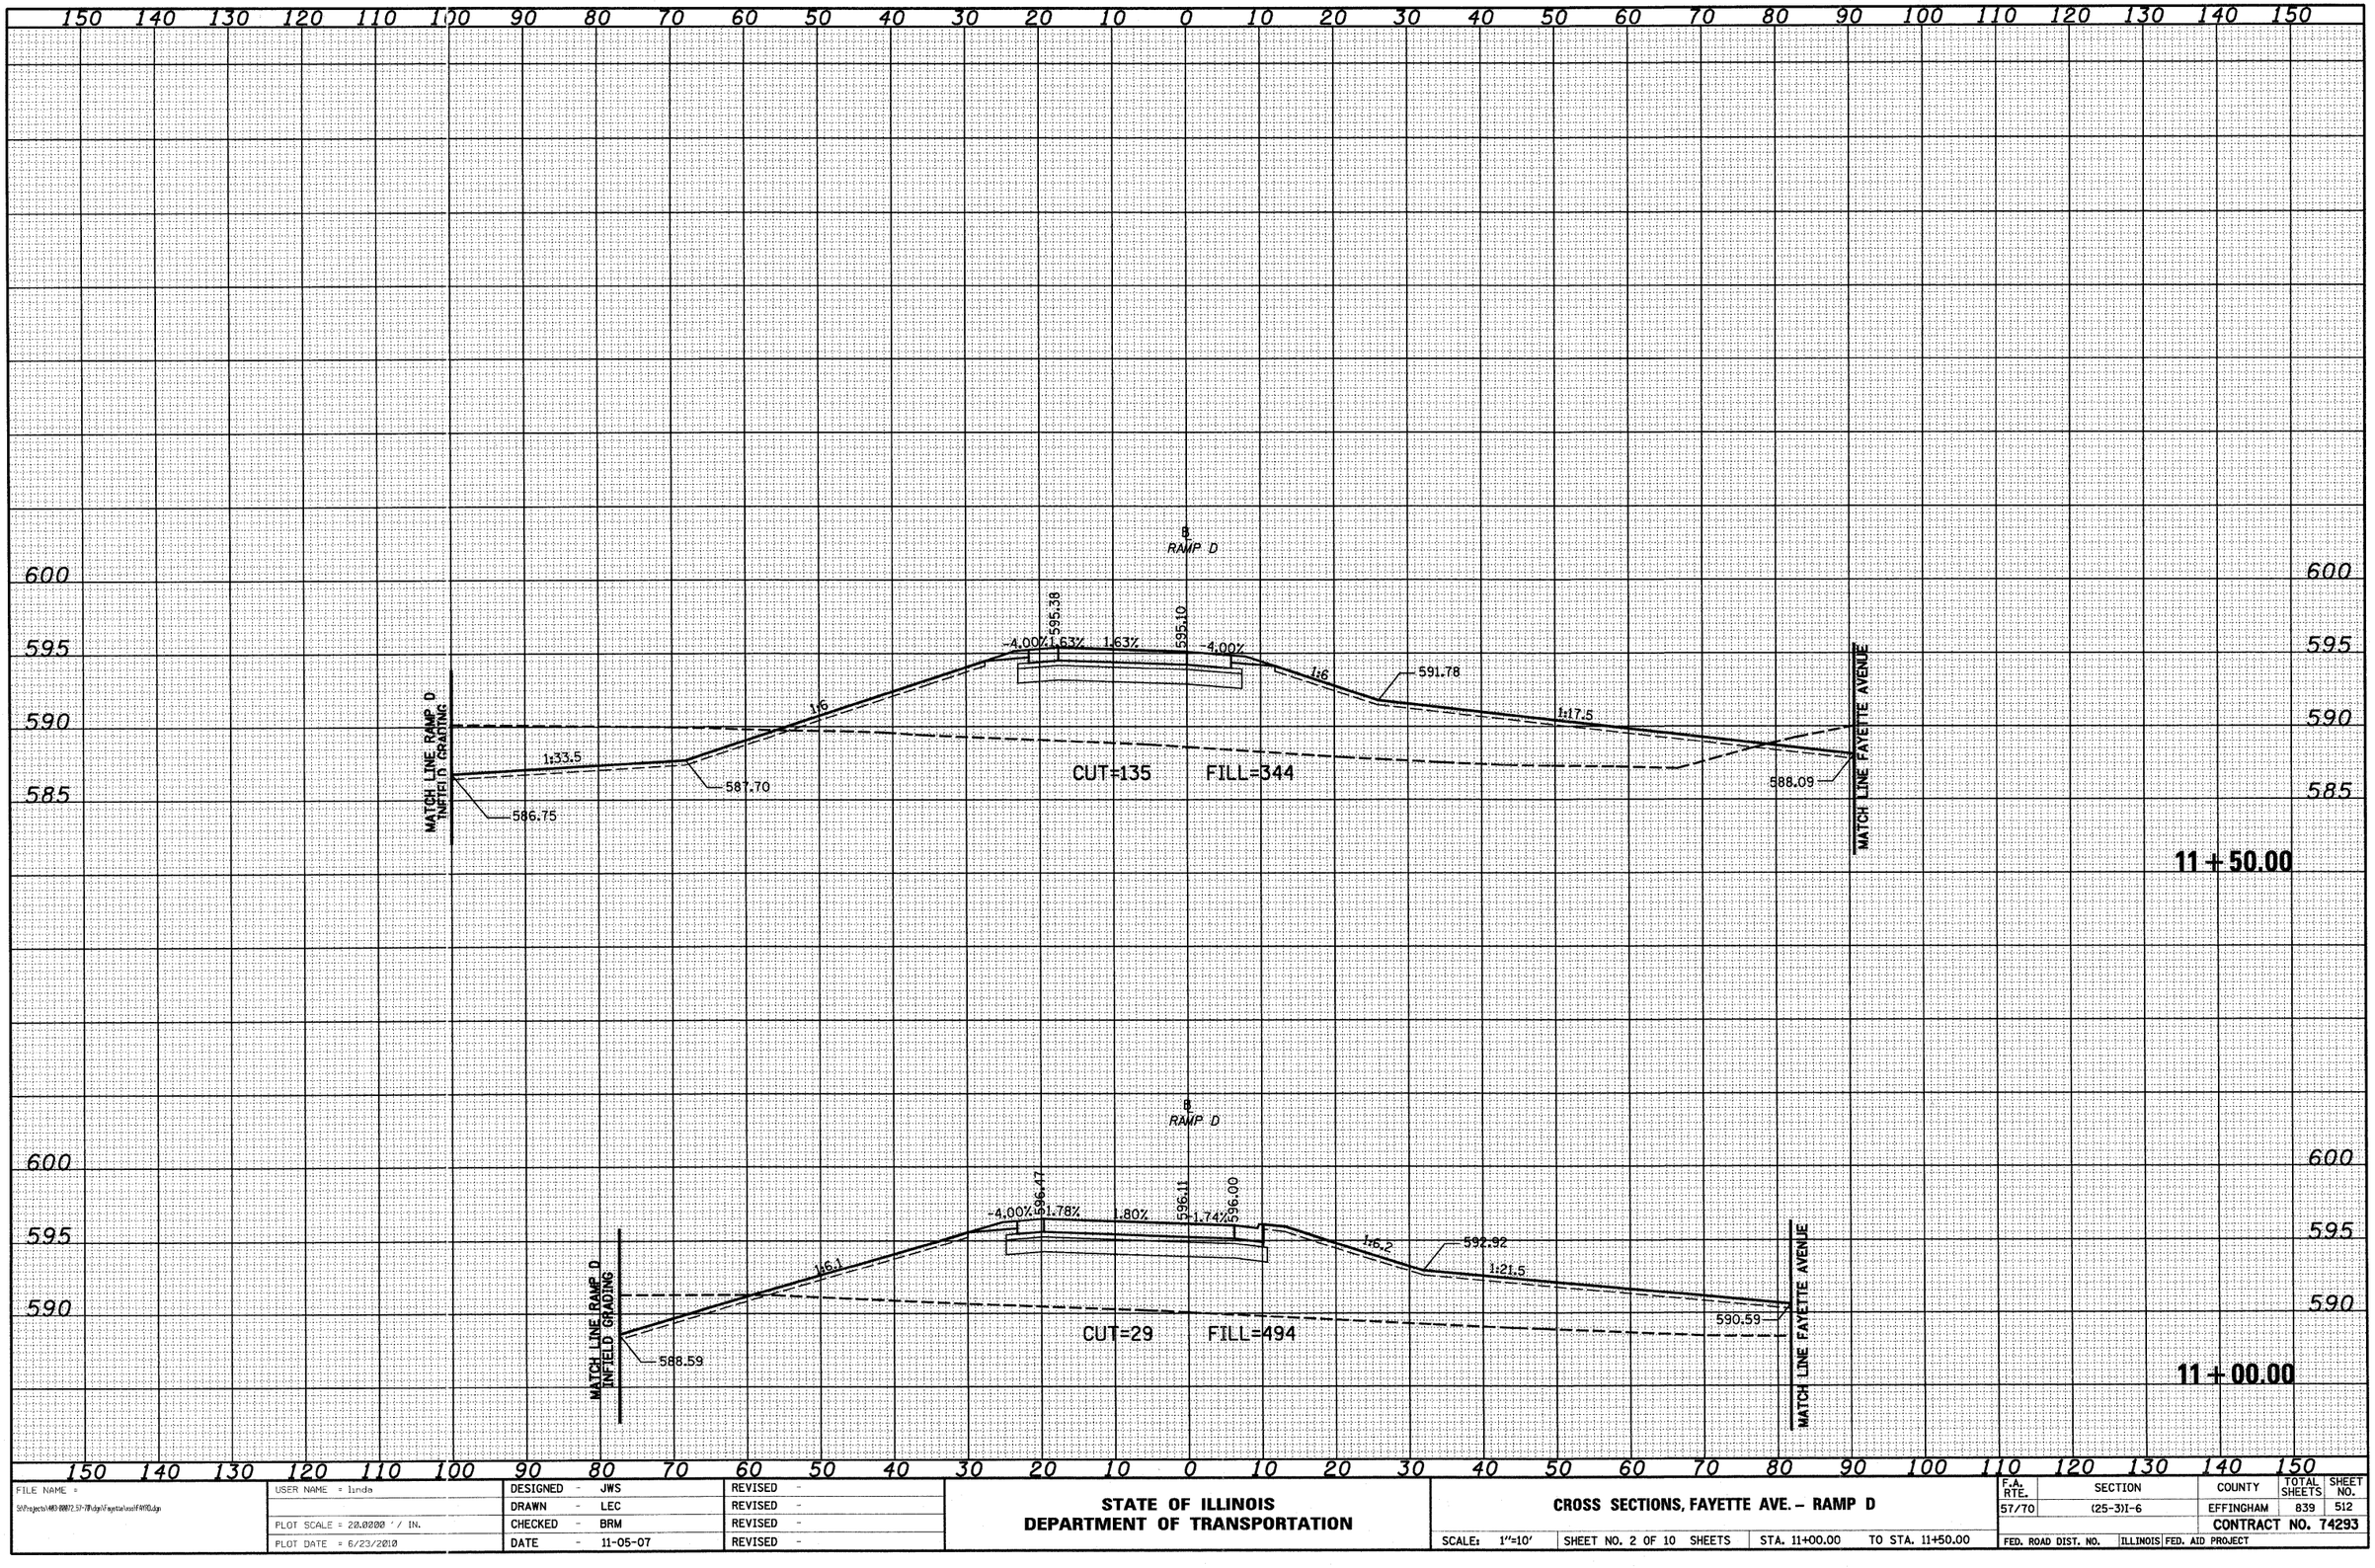


| | | | |
|---|---|---|---|
| FILE NAME = S:\Projects\483-00072.57-7\Bridge\Fayette\xsslF4ROD.dgn | USER NAME = linda | DESIGNED - JWS | REVISED - |
| | | DRAWN - LEC | REVISED - |
| | PLOT SCALE = 20.0000 ' / IN. | CHECKED - BRM | REVISED - |
| | PLOT DATE = 6/23/2010 | DATE - 11-05-07 | REVISED - |


**STATE OF ILLINOIS**
**DEPARTMENT OF TRANSPORTATION**

**CROSS SECTIONS, FAYETTE AVE. – RAMP D**

SCALE: 1"=10' | SHEET NO. 2 OF 10 SHEETS | STA. 11+00.00 | TO STA. 11+50.00

| F.A. RTE. | SECTION | COUNTY | TOTAL SHEETS | SHEET NO. |
|---|---|---|---|---|
| 57/70 | (25-3)I-6 | EFFINGHAM | 839 | 512 |
| | | CONTRACT NO. 74293 | | |
| FED. ROAD DIST. NO. | ILLINOIS | FED. AID PROJECT | | |

| FINAL SURVEY | SURVEYED | BY | |
|---|---|---|---|
| | PLOTTED | | DATE |
| NOTE BOOK | TEMPLATE | | |
| | AREAS | | |
| NO. | AREAS CHECKED | | |

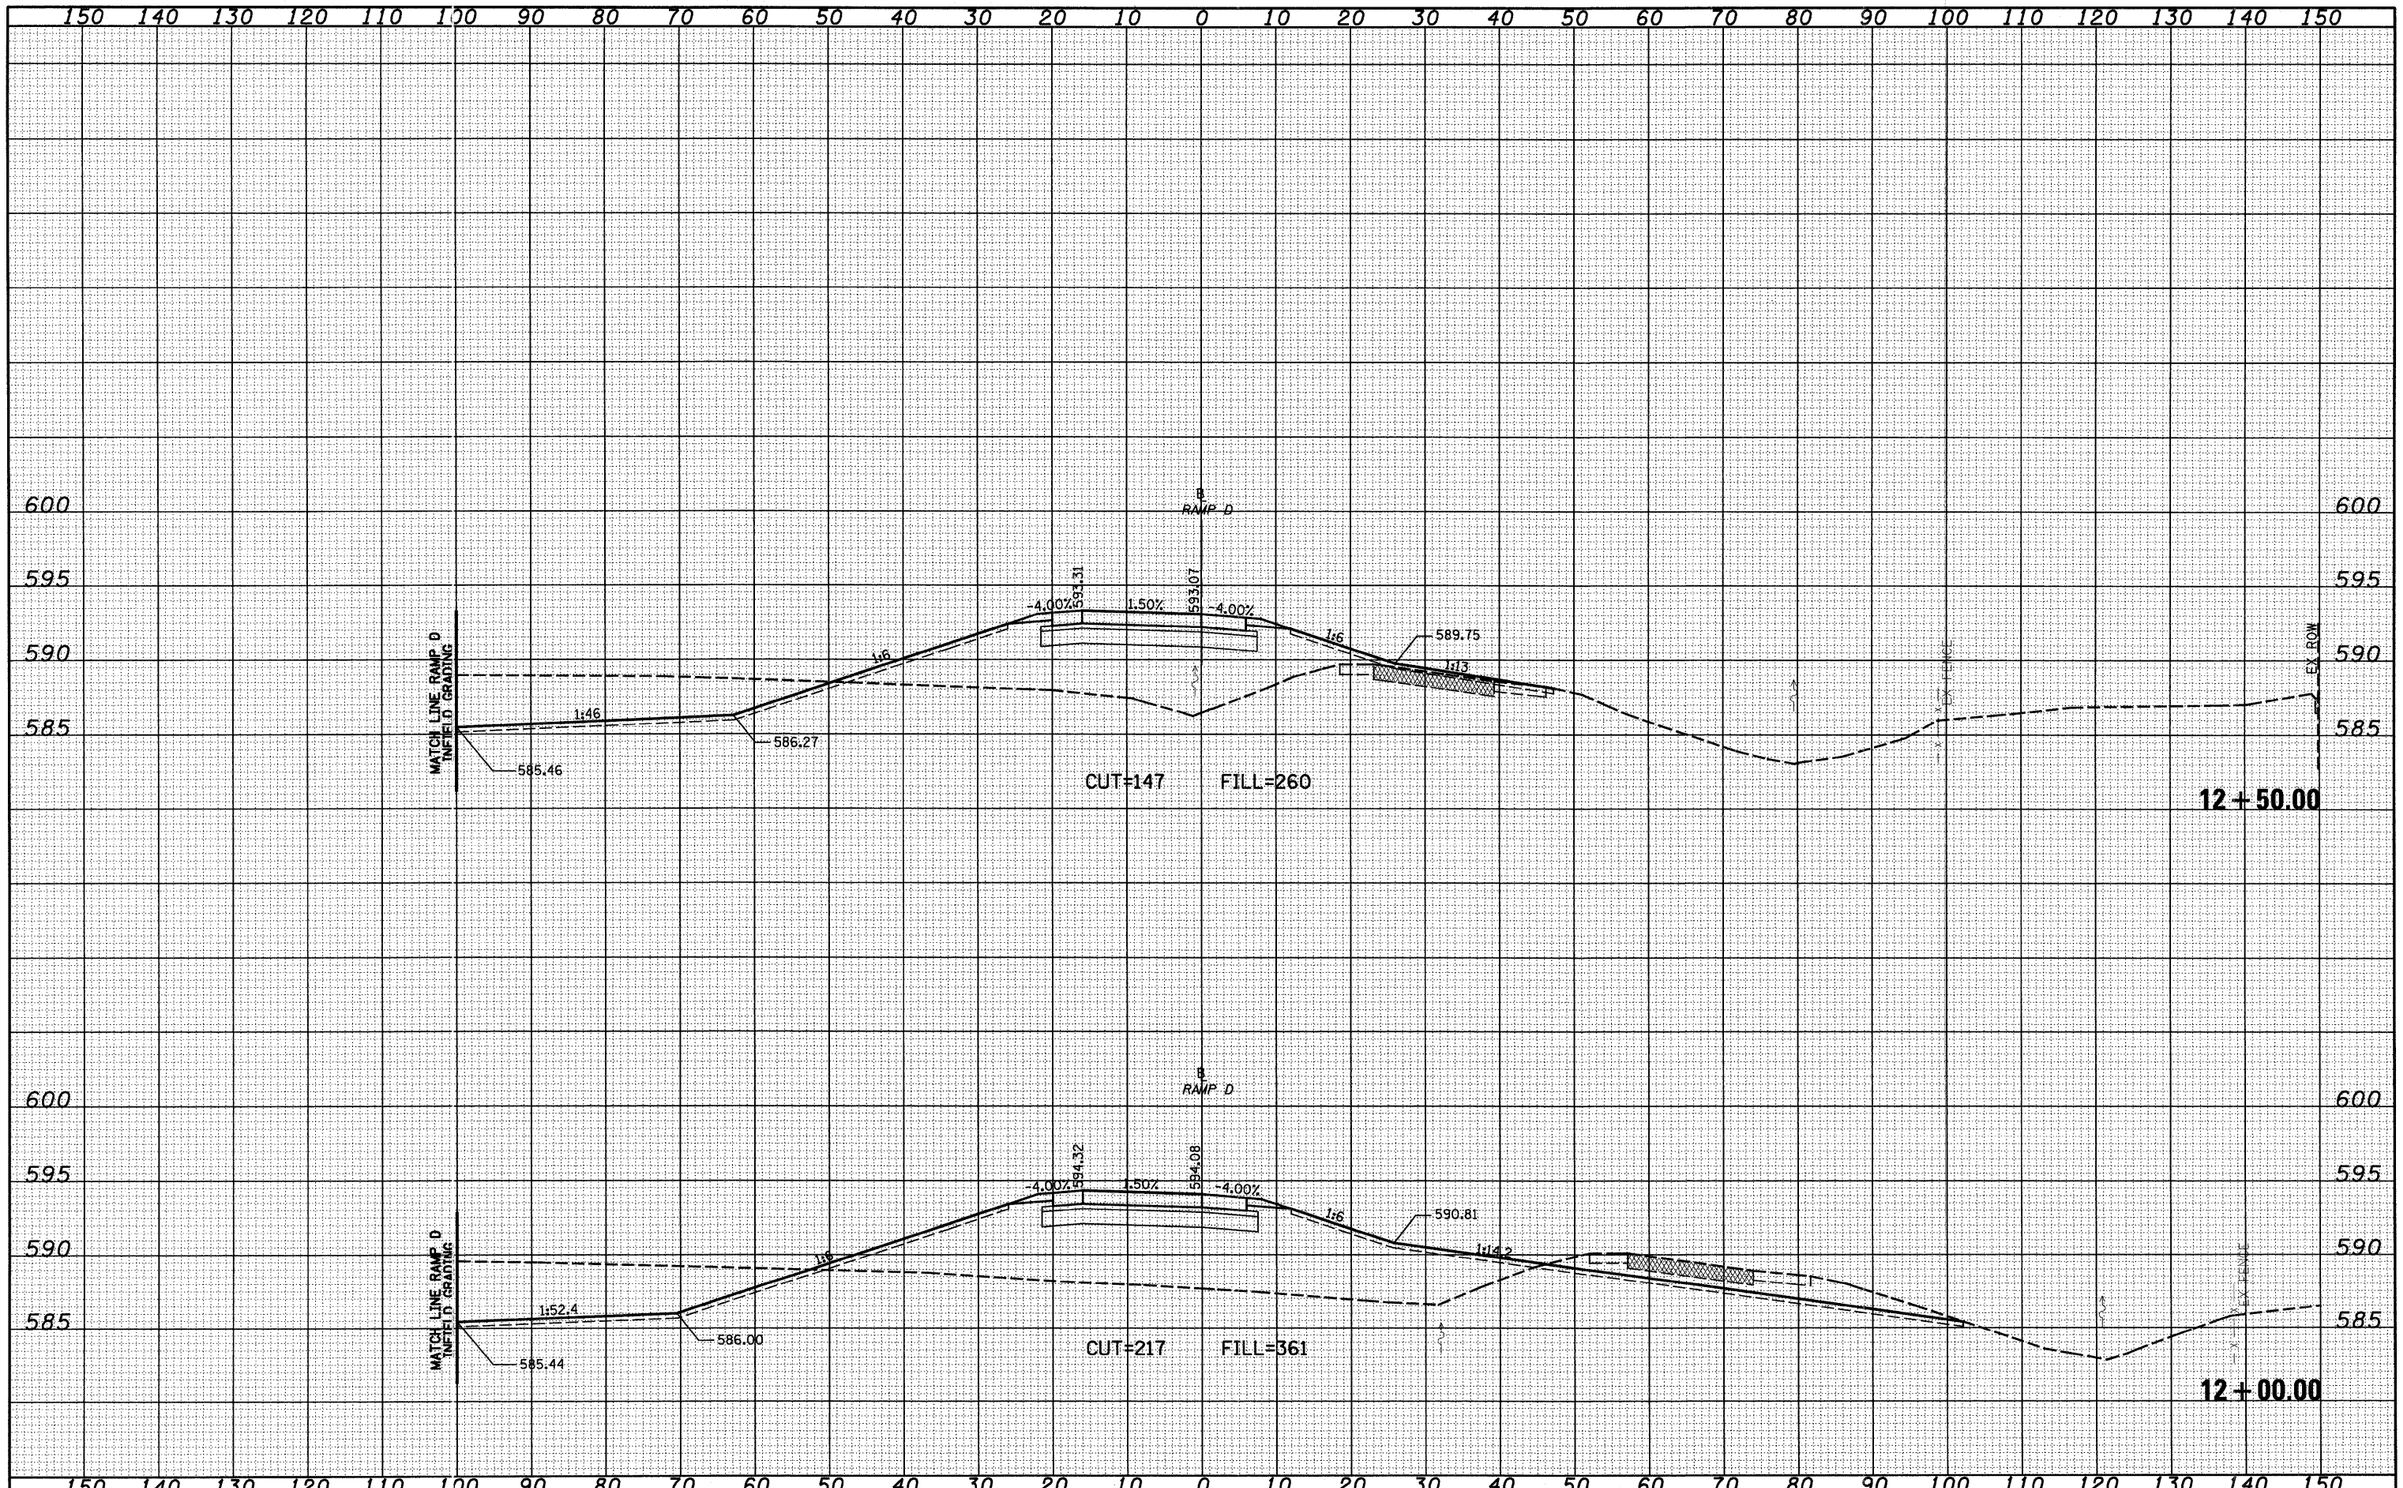


| ORIGINAL SURVEY | SURVEYED | BY | |
|---|---|---|---|
| | PLOTTED | | DATE |
| NOTE BOOK | TEMPLATE | | |
| | AREAS | | |
| NO. | AREAS CHECKED | | |

| | | | |
|---|---|---|---|
| FILE NAME = S:\Projects\HDS-00072.57-7P\dgn\Fayette\xsdRAMPD.dgn | USER NAME = linda | DESIGNED - JWS | REVISED - |
| | | DRAWN - LEC | REVISED - |
| | PLOT SCALE = 20.0000 ' / IN. | CHECKED - BRM | REVISED - |
| | PLOT DATE = 6/23/2010 | DATE - 11-05-07 | REVISED - |


**STATE OF ILLINOIS**
**DEPARTMENT OF TRANSPORTATION**

**CROSS SECTIONS, FAYETTE AVE. – RAMP D**

SCALE: 1"=10' | SHEET NO. 3 OF 10 SHEETS | STA. 12+00.00 TO STA. 12+50.00

| F.A. RTE. | SECTION | COUNTY | TOTAL SHEETS | SHEET NO. |
|---|---|---|---|---|
| 57/70 | (25-3)I-6 | EFFINGHAM | 839 | 513 |
| | | CONTRACT NO. 74293 | | |
| FED. ROAD DIST. NO. | ILLINOIS | FED. AID PROJECT | | |

| FINAL SURVEY | | BY | DATE |
|---|---|---|---|
| | SURVEYED | | |
| | PLOTTED | | |
| NOTE BOOK | TEMPLATE | | |
| | AREAS | | |
| NO. | AREAS CHECKED | | |

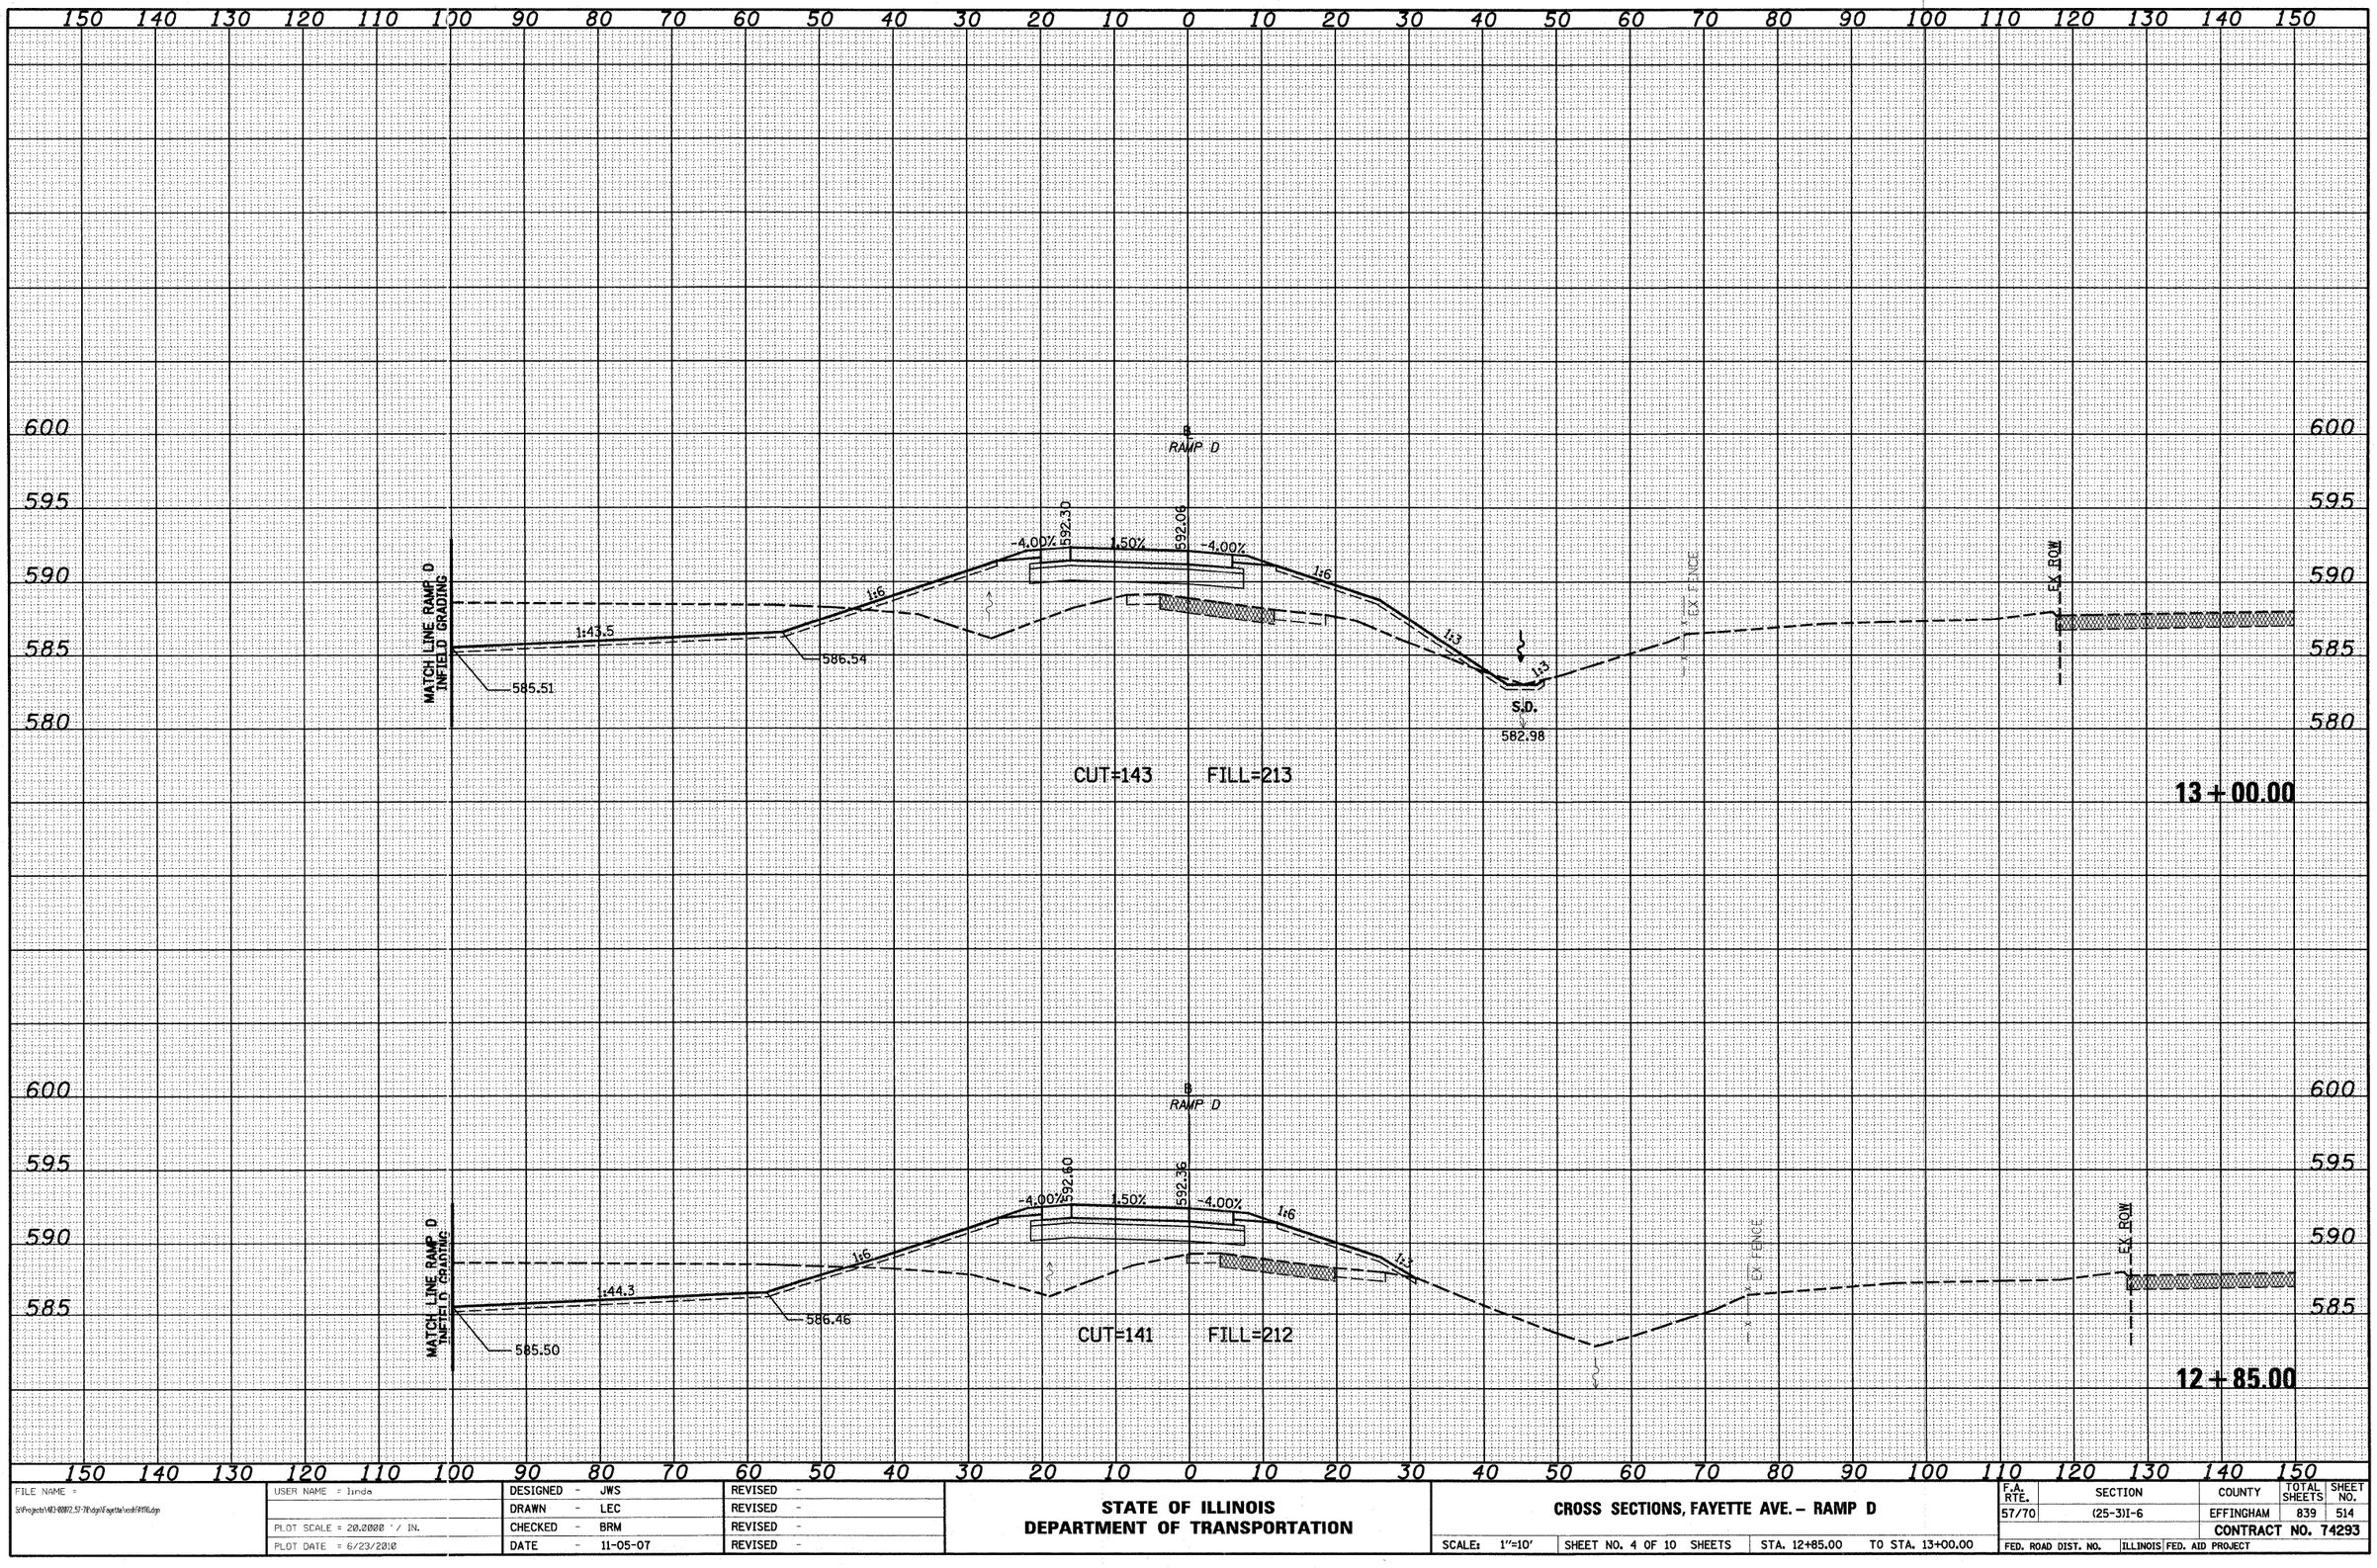


| ORIGINAL SURVEY | | BY | DATE |
|---|---|---|---|
| | SURVEYED | | |
| | PLOTTED | | |
| NOTE BOOK | TEMPLATE | | |
| | AREAS | | |
| NO. | AREAS CHECKED | | |

| | | | |
|---|---|---|---|
| FILE NAME = | USER NAME = linda | DESIGNED - JWS | REVISED - |
| S:\Projects\423-00812_57-7H\dgn\Fayette\xsrfFFFRLdgn | | DRAWN - LEC | REVISED - |
| | PLOT SCALE = 20.2000 ' / IN. | CHECKED - BRM | REVISED - |
| | PLOT DATE = 6/23/2010 | DATE - 11-05-07 | REVISED - |


**STATE OF ILLINOIS**
**DEPARTMENT OF TRANSPORTATION**

**CROSS SECTIONS, FAYETTE AVE. – RAMP D**

SCALE: 1"=10' | SHEET NO. 4 OF 10 SHEETS | STA. 12+85.00 | TO STA. 13+00.00

| F.A. RTE. | SECTION | COUNTY | TOTAL SHEETS | SHEET NO. |
|---|---|---|---|---|
| 57/70 | (25-3)I-6 | EFFINGHAM | 839 | 514 |
| | | CONTRACT NO. 74293 | | |
| FED. ROAD DIST. NO. | ILLINOIS | FED. AID PROJECT | | |

| FINAL SURVEY | SURVEYED | BY | |
|---|---|---|---|
| | PLOTTED | | |
| NOTE BOOK | TEMPLATE | | |
| | AREAS | | |
| NO. | AREAS CHECKED | | DATE |

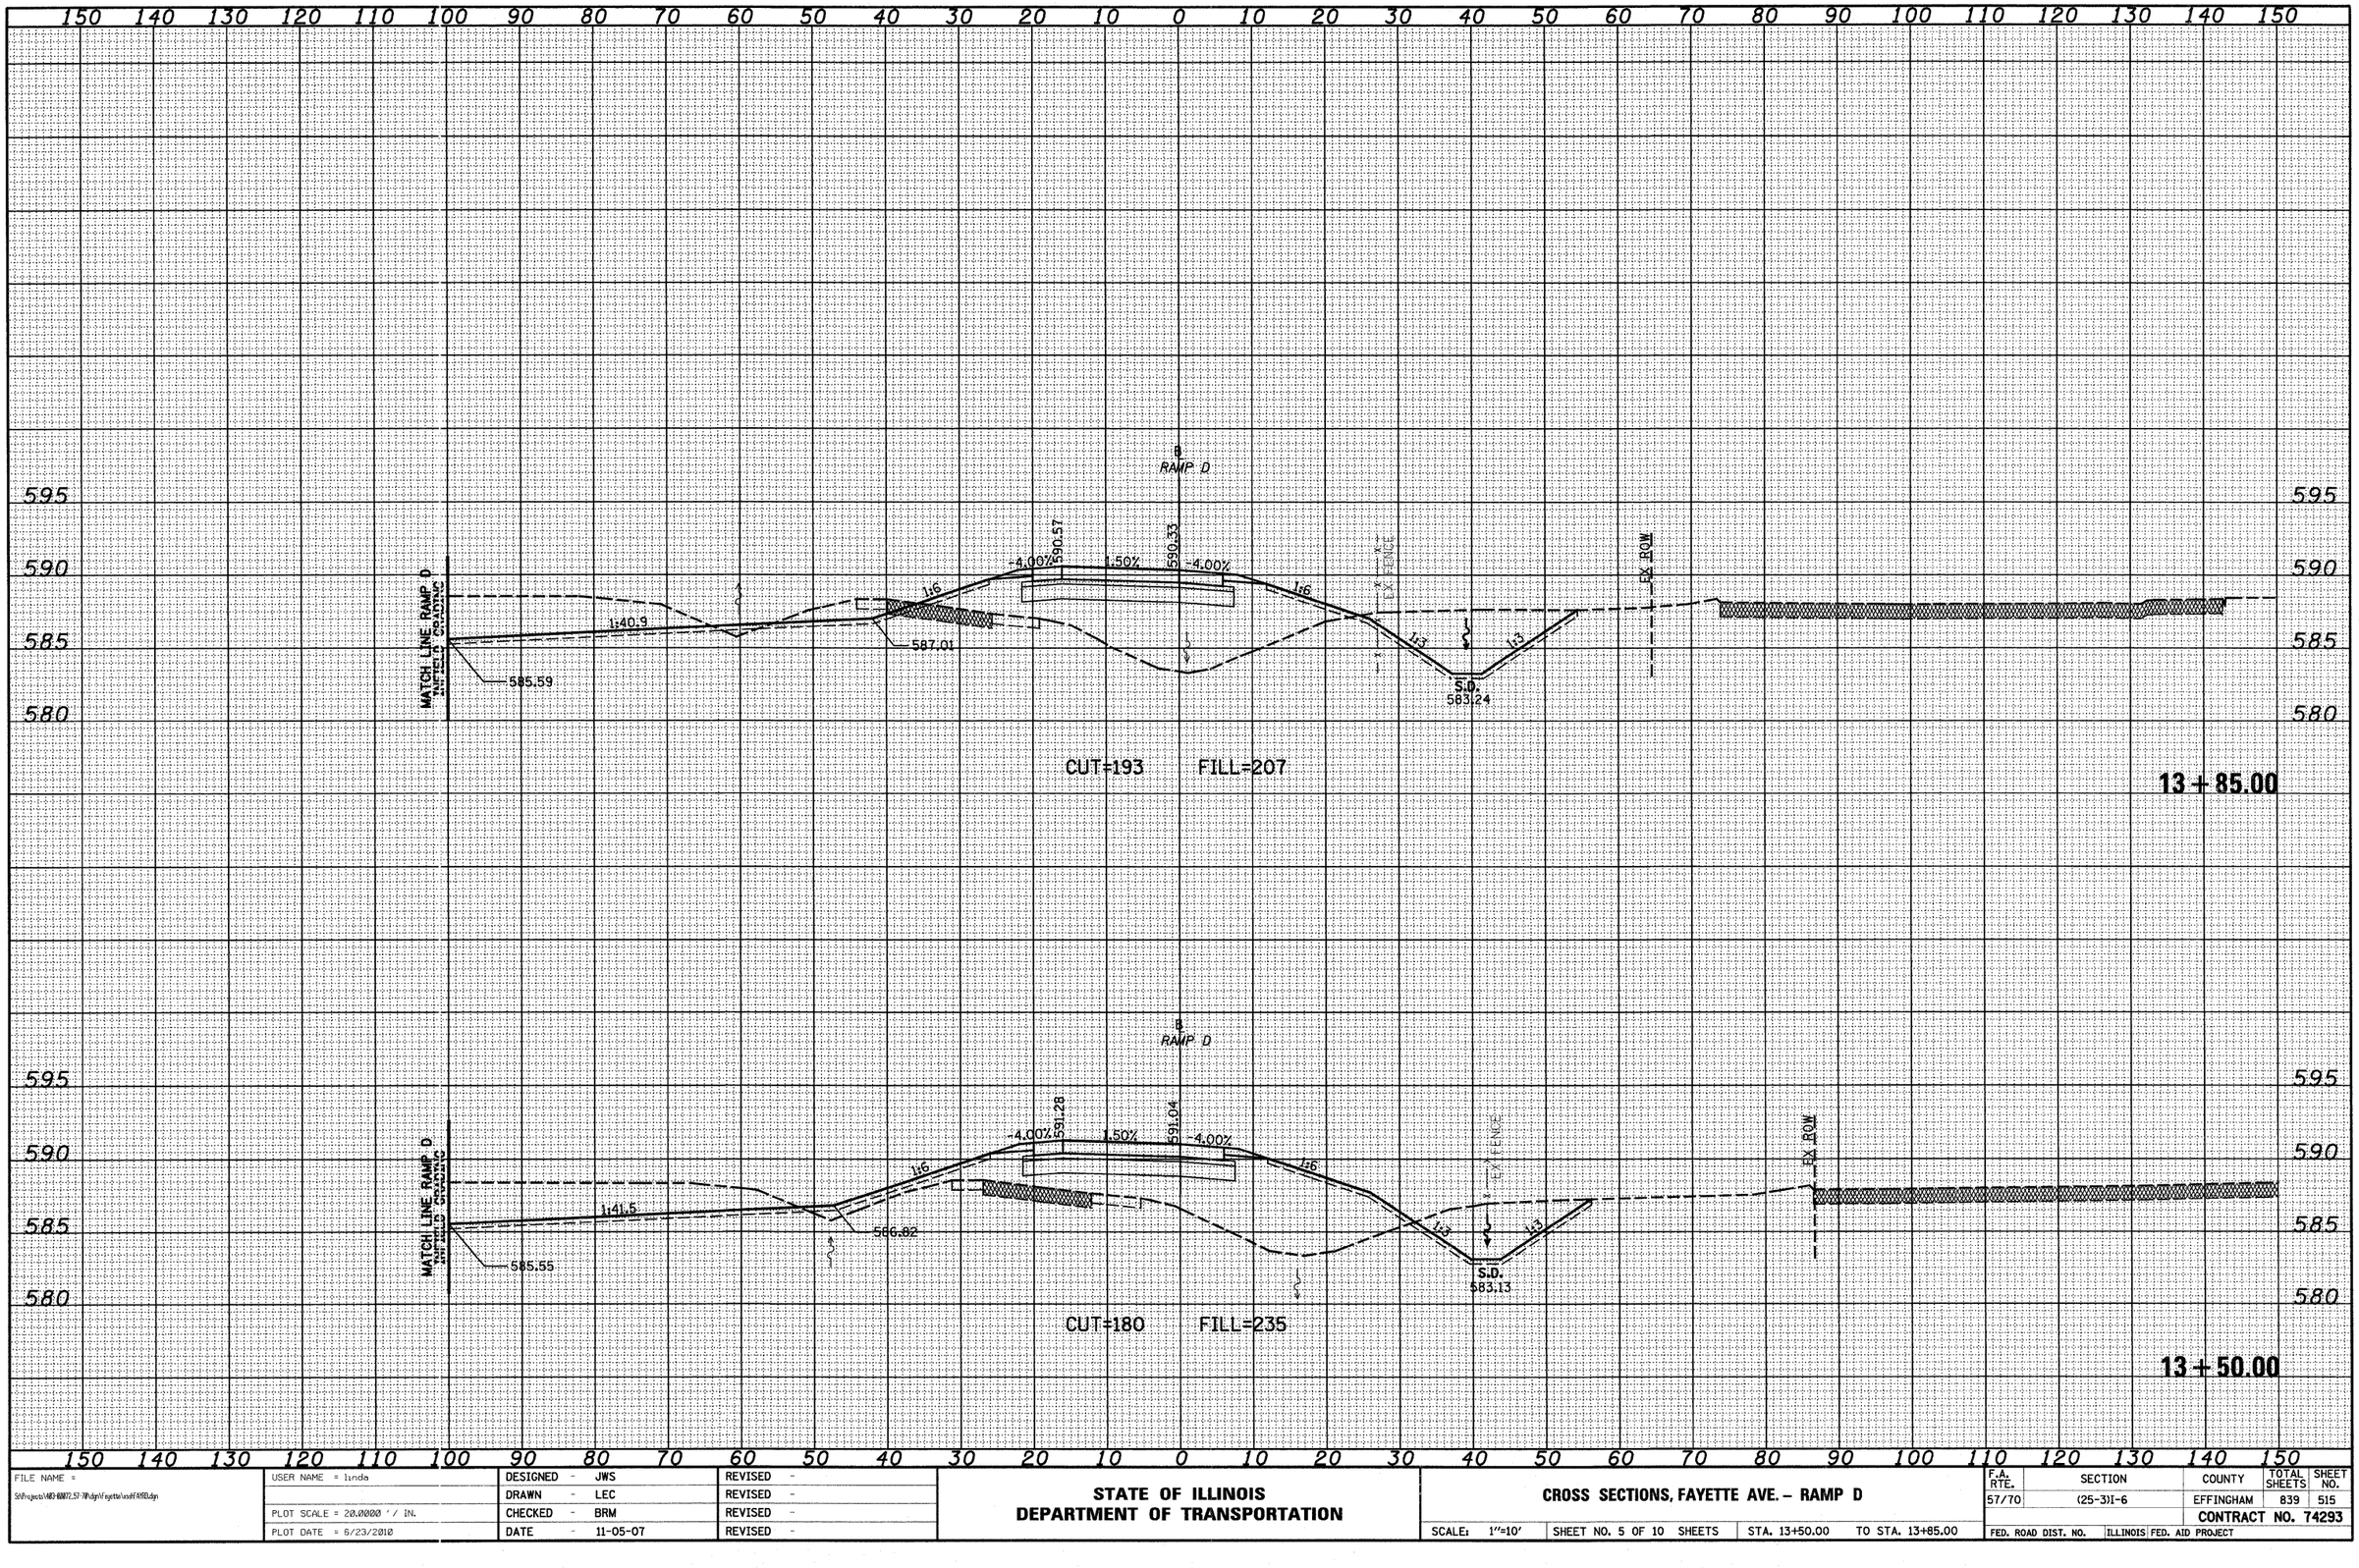


| ORIGINAL SURVEY | SURVEYED | BY | |
|---|---|---|---|
| | PLOTTED | | |
| NOTE BOOK | TEMPLATE | | |
| | AREAS | | |
| NO. | AREAS CHECKED | | DATE |

| | | | |
|---|---|---|---|
| FILE NAME = S:\Projects\NHS-80072.57-7R\dgn\Fayette\xsdrFAYRD.dgn | USER NAME = linda | DESIGNED - JWS | REVISED - |
| | | DRAWN - LEC | REVISED - |
| | PLOT SCALE = 20.0000 ' / IN. | CHECKED - BRM | REVISED - |
| | PLOT DATE = 6/23/2010 | DATE - 11-05-07 | REVISED - |

**STATE OF ILLINOIS**
**DEPARTMENT OF TRANSPORTATION**

**CROSS SECTIONS, FAYETTE AVE. – RAMP D**

SCALE: 1"=10' | SHEET NO. 5 OF 10 SHEETS | STA. 13+50.00 | TO STA. 13+85.00

| F.A. RTE. | SECTION | COUNTY | TOTAL SHEETS | SHEET NO. |
|---|---|---|---|---|
| 57/70 | (25-3)I-6 | EFFINGHAM | 839 | 515 |
| | | CONTRACT NO. 74293 | | |
| FED. ROAD DIST. NO. | ILLINOIS | FED. AID PROJECT | | |

| FINAL SURVEY | SURVEYED | BY | |
|---|---|---|---|
| NOTE BOOK | PLOTTED | | |
| NO. | TEMPLATE | | |
| | AREAS | | |
| | AREAS CHECKED | | |
| | | DATE | |

| ORIGINAL SURVEY | SURVEYED | BY | |
|---|---|---|---|
| NOTE BOOK | PLOTTED | | |
| NO. | TEMPLATE | | |
| | AREAS | | |
| | AREAS CHECKED | | |
| | | DATE | |

150 140 130 120 110 100 90 80 70 60 50 40 30 20 10 0 10 20 30 40 50 60 70 80 90 100 110 120 130 140 150

595
590
585

MATCH LINE RAMP D
INFIELD GRADING
585.48
1:25.1
587.71
1:3
1:6
4.00%
588.49
1.50%
588.25
4.00%
1:6
1:3
1:3
EX. FENCE
EX. ROW
S.D.
586.21
S.D.
583.59
RAMP D
CUT=155 FILL=93
15+00.00

MATCH LINE RAMP D
INFIELD GRADING
585.48
1:17.4
588.61
1:3
1:6
4.00%
589.29
1.50%
589.05
4.00%
1:6
1:3
1:3
EX. FENCE
EX. ROW
S.D.
586.63
S.D.
583.44
RAMP D
CUT=146 FILL=142
14+50.00

MATCH LINE RAMP D
INFIELD GRADING
585.60
1:40.5
587.09
1:6
4.00%
590.27
1.50%
590.03
4.00%
1:6
1:3
1:3
EX. FENCE
EX. ROW
S.D.
583.28
RAMP D
CUT=190 FILL=186
14+00.00

150 140 130 120 110 100 90 80 70 60 50 40 30 20 10 0 10 20 30 40 50 60 70 80 90 100 110 120 130 140 150

FILE NAME = S:\Projects\NB3-00877.57-7\Plan\Fayette\xsdFAP82.dgn

USER NAME = linda
PLOT SCALE = 20.0000 ' / IN.
PLOT DATE = 6/23/2010

| | | |
|---|---|---|
| DESIGNED - JWS | REVISED - | |
| DRAWN - LEC | REVISED - | |
| CHECKED - BRM | REVISED - | |
| DATE - 11-05-07 | REVISED - | |

**STATE OF ILLINOIS**
**DEPARTMENT OF TRANSPORTATION**

**CROSS SECTIONS, FAYETTE AVE. – RAMP D**

SCALE: 1"=10' | SHEET NO. 6 OF 10 SHEETS | STA. 14+00.00 TO STA. 15+00.00

| F.A. RTE. | SECTION | COUNTY | TOTAL SHEETS | SHEET NO. |
|---|---|---|---|---|
| 57/70 | (25-3)I-6 | EFFINGHAM | 839 | 516 |
| | | CONTRACT NO. 74293 | | |
| FED. ROAD DIST. NO. | ILLINOIS | FED. AID PROJECT | | |

| FINAL SURVEY | NOTE BOOK | NO. |
|---|---|---|
| SURVEYED | BY | |
| PLOTTED | DATE | |
| TEMPLATE AREAS | | |
| AREAS CHECKED | | |

| ORIGINAL SURVEY | NOTE BOOK | NO. |
|---|---|---|
| SURVEYED | BY | |
| PLOTTED | DATE | |
| TEMP.ATE AREAS | | |
| AREAS CHECKED | | |

150 140 130 120 110 100 90 80 70 60 50 40 30 20 10 0 10 20 30 40 50 60 70 80 90 100 110 120 130 140 150

595
590
585

RAMP D

MATCH LINE I-57/70

586.71
586.50
1:34.6
1:3
1:6
4.00%
587.69
EX. FENCE
3.61%
587.32
4.00%
1:6
1:3
S.D. 585.21
S.D. 584.08
EX ROW

**16 + 50.00**

CUT=133 FILL=36

595
590
585

RAMP D

MATCH LINE I-57/70

587.29
585.91
1:52.7
1:3
1:6
4.00%
587.61
EX. FENCE
2.03%
587.28
4.00%
1:6
1:3
S.D. 585.37
S.D. 583.89
EX ROW

CUT=176 FILL=49

**16 + 00.00**

595
590
585

RAMP D

MATCH LINE RAMP D
SEE SHEET 8 OF 10 SHEETS FOR CONTINUATION

587.29
585.62
1:34.9
1:3
1:6
4.00%
587.30
EX. FENCE
1.50%
587.66
4.00%
1:6
1:3
S.D. 585.79
S.D. 583.74
EX ROW

CUT=171 FILL=72

**15 + 50.00**

150 140 130 120 110 100 90 80 70 60 50 40 30 20 10 0 10 20 30 40 50 60 70 80 90 100 110 120 130 140 150

| | | | |
|---|---|---|---|
| FILE NAME = S:\Projects\MES-0007(57-7)\dgn\Fayette\xsrtRAMPD.dgn | USER NAME = linda | DESIGNED - JWS | REVISED - |
| | | DRAWN - LEC | REVISED - |
| | PLOT SCALE = 20.0000 ' / IN. | CHECKED - BRM | REVISED - |
| | PLOT DATE = 6/23/2010 | DATE - 11-05-07 | REVISED - |

**STATE OF ILLINOIS**
**DEPARTMENT OF TRANSPORTATION**


**CROSS SECTIONS, FAYETTE AVE. – RAMP D**

SCALE: 1"=10' | SHEET NO. 7 OF 10 SHEETS | STA. 15+50.00 | TO STA. 16+50.00

| F.A. RTE. | SECTION | COUNTY | TOTAL SHEETS | SHEET NO. |
|---|---|---|---|---|
| 57/70 | (25-3)I-6 | EFFINGHAM | 839 | 517 |
| | | CONTRACT NO. 74293 | | |
| FED. ROAD DIST. NO. | ILLINOIS | FED. AID PROJECT | | |


150 140 130 120 110 100 90 80 70 60 50 40 30 20 10 0 10 20 30 40 50 60 70 80 90 100 110 120 130 140 150

595
590
585

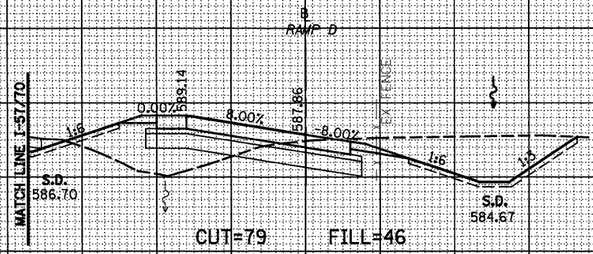



CUT=79 FILL=46

**18+00.00**

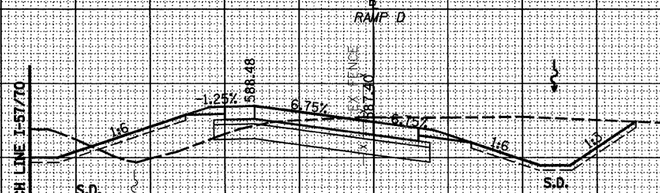


CUT=106 FILL=27

**17+50.00**

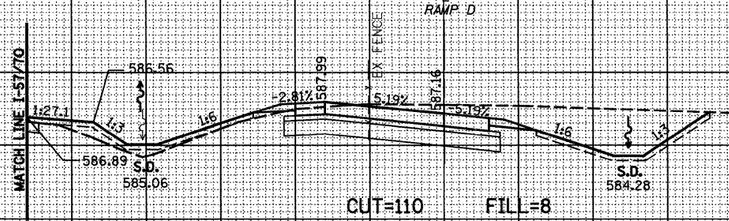


CUT=110 FILL=8

**17+00.00**

150 140 130 120 110 100 90 80 70 60 50 40 30 20 10 0 10 20 30 40 50 60 70 80 90 100 110 120 130 140 150

| | | | |
|---|---|---|---|
| FILE NAME = S:\Projects\083-00072.57-70\dgn\Fayette\xsmFAYRLdgn | USER NAME = linda | DESIGNED - JWS | REVISED - |
| | | DRAWN - LEC | REVISED - |
| | PLOT SCALE = 20.0000 ' / IN. | CHECKED - BRM | REVISED - |
| | PLOT DATE = 6/23/2010 | DATE - 11-05-07 | REVISED - |

**STATE OF ILLINOIS**
**DEPARTMENT OF TRANSPORTATION**

**CROSS SECTIONS, FAYETTE AVE. – RAMP D**

SCALE: 1"=10' | SHEET NO. 8 OF 10 SHEETS | STA. 17+00.00 | TO STA. 18+00.00


| F.A. RTE. | SECTION | COUNTY | TOTAL SHEETS | SHEET NO. |
|---|---|---|---|---|
| 57/70 | (25-3)I-6 | EFFINGHAM | 839 | 518 |
| | | CONTRACT NO. 74293 | | |
| FED. ROAD DIST. NO. | ILLINOIS | FED. AID PROJECT | | |

FINAL SURVEY NOTE BOOK NO.
SURVEYED PLOTTED TEMPLATE AREAS AREAS CHECKED
BY DATE

ORIGINAL SURVEY NOTE BOOK NO.
SURVEYED PLOTTED TEMPLATE AREAS AREAS CHECKED
BY DATE

| FINAL SURVEY | NOTE BOOK | NO. |
|---|---|---|
| SURVEYED | | |
| PLOTTED | | |
| TEMPLATE | | |
| AREAS | | |
| AREAS CHECKED | | |

| BY | DATE |
|---|---|
| | |
| | |
| | |
| | |
| | |

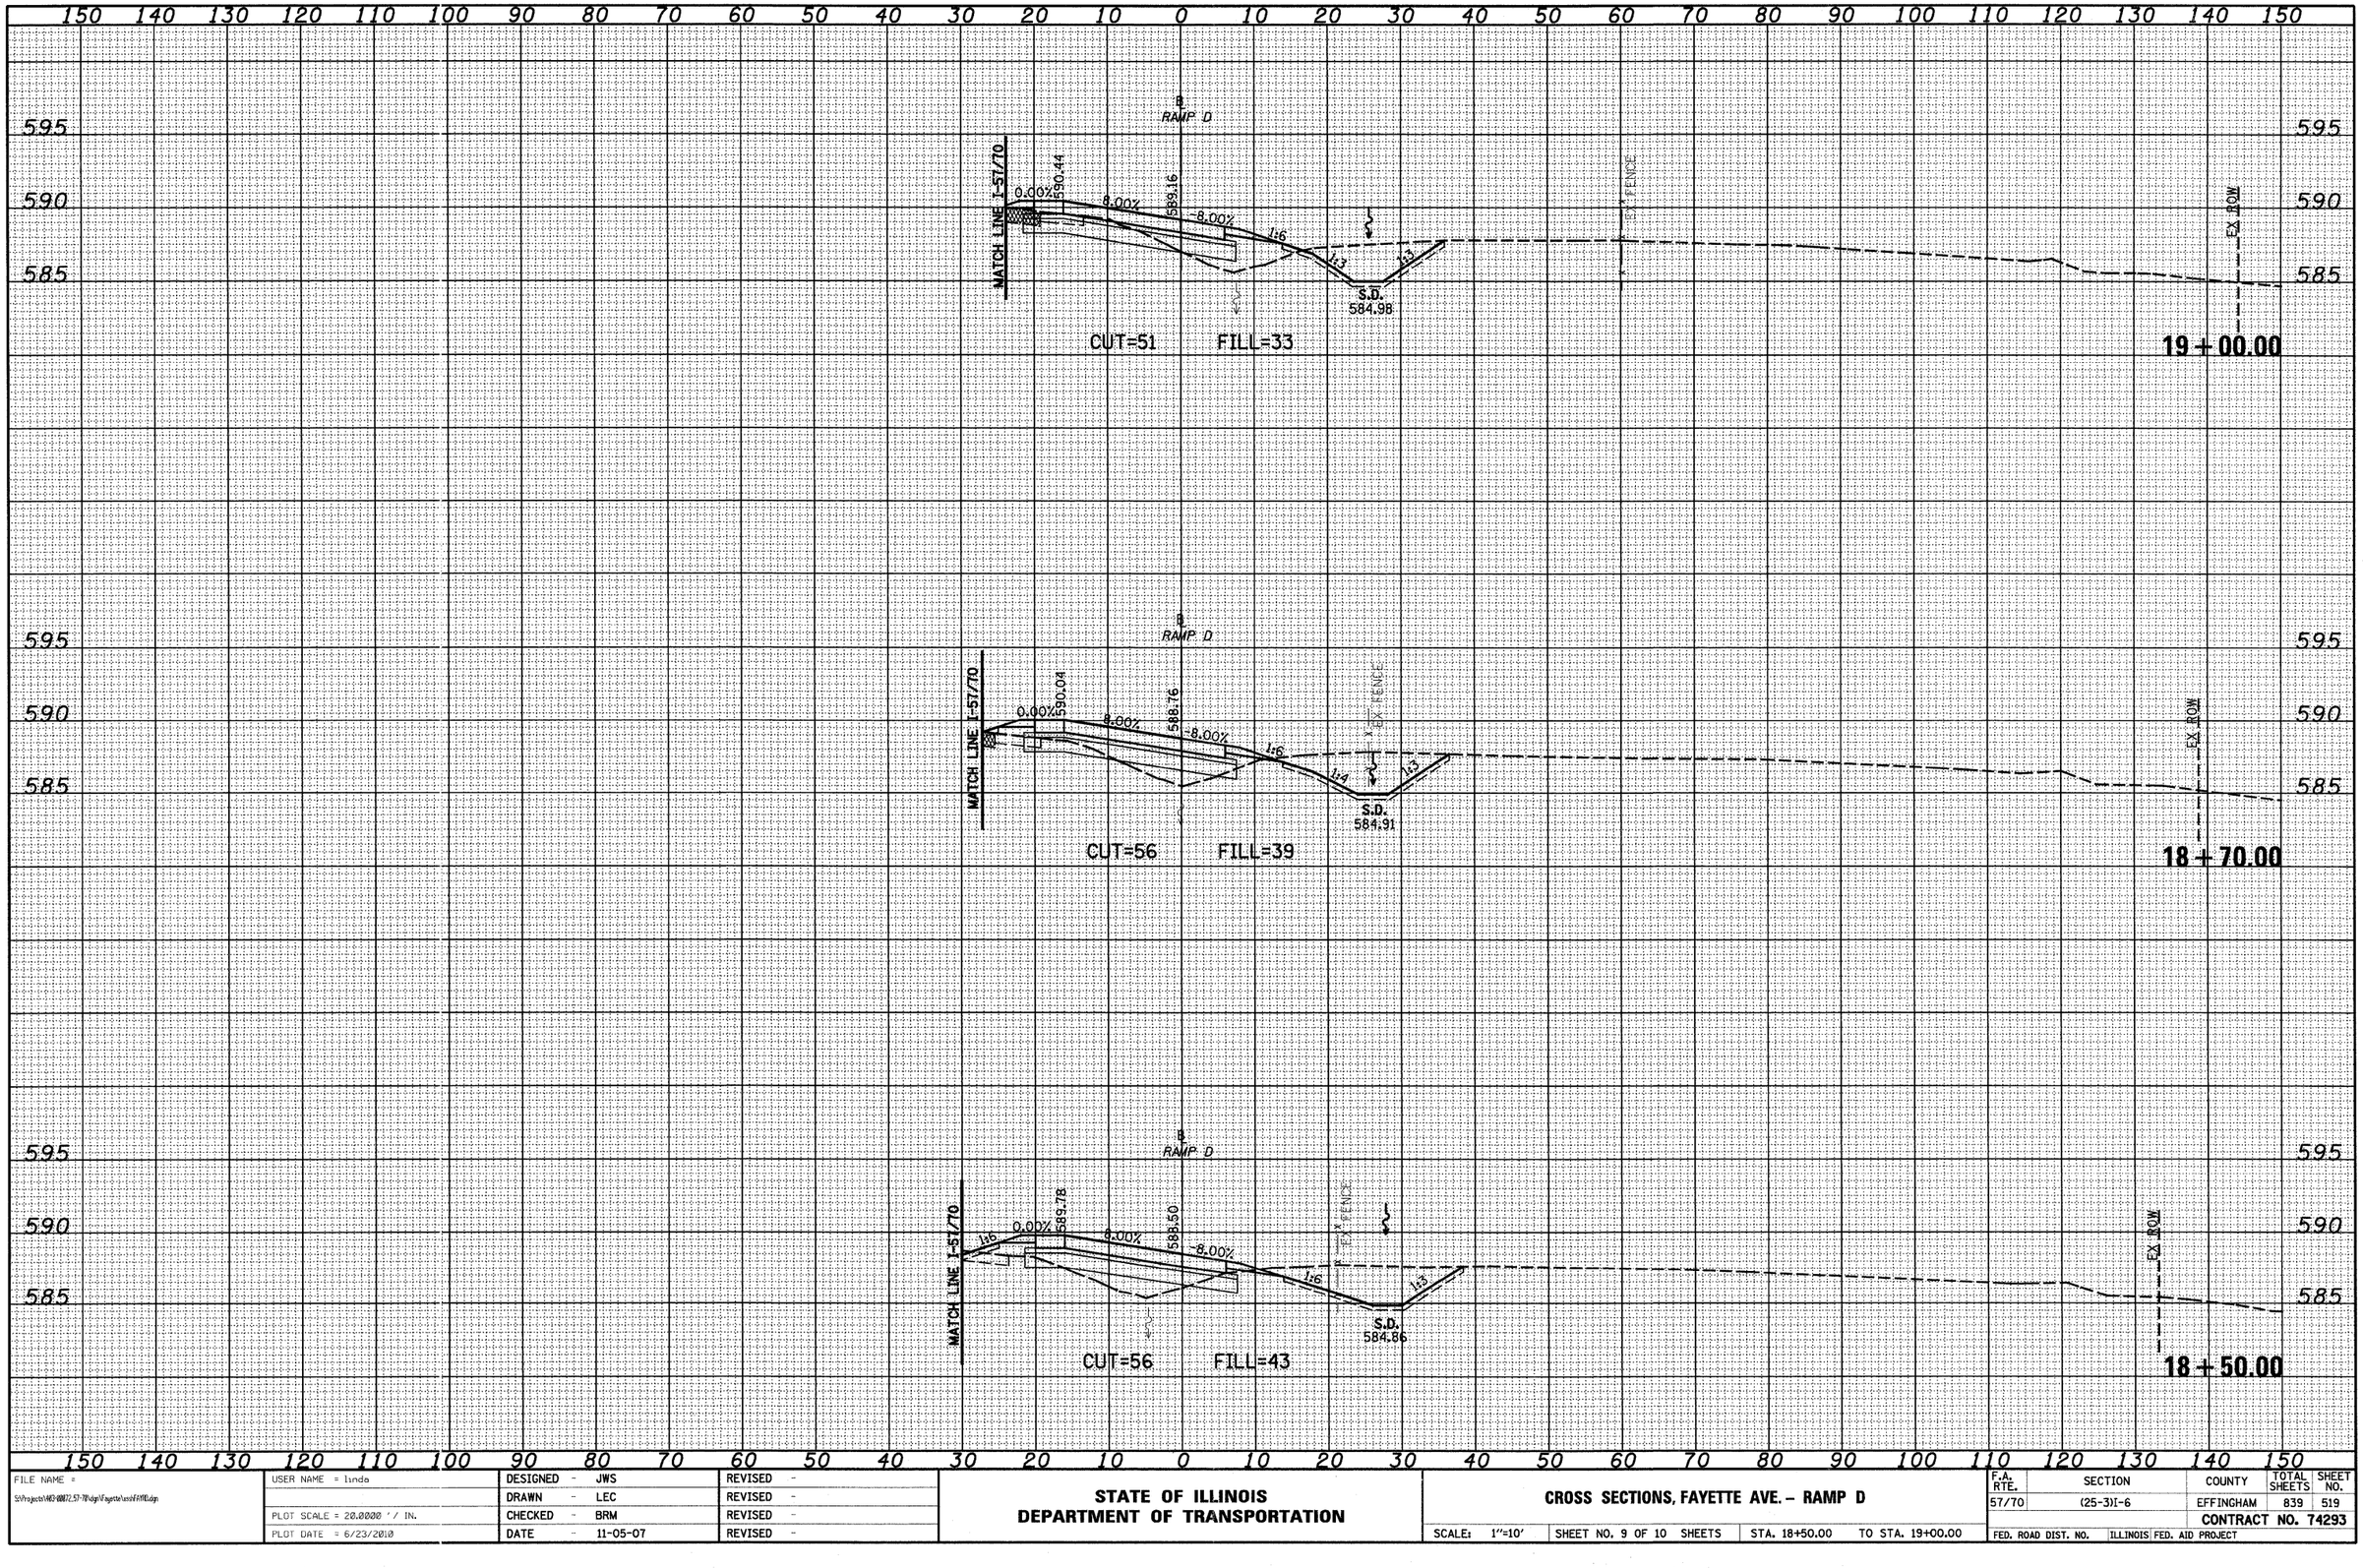


| ORIGINAL SURVEY | NOTE BOOK | NO. |
|---|---|---|
| SURVEYED | | |
| PLOTTED | | |
| TEMPLATE | | |
| AREAS | | |
| AREAS CHECKED | | |

| BY | DATE |
|---|---|
| | |
| | |
| | |
| | |
| | |

| | | | |
|---|---|---|---|
| FILE NAME = S:\Projects\463-0002.57-70\dgn\Fayette\xsnFAYRD.dgn | USER NAME = linda | DESIGNED - JWS | REVISED - |
| | | DRAWN - LEC | REVISED - |
| | PLOT SCALE = 20.0000 ' / IN. | CHECKED - BRM | REVISED - |
| | PLOT DATE = 6/23/2010 | DATE - 11-05-07 | REVISED - |

**STATE OF ILLINOIS**
**DEPARTMENT OF TRANSPORTATION**

**CROSS SECTIONS, FAYETTE AVE. – RAMP D**

SCALE: 1"=10' | SHEET NO. 9 OF 10 SHEETS | STA. 18+50.00 | TO STA. 19+00.00

| F.A. RTE. | SECTION | COUNTY | TOTAL SHEETS | SHEET NO. |
|---|---|---|---|---|
| 57/70 | (25-3)I-6 | EFFINGHAM | 839 | 519 |
| | | CONTRACT NO. 74293 | | |
| FED. ROAD DIST. NO. | ILLINOIS | FED. AID PROJECT | | |

| FINAL SURVEY | BY | DATE |
|---|---|---|
| SURVEYED | | |
| PLOTTED | | |
| NOTE BOOK | TEMPLATE | |
| NO. | AREAS | |
| | AREAS CHECKED | |


| ORIGINAL SURVEY | BY | DATE |
|---|---|---|
| SURVEYED | | |
| PLOTTED | | |
| NOTE BOOK | TEMPLATE | |
| NO. | AREAS | |
| | AREAS CHECKED | |

140 130 120 110 100 90 80 70 60 50 40 30 20 10 0 10 20 30 40 50 60 70 80 90 100 110 120 130 140 150

595

590

585

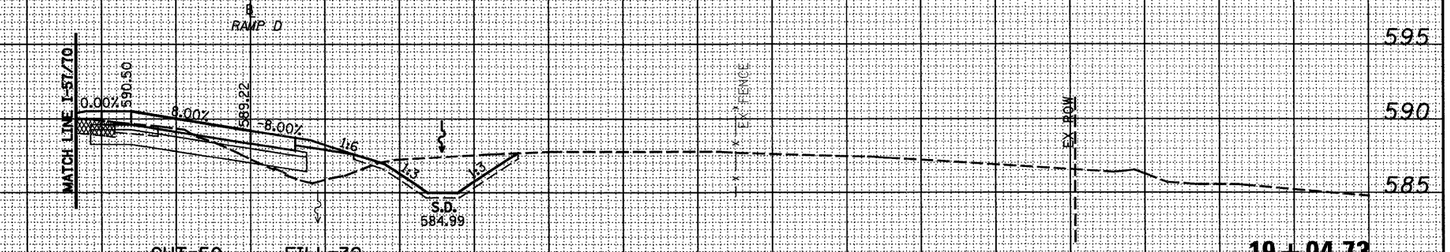


CUT=50 FILL=32

19+04.73

150 140 130 120 110 100 90 80 70 60 50 40 30 20 10 0 10 20 30 40 50 60 70 80 90 100 110 120 130 140 150

| | | | |
|---|---|---|---|
| FILE NAME = S:\Projects\4823-00072.57-70\dgn\Fayette\xsch1RPD.dgn | USER NAME = linda | DESIGNED - JWS | REVISED - |
| | | DRAWN - LEC | REVISED - |
| | PLOT SCALE = 20.0000 ' / IN. | CHECKED - BRM | REVISED - |
| | PLOT DATE = 6/23/2010 | DATE - 11-05-07 | REVISED - |

**STATE OF ILLINOIS**
**DEPARTMENT OF TRANSPORTATION**

**CROSS SECTIONS, FAYETTE AVE. – RAMP D**


SCALE: 1"=10' | SHEET NO. 10 OF 10 SHEETS | STA. 19+04.73 | TO STA. 19+04.73

| F.A. RTE. | SECTION | COUNTY | TOTAL SHEETS | SHEET NO. |
|---|---|---|---|---|
| 57/70 | (25-3)I-6 | EFFINGHAM | 839 | 520 |
| | | CONTRACT NO. 74293 | | |
| FED. ROAD DIST. NO. | ILLINOIS | FED. AID PROJECT | | |

| FINAL SURVEY | SURVEYED | BY | |
|---|---|---|---|
| | PLOTTED | | |
| NOTE BOOK | TEMPLATE | | |
| | AREAS | | |
| NO. | AREAS CHECKED | | DATE |

150 140 130 120 110 100 90 80 70 60 50 40 30 20 10 0 10 20 30 40 50 60 70 80 90 100 110 120 130 140 150

595
590
585
580

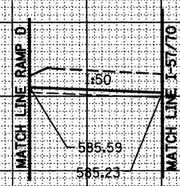



**2+00.00**

STAGE 1 CUT=29 FILL=0

| ORIGINAL SURVEY | SURVEYED | BY | |
|---|---|---|---|
| | PLOTTED | | |
| NOTE BOOK | TEMPLATE | | |
| | AREAS | | |
| NO. | AREAS CHECKED | | DATE |

595
590
585
580

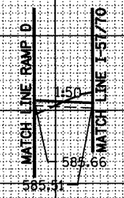


**1+75.00**

STAGE 1 CUT=3 FILL=1

150 140 130 120 110 100 90 80 70 60 50 40 30 20 10 0 10 20 30 40 50 60 70 80 90 100 110 120 130 140 150

| | | | |
|---|---|---|---|
| FILE NAME = S:\Projects\MED-88072.57-7R\dgn\Fayette\ms\bf6RD.dgn | USER NAME = linda | DESIGNED - JWS | REVISED - |
| | | DRAWN - LEC | REVISED - |
| | PLOT SCALE = 20.0000 ' / IN. | CHECKED - BRM | REVISED - |
| | PLOT DATE = 6/24/2010 | DATE - 11-05-07 | REVISED - |

**STATE OF ILLINOIS**
**DEPARTMENT OF TRANSPORTATION**

**CROSS SECTIONS, INFIELD GRADING, FAYETTE AVE. – RAMP D**


SCALE: 1"=10' | SHEET NO. 1 OF 9 SHEETS | STA. 1+75.00 | TO STA. 2+00.00

| F.A. RTE. | SECTION | COUNTY | TOTAL SHEETS | SHEET NO. |
|---|---|---|---|---|
| 57/70 | (25-3)I-6 | EFFINGHAM | 839 | 521 |
| | | CONTRACT NO. 74293 | | |
| FED. ROAD DIST. NO. | ILLINOIS | FED. AID PROJECT | | |

| FINAL SURVEY | BY | DATE |
|---|---|---|
| NOTE BOOK | SURVEYED | |
| NO. | PLOTTED | |
| | TEMPLATE | |
| | AREAS | |
| | AREAS CHECKED | |

150 140 130 120 110 100 90 80 70 60 50 40 30 20 10 0 10 20 30 40 50 60 70 80 90 100 110 120 130 140 150


595
590
585
580

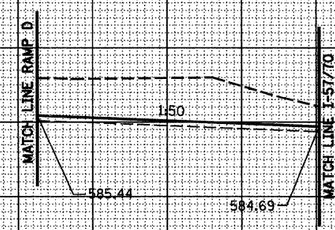


**2+50.00**

STAGE 1 CUT=108 FILL=0

595
590
585
580

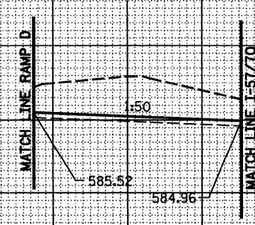


**2+25.00**

STAGE 1 CUT=70 FILL=0

150 140 130 120 110 100 90 80 70 60 50 40 30 20 10 0 10 20 30 40 50 60 70 80 90 100 110 120 130 140 150

| ORIGINAL SURVEY | BY | DATE |
|---|---|---|
| NOTE BOOK | SURVEYED | |
| NO. | PLOTTED | |
| | TEMPLATE | |
| | AREAS | |
| | AREAS CHECKED | |

| | | | |
|---|---|---|---|
| FILE NAME = S:\Projects\4803-00077.57-70\dgn\Fayette\sect8F495D.dgn | USER NAME = linda | DESIGNED - JWS | REVISED - |
| | | DRAWN - LEC | REVISED - |
| | PLOT SCALE = 20.0000 ' / IN. | CHECKED - BRM | REVISED - |
| | PLOT DATE = 6/24/2010 | DATE - 11-05-07 | REVISED - |


**STATE OF ILLINOIS**
**DEPARTMENT OF TRANSPORTATION**

**CROSS SECTIONS, INFIELD GRADING, FAYETTE AVE. – RAMP D**

SCALE: 1"=10' | SHEET NO. 2 OF 9 SHEETS | STA. 2+25.00 | TO STA. 2+50.00

| F.A. RTE. | SECTION | COUNTY | TOTAL SHEETS | SHEET NO. |
|---|---|---|---|---|
| 57/70 | (25-3)I-6 | EFFINGHAM | 839 | 522 |
| | | CONTRACT NO. 74293 | | |
| FED. ROAD DIST. NO. | ILLINOIS | FED. AID PROJECT | | |

| FINAL SURVEY | SURVEYED | BY | DATE |
|---|---|---|---|
| NOTE BOOK | PLOTTED | | |
| NO. | TEMPLATE | | |
| | AREAS | | |
| | AREAS CHECKED | | |

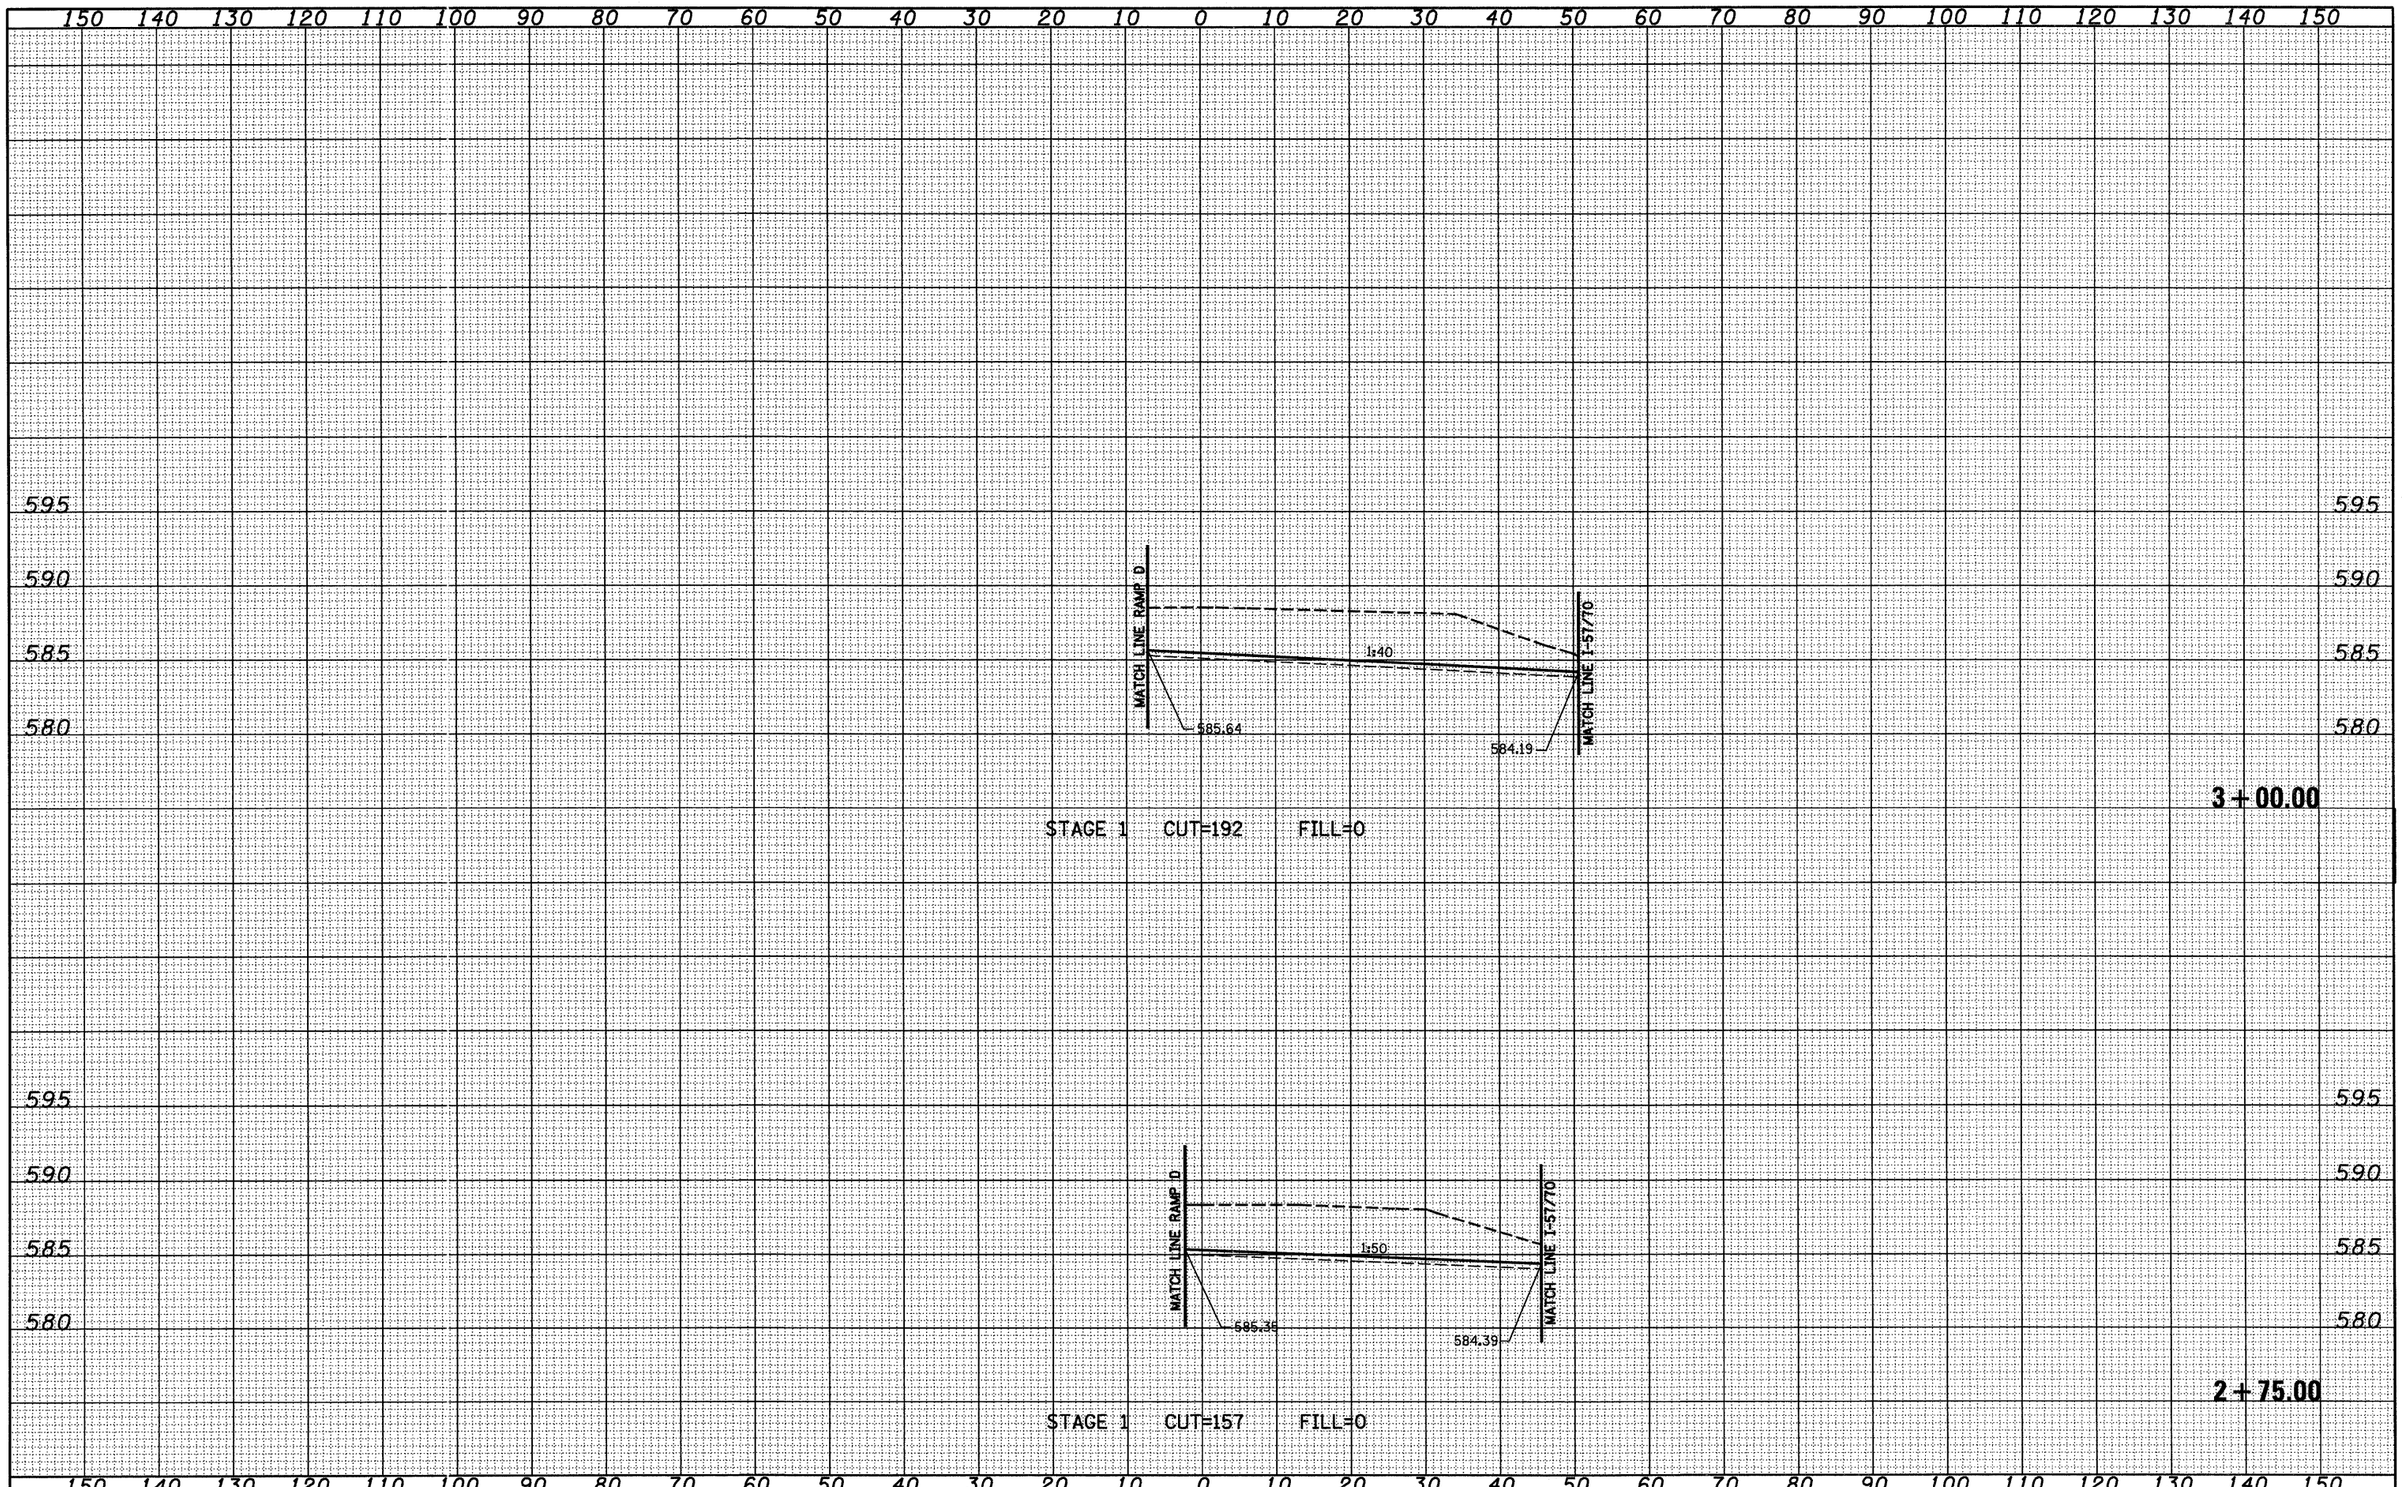


| ORIGINAL SURVEY | SURVEYED | BY | DATE |
|---|---|---|---|
| NOTE BOOK | PLOTTED | | |
| NO. | TEMPLATE | | |
| | AREAS | | |
| | AREAS CHECKED | | |

| | | | |
|---|---|---|---|
| FILE NAME = S:\Projects\483-0007\2.57-70\Dgn\Fayette\ussi8EF57D.dgn | USER NAME = linda | DESIGNED - JWS | REVISED - |
| | | DRAWN - LEC | REVISED - |
| | PLOT SCALE = 20.0000 ' / IN. | CHECKED - BRM | REVISED - |
| | PLOT DATE = 6/24/2010 | DATE - 11-05-07 | REVISED - |

**STATE OF ILLINOIS**
**DEPARTMENT OF TRANSPORTATION**

**CROSS SECTIONS, INFIELD GRADING, FAYETTE AVE. – RAMP D**


SCALE: 1"=10' | SHEET NO. 3 OF 9 SHEETS | STA. 2+75.00 TO STA. 3+00.00

| F.A. RTE. | SECTION | COUNTY | TOTAL SHEETS | SHEET NO. |
|---|---|---|---|---|
| 57/70 | (25-3)I-6 | EFFINGHAM | 839 | 523 |
| | | CONTRACT NO. 74293 | | |
| FED. ROAD DIST. NO. | ILLINOIS | FED. AID PROJECT | | |

| FINAL SURVEY | SURVEYED | BY | DATE |
|---|---|---|---|
| | PLOTTED | | |
| NOTE BOOK | TEMPLATE | | |
| | AREAS | | |
| NO. | AREAS CHECKED | | |

150 140 130 120 110 100 90 80 70 60 50 40 30 20 10 0 10 20 30 40 50 60 70 80 90 100 110 120 130 140 150

595 590 585 580

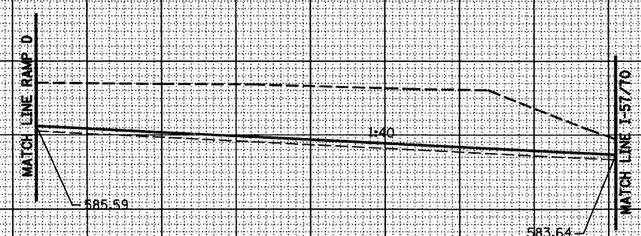



**3+50.00**

STAGE 1 CUT=281 FILL=0

| ORIGINAL SURVEY | SURVEYED | BY | DATE |
|---|---|---|---|
| | PLOTTED | | |
| NOTE BOOK | TEMPLATE | | |
| | AREAS | | |
| NO. | AREAS CHECKED | | |

595 590 585 580

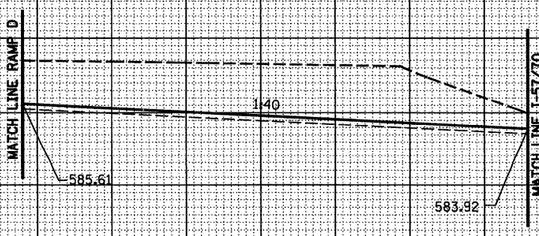


**3+25.00**

STAGE 1 CUT=232 FILL=0

150 140 130 120 110 100 90 80 70 60 50 40 30 20 10 0 10 20 30 40 50 60 70 80 90 100 110 120 130 140 150

| | | | |
|---|---|---|---|
| FILE NAME = S:\Projects\K82-R0077-57-7R\dgn\Fayette\ross66FAYRD.dgn | USER NAME = linda | DESIGNED - JWS | REVISED - |
| | | DRAWN - LEC | REVISED - |
| | PLOT SCALE = 20.0000 ' / IN. | CHECKED - BRM | REVISED - |
| | PLOT DATE = 6/24/2010 | DATE - 11-05-07 | REVISED - |

**STATE OF ILLINOIS**
**DEPARTMENT OF TRANSPORTATION**


**CROSS SECTIONS, INFIELD GRADING, FAYETTE AVE. – RAMP D**

SCALE: 1"=10' | SHEET NO. 4 OF 9 SHEETS | STA. 3+25.00 TO STA. 3+50.00

| F.A. RTE. | SECTION | COUNTY | TOTAL SHEETS | SHEET NO. |
|---|---|---|---|---|
| 57/70 | (25-3)I-6 | EFFINGHAM | 839 | 524 |
| | | CONTRACT NO. 74293 | | |
| FED. ROAD DIST. NO. | ILLINOIS | FED. AID PROJECT | | |

| FINAL SURVEY | NOTE BOOK | NO. |
|---|---|---|

| | BY | DATE |
|---|---|---|
| SURVEYED | | |
| PLOTTED | | |
| TEMPLATE | | |
| AREAS | | |
| AREAS CHECKED | | |

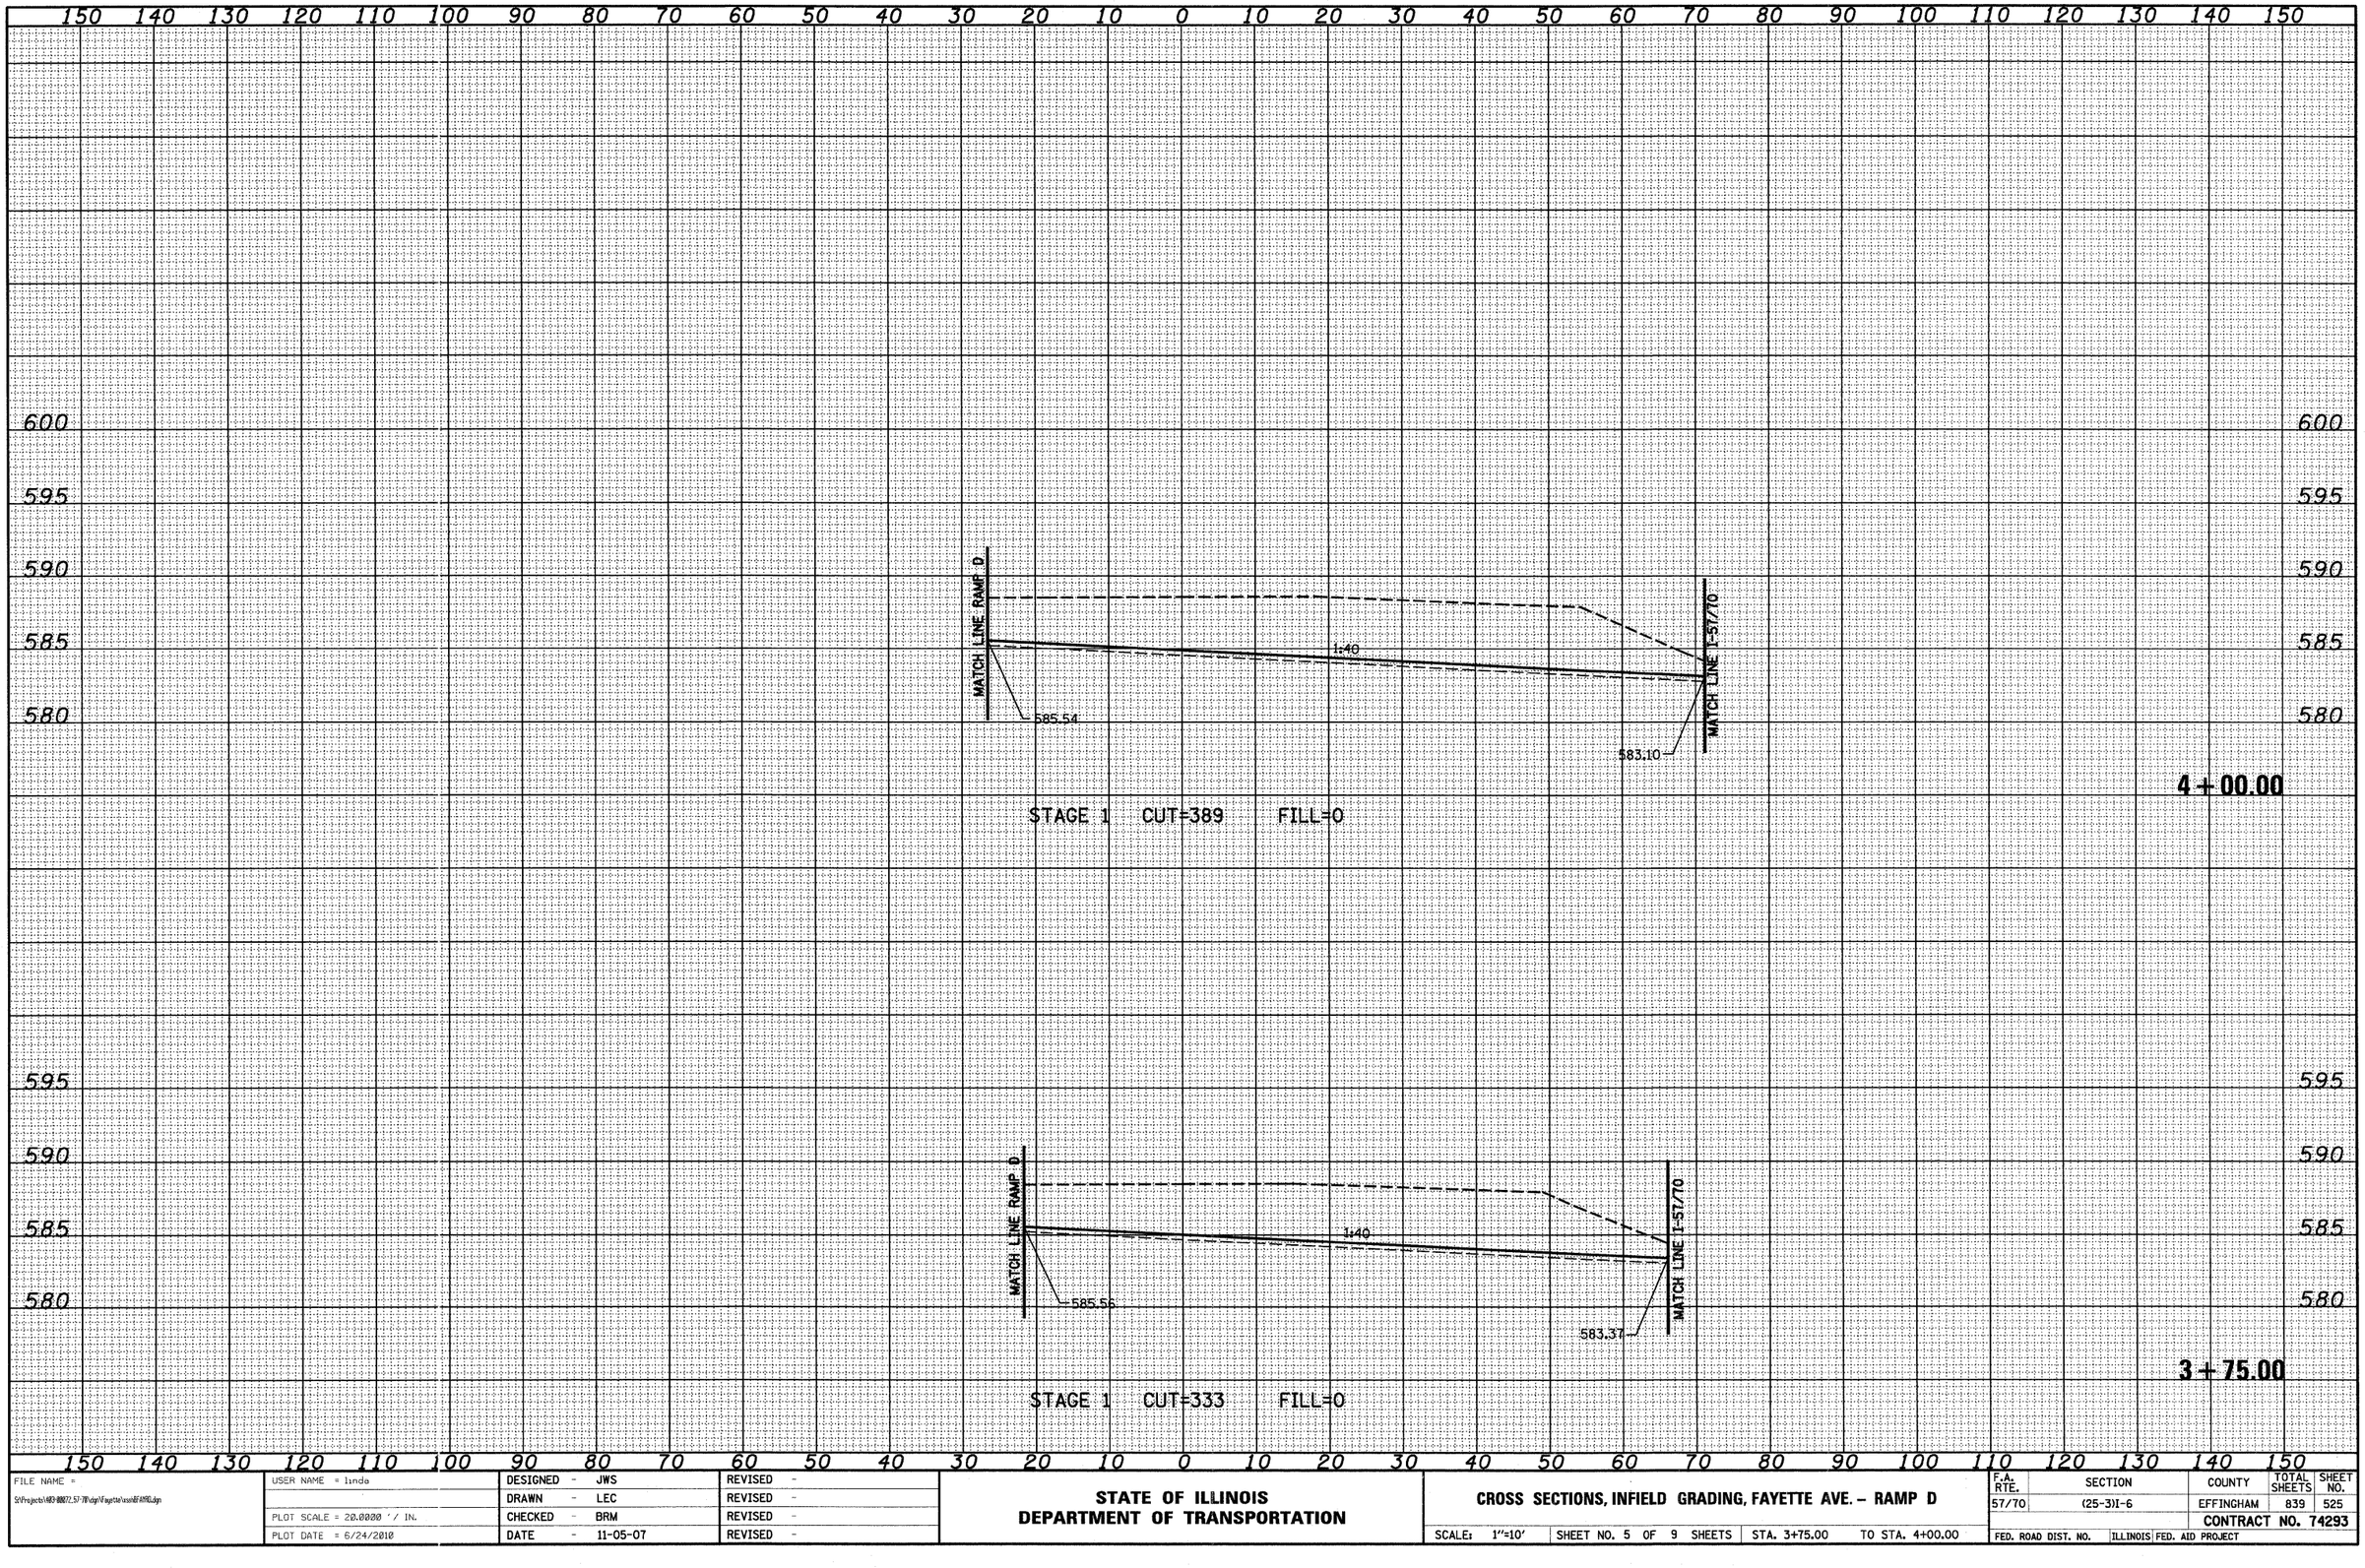


| ORIGINAL SURVEY | NOTE BOOK | NO. |
|---|---|---|

| | BY | DATE |
|---|---|---|
| SURVEYED | | |
| PLOTTED | | |
| TEMPLATE | | |
| AREAS | | |
| AREAS CHECKED | | |

| | | | |
|---|---|---|---|
| FILE NAME = S:\Projects\483-88077.57-70\dgn\Fayette\xssRFAMP0.dgn | USER NAME = linda | DESIGNED - JWS | REVISED - |
| | | DRAWN - LEC | REVISED - |
| | PLOT SCALE = 20.0000 ' / IN. | CHECKED - BRM | REVISED - |
| | PLOT DATE = 6/24/2010 | DATE - 11-05-07 | REVISED - |

**STATE OF ILLINOIS**
**DEPARTMENT OF TRANSPORTATION**

**CROSS SECTIONS, INFIELD GRADING, FAYETTE AVE. – RAMP D**


SCALE: 1"=10' | SHEET NO. 5 OF 9 SHEETS | STA. 3+75.00 TO STA. 4+00.00

| F.A. RTE. | SECTION | COUNTY | TOTAL SHEETS | SHEET NO. |
|---|---|---|---|---|
| 57/70 | (25-3)I-6 | EFFINGHAM | 839 | 525 |
| | | CONTRACT NO. 74293 | | |
| FED. ROAD DIST. NO. | ILLINOIS | FED. AID PROJECT | | |

| FINAL SURVEY | NOTE BOOK | NO. |
|---|---|---|
| SURVEYED | | BY |
| PLOTTED | | |
| TEMPLATE | | |
| AREAS | | |
| AREAS CHECKED | | DATE |

150 140 130 120 110 100 90 80 70 60 50 40 30 20 10 0 10 20 30 40 50 60 70 80 90 100 110 120 130 140 150

600 595 590 585 580

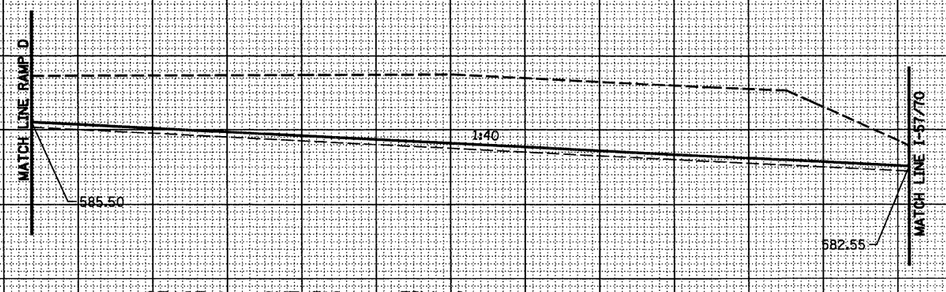



**4+50.00**

STAGE 1 CUT=519 FILL=0

| ORIGINAL SURVEY | NOTE BOOK | NO. |
|---|---|---|
| SURVEYED | | BY |
| PLOTTED | | |
| TEMPLATE | | |
| AREAS | | |
| AREAS CHECKED | | DATE |

600 595 590 585 580

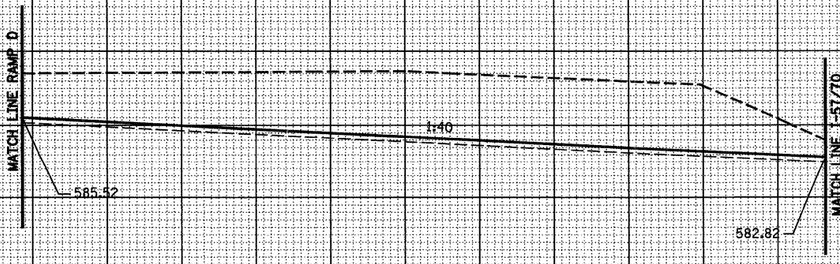


**4+25.00**

STAGE 1 CUT=452 FILL=0

150 140 130 120 110 100 90 80 70 60 50 40 30 20 10 0 10 20 30 40 50 60 70 80 90 100 110 120 130 140 150

| | | | |
|---|---|---|---|
| FILE NAME = S:\Projects\483-00072.57-70\dgn\Fayette\ramp D FAYD.dgn | USER NAME = linda | DESIGNED - JWS | REVISED - |
| | | DRAWN - LEC | REVISED - |
| | PLOT SCALE = 20.0000 ' / IN. | CHECKED - BRM | REVISED - |
| | PLOT DATE = 6/24/2010 | DATE - 11-05-07 | REVISED - |


**STATE OF ILLINOIS**
**DEPARTMENT OF TRANSPORTATION**

**CROSS SECTIONS, INFIELD GRADING, FAYETTE AVE. – RAMP D**

SCALE: 1"=10' | SHEET NO. 6 OF 9 SHEETS | STA. 4+25.00 TO STA. 4+50.00

| F.A. RTE. | SECTION | COUNTY | TOTAL SHEETS | SHEET NO. |
|---|---|---|---|---|
| 57/70 | (25-3)I-6 | EFFINGHAM | 839 | 526 |
| | | CONTRACT NO. 74293 | | |
| FED. ROAD DIST. NO. | ILLINOIS | FED. AID PROJECT | | |

| FINAL SURVEY | NOTE BOOK | NO. |
|---|---|---|
| SURVEYED | | BY |
| PLOTTED | | |
| TEMPLATE | | |
| AREAS | | |
| AREAS CHECKED | | DATE |

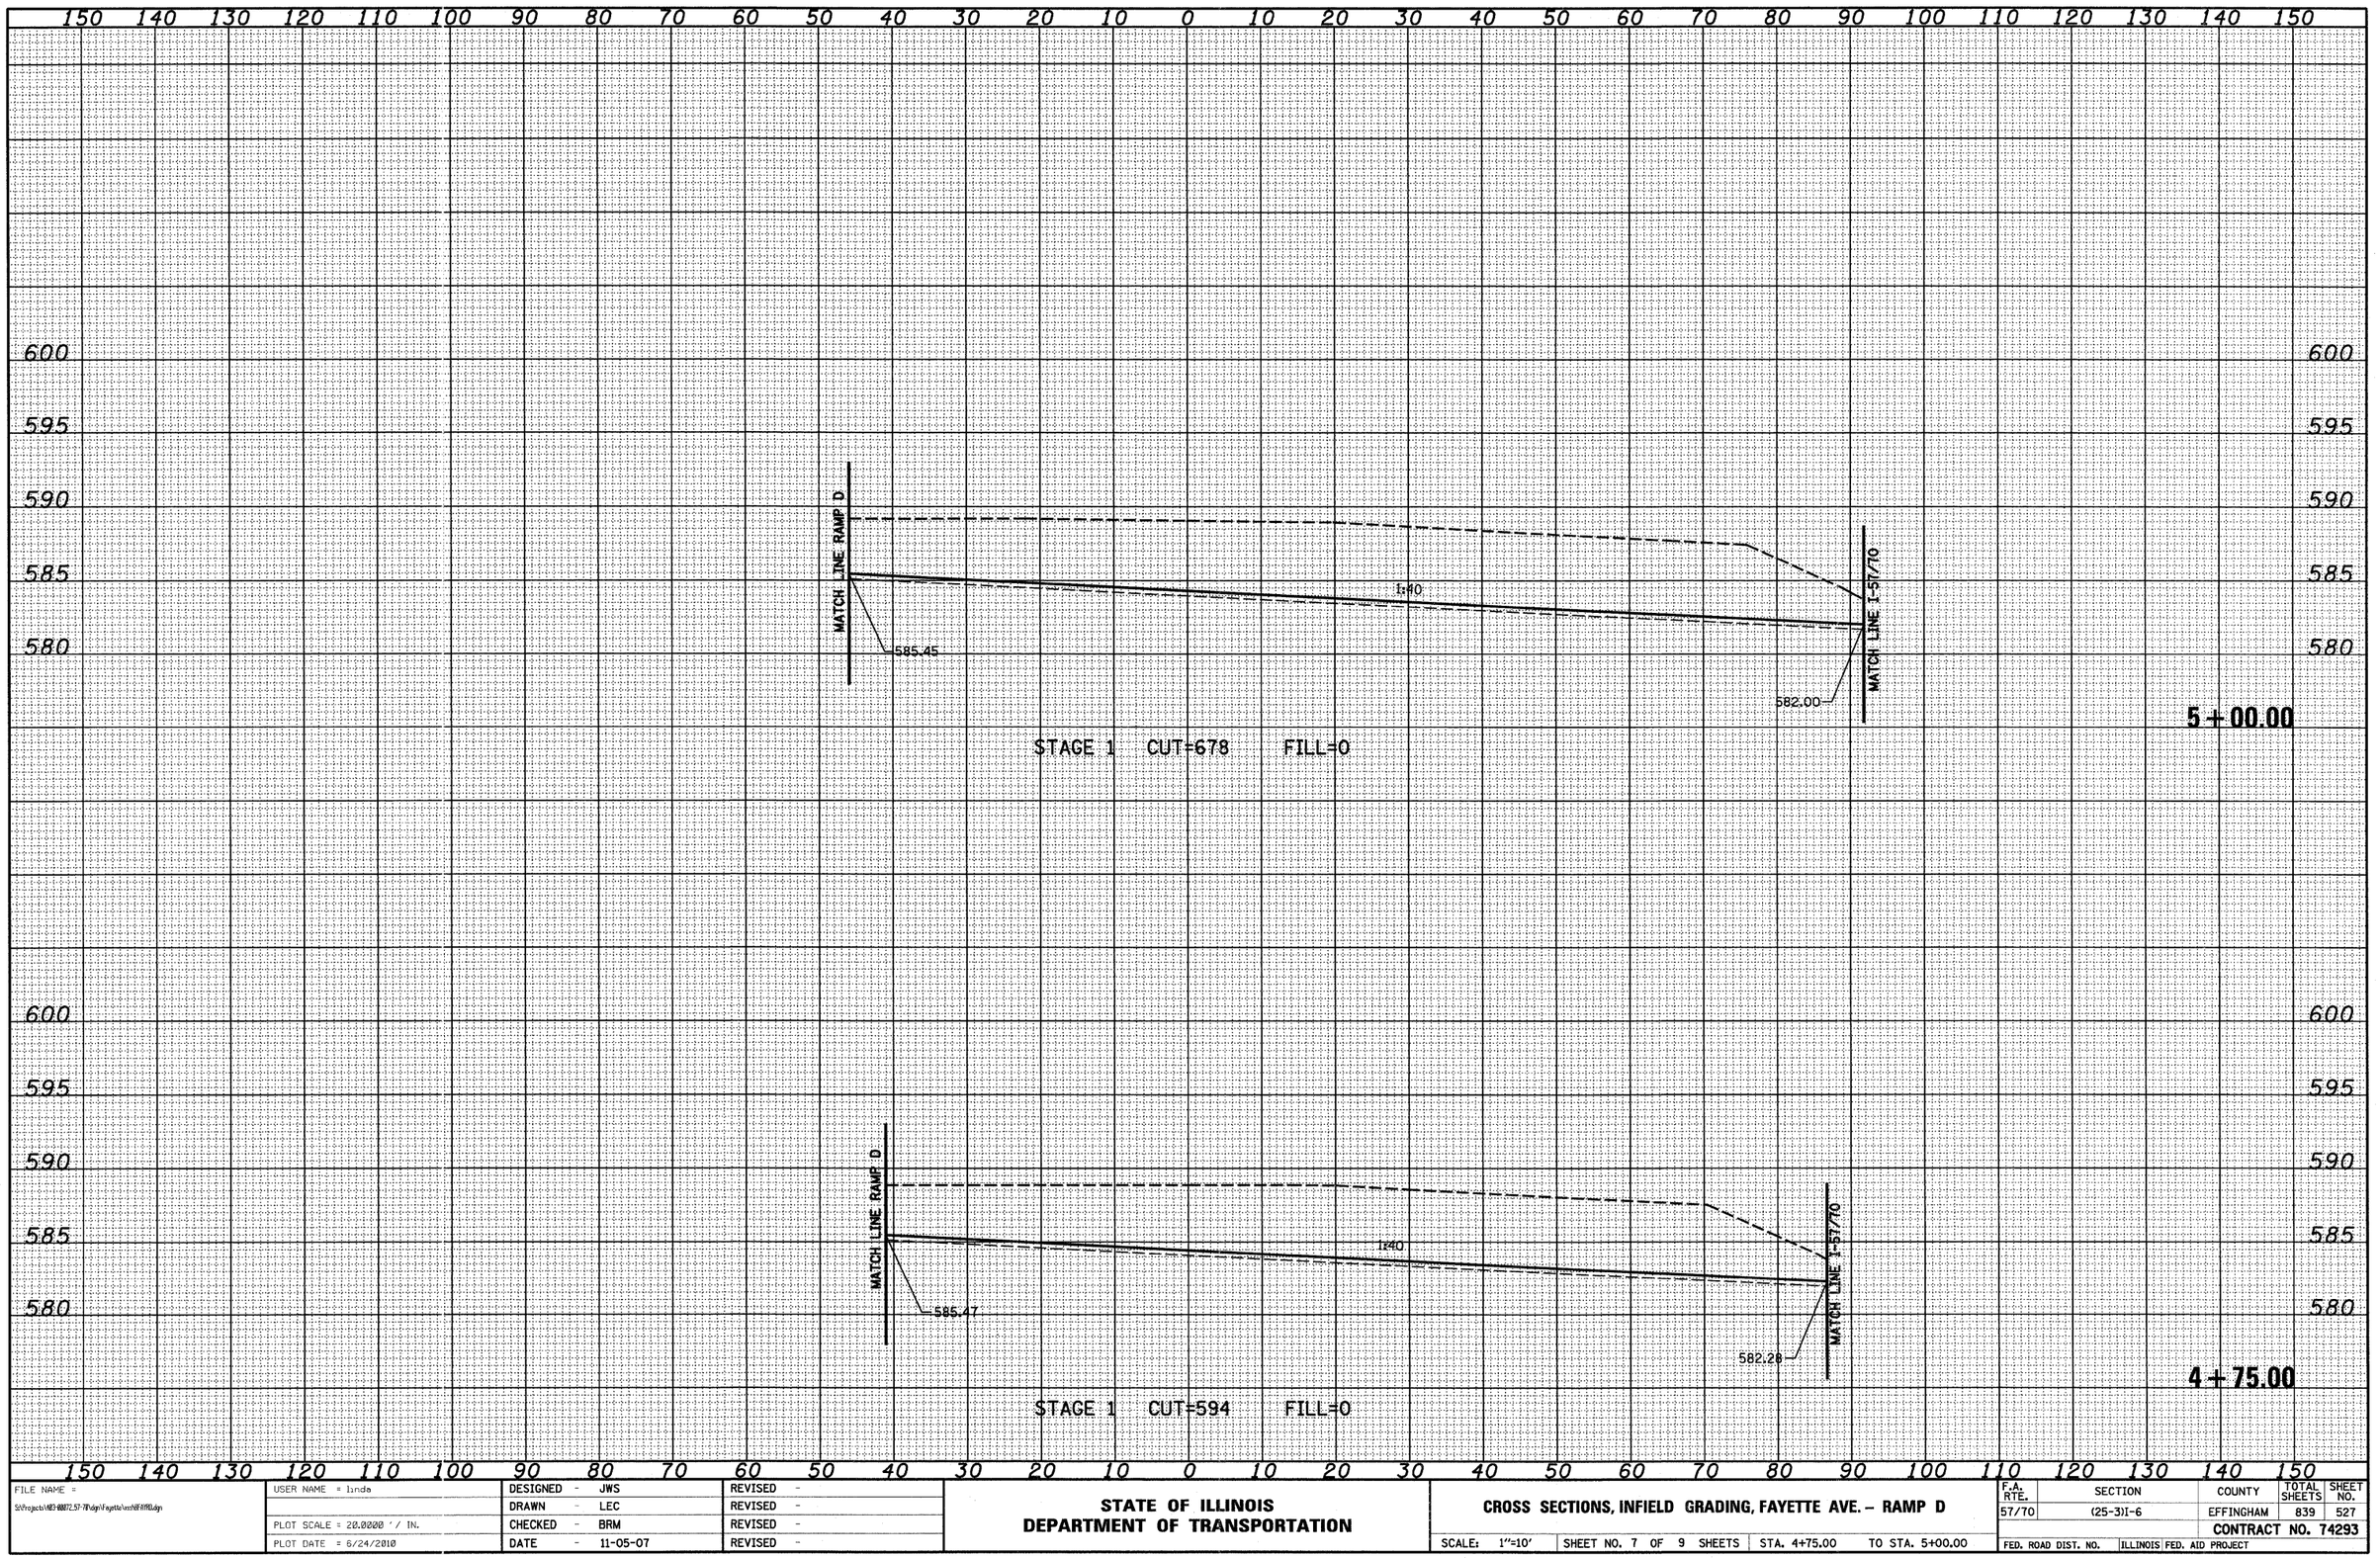


| ORIGINAL SURVEY | NOTE BOOK | NO. |
|---|---|---|
| SURVEYED | | BY |
| PLOTTED | | |
| TEMPLATE | | |
| AREAS | | |
| AREAS CHECKED | | DATE |

| | | | |
|---|---|---|---|
| FILE NAME = S:\Projects\NED-00072.57-70\dgn\Fayette\xsrmRAMPD.dgn | USER NAME = linda | DESIGNED - JWS | REVISED - |
| | | DRAWN - LEC | REVISED - |
| | PLOT SCALE = 20.0000 ' / IN. | CHECKED - BRM | REVISED - |
| | PLOT DATE = 6/24/2010 | DATE - 11-05-07 | REVISED - |


**STATE OF ILLINOIS**
**DEPARTMENT OF TRANSPORTATION**

**CROSS SECTIONS, INFIELD GRADING, FAYETTE AVE. – RAMP D**

SCALE: 1"=10' | SHEET NO. 7 OF 9 SHEETS | STA. 4+75.00 | TO STA. 5+00.00

| F.A. RTE. | SECTION | COUNTY | TOTAL SHEETS | SHEET NO. |
|---|---|---|---|---|
| 57/70 | (25-3)I-6 | EFFINGHAM | 839 | 527 |
| | | CONTRACT NO. 74293 | | |
| FED. ROAD DIST. NO. | ILLINOIS | FED. AID PROJECT | | |

| FINAL SURVEY | BY | DATE |
|---|---|---|
| NOTE BOOK | SURVEYED | |
| NO. | PLOTTED | |
| | TEMPLATE | |
| | AREAS | |
| | AREAS CHECKED | |

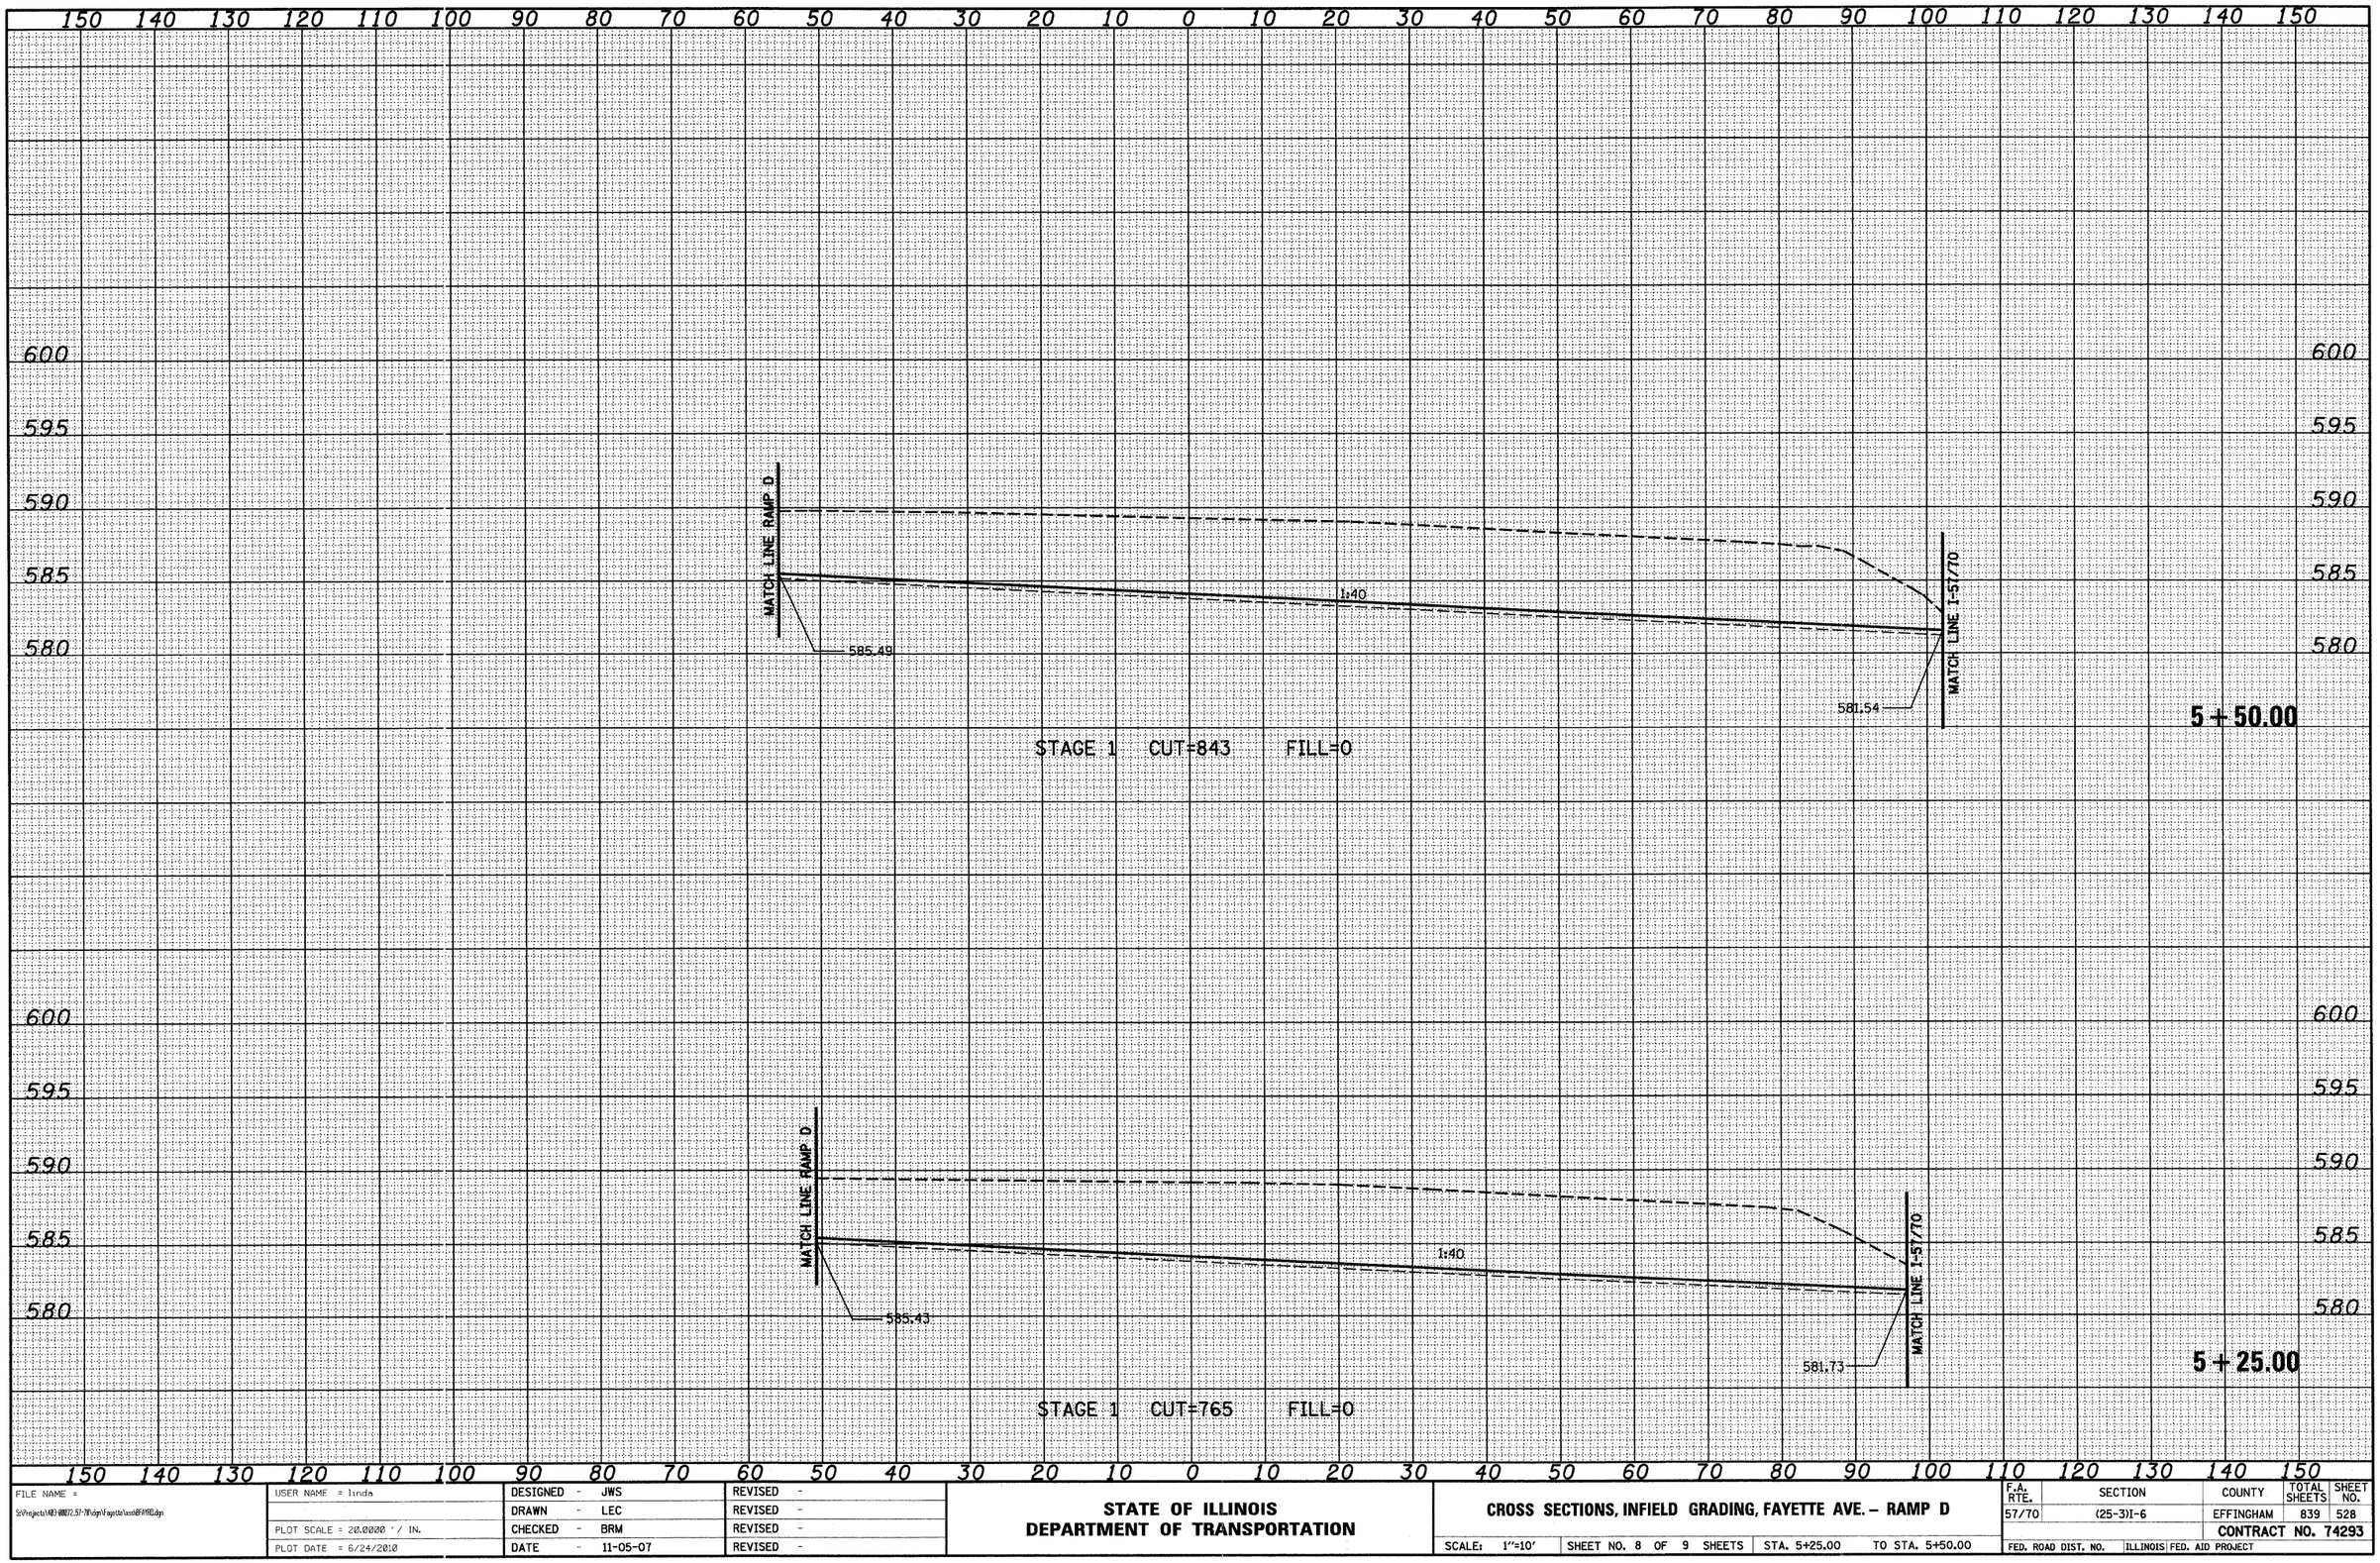


| ORIGINAL SURVEY | BY | DATE |
|---|---|---|
| NOTE BOOK | SURVEYED | |
| NO. | PLOTTED | |
| | TEMPLATE | |
| | AREAS | |
| | AREAS CHECKED | |

| | | | |
|---|---|---|---|
| FILE NAME = S:\Projects\M03-08072.57-70\dgn\Fayette\lasn08FAYRD.dgn | USER NAME = linda | DESIGNED - JWS | REVISED - |
| | | DRAWN - LEC | REVISED - |
| | PLOT SCALE = 20.0000 ' / IN. | CHECKED - BRM | REVISED - |
| | PLOT DATE = 6/24/2010 | DATE - 11-05-07 | REVISED - |

**STATE OF ILLINOIS**
**DEPARTMENT OF TRANSPORTATION**


**CROSS SECTIONS, INFIELD GRADING, FAYETTE AVE. – RAMP D**

SCALE: 1"=10' | SHEET NO. 8 OF 9 SHEETS | STA. 5+25.00 TO STA. 5+50.00

| F.A. RTE. | SECTION | COUNTY | TOTAL SHEETS | SHEET NO. |
|---|---|---|---|---|
| 57/70 | (25-3)I-6 | EFFINGHAM | 839 | 528 |
| | | CONTRACT NO. 74293 | | |
| FED. ROAD DIST. NO. | ILLINOIS | FED. AID PROJECT | | |

| FINAL SURVEY | NOTE BOOK | NO. |
|---|---|---|

| BY | DATE |
|---|---|
| SURVEYED | |
| PLOTTED | |
| TEMPLATE | |
| AREAS | |
| AREAS CHECKED | |

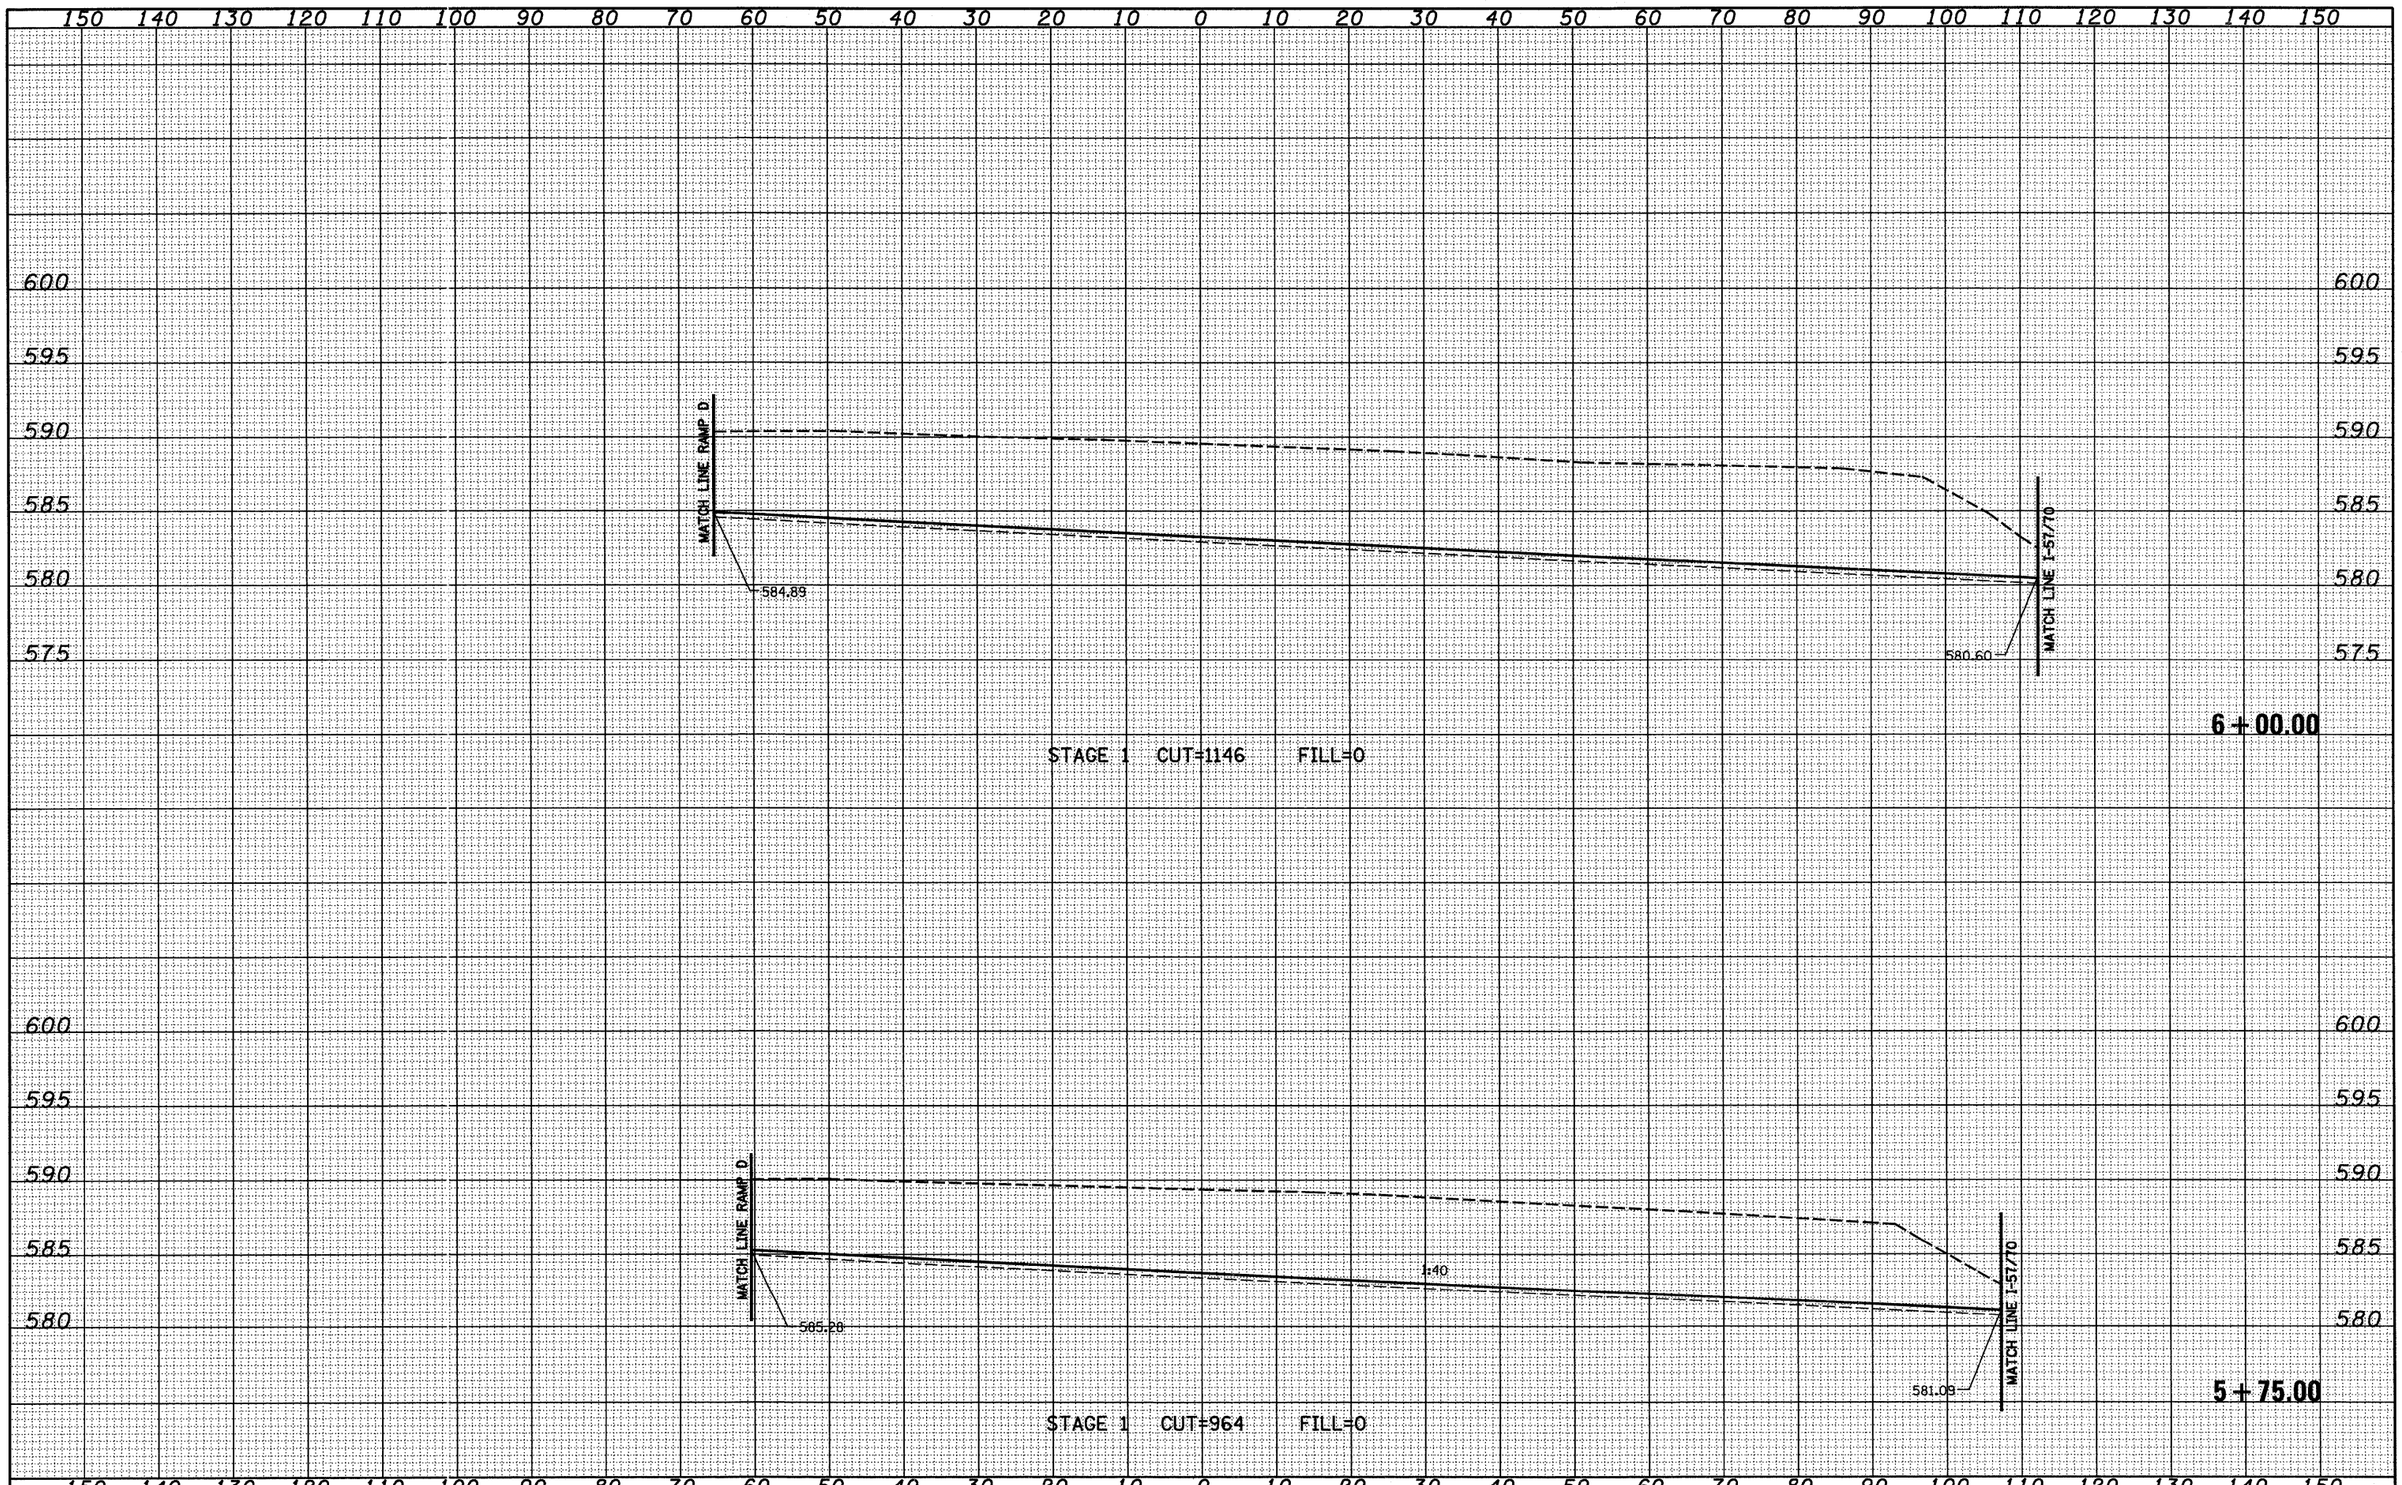


| ORIGINAL SURVEY | NOTE BOOK | NO. |
|---|---|---|

| BY | DATE |
|---|---|
| SURVEYED | |
| PLOTTED | |
| TEMPLATE | |
| AREAS | |
| AREAS CHECKED | |

| | | | |
|---|---|---|---|
| FILE NAME = S:\Projects\ME2-98077.57-TP\dgn\Fayette\ussi8F01RD.dgn | USER NAME = linda | DESIGNED - JWS | REVISED - |
| | | DRAWN - LEC | REVISED - |
| | PLOT SCALE = 20.0000 ' / IN. | CHECKED - BRM | REVISED - |
| | PLOT DATE = 6/24/2010 | DATE - 11-05-07 | REVISED - |


**STATE OF ILLINOIS**
**DEPARTMENT OF TRANSPORTATION**

**CROSS SECTIONS, INFIELD GRADING, FAYETTE AVE. – RAMP D**

SCALE: 1"=10' | SHEET NO. 9 OF 9 SHEETS | STA. 5+75.00 | TO STA. 6+00.00

| F.A. RTE. | SECTION | COUNTY | TOTAL SHEETS | SHEET NO. |
|---|---|---|---|---|
| 57/70 | (25-3)I-6 | EFFINGHAM | 839 | 529 |
| | | CONTRACT NO. 74293 | | |
| FED. ROAD DIST. NO. | ILLINOIS | FED. AID PROJECT | | |

| FINAL SURVEY | NOTE BOOK | NO. |
|---|---|---|
| SURVEYED | | BY |
| PLOTTED | | |
| TEMPLATE | | |
| AREAS | | |
| AREAS CHECKED | | DATE |

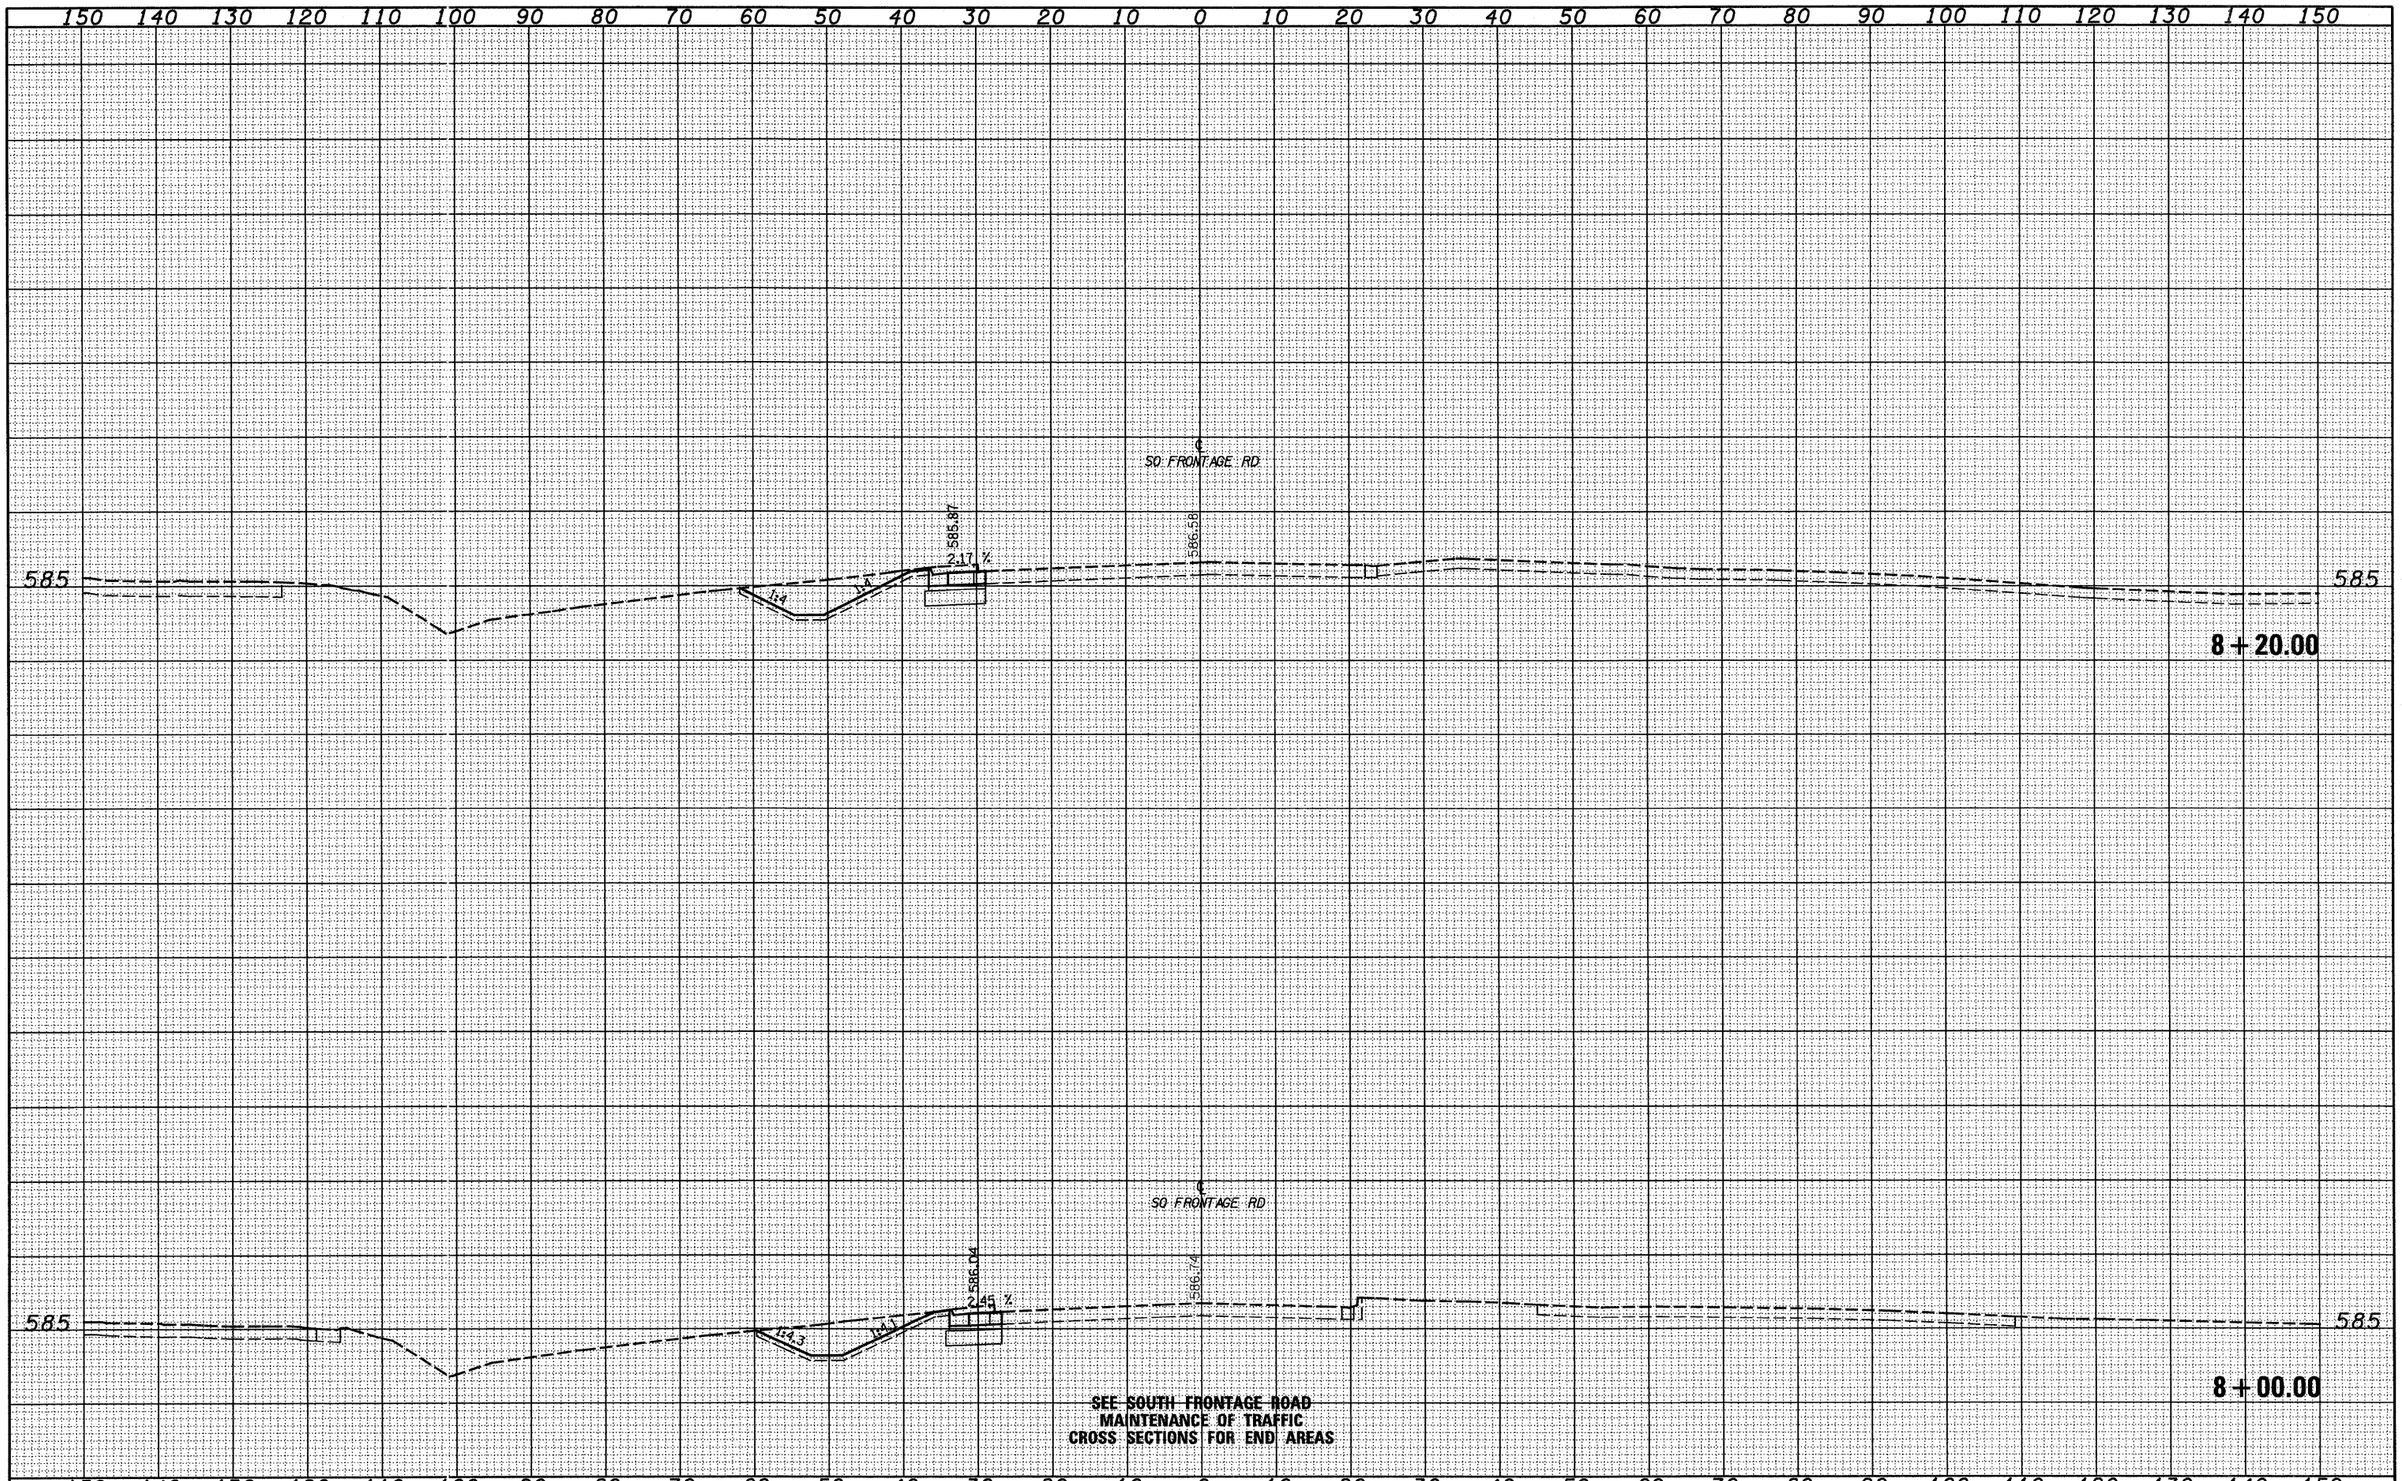


| ORIGINAL SURVEY | NOTE BOOK | NO. |
|---|---|---|
| SURVEYED | | BY |
| PLOTTED | | |
| TEMPLATE | | |
| AREAS | | |
| AREAS CHECKED | | DATE |

| | | | |
|---|---|---|---|
| FILE NAME = S:\Projects\403-00072_57-70\dgn\Fayette\xssh_IllN&.dgn | USER NAME = silvia | DESIGNED - BRM | REVISED - |
| | | DRAWN - LEC | REVISED - |
| | PLOT SCALE = 20.0000 ' / IN. | CHECKED - JWS | REVISED - |
| | PLOT DATE = 5/18/2010 | DATE - | REVISED - |


**STATE OF ILLINOIS**
**DEPARTMENT OF TRANSPORTATION**

**CROSS SECTIONS, I57/70 – SOUTH FRONTAGE ROAD**

SCALE: 1"=10' | SHEET NO. 1 OF 4 SHEETS | STA. 8+00.00 TO STA. 8+20.00

| F.A. RTE. | SECTION | COUNTY | TOTAL SHEETS | SHEET NO. |
|---|---|---|---|---|
| 57/70 | (25-3)I-6 | EFFINGHAM | 839 | 530 |
| | | CONTRACT NO. 74293 | | |
| FED. ROAD DIST. NO. | ILLINOIS | FED. AID PROJECT | | |

| FINAL SURVEY | SURVEYED | BY | DATE |
|---|---|---|---|
| | PLOTTED | | |
| NOTE BOOK | TEMPLATE AREAS | | |
| NO. | AREAS CHECKED | | |

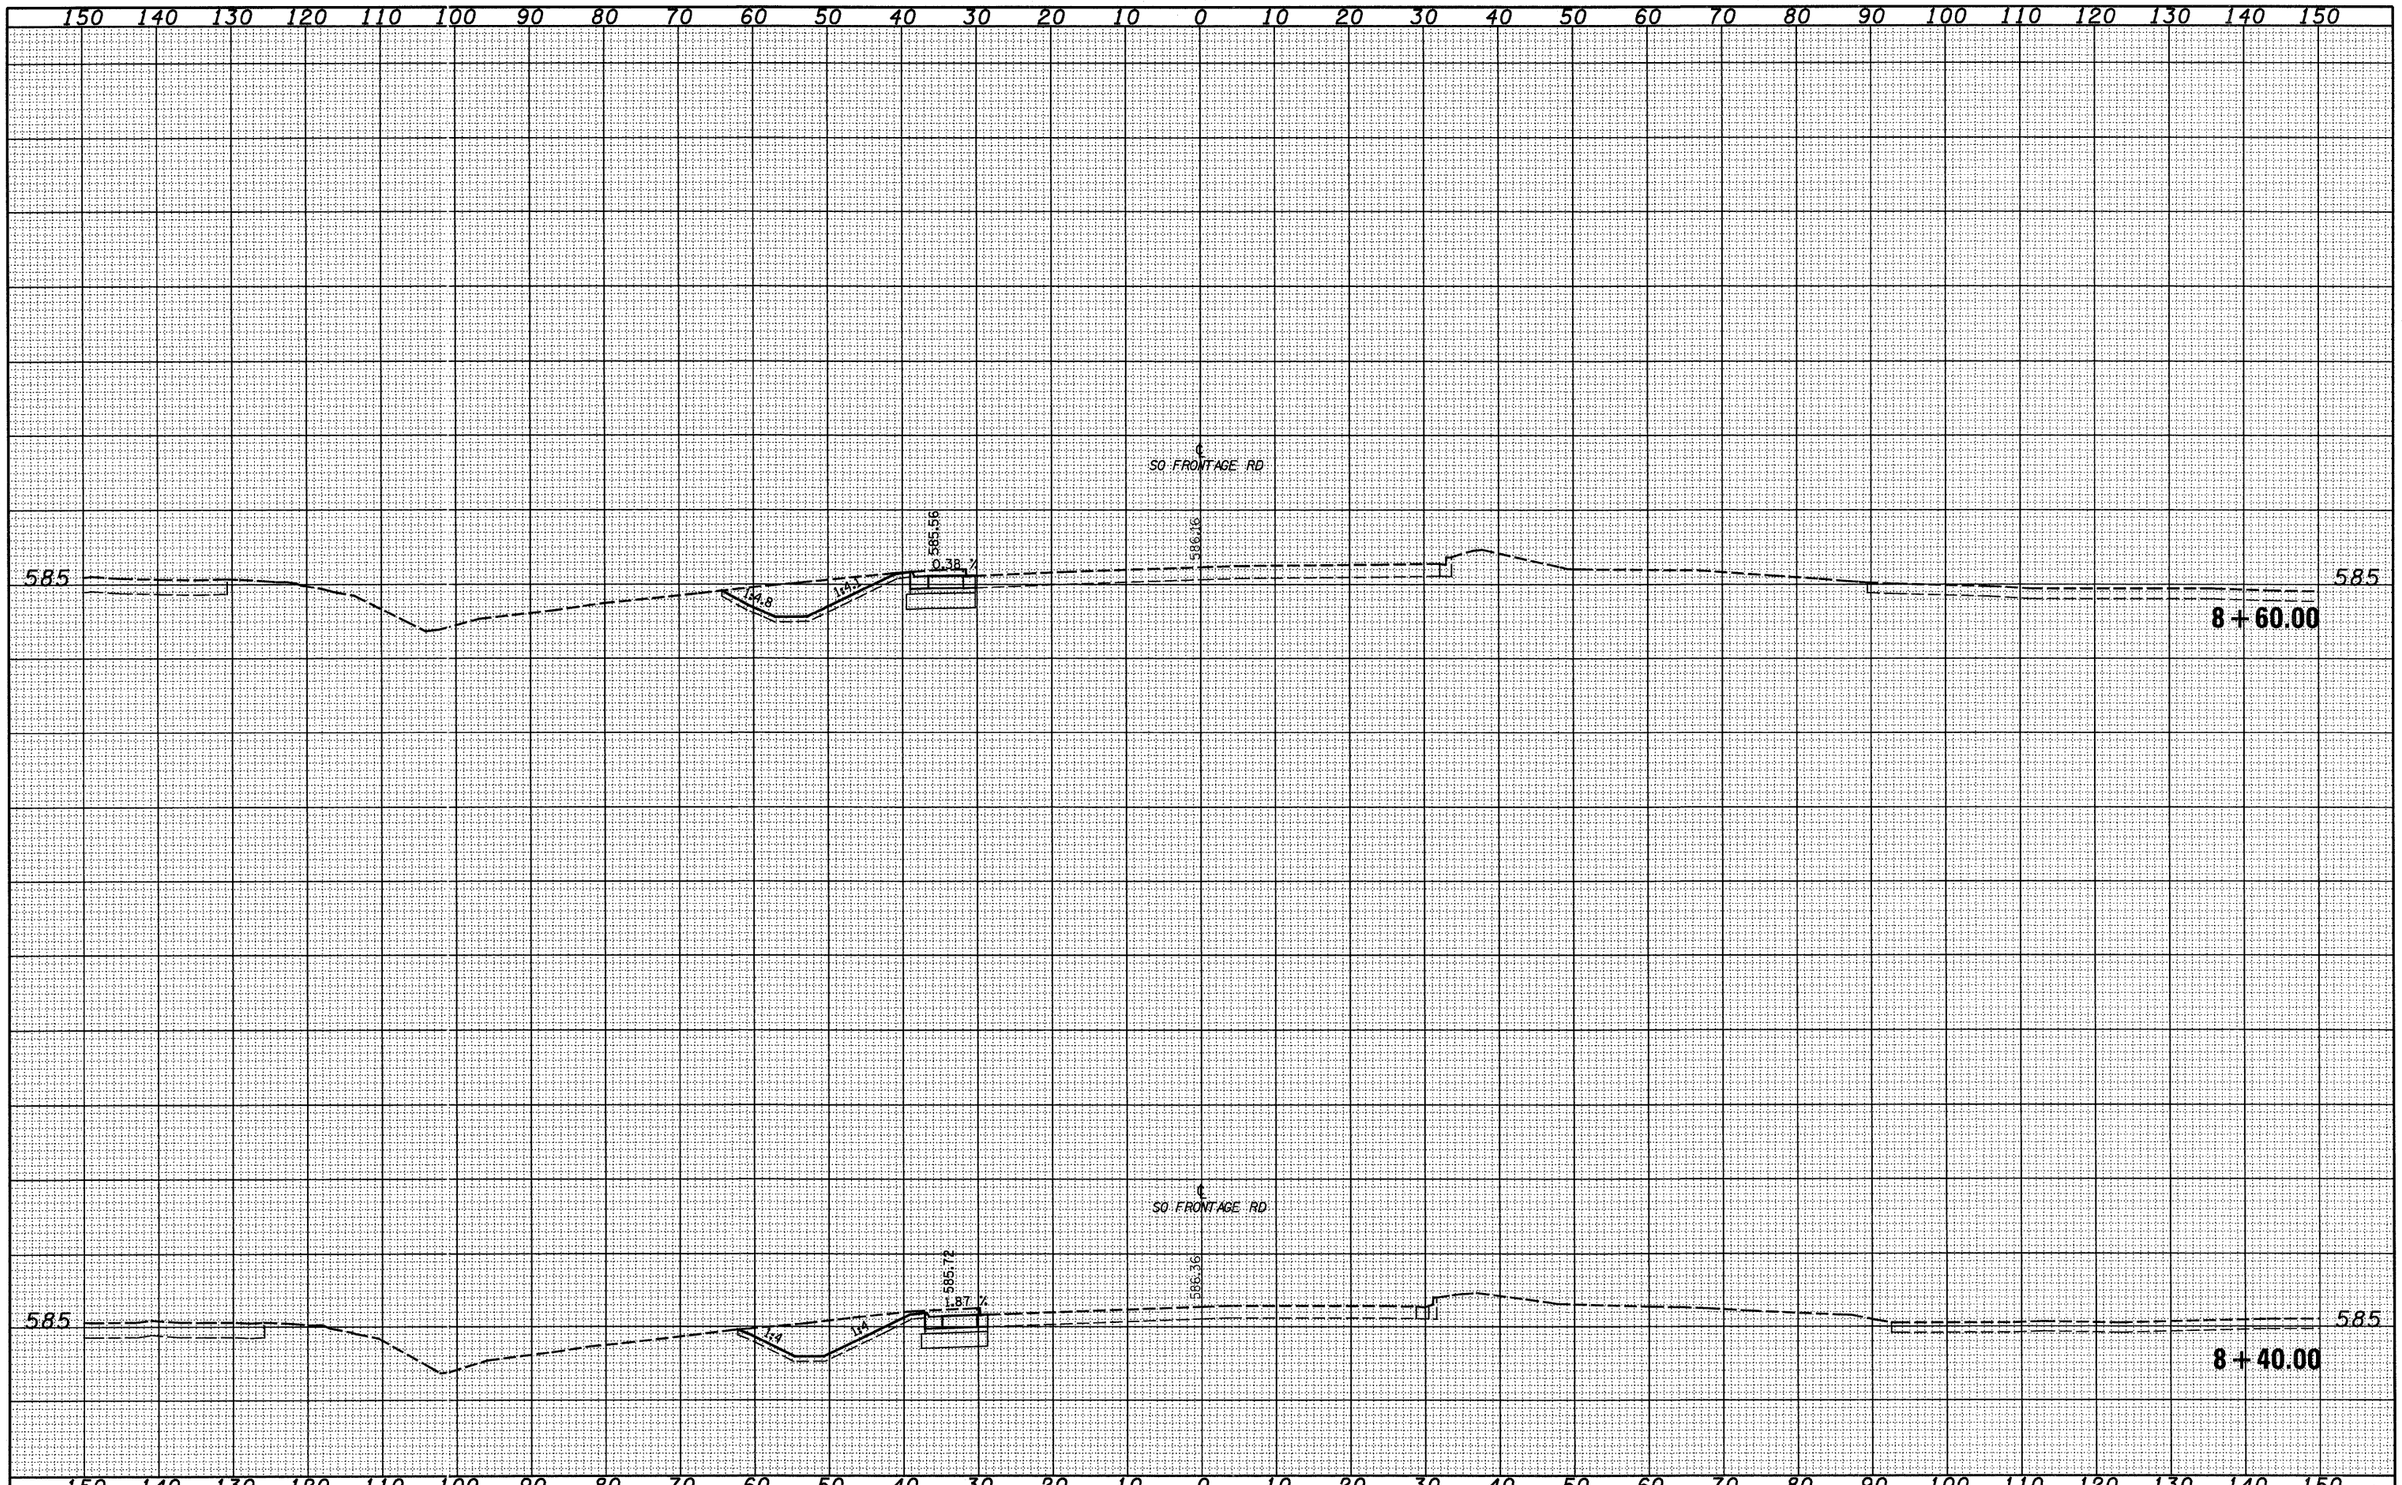


| ORIGINAL SURVEY | SURVEYED | BY | DATE |
|---|---|---|---|
| | PLOTTED | | |
| NOTE BOOK | TEMPLATE AREAS | | |
| NO. | AREAS CHECKED | | |


| | | | |
|---|---|---|---|
| FILE NAME = S:\Projects\403-00072.57-70\dgn\Fayette\xssh_Illnls.dgn | USER NAME = silvia | DESIGNED - BRM | REVISED - |
| | | DRAWN - LEC | REVISED - |
| | PLOT SCALE = 20.0000 ' / IN. | CHECKED - JWS | REVISED - |
| | PLOT DATE = 5/18/2010 | DATE - | REVISED - |

**STATE OF ILLINOIS**
**DEPARTMENT OF TRANSPORTATION**

**CROSS SECTIONS, I57/70 – SOUTH FRONTAGE ROAD**

SCALE: 1"=10' | SHEET NO. 2 OF 4 SHEETS | STA. 8+40.00 TO STA. 8+60.00

| F.A. RTE. | SECTION | COUNTY | TOTAL SHEETS | SHEET NO. |
|---|---|---|---|---|
| 57/70 | (25-3)I-6 | EFFINGHAM | 839 | 531 |
| | | CONTRACT NO. 74293 | | |
| FED. ROAD DIST. NO. | ILLINOIS | FED. AID PROJECT | | |

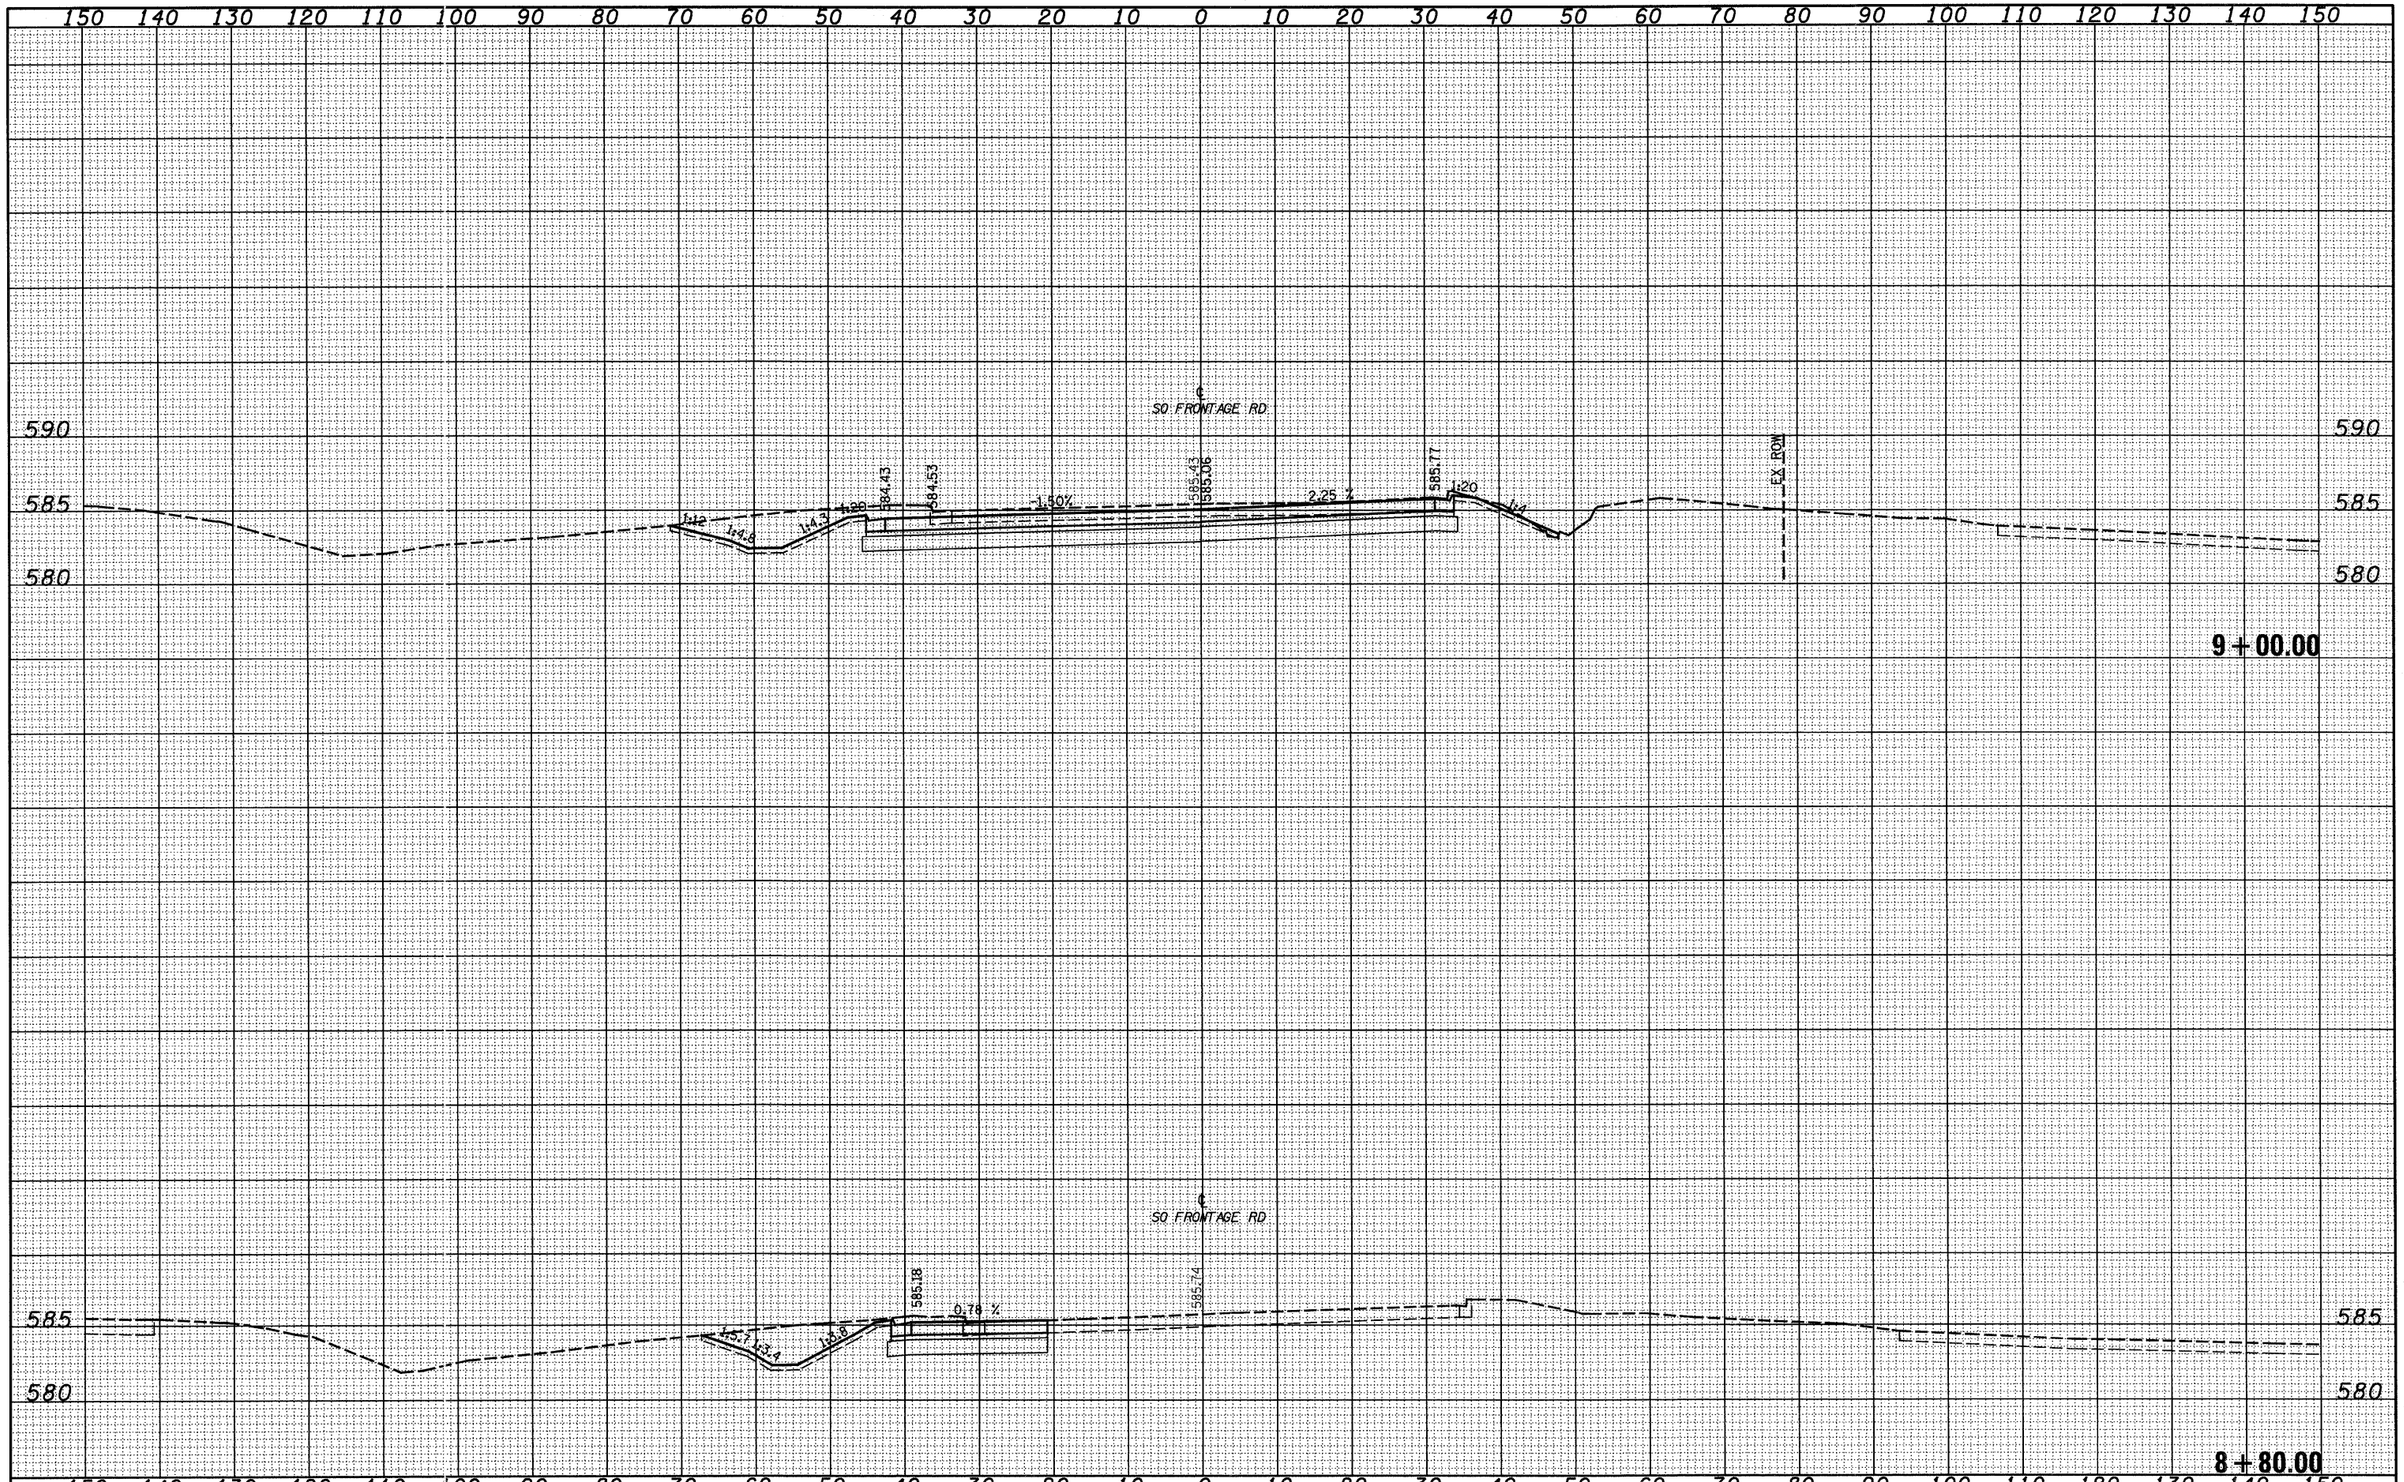


FINAL SURVEY

| NO. | NOTE BOOK | SURVEYED | PLOTTED | TEMPLATE | AREAS | AREAS CHECKED | BY | DATE |
|---|---|---|---|---|---|---|---|---|
| | | | | | | | | |

ORIGINAL SURVEY

| NO. | NOTE BOOK | SURVEYED | PLOTTED | TEMPLATE | AREAS | AREAS CHECKED | BY | DATE |
|---|---|---|---|---|---|---|---|---|
| | | | | | | | | |

| | | | |
|---|---|---|---|
| FILE NAME = S:\Projects\403-00072,57-70\dgn\Fayette\xssh_IllNls.dgn | USER NAME = silvia | DESIGNED - JWS | REVISED - |
| | | DRAWN - LEC | REVISED - |
| | PLOT SCALE = 20.0000 ' / IN. | CHECKED - BRM | REVISED - |
| | PLOT DATE = 5/18/2010 | DATE - 11-05-07 | REVISED - |

**STATE OF ILLINOIS**
**DEPARTMENT OF TRANSPORTATION**


**CROSS SECTIONS, I57/70 – SOUTH FRONTAGE ROAD**


SCALE: 1"=10' | SHEET NO. 3 OF 4 SHEETS | STA. 8+80.00 TO STA. 9+00.00

| F.A. RTE. | SECTION | COUNTY | TOTAL SHEETS | SHEET NO. |
|---|---|---|---|---|
| 57/70 | (25-3)I-6 | EFFINGHAM | 839 | 532 |
| | | CONTRACT NO. 74293 | | |
| FED. ROAD DIST. NO. | ILLINOIS | FED. AID PROJECT | | |

| NO. | NOTE BOOK | FINAL SURVEY |
|---|---|---|
| | AREAS CHECKED | |
| | AREAS | |
| | TEMPLATE | |
| | PLOTTED | |
| | REVISED | |
| | SURVEYED | |
| BY | | |
| DATE | | |

150 140 130 120 110 100 90 80 70 60 50 40 30 20 10 0 10 20 30 40 50 60 70 80 90 100 110 120 130 140 150

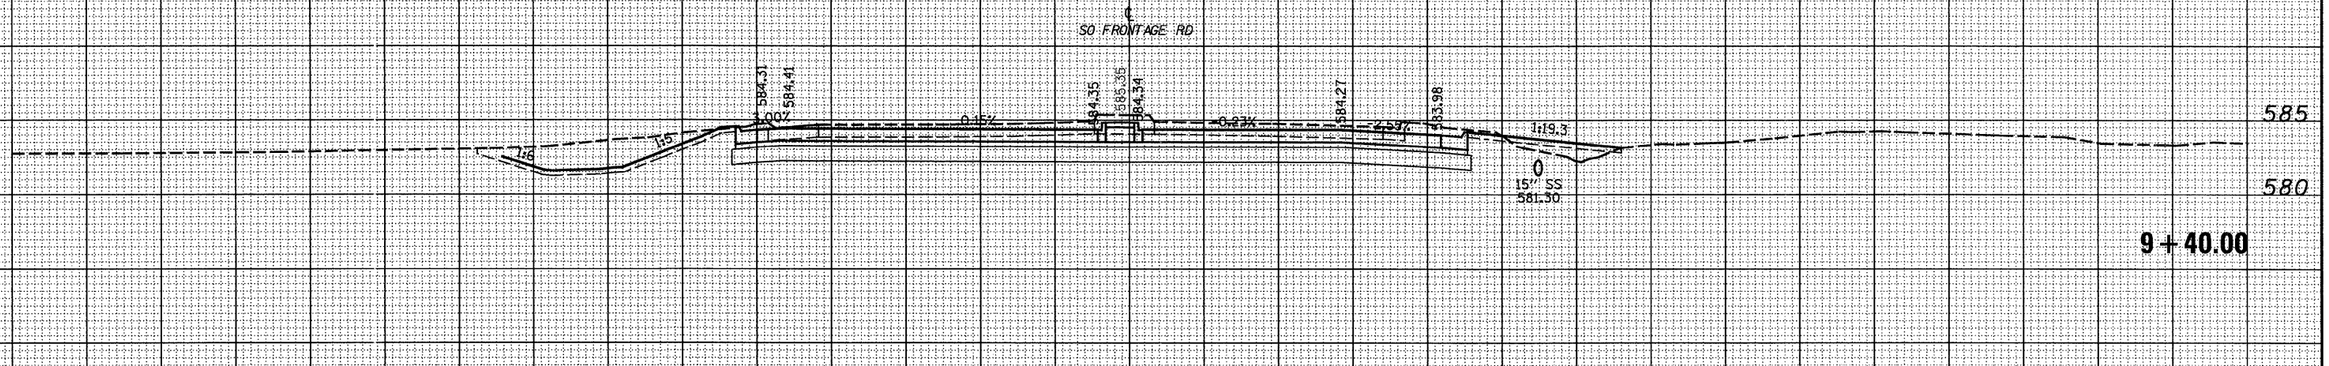

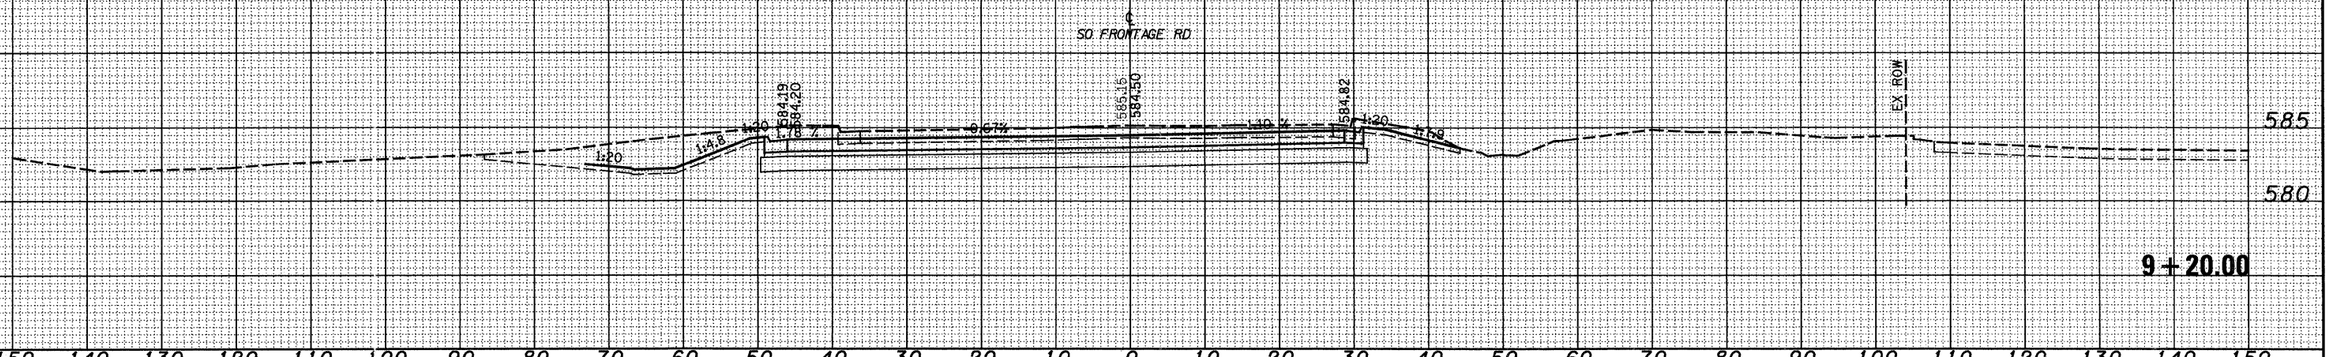
150 140 130 120 110 100 90 80 70 60 50 40 30 20 10 0 10 20 30 40 50 60 70 80 90 100 110 120 130 140 150

| ORIGINAL SURVEY | NOTE BOOK | NO. |
|---|---|---|
| | AREAS CHECKED | |
| | AREAS | |
| | TEMPLATE | |
| | PLOTTED | |
| | SURVEYED | |
| BY | | |
| DATE | | |

| | | | |
|---|---|---|---|
| FILE NAME = S:\Projects\403-00072.57-70\dgn\Fayette\xsshtlnls.dgn | USER NAME = silvia | DESIGNED - JWS | REVISED - |
| | | DRAWN - LEC | REVISED - |
| | PLOT SCALE = 20.0000 ' / IN. | CHECKED - BRM | REVISED - |
| | PLOT DATE = 5/18/2010 | DATE - 11-05-07 | REVISED - |

**STATE OF ILLINOIS**
**DEPARTMENT OF TRANSPORTATION**

**CROSS SECTIONS, I57/70 – SOUTH FRONTAGE ROAD**

SCALE: 1"=10' | SHEET NO. 4 OF 4 SHEETS | STA. 9+20.00 TO STA. 9+40.00

| F.A. RTE. | SECTION | COUNTY | TOTAL SHEETS | SHEET NO. |
|---|---|---|---|---|
| 57/70 | (25-3)I-6 | EFFINGHAM | 839 | 533 |
| | | CONTRACT NO. 74293 | | |
| FED. ROAD DIST. NO. | ILLINOIS | FED. AID PROJECT | | |

| FINAL SURVEY | BY | DATE |
|---|---|---|
| SURVEYED | | |
| PLOTTED | | |
| NOTE BOOK | TEMPLATE | |
| NO. | AREAS | |
| | AREAS CHECKED | |

150 140 130 120 110 100 90 80 70 60 50 40 30 20 10 0 10 20 30 40 50 60 70 80 90 100 110 120 130 140 150

590
585
580

MATCH LINE FAYETTE AVE.

℄ ILLINI DR.

EX. ROW

383.77
384.35
384.69
1:20
1:50%
1:20

**0+80.00**

590
585
580

MATCH LINE FAYETTE AVE.

℄ ILLINI DR.

383.69
383.70
384.23
384.29
384.27
384.54
1:20
0.36%
1:50%
1:44%
1:20

585
580

**0+60.00**

**SEE ILLINI DRIVE MAINTENANCE OF TRAFFIC CROSS SECTIONS FOR END AREAS**

150 140 130 120 110 100 90 80 70 60 50 40 30 20 10 0 10 20 30 40 50 60 70 80 90 100 110 120 130 140 150

| ORIGINAL SURVEY | BY | DATE |
|---|---|---|
| SURVEYED | | |
| PLOTTED | | |
| NOTE BOOK | TEMPLATE | |
| NO. | AREAS | |
| | AREAS CHECKED | |

| | | | |
|---|---|---|---|
| FILE NAME = S:\Projects\403-00072_57-70\dgn\Fayette\xsch_illnIn.dgn | USER NAME = silvia | DESIGNED - JWS | REVISED - |
| | | DRAWN - LEC | REVISED - |
| | PLOT SCALE = 20.0000 ' / IN. | CHECKED - BRM | REVISED - |
| | PLOT DATE = 5/18/2010 | DATE - 11-05-07 | REVISED - |


**STATE OF ILLINOIS**
**DEPARTMENT OF TRANSPORTATION**

**CROSS SECTIONS 57/70 – ILLINI DRIVE**

SCALE: 1"=10' | SHEET NO. 1 OF 2 SHEETS | STA. 0+60.00 TO STA. 0+80.00

| F.A. RTE. | SECTION | COUNTY | TOTAL SHEETS | SHEET NO. |
|---|---|---|---|---|
| 57/70 | (25-3)I-6 | EFFINGHAM | 839 | 534 |
| | | CONTRACT NO. 74293 | | |
| FED. ROAD DIST. NO. | ILLINOIS | FED. AID PROJECT | | |

| FINAL SURVEY | SURVEYED | BY | DATE |
|---|---|---|---|
| NOTE BOOK | PLOTTED | | |
| NO. | TEMPLATE | | |
| | AREAS | | |
| | AREAS CHECKED | | |

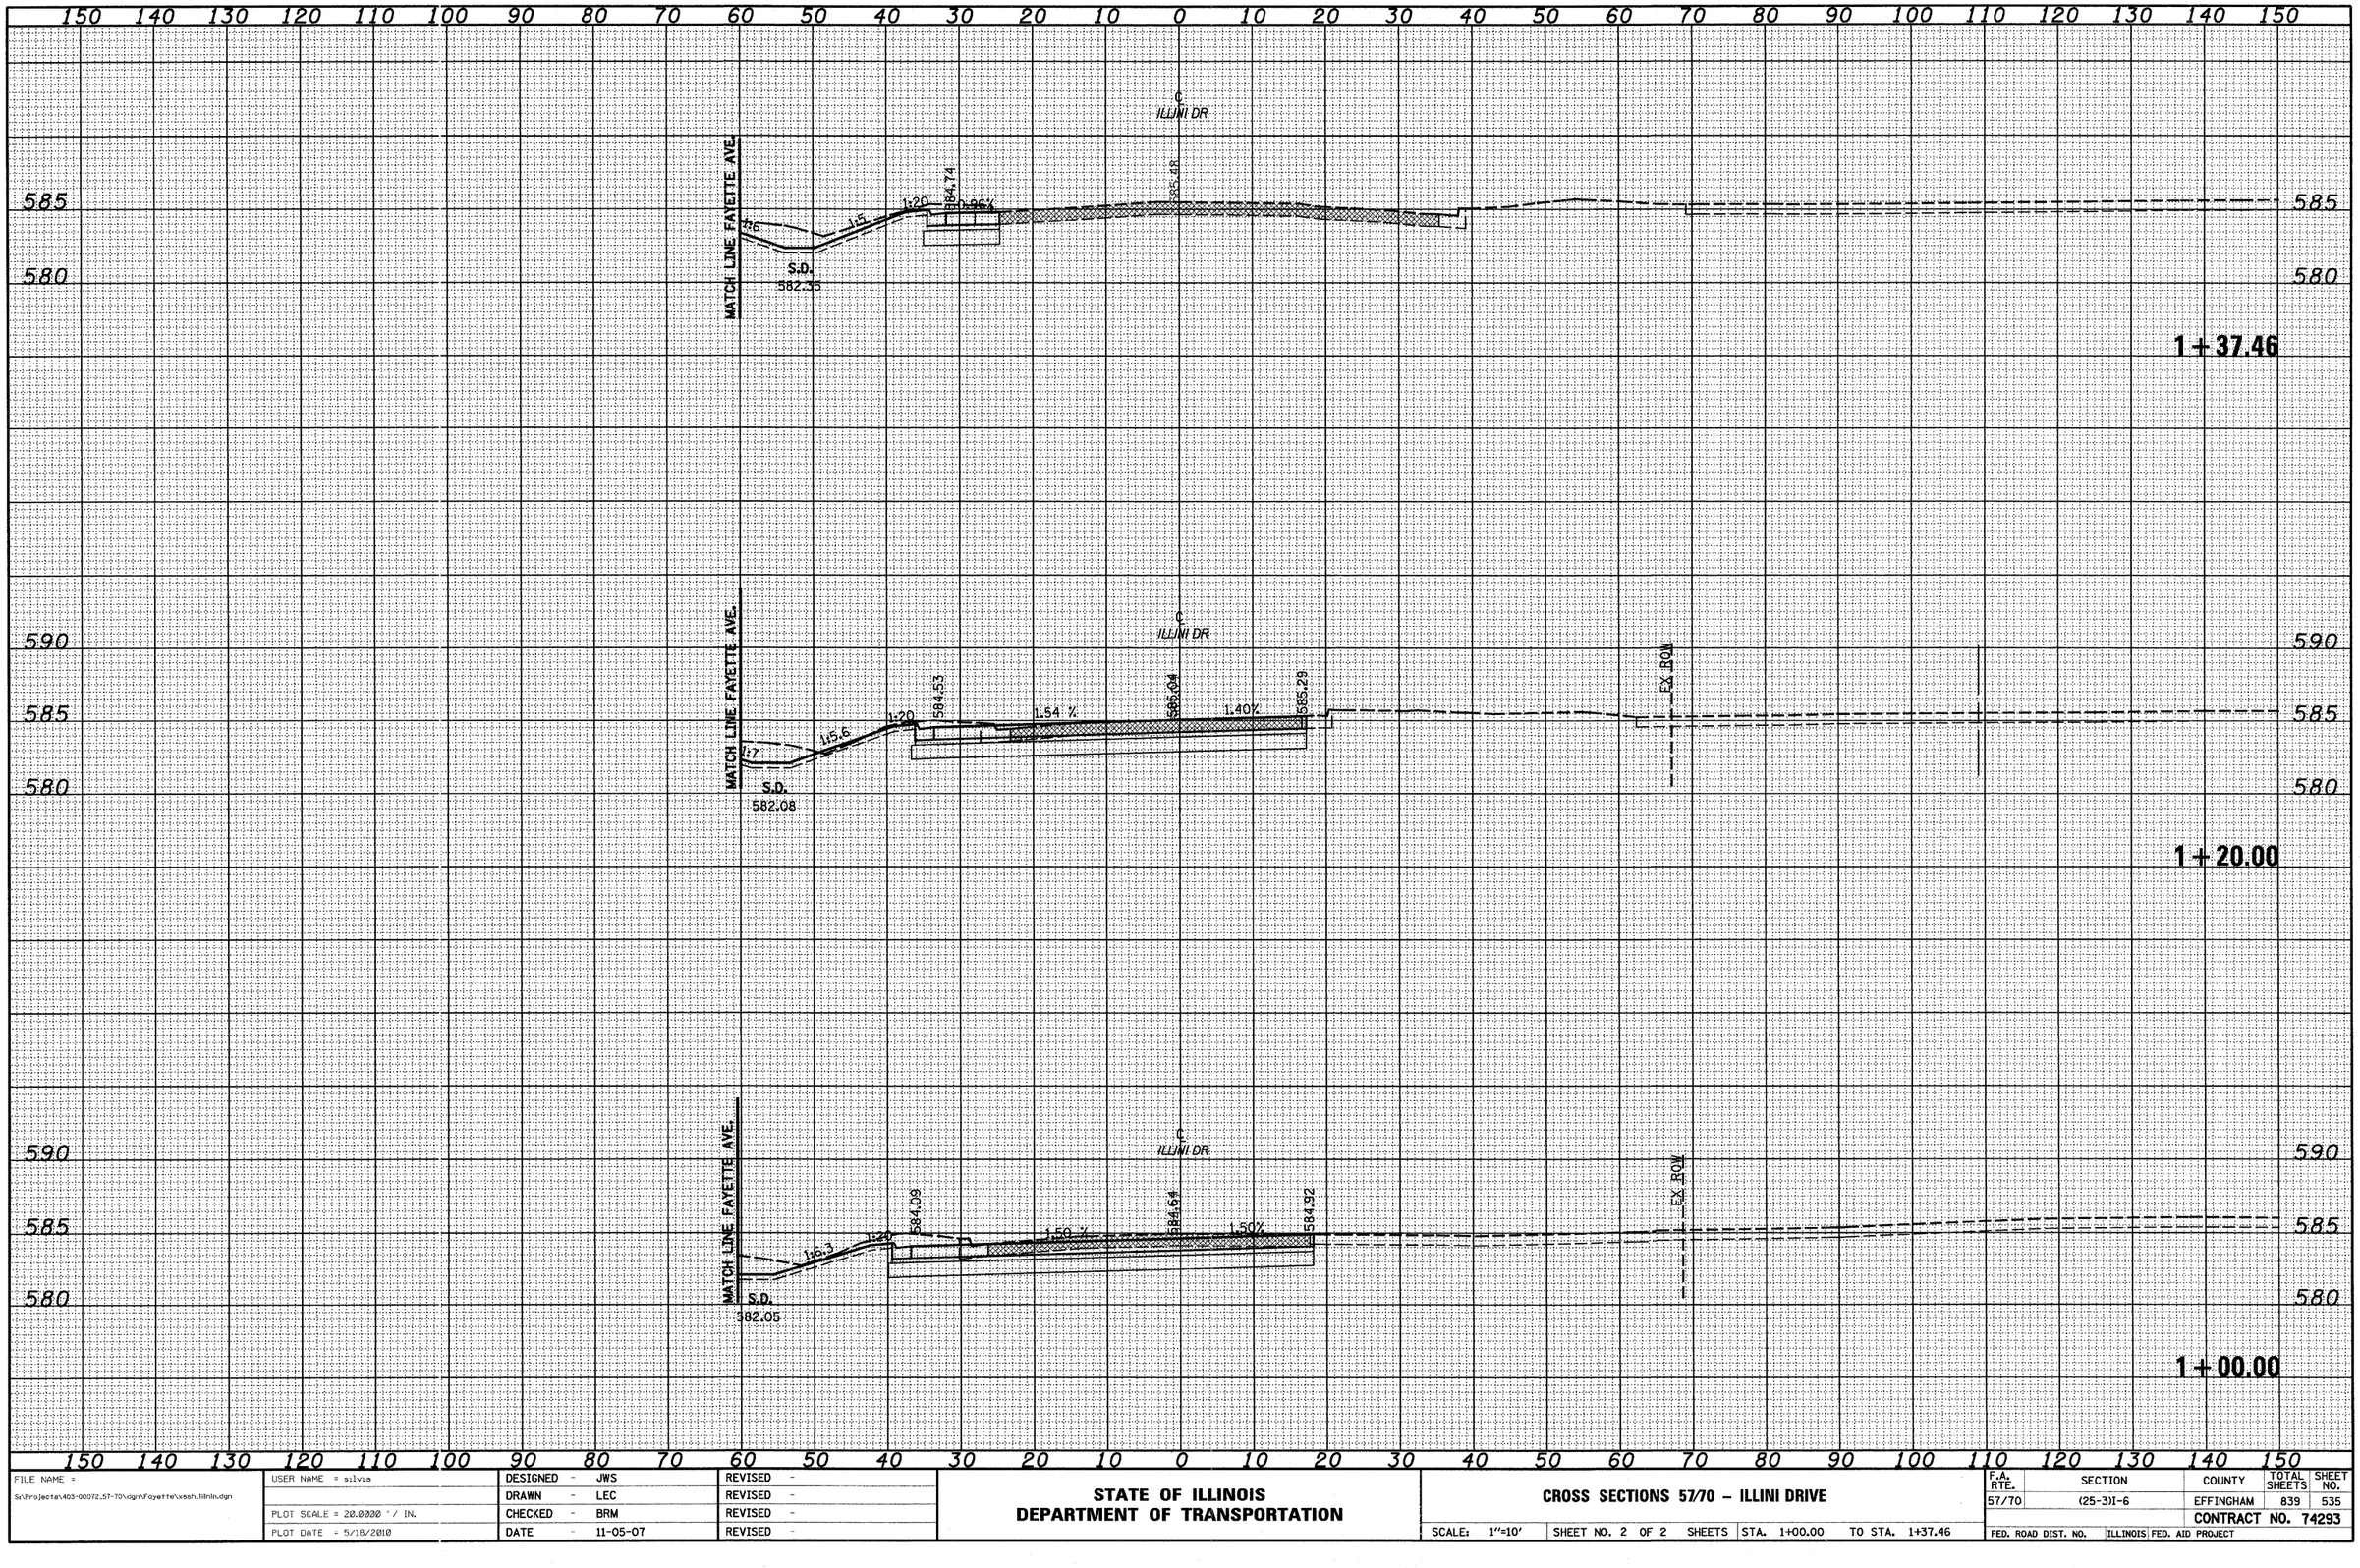


| ORIGINAL SURVEY | SURVEYED | BY | DATE |
|---|---|---|---|
| NOTE BOOK | PLOTTED | | |
| NO. | TEMPLATE | | |
| | AREAS | | |
| | AREAS CHECKED | | |

| | | | |
|---|---|---|---|
| FILE NAME = S:\Projects\403-00072.57-70\dgn\Fayette\xssh_illnlu.dgn | USER NAME = silvia | DESIGNED - JWS | REVISED - |
| | | DRAWN - LEC | REVISED - |
| | PLOT SCALE = 20.0000 ' / IN. | CHECKED - BRM | REVISED - |
| | PLOT DATE = 5/18/2010 | DATE - 11-05-07 | REVISED - |

**STATE OF ILLINOIS**
**DEPARTMENT OF TRANSPORTATION**


**CROSS SECTIONS 57/70 – ILLINI DRIVE**

SCALE: 1"=10' | SHEET NO. 2 OF 2 SHEETS | STA. 1+00.00 TO STA. 1+37.46

| F.A. RTE. | SECTION | COUNTY | TOTAL SHEETS | SHEET NO. |
|---|---|---|---|---|
| 57/70 | (25-3)I-6 | EFFINGHAM | 839 | 535 |
| | | CONTRACT NO. 74293 | | |
| FED. ROAD DIST. NO. | ILLINOIS | FED. AID PROJECT | | |

| FINAL SURVEY | BY | DATE |
|---|---|---|
| NOTE BOOK | SURVEYED | |
| NO. | PLOTTED | |
| | TEMPLATE | |
| | AREAS | |
| | AREAS CHECKED | |

| ORIGINAL SURVEY | BY | DATE |
|---|---|---|
| NOTE BOOK | SURVEYED | |
| NO. | PLOTTED | |
| | TEMPLATE | |
| | AREAS | |
| | AREAS CHECKED | |

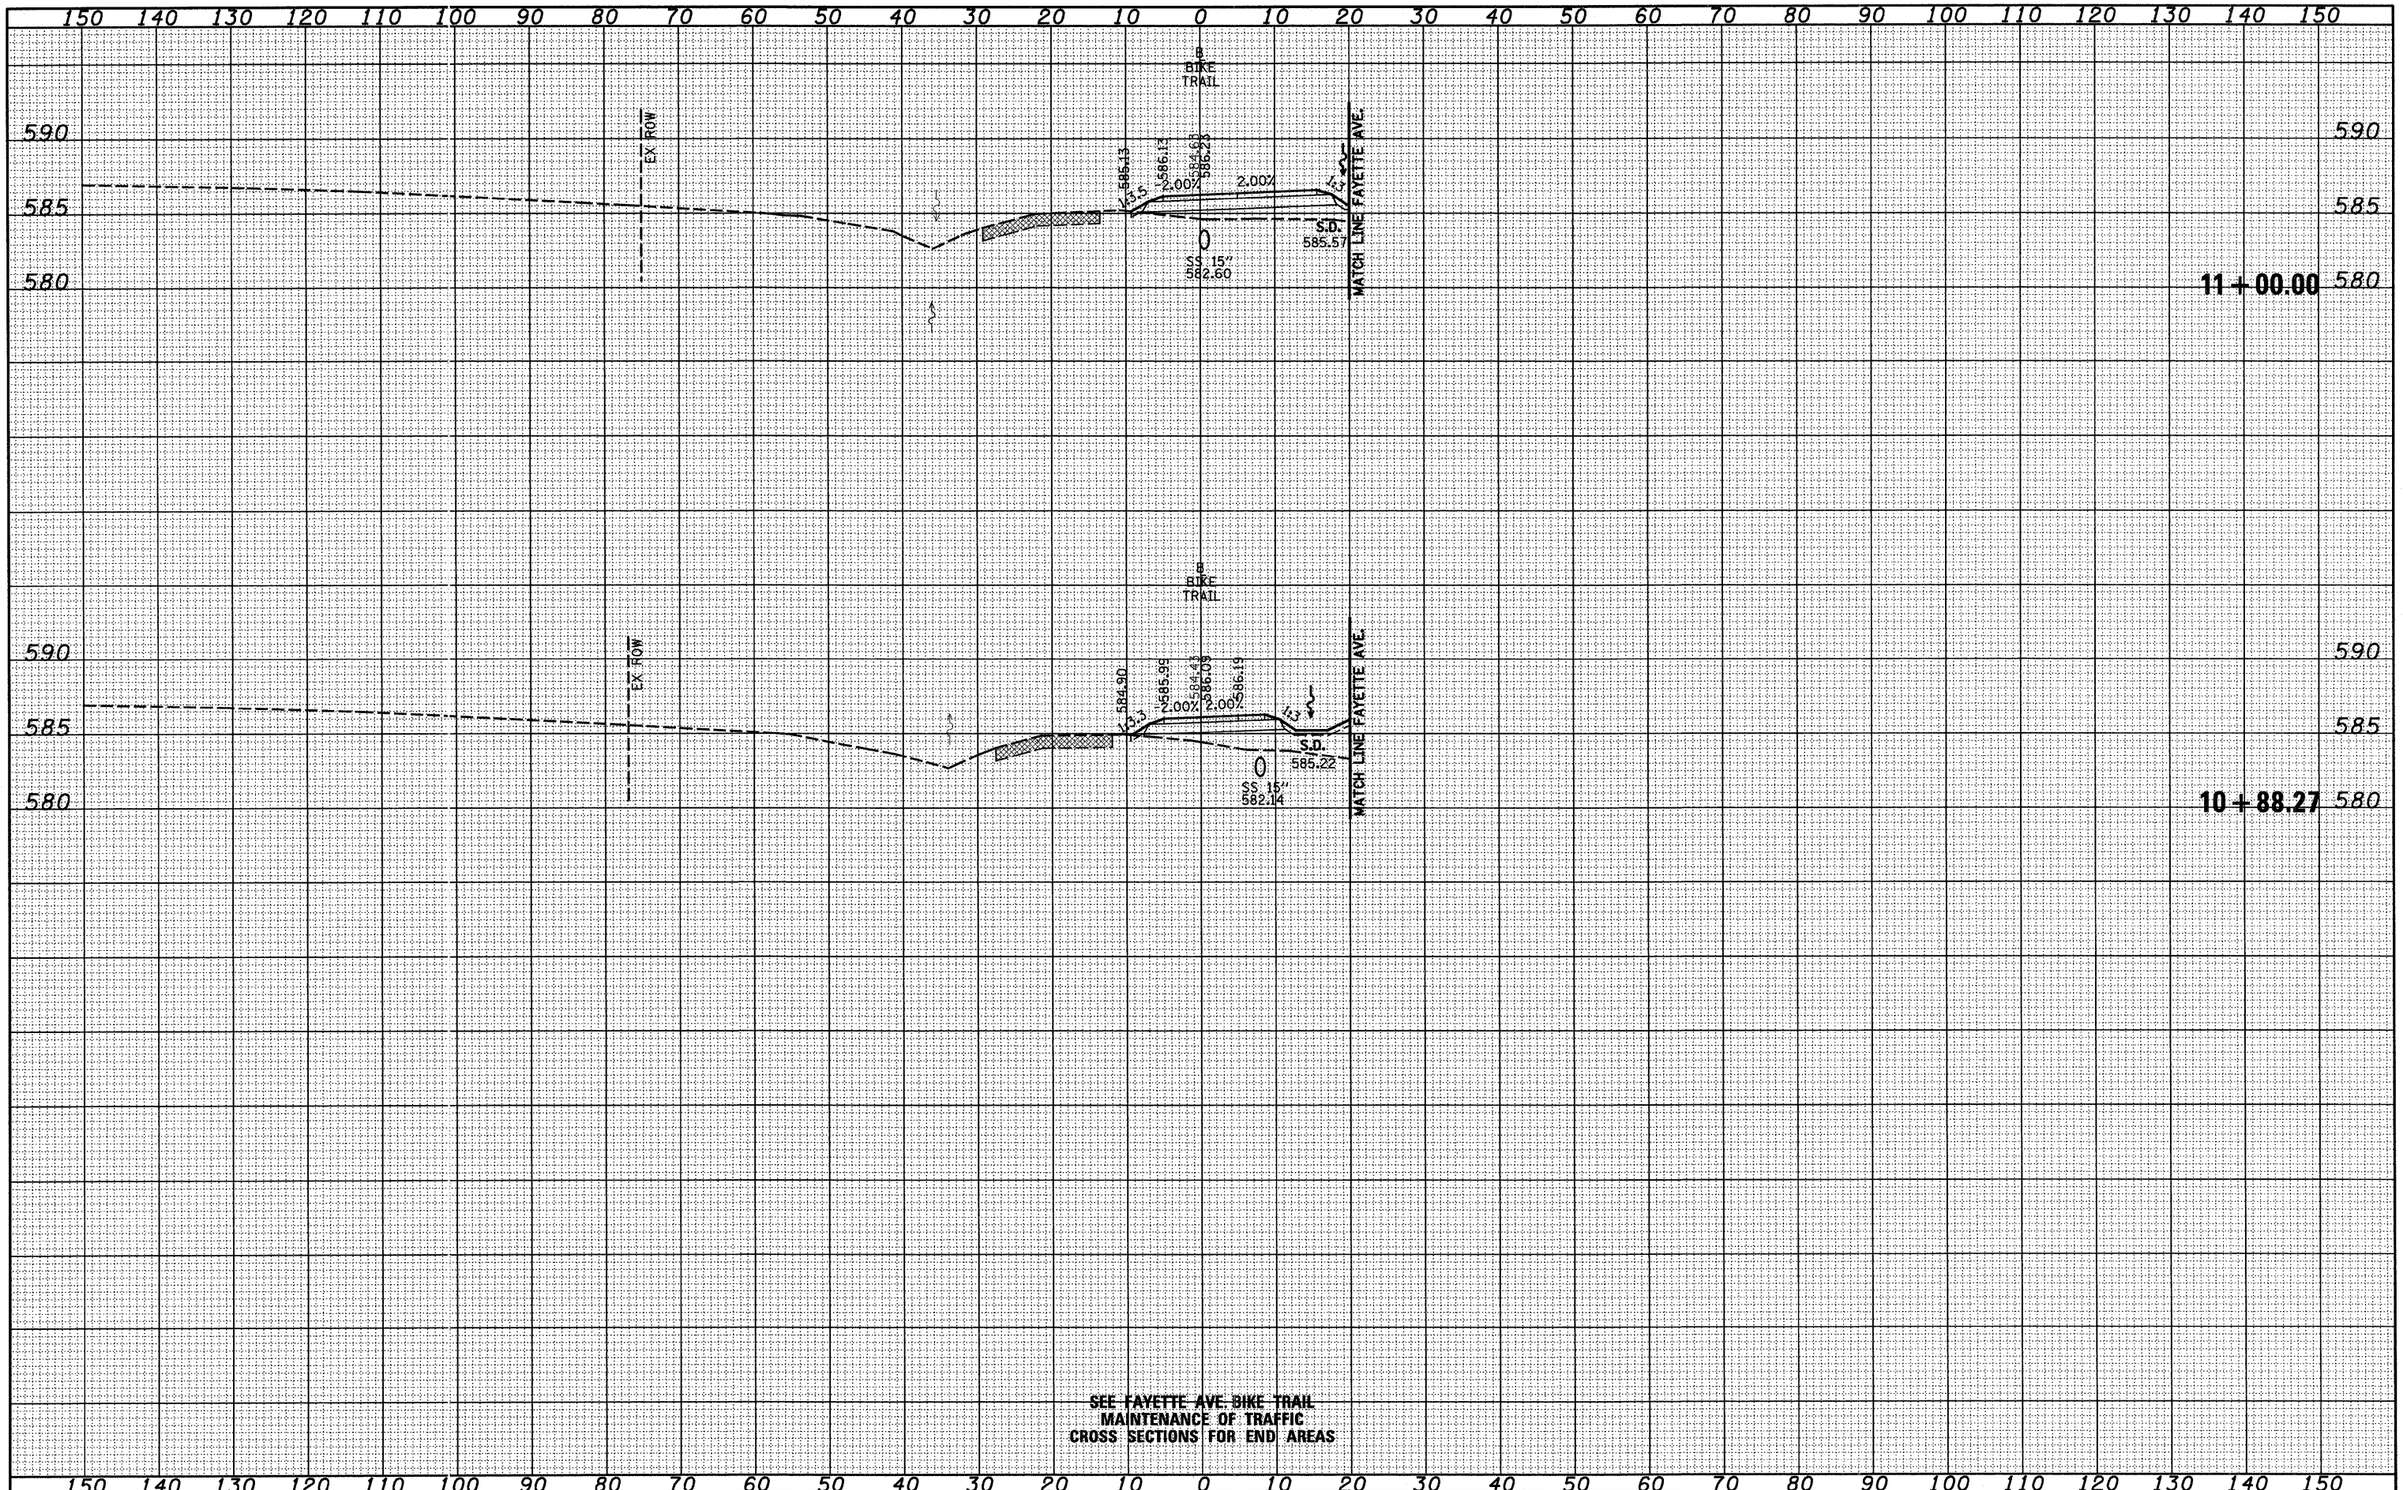


SEE FAYETTE AVE. BIKE TRAIL
MAINTENANCE OF TRAFFIC
CROSS SECTIONS FOR END AREAS

| | | | |
|---|---|---|---|
| FILE NAME = S:\Projects\403-00072.57-70\dgn\Fayette\xssh_Bike.dgn | USER NAME = linda | DESIGNED - | REVISED - |
| | | DRAWN - | REVISED - |
| | PLOT SCALE = 20.0000 ' / IN. | CHECKED - | REVISED - |
| | PLOT DATE = 6/24/2010 | DATE - | REVISED - |

**STATE OF ILLINOIS**
**DEPARTMENT OF TRANSPORTATION**

**CROSS SECTIONS, FAYETTE AVE. BIKE TRAIL**

SCALE: 1"=10' | SHEET NO. 1 OF 2 SHEETS | STA. 10+88.27 TO STA. 11+00.00

| F.A. RTE. | SECTION | COUNTY | TOTAL SHEETS | SHEET NO. |
|---|---|---|---|---|
| 57/70 | (25-3)I-6 | EFFINGHAM | 839 | 536 |
| | | CONTRACT NO. 74293 | | |
| FED. ROAD DIST. NO. | ILLINOIS | FED. AID PROJECT | | |

| FINAL SURVEY | NOTE BOOK | NO. |
|---|---|---|
| SURVEYED | BY | |
| PLOTTED | DATE | |
| TEMPLATE | | |
| AREAS | | |
| AREAS CHECKED | | |

| ORIGINAL SURVEY | NOTE BOOK | NO. |
|---|---|---|
| SURVEYED | BY | |
| PLOTTED | DATE | |
| TEMP.-ATE | | |
| AREAS | | |
| AREAS CHECKED | | |

150 140 130 120 110 100 90 80 70 60 50 40 30 20 10 0 10 20 30 40 50 60 70 80 90 100 110 120 130 140 150

590
585
580

B
BIKE
TRAIL

RR 37

S.D.
585.02

**11 + 62.50**

B
BIKE
TRAIL

EX. ROW

586.39
586.97
586.47
586.55
-1.65%
1.65%
1:20

S.D.
585.94

SS 15"
584.14

MATCH LINE FAYETTE AVE.

**11 + 50.00**

B
BIKE
TRAIL

EX. ROW

585.62
586.30
586.40
586.50
-2.00%
2.00%
1:20

S.D.
586.00

SS 15"
583.42

MATCH LINE FAYETTE AVE.

**11 + 25.00**

| | | | |
|---|---|---|---|
| FILE NAME = S:\Projects\403-00072,57-70\dgn\Fayette\xssh_Bike.dgn | USER NAME = linda | DESIGNED - | REVISED - |
| | | DRAWN - | REVISED - |
| | PLOT SCALE = 20.0000 ' / IN. | CHECKED - | REVISED - |
| | PLOT DATE = 6/24/2010 | DATE - | REVISED - |

**STATE OF ILLINOIS**
**DEPARTMENT OF TRANSPORTATION**

**CROSS SECTIONS, FAYETTE AVE. BIKE TRAIL**

SCALE: 1"=10' | SHEET NO. 2 OF 2 SHEETS | STA. 11+25.00 TO STA. 11+62.50

| F.A. RTE. | SECTION | COUNTY | TOTAL SHEETS | SHEET NO. |
|---|---|---|---|---|
| 57/70 | (25-3)I-6 | EFFINGHAM | 839 | 537 |
| | | CONTRACT NO. 74293 | | |
| FED. ROAD DIST. NO. | ILLINOIS | FED. AID PROJECT | | |

150 140 130 120 110 100 90 80 70 60 50 40 30 20 10 0 10 20 30 40 50 60 70 80 90 100 110 120 130 140 150

LEGEND

- TEMPORARY PCC PAVEMENT
- REMOVAL
- MILLING
- TEMPORARY HOT-MIX ASPHALT RAMP

595
590
585
580

℄ FAY

12' TRAFFIC | 12' TRAFFIC

CUT=0 FILL=0

**38+50.00**

595
590
585
580

℄ FAY

12' TRAFFIC | 12' TRAFFIC

CUT=0 FILL=0

**38+00.00**

150 140 130 120 110 100 90 80 70 60 50 40 30 20 10 0 10 20 30 40 50 60 70 80 90 100 110 120 130 140 150

| FINAL SURVEY | BY | DATE |
|---|---|---|
| NOTE BOOK | SURVEYED | |
| NO. | PLOTTED | |
| | TEMPLATE | |
| | AREAS | |
| | AREAS CHECKED | |

| ORIGINAL SURVEY | BY | DATE |
|---|---|---|
| NOTE BOOK | SURVEYED | |
| NO. | PLOTTED | |
| | TEMPLATE | |
| | AREAS | |
| | AREAS CHECKED | |

| | | | |
|---|---|---|---|
| FILE NAME = S:\Projects\403-00072_57-70\dgn\Fayette\xssh1AT1MOTPreStage1.dgn | USER NAME = linda | DESIGNED - JWS | REVISED - |
| | | DRAWN - LEC | REVISED - |
| | PLOT SCALE = 20.0000 ' / IN. | CHECKED - BRM | REVISED - |
| | PLOT DATE = 6/23/2010 | DATE - 11-05-07 | REVISED - |

**STATE OF ILLINOIS**
**DEPARTMENT OF TRANSPORTATION**

**MAINTENANCE OF TRAFFIC, FAYETTE AVE. (PRE-STAGE 1)**

SCALE: 1"=10' | SHEET NO. 1 OF 27 SHEETS | STA. 38+00.00 TO STA. 38+50.00

| F.A. RTE. | SECTION | COUNTY | TOTAL SHEETS | SHEET NO. |
|---|---|---|---|---|
| 57/70 | (25-3) I-6 | EFFINGHAM | 839 | 538 |
| | | CONTRACT NO. 74293 | | |
| FED. ROAD DIST. NO. | ILLINOIS | FED. AID PROJECT | | |

150 140 130 120 110 100 90 80 70 60 50 40 30 20 10 0 10 20 30 40 50 60 70 80 90 100 110 120 130 140 150

LEGEND

- TEMPORARY PCC PAVEMENT
- REMOVAL
- MILLING
- TEMPORARY HOT-MIX ASPHALT RAMP

595 590 585 580

4' TEMP. SHOULDER

ELEV.=584.65
OFFSET=30.00'

4.05' TEMP. PAVE.

12' TRAFFIC

12' TRAFFIC

℄ FAY

4.00%

2.00%

CUT=2 FILL=2

**39+00.00**

595 590 585 580

4' TEMP. SHOULDER

ELEV.=584.53
OFFSET=30.00'

1.25' TEMP. PAVE.

12' TRAFFIC

12' TRAFFIC

℄ FAY

1:0.5

4.00%

2.00%

24" CMP

36" RCP

CUT=1 FILL=7

**38+64.00**

150 140 130 120 110 100 90 80 70 60 50 40 30 20 10 0 10 20 30 40 50 60 70 80 90 100 110 120 130 140 150

| DATE | BY | |
|---|---|---|
| | | SURVEYED |
| | | PLOTTED |
| | | TEMPLATE |
| | | AREAS |
| | | AREAS CHECKED |

FINAL SURVEY
NOTE BOOK
NO.

| DATE | BY | |
|---|---|---|
| | | SURVEYED |
| | | PLOTTED |
| | | TEMPLATE |
| | | AREAS |
| | | AREAS CHECKED |

ORIGINAL SURVEY
NOTE BOOK
NO.

| | | | |
|---|---|---|---|
| FILE NAME = S:\Projects\403-00072_57-70\dgn\Fayette\xsshFAYM01PreStage1.dgn | USER NAME = linda | DESIGNED - JWS | REVISED - |
| | | DRAWN - LEC | REVISED - |
| | PLOT SCALE = 20.0000 ' / IN. | CHECKED - BRM | REVISED - |
| | PLOT DATE = 6/23/2010 | DATE - 11-05-07 | REVISED - |

**STATE OF ILLINOIS**
**DEPARTMENT OF TRANSPORTATION**

**MAINTENANCE OF TRAFFIC, FAYETTE AVE. (PRE-STAGE 1)**

SCALE: 1"=10' | SHEET NO. 2 OF 27 SHEETS | STA. 38+64.00 TO STA. 39+00.00


| F.A. RTE. | SECTION | COUNTY | TOTAL SHEETS | SHEET NO. |
|---|---|---|---|---|
| 57/70 | (25-3) I-6 | EFFINGHAM | 839 | 539 |
| | | CONTRACT NO. 74293 | | |
| FED. ROAD DIST. NO. | ILLINOIS | FED. AID PROJECT | | |

| FINAL SURVEY | NOTE BOOK | NO. |
|---|---|---|
| SURVEYED | | |
| PLOTTED | | |
| TEMPLATE | | |
| AREAS | | |
| AREAS CHECKED | | |

| BY | DATE |
|---|---|
| | |
| | |
| | |
| | |
| | |

LEGEND

- TEMPORARY PCC PAVEMENT
- REMOVAL
- MILLING
- TEMPORARY HOT-MIX ASPHALT RAMP

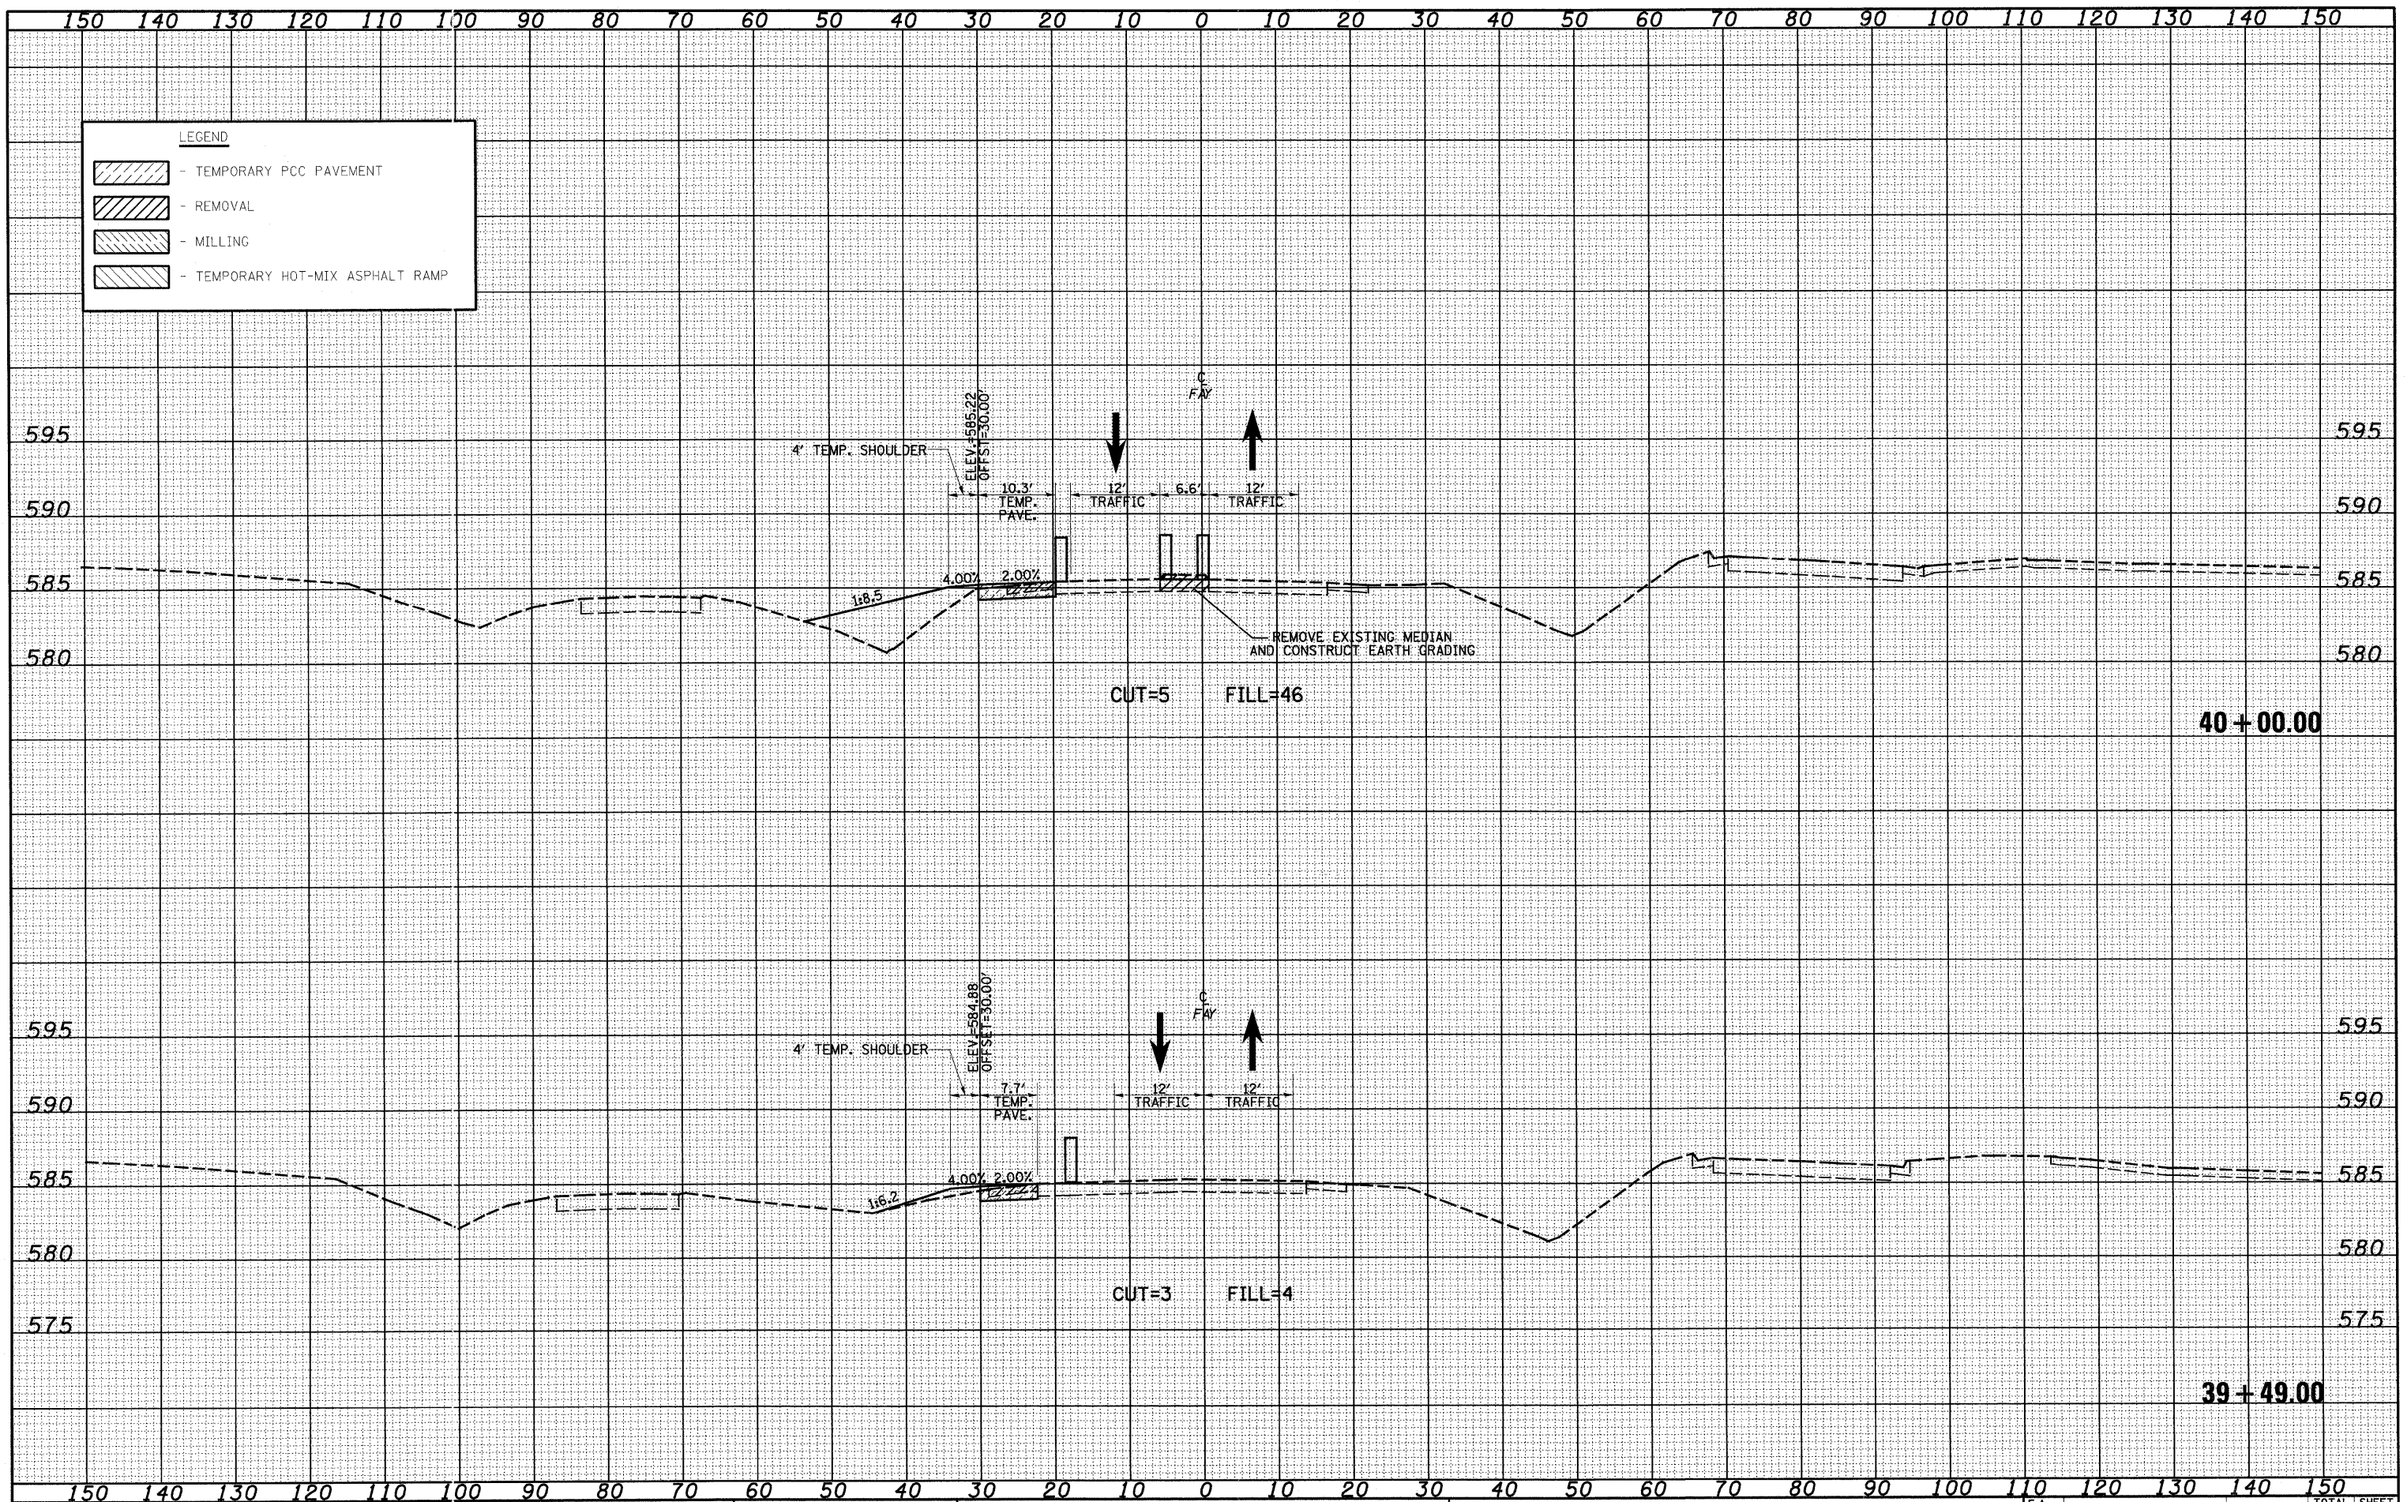


| ORIGINAL SURVEY | NOTE BOOK | NO. |
|---|---|---|
| SURVEYED | | |
| PLOTTED | | |
| TEMPLATE | | |
| AREAS | | |
| AREAS CHECKED | | |

| BY | DATE |
|---|---|
| | |
| | |
| | |
| | |
| | |

| | | | |
|---|---|---|---|
| FILE NAME = S:\Projects\403-00072.ST-T0\dgn\fayette\xssbFAYMOTPreStage1.dgn | USER NAME = linda | DESIGNED - JWS | REVISED - |
| | | DRAWN - LEC | REVISED - |
| | PLOT SCALE = 20.0000 ' / IN. | CHECKED - BRM | REVISED - |
| | PLOT DATE = 6/23/2010 | DATE - 11-05-07 | REVISED - |

**STATE OF ILLINOIS**
**DEPARTMENT OF TRANSPORTATION**

**MAINTENANCE OF TRAFFIC, FAYETTE AVE. (PRE-STAGE 1)**

SCALE: 1"=10' | SHEET NO. 3 OF 27 SHEETS | STA. 39+49.00 TO STA. 40+00.00

| F.A. RTE. | SECTION | COUNTY | TOTAL SHEETS | SHEET NO. |
|---|---|---|---|---|
| 57/70 | (25-3) I-6 | EFFINGHAM | 839 | 540 |
| | | CONTRACT NO. 74293 | | |
| FED. ROAD DIST. NO. | ILLINOIS | FED. AID PROJECT | | |

150 140 130 120 110 100 90 80 70 60 50 40 30 20 10 0 10 20 30 40 50 60 70 80 90 100 110 120 130 140 150

605 600 595 590 585 580

LEGEND

- TEMPORARY PCC PAVEMENT
- REMOVAL
- MILLING
- TEMPORARY HOT-MIX ASPHALT RAMP

4' TEMP. SHOULDER
ELEV=586.26
OFFSET=28.50' LT
7.9' TEMP. PAVE.
12' TRAFFIC
℄ FAY
11' TEMP. PAVE.
4.2' EARTH GRADING
BUILD LINE
OFFSET=6.45' RT
12' TRAFFIC
6' TRAFFIC RAMP D
4.00%
2.00%
1:4.5
0.63%

**41+00.00**

CUT=4 FILL=17

4' TEMP. SHOULDER
ELEV=585.69
OFFSET=29.25' LT
9.1' TEMP. PAVE.
12' TRAFFIC
℄ FAY
11.1'
12' TRAFFIC
4' TRAFFIC RAMP D
4.00%
2.00%
1:4.5
0.73%
REMOVE EXISTING MEDIAN AND CONSTRUCT EARTH GRADING

**40+50.00**

CUT=4 FILL=48

FINAL SURVEY — NOTE BOOK NO. — SURVEYED — PLOTTED — TEMPLATE — AREAS — AREAS CHECKED — BY — DATE

ORIGINAL SURVEY — NOTE BOOK NO. — SURVEYED — PLOTTED — TEMPLATE — AREAS — AREAS CHECKED — BY — DATE

| | | | |
|---|---|---|---|
| FILE NAME = S:\Projects\403-00072_57-70\dgn\Fayette\xsshFAYMOTPreStage1.dgn | USER NAME = linda | DESIGNED - JWS | REVISED - |
| | | DRAWN - LEC | REVISED - |
| | PLOT SCALE = 20.0000 ' / IN. | CHECKED - BRM | REVISED - |
| | PLOT DATE = 6/23/2010 | DATE - 11-05-07 | REVISED - |

**STATE OF ILLINOIS**
**DEPARTMENT OF TRANSPORTATION**

**MAINTENANCE OF TRAFFIC, FAYETTE AVE. (PRE-STAGE 1)**

SCALE: 1"=10' | SHEET NO. 4 OF 27 SHEETS | STA. 40+50.00 TO STA. 41+00.00


| F.A. RTE. | SECTION | COUNTY | TOTAL SHEETS | SHEET NO. |
|---|---|---|---|---|
| 57/70 | (25-3) I-6 | EFFINGHAM | 839 | 541 |
| | | CONTRACT NO. 74293 | | |
| FED. ROAD DIST. NO. | ILLINOIS | FED. AID PROJECT | | |

150 140 130 120 110 100 90 80 70 60 50 40 30 20 10 0 10 20 30 40 50 60 70 80 90 100 110 120 130 140 150

LEGEND


- TEMPORARY PCC PAVEMENT
- REMOVAL
- MILLING
- TEMPORARY HOT-MIX ASPHALT RAMP

600 595 590 585 580

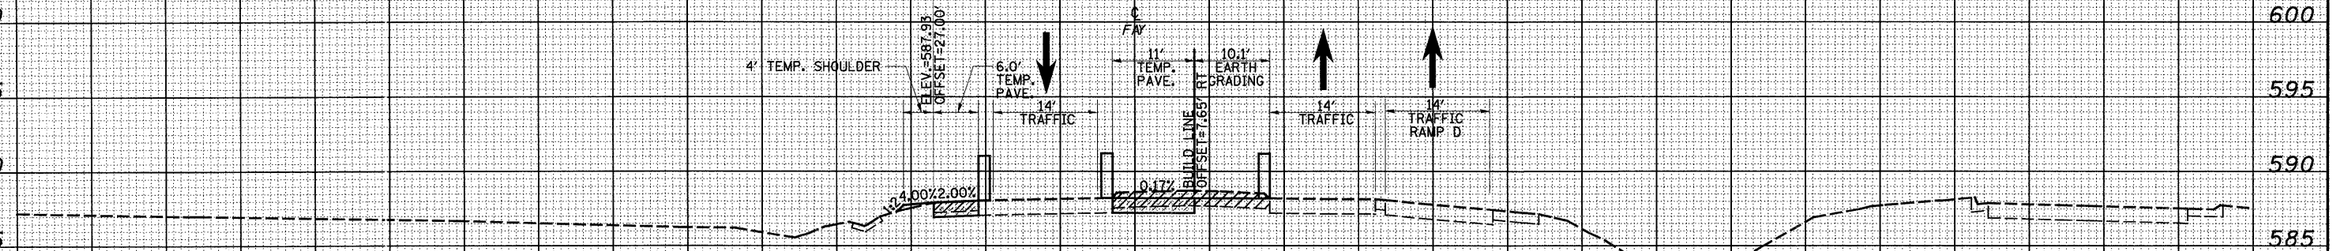


CUT=5 FILL=7

42+00.00

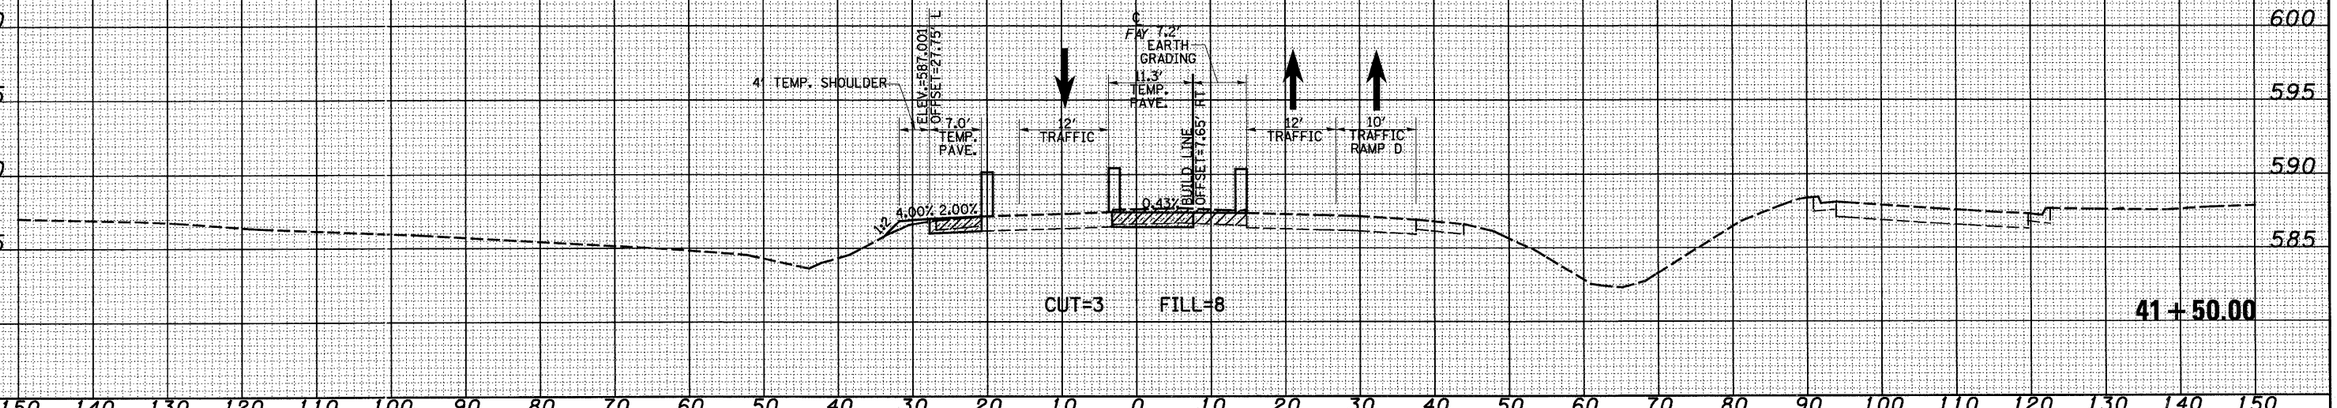


CUT=3 FILL=8

41+50.00

150 140 130 120 110 100 90 80 70 60 50 40 30 20 10 0 10 20 30 40 50 60 70 80 90 100 110 120 130 140 150

| | | | |
|---|---|---|---|
| FILE NAME = S:\Projects\403-00072_57-70\dgn\Fayette\xsshFAYR0TPreStage1.dgn | USER NAME = linda | DESIGNED - JWS | REVISED - |
| | | DRAWN - LEC | REVISED - |
| | PLOT SCALE = 20.0000 ' / IN. | CHECKED - BRM | REVISED - |
| | PLOT DATE = 6/23/2010 | DATE - 11-05-07 | REVISED - |

**STATE OF ILLINOIS**
**DEPARTMENT OF TRANSPORTATION**

**MAINTENANCE OF TRAFFIC, FAYETTE AVE. (PRE-STAGE 1)**

SCALE: 1"=10' | SHEET NO. 5 OF 27 SHEETS | STA. 41+50.00 TO STA. 42+00.00

| F.A. RTE. | SECTION | COUNTY | TOTAL SHEETS | SHEET NO. |
|---|---|---|---|---|
| 57/70 | (25-3) I-6 | EFFINGHAM | 839 | 542 |
| | | CONTRACT NO. 74293 | | |
| FED. ROAD DIST. NO. | ILLINOIS | FED. AID PROJECT | | |

| ORIGINAL SURVEY | BY | DATE |
|---|---|---|
| NOTE BOOK | SURVEYED | |
| NO. | PLOTTED | |
| | TEMPLATE | |
| | AREAS | |
| | AREAS CHECKED | |

| FINAL SURVEY | BY | DATE |
|---|---|---|
| NOTE BOOK | SURVEYED | |
| NO. | PLOTTED | |
| | TEMPLATE | |
| | AREAS | |
| | AREAS CHECKED | |

150 140 130 120 110 100 90 80 70 60 50 40 30 20 10 0 10 20 30 40 50 60 70 80 90 100 110 120 130 140 150

LEGEND

- TEMPORARY PCC PAVEMENT
- REMOVAL
- MILLING
- TEMPORARY HOT-MIX ASPHALT RAMP

600 595 590 585

FAP

14' TRAFFIC | 10.7' TEMP. PAVE. | BUILD LINE OFFSET=8.00' RT | 13.2' EARTH GRADING | 14' TRAFFIC | 14' TRAFFIC RAMP D

0.36%

CUT=3 FILL=7

**42 + 72.00**

4' TEMP. SHOULDER | ELEV=589.04 OFFSET=27.00' | 2.9' TEMP. PAVE. | 14' TRAFFIC | 2.00% | 4.00% | FAP | 10.7' TEMP. PAVE. | BUILD LINE OFFSET=8.00' RT | 12.2' EARTH GRADING | 14' TRAFFIC | 14' TRAFFIC RAMP D

0.49%

CUT=7 FILL=7

**42 + 50.00**

150 140 130 120 110 100 90 80 70 60 50 40 30 20 10 0 10 20 30 40 50 60 70 80 90 100 110 120 130 140 150

FINAL SURVEY — NOTE BOOK — NO. — SURVEYED — PLOTTED — TEMPLATE — AREAS — AREAS CHECKED — BY — DATE

ORIGINAL SURVEY — NOTE BOOK — NO. — SURVEYED — PLOTTED — TEMPLATE — AREAS — AREAS CHECKED — BY — DATE

| | | | |
|---|---|---|---|
| FILE NAME = S:\Projects\403-00072_57-70\dgn\Fayette\xssh_FAYM01PreStage1.dgn | USER NAME = linda | DESIGNED - JWS | REVISED - |
| | | DRAWN - LEC | REVISED - |
| | PLOT SCALE = 20.0000 ' / IN. | CHECKED - BRM | REVISED - |
| | PLOT DATE = 6/23/2010 | DATE - 11-05-07 | REVISED - |

**STATE OF ILLINOIS**
**DEPARTMENT OF TRANSPORTATION**

**MAINTENANCE OF TRAFFIC, FAYETTE AVE. (PRE-STAGE 1)**

SCALE: 1"=10' | SHEET NO. 6 OF 27 SHEETS | STA. 42+50.00 TO STA. 42+72.00


| F.A. RTE. | SECTION | COUNTY | TOTAL SHEETS | SHEET NO. |
|---|---|---|---|---|
| 57/70 | (25-3)I-6 | EFFINGHAM | 839 | 543 |
| | | CONTRACT NO. 74293 | | |
| FED. ROAD DIST. NO. | ILLINOIS | FED. AID PROJECT | | |

| FINAL SURVEY | NOTE BOOK | NO. |
|---|---|---|
| SURVEYED | | |
| PLOTTED | | |
| TEMPLATE | | |
| AREAS | | |
| AREAS CHECKED | | |

| BY | DATE |
|---|---|
| | |

LEGEND

- TEMPORARY PCC PAVEMENT
- REMOVAL
- MILLING
- TEMPORARY HOT-MIX ASPHALT RAMP

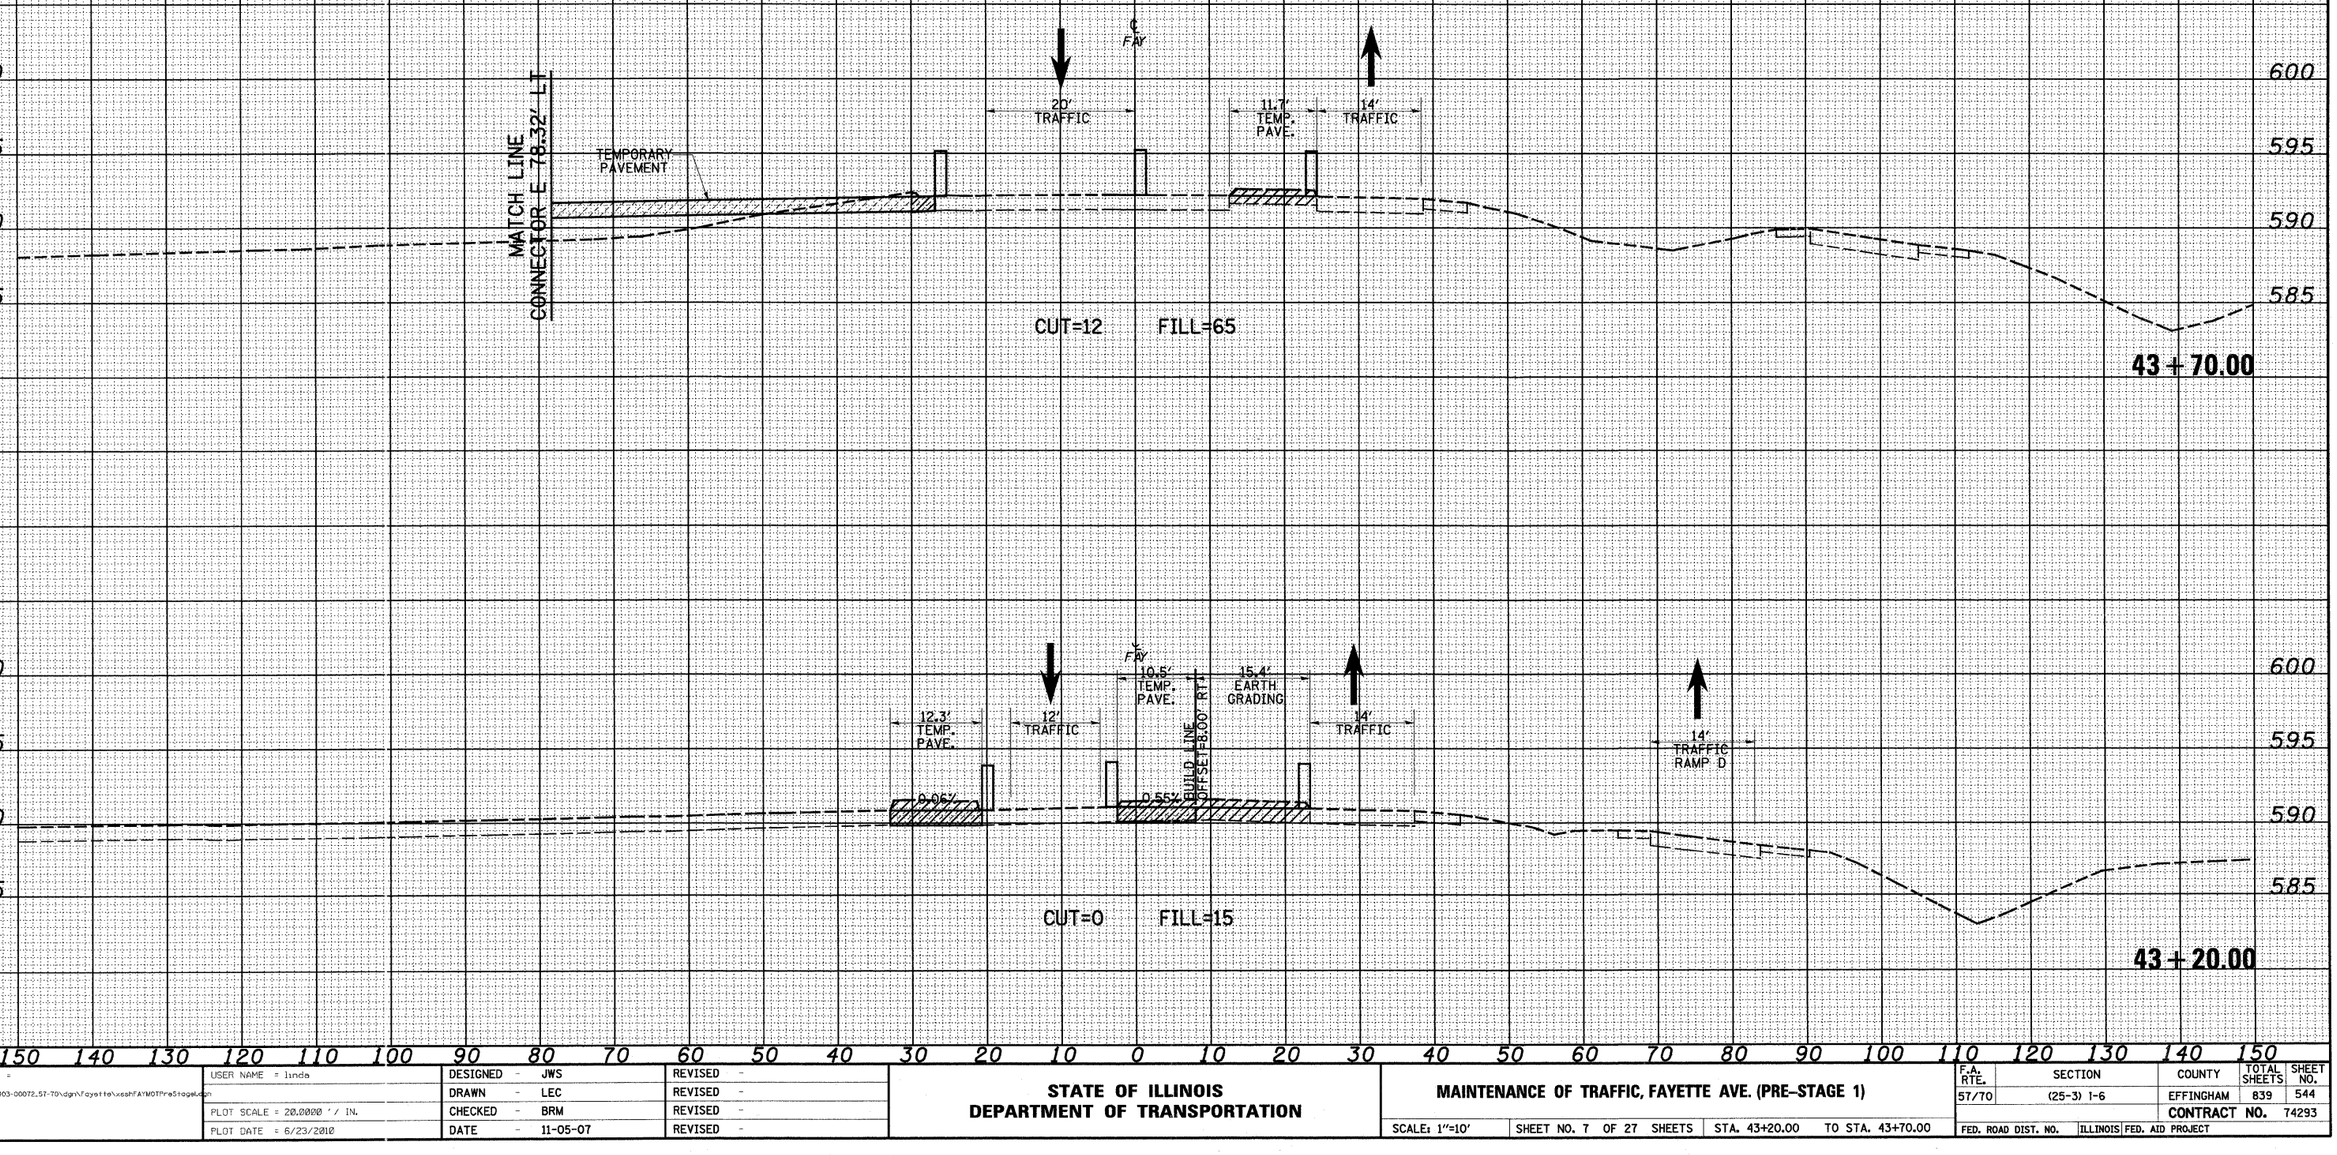


| ORIGINAL SURVEY | NOTE BOOK | NO. |
|---|---|---|
| SURVEYED | | |
| PLOTTED | | |
| TEMPLATE | | |
| AREAS | | |
| AREAS CHECKED | | |

| BY | DATE |
|---|---|
| | |


| | | | |
|---|---|---|---|
| FILE NAME = S:\Projects\403-00072_57-70\dgn\Fayette\xsshFAYMOTPreStage1.dgn | USER NAME = linda | DESIGNED - JWS | REVISED - |
| | | DRAWN - LEC | REVISED - |
| | PLOT SCALE = 20.0000 ' / IN. | CHECKED - BRM | REVISED - |
| | PLOT DATE = 6/23/2010 | DATE - 11-05-07 | REVISED - |

**STATE OF ILLINOIS**
**DEPARTMENT OF TRANSPORTATION**

**MAINTENANCE OF TRAFFIC, FAYETTE AVE. (PRE-STAGE 1)**

SCALE: 1"=10' | SHEET NO. 7 OF 27 SHEETS | STA. 43+20.00 TO STA. 43+70.00

| F.A. RTE. | SECTION | COUNTY | TOTAL SHEETS | SHEET NO. |
|---|---|---|---|---|
| 57/70 | (25-3) 1-6 | EFFINGHAM | 839 | 544 |
| | | CONTRACT NO. 74293 | | |
| FED. ROAD DIST. NO. | ILLINOIS | FED. AID PROJECT | | |

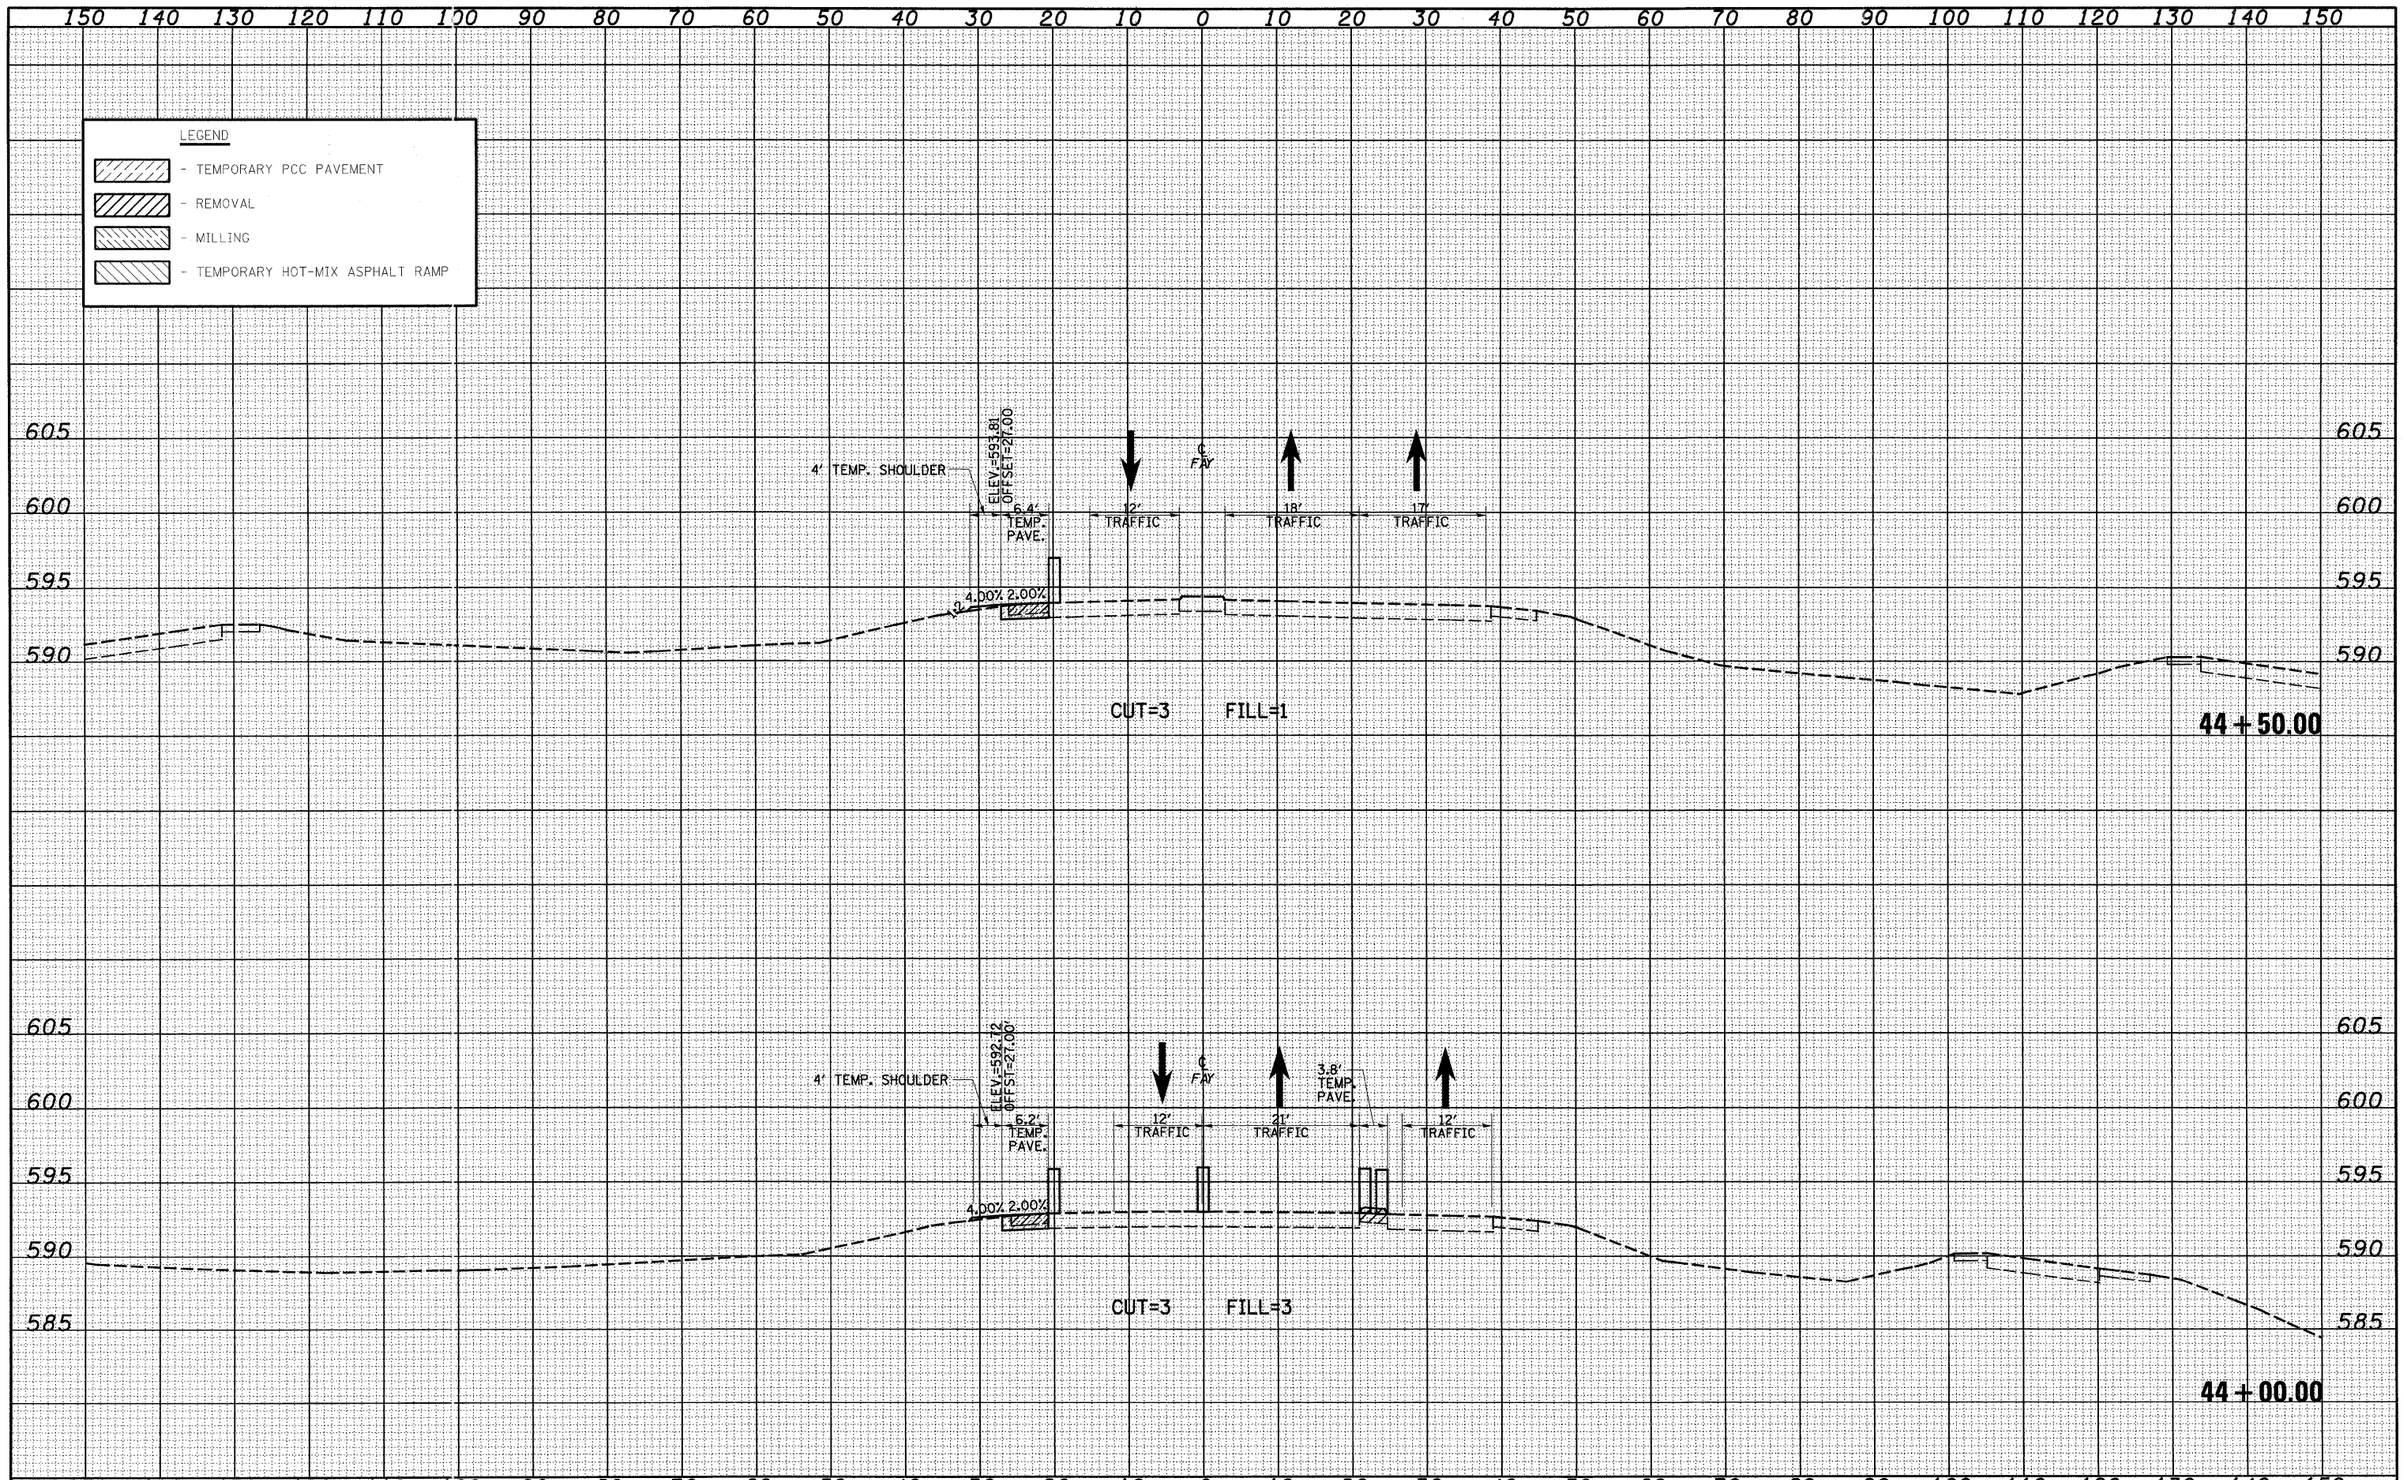


| FINAL SURVEY | BY | DATE |
|---|---|---|
| SURVEYED | | |
| PLOTTED | | |
| NOTE BOOK | TEMPLATE | |
| NO. | AREAS | |
| | AREAS CHECKED | |

| ORIGINAL SURVEY | BY | DATE |
|---|---|---|
| SURVEYED | | |
| PLOTTED | | |
| NOTE BOOK | TEMPLATE | |
| NO. | AREAS | |
| | AREAS CHECKED | |

| | | | |
|---|---|---|---|
| FILE NAME = S:\Projects\403-00072_57-70\dgn\Fayette\xssnFAYMOTPre5to99.dgn | USER NAME = linda | DESIGNED - JWS | REVISED - |
| | | DRAWN - LEC | REVISED - |
| | PLOT SCALE = 20.0000 ' / IN. | CHECKED - BRM | REVISED - |
| | PLOT DATE = 6/23/2010 | DATE - 11-05-07 | REVISED - |

**STATE OF ILLINOIS**
**DEPARTMENT OF TRANSPORTATION**


**MAINTENANCE OF TRAFFIC, FAYETTE AVE. (PRE-STAGE 1)**

SCALE: 1"=10' | SHEET NO. 8 OF 27 SHEETS | STA. 44+00.00 TO STA. 44+50.00

| F.A. RTE. | SECTION | COUNTY | TOTAL SHEETS | SHEET NO. |
|---|---|---|---|---|
| 57/70 | (25-3) I-6 | EFFINGHAM | 839 | 545 |
| | | CONTRACT NO. | 74293 | |
| FED. ROAD DIST. NO. | ILLINOIS | FED. AID PROJECT | | |

LEGEND

- TEMPORARY PCC PAVEMENT
- REMOVAL
- MILLING
- TEMPORARY HOT-MIX ASPHALT RAMP

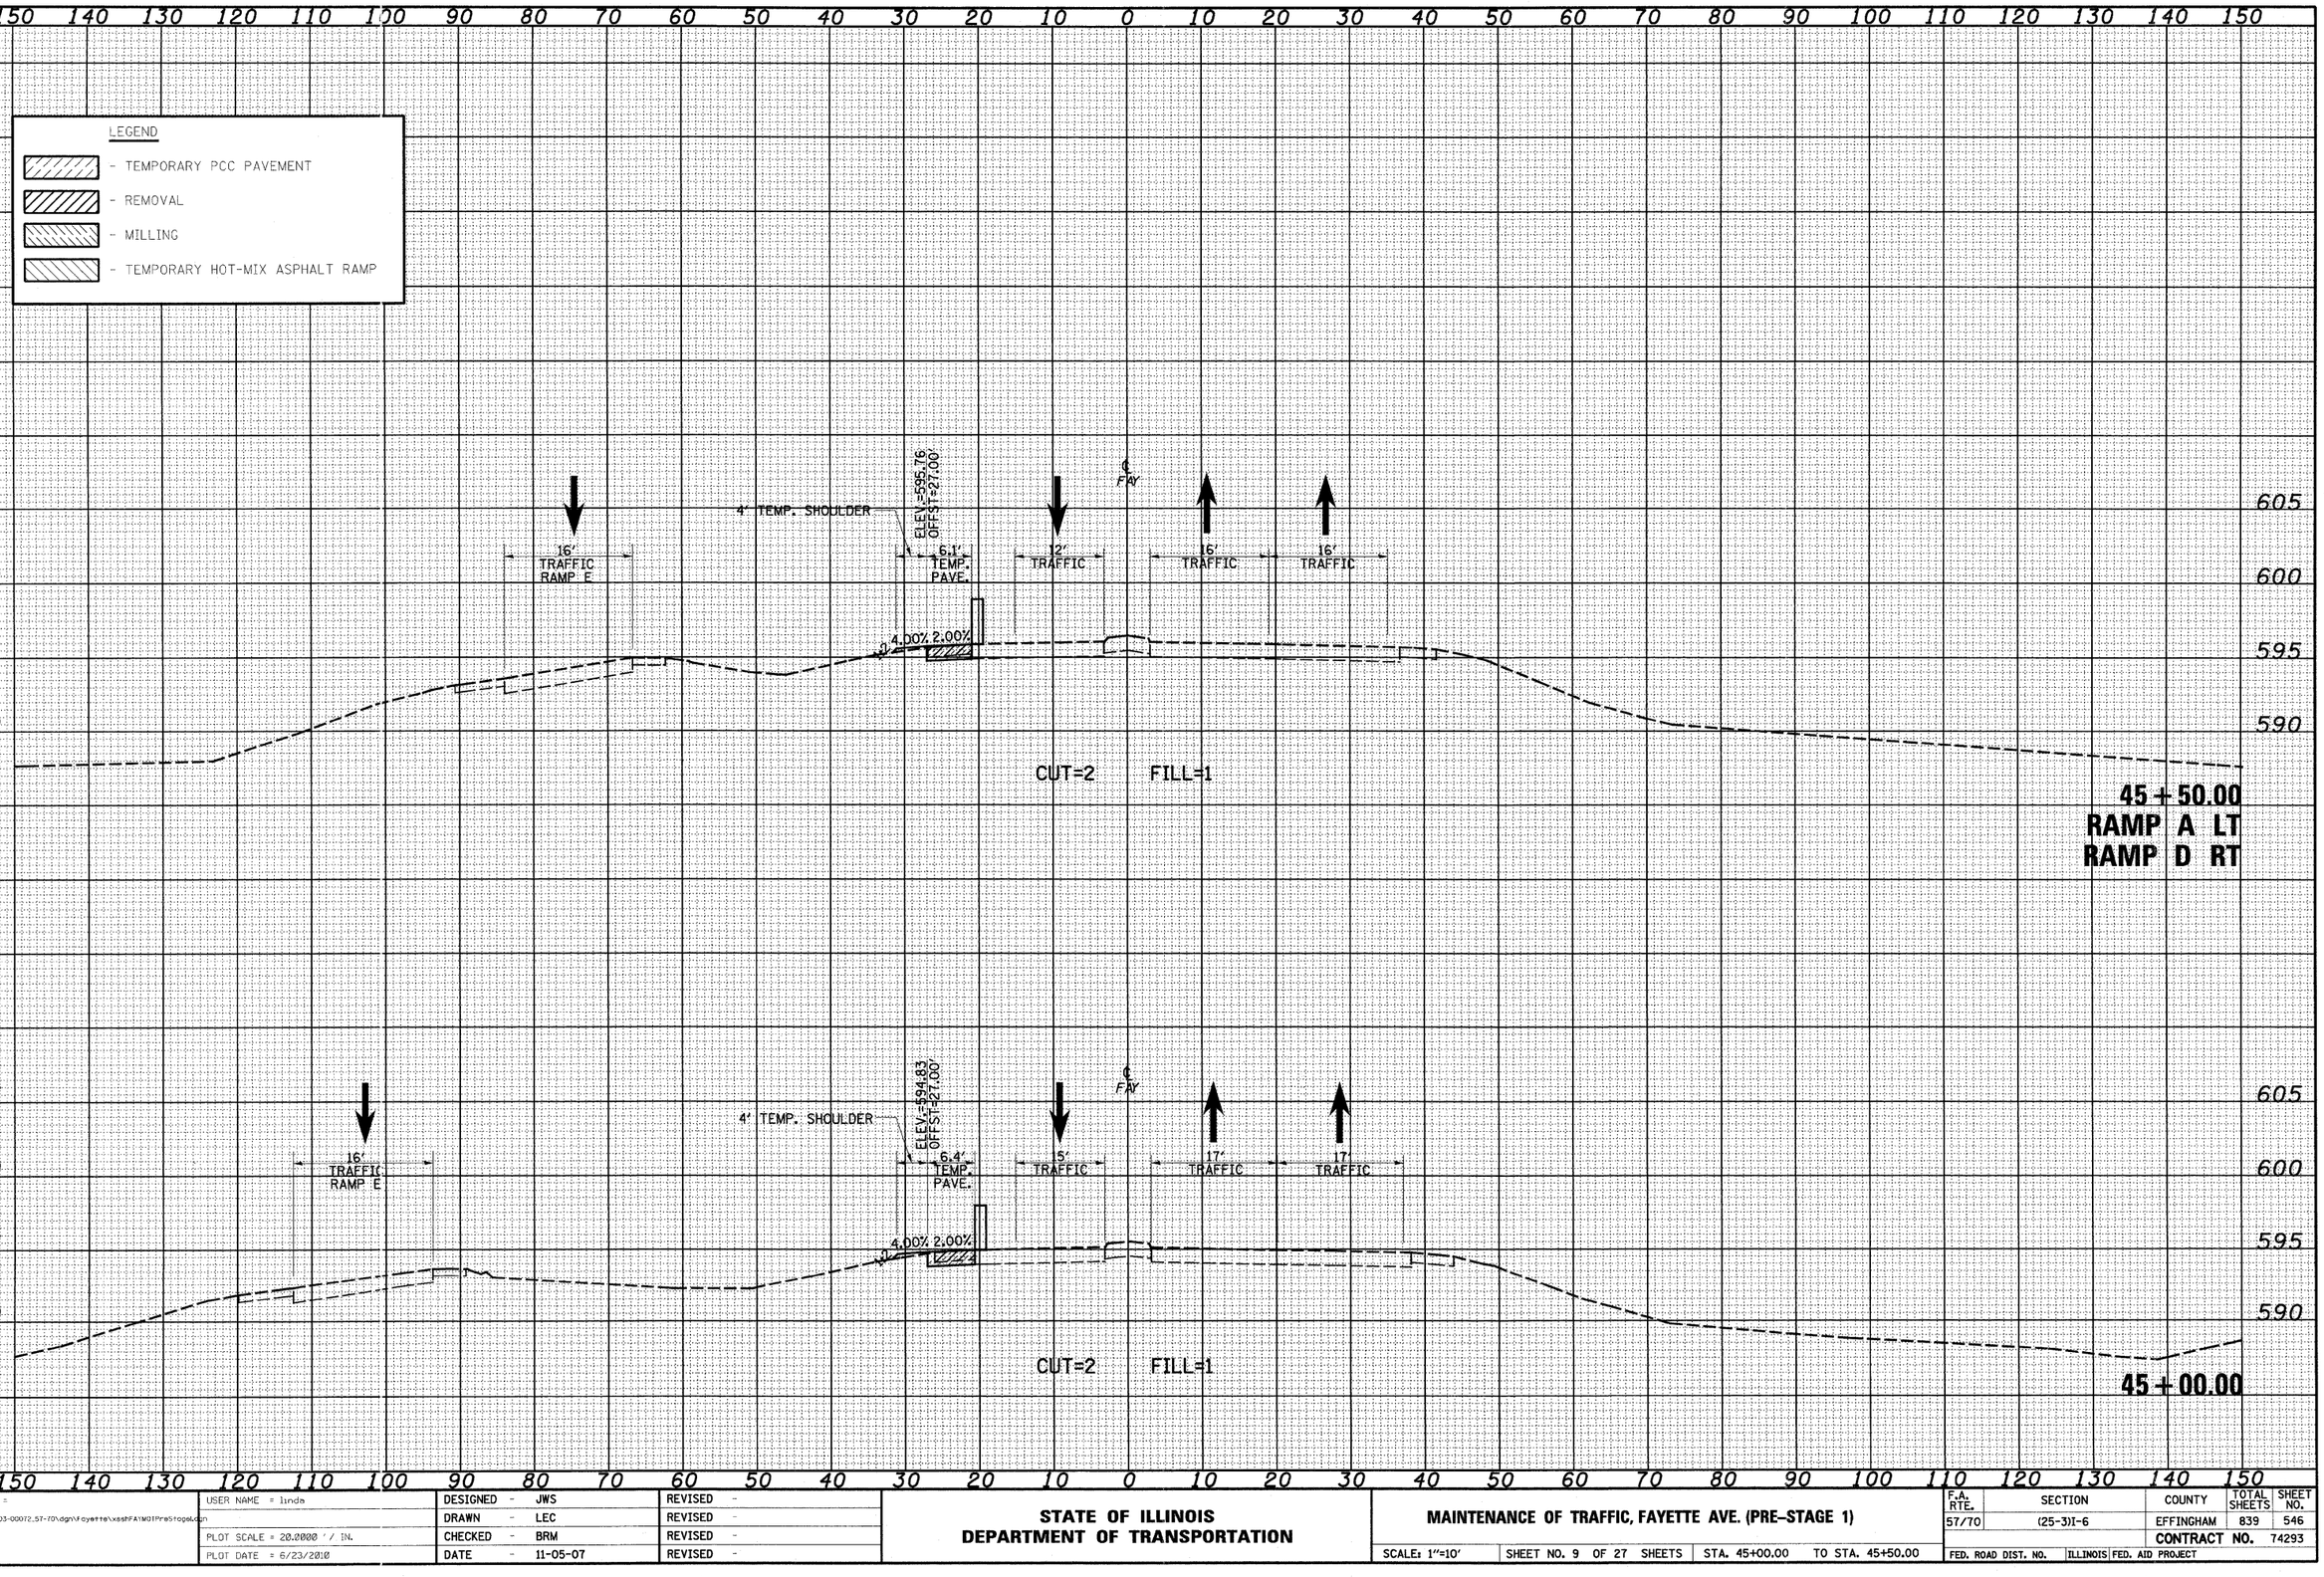


| FINAL SURVEY | BY | DATE |
|---|---|---|
| SURVEYED | | |
| PLOTTED | | |
| NOTE BOOK | TEMPLATE | |
| NO. | AREAS | |
| | AREAS CHECKED | |

| ORIGINAL SURVEY | BY | DATE |
|---|---|---|
| SURVEYED | | |
| PLOTTED | | |
| NOTE BOOK | TEMPLATE | |
| NO. | AREAS | |
| | AREAS CHECKED | |

| | | | |
|---|---|---|---|
| FILE NAME = S:\Projects\403-00072_57-70\dgn\Fayette\xsshFAYM01PreStage1.dgn | USER NAME = linda | DESIGNED - JWS | REVISED - |
| | | DRAWN - LEC | REVISED - |
| | PLOT SCALE = 20.0000 ' / IN. | CHECKED - BRM | REVISED - |
| | PLOT DATE = 6/23/2010 | DATE - 11-05-07 | REVISED - |

**STATE OF ILLINOIS**
**DEPARTMENT OF TRANSPORTATION**

**MAINTENANCE OF TRAFFIC, FAYETTE AVE. (PRE-STAGE 1)**

SCALE: 1"=10' | SHEET NO. 9 OF 27 SHEETS | STA. 45+00.00 TO STA. 45+50.00

| F.A. RTE. | SECTION | COUNTY | TOTAL SHEETS | SHEET NO. |
|---|---|---|---|---|
| 57/70 | (25-3)I-6 | EFFINGHAM | 839 | 546 |
| | | CONTRACT NO. | 74293 | |
| FED. ROAD DIST. NO. | ILLINOIS | FED. AID PROJECT | | |

150 140 130 120 110 100 90 80 70 60 50 40 30 20 10 0 10 20 30 40 50 60 70 80 90 100 110 120 130 140 150

LEGEND

- TEMPORARY PCC PAVEMENT
- REMOVAL
- MILLING
- TEMPORARY HOT-MIX ASPHALT RAMP

605 600 595 590

℄ FAY

16' TRAFFIC

16' TRAFFIC

NOT FOR EARTHWORK

**45 + 69.34**
**SKEWED 10.00°**
**RAMP D RT**

4' TEMP. SHOULDER

ELEV.=595.93
OFFST=27.00

16' TRAFFIC RAMP E

5.9' TEMP. PAVE.

12' TRAFFIC

16' TRAFFIC

16' TRAFFIC

4.00% 2.00%

CUT=2 FILL=1

**45 + 63.25**
**RAMP A LT**
**RAMP D RT**

605 600 595 590

150 140 130 120 110 100 90 80 70 60 50 40 30 20 10 0 10 20 30 40 50 60 70 80 90 100 110 120 130 140 150

FINAL SURVEY — NOTE BOOK — NO. — SURVEYED — PLOTTED — TEMPLATE AREAS — AREAS CHECKED — BY — DATE

ORIGINAL SURVEY — NOTE BOOK — NO. — SURVEYED — PLOTTED — TEMPLATE AREAS — AREAS CHECKED — BY — DATE

| | | | |
|---|---|---|---|
| FILE NAME = S:\Projects\405-00072_57-70\dgn\Fayette\xssh FAYMOTPreStage1.dgn | USER NAME = linda | DESIGNED - JWS | REVISED - |
| | | DRAWN - LEC | REVISED - |
| | PLOT SCALE = 20.0000 ' / IN. | CHECKED - BRM | REVISED - |
| | PLOT DATE = 6/23/2010 | DATE - 11-05-07 | REVISED - |

**STATE OF ILLINOIS**
**DEPARTMENT OF TRANSPORTATION**


**MAINTENANCE OF TRAFFIC, FAYETTE AVE. (PRE-STAGE 1)**

SCALE: 1"=10' | SHEET NO. 10 OF 27 SHEETS | STA. 45+63.25 | TO STA. 45+69.34

| F.A. RTE. | SECTION | COUNTY | TOTAL SHEETS | SHEET NO. |
|---|---|---|---|---|
| 57/70 | (25-3) I-6 | EFFINGHAM | 839 | 547 |
| | | CONTRACT NO. 74293 | | |
| FED. ROAD DIST. NO. | ILLINOIS | FED. AID PROJECT | | |

LEGEND

- TEMPORARY PCC PAVEMENT
- REMOVAL
- MILLING
- TEMPORARY HOT-MIX ASPHALT RAMP

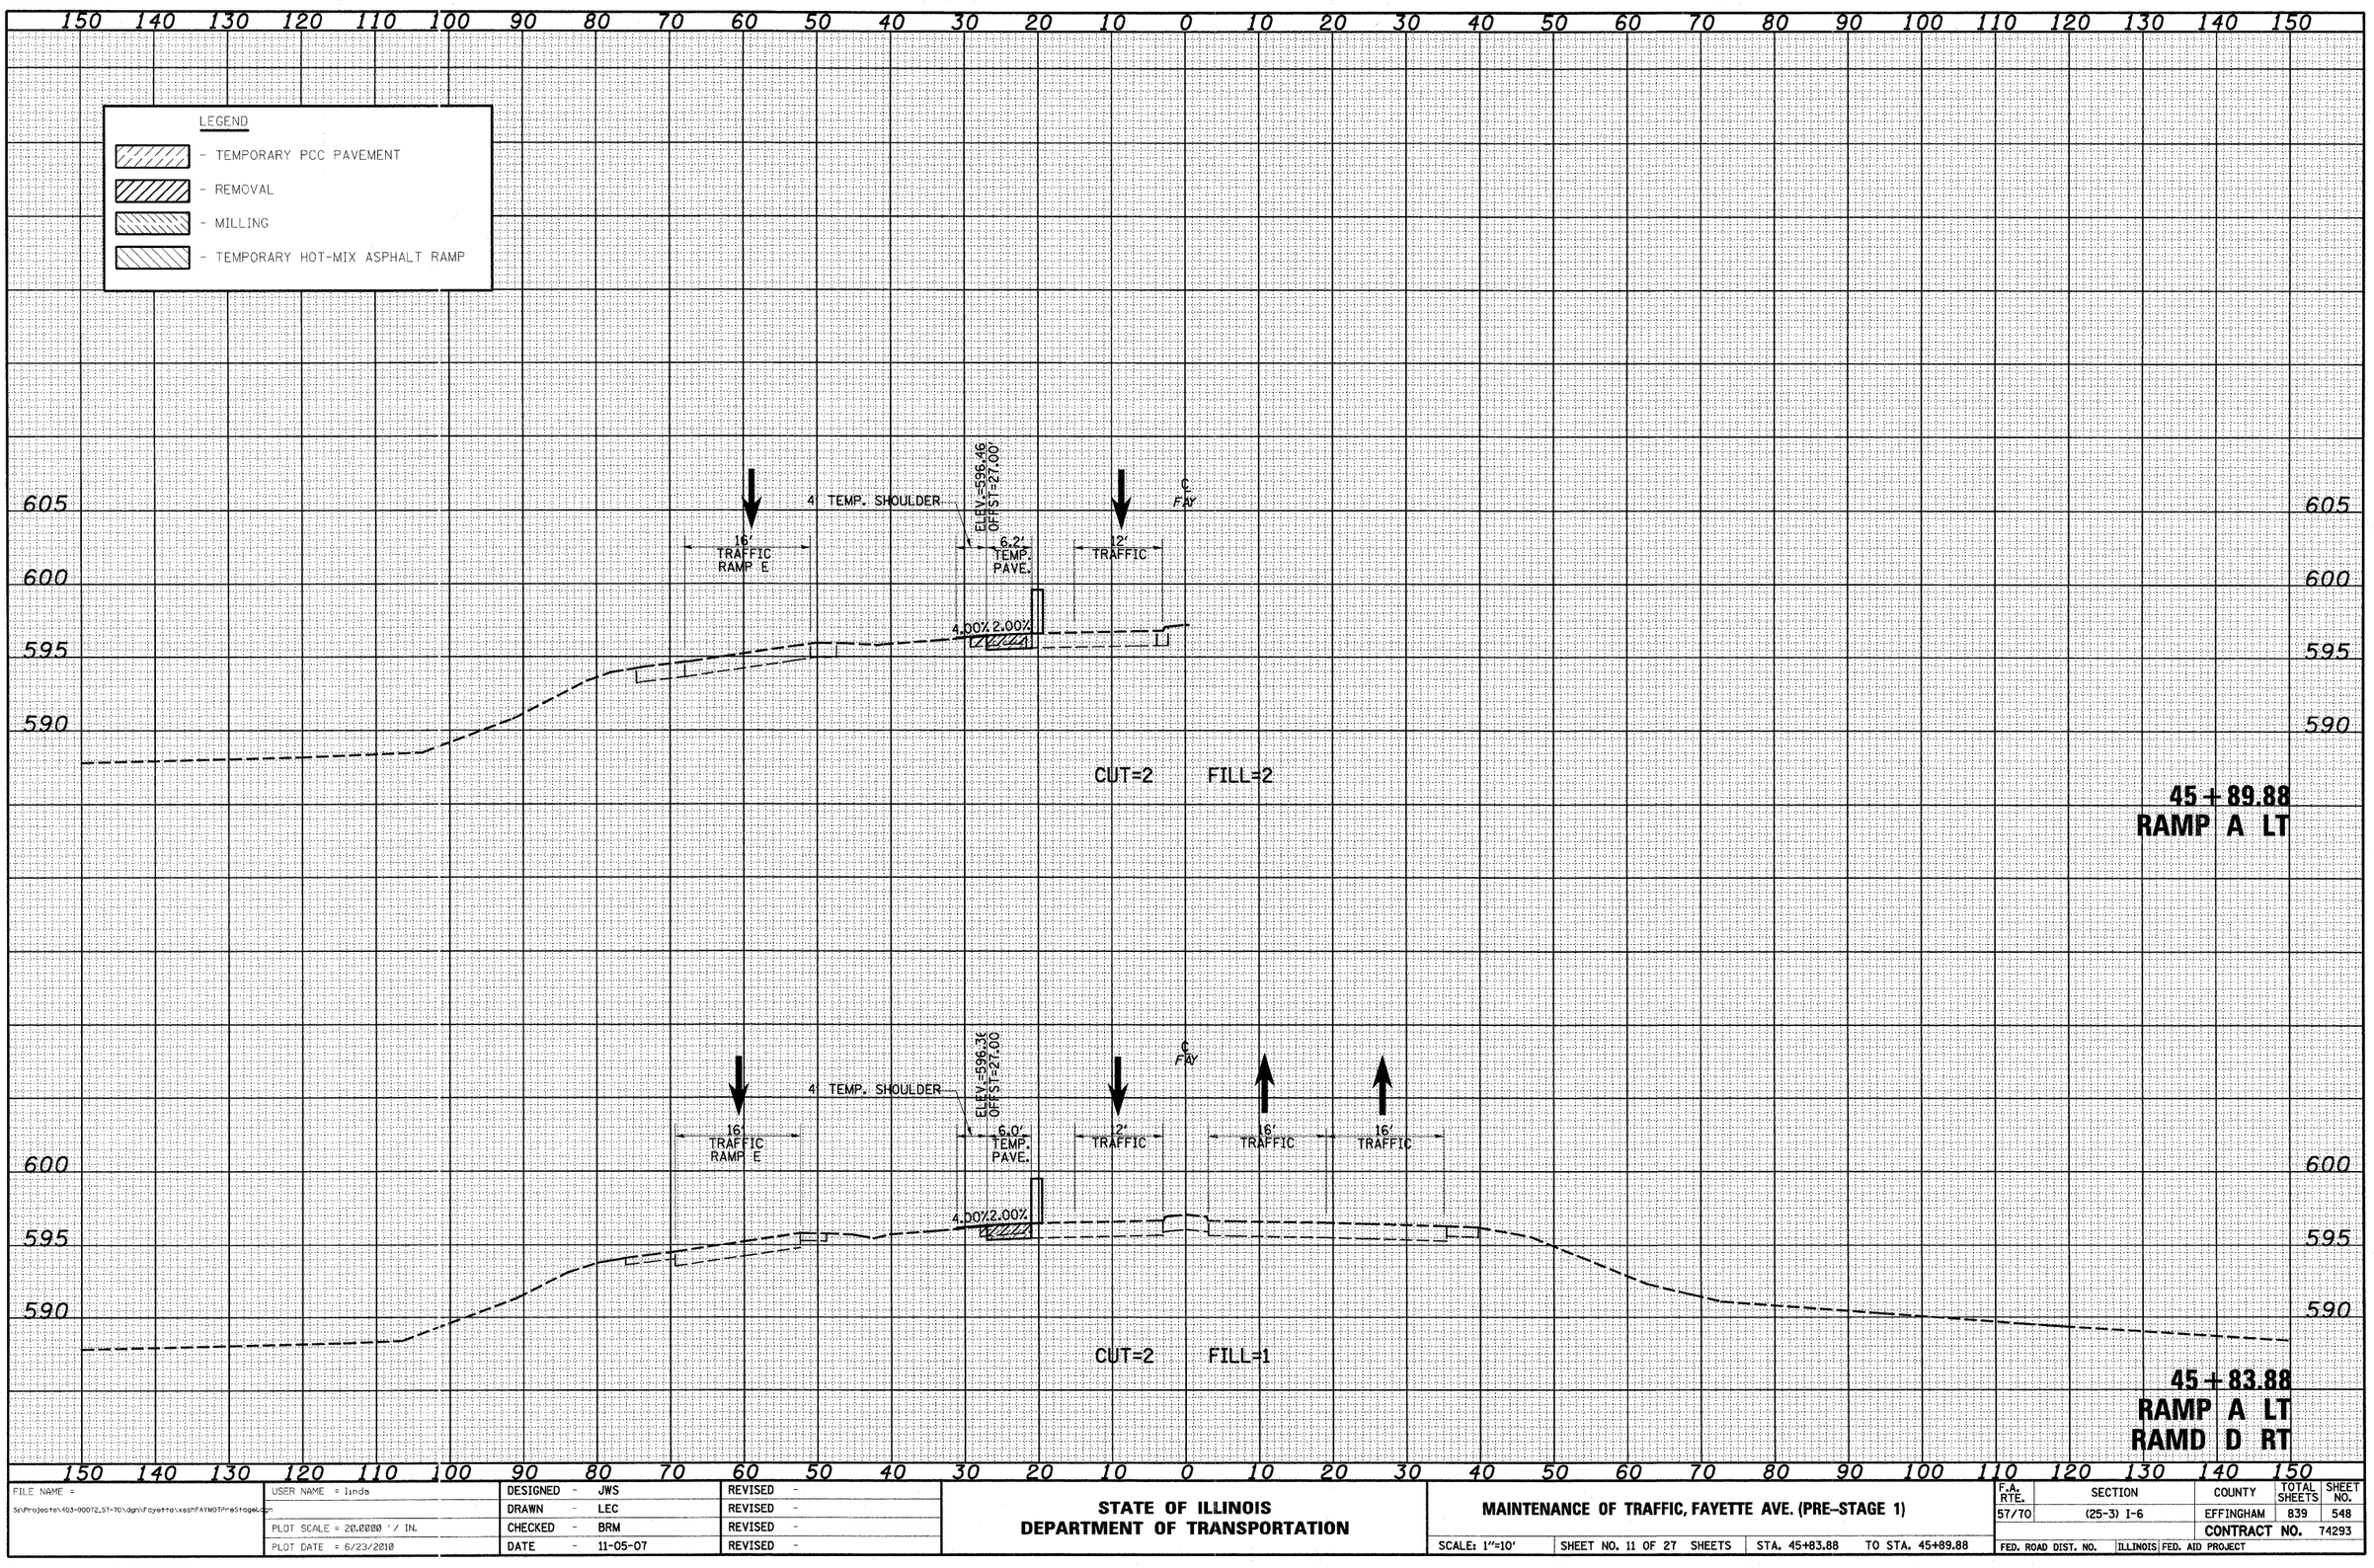


| FINAL SURVEY | NOTE BOOK | NO. |
|---|---|---|
| SURVEYED | | BY |
| PLOTTED | | DATE |
| TEMPLATE | | |
| AREAS | | |
| AREAS CHECKED | | |

| ORIGINAL SURVEY | NOTE BOOK | NO. |
|---|---|---|
| SURVEYED | | BY |
| PLOTTED | | DATE |
| TEMPLATE | | |
| AREAS | | |
| AREAS CHECKED | | |

| | | | |
|---|---|---|---|
| FILE NAME = S:\Projects\403-00072_ST-70\dgn\Fayette\xsshFAYM0TPreStage1.dgn | USER NAME = linda | DESIGNED - JWS | REVISED - |
| | | DRAWN - LEC | REVISED - |
| | PLOT SCALE = 20.0000 ' / IN. | CHECKED - BRM | REVISED - |
| | PLOT DATE = 6/23/2010 | DATE - 11-05-07 | REVISED - |

**STATE OF ILLINOIS**
**DEPARTMENT OF TRANSPORTATION**

**MAINTENANCE OF TRAFFIC, FAYETTE AVE. (PRE-STAGE 1)**


SCALE: 1"=10' | SHEET NO. 11 OF 27 SHEETS | STA. 45+83.88 | TO STA. 45+89.88

| F.A. RTE. | SECTION | COUNTY | TOTAL SHEETS | SHEET NO. |
|---|---|---|---|---|
| 57/70 | (25-3) I-6 | EFFINGHAM | 839 | 548 |
| | | CONTRACT NO. | 74293 | |
| FED. ROAD DIST. NO. | ILLINOIS | FED. AID PROJECT | | |

| FINAL SURVEY | NO. | NOTE BOOK | BY | DATE |
|---|---|---|---|---|
| SURVEYED | | | | |
| PLOTTED | | | | |
| TEMPLATE | | | | |
| AREAS | | | | |
| AREAS CHECKED | | | | |

LEGEND

- TEMPORARY PCC PAVEMENT
- REMOVAL
- MILLING
- TEMPORARY HOT-MIX ASPHALT RAMP

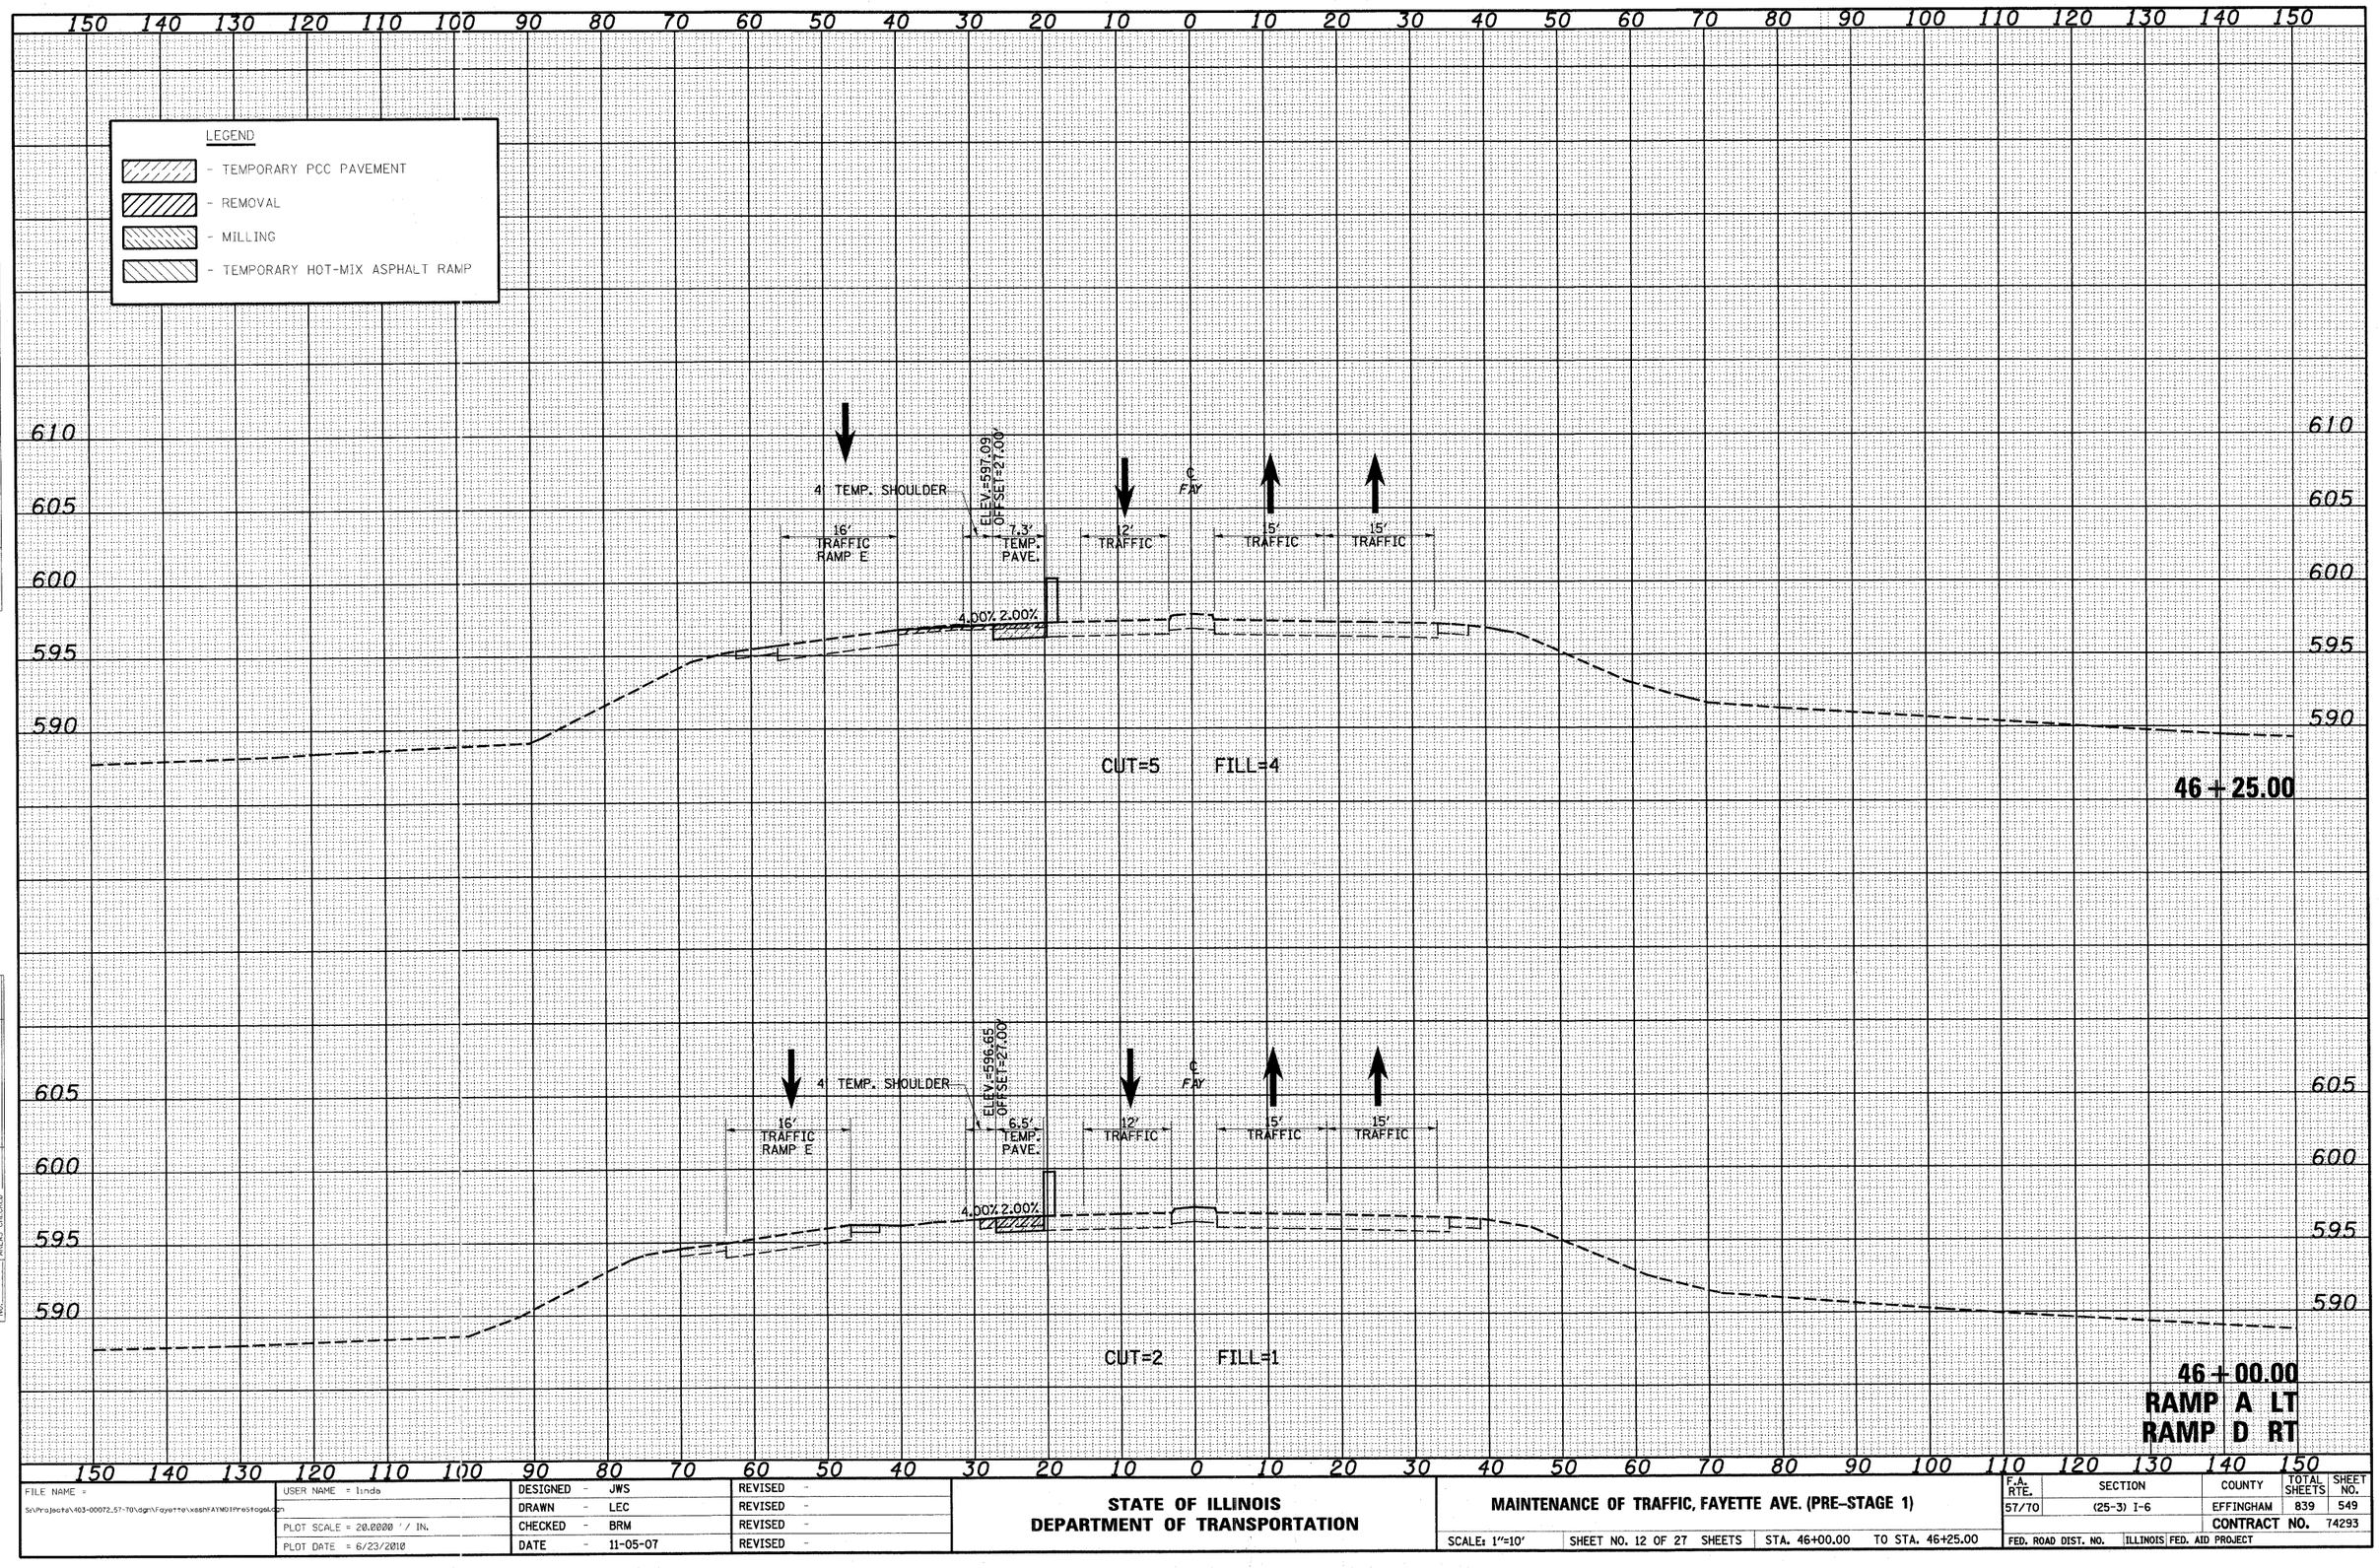


| ORIGINAL SURVEY | NO. | NOTE BOOK | BY | DATE |
|---|---|---|---|---|
| SURVEYED | | | | |
| PLOTTED | | | | |
| TEMPLATE | | | | |
| AREAS | | | | |
| AREAS CHECKED | | | | |

| | | | |
|---|---|---|---|
| FILE NAME = S:\Projects\403-00072.57-70\dgn\Fayette\xssFAYM01Prestage1.dgn | USER NAME = linda | DESIGNED - JWS | REVISED - |
| | | DRAWN - LEC | REVISED - |
| | PLOT SCALE = 20.0000 ' / IN. | CHECKED - BRM | REVISED - |
| | PLOT DATE = 6/23/2010 | DATE - 11-05-07 | REVISED - |

**STATE OF ILLINOIS**
**DEPARTMENT OF TRANSPORTATION**

**MAINTENANCE OF TRAFFIC, FAYETTE AVE. (PRE-STAGE 1)**

SCALE: 1"=10' | SHEET NO. 12 OF 27 SHEETS | STA. 46+00.00 | TO STA. 46+25.00

| F.A. RTE. | SECTION | COUNTY | TOTAL SHEETS | SHEET NO. |
|---|---|---|---|---|
| 57/70 | (25-3) I-6 | EFFINGHAM | 839 | 549 |
| | | CONTRACT NO. | 74293 | |
| FED. ROAD DIST. NO. | ILLINOIS | FED. AID PROJECT | | |

150 140 130 120 110 100 90 80 70 60 50 40 30 20 10 0 10 20 30 40 50 60 70 80 90 100 110 120 130 140 150

LEGEND

- TEMPORARY PCC PAVEMENT
- REMOVAL
- MILLING
- TEMPORARY HOT-MIX ASPHALT RAMP

610 605 600 595 590 585

℄ FAP

12' TRAFFIC RAMP E | 7.5' TEMP. PAVE. | 12' TRAFFIC | 13' TRAFFIC | 13' TRAFFIC

1.52%

CUT=3 FILL=0

47+00.00

610 605 600 595 590 585

4' EMP. SHOULDER

ELEV=597.54
OFFSET=27.00'

℄ FAP

16' TRAFFIC RAMP E | 8.0' TEMP. PAVE. | 12' TRAFFIC | 14' TRAFFIC | 14' TRAFFIC

2.00%

CUT=5 FILL=3

46+50.00

150 140 130 120 110 100 90 80 70 60 50 40 30 20 10 0 10 20 30 40 50 60 70 80 90 100 110 120 130 140 150

FINAL SURVEY
NOTE BOOK
NO.
SURVEYED
PLOTTED
TEMPLATE
AREAS
AREAS CHECKED
BY
DATE

ORIGINAL SURVEY
NOTE BOOK
NO.
SURVEYED
PLOTTED
TEMPLATE
AREAS
AREAS CHECKED
BY
DATE


| | | | |
|---|---|---|---|
| FILE NAME = S:\Projects\403-00072_57-70\dgn\Fayette\xsshFAYMOTPreStage1.dgn | USER NAME = linda | DESIGNED - JWS | REVISED - |
| | | DRAWN - LEC | REVISED - |
| | PLOT SCALE = 20.0000 ' / IN. | CHECKED - BRM | REVISED - |
| | PLOT DATE = 6/23/2010 | DATE - 11-05-07 | REVISED - |

**STATE OF ILLINOIS**
**DEPARTMENT OF TRANSPORTATION**

**MAINTENANCE OF TRAFFIC, FAYETTE AVE. (PRE-STAGE 1)**

SCALE: 1"=10' | SHEET NO. 13 OF 27 SHEETS | STA. 46+50.00 TO STA. 47+00.00

| F.A. RTE. | SECTION | COUNTY | TOTAL SHEETS | SHEET NO. |
|---|---|---|---|---|
| 57/70 | (25-3) I-6 | EFFINGHAM | 839 | 550 |
| | | CONTRACT NO. 74293 | | |
| FED. ROAD DIST. NO. | ILLINOIS | FED. AID PROJECT | | |

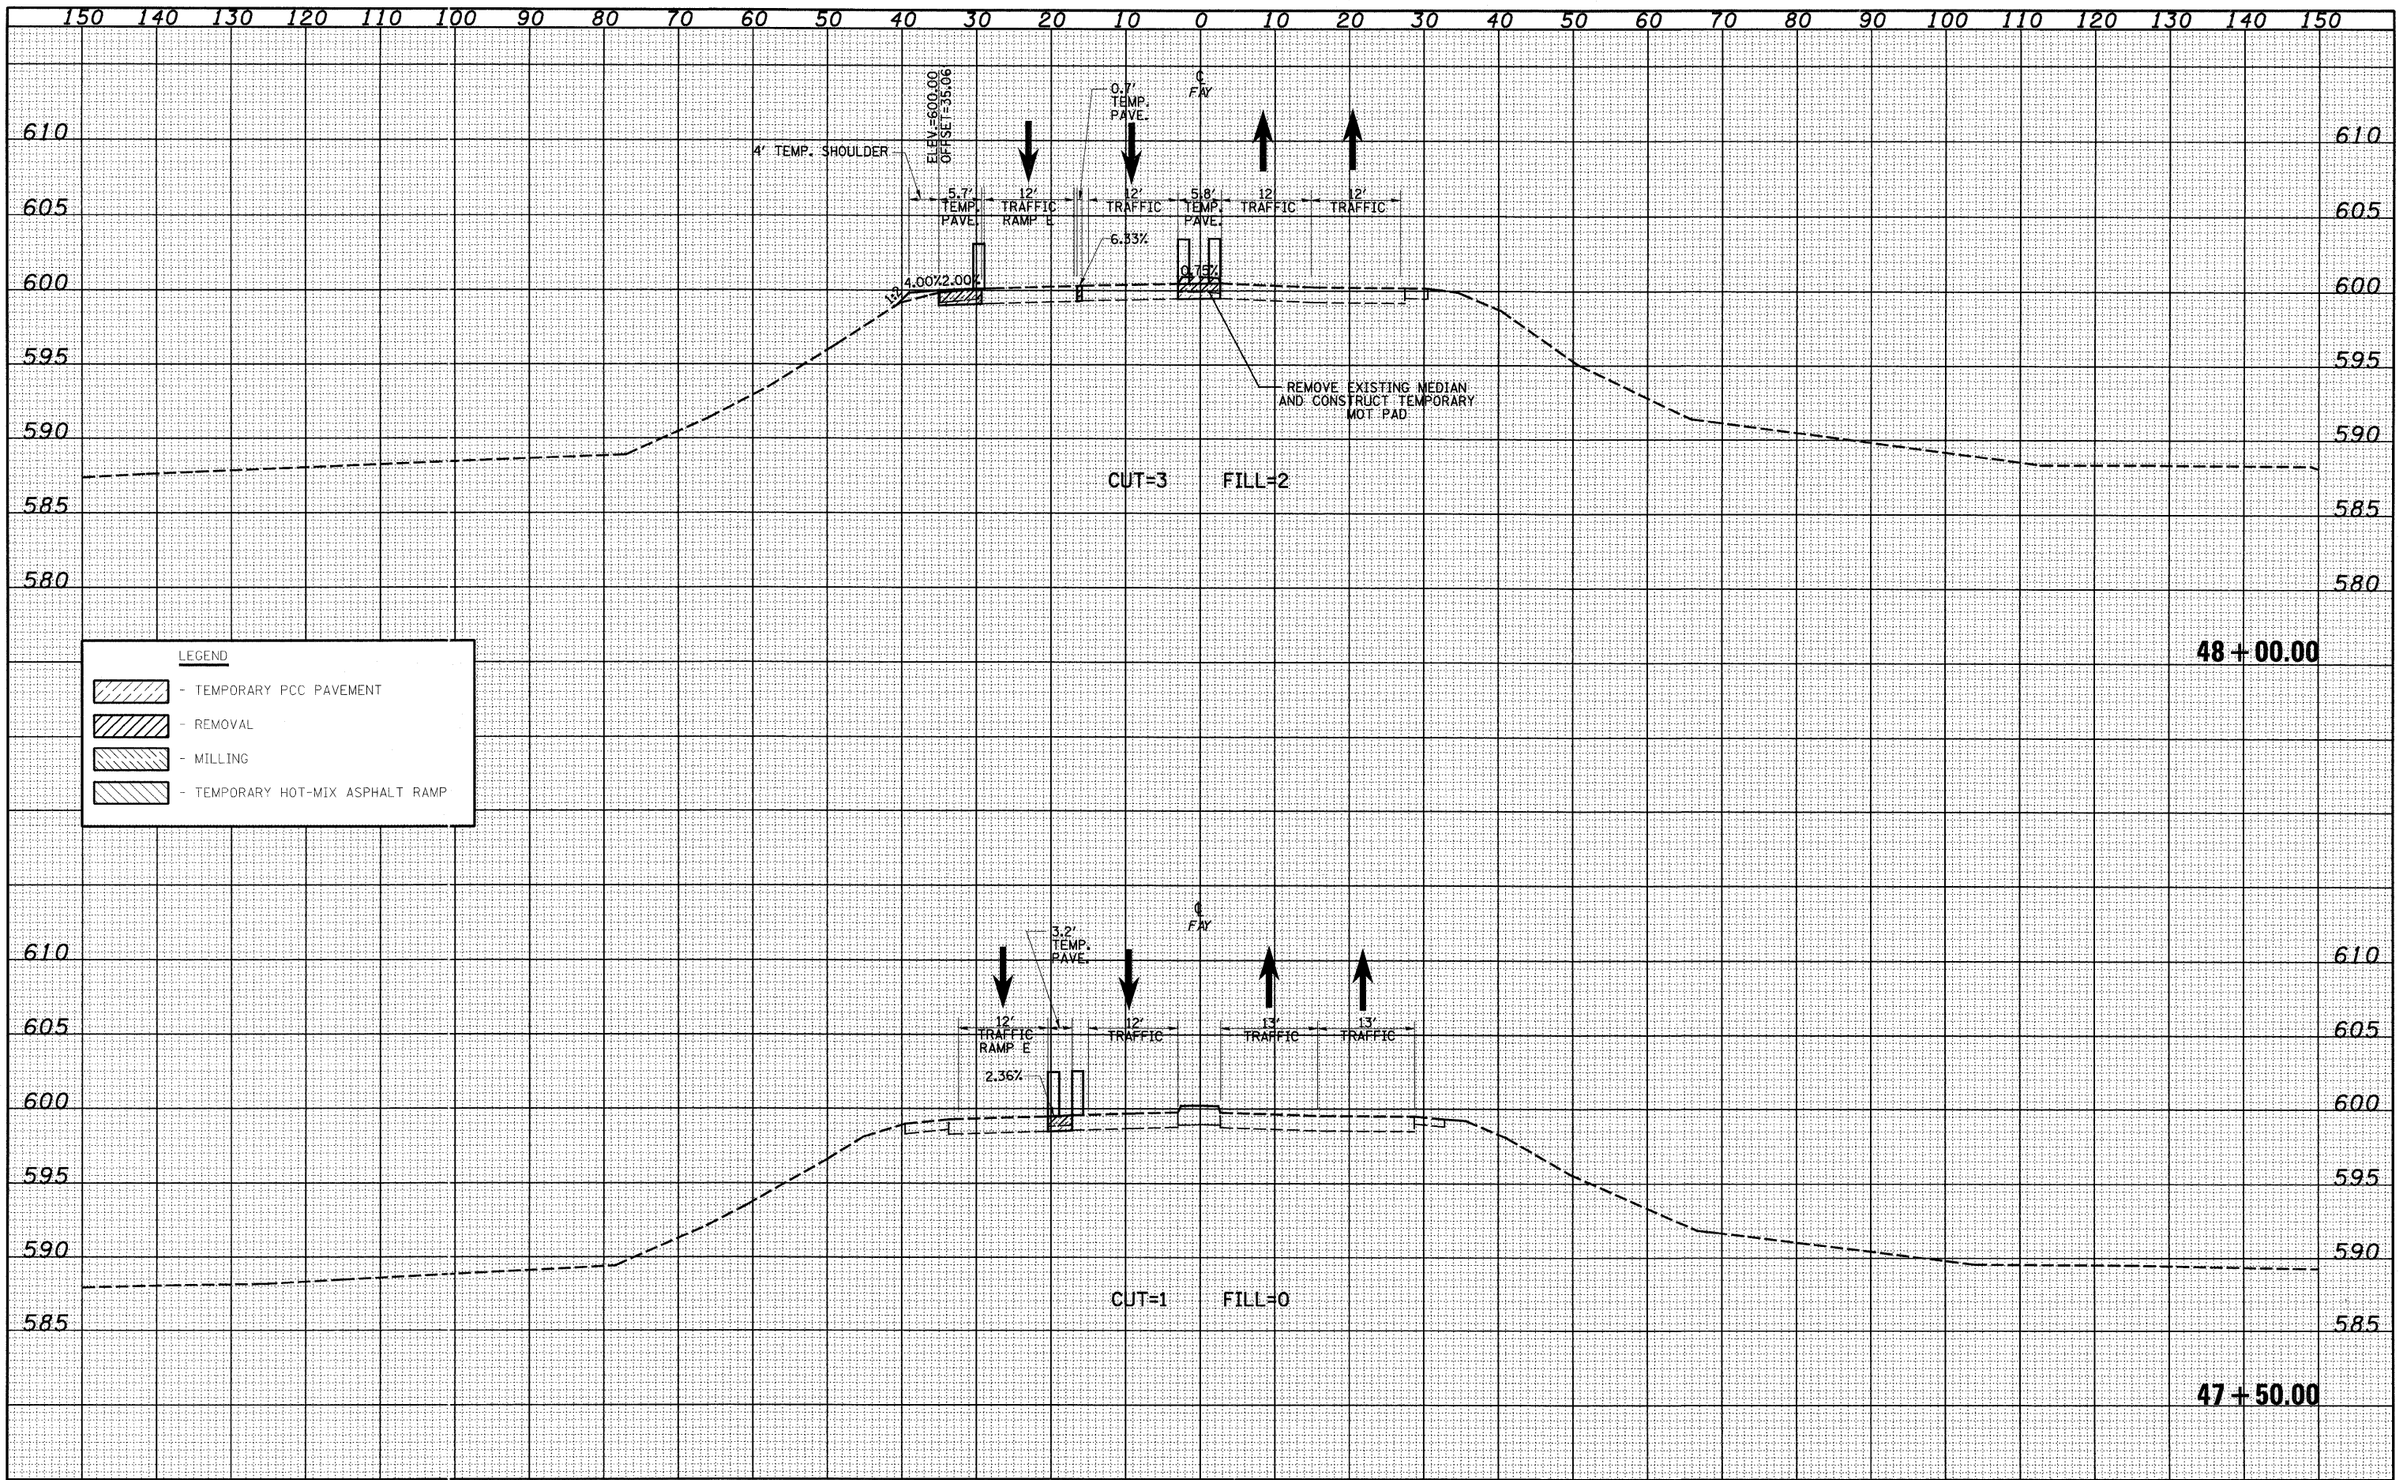


FINAL SURVEY — NOTE BOOK — NO. — SURVEYED — PLOTTED — TEMPLATE — AREAS — AREAS CHECKED — BY — DATE

ORIGINAL SURVEY — NOTE BOOK — NO. — SURVEYED — PLOTTED — TEMPLATE — AREAS — AREAS CHECKED — BY — DATE

| | | | |
|---|---|---|---|
| FILE NAME = S:\Projects\403-00072_57-70\dgn\Fayette\xssnFAYMOTPreStage1.dgn | USER NAME = linda | DESIGNED - JWS | REVISED - |
| | | DRAWN - LEC | REVISED - |
| | PLOT SCALE = 20.0000 ' / IN. | CHECKED - BRM | REVISED - |
| | PLOT DATE = 6/23/2010 | DATE - 11-05-07 | REVISED - |

**STATE OF ILLINOIS**
**DEPARTMENT OF TRANSPORTATION**


**MAINTENANCE OF TRAFFIC, FAYETTE AVE. (PRE-STAGE 1)**

SCALE: 1"=10' | SHEET NO. 14 OF 27 SHEETS | STA. 47+50.00 | TO STA. 48+00.00

| F.A. RTE. | SECTION | COUNTY | TOTAL SHEETS | SHEET NO. |
|---|---|---|---|---|
| 57/70 | (25-3) I-6 | EFFINGHAM | 839 | 551 |
| | | CONTRACT NO. 74293 | | |
| FED. ROAD DIST. NO. | ILLINOIS | FED. AID PROJECT | | |

LEGEND

- TEMPORARY PCC PAVEMENT
- REMOVAL
- MILLING
- TEMPORARY HOT-MIX ASPHALT RAMP

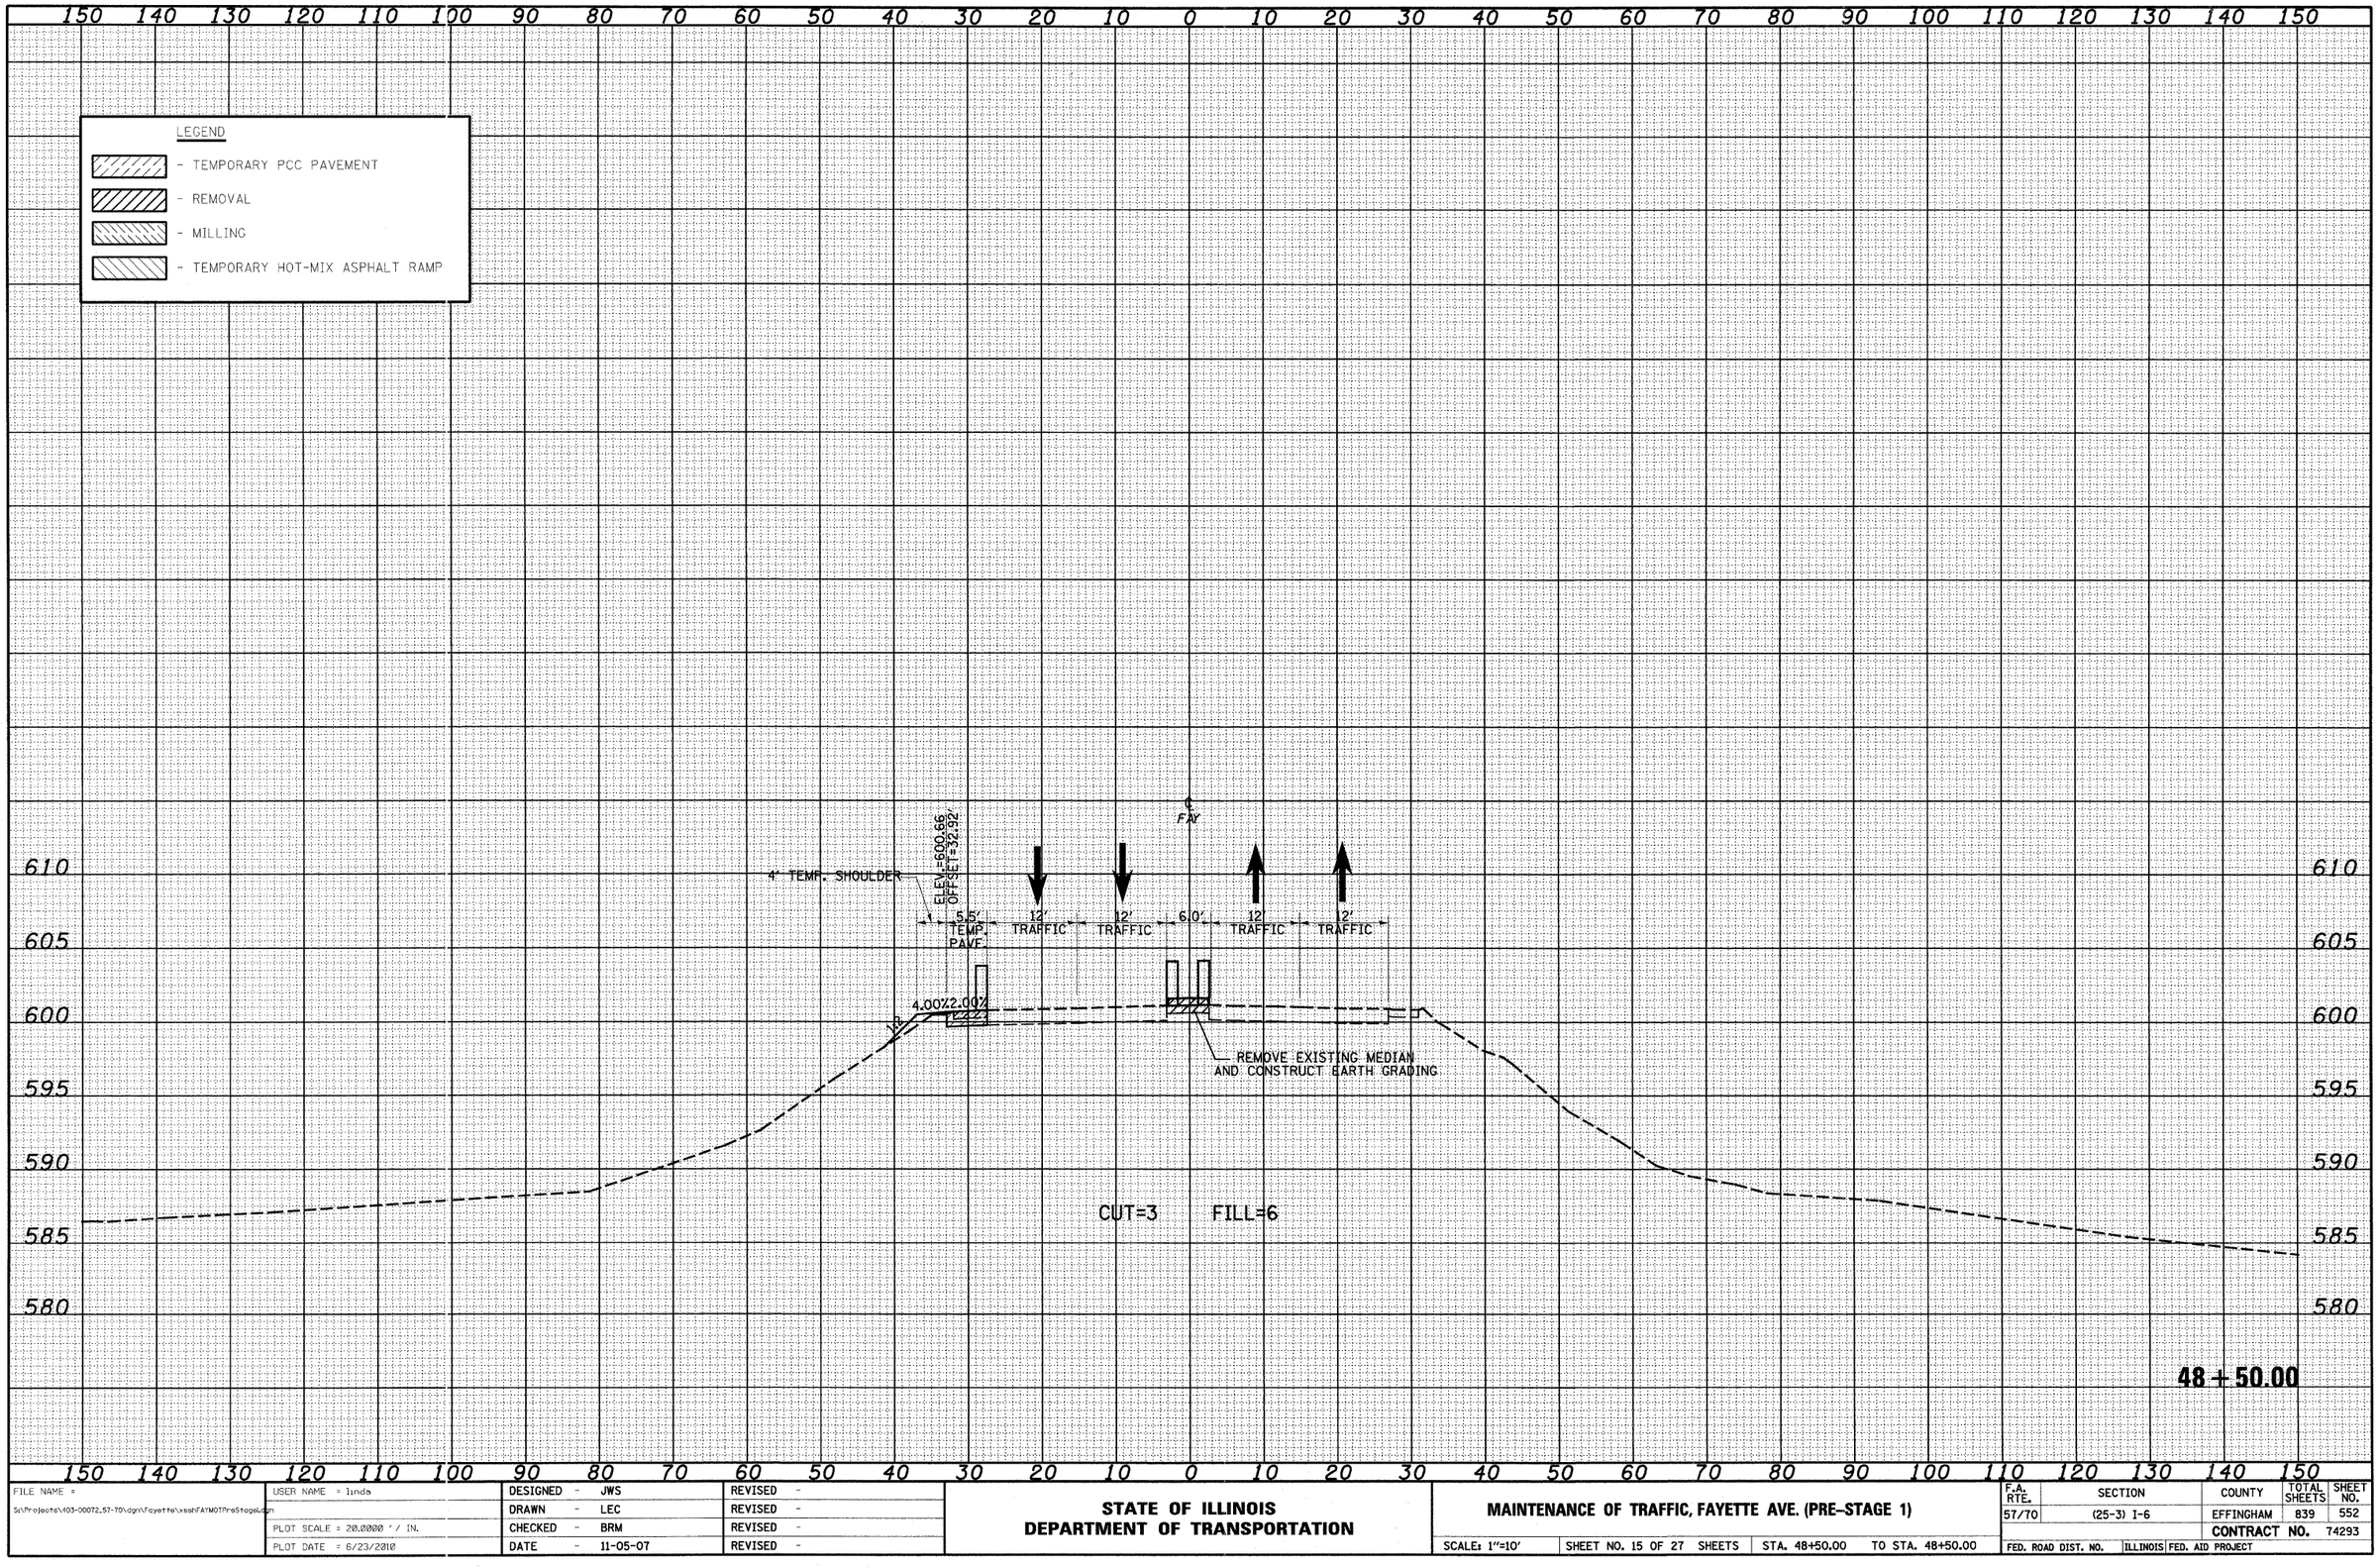


| FINAL SURVEY | BY | DATE |
|---|---|---|
| NOTE BOOK | SURVEYED | |
| NO. | PLOTTED | |
| | TEMPLATE | |
| | AREAS | |
| | AREAS CHECKED | |

| ORIGINAL SURVEY | BY | DATE |
|---|---|---|
| NOTE BOOK | SURVEYED | |
| NO. | PLOTTED | |
| | TEMPLATE | |
| | AREAS | |
| | AREAS CHECKED | |

| | | | |
|---|---|---|---|
| FILE NAME = S:\Projects\403-00072_57-70\dgn\Fayette\xssbFAYMOTProStage1.dgn | USER NAME = linda | DESIGNED - JWS | REVISED - |
| | | DRAWN - LEC | REVISED - |
| | PLOT SCALE = 20.0000 ' / IN. | CHECKED - BRM | REVISED - |
| | PLOT DATE = 6/23/2010 | DATE - 11-05-07 | REVISED - |

**STATE OF ILLINOIS**
**DEPARTMENT OF TRANSPORTATION**

**MAINTENANCE OF TRAFFIC, FAYETTE AVE. (PRE-STAGE 1)**

SCALE: 1"=10' | SHEET NO. 15 OF 27 SHEETS | STA. 48+50.00 | TO STA. 48+50.00

| F.A. RTE. | SECTION | COUNTY | TOTAL SHEETS | SHEET NO. |
|---|---|---|---|---|
| 57/70 | (25-3) I-6 | EFFINGHAM | 839 | 552 |
| | | CONTRACT NO. | 74293 | |
| FED. ROAD DIST. NO. | ILLINOIS | FED. AID PROJECT | | |

| FINAL SURVEY | BY | DATE |
|---|---|---|
| NOTE BOOK | SURVEYED | |
| NO. | PLOTTED | |
| | TEMPLATE | |
| | AREAS | |
| | AREAS CHECKED | |

| ORIGINAL SURVEY | BY | DATE |
|---|---|---|
| NOTE BOOK | SURVEYED | |
| NO. | PLOTTED | |
| | TEMPLATE | |
| | AREAS | |
| | AREAS CHECKED | |

150 140 130 120 110 100 90 80 70 60 50 40 30 20 10 0 10 20 30 40 50 60 70 80 90 100 110 120 130 140 150

LEGEND

- TEMPORARY PCC PAVEMENT
- REMOVAL
- MILLING
- TEMPORARY HOT-MIX ASPHALT RAMP

615 610 605 600 595 590 585

℄ FAY

4.4' TEMP. PAVE.

4' TEMP. SHOULDER

ELEV.=601.70
OFFSET=32.43'

12' TRAFFIC | 12' TRAFFIC | 6.3' | 12' TRAFFIC | 12' TRAFFIC

4.0% -2.0%

1:2

REMOVE EXISTING MEDIAN AND CONSTRUCT EARTH GRADING

CUT=3 FILL=33

**51 + 20.79**
**SKEWED 12.60°**

150 140 130 120 110 100 90 80 70 60 50 40 30 20 10 0 10 20 30 40 50 60 70 80 90 100 110 120 130 140 150

| | | | |
|---|---|---|---|
| FILE NAME = S:\Projects\403-00072_57-70\dgn\Fayette\xssh FAYMOTPreStage1.dgn | USER NAME = linda | DESIGNED - JWS | REVISED - |
| | | DRAWN - LEC | REVISED - |
| | PLOT SCALE = 20.0000 ' / IN. | CHECKED - BRM | REVISED - |
| | PLOT DATE = 6/23/2010 | DATE - 11-05-07 | REVISED - |

**STATE OF ILLINOIS**
**DEPARTMENT OF TRANSPORTATION**

**MAINTENANCE OF TRAFFIC, FAYETTE AVE. (PRE-STAGE 1)**

SCALE: 1"=10' | SHEET NO. 16 OF 27 SHEETS | STA. 51+20.79 | TO STA. 51+20.79

| F.A. RTE. | SECTION | COUNTY | TOTAL SHEETS | SHEET NO. |
|---|---|---|---|---|
| 57/70 | (25-3) I-6 | EFFINGHAM | 839 | 553 |
| | | CONTRACT NO. | 74293 | |
| FED. ROAD DIST. NO. | ILLINOIS | FED. AID PROJECT | | |

| FINAL SURVEY | | BY | DATE |
|---|---|---|---|
| NOTE BOOK | SURVEYED | | |
| NO. | PLOTTED | | |
| | TEMPLATE | | |
| | AREAS | | |
| | AREAS CHECKED | | |

| ORIGINAL SURVEY | | BY | DATE |
|---|---|---|---|
| NOTE BOOK | SURVEYED | | |
| NO. | PLOTTED | | |
| | TEMPLATE | | |
| | AREAS | | |
| | AREAS CHECKED | | |

150 140 130 120 110 100 90 80 70 60 50 40 30 20 10 0 10 20 30 40 50 60 70 80 90 100 110 120 130 140 150

LEGEND

- TEMPORARY PCC PAVEMENT
- REMOVAL
- MILLING
- TEMPORARY HOT-MIX ASPHALT RAMP

615 610 605 600 595 590 585 580

4' TEMP. SHOULDER

ELEV.=601.61
OFFSET=31.70

4.3' TEMP. PAVE.

℄ PAV

12' TRAFFIC | 12' TRAFFIC | 6.0' | 12' TRAFFIC | 12' TRAFFIC

4.00%/2.00%

REMOVE EXISTING MEDIAN AND CONSTRUCT EARTH GRADING

CUT=2 FILL=4

**51 + 50.00**

150 140 130 120 110 100 90 80 70 60 50 40 30 20 10 0 10 20 30 40 50 60 70 80 90 100 110 120 130 140 150

| | | | |
|---|---|---|---|
| FILE NAME = S:\Projects\403-00072_57-70\dgn\Fayette\xsshFAYM07PreStage1.dgn | USER NAME = linda | DESIGNED - JWS | REVISED - |
| | | DRAWN - LEC | REVISED - |
| | PLOT SCALE = 20.0000 ' / IN. | CHECKED - BRM | REVISED - |
| | PLOT DATE = 6/23/2010 | DATE - 11-05-07 | REVISED - |

**STATE OF ILLINOIS**
**DEPARTMENT OF TRANSPORTATION**


**MAINTENANCE OF TRAFFIC, FAYETTE AVE. (PRE-STAGE 1)**

SCALE: 1"=10' | SHEET NO. 17 OF 27 SHEETS | STA. 51+50.00 | TO STA. 51+50.00

| F.A. RTE. | SECTION | COUNTY | TOTAL SHEETS | SHEET NO. |
|---|---|---|---|---|
| 57/70 | (25-3) I-6 | EFFINGHAM | 839 | 554 |
| | | CONTRACT NO. 74293 | | |
| FED. ROAD DIST. NO. | ILLINOIS | FED. AID PROJECT | | |

LEGEND

- TEMPORARY PCC PAVEMENT
- REMOVAL
- MILLING
- TEMPORARY HOT-MIX ASPHALT RAMP

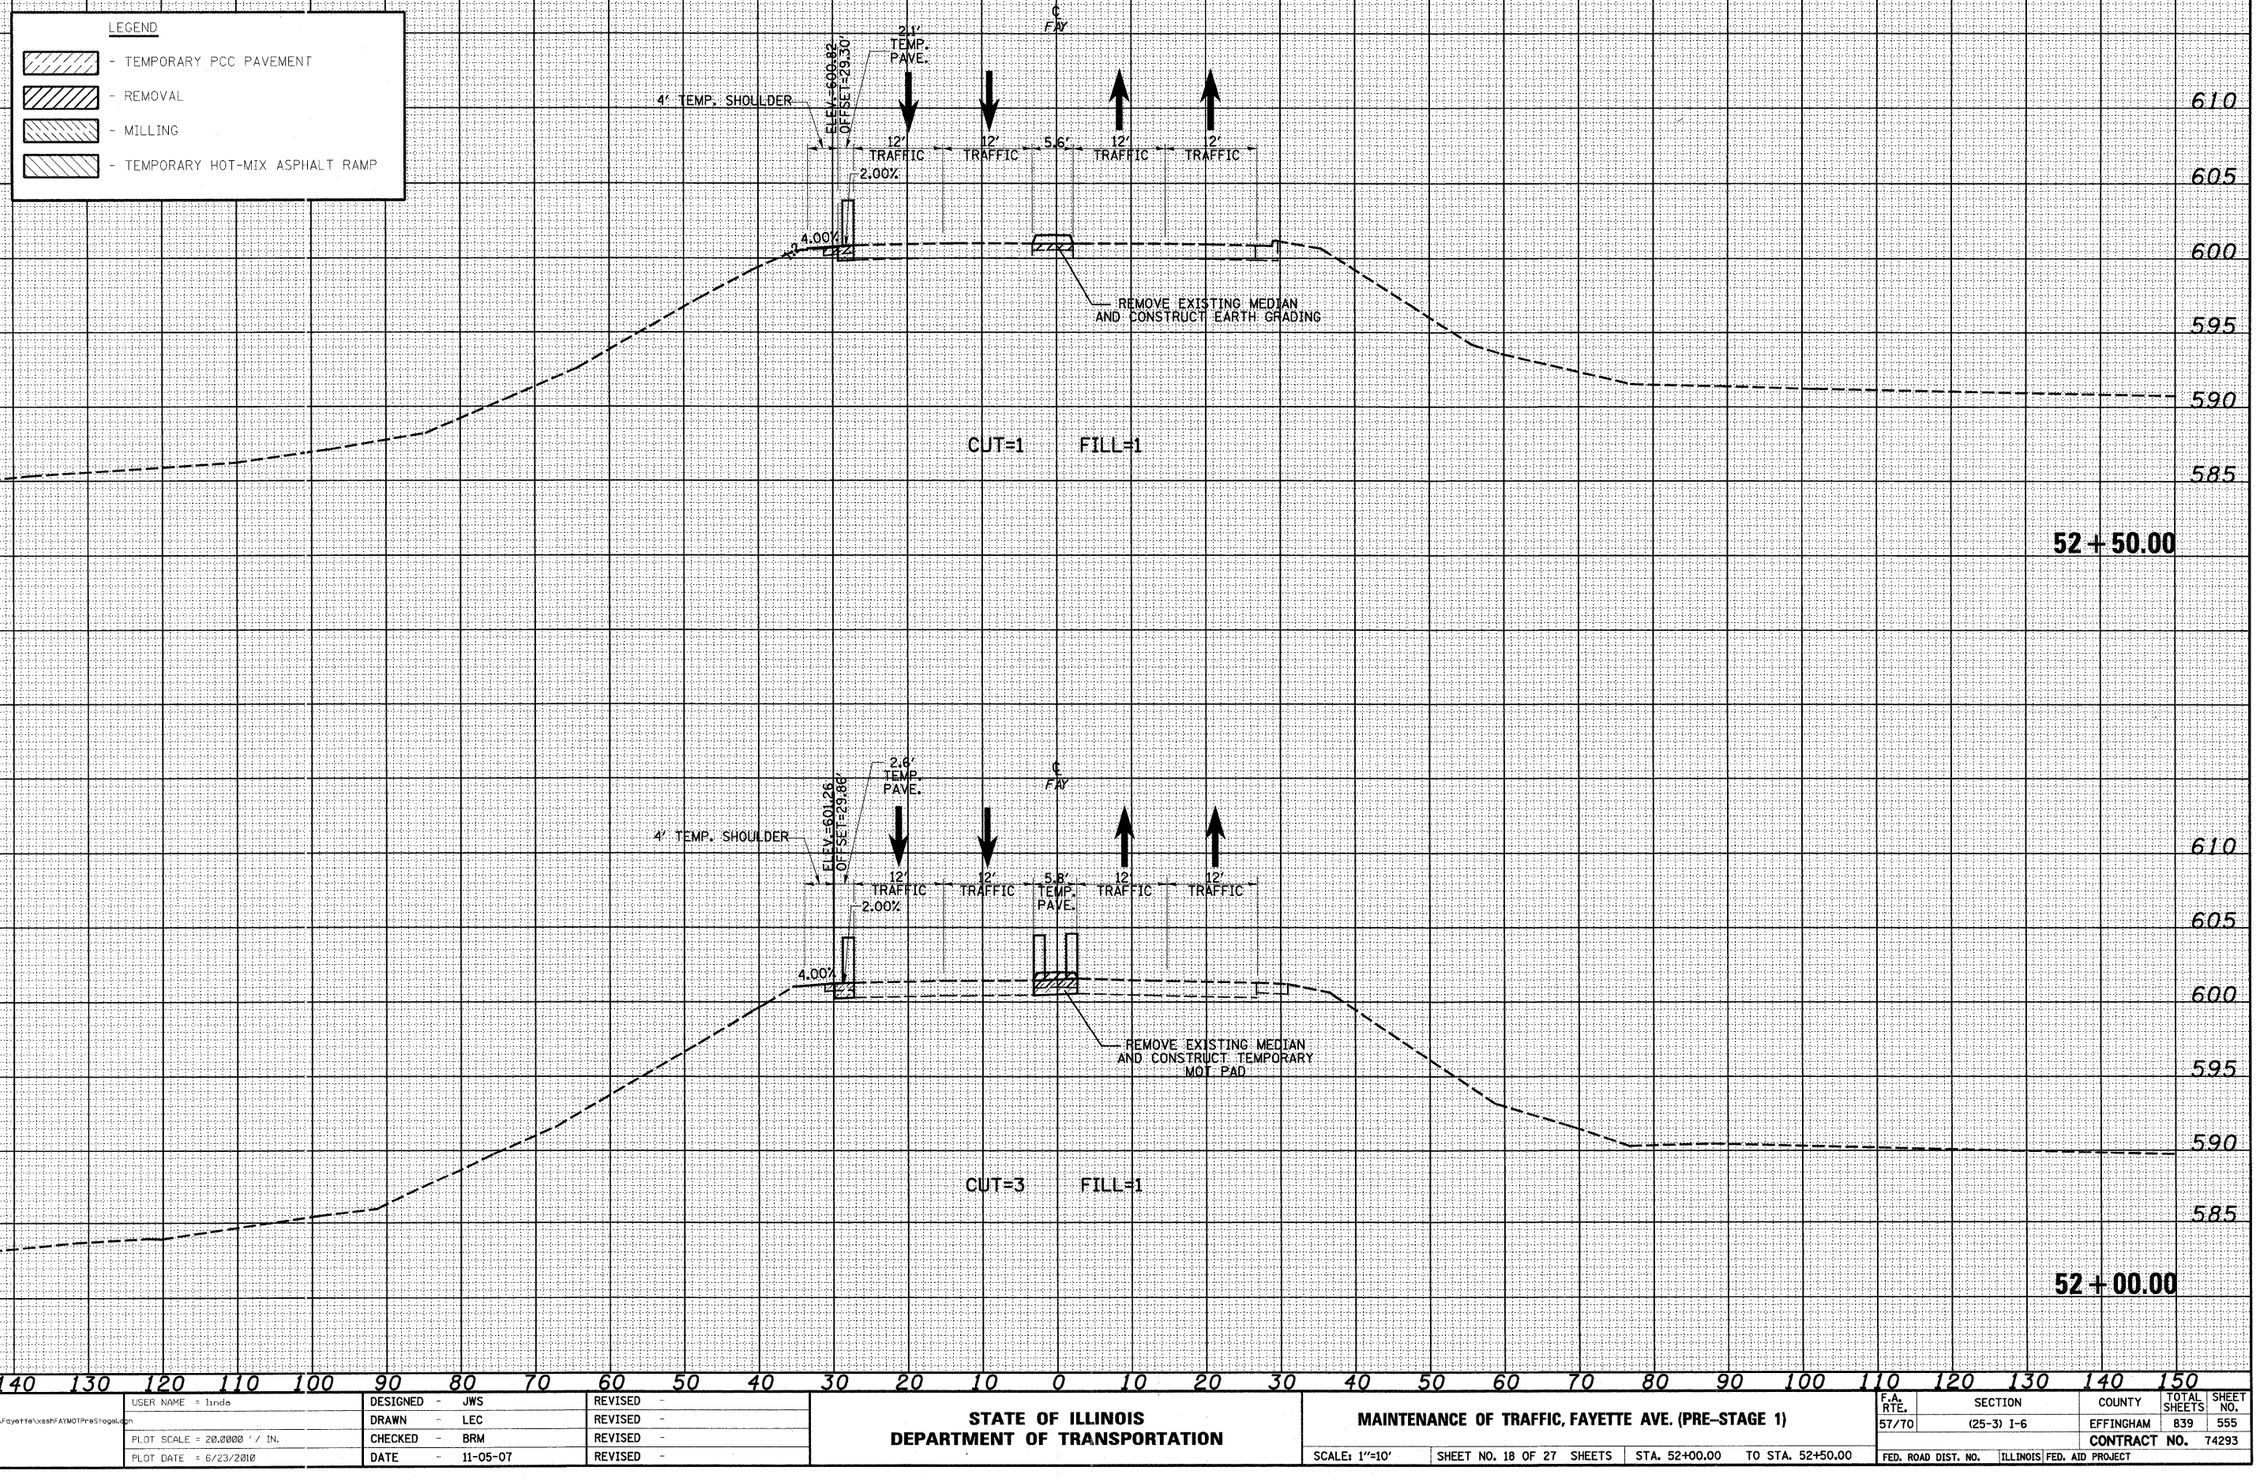


| FINAL SURVEY | NOTE BOOK | NO. |
|---|---|---|
| SURVEYED | | |
| PLOTTED | | |
| TEMPLATE | | |
| AREAS | | |
| AREAS CHECKED | | |

| ORIGINAL SURVEY | NOTE BOOK | NO. |
|---|---|---|
| SURVEYED | | |
| PLOTTED | | |
| TEMPLATE | | |
| AREAS | | |
| AREAS CHECKED | | |

| BY | DATE |
|---|---|
| | |

FILE NAME = S:\Projects\403-00072_ST-70\dgn\Fayette\xssbFAYMOTPreStage1.dgn

USER NAME = linda

PLOT SCALE = 20.0000 ' / IN.

PLOT DATE = 6/23/2010

| | | |
|---|---|---|
| DESIGNED - JWS | REVISED - | |
| DRAWN - LEC | REVISED - | |
| CHECKED - BRM | REVISED - | |
| DATE - 11-05-07 | REVISED - | |

**STATE OF ILLINOIS**
**DEPARTMENT OF TRANSPORTATION**

**MAINTENANCE OF TRAFFIC, FAYETTE AVE. (PRE-STAGE 1)**

SCALE: 1"=10' | SHEET NO. 18 OF 27 SHEETS | STA. 52+00.00 TO STA. 52+50.00

| F.A. RTE. | SECTION | COUNTY | TOTAL SHEETS | SHEET NO. |
|---|---|---|---|---|
| 57/70 | (25-3) I-6 | EFFINGHAM | 839 | 555 |
| | | CONTRACT NO. 74293 | | |
| FED. ROAD DIST. NO. | ILLINOIS | FED. AID PROJECT | | |

| NO. | NOTE BOOK | ORIGINAL SURVEY | FINAL SURVEY |
|---|---|---|---|
| | | AREAS CHECKED | AREAS CHECKED |
| | | TEMPLATE | TEMPLATE |
| | | PLOTTED | PLOTTED |
| | | SURVEYED | SURVEYED |
| | | BY | BY |
| | | DATE | DATE |

150 140 130 120 110 100 90 80 70 60 50 40 30 20 10 0 10 20 30 40 50 60 70 80 90 100 110 120 130 140 150

610 605 600 595 590

LEGEND

- TEMPORARY PCC PAVEMENT
- REMOVAL
- MILLING
- TEMPORARY HOT-MIX ASPHALT RAMP

12' TRAFFIC | 12' TRAFFIC | ℄ FAY 7.5' | 12' TRAFFIC | 12' TRAFFIC

CUT=0 FILL=0

**53+25.00**

1.8' TEMP. PAVE.

ELEV=600.35
OFFSET=29.21'

4' TEMP. SHOULDER

12' TRAFFIC | 12' TRAFFIC | ℄ FAY 6.2' | 12' TRAFFIC | 12' TRAFFIC

2.00%

4.00%

CUT=1 FILL=2

**53+00.00**

150 140 130 120 110 100 90 80 70 60 50 40 30 20 10 0 10 20 30 40 50 60 70 80 90 100 110 120 130 140 150

| | | | |
|---|---|---|---|
| FILE NAME = S:\Projects\403-00072_57-70\dgn\Fayette\xssthFAYM07PreStage1.dgn | USER NAME = linda | DESIGNED - JWS | REVISED - |
| | | DRAWN - LEC | REVISED - |
| | PLOT SCALE = 20.0000 ' / IN. | CHECKED - BRM | REVISED - |
| | PLOT DATE = 6/23/2010 | DATE - 11-05-07 | REVISED - |

**STATE OF ILLINOIS**
**DEPARTMENT OF TRANSPORTATION**

**MAINTENANCE OF TRAFFIC, FAYETTE AVE. (PRE-STAGE 1)**

SCALE: 1"=10' | SHEET NO. 19 OF 27 SHEETS | STA. 53+00.00 | TO STA. 53+25.00

| F.A. RTE. | SECTION | COUNTY | TOTAL SHEETS | SHEET NO. |
|---|---|---|---|---|
| 57/70 | (25-3) I-6 | EFFINGHAM | 839 | 556 |
| | | CONTRACT NO. | 74293 | |
| FED. ROAD DIST. NO. | ILLINOIS | FED. AID PROJECT | | |

150 140 130 120 110 100 90 80 70 60 50 40 30 20 10 0 10 20 30 40 50 60 70 80 90 100 110 120 130 140 150

LEGEND

- TEMPORARY PCC PAVEMENT
- REMOVAL
- MILLING
- TEMPORARY HOT-MIX ASPHALT RAMP

610
605
600
595
590

12' TRAFFIC | 12' TRAFFIC | 5.55' TEMP. PAVE. | 12' TRAFFIC | 12' TRAFFIC

℄ PAV

REMOVE EXISTING MEDIAN AND CONSTRUCT TEMPORARY PCC PAVEMENT

CUT=1 FILL=0

**53+60.00**

| FINAL SURVEY | BY | DATE |
|---|---|---|
| SURVEYED | | |
| PLOTTED | | |
| NOTE BOOK | TEMPLATE | |
| NO. | AREAS | |
| | AREAS CHECKED | |

| ORIGINAL SURVEY | BY | DATE |
|---|---|---|
| SURVEYED | | |
| PLOTTED | | |
| NOTE BOOK | TEMPLATE | |
| NO. | AREAS | |
| | AREAS CHECKED | |

150 140 130 120 110 100 90 80 70 60 50 40 30 20 10 0 10 20 30 40 50 60 70 80 90 100 110 120 130 140 150

| | | | |
|---|---|---|---|
| FILE NAME = S:\Projects\403-00072.ST-70\dgn\Fayette\xssshFAYM01PreStage1.dgn | USER NAME = linda | DESIGNED - JWS | REVISED - |
| | | DRAWN - LEC | REVISED - |
| | PLOT SCALE = 20.0000 ' / IN. | CHECKED - BRM | REVISED - |
| | PLOT DATE = 6/23/2010 | DATE - 11-05-07 | REVISED - |

**STATE OF ILLINOIS**
**DEPARTMENT OF TRANSPORTATION**

**MAINTENANCE OF TRAFFIC, FAYETTE AVE. (PRE-STAGE 1)**


SCALE: 1"=10' | SHEET NO. 20 OF 27 SHEETS | STA. 53+50.00 | TO STA. 53+60.00

| F.A. RTE. | SECTION | COUNTY | TOTAL SHEETS | SHEET NO. |
|---|---|---|---|---|
| 57/70 | (25-3) I-6 | EFFINGHAM | 839 | 557 |
| | | CONTRACT NO. 74293 | | |
| FED. ROAD DIST. NO. | ILLINOIS | FED. AID PROJECT | | |

150 140 130 120 110 100 90 80 70 60 50 40 30 20 10 0 10 20 30 40 50 60 70 80 90 100 110 120 130 140 150

LEGEND

- TEMPORARY PCC PAVEMENT
- REMOVAL
- MILLING
- TEMPORARY HOT-MIX ASPHALT RAMP

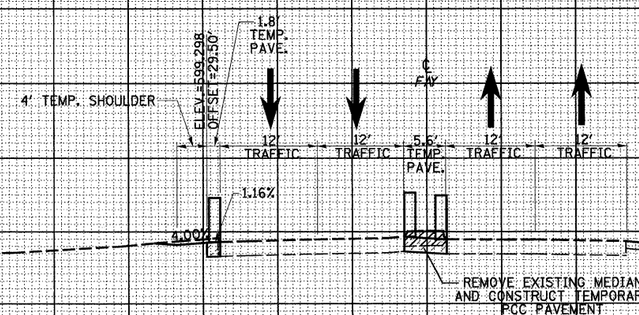


**53+85.00**
**RAMP B LT**
**RAMP C RT**

150 140 130 120 110 100 90 80 70 60 50 40 30 20 10 0 10 20 30 40 50 60 70 80 90 100 110 120 130 140 150

| | | | |
|---|---|---|---|
| FILE NAME = S:\Projects\403-00072,57-70\dgn\Fayette\xesh\FAYMOTPreStage1.dgn | USER NAME = linda | DESIGNED - JES | REVISED - |
| | | DRAWN - LEC | REVISED - |
| | PLOT SCALE = 20.0000 ' / IN. | CHECKED - BRM | REVISED - |
| | PLOT DATE = 6/23/2010 | DATE - 11-05-07 | REVISED - |

**STATE OF ILLINOIS**
**DEPARTMENT OF TRANSPORTATION**

**MAINTENANCE OF TRAFFIC, FAYETTE AVE. (PRE-STAGE 1)**

SCALE: 1"=10' | SHEET NO. 21 OF 27 SHEETS | STA. 53+85.00 | TO STA. 54+00.00

| F.A. RTE. | SECTION | COUNTY | TOTAL SHEETS | SHEET NO. |
|---|---|---|---|---|
| 57/70 | (25-3) I-6 | EFFINGHAM | 839 | 558 |
| | | CONTRACT NO. | 74293 | |
| FED. ROAD DIST. NO. | ILLINOIS | FED. AID PROJECT | | |


FINAL SURVEY
NOTE BOOK
NO.
SURVEYED
PLOTTED
TEMPLATE
AREAS
AREAS CHECKED
BY
DATE

ORIGINAL SURVEY
NOTE BOOK
NO.
SURVEYED
PLOTTED
TEMPLATE
AREAS
AREAS CHECKED
BY
DATE

| FINAL SURVEY | NOTE BOOK | SURVEYED | BY |
|---|---|---|---|
| | | PLOTTED | |
| | | TEMPLATE | |
| | | AREAS | |
| NO. | | AREAS CHECKED | DATE |


LEGEND

- TEMPORARY PCC PAVEMENT
- REMOVAL
- MILLING
- TEMPORARY HOT-MIX ASPHALT RAMP

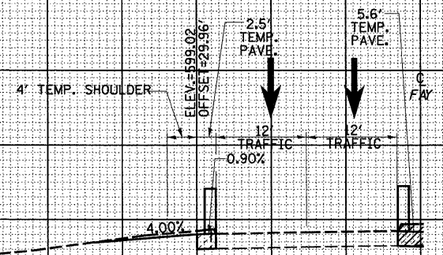


CUT=4 FILL=0

**54+13.97**
**SKEWED 10.05°**
**RAMP B LT**

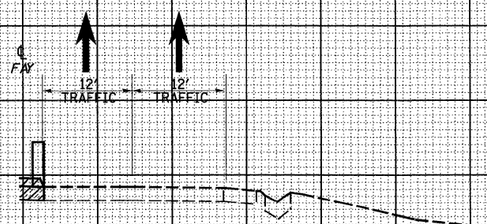


CUT=0 FILL=0

**54+08.87**
**SKEWED 10.00°**
**RAMP C RT**

| ORIGINAL SURVEY | NOTE BOOK | SURVEYED | BY |
|---|---|---|---|
| | | PLOTTED | |
| | | TEMPLATE | |
| | | AREAS | |
| NO. | | AREAS CHECKED | DATE |


| | | | |
|---|---|---|---|
| FILE NAME = S:\Projects\403-00072_57-70\dgn\Fayette\xsshFAYMOTPreStage1.dgn | USER NAME = linda | DESIGNED - JWS | REVISED - |
| | | DRAWN - LEC | REVISED - |
| | PLOT SCALE = 20.2000 ' / IN. | CHECKED - BRM | REVISED - |
| | PLOT DATE = 6/23/2010 | DATE - 11-05-07 | REVISED - |

**STATE OF ILLINOIS**
**DEPARTMENT OF TRANSPORTATION**

**MAINTENANCE OF TRAFFIC, FAYETTE AVE. (PRE-STAGE 1)**

SCALE: 1"=10' | SHEET NO. 22 OF 27 SHEETS | STA. 54+08.87 | TO STA. 54+13.97

| F.A. RTE. | SECTION | COUNTY | TOTAL SHEETS | SHEET NO. |
|---|---|---|---|---|
| 57/70 | (25-3) I-6 | EFFINGHAM | 839 | 559 |
| | | CONTRACT NO. 74293 | | |
| FED. ROAD DIST. NO. | ILLINOIS | FED. AID PROJECT | | |

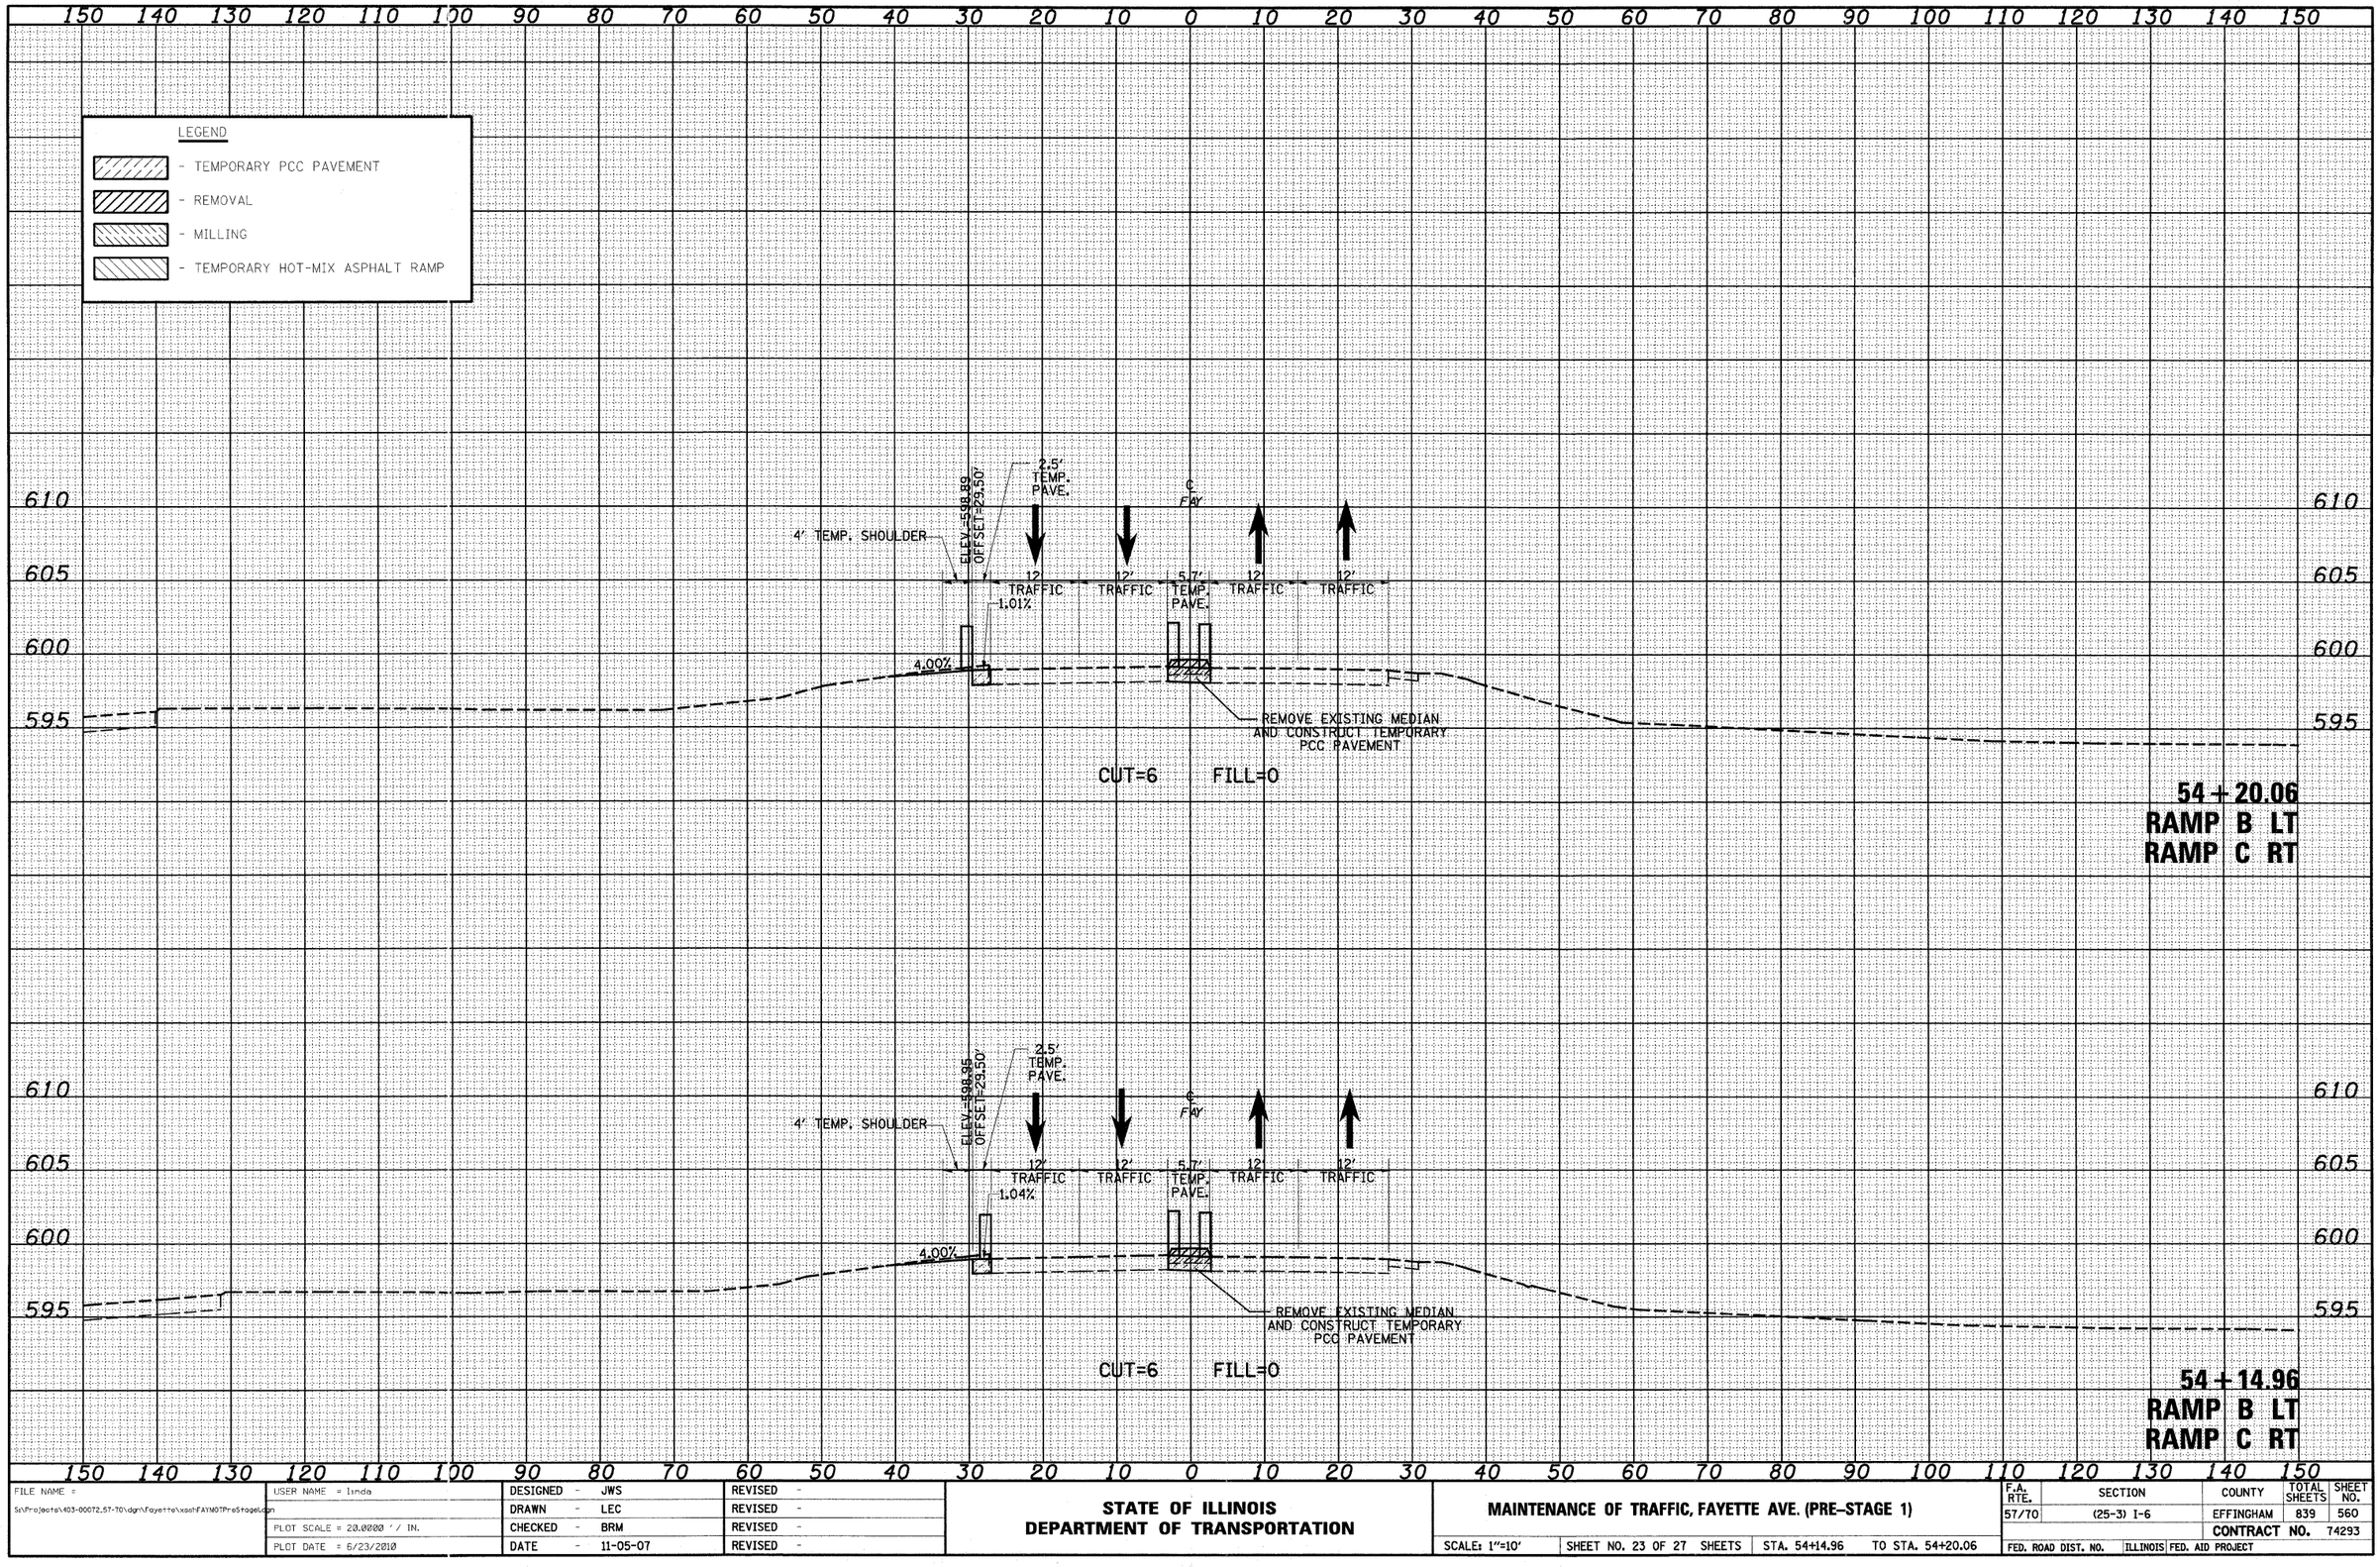


| FINAL SURVEY | NOTE BOOK | NO. |
|---|---|---|
| SURVEYED | | |
| PLOTTED | | |
| TEMPLATE | | |
| AREAS | | |
| AREAS CHECKED | | |

| ORIGINAL SURVEY | NOTE BOOK | NO. |
|---|---|---|
| SURVEYED | | |
| PLOTTED | | |
| TEMPLATE | | |
| AREAS | | |
| AREAS CHECKED | | |

| BY | DATE |
|---|---|
| | |
| | |
| | |
| | |
| | |

| FILE NAME = | USER NAME = linda | DESIGNED - JWS | REVISED - |
|---|---|---|---|
| S:\Projects\403-00072_57-70\dgn\Fayette\xsshFAYN07PreStage1.dgn | | DRAWN - LEC | REVISED - |
| | PLOT SCALE = 20.0000 ' / IN. | CHECKED - BRM | REVISED - |
| | PLOT DATE = 6/23/2010 | DATE - 11-05-07 | REVISED - |

**STATE OF ILLINOIS**
**DEPARTMENT OF TRANSPORTATION**

**MAINTENANCE OF TRAFFIC, FAYETTE AVE. (PRE-STAGE 1)**

SCALE: 1"=10' | SHEET NO. 23 OF 27 SHEETS | STA. 54+14.96 | TO STA. 54+20.06


| F.A. RTE. | SECTION | COUNTY | TOTAL SHEETS | SHEET NO. |
|---|---|---|---|---|
| 57/70 | (25-3) I-6 | EFFINGHAM | 839 | 560 |
| | | CONTRACT NO. 74293 | | |
| FED. ROAD DIST. NO. | ILLINOIS | FED. AID PROJECT | | |

150 140 130 120 110 100 90 80 70 60 50 40 30 20 10 0 10 20 30 40 50 60 70 80 90 100 110 120 130 140 150

LEGEND


- TEMPORARY PCC PAVEMENT
- REMOVAL
- MILLING
- TEMPORARY HOT-MIX ASPHALT RAMP

610 605 600 595 590

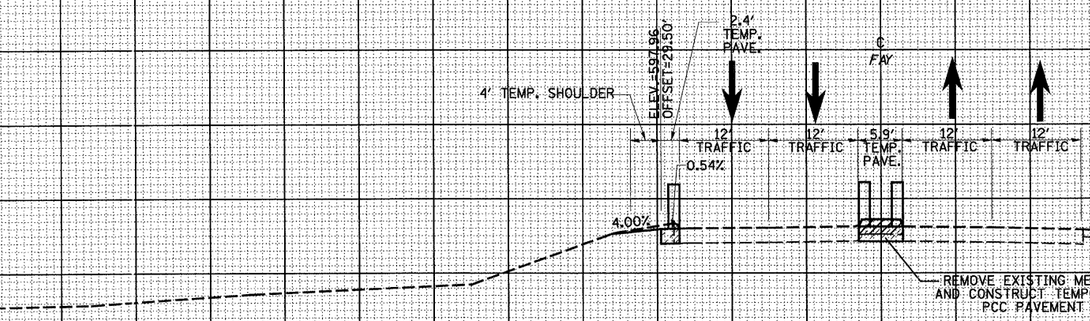


CUT=5 FILL=0

**55 + 00.00**

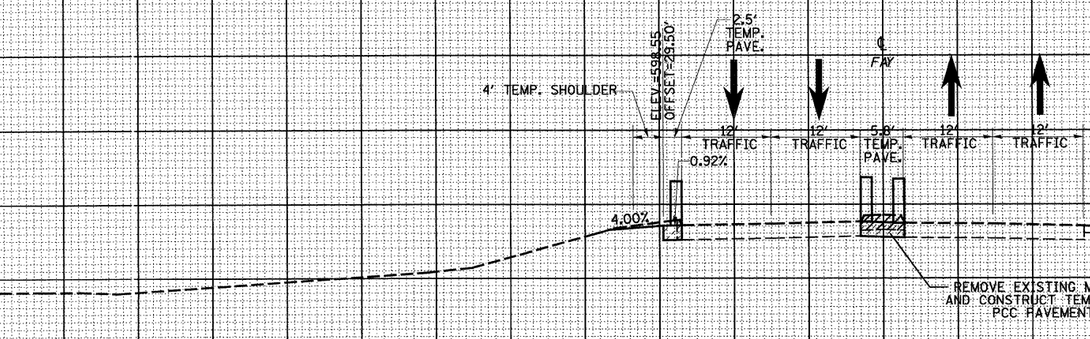


CUT=5 FILL=0

**54 + 50.00**

610 605 600 595 590

150 140 130 120 110 100 90 80 70 60 50 40 30 20 10 0 10 20 30 40 50 60 70 80 90 100 110 120 130 140 150

FINAL SURVEY — NOTE BOOK — NO. — SURVEYED — PLOTTED — TEMPLATE AREAS — AREAS CHECKED — BY — DATE

ORIGINAL SURVEY — NOTE BOOK — NO. — SURVEYED — PLOTTED — TEMPLATE AREAS — AREAS CHECKED — BY — DATE

| | | | |
|---|---|---|---|
| FILE NAME = S:\Projects\403-00072.57-70\dgn\Fayette\xshFAYM01PreStage1.dgn | USER NAME = linda | DESIGNED - JWS | REVISED - |
| | | DRAWN - LEC | REVISED - |
| | PLOT SCALE = 20.0000 ' / IN. | CHECKED - BRM | REVISED - |
| | PLOT DATE = 6/23/2010 | DATE - 11-05-07 | REVISED - |

**STATE OF ILLINOIS**
**DEPARTMENT OF TRANSPORTATION**

**MAINTENANCE OF TRAFFIC, FAYETTE AVE. (PRE-STAGE 1)**

SCALE: 1"=10' | SHEET NO. 24 OF 27 SHEETS | STA. 54+50.00 | TO STA. 55+00.00


| F.A. RTE. | SECTION | COUNTY | TOTAL SHEETS | SHEET NO. |
|---|---|---|---|---|
| 57/70 | (25-3) I-6 | EFFINGHAM | 839 | 561 |
| | | CONTRACT NO. 74293 | | |
| FED. ROAD DIST. NO. | ILLINOIS | FED. AID PROJECT | | |

150 140 130 120 110 100 90 80 70 60 50 40 30 20 10 0 10 20 30 40 50 60 70 80 90 100 110 120 130 140 150

LEGEND


- TEMPORARY PCC PAVEMENT
- REMOVAL
- MILLING
- TEMPORARY HOT-MIX ASPHALT RAMP

610 605 600 595 590

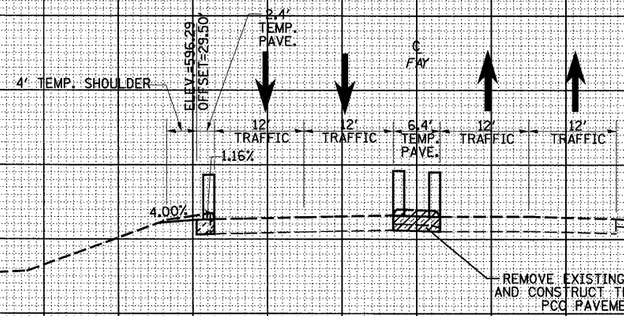


CUT=5 FILL=0

**56+00.00**

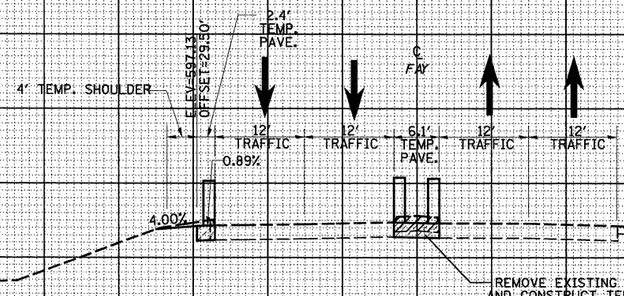


CUT=5 FILL=0

**55+50.00**

610 605 600 595 590

150 140 130 120 110 100 90 80 70 60 50 40 30 20 10 0 10 20 30 40 50 60 70 80 90 100 110 120 130 140 150

FINAL SURVEY NOTE BOOK NO. | SURVEYED | PLOTTED | TEMPLATE | AREAS | AREAS CHECKED | BY | DATE

ORIGINAL SURVEY NOTE BOOK NO. | SURVEYED | PLOTTED | TEMPLATE | AREAS | AREAS CHECKED | BY | DATE


| | | | |
|---|---|---|---|
| FILE NAME = S:\Projects\403-00072_57-70\dgn\Fayette\xsshFAYMOTPreStage1.dgn | USER NAME = linda | DESIGNED - JWS | REVISED - |
| | | DRAWN - LEC | REVISED - |
| | PLOT SCALE = 20.0000 ' / IN. | CHECKED - BRM | REVISED - |
| | PLOT DATE = 6/23/2010 | DATE - 11-05-07 | REVISED - |

**STATE OF ILLINOIS**
**DEPARTMENT OF TRANSPORTATION**

**MAINTENANCE OF TRAFFIC, FAYETTE AVE. (PRE-STAGE 1)**

SCALE: 1"=10' | SHEET NO. 25 OF 27 SHEETS | STA. 55+50.00 TO STA. 56+00.00

| F.A. RTE. | SECTION | COUNTY | TOTAL SHEETS | SHEET NO. |
|---|---|---|---|---|
| 57/70 | (25-3) I-6 | EFFINGHAM | 839 | 562 |
| | | CONTRACT NO. | 74293 | |
| FED. ROAD DIST. NO. | ILLINOIS | FED. AID PROJECT | | |

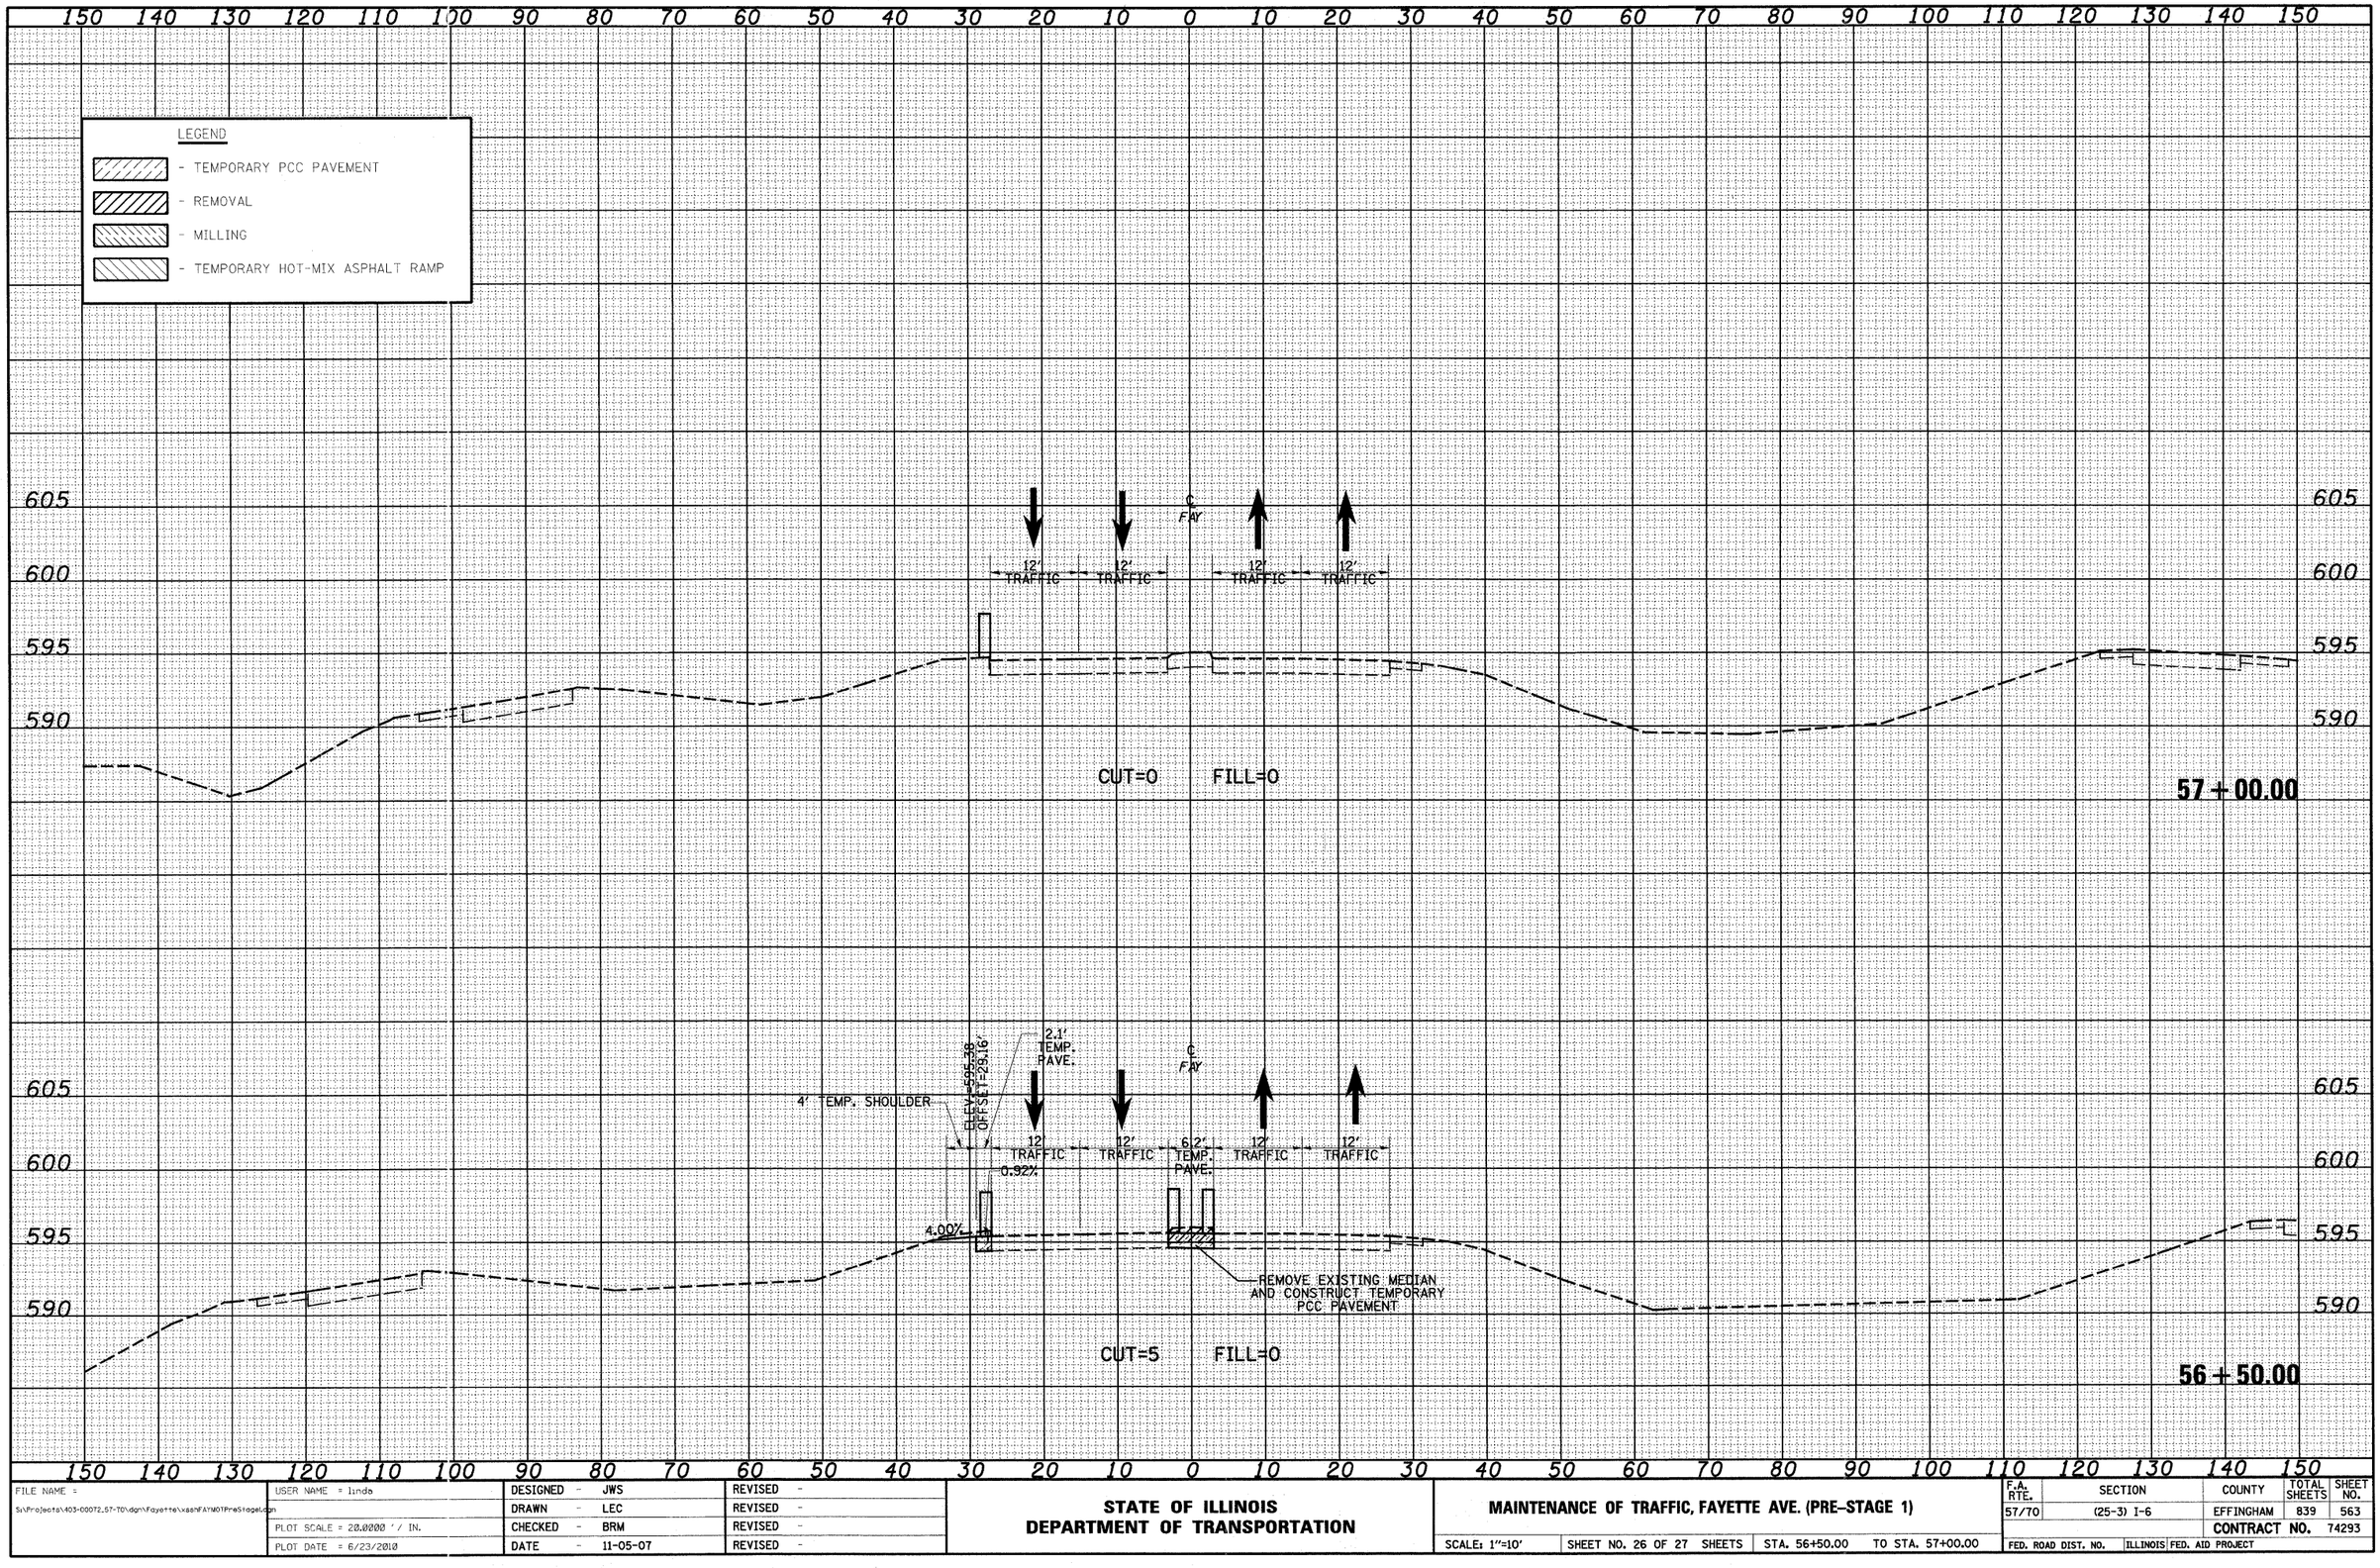


FINAL SURVEY
NOTE BOOK
NO.
SURVEYED
PLOTTED
TEMPLATE
AREAS
AREAS CHECKED
BY
DATE

ORIGINAL SURVEY
NOTE BOOK
NO.
SURVEYED
PLOTTED
TEMPLATE
AREAS
AREAS CHECKED
BY
DATE

| | | | |
|---|---|---|---|
| FILE NAME = S:\Projects\403-00072_57-70\dgn\Fayette\xssnFAYM07PreStage1.dgn | USER NAME = linda | DESIGNED - JWS | REVISED - |
| | | DRAWN - LEC | REVISED - |
| | PLOT SCALE = 20.0000 ' / IN. | CHECKED - BRM | REVISED - |
| | PLOT DATE = 6/23/2010 | DATE - 11-05-07 | REVISED - |

**STATE OF ILLINOIS**
**DEPARTMENT OF TRANSPORTATION**

**MAINTENANCE OF TRAFFIC, FAYETTE AVE. (PRE-STAGE 1)**

SCALE: 1"=10' | SHEET NO. 26 OF 27 SHEETS | STA. 56+50.00 TO STA. 57+00.00

| F.A. RTE. | SECTION | COUNTY | TOTAL SHEETS | SHEET NO. |
|---|---|---|---|---|
| 57/70 | (25-3) I-6 | EFFINGHAM | 839 | 563 |
| | | CONTRACT NO. | 74293 | |
| FED. ROAD DIST. NO. | ILLINOIS | FED. AID PROJECT | | |

150 140 130 120 110 100 90 80 70 60 50 40 30 20 10 0 10 20 30 40 50 60 70 80 90 100 110 120 130 140 150

LEGEND

- TEMPORARY PCC PAVEMENT
- REMOVAL
- MILLING
- TEMPORARY HOT-MIX ASPHALT RAMP

600
595
590
585

℄ FAY

12' TRAFFIC | 12' TRAFFIC | 12' TRAFFIC | 12' TRAFFIC

CUT=0 FILL=0

**58+00.00**

605
600
595
590
585

℄ FAY

12' TRAFFIC | 12' TRAFFIC | 12' TRAFFIC | 12' TRAFFIC

CUT=0 FILL=0

**57+50.00**

150 140 130 120 110 100 90 80 70 60 50 40 30 20 10 0 10 20 30 40 50 60 70 80 90 100 110 120 130 140 150

| FINAL SURVEY | DATE | BY |
|---|---|---|
| NOTE BOOK | SURVEYED | |
| NO. | PLOTTED | |
| | TEMPLATE | |
| | AREAS | |
| | AREAS CHECKED | |

| ORIGINAL SURVEY | DATE | BY |
|---|---|---|
| NOTE BOOK | SURVEYED | |
| | PLOTTED | |
| | TEMPLATE | |
| | AREAS | |
| NO. | AREAS CHECKED | |

| | | | |
|---|---|---|---|
| FILE NAME = S:\Projects\403-00072.51-70\dgn\Fayette\xssh\FAYMOTProStage1.dgn | USER NAME = linda | DESIGNED - JWS | REVISED - |
| | | DRAWN - LEC | REVISED - |
| | PLOT SCALE = 20.0000 ' / IN. | CHECKED - BRM | REVISED - |
| | PLOT DATE = 6/23/2010 | DATE - 11-05-07 | REVISED - |

**STATE OF ILLINOIS**
**DEPARTMENT OF TRANSPORTATION**

**MAINTENANCE OF TRAFFIC, FAYETTE AVE. (PRE-STAGE 1)**

SCALE: 1"=10' | SHEET NO. 27 OF 27 SHEETS | STA. 57+50.00 | TO STA. 58+00.00

| F.A. RTE. | SECTION | COUNTY | TOTAL SHEETS | SHEET NO. |
|---|---|---|---|---|
| 57/70 | (25-3) I-6 | EFFINGHAM | 839 | 564 |
| | | CONTRACT NO. 74293 | | |
| FED. ROAD DIST. NO. | ILLINOIS | FED. AID PROJECT | | |

150 140 130 120 110 100 90 80 70 60 50 40 30 20 10 0 10 20 30 40 50 60 70 80 90 100 110 120 130 140 150

LEGEND

- TEMPORARY PCC PAVEMENT
- REMOVAL
- MILLING
- TEMPORARY HOT-MIX ASPHALT RAMP

595
590
585
580

C
PAVT

12' TRAFFIC | 12' TRAFFIC

24" RCP

STAGE 1 CUT=0 FILL=0
STAGE 1B CUT=0 FILL=0

**35+10.00**
**C.E. RT**

595
590
585
580

C
PAVT

12' TRAFFIC | 12' TRAFFIC

STAGE 1 CUT=0 FILL=0
STAGE 1B CUT=0 FILL=0

**35+00.00**
**C.E. RT**

150 140 130 120 110 100 90 80 70 60 50 40 30 20 10 0 10 20 30 40 50 60 70 80 90 100 110 120 130 140 150

FINAL SURVEY — NOTE BOOK — SURVEYED — PLOTTED — TEMPLATE — AREAS — AREAS CHECKED — BY — DATE — NO.

ORIGINAL SURVEY — NOTE BOOK — SURVEYED — PLOTTED — TEMPLATE — AREAS — AREAS CHECKED — BY — DATE — NO.

FILE NAME = S:\Projects\M82-00872.57-7R\dgn\Fayette\sht\FIMOTStage1.dgn

USER NAME = linda
PLOT SCALE = 20.0000 ' / IN.
PLOT DATE = 6/23/2010

DESIGNED - JWS | REVISED -
DRAWN - LEC | REVISED -
CHECKED - BRM | REVISED -
DATE - 11-05-07 | REVISED -

**STATE OF ILLINOIS**
**DEPARTMENT OF TRANSPORTATION**

**MAINTENANCE OF TRAFFIC, FAYETTE AVE. (STAGE 1)**

SCALE: 1"=10' | SHEET NO. 1 OF 52 SHEETS | STA. 35+00.00 TO STA. 35+10.00

| F.A. RTE. | SECTION | COUNTY | TOTAL SHEETS | SHEET NO. |
|---|---|---|---|---|
| 57/70 | (25-3) I-6 | EFFINGHAM | 839 | 565 |
| | | CONTRACT NO. 74293 | | |
| FED. ROAD DIST. NO. | ILLINOIS | FED. AID PROJECT | | |

150 140 130 120 110 100 90 80 70 60 50 40 30 20 10 0 10 20 30 40 50 60 70 80 90 100 110 120 130 140 150

595
590
585
580

LEGEND

- TEMPORARY PCC PAVEMENT
- REMOVAL
- MILLING
- TEMPORARY HOT-MIX ASPHALT RAMP

12' TRAFFIC
12' TRAFFIC
2' BUFFER

STAGE 1 CUT=0 FILL=0
STAGE 1B CUT=0 FILL=0

**35 + 62.00**
**C.E. LT**

℄ FAY

12' TRAFFIC
12' TRAFFIC
2' BUFFER

EX 12" RCP
ELEV = 580.01

STAGE 1 CUT=0 FILL=0
STAGE 1B CUT=0 FILL=0

**35 + 50.00**
**C.E. LT**

150 140 130 120 110 100 90 80 70 60 50 40 30 20 10 0 10 20 30 40 50 60 70 80 90 100 110 120 130 140 150

FINAL SURVEY — NOTE BOOK — NO.
SURVEYED — PLOTTED — TEMPLATE — AREAS — AREAS CHECKED — BY — DATE

ORIGINAL SURVEY — NOTE BOOK — NO.
SURVEYED — PLOTTED — TEMPLATE — AREAS — AREAS CHECKED — BY — DATE

| | | | |
|---|---|---|---|
| FILE NAME = S:\Projects\MFI-0087(57-7P\dgn\Fayette\ostF07MLTStage1.dgn | USER NAME = linda | DESIGNED - JWS | REVISED - |
| | | DRAWN - LEC | REVISED - |
| | PLOT SCALE = 20.0000 ' / IN. | CHECKED - BRM | REVISED - |
| | PLOT DATE = 6/23/2010 | DATE - 11-05-07 | REVISED - |

**STATE OF ILLINOIS**
**DEPARTMENT OF TRANSPORTATION**


**MAINTENANCE OF TRAFFIC, FAYETTE AVE. (STAGE 1)**


SCALE: 1"=10' | SHEET NO. 2 OF 52 SHEETS | STA. 35+50.00 | TO STA. 35+62.00

| F.A. RTE. | SECTION | COUNTY | TOTAL SHEETS | SHEET NO. |
|---|---|---|---|---|
| 57/70 | (25-3) I-6 | EFFINGHAM | 839 | 566 |
| | | CONTRACT NO. 74293 | | |
| FED. ROAD DIST. NO. | ILLINOIS | FED. AID PROJECT | | |

150 140 130 120 110 100 90 80 70 60 50 40 30 20 10 0 10 20 30 40 50 60 70 80 90 100 110 120 130 140 150

595
590
585

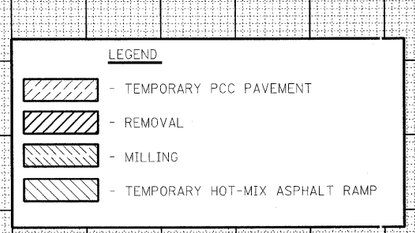


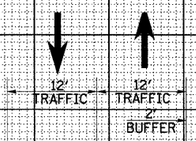
STAGE 1 CUT=0 FILL=0
STAGE 1B CUT=0 FILL=0

**36 + 50.00**
**C.E. LT**


595
590
585

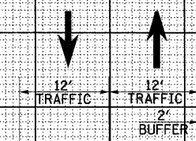


STAGE 1 CUT=0 FILL=0
STAGE 1B CUT=0 FILL=0

**36 + 25.00**

595
590
585

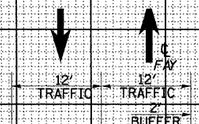


STAGE 1 CUT=0 FILL=0
STAGE 1B CUT=0 FILL=0

**36 + 00.00**
**C.E. LT**

150 140 130 120 110 100 90 80 70 60 50 40 30 20 10 0 10 20 30 40 50 60 70 80 90 100 110 120 130 140 150

FINAL SURVEY — NOTE BOOK — NO. — SURVEYED — PLOTTED — TEMPLATE AREAS — AREAS CHECKED — BY — DATE

ORIGINAL SURVEY — NOTE BOOK — NO. — SURVEYED — PLOTTED — TEMPLATE AREAS — AREAS CHECKED — BY — DATE

| | | | |
|---|---|---|---|
| FILE NAME = S:\Projects\483-0007.57-7P\dgn\Fayette\ass\47107StageI.dgn | USER NAME = linda | DESIGNED - JWS | REVISED - |
| | | DRAWN - LEC | REVISED - |
| | PLOT SCALE = 20.0000 ' / IN. | CHECKED - BRM | REVISED - |
| | PLOT DATE = 6/23/2010 | DATE - 11-05-07 | REVISED - |

**STATE OF ILLINOIS**
**DEPARTMENT OF TRANSPORTATION**

**MAINTENANCE OF TRAFFIC, FAYETTE AVE. (STAGE 1)**

SCALE: 1"=10' | SHEET NO. 3 OF 52 SHEETS | STA. 36+00.00 TO STA. 36+50.00


| F.A. RTE. | SECTION | COUNTY | TOTAL SHEETS | SHEET NO. |
|---|---|---|---|---|
| 57/70 | (25-3) I-6 | EFFINGHAM | 839 | 567 |
| | | CONTRACT NO. 74293 | | |
| FED. ROAD DIST. NO. | ILLINOIS | FED. AID PROJECT | | |

150 140 130 120 110 100 90 80 70 60 50 40 30 20 10 0 10 20 30 40 50 60 70 80 90 100 110 120 130 140 150

LEGEND


- TEMPORARY PCC PAVEMENT
- REMOVAL
- MILLING
- TEMPORARY HOT-MIX ASPHALT RAMP

595
590
585
580

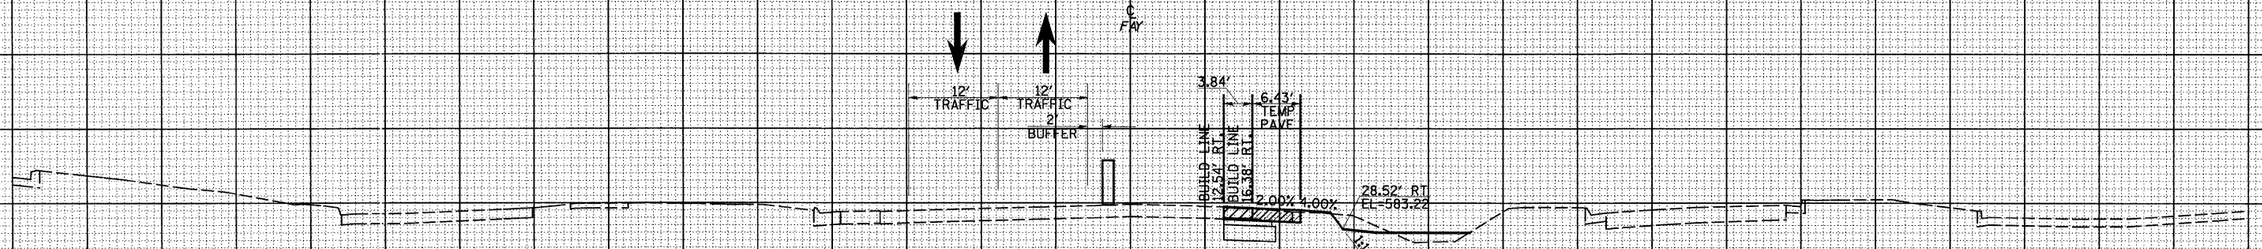


**37 + 50.00**

STAGE 1 CUT=12 FILL=2
STAGE 1B CUT=0 FILL=0

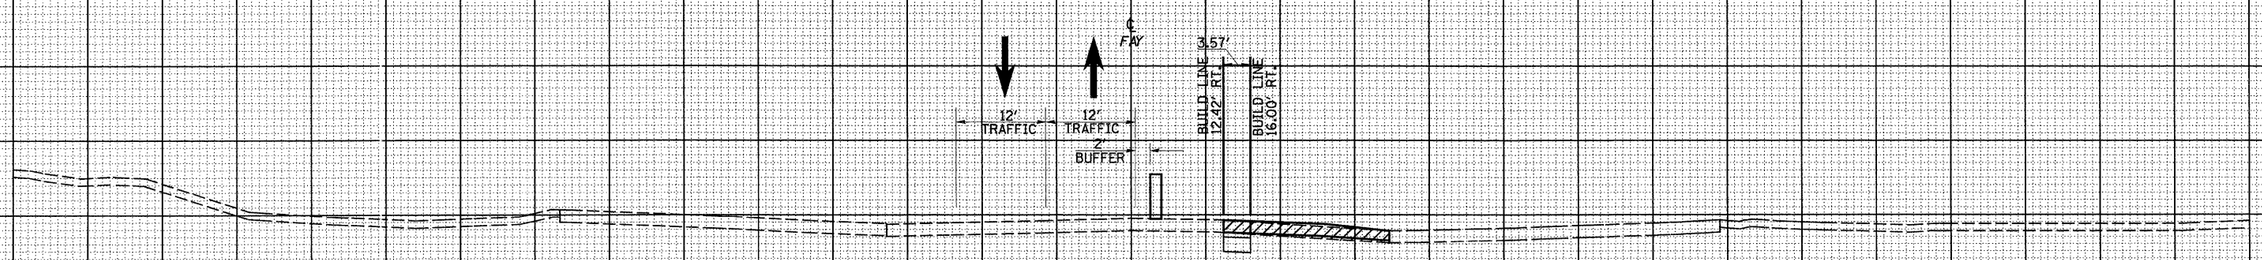


595
590
585
580

**37 + 00.00**
**C.E. LT**
**C.E. RT**

STAGE 1 CUT=1 FILL=3
STAGE 1B CUT=0 FILL=0

150 140 130 120 110 100 90 80 70 60 50 40 30 20 10 0 10 20 30 40 50 60 70 80 90 100 110 120 130 140 150

FINAL SURVEY — NOTE BOOK — NO. — BY — DATE
SURVEYED — PLOTTED — TEMPLATE — AREAS — AREAS CHECKED

ORIGINAL SURVEY — NOTE BOOK — NO. — BY — DATE
SURVEYED — PLOTTED — TEMPLATE — AREAS — AREAS CHECKED

| | | | |
|---|---|---|---|
| FILE NAME = S:\Projects\1483-00\M72.57-7R\dgn\Fayette\mnF47M1TStage1.dgn | USER NAME = linda | DESIGNED - JWS | REVISED - |
| | | DRAWN - LEC | REVISED - |
| | PLOT SCALE = 20.0000 ' / IN. | CHECKED - BRM | REVISED - |
| | PLOT DATE = 6/23/2010 | DATE - 11-05-07 | REVISED - |

**STATE OF ILLINOIS**
**DEPARTMENT OF TRANSPORTATION**


**MAINTENANCE OF TRAFFIC, FAYETTE AVE. (STAGE 1)**

SCALE: 1"=10' | SHEET NO. 4 OF 52 SHEETS | STA. 37+00.00 TO STA. 37+50.00

| F.A. RTE. | SECTION | COUNTY | TOTAL SHEETS | SHEET NO. |
|---|---|---|---|---|
| 57/70 | (25-3) I-6 | EFFINGHAM | 839 | 568 |
| | | CONTRACT NO. 74293 | | |
| FED. ROAD DIST. NO. | ILLINOIS | FED. AID PROJECT | | |

LEGEND

- TEMPORARY PCC PAVEMENT
- REMOVAL
- MILLING
- TEMPORARY HOT-MIX ASPHALT RAMP

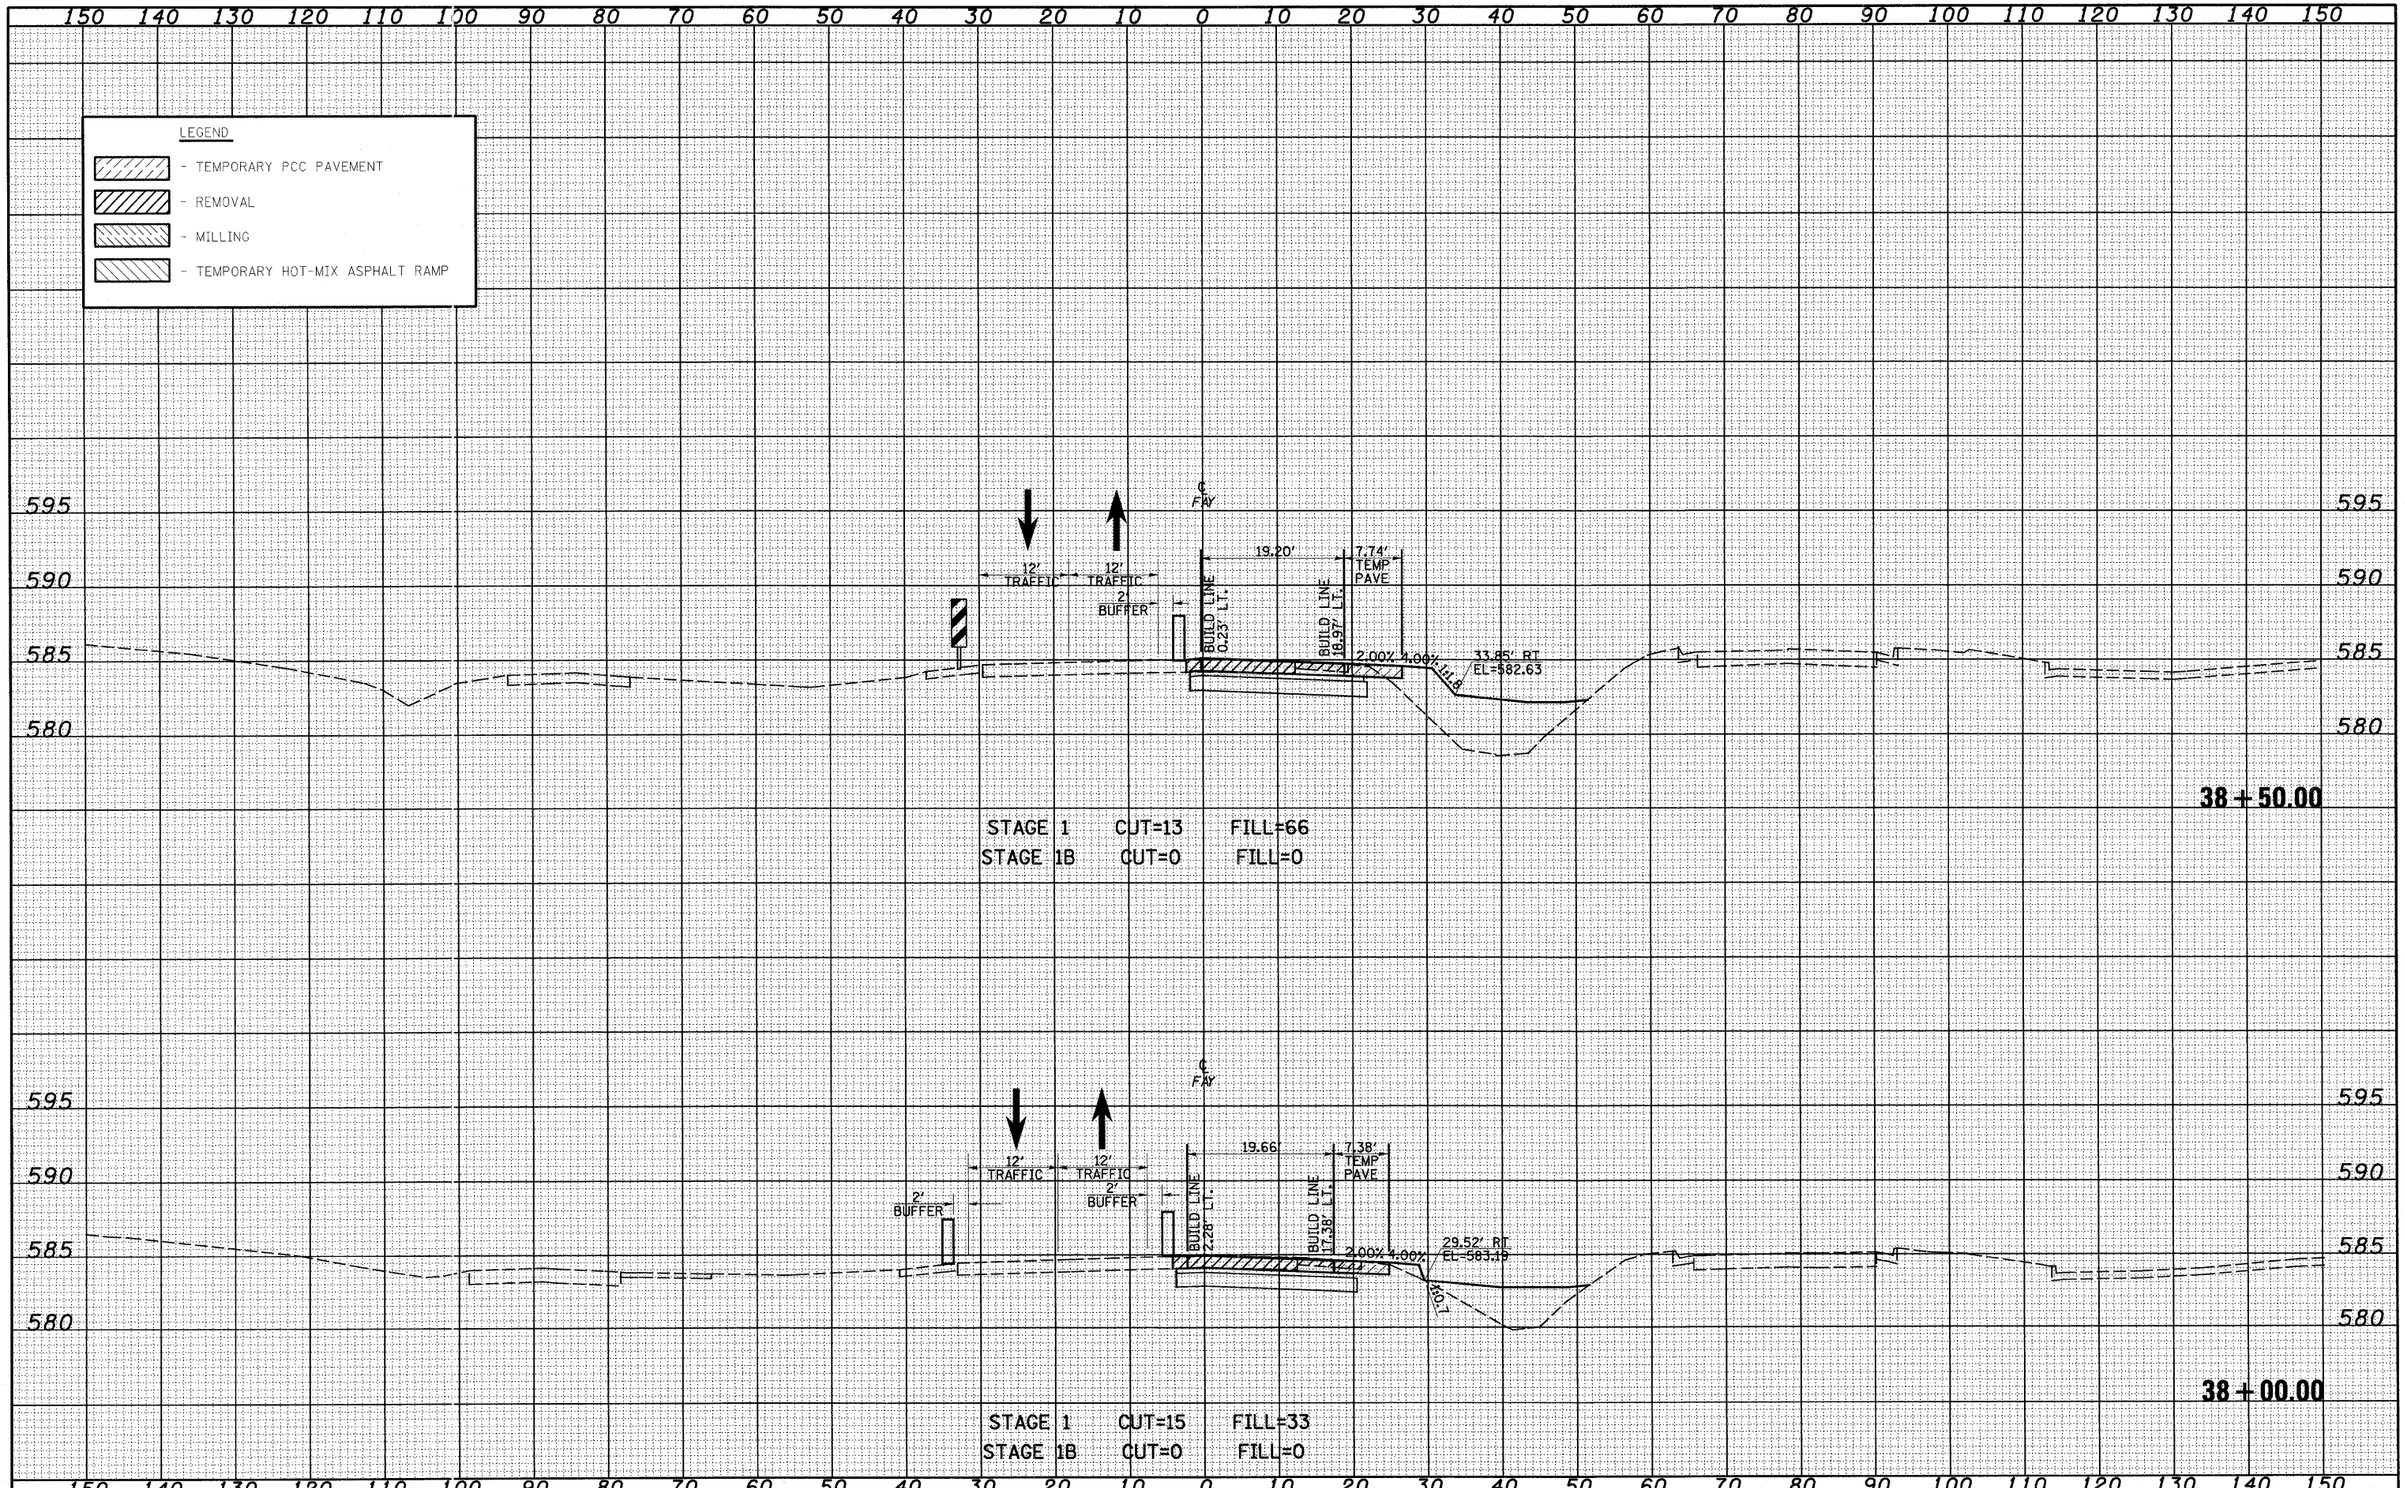


FINAL SURVEY — NOTE BOOK — NO. — SURVEYED — PLOTTED — TEMPLATE — AREAS — CHECKED — BY — DATE

ORIGINAL SURVEY — NOTE BOOK — NO. — SURVEYED — PLOTTED — TEMPLATE — AREAS — CHECKED — BY — DATE

| | | | |
|---|---|---|---|
| FILE NAME = S:\Projects\1483-00872.57-7P.dgn\Fayette\sect\fi70MT5stage1.dgn | USER NAME = linda | DESIGNED - JWS | REVISED - |
| | | DRAWN - LEC | REVISED - |
| | PLOT SCALE = 20.0000 ' / IN. | CHECKED - BRM | REVISED - |
| | PLOT DATE = 6/23/2010 | DATE - 11-05-07 | REVISED - |

**STATE OF ILLINOIS**
**DEPARTMENT OF TRANSPORTATION**


**MAINTENANCE OF TRAFFIC, FAYETTE AVE. (STAGE 1)**


SCALE: 1"=10' | SHEET NO. 5 OF 52 SHEETS | STA. 38+00.00 TO STA. 38+50.00

| F.A. RTE. | SECTION | COUNTY | TOTAL SHEETS | SHEET NO. |
|---|---|---|---|---|
| 57/70 | (25-3) I-6 | EFFINGHAM | 839 | 569 |
| | | CONTRACT NO. 74293 | | |
| FED. ROAD DIST. NO. | ILLINOIS | FED. AID PROJECT | | |

LEGEND

- TEMPORARY PCC PAVEMENT
- REMOVAL
- MILLING
- TEMPORARY HOT-MIX ASPHALT RAMP

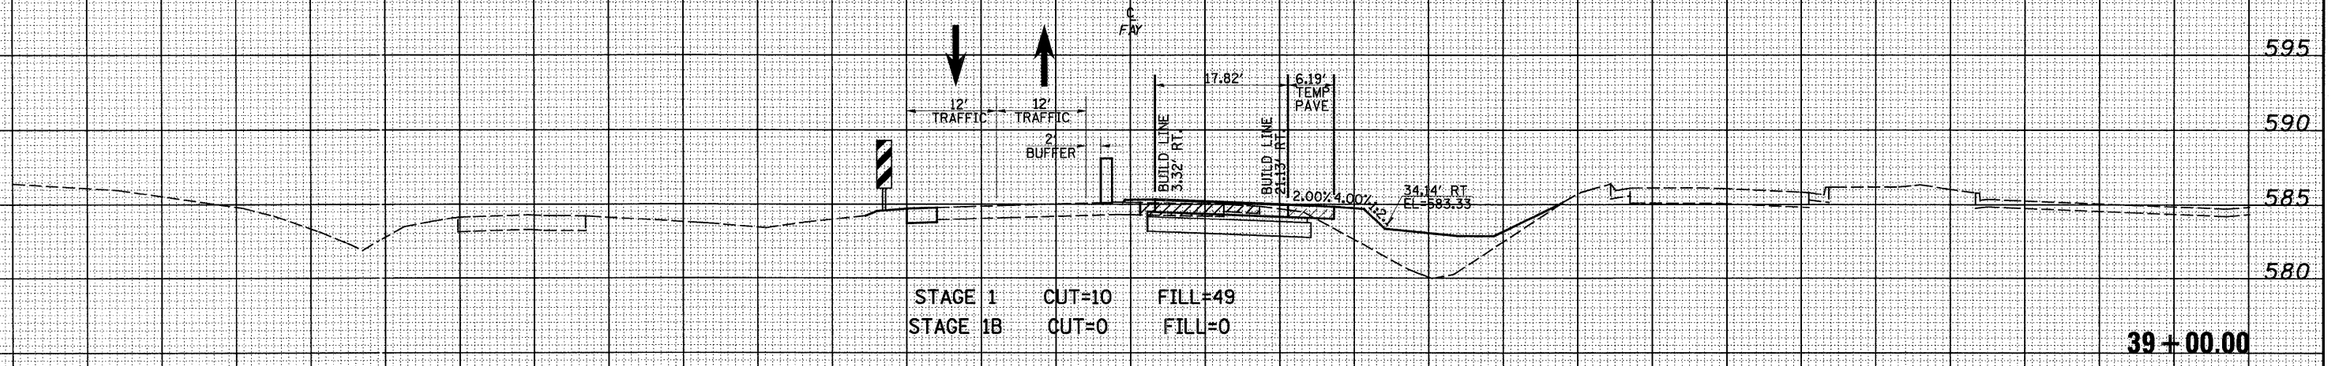

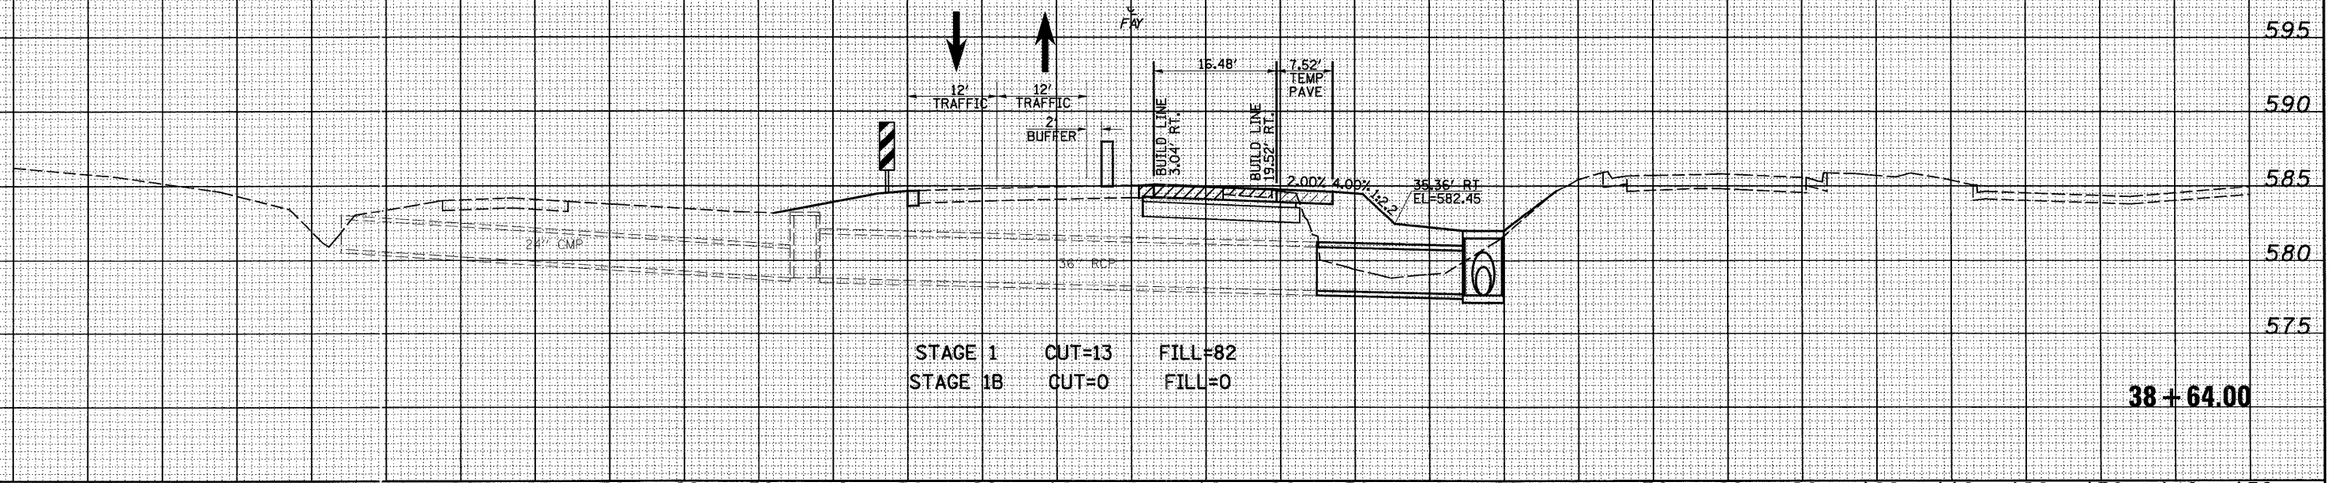
| FILE NAME = S:\Projects\M03-00072.57-7P\dgn\Fayette\mnl\FAYM07Stage1.dgn | USER NAME = linda | DESIGNED - JWS | REVISED - |
|---|---|---|---|
| | | DRAWN - LEC | REVISED - |
| | PLOT SCALE = 20.0000 ' / IN. | CHECKED - BRM | REVISED - |
| | PLOT DATE = 6/23/2010 | DATE - 11-05-07 | REVISED - |

**STATE OF ILLINOIS**
**DEPARTMENT OF TRANSPORTATION**

**MAINTENANCE OF TRAFFIC, FAYETTE AVE. (STAGE 1)**

SCALE: 1"=10' | SHEET NO. 6 OF 52 SHEETS | STA. 38+64.00 | TO STA. 39+00.00

| F.A. RTE. | SECTION | COUNTY | TOTAL SHEETS | SHEET NO. |
|---|---|---|---|---|
| 57/70 | (25-3) I-6 | EFFINGHAM | 839 | 570 |
| | | CONTRACT NO. 74293 | | |
| FED. ROAD DIST. NO. | ILLINOIS | FED. AID PROJECT | | |


FINAL SURVEY — NOTE BOOK — NO. — SURVEYED — PLOTTED — TEMPLATE — AREAS — AREAS CHECKED — BY — DATE

ORIGINAL SURVEY — NOTE BOOK — NO. — SURVEYED — PLOTTED — TEMPLATE — AREAS — AREAS CHECKED — BY — DATE

| FINAL SURVEY | BY | DATE |
|---|---|---|
| SURVEYED | | |
| PLOTTED | | |
| NOTE BOOK | TEMPLATE | |
| NO. | AREAS | |
| | AREAS CHECKED | |

LEGEND

- TEMPORARY PCC PAVEMENT
- REMOVAL
- MILLING
- TEMPORARY HOT-MIX ASPHALT RAMP

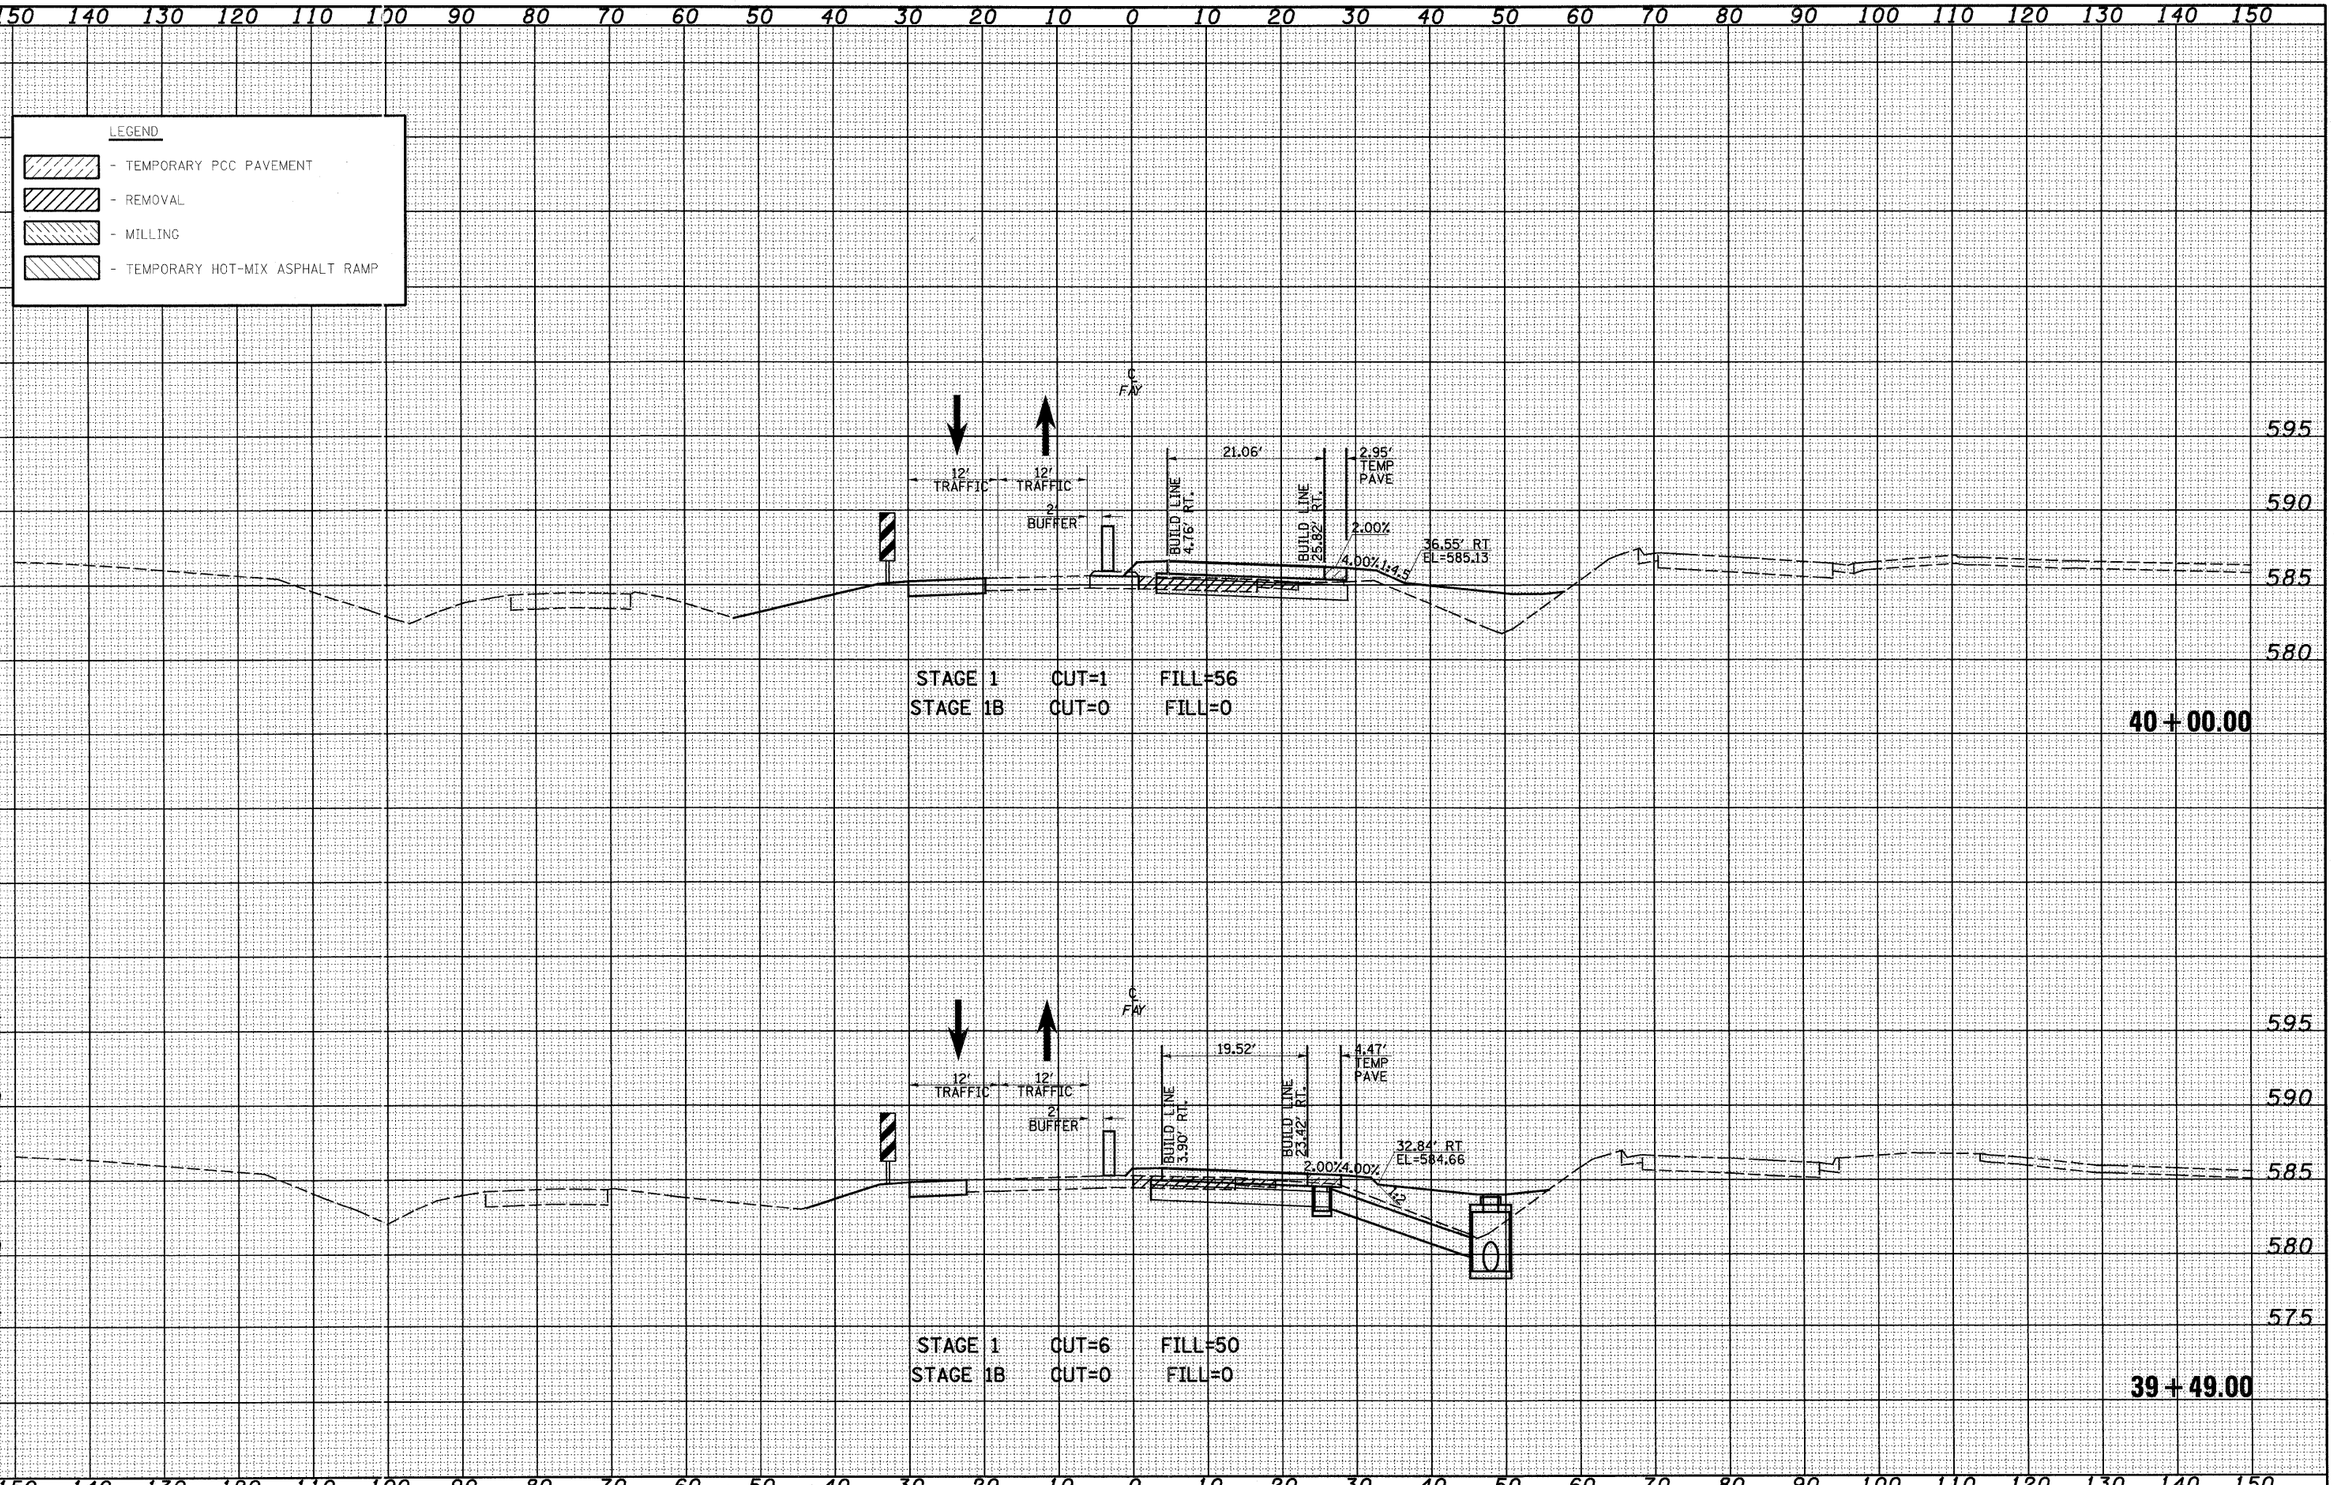


| ORIGINAL SURVEY | BY | DATE |
|---|---|---|
| SURVEYED | | |
| PLOTTED | | |
| NOTE BOOK | TEMPLATE | |
| NO. | AREAS | |
| | AREAS CHECKED | |

| | | | |
|---|---|---|---|
| FILE NAME = S:\Projects\M82-88872.57-TM\dgn\Fayette\xsnFAYMOTStageL.dgn | USER NAME = linda | DESIGNED - JWS | REVISED - |
| | | DRAWN - LEC | REVISED - |
| | PLOT SCALE = 20.0000 ' / IN. | CHECKED - BRM | REVISED - |
| | PLOT DATE = 6/23/2010 | DATE - 11-05-07 | REVISED - |

**STATE OF ILLINOIS**
**DEPARTMENT OF TRANSPORTATION**

**MAINTENANCE OF TRAFFIC, FAYETTE AVE. (STAGE 1)**

SCALE: 1"=10' | SHEET NO. 7 OF 52 SHEETS | STA. 39+49.00 TO STA. 40+00.00


| F.A. RTE. | SECTION | COUNTY | TOTAL SHEETS | SHEET NO. |
|---|---|---|---|---|
| 57/70 | (25-3) I-6 | EFFINGHAM | 839 | 571 |
| | | CONTRACT NO. 74293 | | |
| FED. ROAD DIST. NO. | ILLINOIS | FED. AID PROJECT | | |

150 140 130 120 110 100 90 80 70 60 50 40 30 20 10 0 10 20 30 40 50 60 70 80 90 100 110 120 130 140 150

605 600 595 590 585 580


LEGEND

- TEMPORARY PCC PAVEMENT
- REMOVAL
- MILLING
- TEMPORARY HOT-MIX ASPHALT RAMP

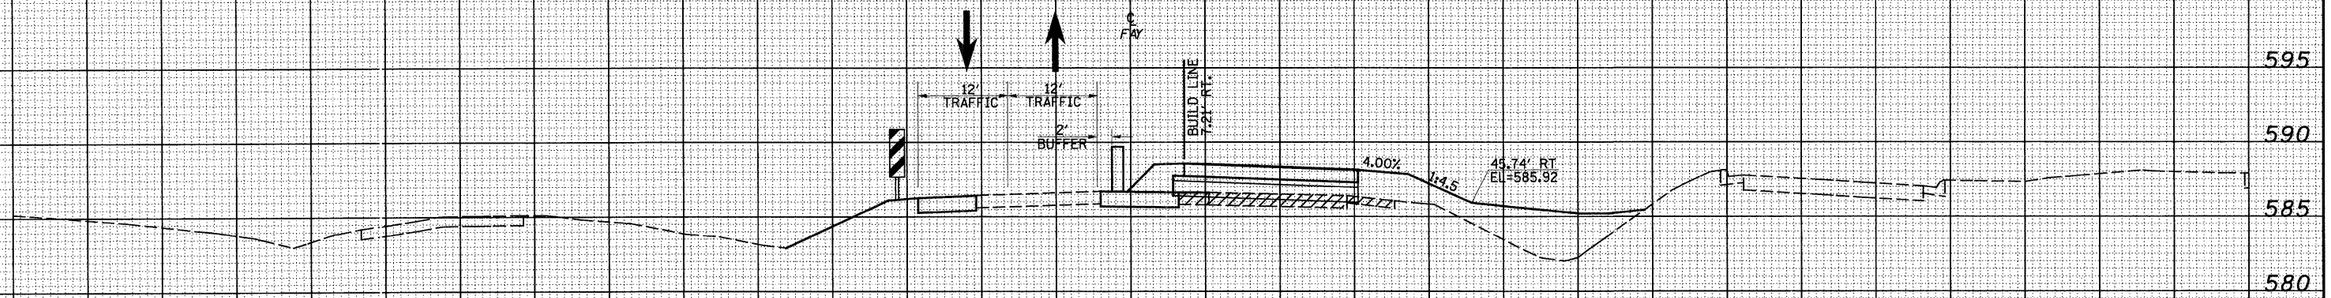


STAGE 1 CUT=0 FILL=120
STAGE 1B CUT=0 FILL=0

**41+00.00**

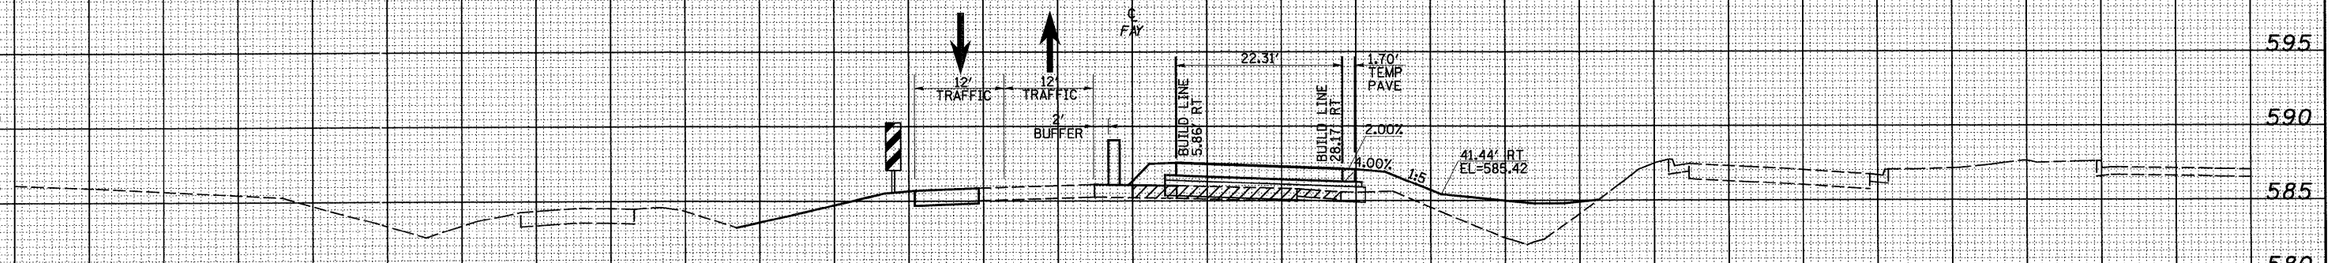


STAGE 1 CUT=0 FILL=91
STAGE 1B CUT=0 FILL=0

**40+50.00**

150 140 130 120 110 100 90 80 70 60 50 40 30 20 10 0 10 20 30 40 50 60 70 80 90 100 110 120 130 140 150

FINAL SURVEY — NOTE BOOK — NO. — SURVEYED — PLOTTED — TEMPLATE — AREAS — AREAS CHECKED — BY — DATE

ORIGINAL SURVEY — NOTE BOOK — NO. — SURVEYED — PLOTTED — TEMPLATE — AREAS — AREAS CHECKED — BY — DATE

| | | | | |
|---|---|---|---|---|
| FILE NAME = S:\Projects\4003-00972.57-TP\dgn\Fayette\sht\f4070075tmpltLdgn | USER NAME = linda | DESIGNED - JWS | REVISED - | **STATE OF ILLINOIS DEPARTMENT OF TRANSPORTATION** |
| | | DRAWN - LEC | REVISED - | |
| | PLOT SCALE = 20.0000 ' / IN. | CHECKED - BRM | REVISED - | |
| | PLOT DATE = 6/23/2010 | DATE - 11-05-07 | REVISED - | |

**MAINTENANCE OF TRAFFIC, FAYETTE AVE. (STAGE 1)**


SCALE: 1"=10' | SHEET NO. 8 OF 52 SHEETS | STA. 40+50.00 TO STA. 41+00.00

| F.A. RTE. | SECTION | COUNTY | TOTAL SHEETS | SHEET NO. |
|---|---|---|---|---|
| 57/70 | (25-3) I-6 | EFFINGHAM | 839 | 572 |
| | | CONTRACT NO. 74293 | | |
| FED. ROAD DIST. NO. | ILLINOIS | FED. AID PROJECT | | |

| FINAL SURVEY | SURVEYED | BY | DATE |
|---|---|---|---|
| NOTE BOOK | PLOTTED | | |
| NO. | TEMPLATE AREAS | | |
| | AREAS CHECKED | | |


LEGEND

- TEMPORARY PCC PAVEMENT
- REMOVAL
- MILLING
- TEMPORARY HOT-MIX ASPHALT RAMP

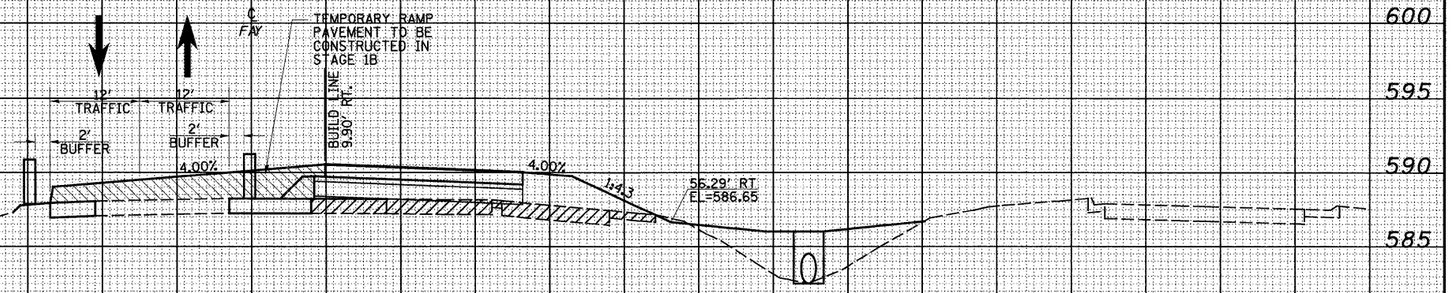


STAGE 1 CUT=3 FILL=163
STAGE 1B CUT=5 FILL=0

**42+00.00**

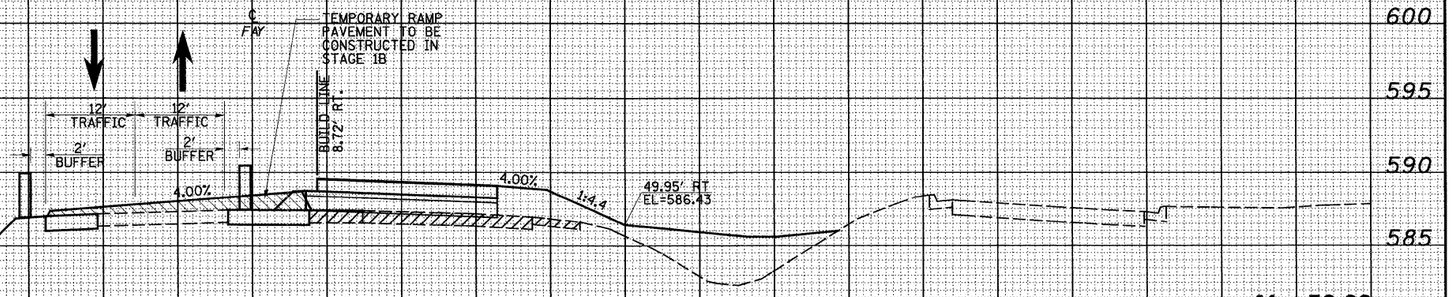


STAGE 1 CUT=0 FILL=139
STAGE 1B CUT=4 FILL=0

**41+50.00**

| ORIGINAL SURVEY | SURVEYED | BY | DATE |
|---|---|---|---|
| NOTE BOOK | PLOTTED | | |
| NO. | TEMPLATE AREAS | | |
| | AREAS CHECKED | | |

| | | | |
|---|---|---|---|
| FILE NAME = S:\Projects\MED-00072.57-7R\dgn\Fayette\ros\FAYMOTStage1.dgn | USER NAME = linda | DESIGNED - JWS | REVISED - |
| | | DRAWN - LEC | REVISED - |
| | PLOT SCALE = 20.0000 ' / IN. | CHECKED - BRM | REVISED - |
| | PLOT DATE = 6/23/2010 | DATE - 11-05-07 | REVISED - |

**STATE OF ILLINOIS**
**DEPARTMENT OF TRANSPORTATION**

**MAINTENANCE OF TRAFFIC, FAYETTE AVE. (STAGE 1)**

SCALE: 1"=10' | SHEET NO. 9 OF 52 SHEETS | STA. 41+50.00 TO STA. 42+00.00


| F.A. RTE. | SECTION | COUNTY | TOTAL SHEETS | SHEET NO. |
|---|---|---|---|---|
| 57/70 | (25-3) I-6 | EFFINGHAM | 839 | 573 |
| | | CONTRACT NO. 74293 | | |
| FED. ROAD DIST. NO. | ILLINOIS | FED. AID PROJECT | | |

150 140 130 120 110 100 90 80 70 60 50 40 30 20 10 0 10 20 30 40 50 60 70 80 90 100 110 120 130 140 150

LEGEND

- TEMPORARY PCC PAVEMENT
- REMOVAL
- MILLING
- TEMPORARY HOT-MIX ASPHALT RAMP


| FINAL SURVEY | NOTE BOOK | SURVEYED | PLOTTED | TEMPLATE | AREAS | AREAS CHECKED | NO. | BY | DATE |
|---|---|---|---|---|---|---|---|---|---|

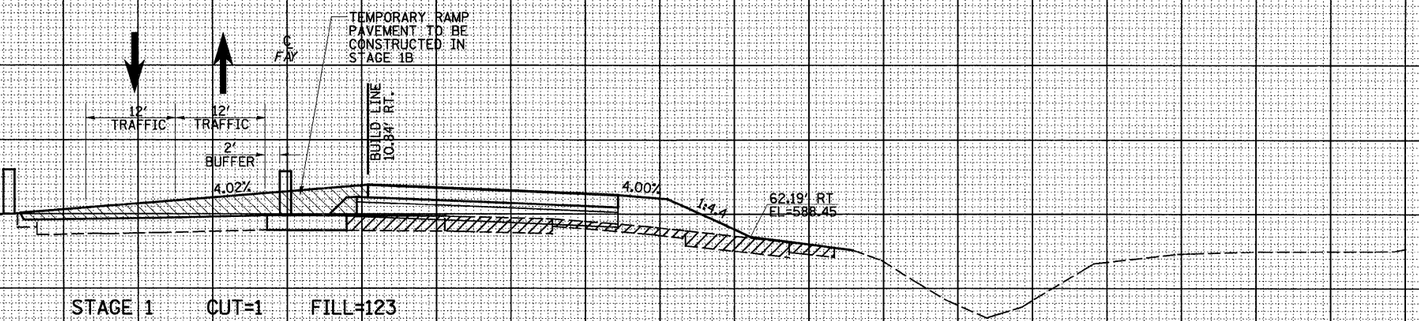


STAGE 1 CUT=1 FILL=123
STAGE 1B CUT=3 FILL=0

**42 + 72.00**

| ORIGINAL SURVEY | NOTE BOOK | SURVEYED | PLOTTED | TEMPLATE | AREAS | AREAS CHECKED | NO. | BY | DATE |
|---|---|---|---|---|---|---|---|---|---|

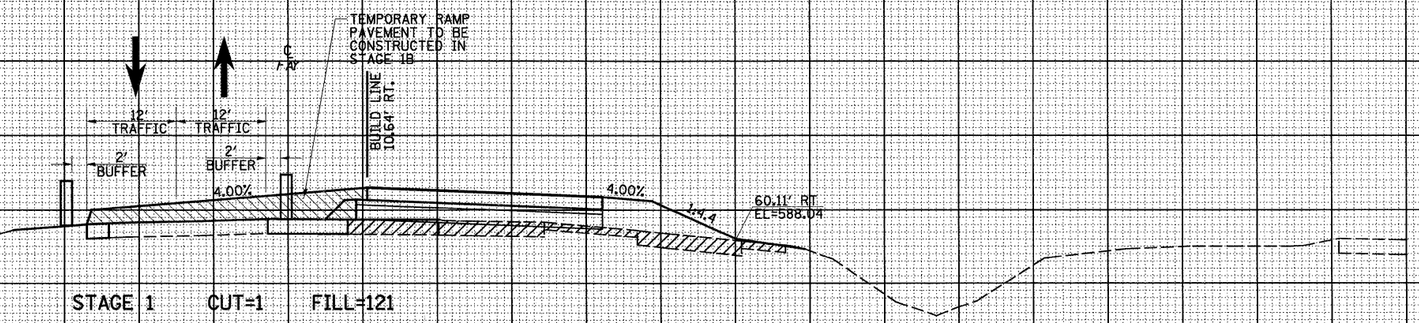


STAGE 1 CUT=1 FILL=121
STAGE 1B CUT=4 FILL=0

**42 + 50.00**

150 140 130 120 110 100 90 80 70 60 50 40 30 20 10 0 10 20 30 40 50 60 70 80 90 100 110 120 130 140 150

| | | | |
|---|---|---|---|
| FILE NAME = S:\Projects\1483-00072_57-70\dgn\Fayette\strat\FAY070stage1.dgn | USER NAME = linda | DESIGNED - JWS | REVISED - |
| | | DRAWN - LEC | REVISED - |
| | PLOT SCALE = 20.0000 ' / IN. | CHECKED - BRM | REVISED - |
| | PLOT DATE = 6/23/2010 | DATE - 11-05-07 | REVISED - |

**STATE OF ILLINOIS**
**DEPARTMENT OF TRANSPORTATION**

**MAINTENANCE OF TRAFFIC, FAYETTE AVE. (STAGE 1)**

SCALE: 1"=10' | SHEET NO. 10 OF 52 SHEETS | STA. 42+50.00 TO STA. 42+72.00


| F.A. RTE. | SECTION | COUNTY | TOTAL SHEETS | SHEET NO. |
|---|---|---|---|---|
| 57/70 | (25-3) I-6 | EFFINGHAM | 839 | 574 |
| | | CONTRACT NO. 74293 | | |
| FED. ROAD DIST. NO. | ILLINOIS | FED. AID PROJECT | | |

150 140 130 120 110 100 90 80 70 60 50 40 30 20 10 0 10 20 30 40 50 60 70 80 90 100 110 120 130 140 150

LEGEND


- TEMPORARY PCC PAVEMENT
- REMOVAL
- MILLING
- TEMPORARY HOT-MIX ASPHALT RAMP

600
595
590
585

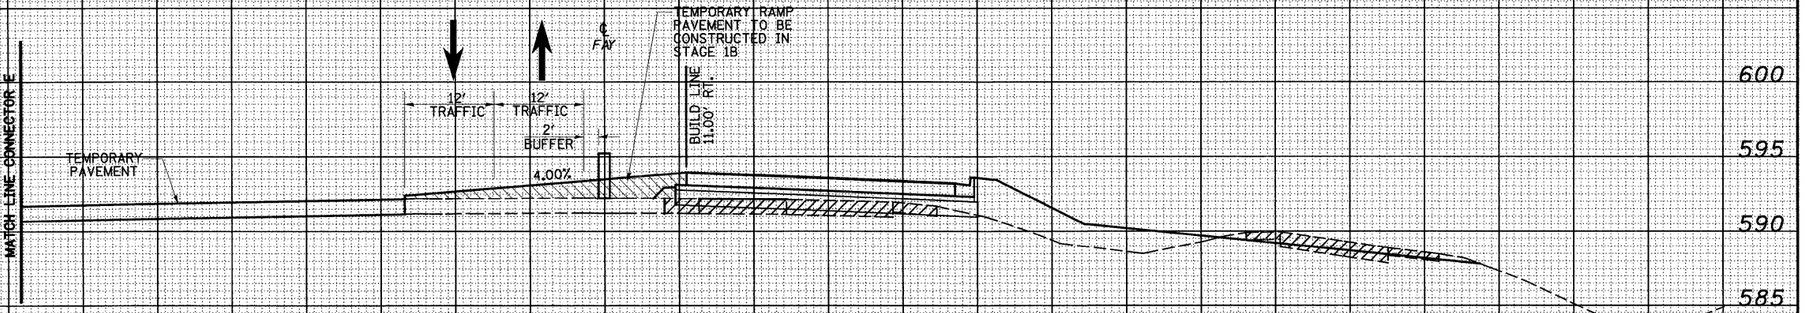


STAGE 1 CUT=10 FILL=123
STAGE 1B CUT=2 FILL=0

43 + 70.00

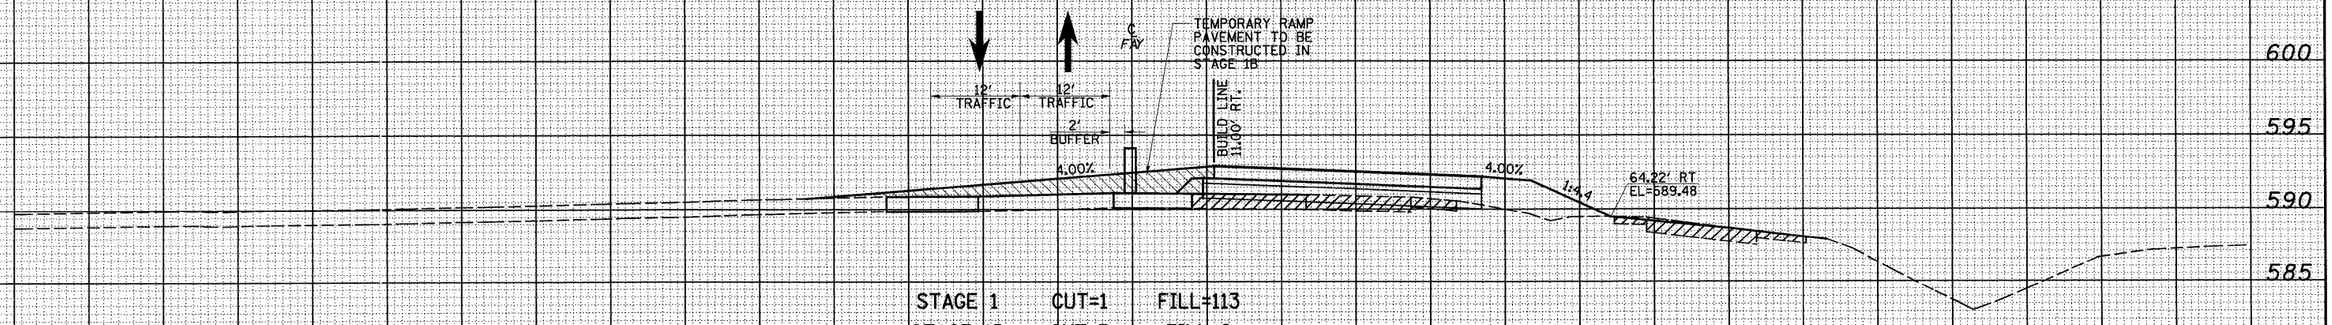


STAGE 1 CUT=1 FILL=113
STAGE 1B CUT=3 FILL=0

43 + 20.00

150 140 130 120 110 100 90 80 70 60 50 40 30 20 10 0 10 20 30 40 50 60 70 80 90 100 110 120 130 140 150

FINAL SURVEY NOTE BOOK NO. | SURVEYED | PLOTTED | TEMPLATE | AREAS | AREAS CHECKED | BY | DATE

ORIGINAL SURVEY NOTE BOOK NO. | SURVEYED | PLOTTED | TEMPLATE | AREAS | AREAS CHECKED | BY | DATE

| | | | |
|---|---|---|---|
| FILE NAME = S:\Projects\MED-RMRT2.57-7P\dgn\Fayette\sodFAP075stageLdgn | USER NAME = linda | DESIGNED - JWS | REVISED - |
| | | DRAWN - LEC | REVISED - |
| | PLOT SCALE = 20.0000 ' / IN. | CHECKED - BRM | REVISED - |
| | PLOT DATE = 6/23/2010 | DATE - 11-05-07 | REVISED - |

**STATE OF ILLINOIS**
**DEPARTMENT OF TRANSPORTATION**

**MAINTENANCE OF TRAFFIC, FAYETTE AVE. (STAGE 1)**

SCALE: 1"=10' | SHEET NO. 11 OF 52 SHEETS | STA. 43+20.00 TO STA. 43+70.00

| F.A. RTE. | SECTION | COUNTY | TOTAL SHEETS | SHEET NO. |
|---|---|---|---|---|
| 57/70 | (25-3) I-6 | EFFINGHAM | 839 | 575 |
| | | CONTRACT NO. 74293 | | |
| FED. ROAD DIST. NO. | ILLINOIS | FED. AID PROJECT | | |

150 140 130 120 110 100 90 80 70 60 50 40 30 20 10 0 10 20 30 40 50 60 70 80 90 100 110 120 130 140 150

LEGEND

- TEMPORARY PCC PAVEMENT
- REMOVAL
- MILLING
- TEMPORARY HOT-MIX ASPHALT RAMP


605
600
595
590




STAGE 1 CUT=54 FILL=161
STAGE 1B CUT=0 FILL=0

**44+50.00**

600
595
590
585

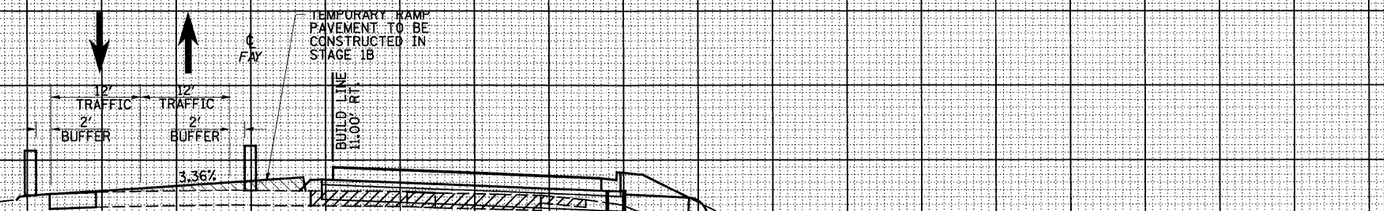


STAGE 1 CUT=23 FILL=131
STAGE 1B CUT=0 FILL=0

**44+00.00**

150 140 130 120 110 100 90 80 70 60 50 40 30 20 10 0 10 20 30 40 50 60 70 80 90 100 110 120 130 140 150

FINAL SURVEY — NOTE BOOK — NO. — SURVEYED — PLOTTED — TEMPLATE — AREAS — AREAS CHECKED — BY — DATE

ORIGINAL SURVEY — NOTE BOOK — NO. — SURVEYED — PLOTTED — TEMPLATE — AREAS — AREAS CHECKED — BY — DATE

| | | | |
|---|---|---|---|
| FILE NAME = S:\Projects\483-60872_57-7R-dgn\Fayette\sht#11MOTStageLdgn | USER NAME = linda | DESIGNED - JWS | REVISED - |
| | | DRAWN - LEC | REVISED - |
| | PLOT SCALE = 20.0000 ' / IN. | CHECKED - BRM | REVISED - |
| | PLOT DATE = 6/23/2010 | DATE - 11-05-07 | REVISED - |

**STATE OF ILLINOIS**
**DEPARTMENT OF TRANSPORTATION**

**MAINTENANCE OF TRAFFIC, FAYETTE AVE. (STAGE 1)**


SCALE: 1"=10' | SHEET NO. 12 OF 52 SHEETS | STA. 44+00.00 TO STA. 44+50.00

| F.A. RTE. | SECTION | COUNTY | TOTAL SHEETS | SHEET NO. |
|---|---|---|---|---|
| 57/70 | (25-3) I-6 | EFFINGHAM | 839 | 576 |
| | | CONTRACT NO. 74293 | | |
| FED. ROAD DIST. NO. | ILLINOIS | FED. AID PROJECT | | |

| FINAL SURVEY | NOTE BOOK | SURVEYED | PLOTTED | TEMPLATE | AREAS | AREAS CHECKED | BY | DATE |
|---|---|---|---|---|---|---|---|---|
| NO. | | | | | | | | |

LEGEND

- TEMPORARY PCC PAVEMENT
- REMOVAL
- MILLING
- TEMPORARY HOT-MIX ASPHALT RAMP

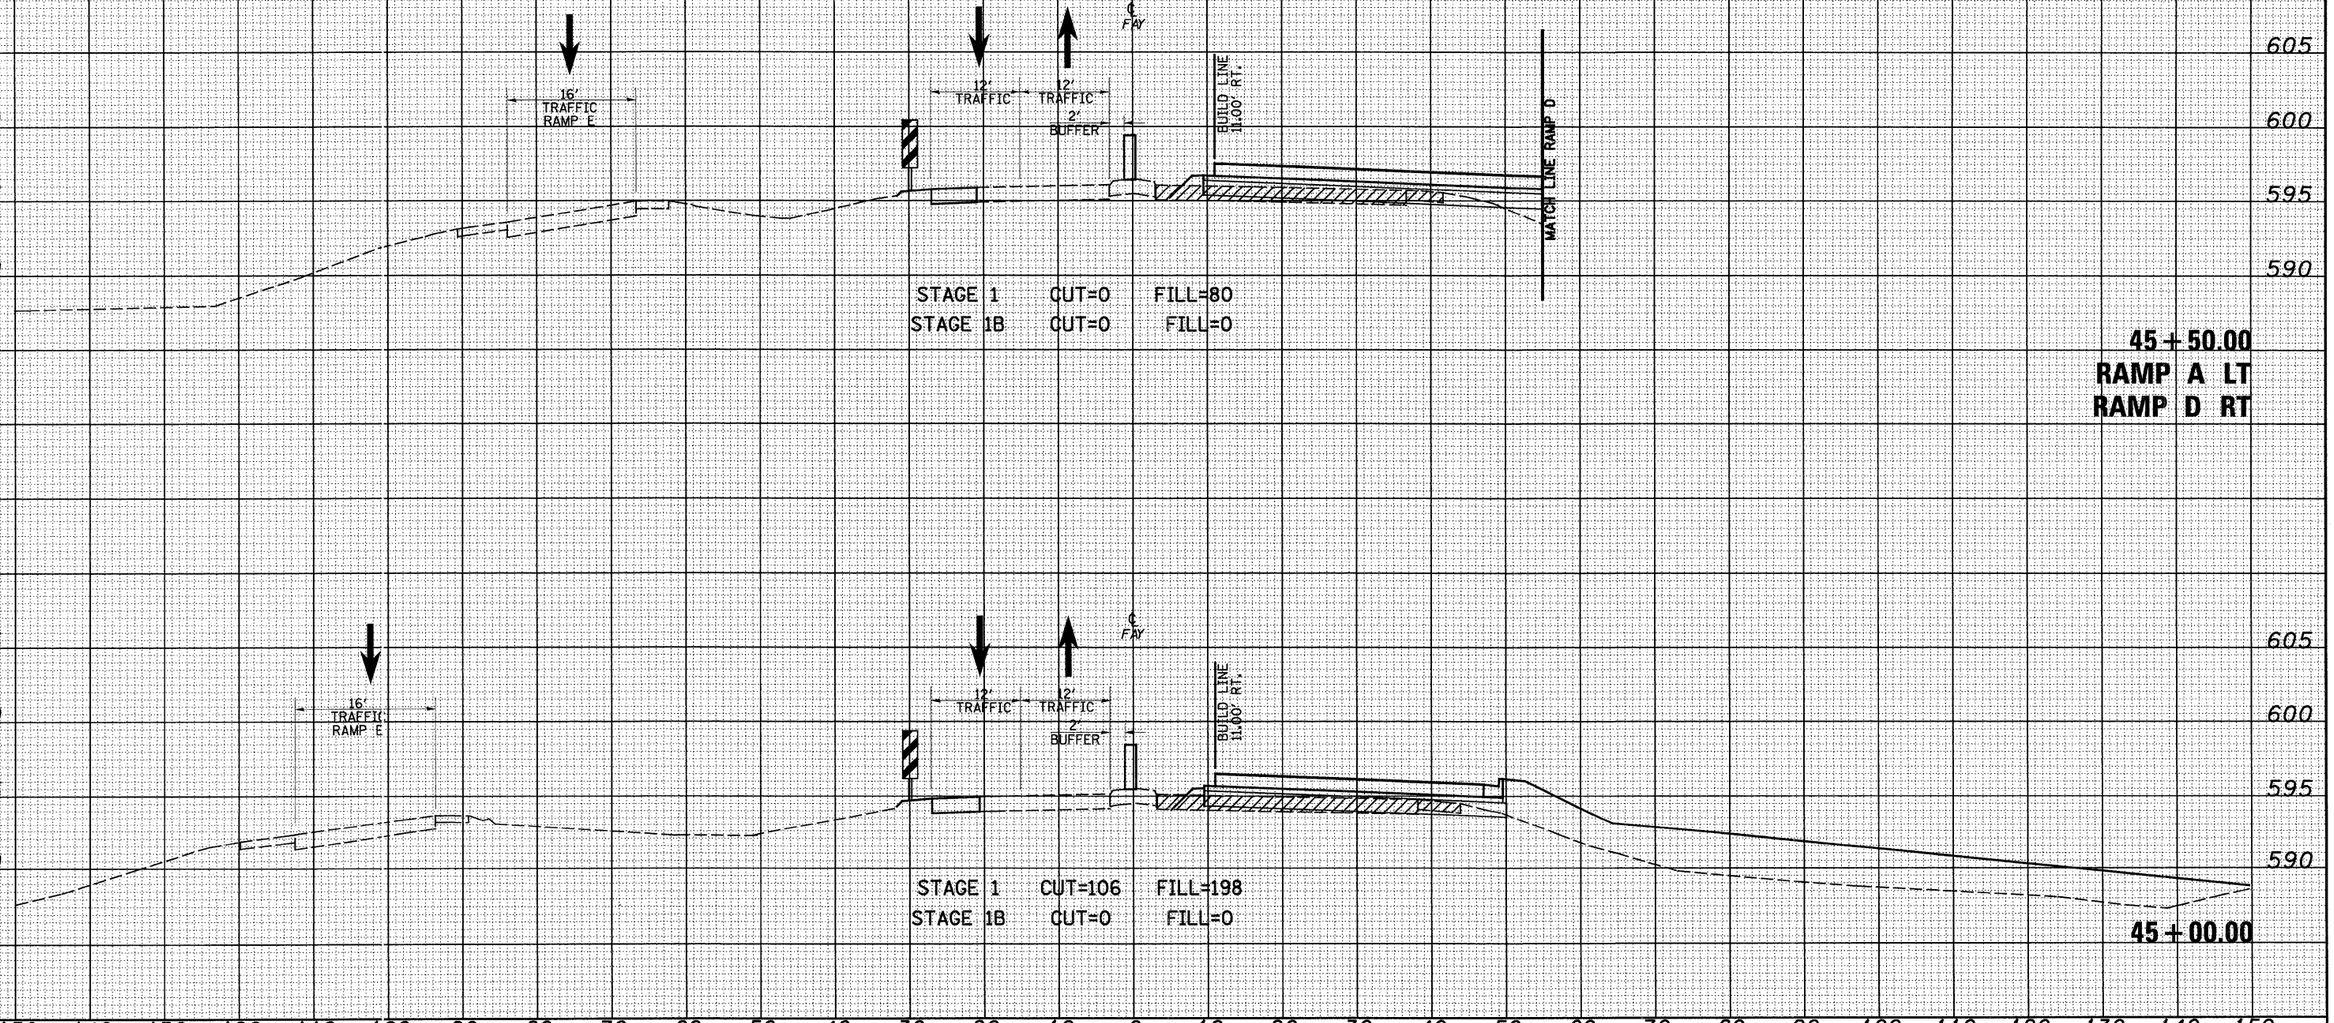


| ORIGINAL SURVEY | NOTE BOOK | SURVEYED | PLOTTED | TEMPLATE | AREAS | AREAS CHECKED | BY | DATE |
|---|---|---|---|---|---|---|---|---|
| NO. | | | | | | | | |

| | | | |
|---|---|---|---|
| FILE NAME = S:\Projects\483-08072_57-7P\dgn\Fayette\ass\FAYM07Stage1.dgn | USER NAME = linda | DESIGNED - JWS | REVISED - |
| | | DRAWN - LEC | REVISED - |
| | PLOT SCALE = 20.0000 ' / IN. | CHECKED - BRM | REVISED - |
| | PLOT DATE = 6/23/2010 | DATE - 11-05-07 | REVISED - |

**STATE OF ILLINOIS**
**DEPARTMENT OF TRANSPORTATION**

**MAINTENANCE OF TRAFFIC, FAYETTE AVE. (STAGE 1)**

SCALE: 1"=10' | SHEET NO. 13 OF 52 SHEETS | STA. 45+00.00 TO STA. 45+50.00


| F.A. RTE. | SECTION | COUNTY | TOTAL SHEETS | SHEET NO. |
|---|---|---|---|---|
| 57/70 | (25-3) I-6 | EFFINGHAM | 839 | 577 |
| | | CONTRACT NO. 74293 | | |
| FED. ROAD DIST. NO. | ILLINOIS | FED. AID PROJECT | | |

150 140 130 120 110 100 90 80 70 60 50 40 30 20 10 0 10 20 30 40 50 60 70 80 90 100 110 120 130 140 150

LEGEND


- TEMPORARY PCC PAVEMENT
- REMOVAL
- MILLING
- TEMPORARY HOT-MIX ASPHALT RAMP

605
600
595
590

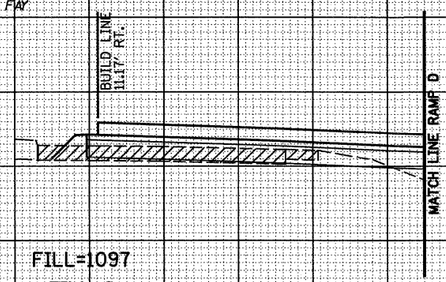


STAGE 1 CUT=0 FILL=1097
STAGE 1B CUT=0 FILL=0

**45 + 69.34**
**SKEWED 10.00°**
**RAMP D RT**

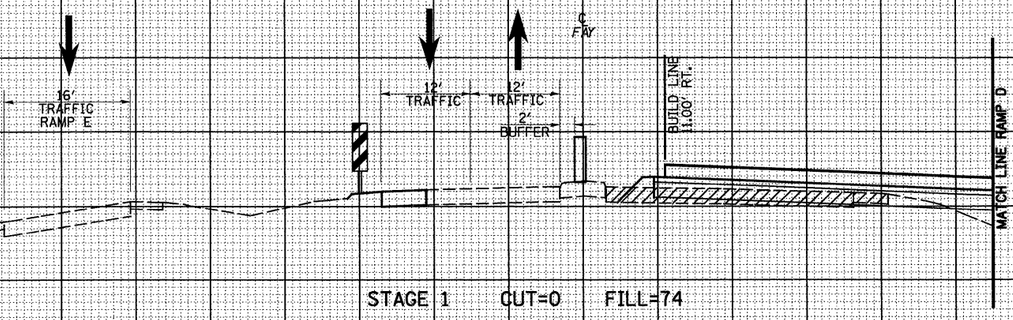


STAGE 1 CUT=0 FILL=74
STAGE 1B CUT=0 FILL=0

**45 + 63.25**
**RAMP A LT**
**RAMP D RT**

150 140 130 120 110 100 90 80 70 60 50 40 30 20 10 0 10 20 30 40 50 60 70 80 90 100 110 120 130 140 150

FINAL SURVEY: NOTE BOOK | SURVEYED | PLOTTED | TEMPLATE | AREAS | AREAS CHECKED | BY | DATE | NO.

ORIGINAL SURVEY: NOTE BOOK | SURVEYED | PLOTTED | TEMPLATE | AREAS | AREAS CHECKED | BY | DATE | NO.

| | | | |
|---|---|---|---|
| FILE NAME = S:\Projects\HBD-0007(.57-7W\dgn\Fayette\sstFAY1075stageIb.dgn | USER NAME = linda | DESIGNED - JWS | REVISED - |
| | | DRAWN - LEC | REVISED - |
| | PLOT SCALE = 20.0000 ' / IN. | CHECKED - BRM | REVISED - |
| | PLOT DATE = 6/23/2010 | DATE - 11-05-07 | REVISED - |

**STATE OF ILLINOIS**
**DEPARTMENT OF TRANSPORTATION**

**MAINTENANCE OF TRAFFIC, FAYETTE AVE. (STAGE 1)**

SCALE: 1"=10' | SHEET NO. 14 OF 52 SHEETS | STA. 45+63.25 TO STA. 45+69.34

| F.A. RTE. | SECTION | COUNTY | TOTAL SHEETS | SHEET NO. |
|---|---|---|---|---|
| 57/70 | (25-3) I-6 | EFFINGHAM | 839 | 578 |
| | | CONTRACT NO. 74293 | | |
| FED. ROAD DIST. NO. | ILLINOIS | FED. AID PROJECT | | |

150 140 130 120 110 100 90 80 70 60 50 40 30 20 10 0 10 20 30 40 50 60 70 80 90 100 110 120 130 140 150

LEGEND

- TEMPORARY PCC PAVEMENT
- REMOVAL
- MILLING
- TEMPORARY HOT-MIX ASPHALT RAMP

605
600
595
590

16' TRAFFIC
RAMP E
2' BUFFER
2' BUFFER

12' TRAFFIC
2' BUFFER

12' TRAFFIC
2' BUFFER

℄ FAY

STAGE 1 CUT=0 FILL=0
STAGE 1B CUT=0 FILL=0

**45+89.88**
**RAMP A LT**

16' TRAFFIC
RAMP E
2' BUFFER
2' BUFFER

12' TRAFFIC
2' BUFFER

12' TRAFFIC
2' BUFFER

℄ FAY

BUILD LINE
11.00' RT.

MATCH LINE RAMP D

STAGE 1 CUT=0 FILL=77
STAGE 1B CUT=0 FILL=0

**45+83.88**
**RAMP A LT**
**RAMP D RT**

150 140 130 120 110 100 90 80 70 60 50 40 30 20 10 0 10 20 30 40 50 60 70 80 90 100 110 120 130 140 150

FINAL SURVEY — NOTE BOOK — NO. — SURVEYED — PLOTTED — TEMPLATE — AREAS — AREAS CHECKED — BY — DATE

ORIGINAL SURVEY — NOTE BOOK — SURVEYED — PLOTTED — TEMPLATE — AREAS — AREAS CHECKED — BY — DATE

| | | | |
|---|---|---|---|
| FILE NAME = S:\Projects\403-R0072.57-TR\dgn\Fayette\rnsRR10101StageA1.dgn | USER NAME = linda | DESIGNED - JWS | REVISED - |
| | | DRAWN - LEC | REVISED - |
| | PLOT SCALE = 20.0000 ' / IN. | CHECKED - BRM | REVISED - |
| | PLOT DATE = 6/23/2010 | DATE - 11-05-07 | REVISED - |

**STATE OF ILLINOIS**
**DEPARTMENT OF TRANSPORTATION**

**MAINTENANCE OF TRAFFIC, FAYETTE AVE. (STAGE 1)**

SCALE: 1"=10' | SHEET NO. 15 OF 52 SHEETS | STA. 45+83.88 | TO STA. 45+89.88


| F.A. RTE. | SECTION | COUNTY | TOTAL SHEETS | SHEET NO. |
|---|---|---|---|---|
| 57/70 | (25-3) I-6 | EFFINGHAM | 839 | 579 |
| | | CONTRACT NO. 74293 | | |
| FED. ROAD DIST. NO. | ILLINOIS | FED. AID PROJECT | | |

150 140 130 120 110 100 90 80 70 60 50 40 30 20 10 0 10 20 30 40 50 60 70 80 90 100 110 120 130 140 150

LEGEND


- TEMPORARY PCC PAVEMENT
- REMOVAL
- MILLING
- TEMPORARY HOT-MIX ASPHALT RAMP

605
600
595
590

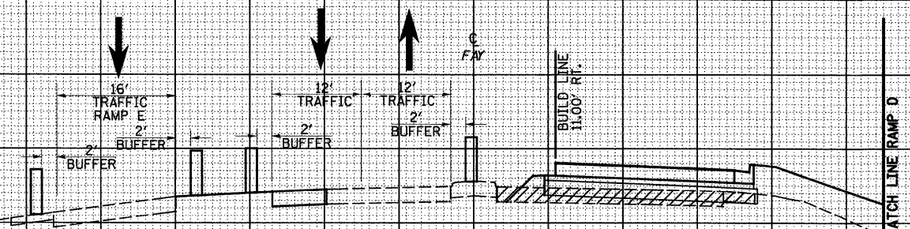


STAGE 1 CUT=0 FILL=86
STAGE 1B CUT=0 FILL=0

**46+25.00**

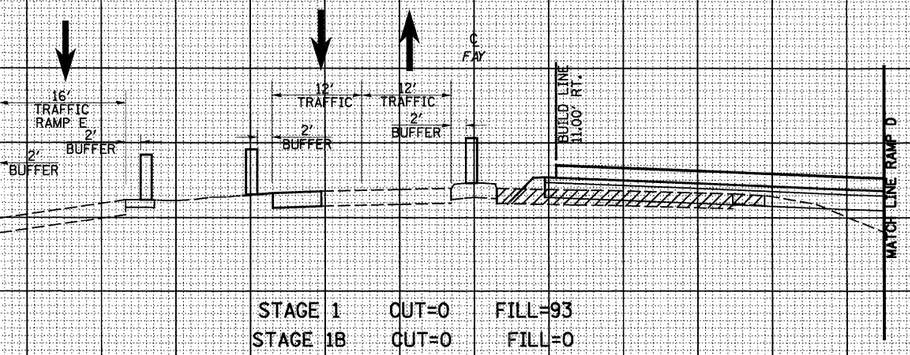


STAGE 1 CUT=0 FILL=93
STAGE 1B CUT=0 FILL=0

**46+00.00**
**RAMP A LT**
**RAMP D RT**

150 140 130 120 110 100 90 80 70 60 50 40 30 20 10 0 10 20 30 40 50 60 70 80 90 100 110 120 130 140 150

FINAL SURVEY — NOTE BOOK — NO. — SURVEYED — PLOTTED — TEMPLATE — AREAS — AREAS CHECKED — BY — DATE

ORIGINAL SURVEY — NOTE BOOK — NO. — SURVEYED — PLOTTED — TEMPLATE — AREAS — AREAS CHECKED — BY — DATE

| | | | |
|---|---|---|---|
| FILE NAME = S:\Projects\NH3-00072.57-7P\dgn\Fayette\sct\FAYMTStage1.dgn | USER NAME = linda | DESIGNED - JWS | REVISED - |
| | | DRAWN - LEC | REVISED - |
| | PLOT SCALE = 20.0000 ' / IN. | CHECKED - BRM | REVISED - |
| | PLOT DATE = 6/23/2010 | DATE - 11-05-07 | REVISED - |

**STATE OF ILLINOIS**
**DEPARTMENT OF TRANSPORTATION**

**MAINTENANCE OF TRAFFIC, FAYETTE AVE. (STAGE 1)**

SCALE: 1"=10' | SHEET NO. 16 OF 52 SHEETS | STA. 46+00.00 TO STA. 46+25.00


| F.A. RTE. | SECTION | COUNTY | TOTAL SHEETS | SHEET NO. |
|---|---|---|---|---|
| 57/70 | (25-3) I-6 | EFFINGHAM | 839 | 580 |
| | | CONTRACT NO. 74293 | | |
| FED. ROAD DIST. NO. | ILLINOIS | FED. AID PROJECT | | |

150 140 130 120 110 100 90 80 70 60 50 40 30 20 10 0 10 20 30 40 50 60 70 80 90 100 110 120 130 140 150

LEGEND

- TEMPORARY PCC PAVEMENT
- REMOVAL
- MILLING
- TEMPORARY HOT-MIX ASPHALT RAMP


610 605 600 595 590 585

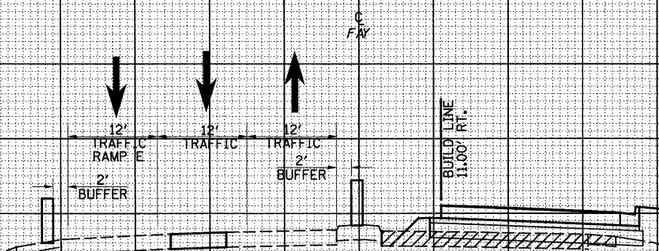


STAGE 1 CUT=118 FILL=124
STAGE 1B CUT=0 FILL=0

MATCH LINE RAMP D INFIELD

**47 + 00.00**

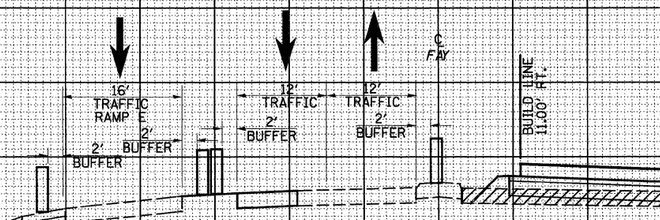


STAGE 1 CUT=0 FILL=98
STAGE 1B CUT=0 FILL=0

**46 + 50.00**

605 600 595 590

150 140 130 120 110 100 90 80 70 60 50 40 30 20 10 0 10 20 30 40 50 60 70 80 90 100 110 120 130 140 150

| FINAL SURVEY | BY | DATE |
|---|---|---|
| NOTE BOOK | SURVEYED | |
| NO. | PLOTTED | |
| | TEMPLATE | |
| | AREAS | |
| | AREAS CHECKED | |

| ORIGINAL SURVEY | BY | DATE |
|---|---|---|
| NOTE BOOK | SURVEYED | |
| | PLOTTED | |
| | TEMPLATE | |
| | AREAS | |
| NO. | AREAS CHECKED | |


| | | | |
|---|---|---|---|
| FILE NAME = S:\Projects\483-00877.57-TP.dgn\Fayette\ms\FAYM07Stage1.dgn | USER NAME = linda | DESIGNED - JW | REVISED - |
| | | DRAWN - LEC | REVISED - |
| | PLOT SCALE = 20.0000 ' / IN. | CHECKED - BRM | REVISED - |
| | PLOT DATE = 6/23/2010 | DATE - 11-05-07 | REVISED - |

**STATE OF ILLINOIS**
**DEPARTMENT OF TRANSPORTATION**

**MAINTENANCE OF TRAFFIC, FAYETTE AVE. (STAGE 1)**

SCALE: 1"=10' | SHEET NO. 17 OF 52 SHEETS | STA. 46+50.00 TO STA. 47+00.00

| F.A. RTE. | SECTION | COUNTY | TOTAL SHEETS | SHEET NO. |
|---|---|---|---|---|
| 57/70 | (25-3) I-6 | EFFINGHAM | 839 | 581 |
| | | CONTRACT NO. 74293 | | |
| FED. ROAD DIST. NO. | ILLINOIS | FED. AID PROJECT | | |

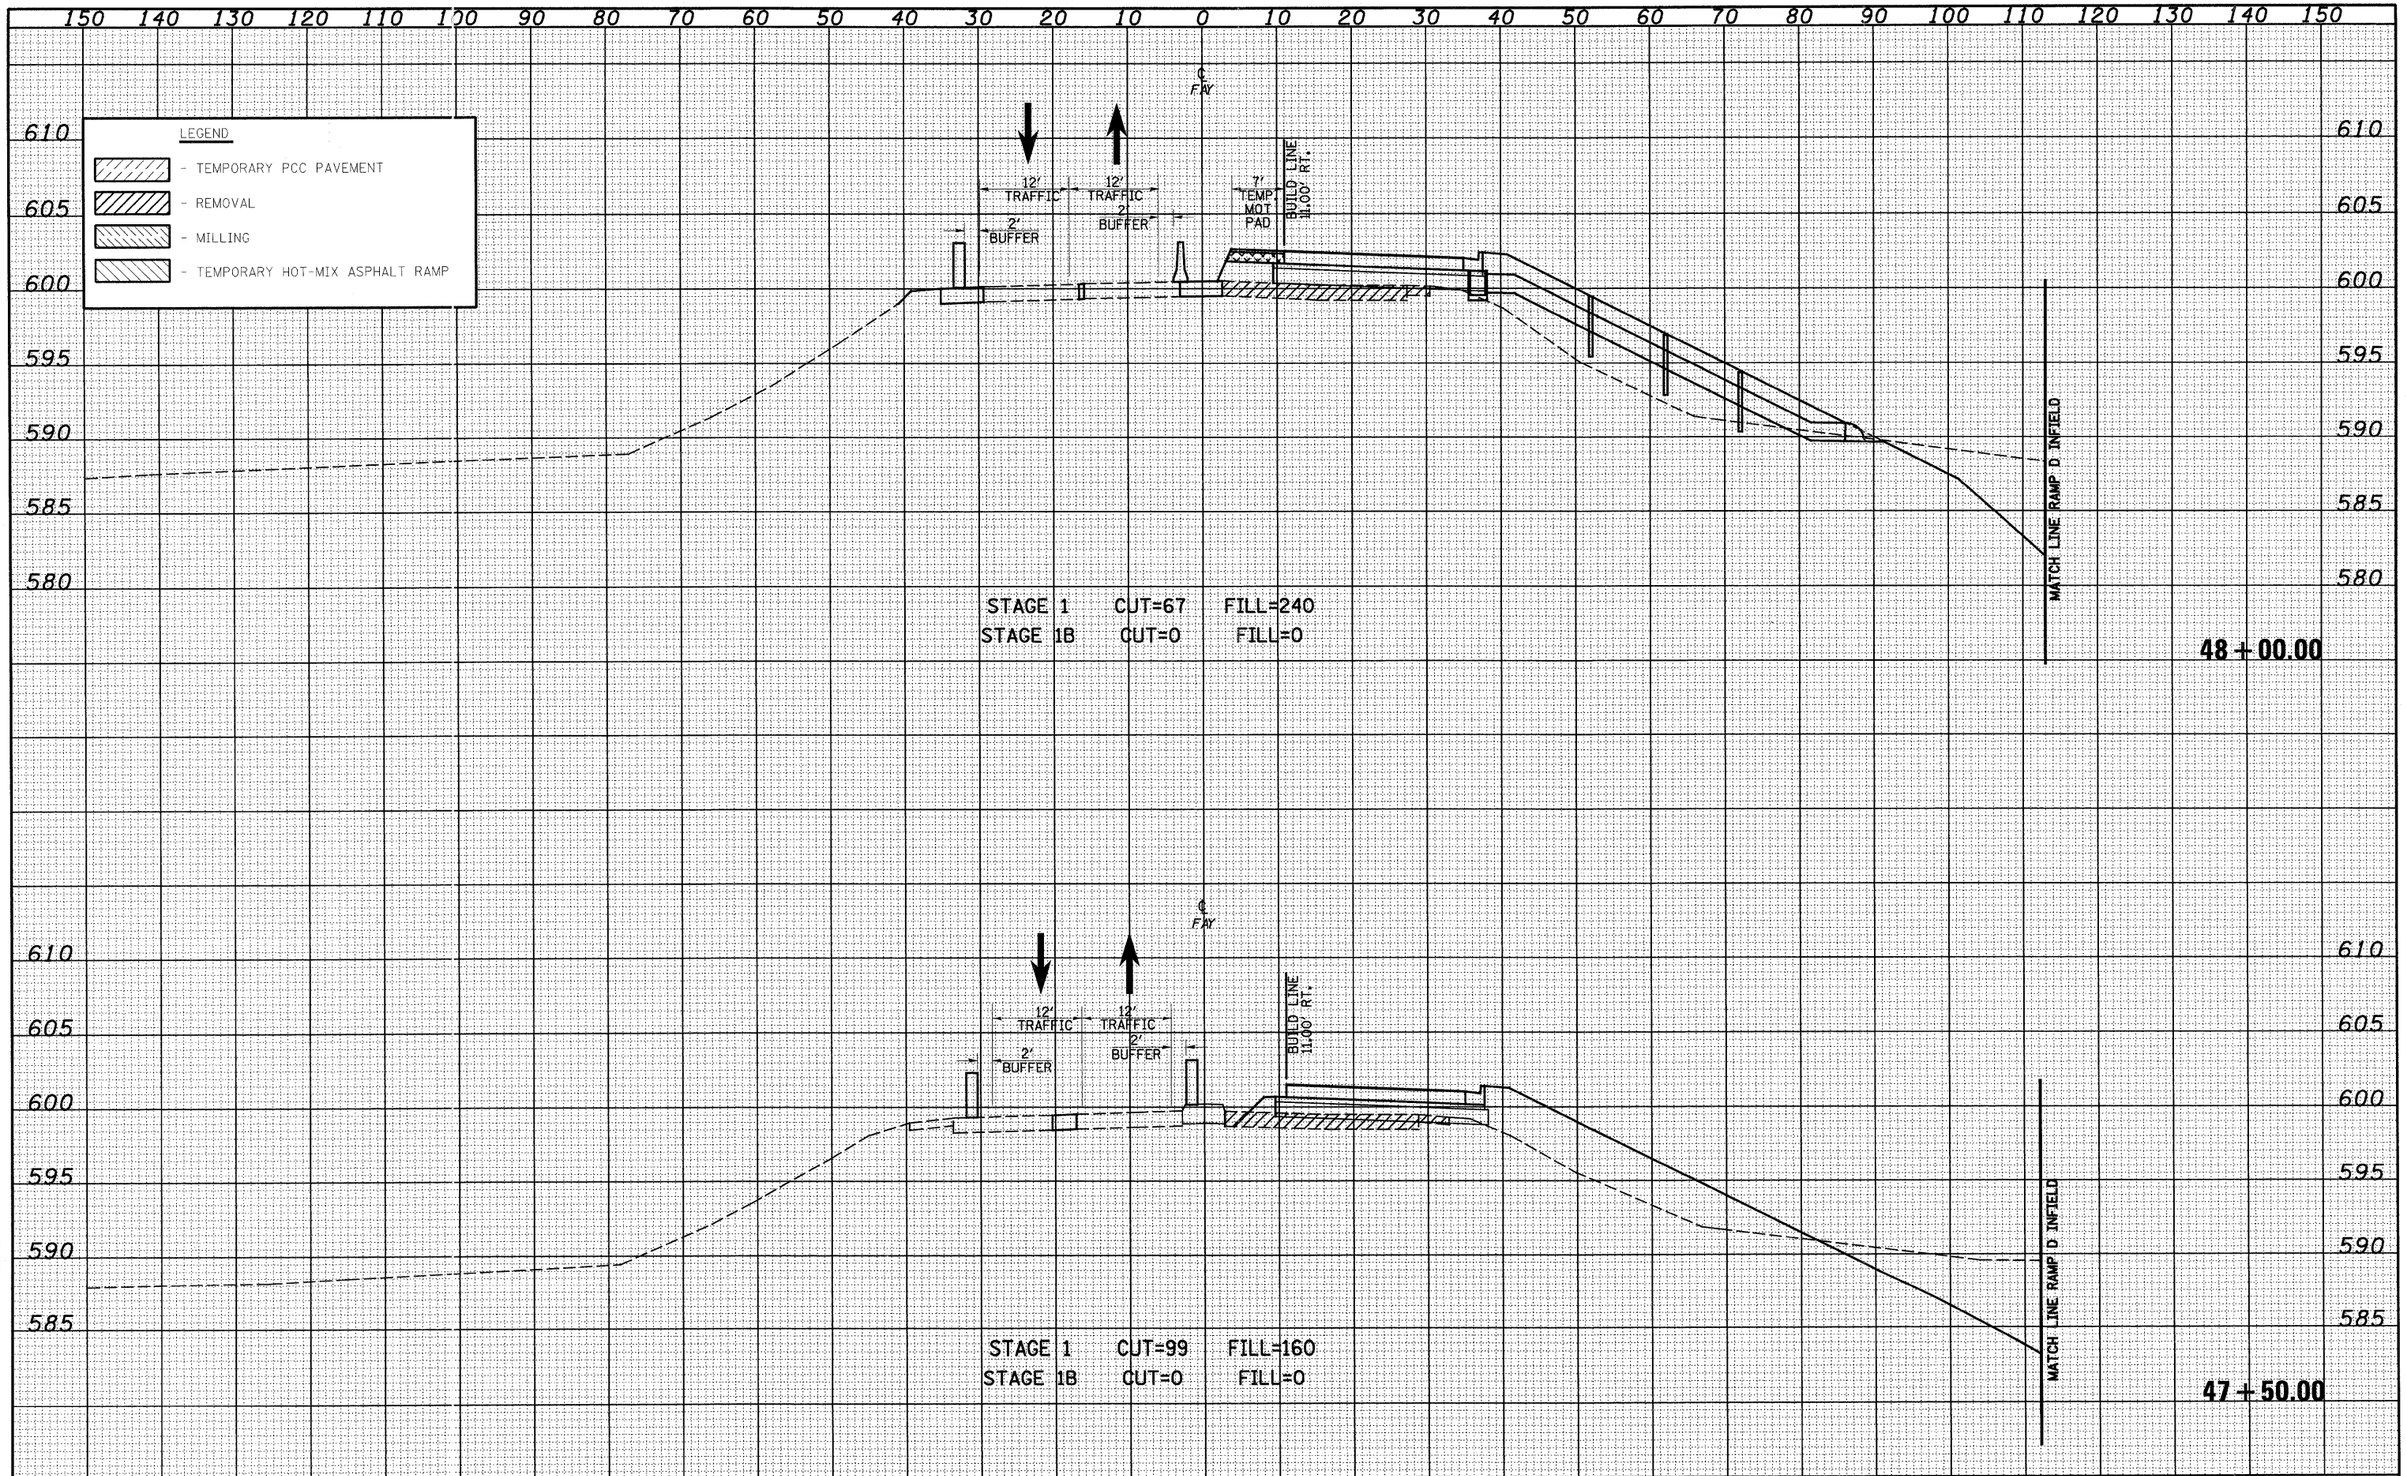


FINAL SURVEY — NOTE BOOK — NO. — SURVEYED — PLOTTED — TEMPLATE — AREAS CHECKED — BY — DATE

ORIGINAL SURVEY — NOTE BOOK — NO. — SURVEYED — PLOTTED — TEMPLATE — AREAS CHECKED — BY — DATE

| | | | |
|---|---|---|---|
| FILE NAME = S:\Projects\483-00872.57-7R\dgn\f-sgette\sshtf0190175stage1.dgn | USER NAME = linda | DESIGNED - JWS | REVISED - |
| | | DRAWN - LEC | REVISED - |
| | PLOT SCALE = 20.0000 ' / IN. | CHECKED - BRM | REVISED - |
| | PLOT DATE = 6/23/2010 | DATE - 11-05-07 | REVISED - |

**STATE OF ILLINOIS**
**DEPARTMENT OF TRANSPORTATION**

**MAINTENANCE OF TRAFFIC, FAYETTE AVE. (STAGE 1)**

SCALE: 1"=10' | SHEET NO. 18 OF 52 SHEETS | STA. 47+50.00 TO STA. 48+00.00

| F.A. RTE. | SECTION | COUNTY | TOTAL SHEETS | SHEET NO. |
|---|---|---|---|---|
| 57/70 | (25-3) I-6 | EFFINGHAM | 839 | 582 |
| | | CONTRACT NO. 74293 | | |
| FED. ROAD DIST. NO. | ILLINOIS | FED. AID PROJECT | | |

150 140 130 120 110 100 90 80 70 60 50 40 30 20 10 0 10 20 30 40 50 60 70 80 90 100 110 120 130 140 150

**GRADING OMISSION**
**STAGE 1**
**STA 49+25.95 TO STA 50+64.80**

LEGEND

- TEMPORARY PCC PAVEMENT
- REMOVAL
- MILLING
- TEMPORARY HOT-MIX ASPHALT RAMP

600 595 590 585 580 575 570

℄ FAY

STAGE 1 CUT=0 FILL=879
STAGE 1B CUT=0 FILL=0

**48+97.82**

610 605 600 595 590 585 580

℄ FAY

12' TRAFFIC | 12' TRAFFIC | 2' BUFFER | 2' BUFFER | 7' TEMP MOT PAD | BUILD LINE 11.00' RT.

STAGE 1 CUT=128 FILL=263
STAGE 1B CUT=0 FILL=0

MATCH LINE RAMP 'D' INFIELD

**48+50.00**

150 140 130 120 110 100 90 80 70 60 50 40 30 20 10 0 10 20 30 40 50 60 70 80 90 100 110 120 130 140 150

| FINAL SURVEY | ORIGINAL SURVEY |
|---|---|
| NOTE BOOK | NOTE BOOK |
| NO. | NO. |
| SURVEYED | SURVEYED |
| PLOTTED | PLOTTED |
| TEMPLATE | TEMPLATE |
| AREAS | AREAS |
| AREAS CHECKED | AREAS CHECKED |
| BY | BY |
| DATE | DATE |

| | | | |
|---|---|---|---|
| FILE NAME = S:\Projects\MED 00072.57-70\dgn\Fayette\xsc\FAY70TStage1.dgn | USER NAME = linda | DESIGNED - JWS | REVISED - |
| | | DRAWN - LEC | REVISED - |
| | PLOT SCALE = 20.0000 ' / IN. | CHECKED - BRM | REVISED - |
| | PLOT DATE = 6/23/2010 | DATE - 11-05-07 | REVISED - |

**STATE OF ILLINOIS**
**DEPARTMENT OF TRANSPORTATION**

**MAINTENANCE OF TRAFFIC, FAYETTE AVE. (STAGE 1)**

SCALE: 1"=10' | SHEET NO. 19 OF 52 SHEETS | STA. 48+50.00 TO STA. 48+50.00

| F.A. RTE. | SECTION | COUNTY | TOTAL SHEETS | SHEET NO. |
|---|---|---|---|---|
| 57/70 | (25-3) I-6 | EFFINGHAM | 839 | 583 |
| | | CONTRACT NO. 74293 | | |
| FED. ROAD DIST. NO. | ILLINOIS | FED. AID PROJECT | | |

150 140 130 120 110 100 90 80 70 60 50 40 30 20 10 0 10 20 30 40 50 60 70 80 90 100 110 120 130 140 150

LEGEND

- Temporary Pavement
- PostStage 2 Temporary Pavement
- REMOVAL
- MILLING
- Temporary Ramp
- Temporary Median Pavement

615 610 605 600 595 590 585 580

605 600 595 590 585 580 575 570

℄ FAY

STAGE 1 CUT=3 FILL=110

STAGE 1B CUT=0 FILL=0

51 + 02.75

150 140 130 120 110 100 90 80 70 60 50 40 30 20 10 0 10 20 30 40 50 60 70 80 90 100 110 120 130 140 150

FINAL SURVEY — NOTE BOOK — NO. — SURVEYED — PLOTTED — TEMPLATE — AREAS — AREAS CHECKED — BY — DATE

ORIGINAL SURVEY — NOTE BOOK — NO. — SURVEYED — PLOTTED — TEMPLATE — AREAS — AREAS CHECKED — BY — DATE


| | | | |
|---|---|---|---|
| FILE NAME = S:\Projects\MFT-00072_SF-7P\dgn\Fayette\sht\FAYMTStage1.dgn | USER NAME = linda | DESIGNED - | REVISED - |
| | | DRAWN - LEC | REVISED - |
| | PLOT SCALE = 20.0000 ' / IN. | CHECKED - | REVISED - |
| | PLOT DATE = 6/24/2010 | DATE - | REVISED - |

**STATE OF ILLINOIS**
**DEPARTMENT OF TRANSPORTATION**

**MAINTENANCE OF TRAFFIC, FAYETTE AVE. (STAGE 1)**

SCALE: 10 | SHEET NO. 20 OF 52 SHEETS | STA. 48+86.16 | TO STA. 48+86.16

| F.A. RTE. | SECTION | COUNTY | TOTAL SHEETS | SHEET NO. |
|---|---|---|---|---|
| 57/70 | (25-3) I-6 | EFFINGHAM | 839 | 584 |
| | | CONTRACT NO. 74293 | | |
| FED. ROAD DIST. NO. | ILLINOIS | FED. AID PROJECT | | |

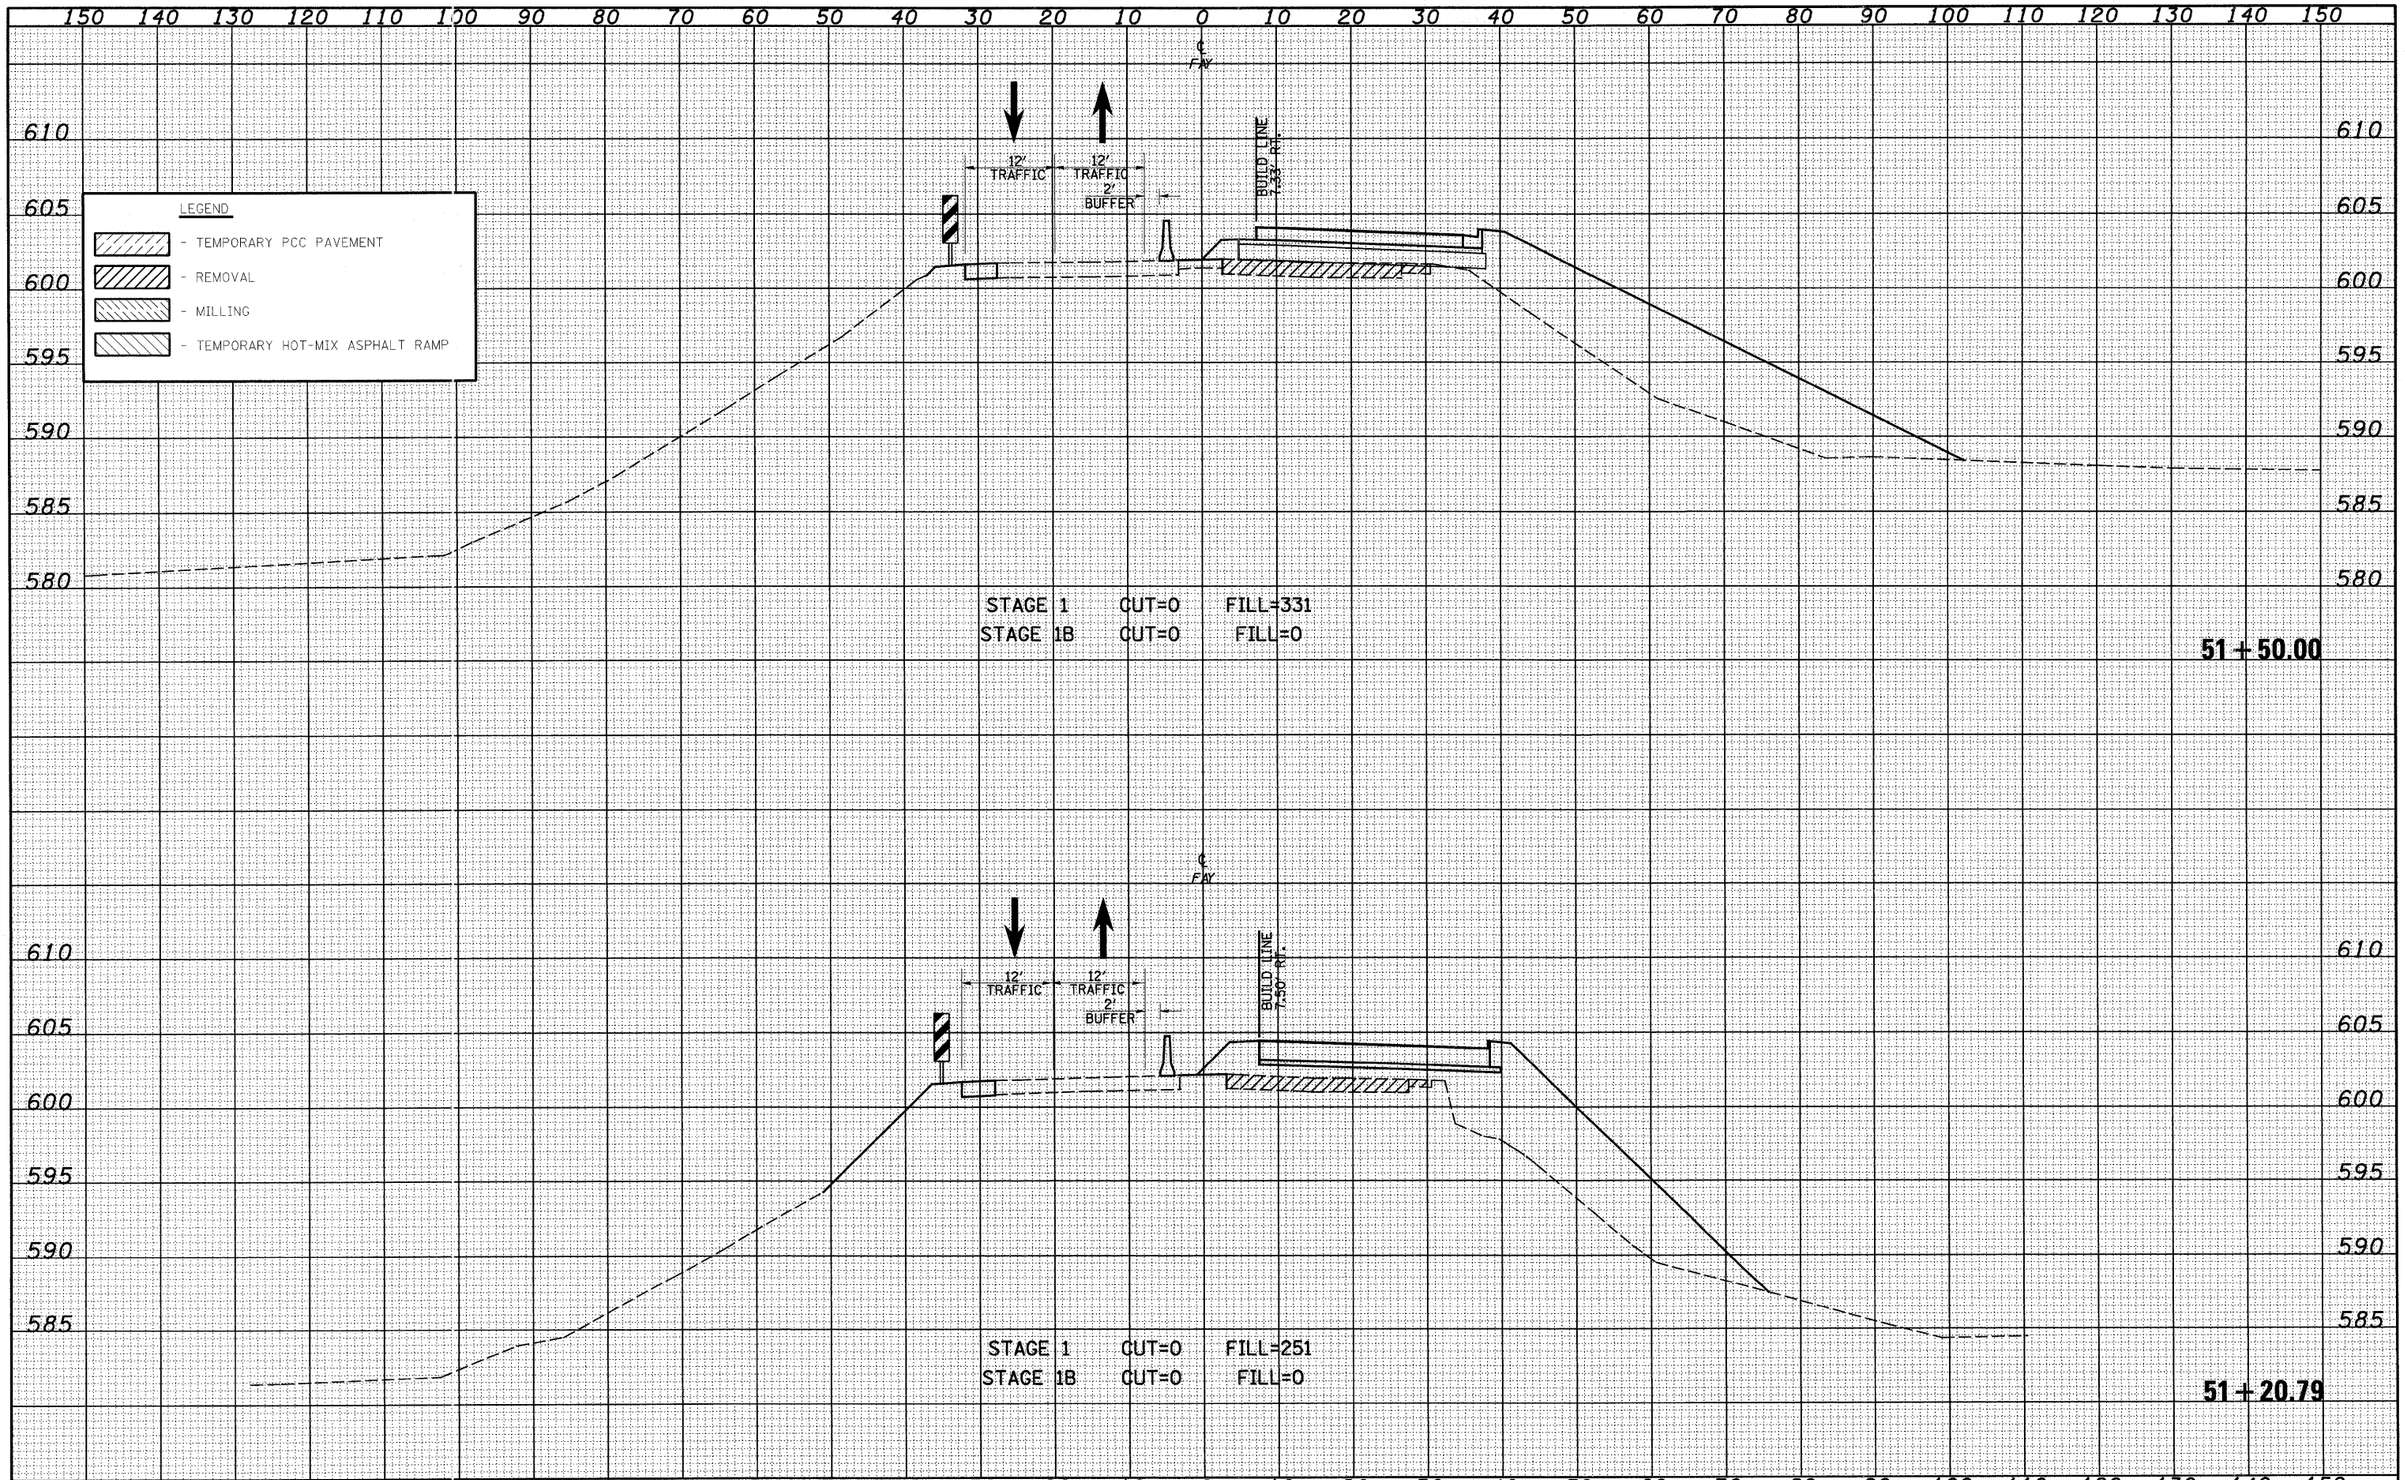


| FINAL SURVEY | BY | DATE |
|---|---|---|
| NOTE BOOK | SURVEYED | |
| NO. | PLOTTED | |
| | TEMPLATE | |
| | AREAS | |
| | AREAS CHECKED | |

| ORIGINAL SURVEY | BY | DATE |
|---|---|---|
| NOTE BOOK | SURVEYED | |
| NO. | PLOTTED | |
| | TEMPLATE | |
| | AREAS | |
| | AREAS CHECKED | |

| | | | |
|---|---|---|---|
| FILE NAME = S:\Projects\MED-00072.57-7R\dgn\Fayette\end\F819035sageL.dgn | USER NAME = linda | DESIGNED - JWS | REVISED - |
| | | DRAWN - LEC | REVISED - |
| | PLOT SCALE = 20.0000 ' / IN. | CHECKED - BRM | REVISED - |
| | PLOT DATE = 6/24/2010 | DATE - 11-05-07 | REVISED - |


**STATE OF ILLINOIS**
**DEPARTMENT OF TRANSPORTATION**

**MAINTENANCE OF TRAFFIC, FAYETTE AVE. (STAGE 1)**

SCALE: 1"=10' | SHEET NO. 20 OF 52 SHEETS | STA. 51+20.79 | TO STA. 51+50.00

| F.A. RTE. | SECTION | COUNTY | TOTAL SHEETS | SHEET NO. |
|---|---|---|---|---|
| 57/70 | (25-3) I-6 | EFFINGHAM | 839 | 585 |
| | | CONTRACT NO. 74293 | | |
| FED. ROAD DIST. NO. | ILLINOIS | FED. AID PROJECT | | |

**GRADING OMISSION**
**STAGE 1**
**STA 52+95.00 TO STA 54+00.00**

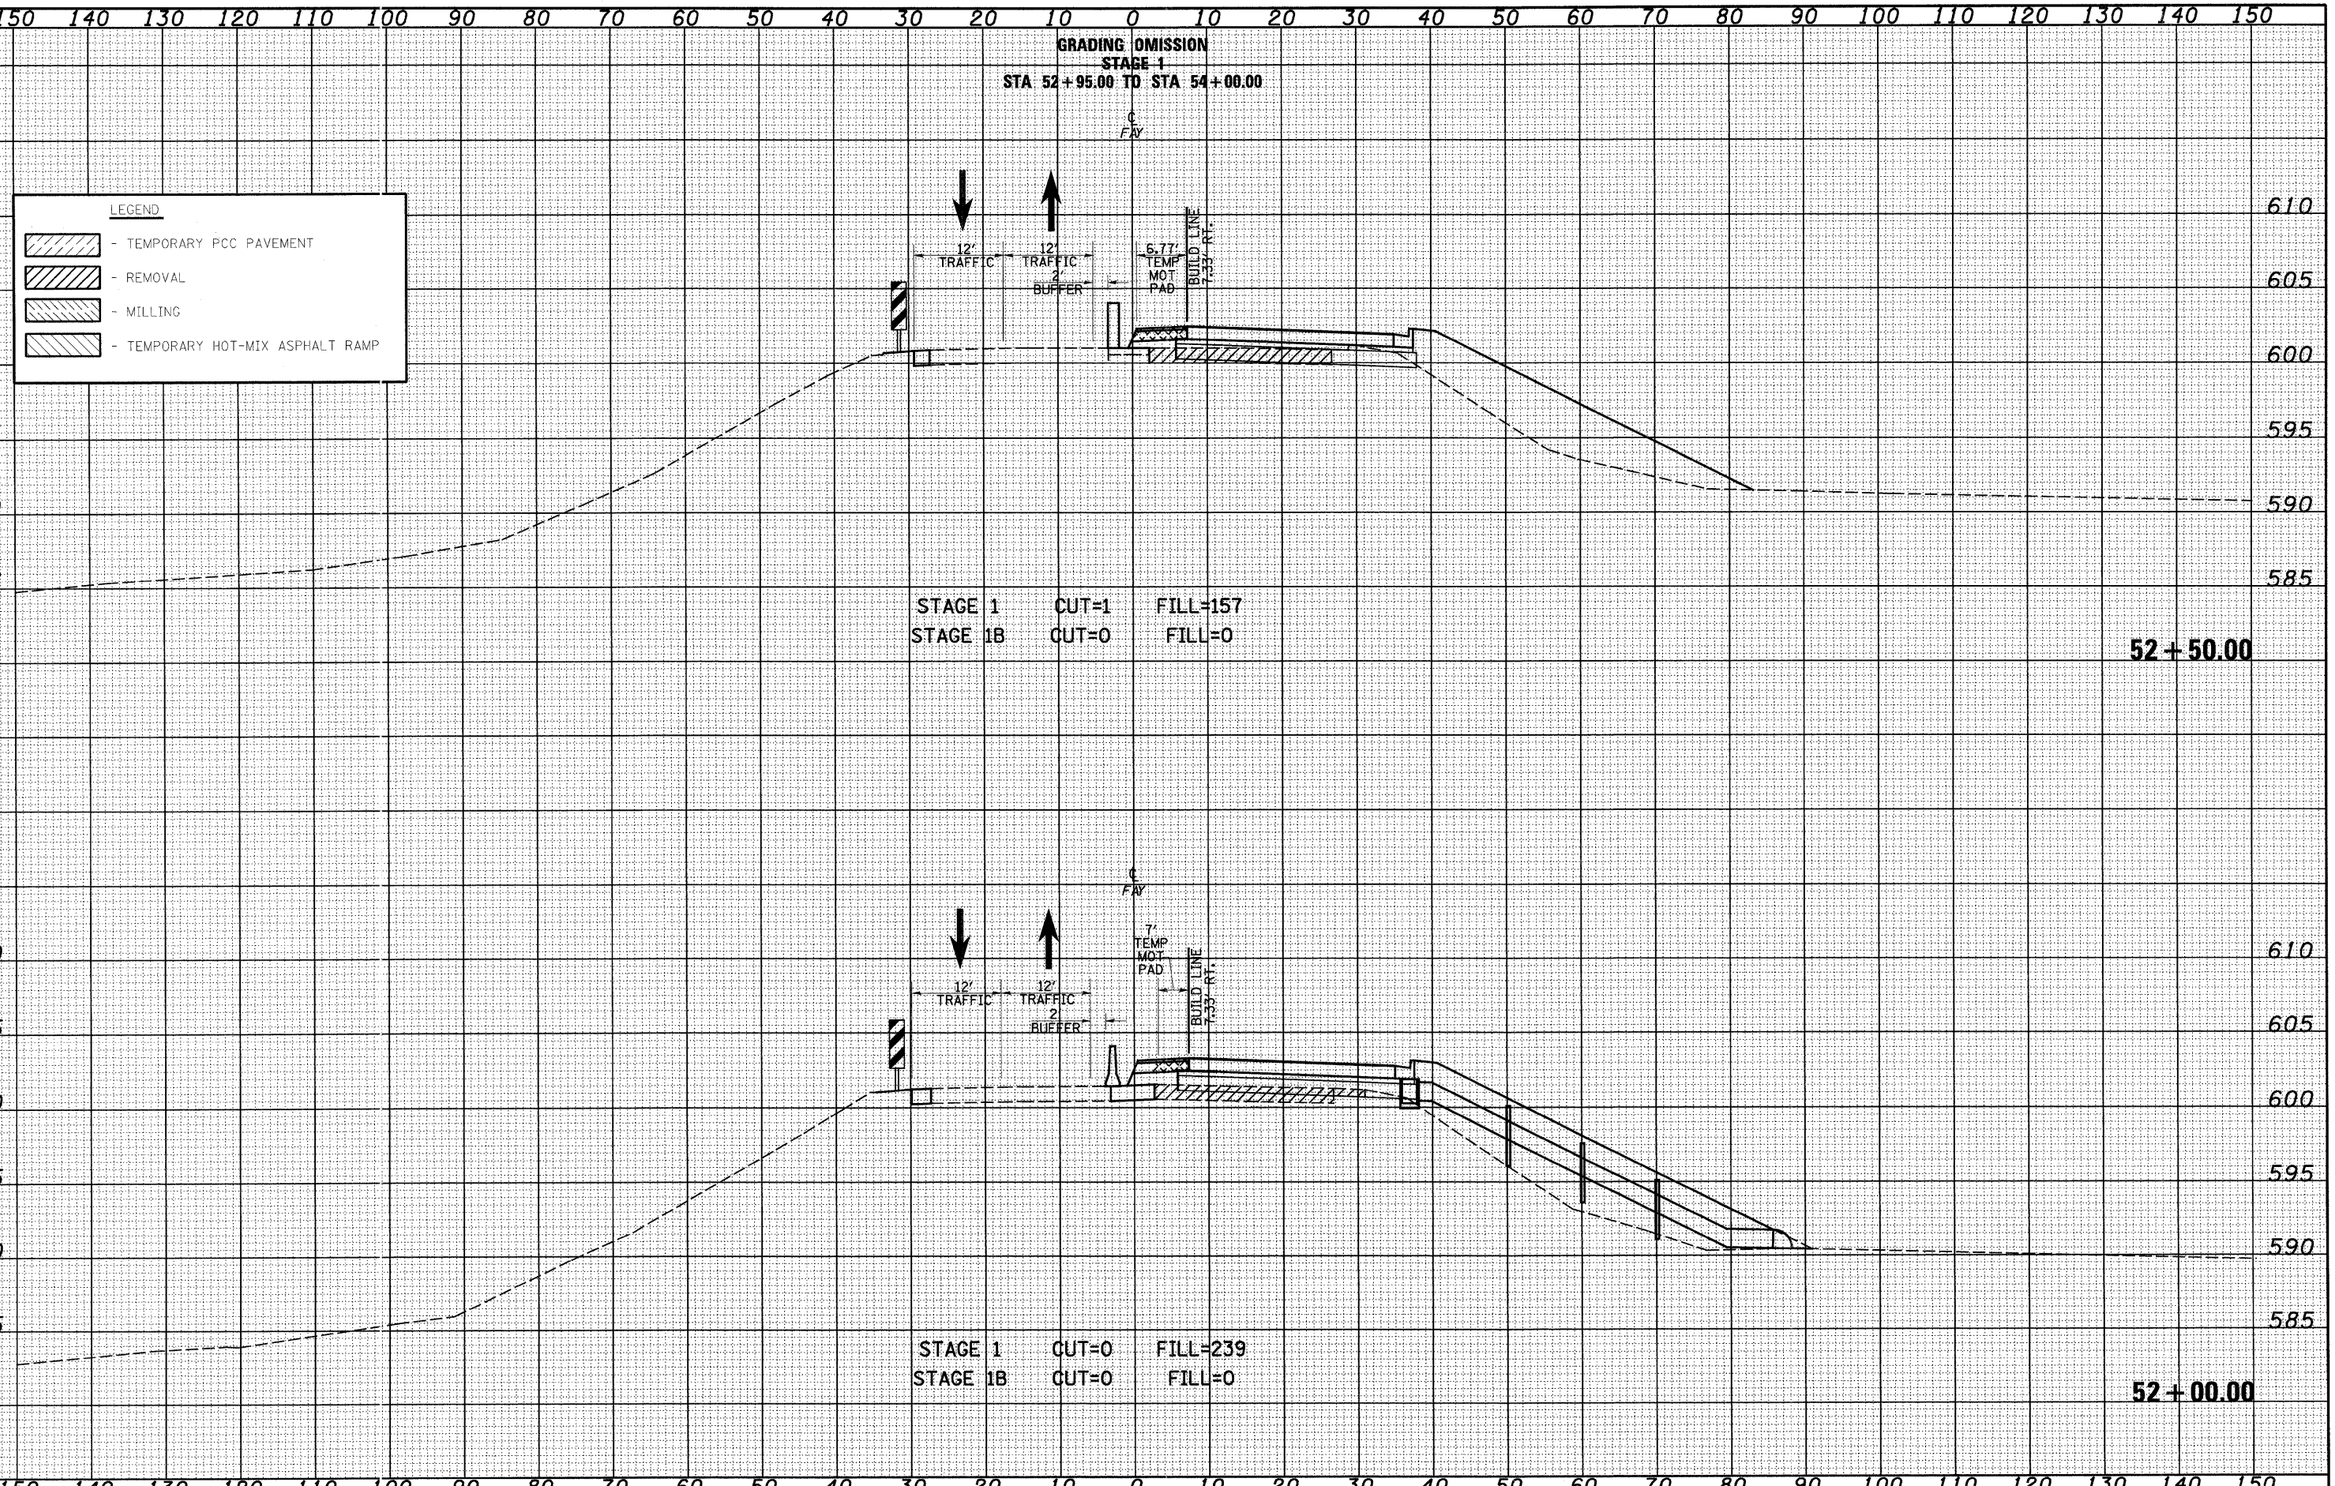


| FINAL SURVEY | BY | DATE |
|---|---|---|
| SURVEYED | | |
| PLOTTED | | |
| NOTE BOOK | TEMPLATE | |
| NO. | AREAS | AREAS CHECKED |

| ORIGINAL SURVEY | BY | DATE |
|---|---|---|
| SURVEYED | | |
| PLOTTED | | |
| NOTE BOOK | TEMPLATE | |
| NO. | AREAS | AREAS CHECKED |

| | | | |
|---|---|---|---|
| FILE NAME = S:\Projects\1403-00072.57-70\dgn\Fayette\std4FAM01Stage1.dgn | USER NAME = linda | DESIGNED - JWS | REVISED - |
| | | DRAWN - LEC | REVISED - |
| | PLOT SCALE = 20.0000 ' / IN. | CHECKED - BRM | REVISED - |
| | PLOT DATE = 6/24/2010 | DATE - 11-05-07 | REVISED - |

**STATE OF ILLINOIS**
**DEPARTMENT OF TRANSPORTATION**

**MAINTENANCE OF TRAFFIC, FAYETTE AVE. (STAGE 1)**

SCALE: 1"=10' | SHEET NO. 21 OF 52 SHEETS | STA. 52+00.00 | TO STA. 52+50.00

| F.A. RTE. | SECTION | COUNTY | TOTAL SHEETS | SHEET NO. |
|---|---|---|---|---|
| 57/70 | (25-3) I-6 | EFFINGHAM | 839 | 586 |
| | | CONTRACT NO. 74293 | | |
| FED. ROAD DIST. NO. | ILLINOIS | FED. AID PROJECT | | |


150 140 130 120 110 100 90 80 70 60 50 40 30 20 10 0 10 20 30 40 50 60 70 80 90 100 110 120 130 140 150

610 605 600 595 590

LEGEND


- TEMPORARY PCC PAVEMENT
- REMOVAL
- MILLING
- TEMPORARY HOT-MIX ASPHALT RAMP

**GRADING OMISSION**
**STAGE 1**
**STA 53+25.00 TO STA 53+90.00**

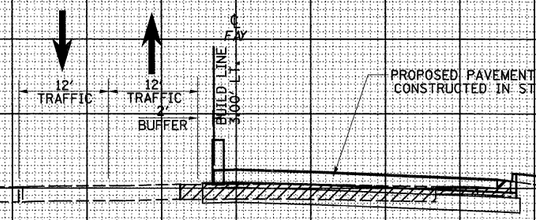


STAGE 1 CUT=0 FILL=0
STAGE 1B CUT=2 FILL=37

**53+25.00**

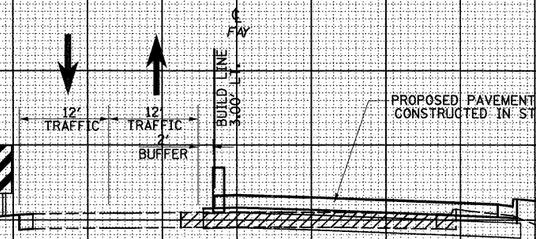


STAGE 1 CUT=0 FILL=0
STAGE 1B CUT=5 FILL=64

**53+00.00**

**BEGIN STAGE 1B CONSTRUCTION STA 52+95.00**

150 140 130 120 110 100 90 80 70 60 50 40 30 20 10 0 10 20 30 40 50 60 70 80 90 100 110 120 130 140 150

FINAL SURVEY — NOTE BOOK — NO. — SURVEYED — PLOTTED — TEMPLATE — AREAS — AREAS CHECKED — BY — DATE

ORIGINAL SURVEY — NOTE BOOK — NO. — SURVEYED — PLOTTED — TEMPLATE — AREAS — AREAS CHECKED — BY — DATE

| | | | |
|---|---|---|---|
| FILE NAME = S:\Projects\483-00072.57-7P\dgn\Fayette\xsd1890075stage1.dgn | USER NAME = linda | DESIGNED - JWS | REVISED - |
| | | DRAWN - LEC | REVISED - |
| | PLOT SCALE = 20.0000 ' / IN. | CHECKED - BRM | REVISED - |
| | PLOT DATE = 6/24/2010 | DATE - 11-05-07 | REVISED - |

**STATE OF ILLINOIS**
**DEPARTMENT OF TRANSPORTATION**

**MAINTENANCE OF TRAFFIC, FAYETTE AVE. (STAGE 1)**


SCALE: 1"=10' | SHEET NO. 22 OF 52 SHEETS | STA. 53+00.00 | TO STA. 53+25.00

| F.A. RTE. | SECTION | COUNTY | TOTAL SHEETS | SHEET NO. |
|---|---|---|---|---|
| 57/70 | (25-3) I-6 | EFFINGHAM | 839 | 587 |
| | | CONTRACT NO. 74293 | | |
| FED. ROAD DIST. NO. | ILLINOIS | FED. AID PROJECT | | |

| FINAL SURVEY | BY | DATE |
|---|---|---|
| NOTE BOOK | SURVEYED | |
| NO. | PLOTTED | |
| | TEMPLATE | |
| | AREAS | |
| | AREAS CHECKED | |

150 140 130 120 110 100 90 80 70 60 50 40 30 20 10 0 10 20 30 40 50 60 70 80 90 100 110 120 130 140 150

610
605
600
595
590

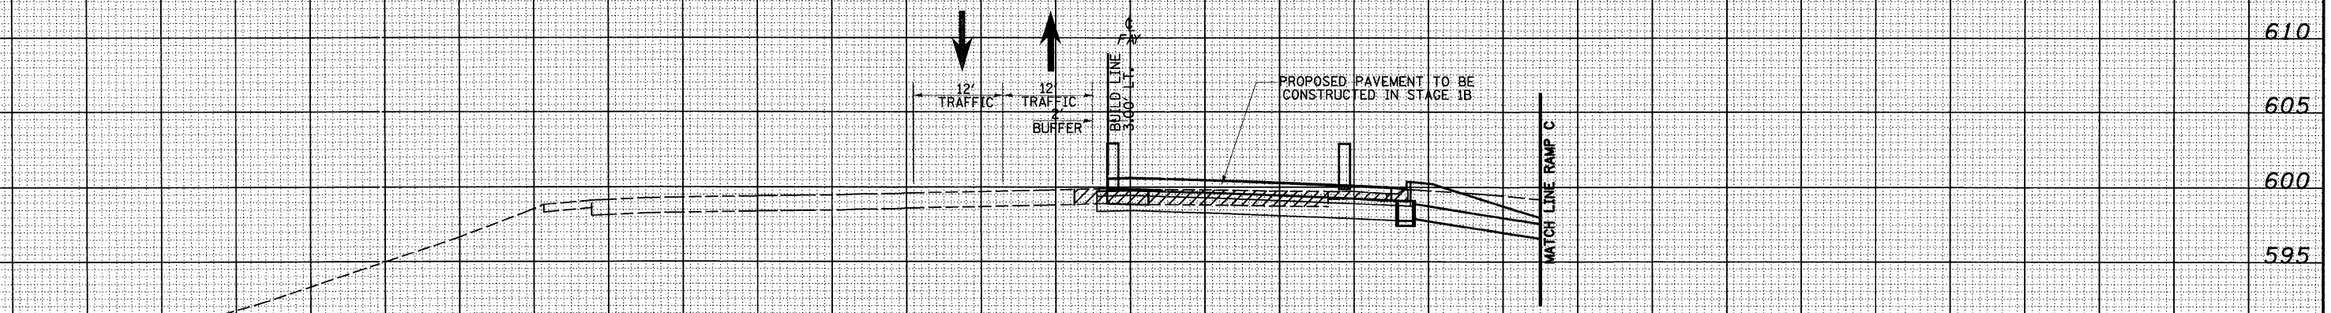


STAGE 1 CUT=0 FILL=0
STAGE 1B CUT=14 FILL=29

**53+60.00**

LEGEND

- TEMPORARY PCC PAVEMENT
- REMOVAL
- MILLING
- TEMPORARY HOT-MIX ASPHALT RAMP

610

**GRADING OMISSION**
**STAGE 1**
**STA 52+95.00 TO STA 54+00.00**

150 140 130 120 110 100 90 80 70 60 50 40 30 20 10 0 10 20 30 40 50 60 70 80 90 100 110 120 130 140 150

| ORIGINAL SURVEY | BY | DATE |
|---|---|---|
| NOTE BOOK | SURVEYED | |
| NO. | PLOTTED | |
| | TEMPLATE | |
| | AREAS | |
| | AREAS CHECKED | |

| | | | |
|---|---|---|---|
| FILE NAME = S:\Projects\MRD 80072.57-70\dgn\Fayette\mnl\FAY070Stage1.dgn | USER NAME = linda | DESIGNED - JWS | REVISED - |
| | | DRAWN - LEC | REVISED - |
| | PLOT SCALE = 20.0000 ' / IN. | CHECKED - BRM | REVISED - |
| | PLOT DATE = 6/24/2010 | DATE - 11-05-07 | REVISED - |

**STATE OF ILLINOIS**
**DEPARTMENT OF TRANSPORTATION**

**MAINTENANCE OF TRAFFIC, FAYETTE AVE. (STAGE 1)**

SCALE: 1"=10' | SHEET NO. 23 OF 52 SHEETS | STA. 53+60.00 TO STA. 53+60.00

| F.A. RTE. | SECTION | COUNTY | TOTAL SHEETS | SHEET NO. |
|---|---|---|---|---|
| 57/70 | (25-3) I-6 | EFFINGHAM | 839 | 588 |
| | | CONTRACT NO. 74293 | | |
| FED. ROAD DIST. NO. | ILLINOIS | FED. AID PROJECT | | |

| FINAL SURVEY | | BY | DATE |
|---|---|---|---|
| NOTE BOOK | SURVEYED | | |
| | PLOTTED | | |
| | TEMPLATE | | |
| | AREAS | | |
| NO. | AREAS CHECKED | | |

| ORIGINAL SURVEY | | BY | DATE |
|---|---|---|---|
| NOTE BOOK | SURVEYED | | |
| | PLOTTED | | |
| | TEMPLATE | | |
| | AREAS | | |
| NO. | AREAS CHECKED | | |

150 140 130 120 110 100 90 80 70 60 50 40 30 20 10 0 10 20 30 40 50 60 70 80 90 100 110 120 130 140 150


**GRADING OMISSION**

**STAGE 1**

**STA 52+955.00 TO STA 54+00.00**

LEGEND

- TEMPORARY PCC PAVEMENT
- REMOVAL
- MILLING
- TEMPORARY HOT-MIX ASPHALT RAMP

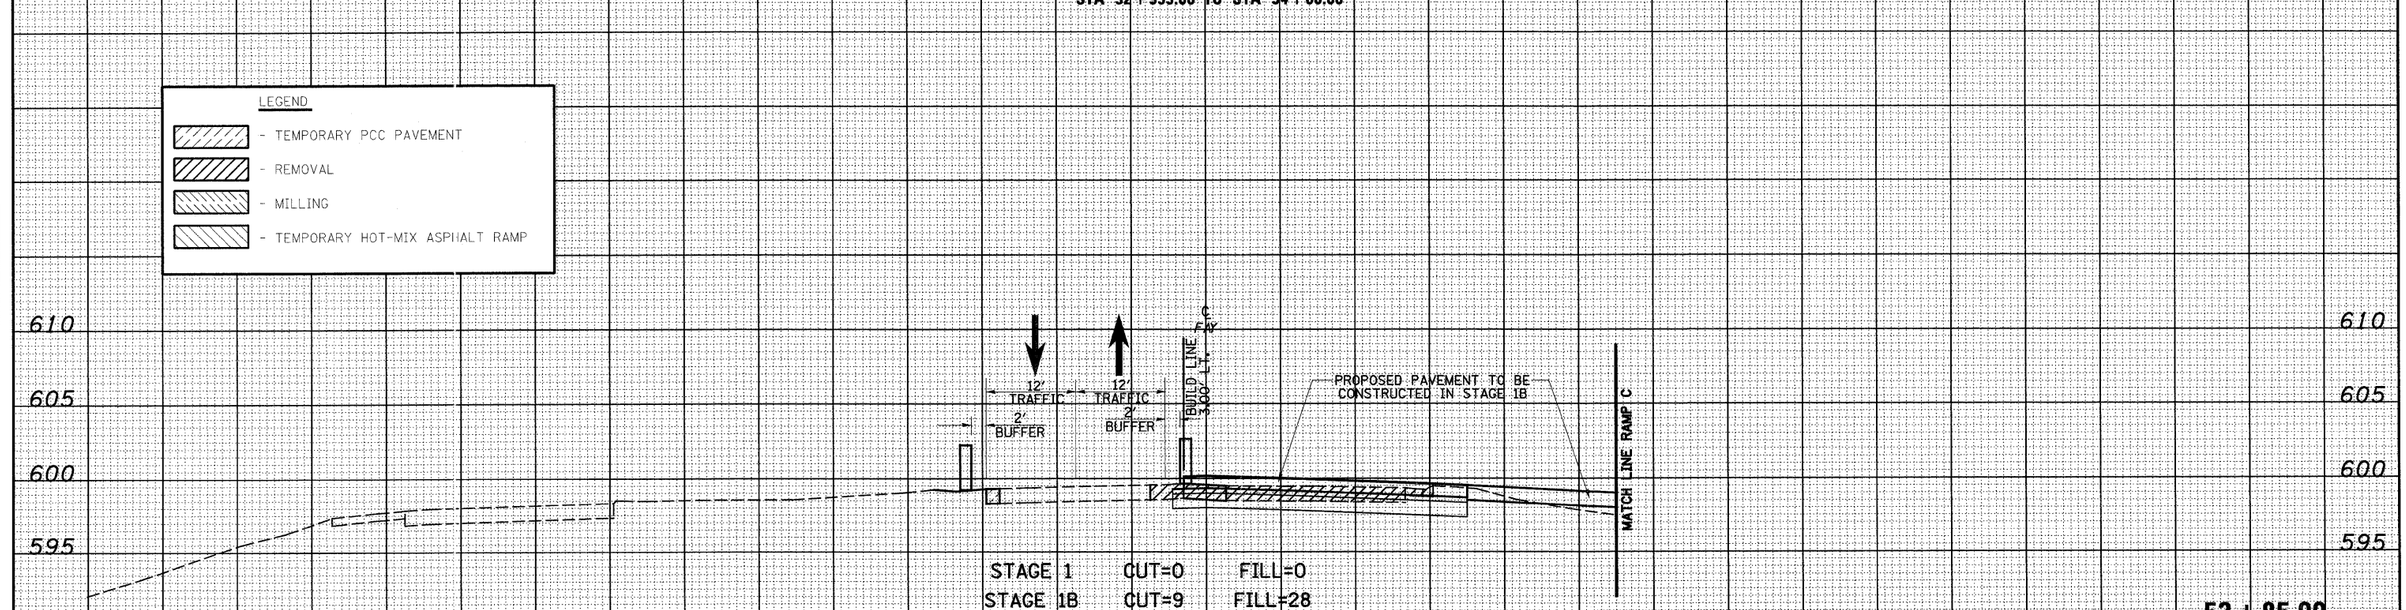


**53+85.00**

**RAMP B LT**

**RAMP C RT**

150 140 130 120 110 100 90 80 70 60 50 40 30 20 10 0 10 20 30 40 50 60 70 80 90 100 110 120 130 140 150

| | | | |
|---|---|---|---|
| FILE NAME = S:\Projects\14B3-00072.57-7R\dgn\Fayette\sta8FAYC1StageL.dgn | USER NAME = linda | DESIGNED - JWS | REVISED - |
| | | DRAWN - LEC | REVISED - |
| | PLOT SCALE = 20.0000 ' / IN. | CHECKED - BRM | REVISED - |
| | PLOT DATE = 6/24/2010 | DATE - 11-05-07 | REVISED - |

**STATE OF ILLINOIS**
**DEPARTMENT OF TRANSPORTATION**

**MAINTENANCE OF TRAFFIC, FAYETTE AVE. (STAGE 1)**

SCALE: 1"=10' | SHEET NO. 24 OF 52 SHEETS | STA. 53+85.00 TO STA. 54+00.00

| F.A. RTE. | SECTION | COUNTY | TOTAL SHEETS | SHEET NO. |
|---|---|---|---|---|
| 57/70 | (25-3) I-6 | EFFINGHAM | 839 | 589 |
| | | CONTRACT NO. 74293 | | |
| FED. ROAD DIST. NO. | ILLINOIS | FED. AID PROJECT | | |

150 140 130 120 110 100 90 80 70 60 50 40 30 20 10 0 10 20 30 40 50 60 70 80 90 100 110 120 130 140 150


LEGEND

- TEMPORARY PCC PAVEMENT
- REMOVAL
- MILLING
- TEMPORARY HOT-MIX ASPHALT RAMP

FINAL SURVEY
NOTE BOOK
NO.
SURVEYED
PLOTTED
TEMPLATE
AREAS
AREAS CHECKED
BY
DATE

ORIGINAL SURVEY
NOTE BOOK
NO.
SURVEYED
PLOTTED
TEMPLATE
AREAS
AREAS CHECKED
BY
DATE

605
600
595

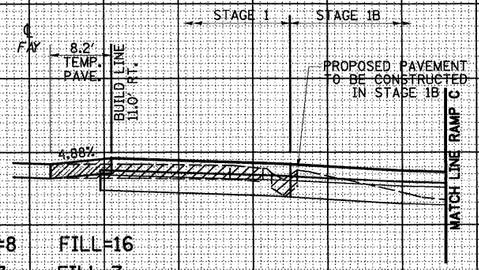


STAGE 1 CUT=8 FILL=16
STAGE 1B CUT=3 FILL=7

END STAGE 1B CONSTRUCTION
STA 54+00.00

**54+08.87**
**SKEWED 10.00°**
**RAMP C RT**

150 140 130 120 110 100 90 80 70 60 50 40 30 20 10 0 10 20 30 40 50 60 70 80 90 100 110 120 130 140 150

| | | | |
|---|---|---|---|
| FILE NAME = S:\Projects\1483-BM72.57-7R\dgn\Fayette\rosbFAYC01Stage1.dgn | USER NAME = linda | DESIGNED - JWS | REVISED - |
| | | DRAWN - LEC | REVISED - |
| | PLOT SCALE = 20.0000 ' / IN. | CHECKED - BRM | REVISED - |
| | PLOT DATE = 6/24/2010 | DATE - 11-05-07 | REVISED - |

**STATE OF ILLINOIS**
**DEPARTMENT OF TRANSPORTATION**

**MAINTENANCE OF TRAFFIC, FAYETTE AVE. (STAGE 1)**

SCALE: 1"=10' | SHEET NO. 25 OF 52 SHEETS | STA. 54+08.87 TO STA. 54+13.97


| F.A. RTE. | SECTION | COUNTY | TOTAL SHEETS | SHEET NO. |
|---|---|---|---|---|
| 57/70 | (25-3) I-6 | EFFINGHAM | 839 | 590 |
| | | CONTRACT NO. 74293 | | |
| FED. ROAD DIST. NO. | ILLINOIS | FED. AID PROJECT | | |

150 140 130 120 110 100 90 80 70 60 50 40 30 20 10 0 10 20 30 40 50 60 70 80 90 100 110 120 130 140 150

LEGEND

- TEMPORARY PCC PAVEMENT
- REMOVAL
- MILLING
- TEMPORARY HOT-MIX ASPHALT RAMP


610 605 600 595

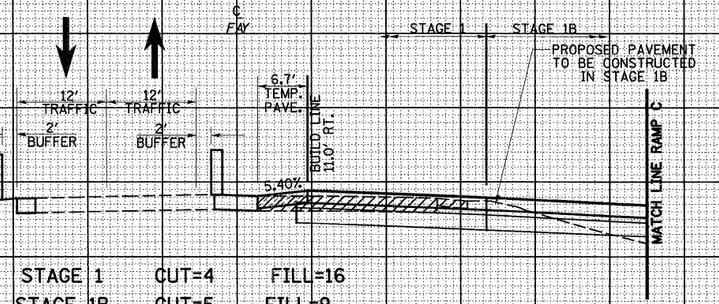


STAGE 1 CUT=4 FILL=16
STAGE 1B CUT=5 FILL=9

**54+20.06**
**RAMP B LT**
**RAMP C RT**

610 605 600 595

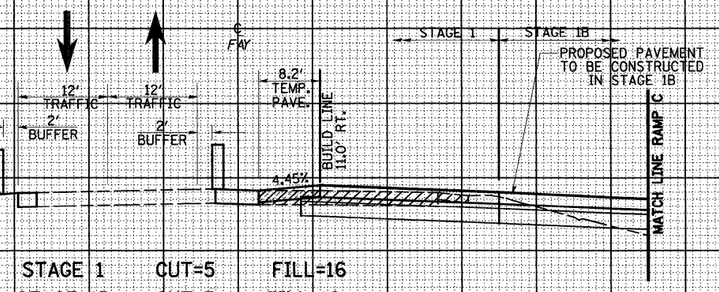


STAGE 1 CUT=5 FILL=16
STAGE 1B CUT=3 FILL=10

**54+14.96**
**RAMP B LT**
**RAMP C RT**

150 140 130 120 110 100 90 80 70 60 50 40 30 20 10 0 10 20 30 40 50 60 70 80 90 100 110 120 130 140 150

FINAL SURVEY — NOTE BOOK — NO. — SURVEYED — PLOTTED — TEMPLATE — AREAS — AREAS CHECKED — BY — DATE


ORIGINAL SURVEY — NOTE BOOK — NO. — SURVEYED — PLOTTED — TEMPLATE — AREAS — AREAS CHECKED — BY — DATE


| | | | | | |
|---|---|---|---|---|---|
| FILE NAME = S:\Projects\4031-00072.57-TP\dgn\Fayette\rsmF6YMCTStage1.dgn | USER NAME = linda | DESIGNED - JWS | REVISED - | STATE OF ILLINOIS DEPARTMENT OF TRANSPORTATION | MAINTENANCE OF TRAFFIC, FAYETTE AVE. (STAGE 1) |
| | | DRAWN - LEC | REVISED - | | |
| | PLOT SCALE = 20.0000 ' / IN. | CHECKED - BRM | REVISED - | | SCALE: 1"=10' \| SHEET NO. 26 OF 52 SHEETS \| STA. 54+14.96 TO STA. 54+20.06 |
| | PLOT DATE = 6/24/2010 | DATE - 11-05-07 | REVISED - | | |

| F.A. RTE. | SECTION | COUNTY | TOTAL SHEETS | SHEET NO. |
|---|---|---|---|---|
| 57/70 | (25-3) I-6 | EFFINGHAM | 839 | 591 |
| | | CONTRACT NO. 74293 | | |
| FED. ROAD DIST. NO. | ILLINOIS | FED. AID PROJECT | | |

LEGEND

- TEMPORARY PCC PAVEMENT
- REMOVAL
- Mmilling
- TEMPORARY HOT-MIX ASPHALT RAMP

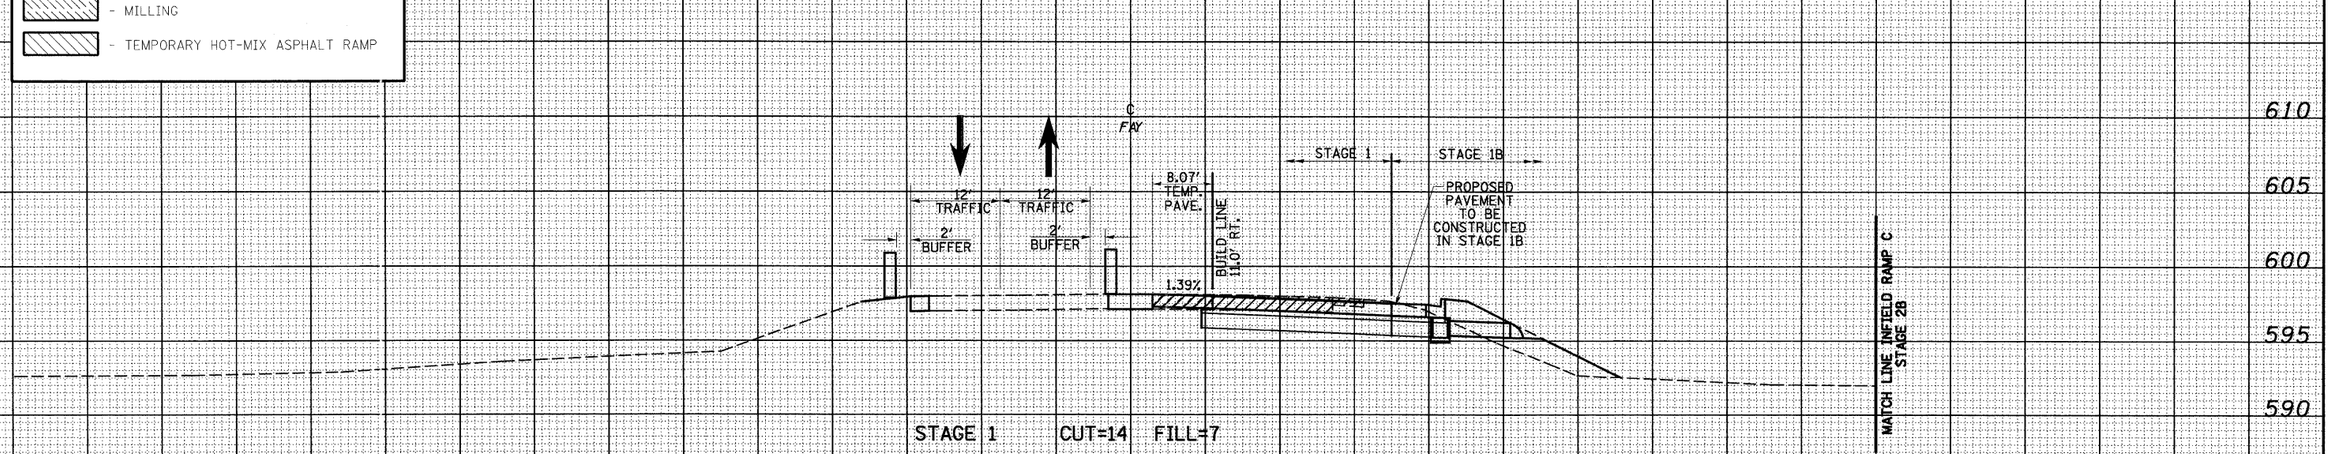

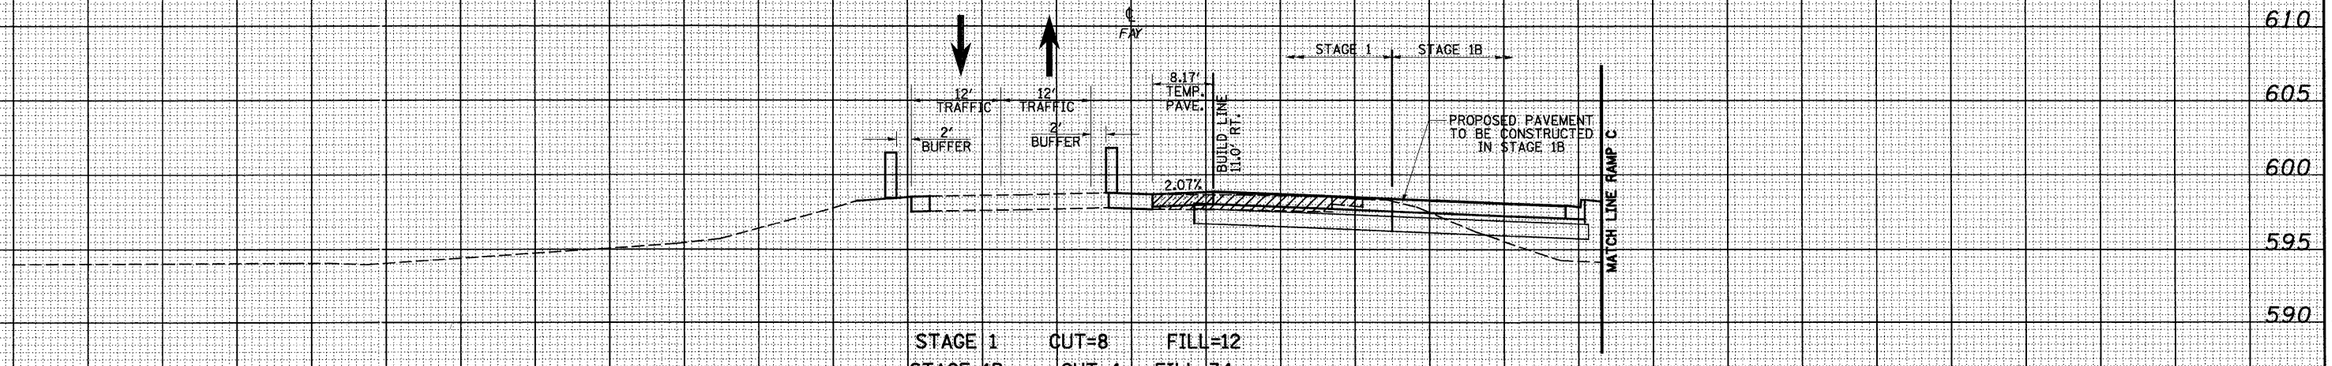
| FILE NAME = | USER NAME = linda | DESIGNED - JWS | REVISED - |
|---|---|---|---|
| S:\Projects\NHD-00072.57-70\dgn\Fayette\sos\FAYOTSstage1.dgn | | DRAWN - LEC | REVISED - |
| | PLOT SCALE = 20.0000 ' / IN. | CHECKED - BRM | REVISED - |
| | PLOT DATE = 6/24/2010 | DATE - 11-05-07 | REVISED - |

**STATE OF ILLINOIS**
**DEPARTMENT OF TRANSPORTATION**

**MAINTENANCE OF TRAFFIC, FAYETTE AVE. (STAGE 1)**

SCALE: 1"=10' | SHEET NO. 27 OF 52 SHEETS | STA. 54+50.00 TO STA. 55+00.00

| F.A. RTE. | SECTION | COUNTY | TOTAL SHEETS | SHEET NO. |
|---|---|---|---|---|
| 57/70 | (25-3) I-6 | EFFINGHAM | 839 | 592 |
| | | CONTRACT NO. 74293 | | |
| FED. ROAD DIST. NO. | ILLINOIS | FED. AID PROJECT | | |

FINAL SURVEY — NOTE BOOK — NO. — SURVEYED — PLOTTED — TEMPLATE — AREAS — AREAS CHECKED — BY — DATE


ORIGINAL SURVEY — NOTE BOOK — NO. — SURVEYED — PLOTTED — TEMPLATE — AREAS — AREAS CHECKED — BY — DATE

150 140 130 120 110 100 90 80 70 60 50 40 30 20 10 0 10 20 30 40 50 60 70 80 90 100 110 120 130 140 150


LEGEND

- TEMPORARY PCC PAVEMENT
- REMOVAL
- MILLING
- TEMPORARY HOT-MIX ASPHALT RAMP

| FINAL SURVEY | BY | DATE |
|---|---|---|
| NOTE BOOK | SURVEYED | |
| NO. | PLOTTED | |
| | TEMPLATE | |
| | AREAS | |
| | AREAS CHECKED | |

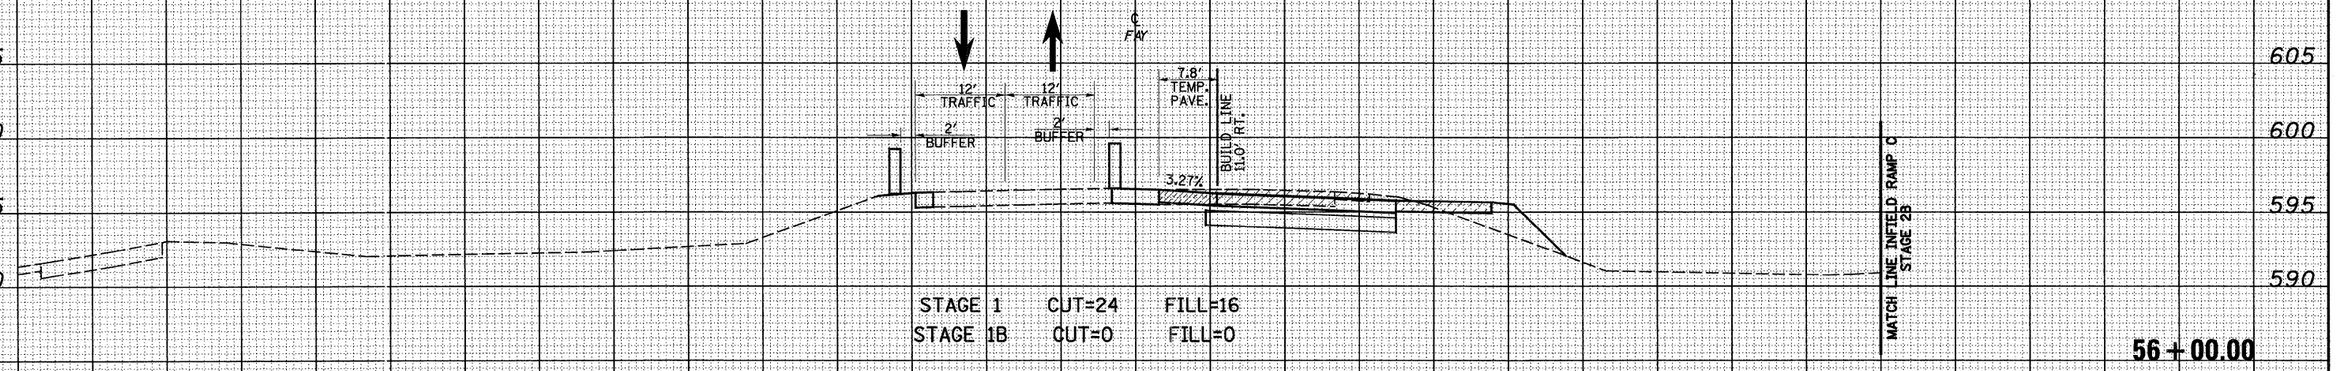


| ORIGINAL SURVEY | BY | DATE |
|---|---|---|
| NOTE BOOK | SURVEYED | |
| NO. | PLOTTED | |
| | TEMPLATE | |
| | AREAS | |
| | AREAS CHECKED | |

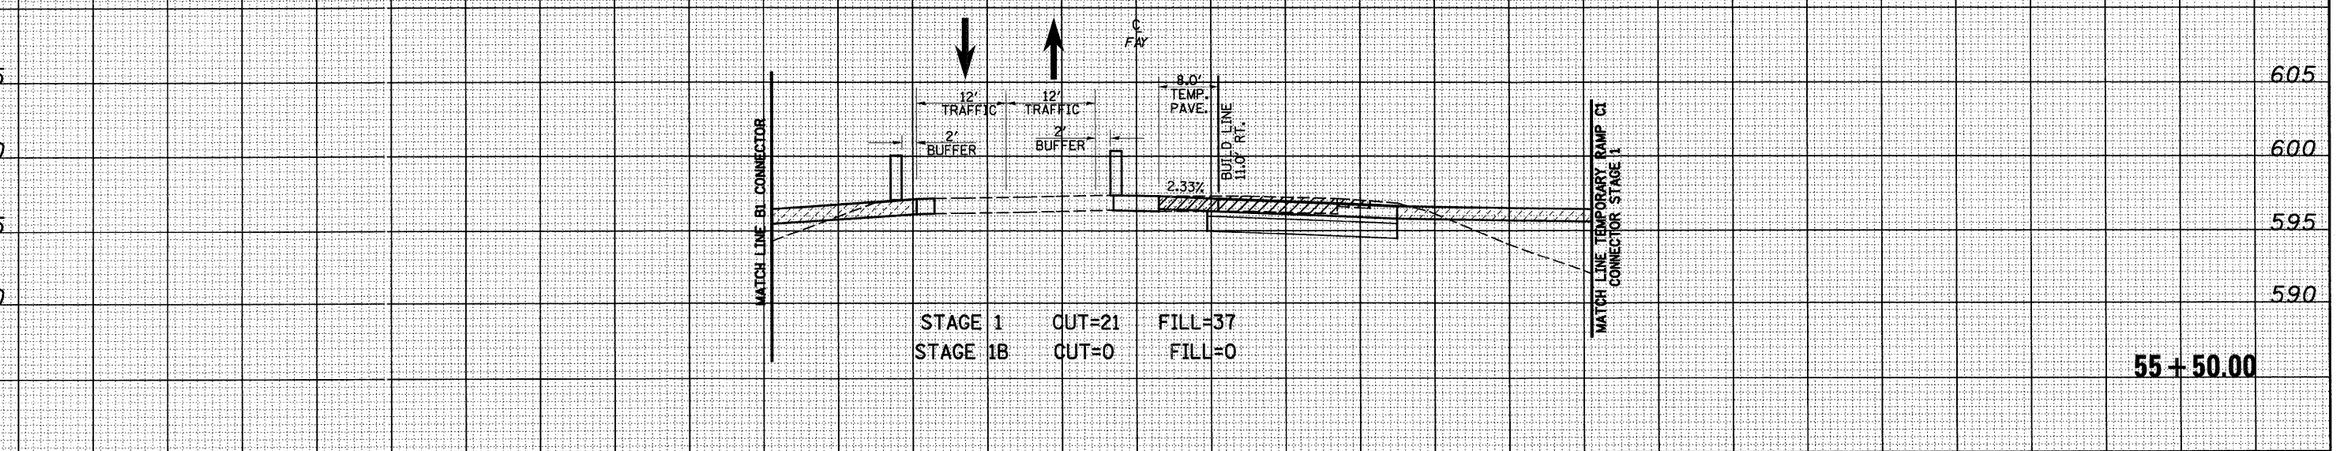


150 140 130 120 110 100 90 80 70 60 50 40 30 20 10 0 10 20 30 40 50 60 70 80 90 100 110 120 130 140 150

| | | | |
|---|---|---|---|
| FILE NAME = S:\Projects\1483-00072.57-TM.dgn\Fayette\cross\FAP0075sxgsL.dgn | USER NAME = linda | DESIGNED - JWS | REVISED - |
| | | DRAWN - LEC | REVISED - |
| | PLOT SCALE = 20.0000 ' / IN. | CHECKED - BRM | REVISED - |
| | PLOT DATE = 6/24/2010 | DATE - 11-05-07 | REVISED - |

**STATE OF ILLINOIS**
**DEPARTMENT OF TRANSPORTATION**

**MAINTENANCE OF TRAFFIC, FAYETTE AVE. (STAGE 1)**

SCALE: 1"=10' | SHEET NO. 28 OF 52 SHEETS | STA. 55+50.00 TO STA. 56+00.00

| F.A. RTE. | SECTION | COUNTY | TOTAL SHEETS | SHEET NO. |
|---|---|---|---|---|
| 57/70 | (25-3) I-6 | EFFINGHAM | 839 | 593 |
| | | CONTRACT NO. 74293 | | |
| FED. ROAD DIST. NO. | ILLINOIS | FED. AID PROJECT | | |


| FINAL SURVEY | NOTE BOOK | NO. |
|---|---|---|
| SURVEYED | BY | |
| PLOTTED | | |
| TEMPLATE | | |
| AREAS | | |
| AREAS CHECKED | | DATE |

| ORIGINAL SURVEY | NOTE BOOK | NO. |
|---|---|---|
| SURVEYED | BY | |
| PLOTTED | | |
| TEMPLATE | | |
| AREAS | | |
| AREAS CHECKED | | DATE |

150 140 130 120 110 100 90 80 70 60 50 40 30 20 10 0 10 20 30 40 50 60 70 80 90 100 110 120 130 140 150

605
600
595
590


LEGEND
- TEMPORARY PCC PAVEMENT
- REMOVAL
- MILLING
- TEMPORARY HOT-MIX ASPHALT RAMP

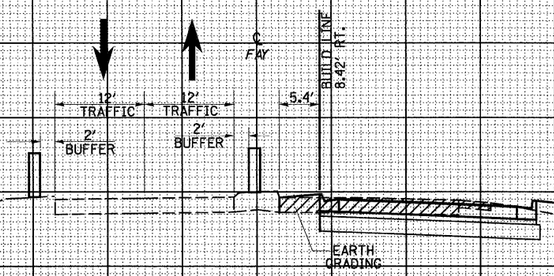


STAGE 1 CUT=20 FILL=59
STAGE 1B CUT=0 FILL=0

MATCH LINE INFIELD RAMP C STAGE 2B

**57+00.00**

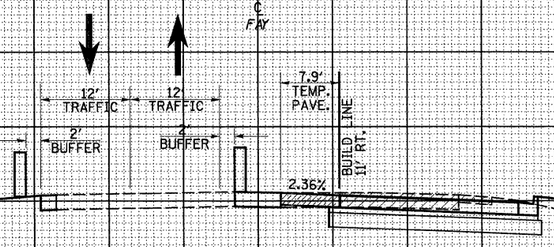


STAGE 1 CUT=20 FILL=54
STAGE 1B CUT=0 FILL=0

MATCH LINE INFIELD RAMP C STAGE 2B

**56+50.00**

150 140 130 120 110 100 90 80 70 60 50 40 30 20 10 0 10 20 30 40 50 60 70 80 90 100 110 120 130 140 150

| | | | |
|---|---|---|---|
| FILE NAME = S:\Projects\M83-00072.57-7R\dgn\Fayette\vosF4YDTStage1.dgn | USER NAME = linda | DESIGNED - JWS | REVISED - |
| | | DRAWN - LEC | REVISED - |
| | PLOT SCALE = 20.0000 ' / IN. | CHECKED - BRM | REVISED - |
| | PLOT DATE = 6/24/2010 | DATE - 11-05-07 | REVISED - |

**STATE OF ILLINOIS**
**DEPARTMENT OF TRANSPORTATION**

**MAINTENANCE OF TRAFFIC, FAYETTE AVE. (STAGE 1)**

SCALE: 1"=10' | SHEET NO. 29 OF 52 SHEETS | STA. 56+50.00 | TO STA. 57+00.00

| F.A. RTE. | SECTION | COUNTY | TOTAL SHEETS | SHEET NO. |
|---|---|---|---|---|
| 57/70 | (25-3) I-6 | EFFINGHAM | 839 | 594 |
| | | CONTRACT NO. 74293 | | |
| FED. ROAD DIST. NO. | ILLINOIS | FED. AID PROJECT | | |


| ORIGINAL SURVEY | BY | DATE |
|---|---|---|
| NOTE BOOK | SURVEYED | |
| NO. | PLOTTED | |
| | TEMPLATE | |
| | AREAS | |
| | AREAS CHECKED | |

150 140 130 120 110 100 90 80 70 60 50 40 30 20 10 0 10 20 30 40 50 60 70 80 90 100 110 120 130 140 150

600
595
590
585

LEGEND


- TEMPORARY PCC PAVEMENT
- REMOVAL
- MILLING
- TEMPORARY HOT-MIX ASPHALT RAMP

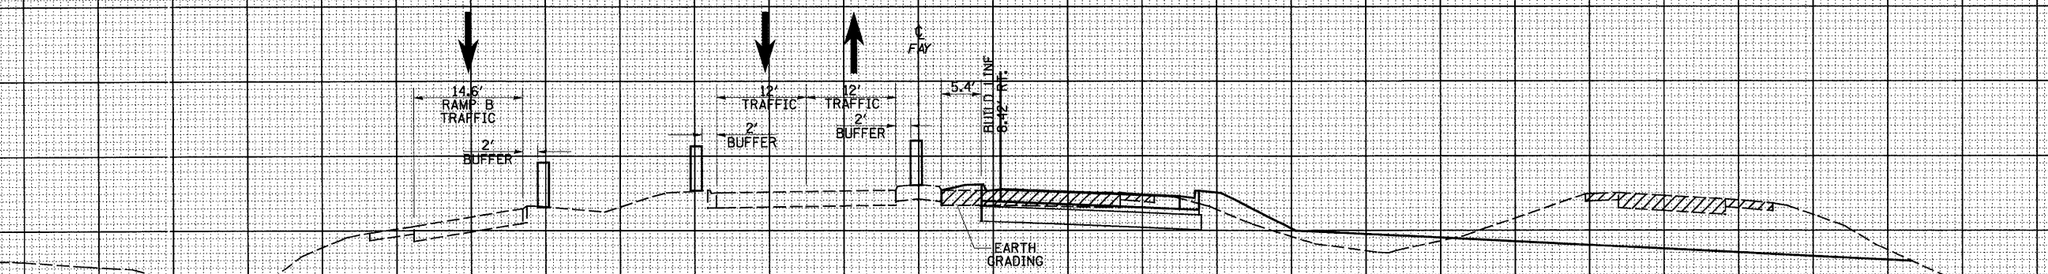


STAGE 1 CUT=168 FILL=33
STAGE 1B CUT=0 FILL=0

**58+00.00**

605
600
595
590
585

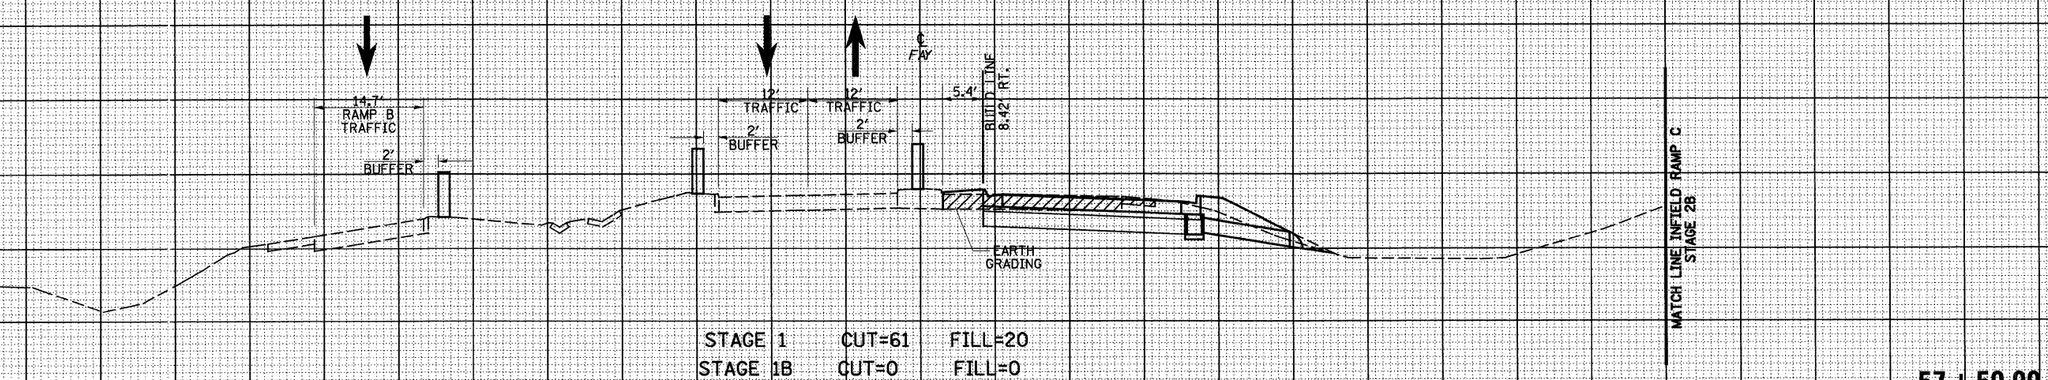


STAGE 1 CUT=61 FILL=20
STAGE 1B CUT=0 FILL=0

**57+50.00**

150 140 130 120 110 100 90 80 70 60 50 40 30 20 10 0 10 20 30 40 50 60 70 80 90 100 110 120 130 140 150

| ORIGINAL SURVEY | BY | DATE |
|---|---|---|
| NOTE BOOK | SURVEYED | |
| NO. | PLOTTED | |
| | TEMPLATE | |
| | AREAS | |
| | AREAS CHECKED | |

| | | | |
|---|---|---|---|
| FILE NAME = S:\Projects\14B3-00072.57-78\dgn\Fayette\enstFFIYCIS1stageL.dgn | USER NAME = linda | DESIGNED - JWS | REVISED - |
| | | DRAWN - LEC | REVISED - |
| | PLOT SCALE = 20.0000 ' / IN. | CHECKED - BRM | REVISED - |
| | PLOT DATE = 6/24/2010 | DATE - 11-05-07 | REVISED - |

**STATE OF ILLINOIS**
**DEPARTMENT OF TRANSPORTATION**

**MAINTENANCE OF TRAFFIC, FAYETTE AVE. (STAGE 1)**

SCALE: 1"=10' | SHEET NO. 30 OF 52 SHEETS | STA. 57+50.00 | TO STA. 58+00.00


| F.A. RTE. | SECTION | COUNTY | TOTAL SHEETS | SHEET NO. |
|---|---|---|---|---|
| 57/70 | (25-3) I-6 | EFFINGHAM | 839 | 595 |
| | | CONTRACT NO. 74293 | | |
| FED. ROAD DIST. NO. | ILLINOIS | FED. AID PROJECT | | |

150 140 130 120 110 100 90 80 70 60 50 40 30 20 10 0 10 20 30 40 50 60 70 80 90 100 110 120 130 140 150

LEGEND

- TEMPORARY PCC PAVEMENT
- REMOVAL
- MILLING
- TEMPORARY HOT-MIX ASPHALT RAMP

600
595
590
585

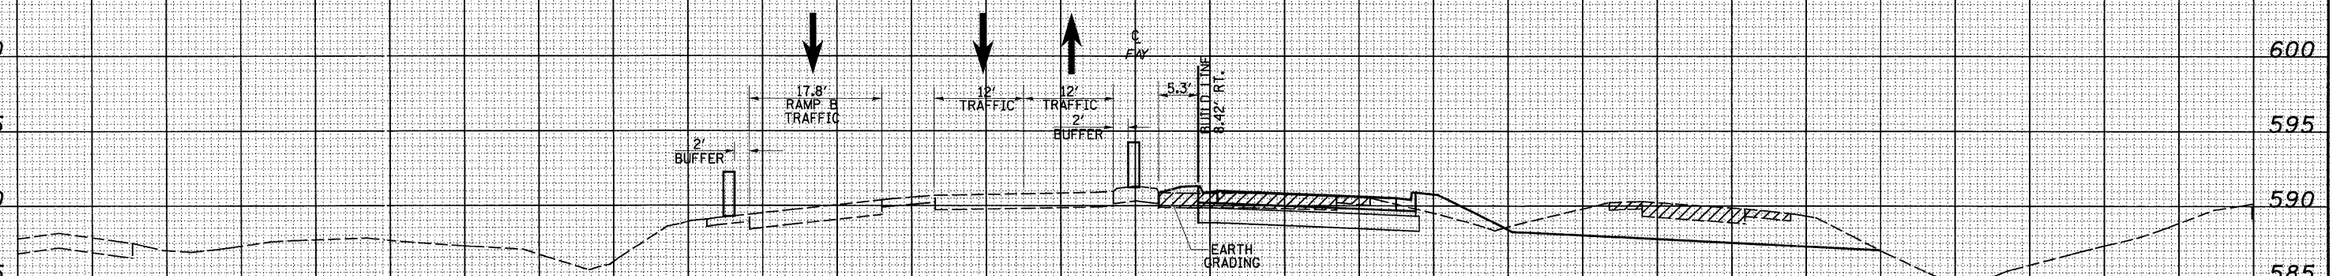


STAGE 1 CUT=117 FILL=23
STAGE 1B CUT=0 FILL=0

**59 + 00.00**




STAGE 1 CUT=124 FILL=28
STAGE 1B CUT=0 FILL=0

**58 + 50.00**

| | | | |
|---|---|---|---|
| FILE NAME = S:\Projects\423-00172.57-7R\dgn\Fayette\xsdFAYMOTStage1.dgn | USER NAME = linda | DESIGNED - JWS | REVISED - |
| | | DRAWN - LEC | REVISED - |
| | PLOT SCALE = 20.0000 ' / IN. | CHECKED - BRM | REVISED - |
| | PLOT DATE = 6/24/2010 | DATE - 11-05-07 | REVISED - |

**STATE OF ILLINOIS**
**DEPARTMENT OF TRANSPORTATION**

**MAINTENANCE OF TRAFFIC, FAYETTE AVE. (STAGE 1)**

SCALE: 1"=10' | SHEET NO. 31 OF 52 SHEETS | STA. 58+50.00 TO STA. 59+00.00

| F.A. RTE. | SECTION | COUNTY | TOTAL SHEETS | SHEET NO. |
|---|---|---|---|---|
| 57/70 | (25-3) I-6 | EFFINGHAM | 839 | 596 |
| | | CONTRACT NO. 74293 | | |
| FED. ROAD DIST. NO. | ILLINOIS | FED. AID PROJECT | | |

FINAL SURVEY NOTE BOOK NO. | SURVEYED PLOTTED TEMPLATE AREAS AREAS CHECKED | BY | DATE


ORIGINAL SURVEY NOTE BOOK NO. | SURVEYED PLOTTED TEMPLATE AREAS AREAS CHECKED | BY | DATE

150 140 130 120 110 100 90 80 70 60 50 40 30 20 10 0 10 20 30 40 50 60 70 80 90 100 110 120 130 140 150

LEGEND


- TEMPORARY PCC PAVEMENT
- REMOVAL
- MILLING
- TEMPORARY HOT-MIX ASPHALT RAMP

600
595
590
585

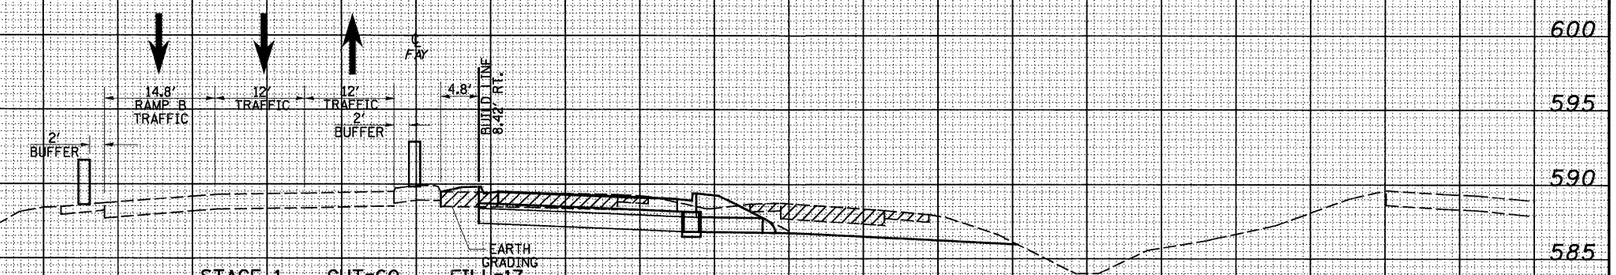


STAGE 1 CUT=60 FILL=17
STAGE 1B CUT=0 FILL=0

**60 + 00.00**

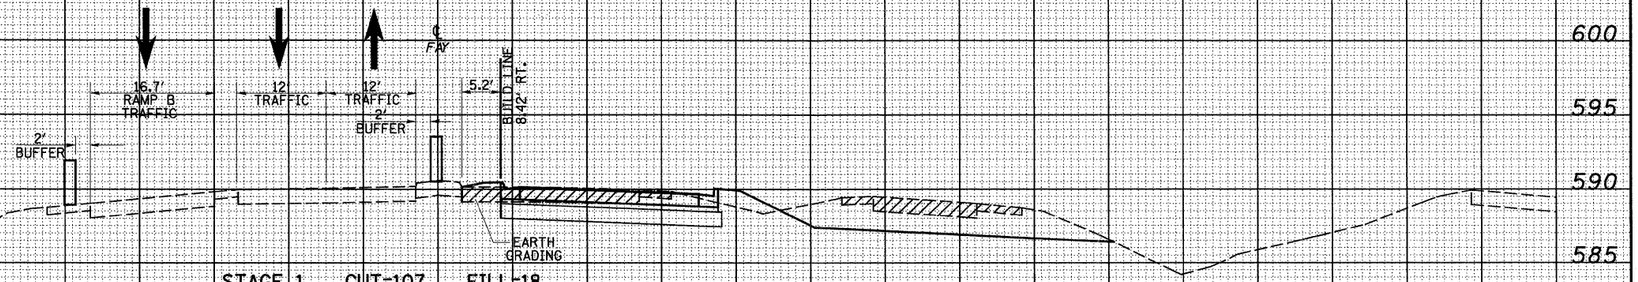


STAGE 1 CUT=107 FILL=18
STAGE 1B CUT=0 FILL=0

**59 + 50.00**

FINAL SURVEY — NOTE BOOK — NO. — SURVEYED — PLOTTED — TEMPLATE — AREAS — AREAS CHECKED — BY — DATE

ORIGINAL SURVEY — NOTE BOOK — NO. — SURVEYED — PLOTTED — TEMPLATE — AREAS — AREAS CHECKED — BY — DATE

| | | | |
|---|---|---|---|
| FILE NAME = S:\Projects\MDS 00072.57-7P\dgn\Fayette\ess\F61M1T5StageI.dgn | USER NAME = linda | DESIGNED - JWS | REVISED - |
| | | DRAWN - LEC | REVISED - |
| | PLOT SCALE = 20.0000 ' / IN. | CHECKED - BRM | REVISED - |
| | PLOT DATE = 6/24/2010 | DATE - 11-05-07 | REVISED - |

**STATE OF ILLINOIS**
**DEPARTMENT OF TRANSPORTATION**

**MAINTENANCE OF TRAFFIC, FAYETTE AVE. (STAGE 1)**


SCALE: 1"=10' | SHEET NO. 32 OF 52 SHEETS | STA. 59+50.00 TO STA. 60+00.00

| F.A. RTE. | SECTION | COUNTY | TOTAL SHEETS | SHEET NO. |
|---|---|---|---|---|
| 57/70 | (25-3) I-6 | EFFINGHAM | 839 | 597 |
| | | CONTRACT NO. 74293 | | |
| FED. ROAD DIST. NO. | ILLINOIS | FED. AID PROJECT | | |

| FINAL SURVEY | BY | DATE |
|---|---|---|
| SURVEYED | | |
| PLOTTED | | |
| NOTE BOOK | TEMPLATE | |
| NO. | AREAS | |
| | AREAS CHECKED | |

LEGEND

- TEMPORARY PCC PAVEMENT
- REMOVAL
- MILLING
- TEMPORARY HOT-MIX ASPHALT RAMP

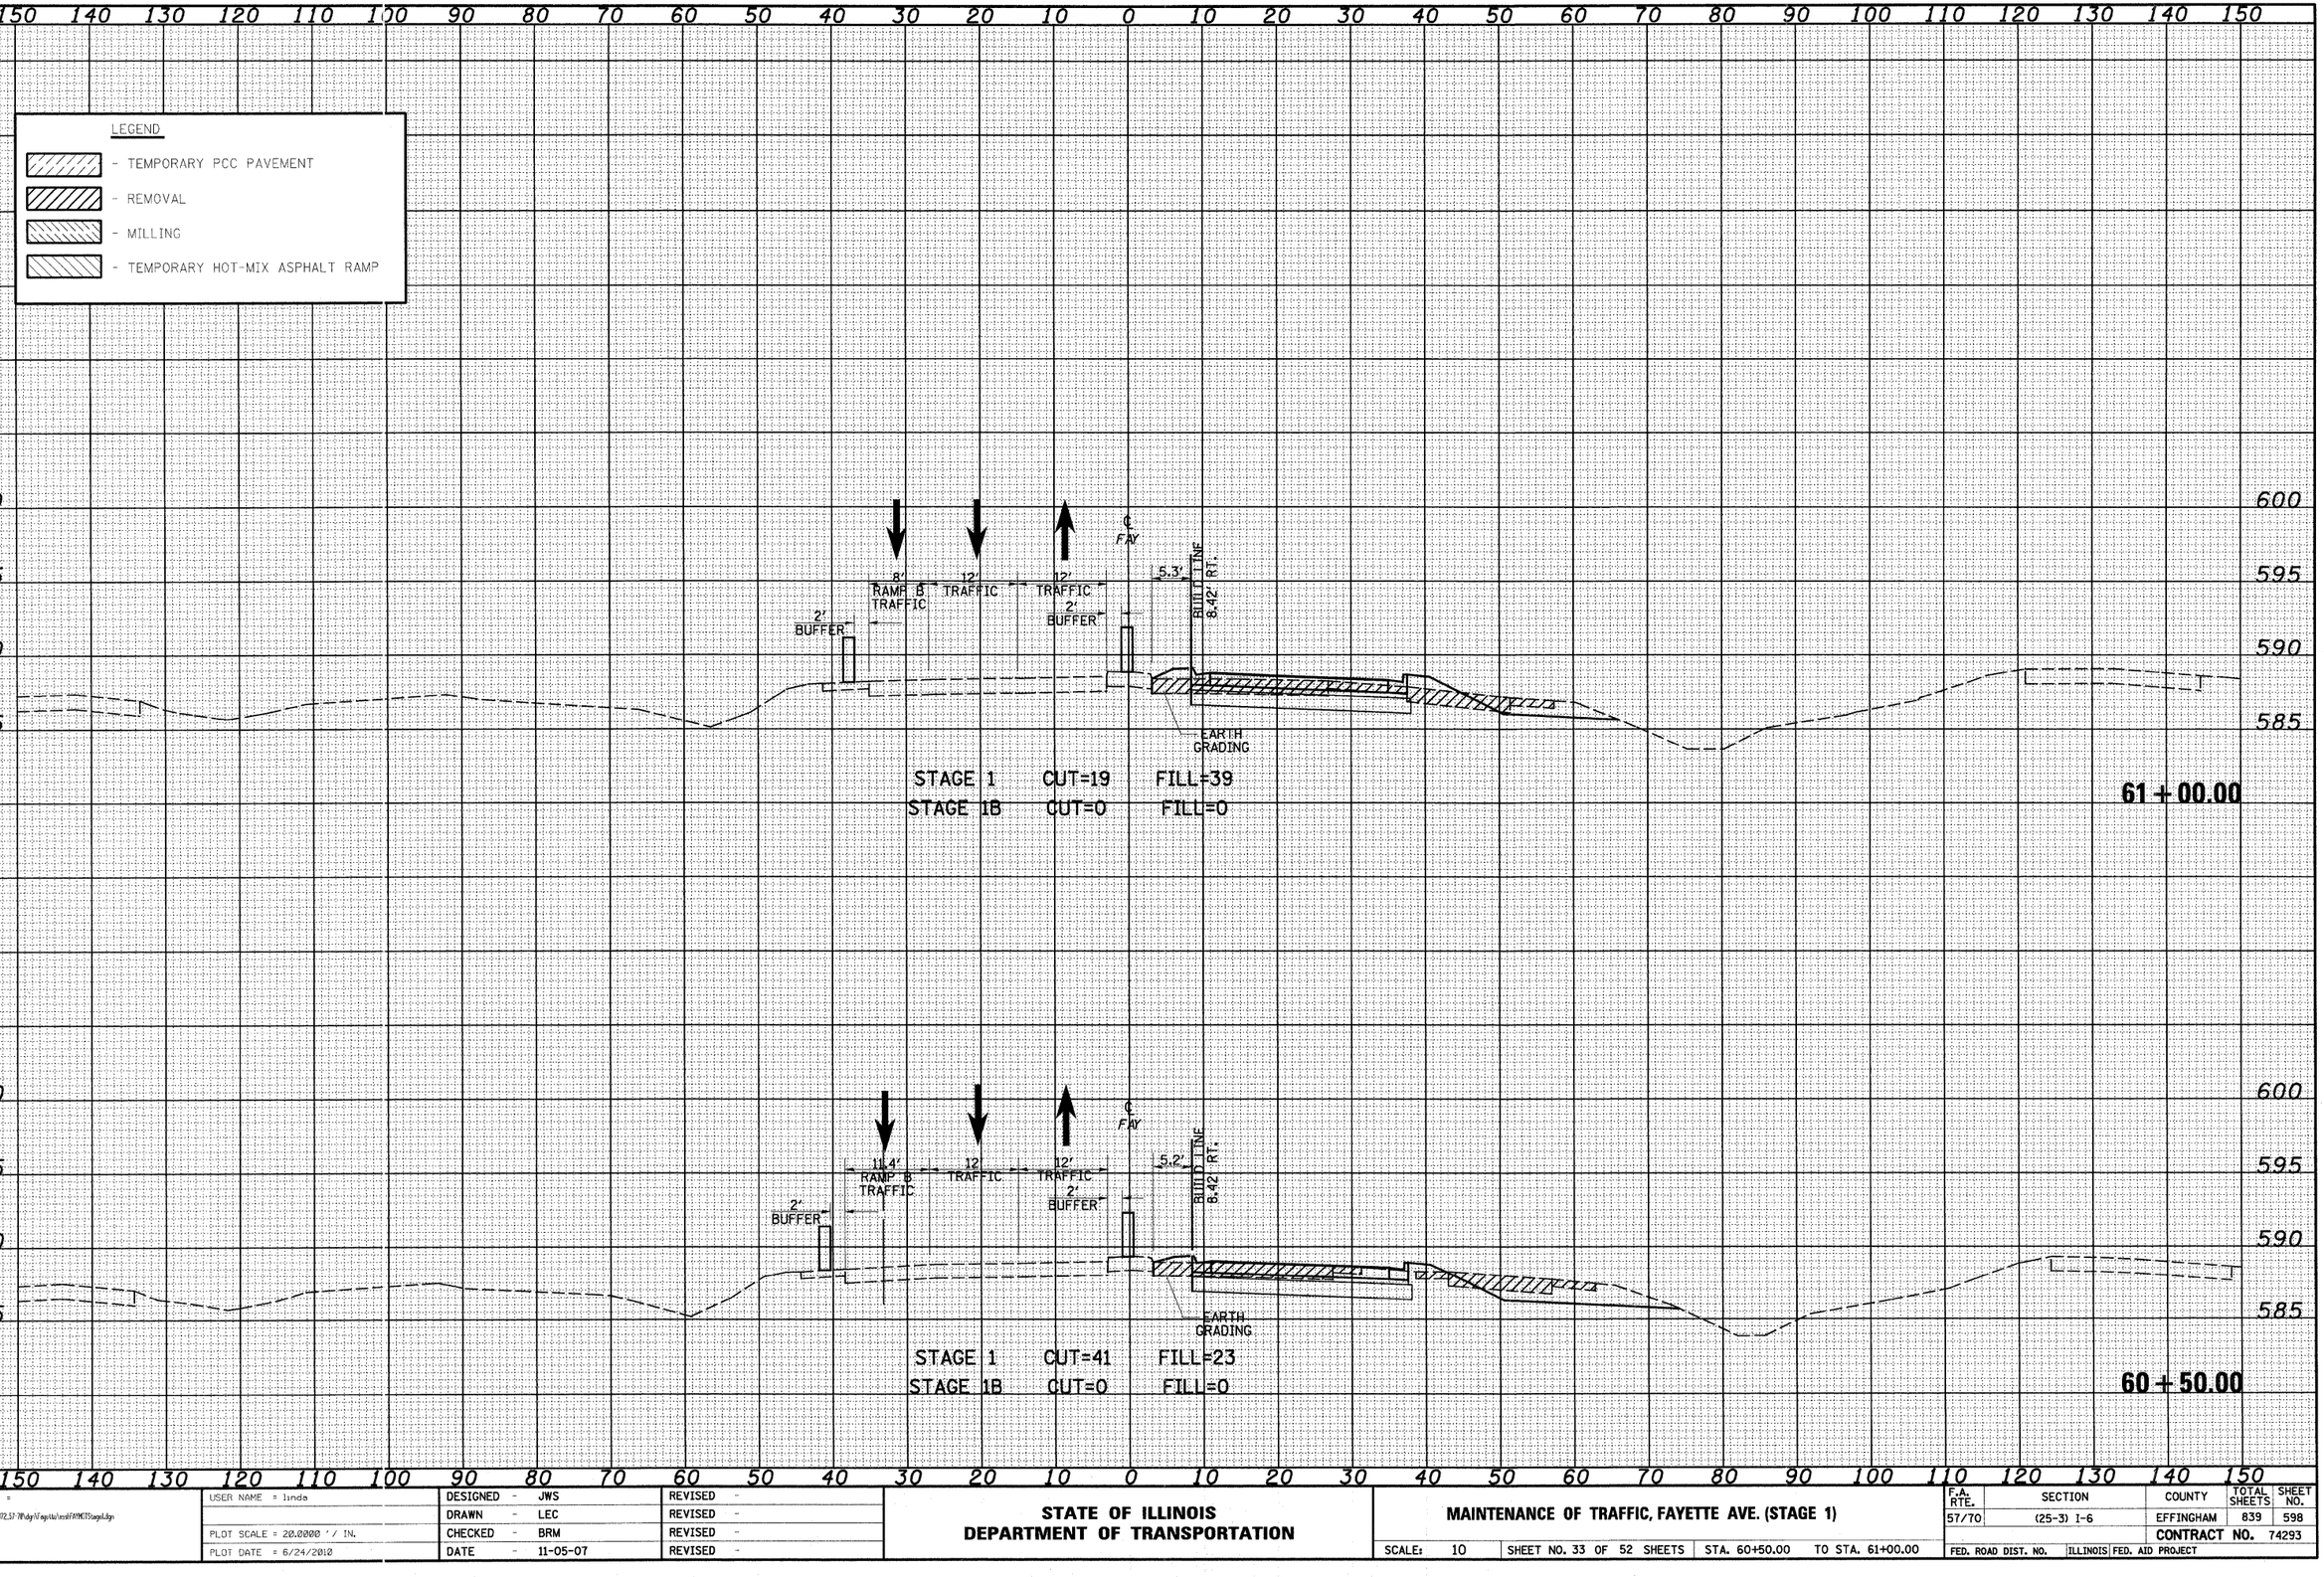


| ORIGINAL SURVEY | BY | DATE |
|---|---|---|
| SURVEYED | | |
| PLOTTED | | |
| NOTE BOOK | TEMPLATE | |
| NO. | AREAS | |
| | AREAS CHECKED | |

| FILE NAME = | USER NAME = linda | DESIGNED - JWS | REVISED - |
|---|---|---|---|
| S:\Projects\MED-00072.57-7P\dgn\Fayette\msfFAYMCTStage1.dgn | | DRAWN - LEC | REVISED - |
| | PLOT SCALE = 20.0000 ' / IN. | CHECKED - BRM | REVISED - |
| | PLOT DATE = 6/24/2012 | DATE - 11-05-07 | REVISED - |

**STATE OF ILLINOIS**
**DEPARTMENT OF TRANSPORTATION**

**MAINTENANCE OF TRAFFIC, FAYETTE AVE. (STAGE 1)**


SCALE: 10 | SHEET NO. 33 OF 52 SHEETS | STA. 60+50.00 TO STA. 61+00.00

| F.A. RTE. | SECTION | COUNTY | TOTAL SHEETS | SHEET NO. |
|---|---|---|---|---|
| 57/70 | (25-3) I-6 | EFFINGHAM | 839 | 598 |
| | | CONTRACT NO. 74293 | | |
| FED. ROAD DIST. NO. | ILLINOIS | FED. AID PROJECT | | |

| FINAL SURVEY NOTE BOOK | SURVEYED | BY | DATE |
|---|---|---|---|
| NO. | PLOTTED | | |
| | TEMPLATE | | |
| | AREAS | | |
| | AREAS CHECKED | | |

LEGEND

- TEMPORARY PCC PAVEMENT
- REMOVAL
- MILLING
- TEMPORARY HOT-MIX ASPHALT RAMP

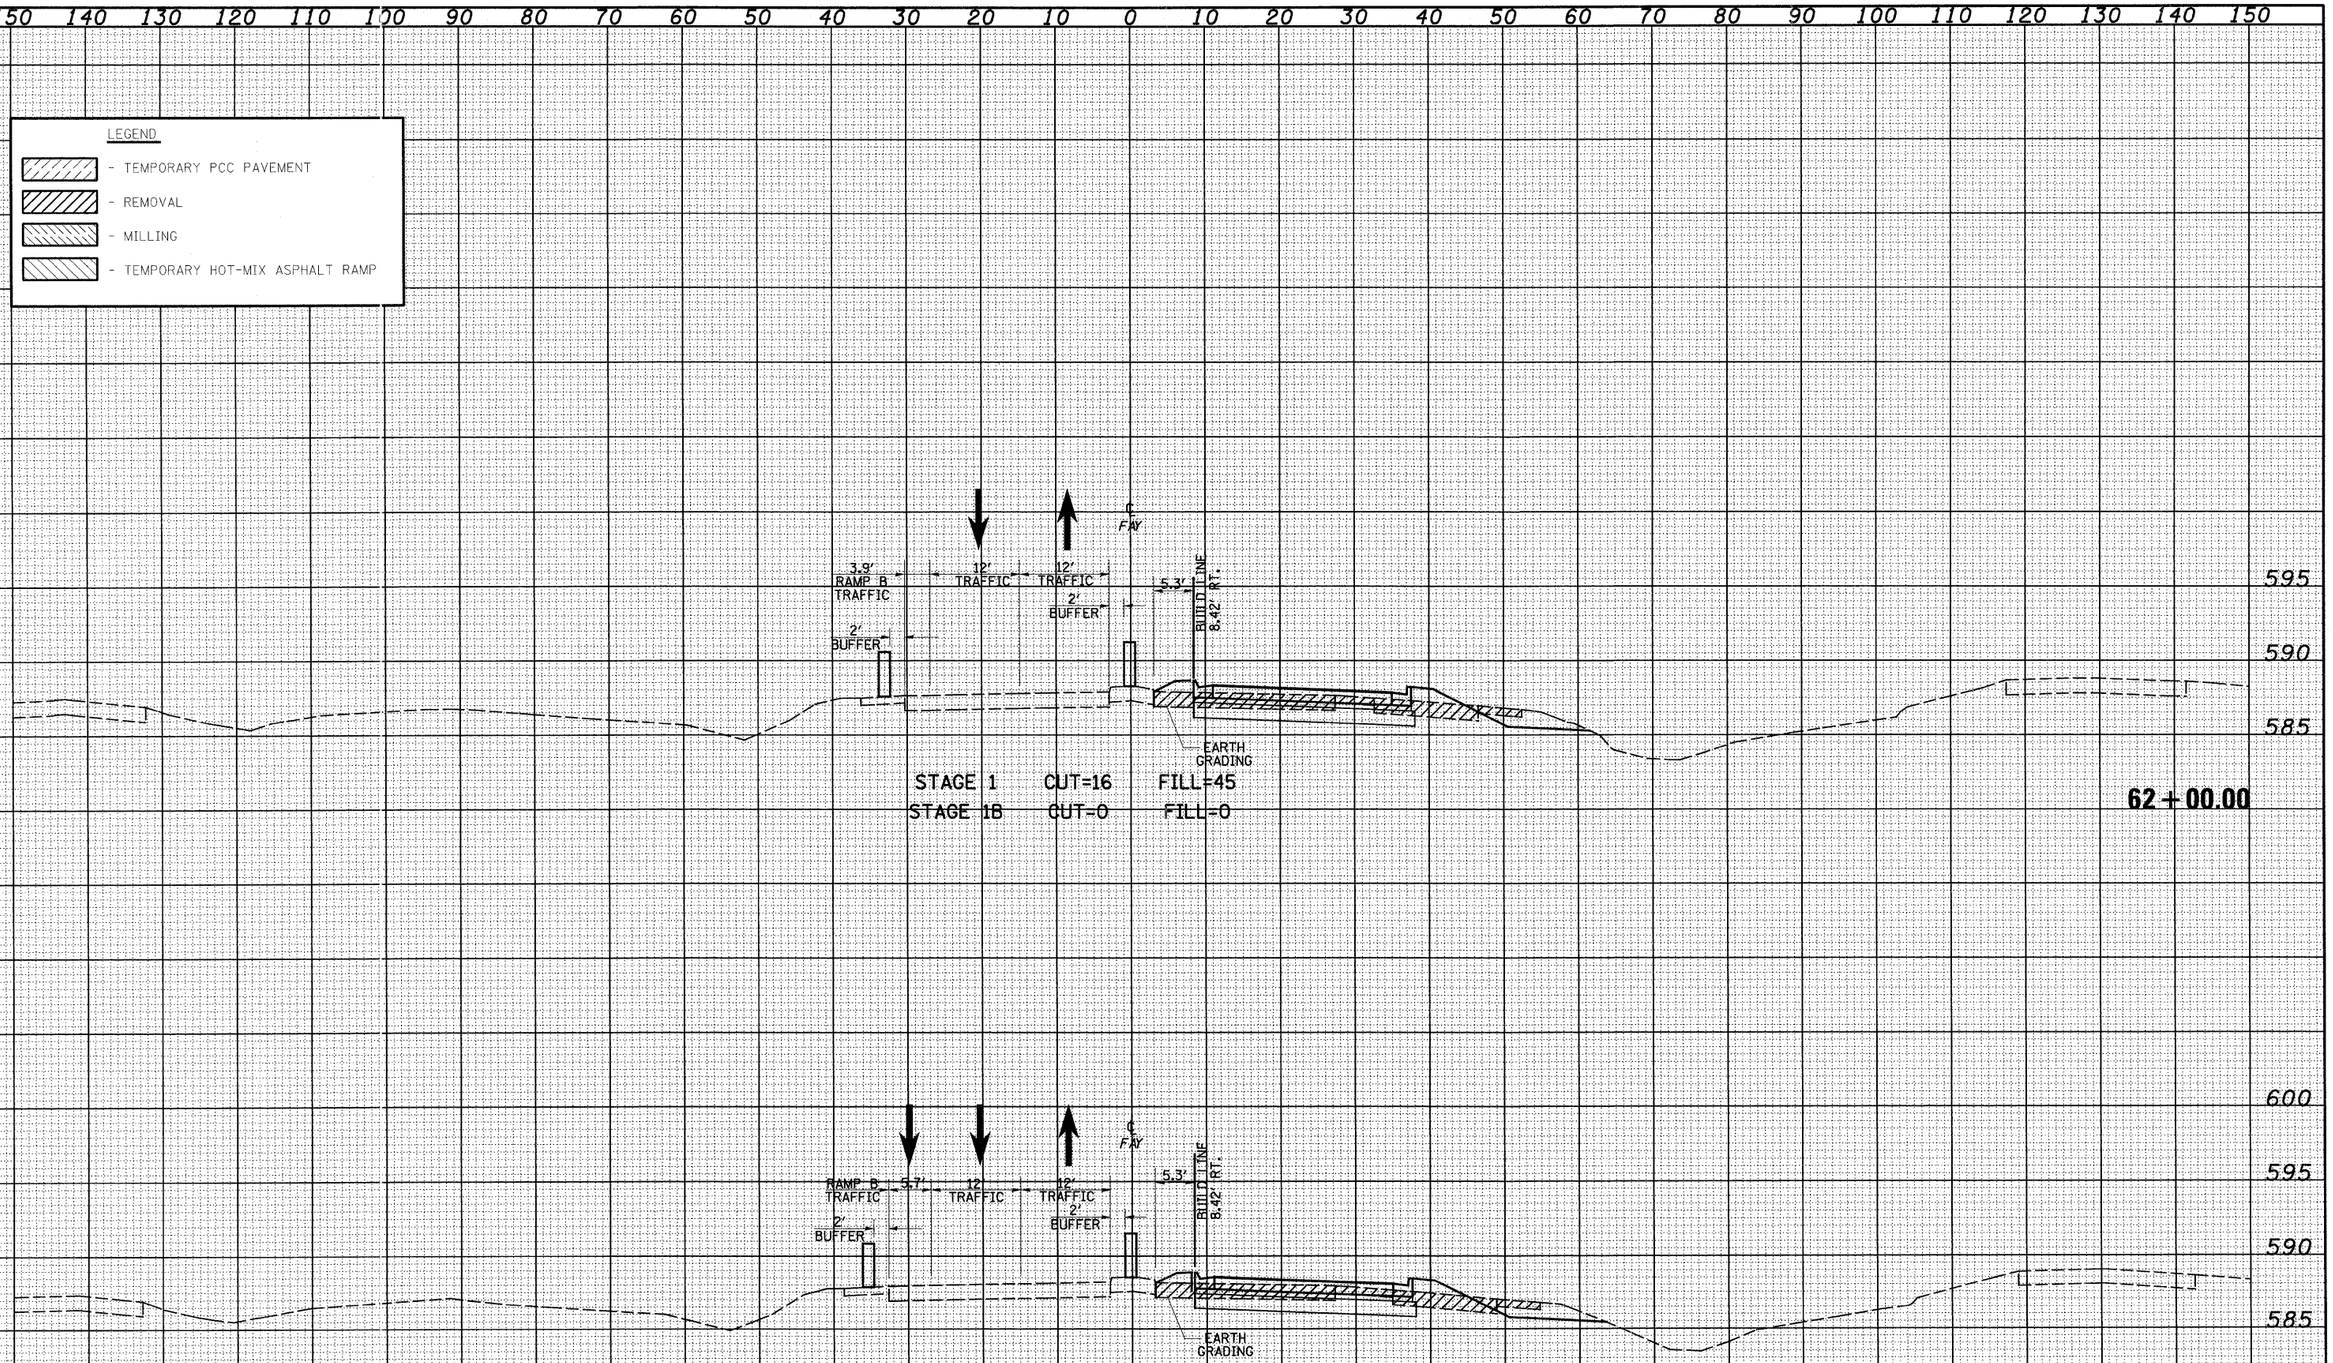


| ORIGINAL SURVEY NOTE BOOK | SURVEYED | BY | DATE |
|---|---|---|---|
| NO. | PLOTTED | | |
| | TEMPLATE | | |
| | AREAS | | |
| | AREAS CHECKED | | |


| | | | |
|---|---|---|---|
| FILE NAME = S:\Projects\1483-00072_57-70\dgn\Fayette\cosFAY1075stage1.dgn | USER NAME = linda | DESIGNED - JWS | REVISED - |
| | | DRAWN - LEC | REVISED - |
| | PLOT SCALE = 20.0000 ' / IN. | CHECKED - BRM | REVISED - |
| | PLOT DATE = 6/24/2010 | DATE - 11-05-07 | REVISED - |

**STATE OF ILLINOIS**
**DEPARTMENT OF TRANSPORTATION**

**MAINTENANCE OF TRAFFIC, FAYETTE AVE. (STAGE 1)**

SCALE: 1"=10' | SHEET NO. 34 OF 52 SHEETS | STA. 61+50.00 TO STA. 62+00.00

| F.A. RTE. | SECTION | COUNTY | TOTAL SHEETS | SHEET NO. |
|---|---|---|---|---|
| 57/70 | (25-3) I-6 | EFFINGHAM | 839 | 599 |
| | | CONTRACT NO. 74293 | | |
| FED. ROAD DIST. NO. | ILLINOIS | FED. AID PROJECT | | |

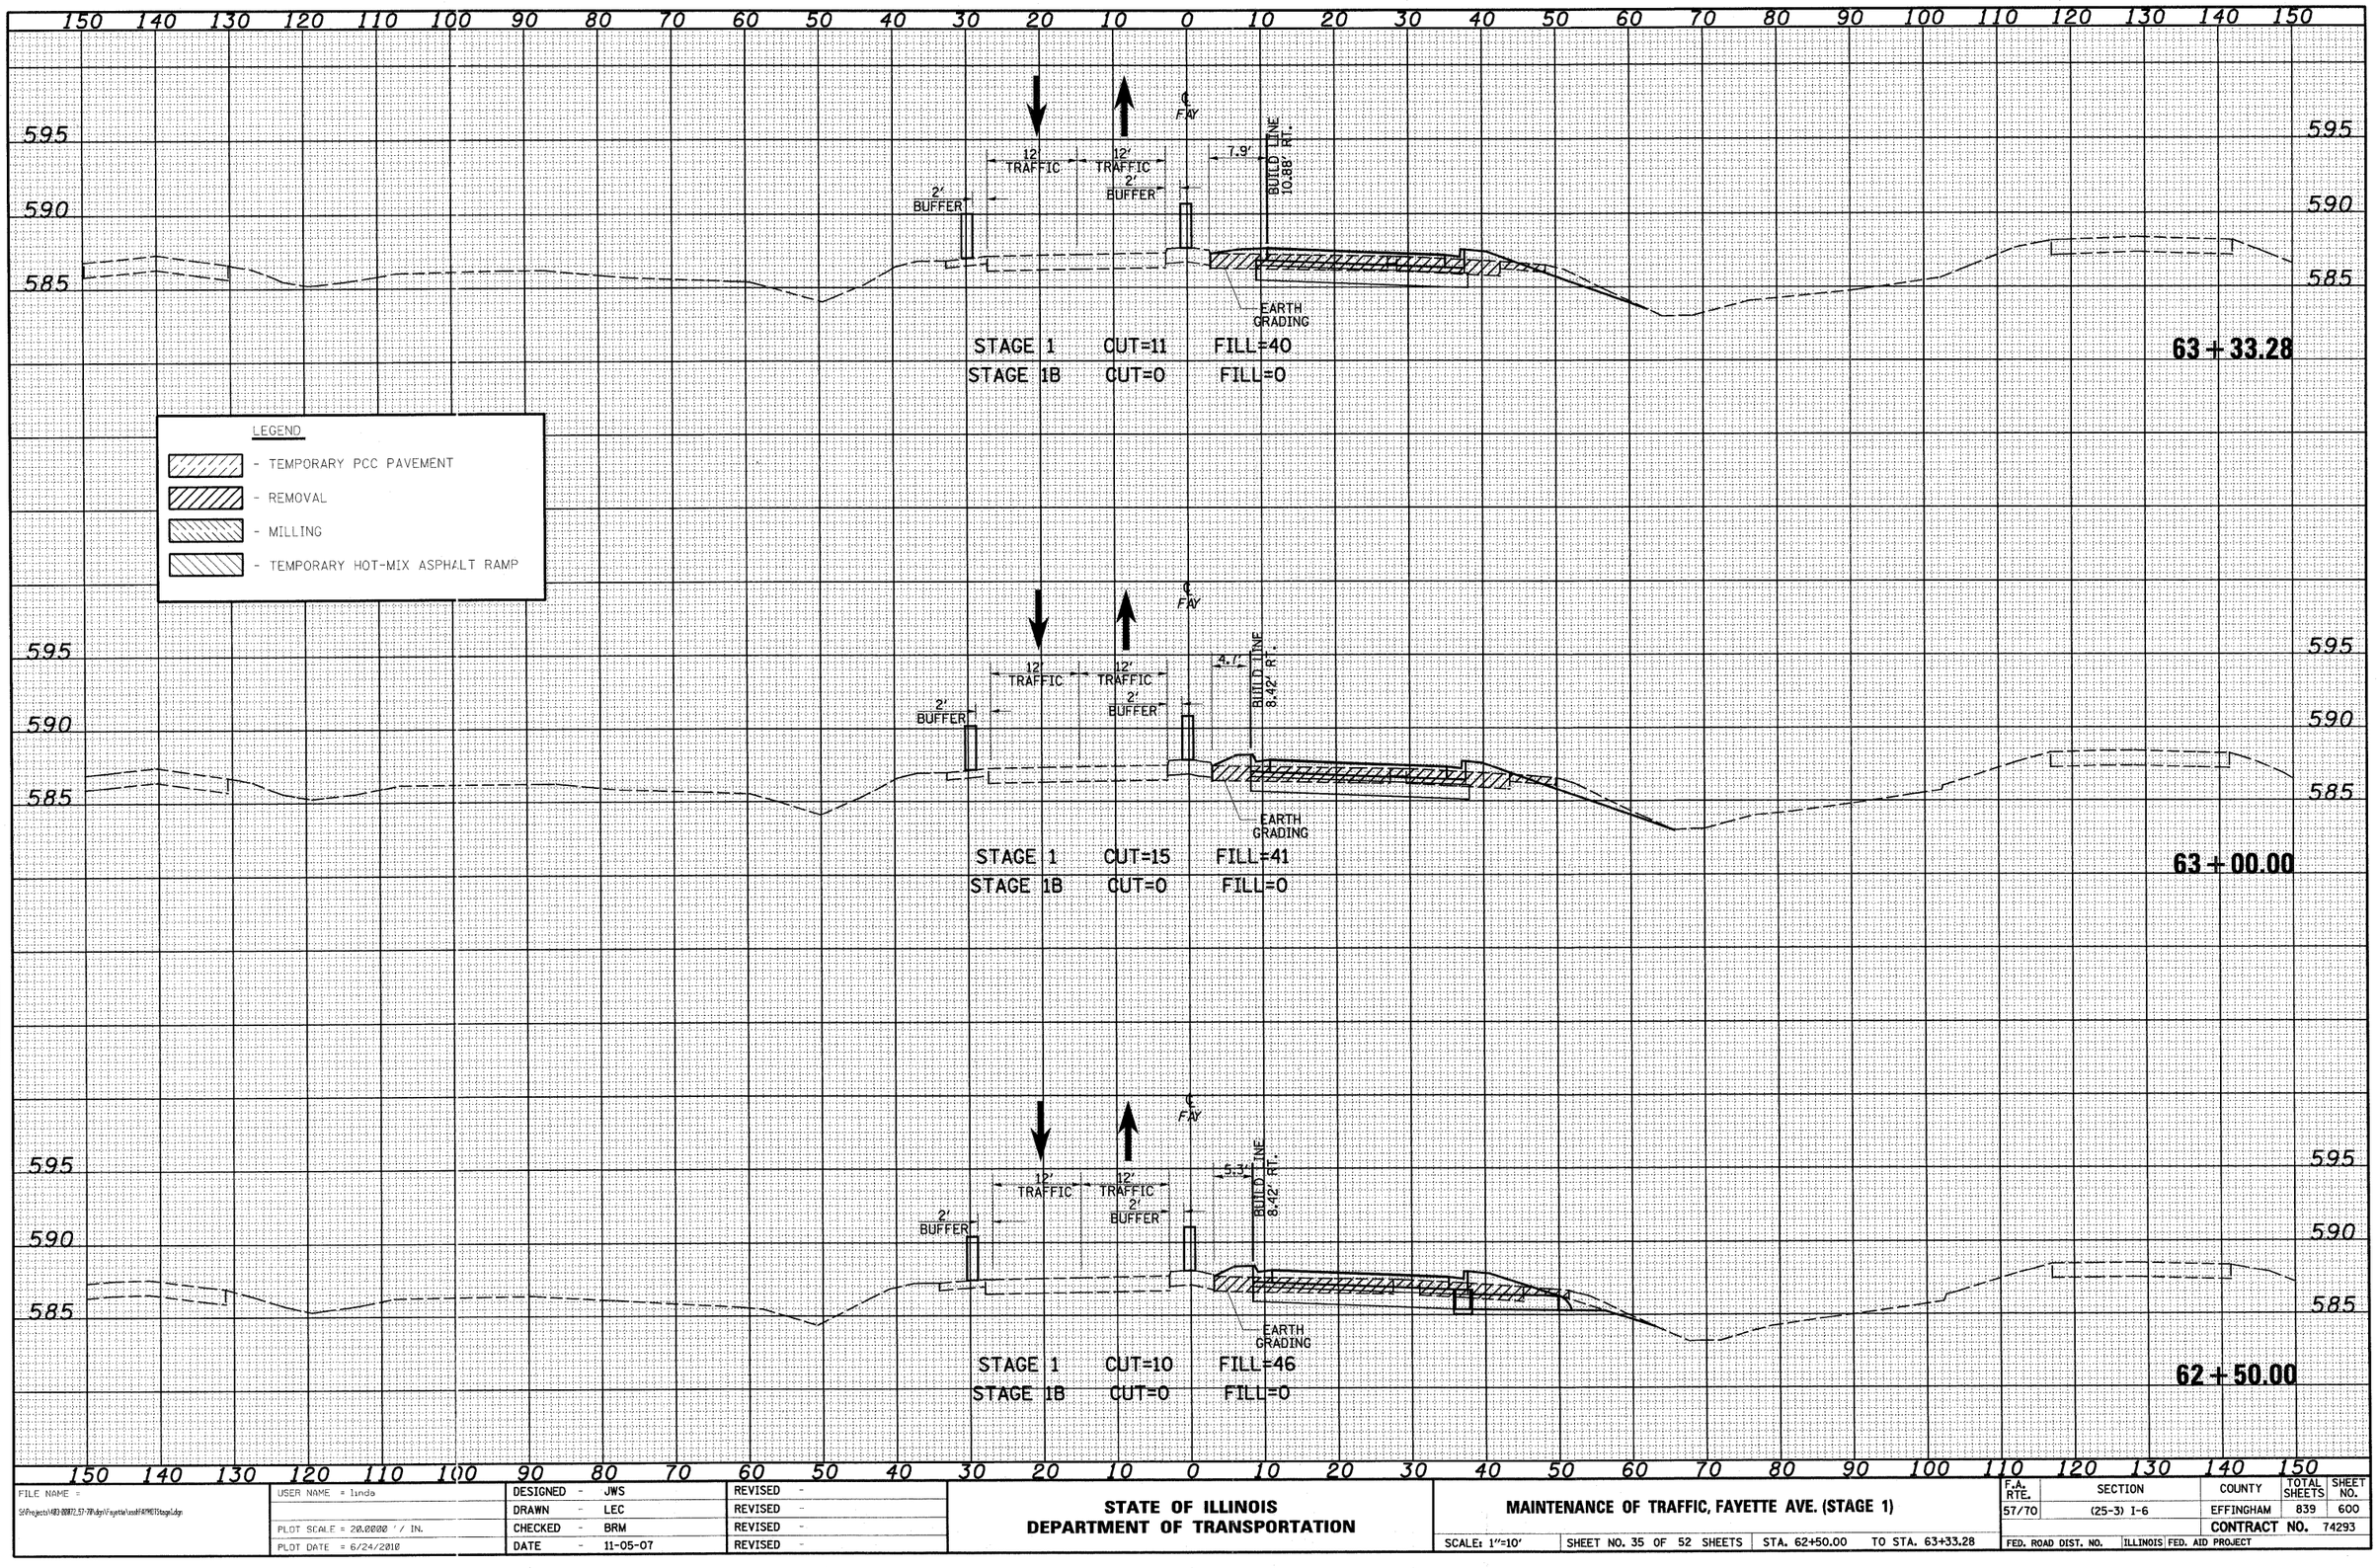


FINAL SURVEY — NOTE BOOK — NO. — SURVEYED — PLOTTED — TEMPLATE — AREAS — AREAS CHECKED — BY — DATE

ORIGINAL SURVEY — NOTE BOOK — NO. — SURVEYED — PLOTTED — TEMPLATE — AREAS — AREAS CHECKED — BY — DATE

| | | | |
|---|---|---|---|
| FILE NAME = S:\Projects\483-00872.57-70\dgn\Fayette\sss8FAP6STstage1.dgn | USER NAME = linda | DESIGNED - JWS | REVISED - |
| | | DRAWN - LEC | REVISED - |
| | PLOT SCALE = 20.0000 ' / IN. | CHECKED - BRM | REVISED - |
| | PLOT DATE = 6/24/2010 | DATE - 11-05-07 | REVISED - |

**STATE OF ILLINOIS**
**DEPARTMENT OF TRANSPORTATION**

**MAINTENANCE OF TRAFFIC, FAYETTE AVE. (STAGE 1)**

SCALE: 1"=10' | SHEET NO. 35 OF 52 SHEETS | STA. 62+50.00 TO STA. 63+33.28

| F.A. RTE. | SECTION | COUNTY | TOTAL SHEETS | SHEET NO. |
|---|---|---|---|---|
| 57/70 | (25-3) I-6 | EFFINGHAM | 839 | 600 |
| | | CONTRACT NO. | 74293 | |
| FED. ROAD DIST. NO. | ILLINOIS | FED. AID PROJECT | | |