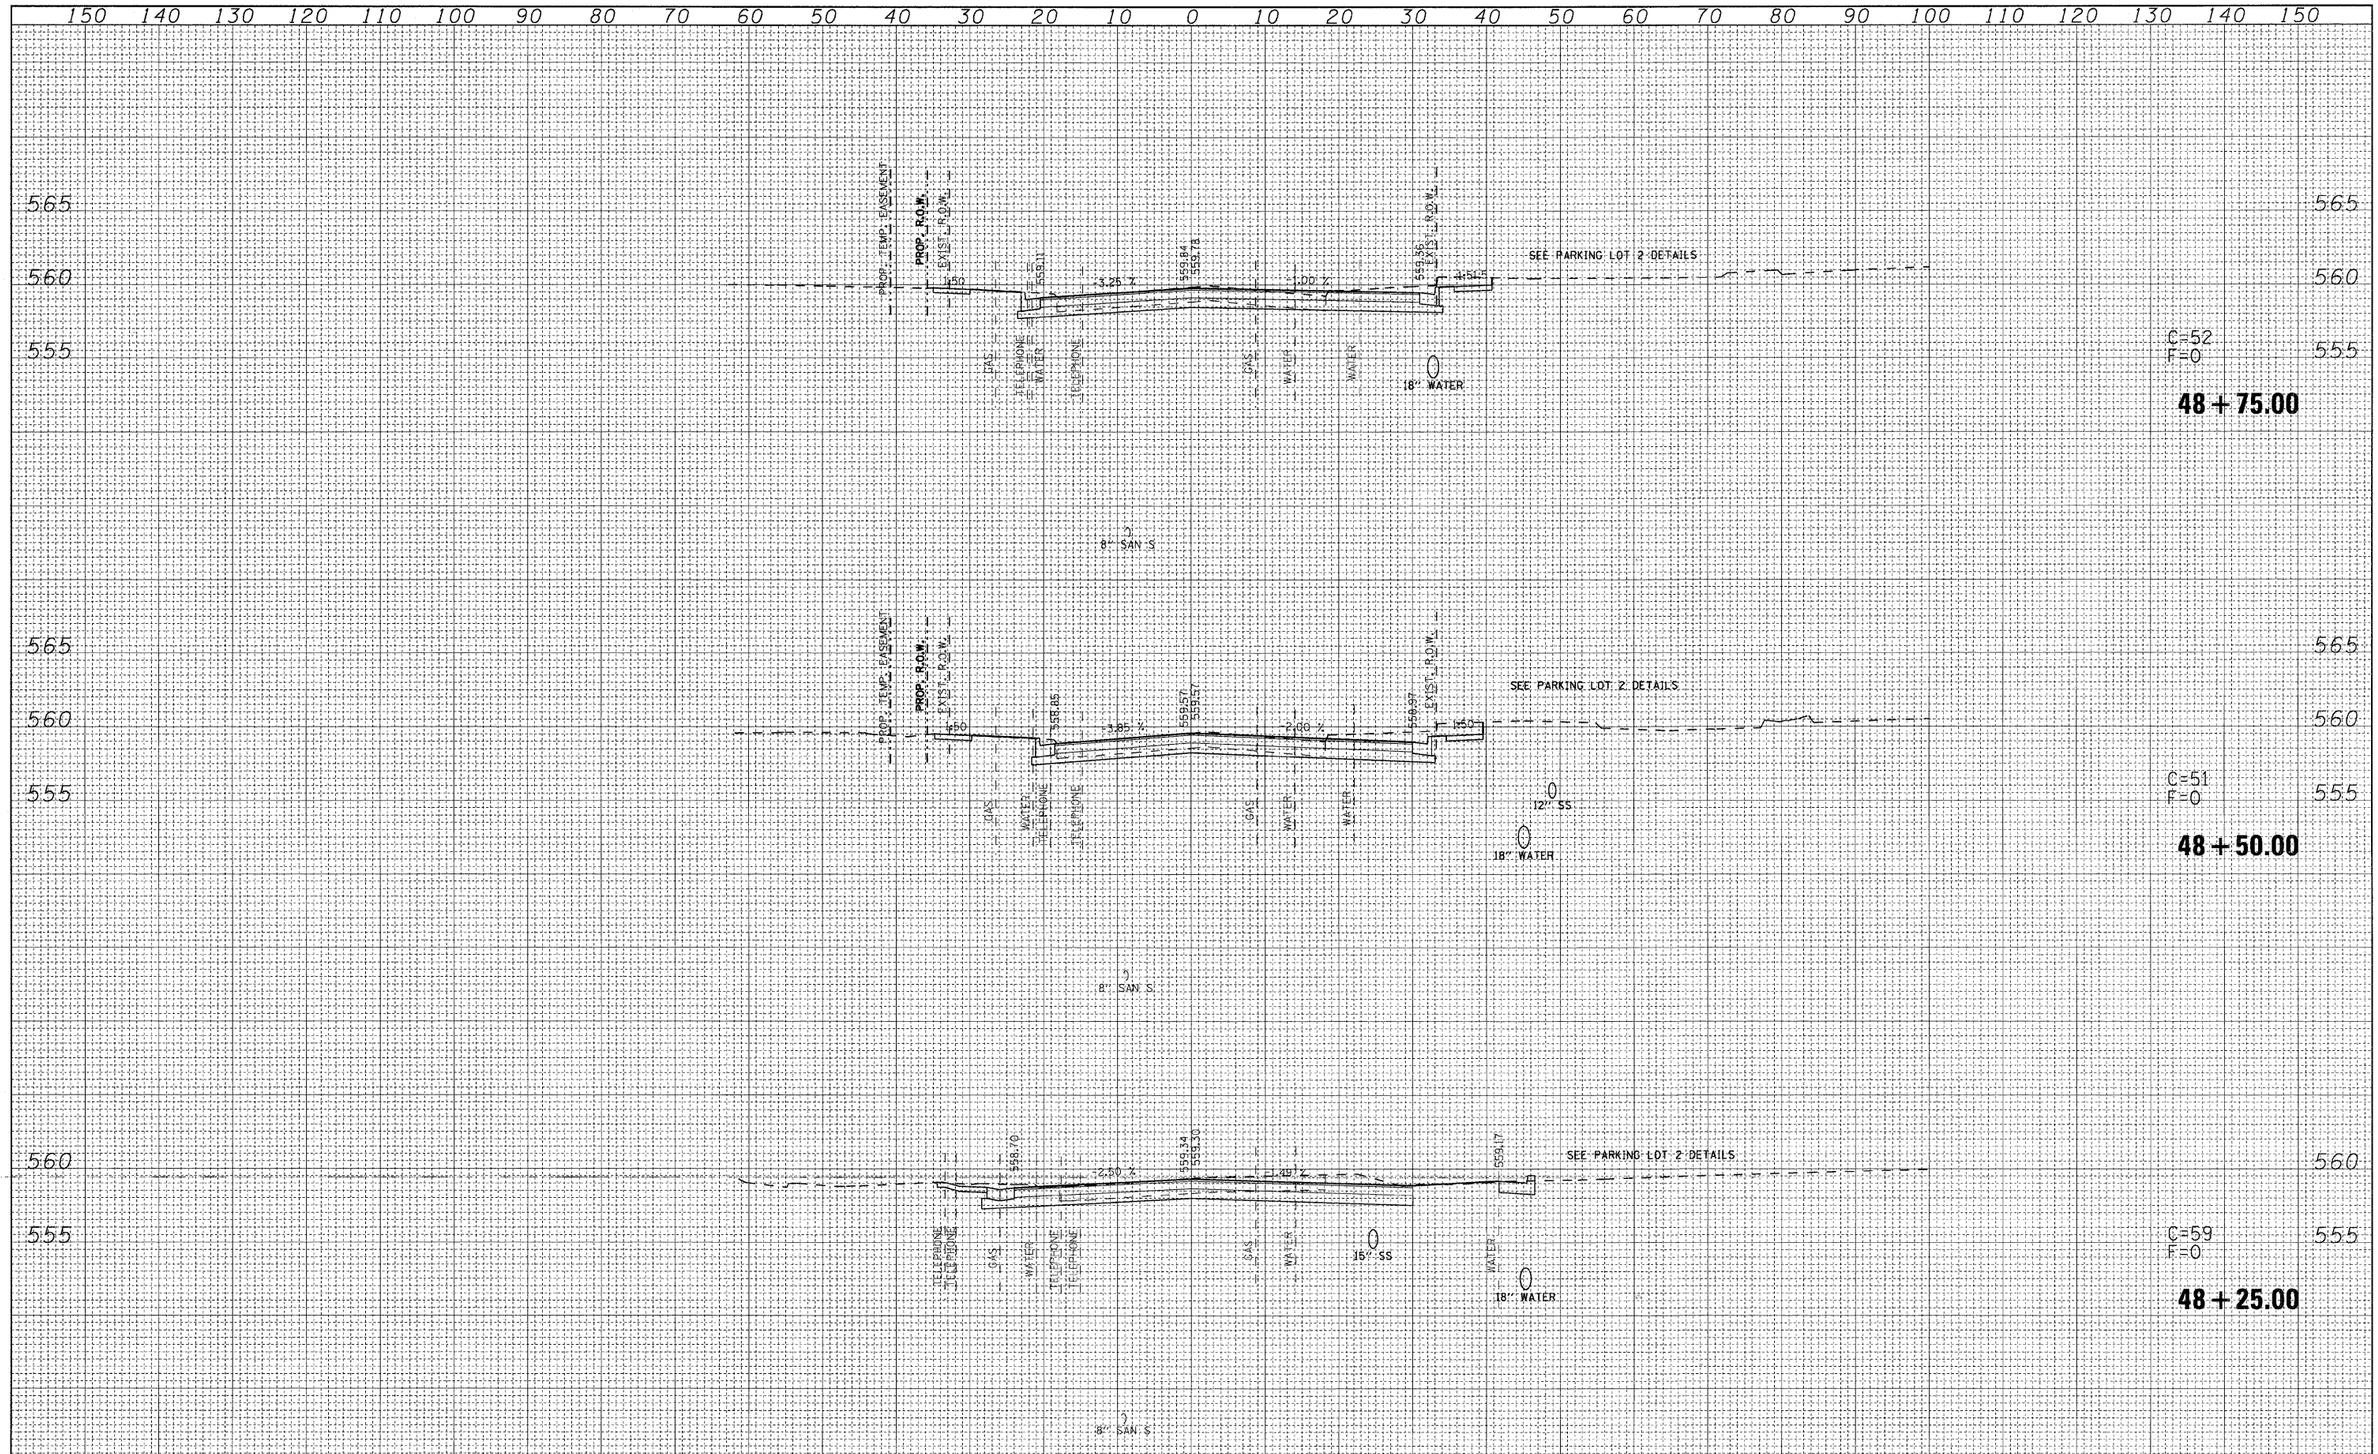

FINAL SURVEY	SURVEYED	BY	DATE
	PLOTTED		
NOTE BOOK	TABULATED		
	AREAS		
NO.	AREAS CHECKED		

ORIGINAL SURVEY	SURVEYED	BY	DATE
	PLOTTED		
NOTE BOOK	TABULATED		
	AREAS		
NO.	AREAS CHECKED		

FILE NAME = pi\projects\513501\cadd\dgn\D876D54-sht-xsc-Clay.dgn	USER NAME = default	DESIGNED -	REVISED -
		DRAWN -	REVISED -
	PLOT SCALE = 10.0000 ' / IN.	CHECKED -	REVISED -
	PLOT DATE = 6/16/2010	DATE -	REVISED -

STATE OF ILLINOIS
DEPARTMENT OF TRANSPORTATION

E CLAY ST
SIDE ROAD CROSS SECTIONS

SCALE: | SHEET NO. 28 OF 35 SHEETS | STA. 48+25.00 TO STA. 48+75.00

F.A.P RTE.	SECTION	COUNTY	TOTAL SHEETS	SHEET NO.
600	60-(30,31,128)-N-1	MADISON	152	145

CONTRACT NO. 76D54

ILLINOIS FED. AID PROJECT