F.A.I. RTE.	SECTION	COUNTY	TOTAL SHEETS	SHEET NO.
57	D9 BRIDGE REPAIR 2010-1	ALEXANDER	10	1
	ILLINOIS	CONTRACT NO.78220		

STATE OF ILLINOIS
DEPARTMENT OF TRANSPORTATION
DIVISION OF HIGHWAYS

PROPOSED HIGHWAY PLANS

F.A.I. ROUTE 57 (I-57) NB & SB
SECTION D9 BRIDGE REPAIR 2010-1
STRUCTURAL STEEL AND MISC. REPAIRS
ALEXANDER COUNTY
C-99-079-10

D-99-075-10

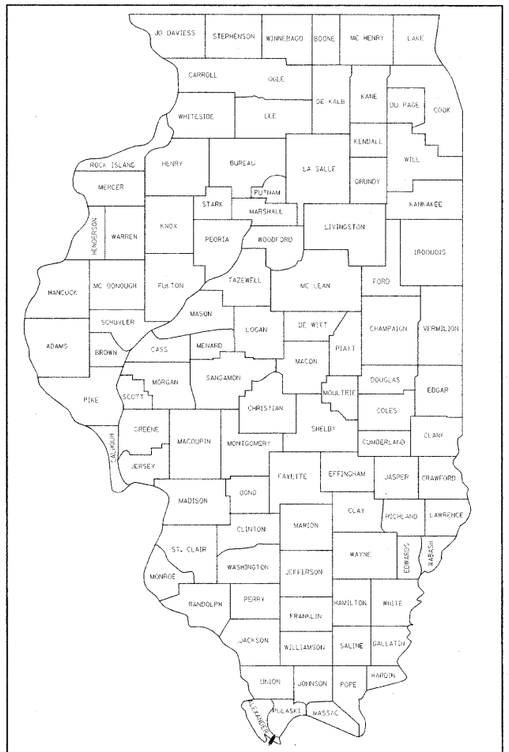

LOCATION OF SECTION INDICATED THUS:- ▬

FOR INDEX OF SHEETS, SEE SHEET NO. 2
FOR SUMMARY OF QUANTITIES, SEE SHEET NO. 3

TRAFFIC DATA

I-57 TRAFFIC DATA

2007 ADT = 10,200
37% TRUCKS

EXISTING STRUCTURE NO. 002-0022
FAI 57 (I-57 NB & SB)

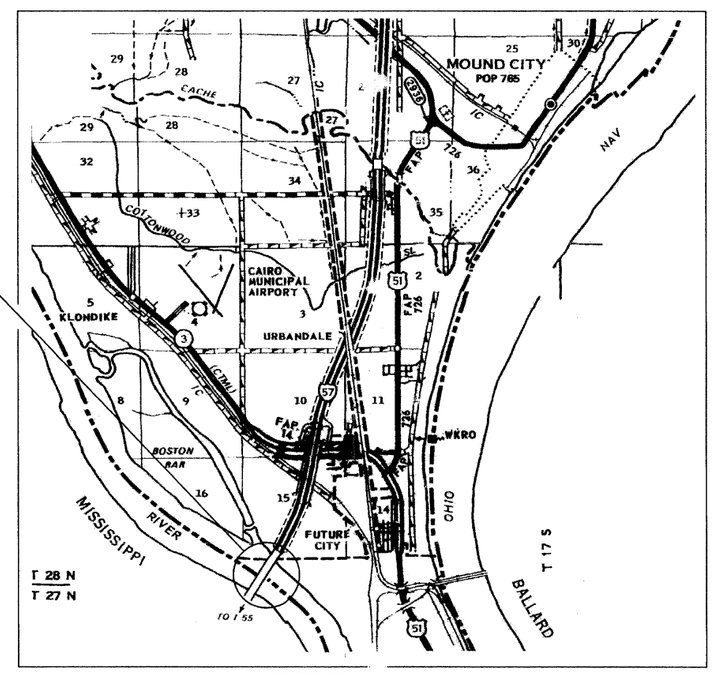

SN 002-0022
NET LENGTH OF PROJECT = 4090'-6"

N

100' 200' 300' — 1" = 100'
0 10' 20' 30' — 1" = 10'
0 50' 100' — 1" = 50'
0 50' 100' — 1" = 40'
0 50' 100' — 1" = 30'
0 50' 100' — 1" = 20'

FULL SIZE PLANS HAVE BEEN PREPARED USING STANDARD ENGINEERING SCALES. REDUCED SIZED PLANS WILL NOT CONFORM TO STANDARD SCALES. IN MAKING MEASUREMENTS ON REDUCED PLANS, THE ABOVE SCALES MAY BE USED.

J.U.L.I.E.
JOINT UTILITY LOCATION INFORMATION FOR EXCAVATION
1-800-892-0123
OR 811

STATE OF ILLINOIS
DEPARTMENT OF TRANSPORTATION
DIVISION OF HIGHWAYS

SUBMITTED June 25 20 10
[signature]
DEPUTY DIRECTOR OF HIGHWAYS, REGION ENGINEER
August 13 20 10
Scott E. Stitt, P.E. /sa
acting ENGINEER OF DESIGN AND ENVIRONMENT
August 13 20 10
Christine M. Reed /sa
DIRECTOR OF HIGHWAYS, CHIEF ENGINEER

PROJECT ENGINEER: DAVID PICHE (618) 351-5227
DESIGNER: T. WAYNE HALSTEAD (618) 351-5224

CONTRACT NO. 78220

PRINTED BY THE AUTHORITY OF THE STATE OF ILLINOIS

FILE NAME - c:\pw_work\pwidot\cornelim\d0212064\D02-0022-sht-misc.dgn