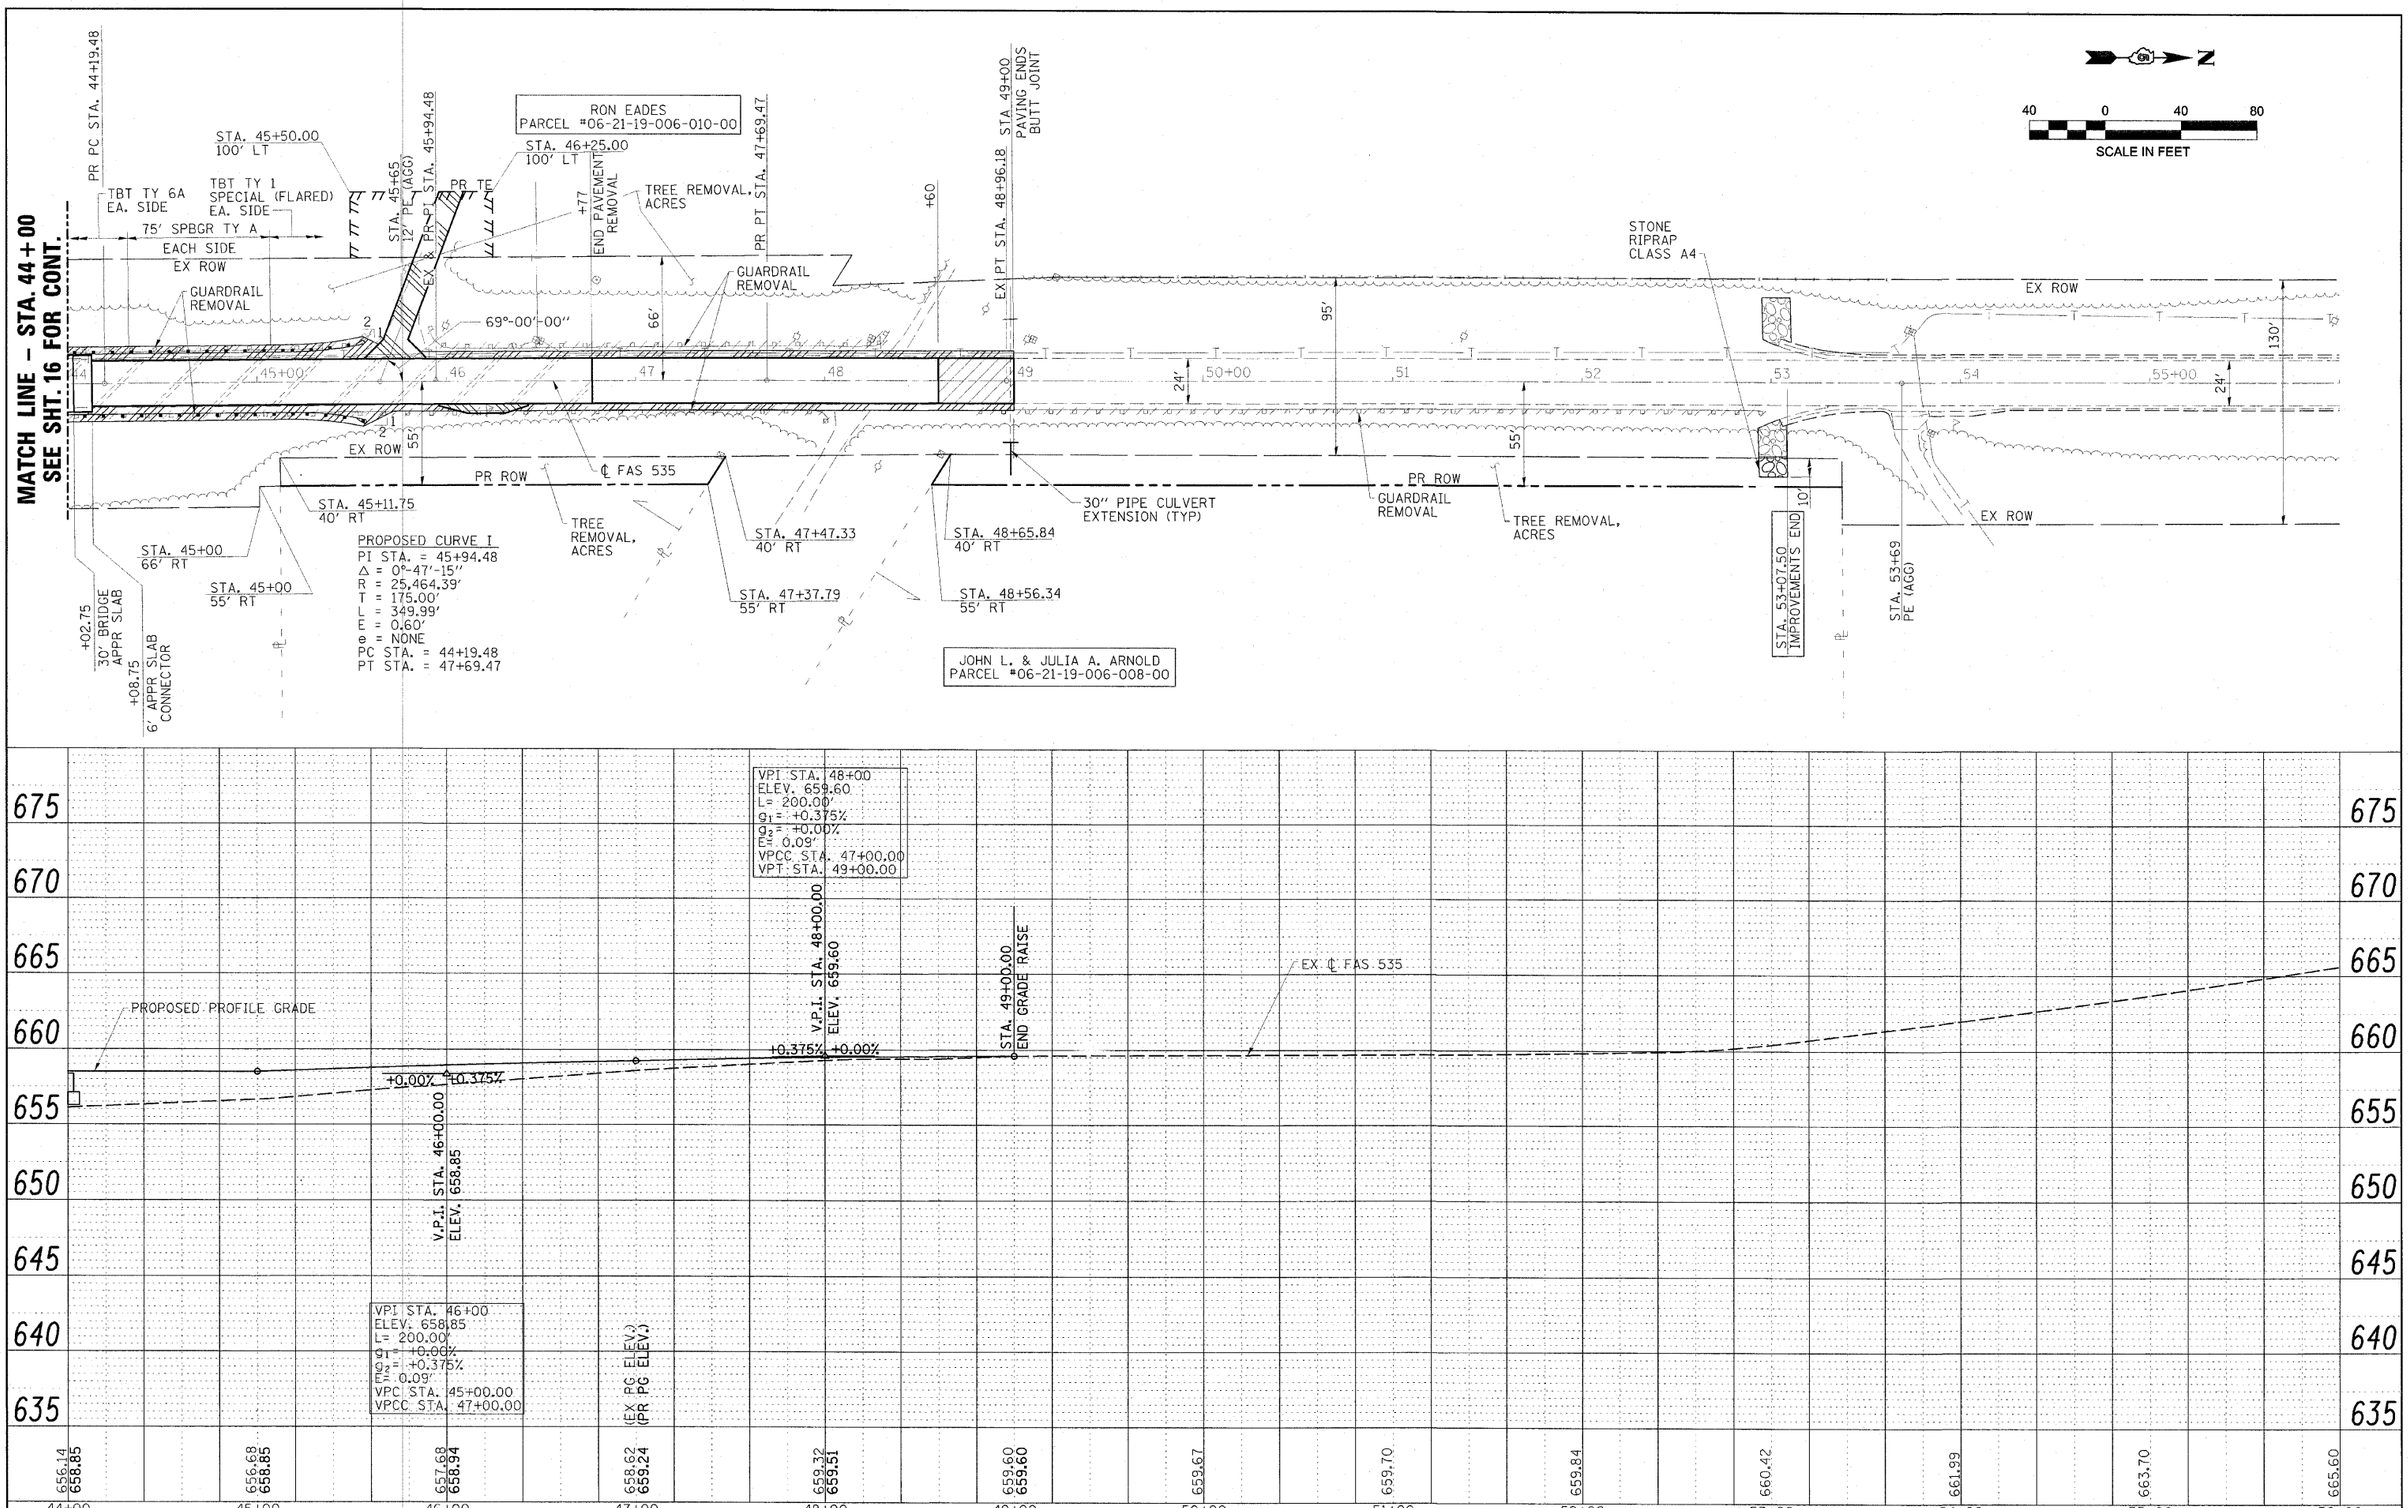

FILE NAME = Z4401F02.dgn	USER NAME = HAS	DESIGNED - ELH	REVISED -	STATE OF ILLINOIS DEPARTMENT OF TRANSPORTATION	FAS 535 (SHADY REST ROAD) PLAN & PROFILE	F.A.S. RTE.	SECTION	COUNTY	TOTAL SHEETS	SHEET NO.
		DRAWN - HAS	REVISED -			535	08-00255-00-BR	PIATT	62	17
	PLOT SCALE = 37.7778 ' / IN.	CHECKED - ELH	REVISED -			CONTRACT NO. 91436				
SCALES: (HORIZ) 1"=40' (VERT) 1"=5'	PLOT DATE = 5/26/2010 7:44:53 AM	DATE - 05/12/10	REVISED -		SCALE: 1"=40' SHEET NO. 3 OF 3 SHEETS STA. 44+00 TO STA. 56+00	FED. ROAD DIST. NO.	ILLINOIS FED. AID PROJECT			