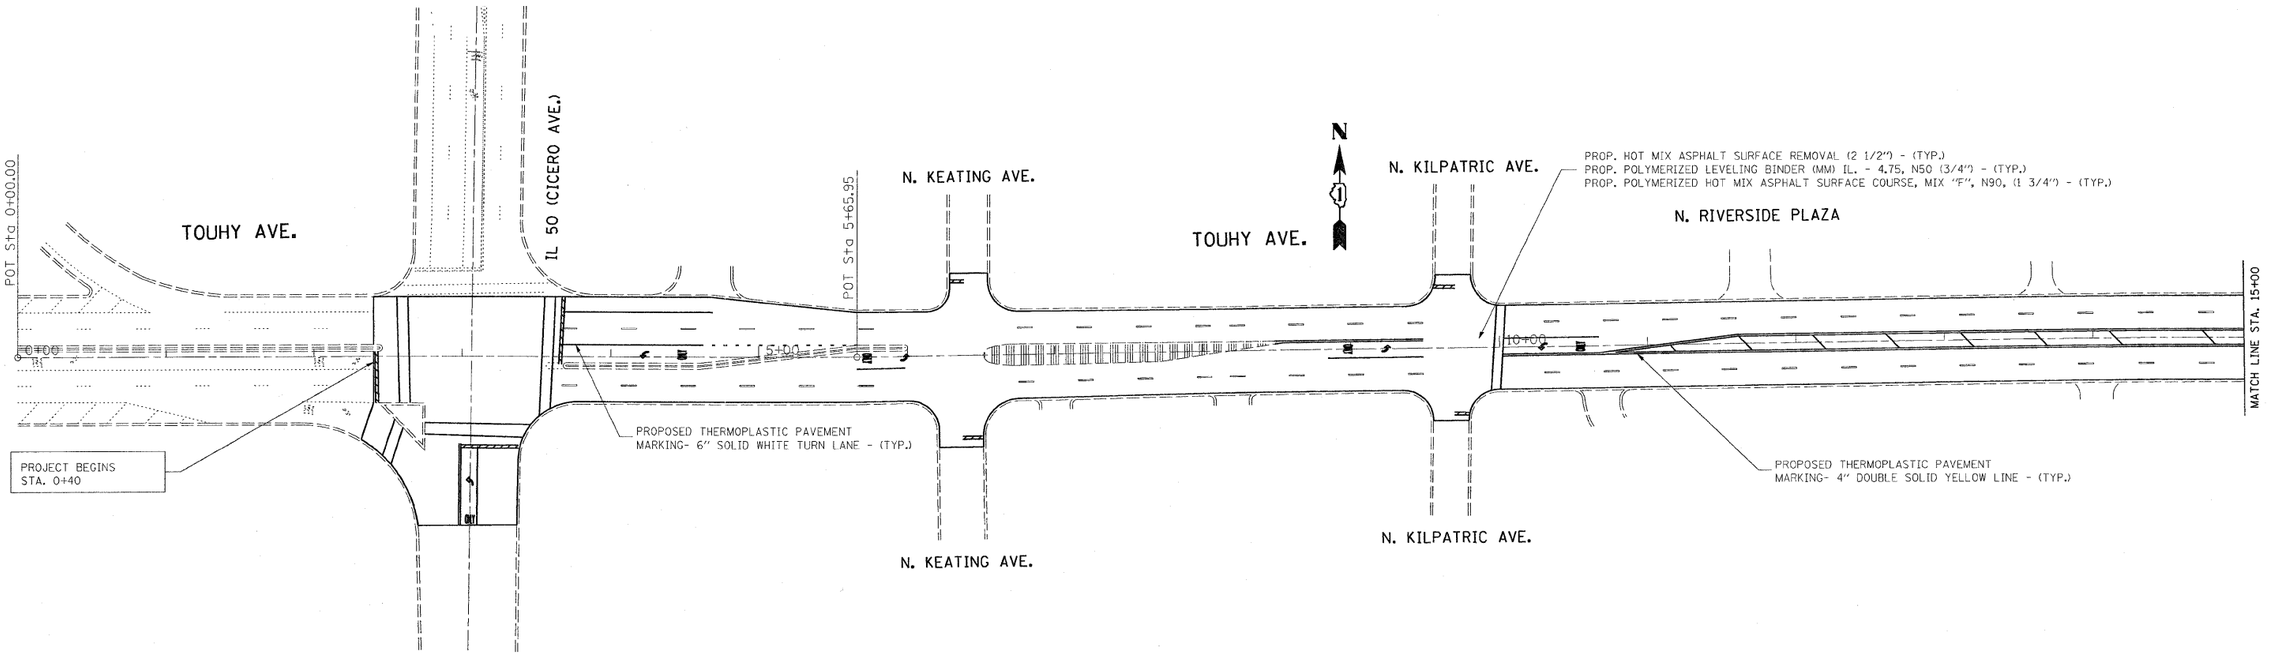

FILE NAME = c:\pw_work\PWIDOT\GUILLAUMEFP\d0143208\D176409-sht-plan.dgn	USER NAME = guillaumefp	DESIGNED -	REVISED -
		DRAWN -	REVISED -
	PLOT SCALE = 50.0000 ' / IN.	CHECKED -	REVISED -
	PLOT DATE = 7/1/2009	DATE -	REVISED -

STATE OF ILLINOIS
DEPARTMENT OF TRANSPORTATION

ROADWAY & PAVEMENT MARKING PLAN
TOUHY AVE. (ILL 50 (CICERO AVE.) TO US 41 (LINCOLN AVE.))

SCALE: | SHEET NO. OF SHEETS | STA. | TO STA.

F.A.U RTE.	SECTION	COUNTY	TOTAL SHEETS	SHEET NO.
1340	2009-063 RS	COOK	21	5
		CONTRACT NO. 60H66		
	ILLINOIS FED. AID PROJECT			