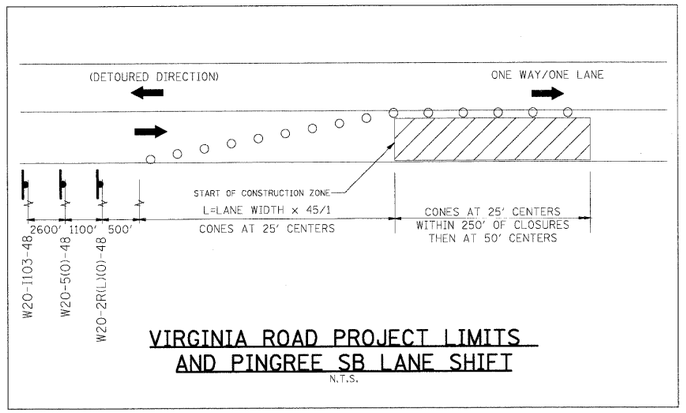

VIRGINIA ROAD PROJECT LIMITS
AND PINGREE SB LANE SHIFT
N.T.S.

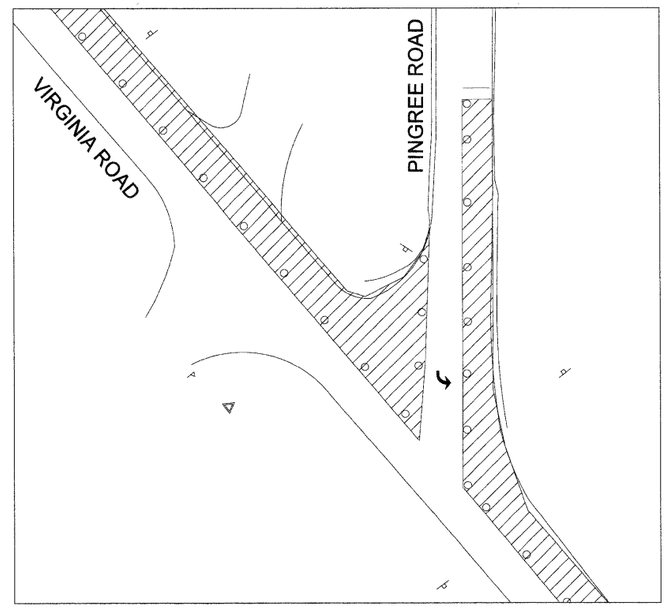

PINGREE ROAD
MOT STAGE IIA DETAIL

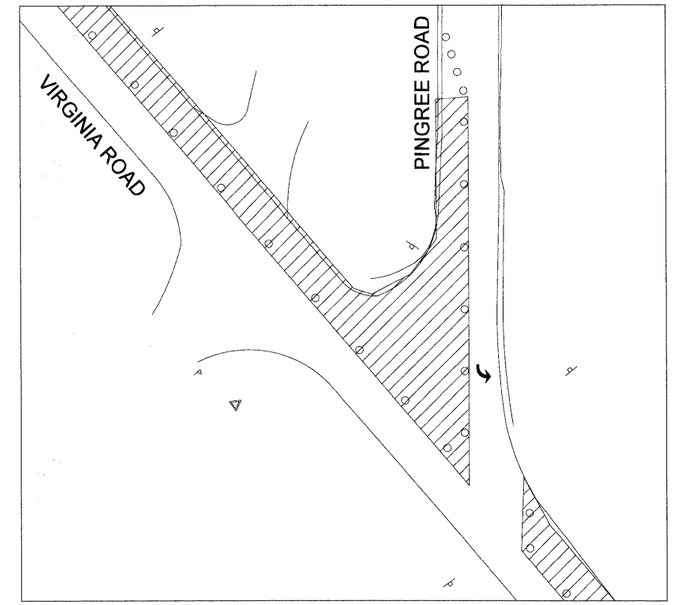

PINGREE ROAD
MOT STAGE IIB DETAIL

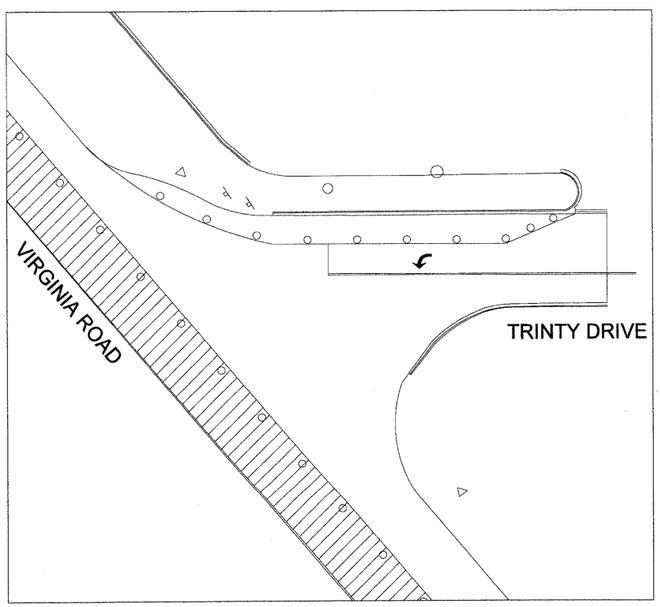

TRINTY DRIVE
MOT STAGE I DETAIL

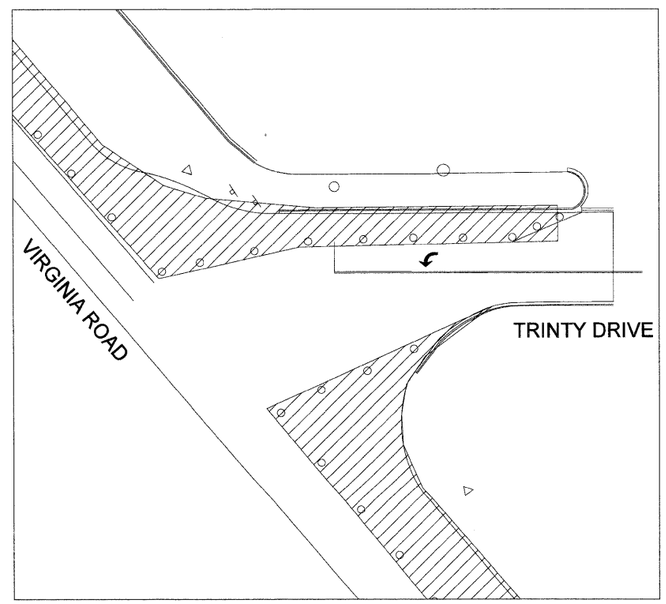

TRINTY DRIVE
MOT STAGE IIA DETAIL

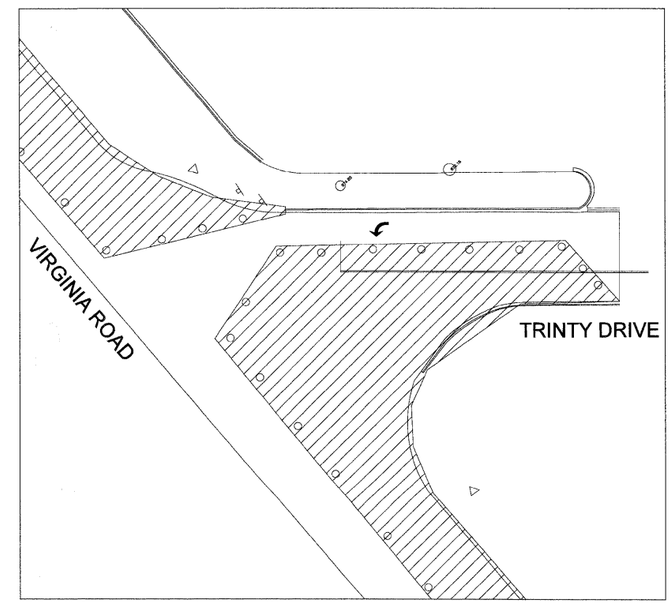

TRINTY DRIVE
MOT STAGE IIB DETAIL

FILE NAME = j:\2211\cad\sheet\2211-sht-mot-details.dgn	USER NAME = ara	DESIGNED - RJD	REVISED -
		DRAWN - ARA	REVISED -
	PLOT SCALE = 30.0000 ' / IN.	CHECKED - GAB	REVISED -
	PLOT DATE = 6/27/2009	DATE - 5-28-09	REVISED -

STATE OF ILLINOIS
DEPARTMENT OF TRANSPORTATION

MAINTENANCE OF TRAFFIC – DETAILS
VIRGINIA ROAD

SCALE: N.T.S. | SHEET NO. 11 OF 11 SHEETS | STA. | TO STA.

F.A.U RTE.	SECTION	COUNTY	TOTAL SHEETS	SHEET NO.
0121	09-00362-00-PV	MCHENRY	54	11

CONTRACT NO. 63195

FED. ROAD DIST. NO. | ILLINOIS | FED. AID PROJECT: M-9003(255)