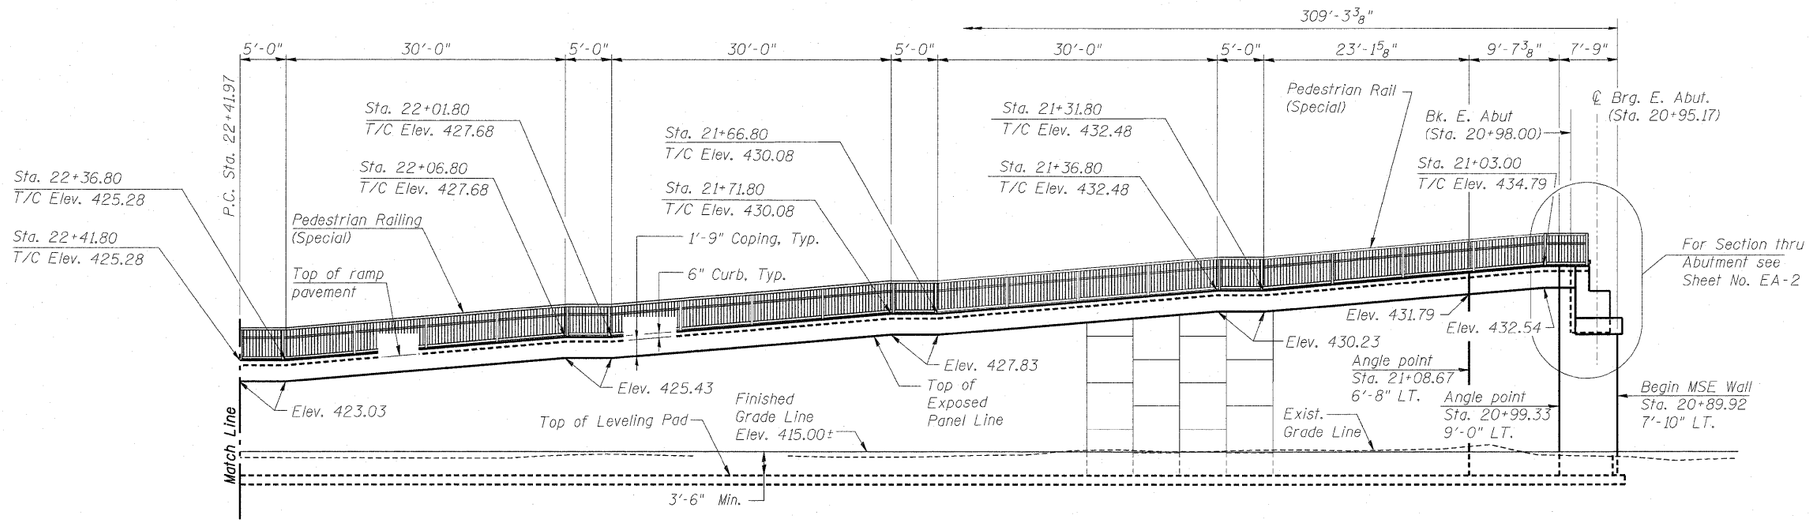

ELEVATION - RAMP NORTH WALL

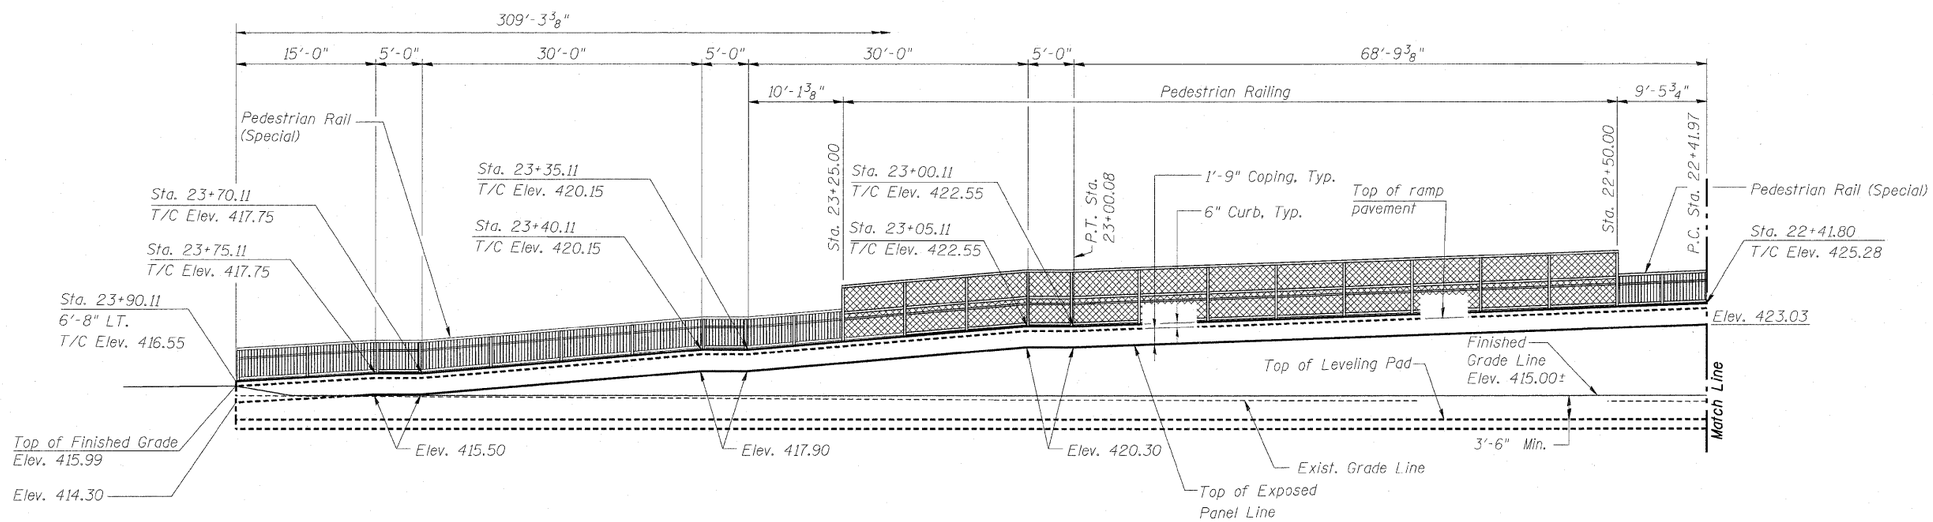

ELEVATION - RAMP NORTH WALL

NOTES:

1. All dimensions are measured along the Front Face of the M.S.E wall panels.
2. All stations are referenced to the Baseline.
3. MSE Supplier to design load transfer system to accomodate PVC pipe for trench drain.

Sheet No. EA-4 of 15

FILE NAME = 082-W229_76C47_S04_GE-02.dgn	USER NAME = bhatta	DESIGNED - DEV	REVISED -	STATE OF ILLINOIS DEPARTMENT OF TRANSPORTATION	ELEVATION – RAMP NORTH WALL STRUCTURE NO. 082–W229	F.A. RTE.	SECTION	COUNTY	TOTAL SHEETS	SHEET NO.
		DRAWN - MK	REVISED -			64	82-1-1HBR	ST. CLAIR	93	82
	PLOT SCALE = 0:1 'c' / IN.	CHECKED - ATB	REVISED -					CONTRACT NO. 76C47		
	PLOT DATE = 6/15/2009	DATE - 05/01/09	REVISED -		SCALE: SHEET NO. OF SHEETS STA. TO STA.	FED. ROAD DIST. NO.	ILLINOIS	FED. AID PROJECT		