85451

F.A. RTE.	SECTION	COUNTY	TOTAL SHEETS	SHEET NO.
C.H. 11	07-00421-00-BR	WINNEBAGO	18	14
STA. 308+50.00	TO STA. 309+00.00			
FED. ROAD DIST. NO.	ILLINOIS	FED. AID PROJECT		

CONTRACT NO.85451

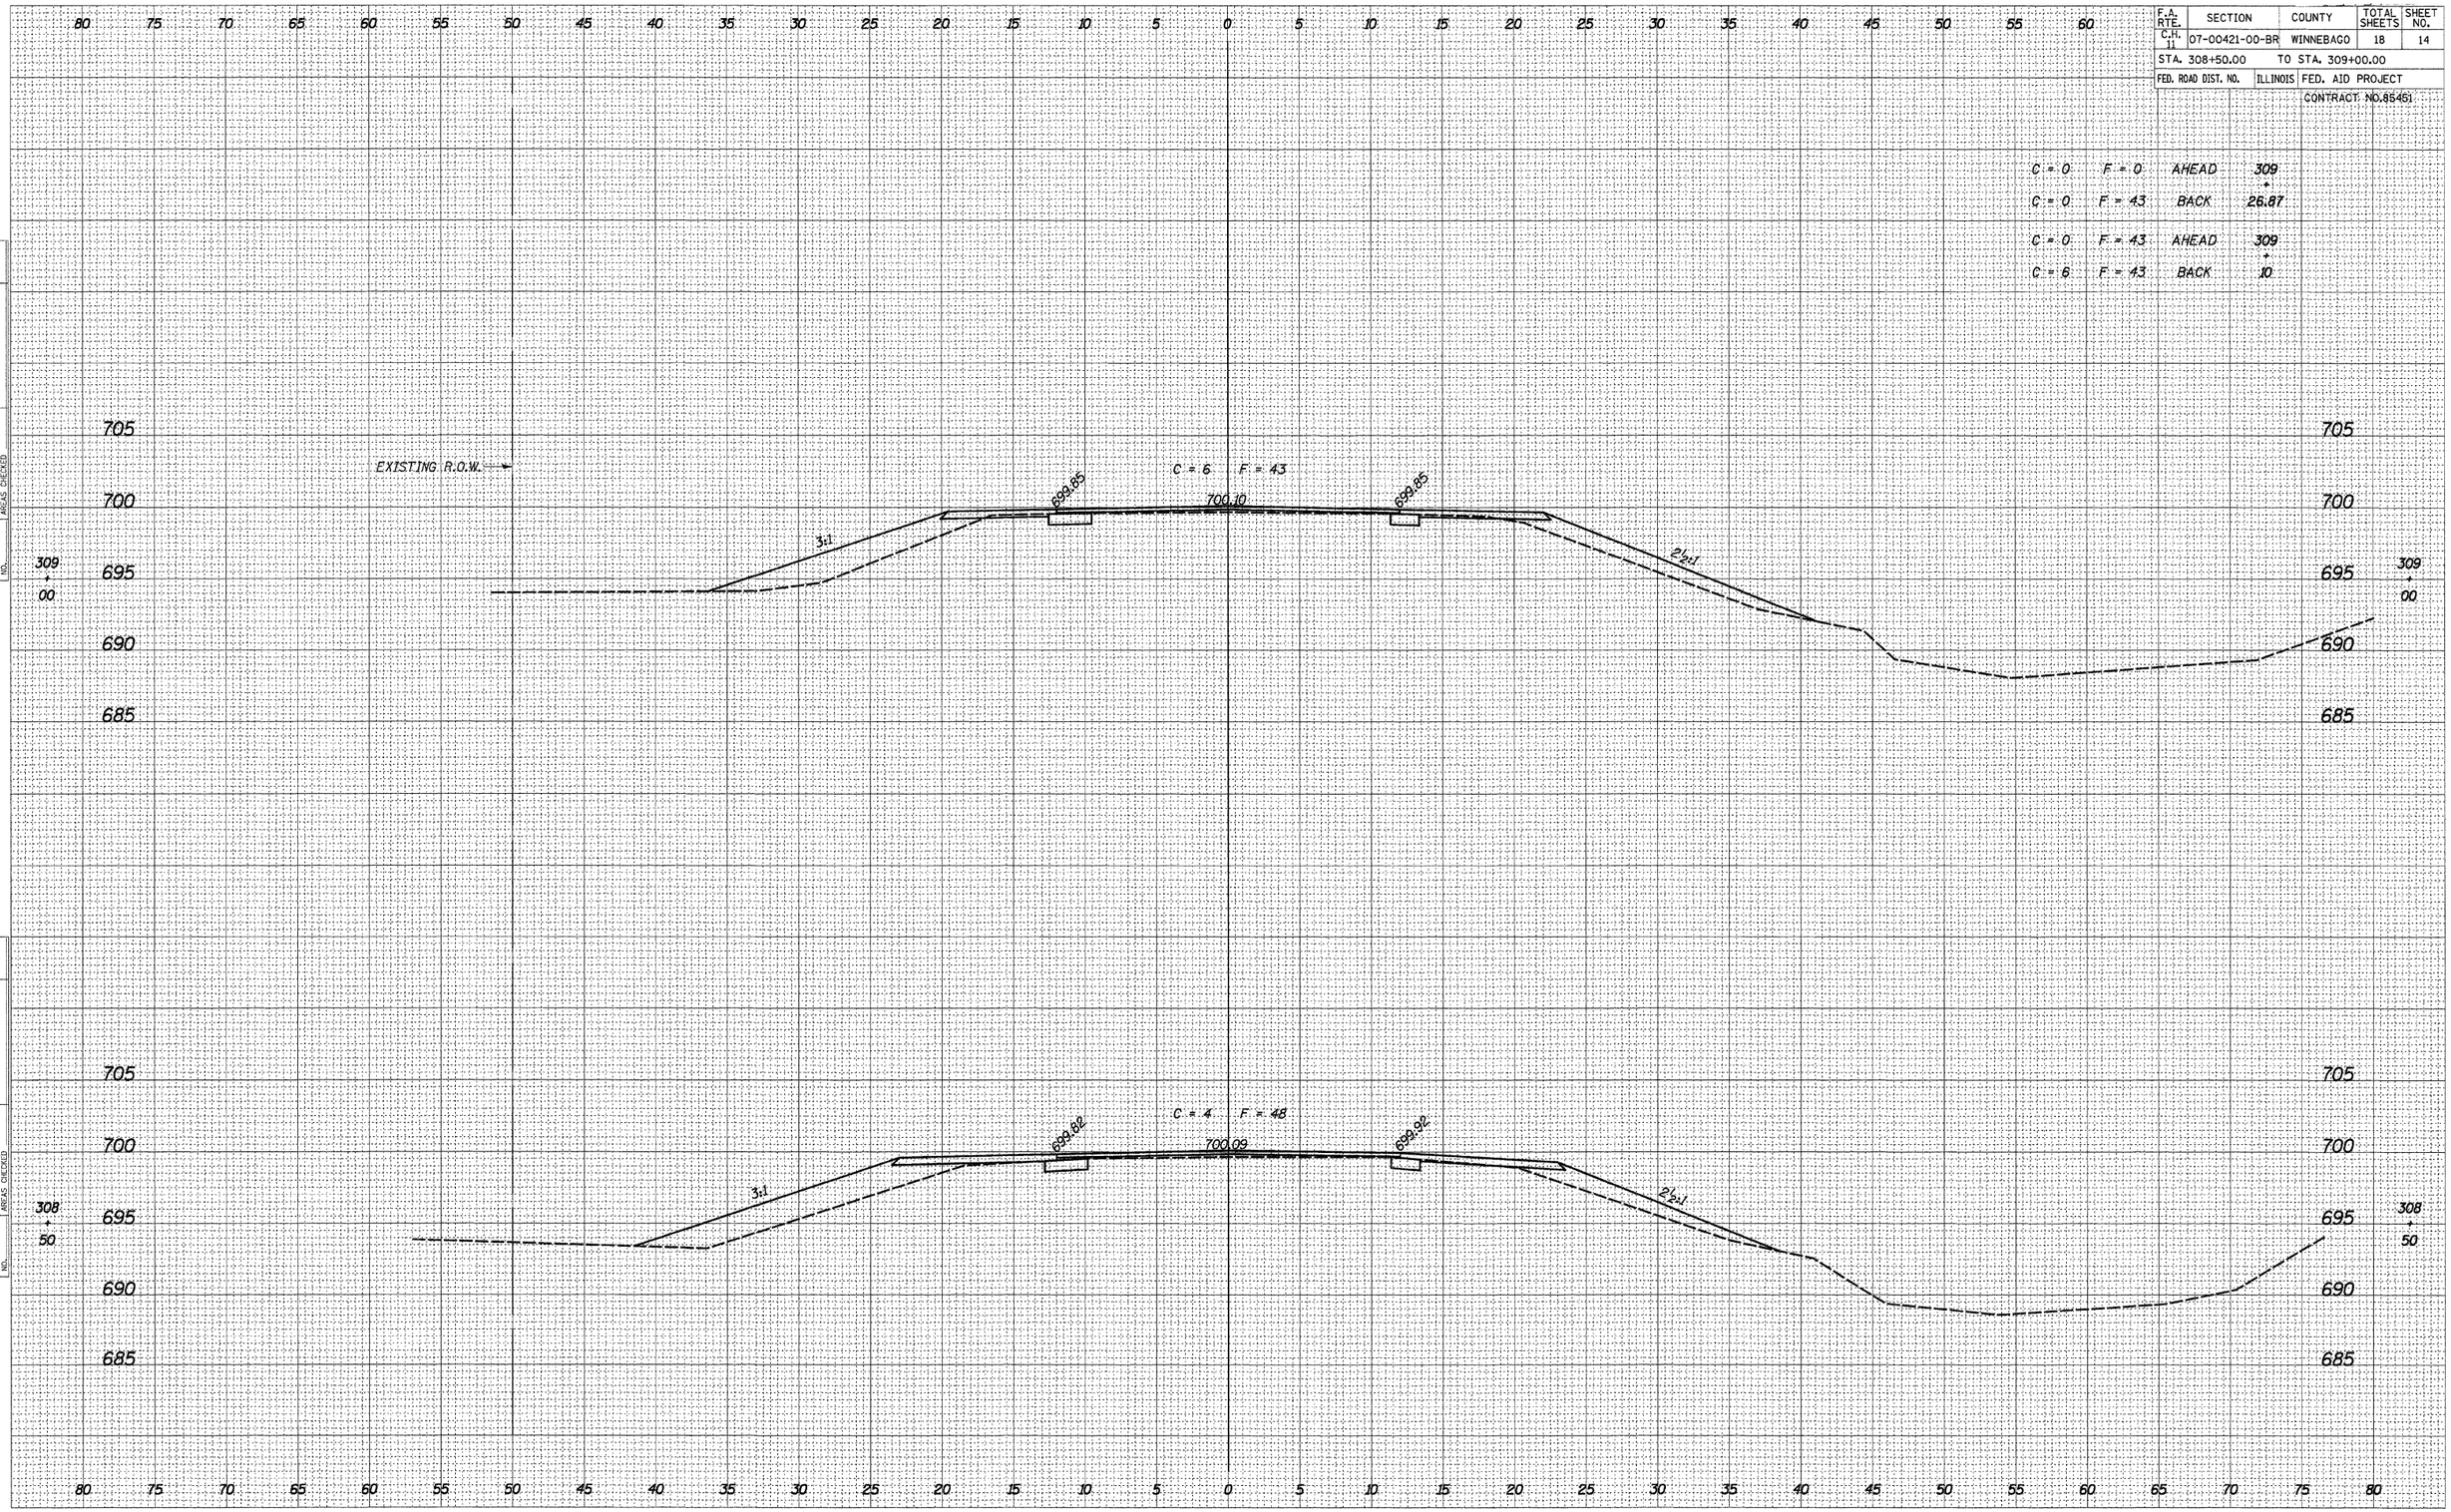

FINAL SURVEY — NOTE BOOK NO. — SURVEYED — PLOTTED — TEMPLATE — AREAS — AREAS CHECKED — BY — DATE

ORIGINAL SURVEY — NOTE BOOK NO. — SURVEYED — PLOTTED — TEMPLATE — AREAS — AREAS CHECKED — BY — DATE

PLOT DATE = 05/11/07
FILE NAME = 46466XSECTION SHEETS.DGN
PLOT SCALE = 50
USER NAME = S. PRICE

#46466