CONTRACT NUMBER 91402

ROUTE NO.	SECTION	COUNTY	TOTAL SHEETS	SHEET NO.
N. LINCOLN AVE.	07-25932-00-BR	CHAMPAIGN	50	42
STA.	TO STA.			
F.H.W.A. REG.	ILLINOIS PROJECT			

FINAL SURVEY — SURVEYED, PLOTTED, TEMPLATE, AREAS, AREAS CHECKED, NOTE BOOK, NO., BY, DATE

ORIGINAL SURVEY — SURVEYED, PLOTTED, TEMPLATE, AREAS, AREAS CHECKED, NOTE BOOK, NO., BY, DATE

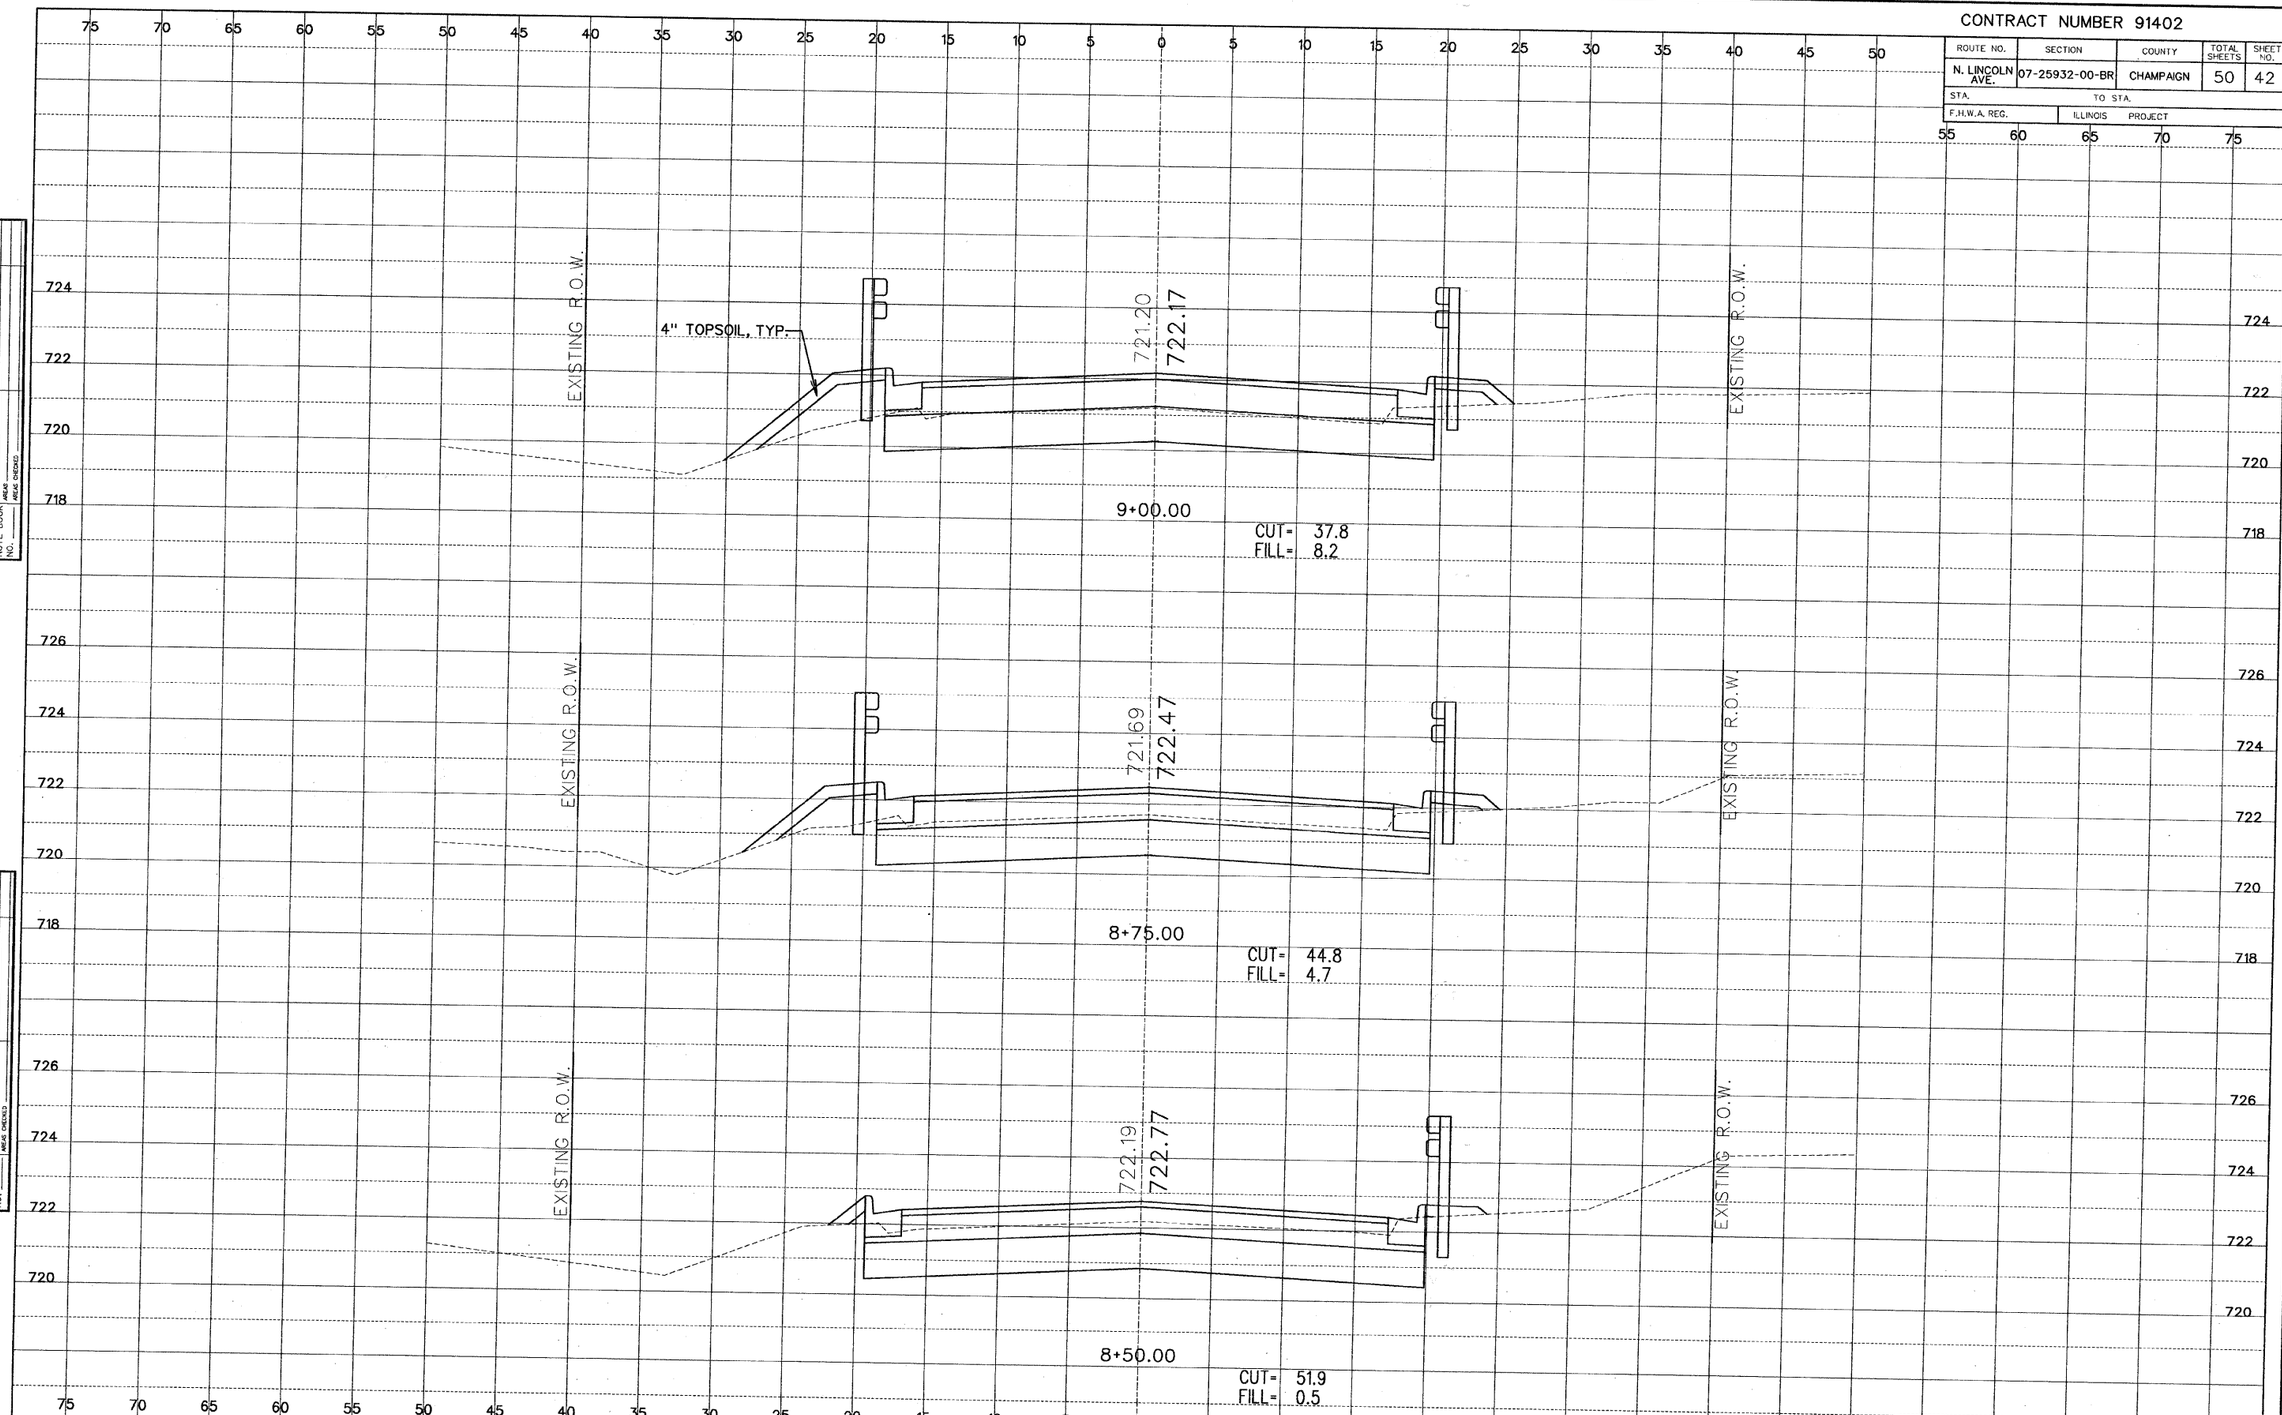

NORTH LINCOLN AVE. SECTION 07-25932-00-BR CHAMPAIGN COUNTY

SHEET 42 OF 50 SHEETS 06156

X-Section Sheets.dgn 6/3/2009 10:35:47 AM