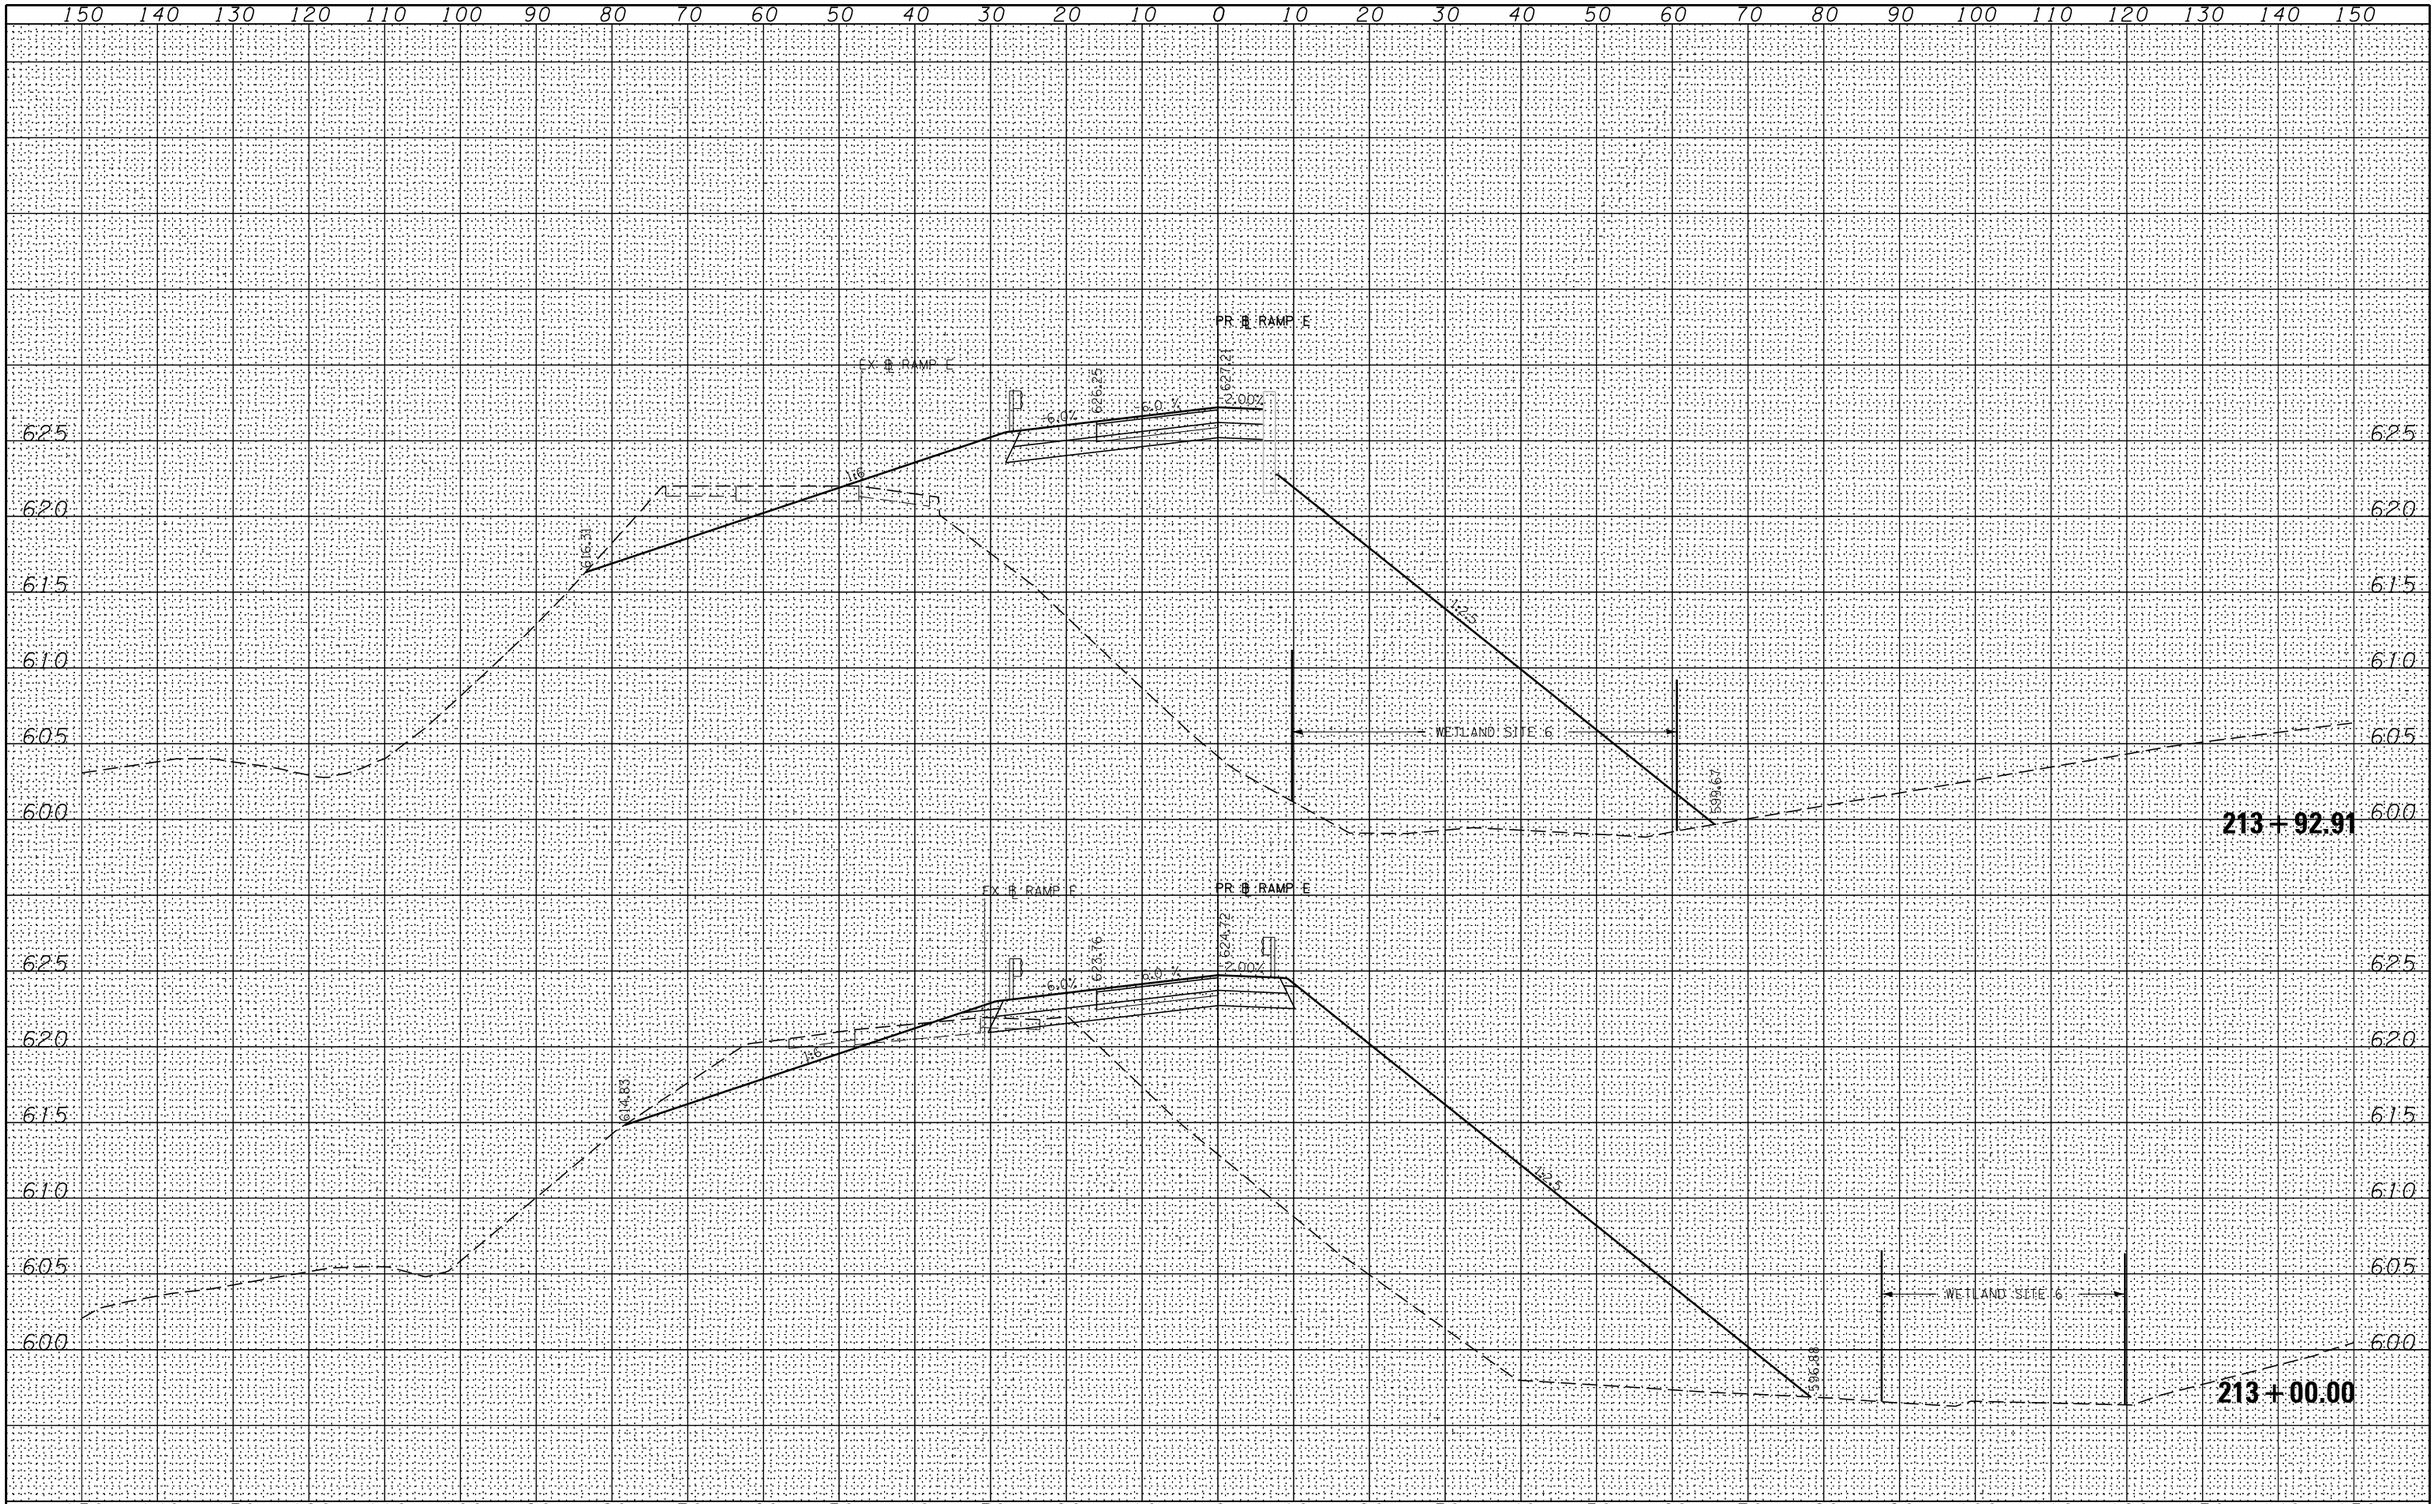

FINAL SURVEY		BY	DATE
NOTE BOOK	SURVEYED		
	PLOTTED		
	TEMPLATE		
	AREAS		
NO.	AREAS CHECKED		

ORIGINAL SURVEY		BY	DATE
NOTE BOOK	SURVEYED		
	PLOTTED		
	TEMPLATE		
	AREAS		
NO.	AREAS CHECKED		

FILE NAME =	DESIGNED - AAA	REVISED -
...\D160W77-sht-xssht-prrampe.dgn	DRAWN - TMB	REVISED -
USER NAME = tblank	CHECKED - JMM	REVISED -
PLOT DATE = 12/19/2013	DATE - 6/23/2014	REVISED -

benesch
engineers · scientists · planners

STATE OF ILLINOIS
DIVISION OF TRANSPORTATION

CROSS SECTIONS – RAMP E

SCALE: H 1"=10', V 1"=5' | SHEET NO. 157 OF 159 SHEETS | STA. 213+00.00 TO STA. 213+85.00

F.A.P RTE.	SECTION	COUNTY	TOTAL SHEETS	SHEET NO.
373	(0707 - 608 & 611)HB-B	COOK	177	175
		CONTRACT NO. 60W77		
		ILLINOIS FED. AID PROJECT		