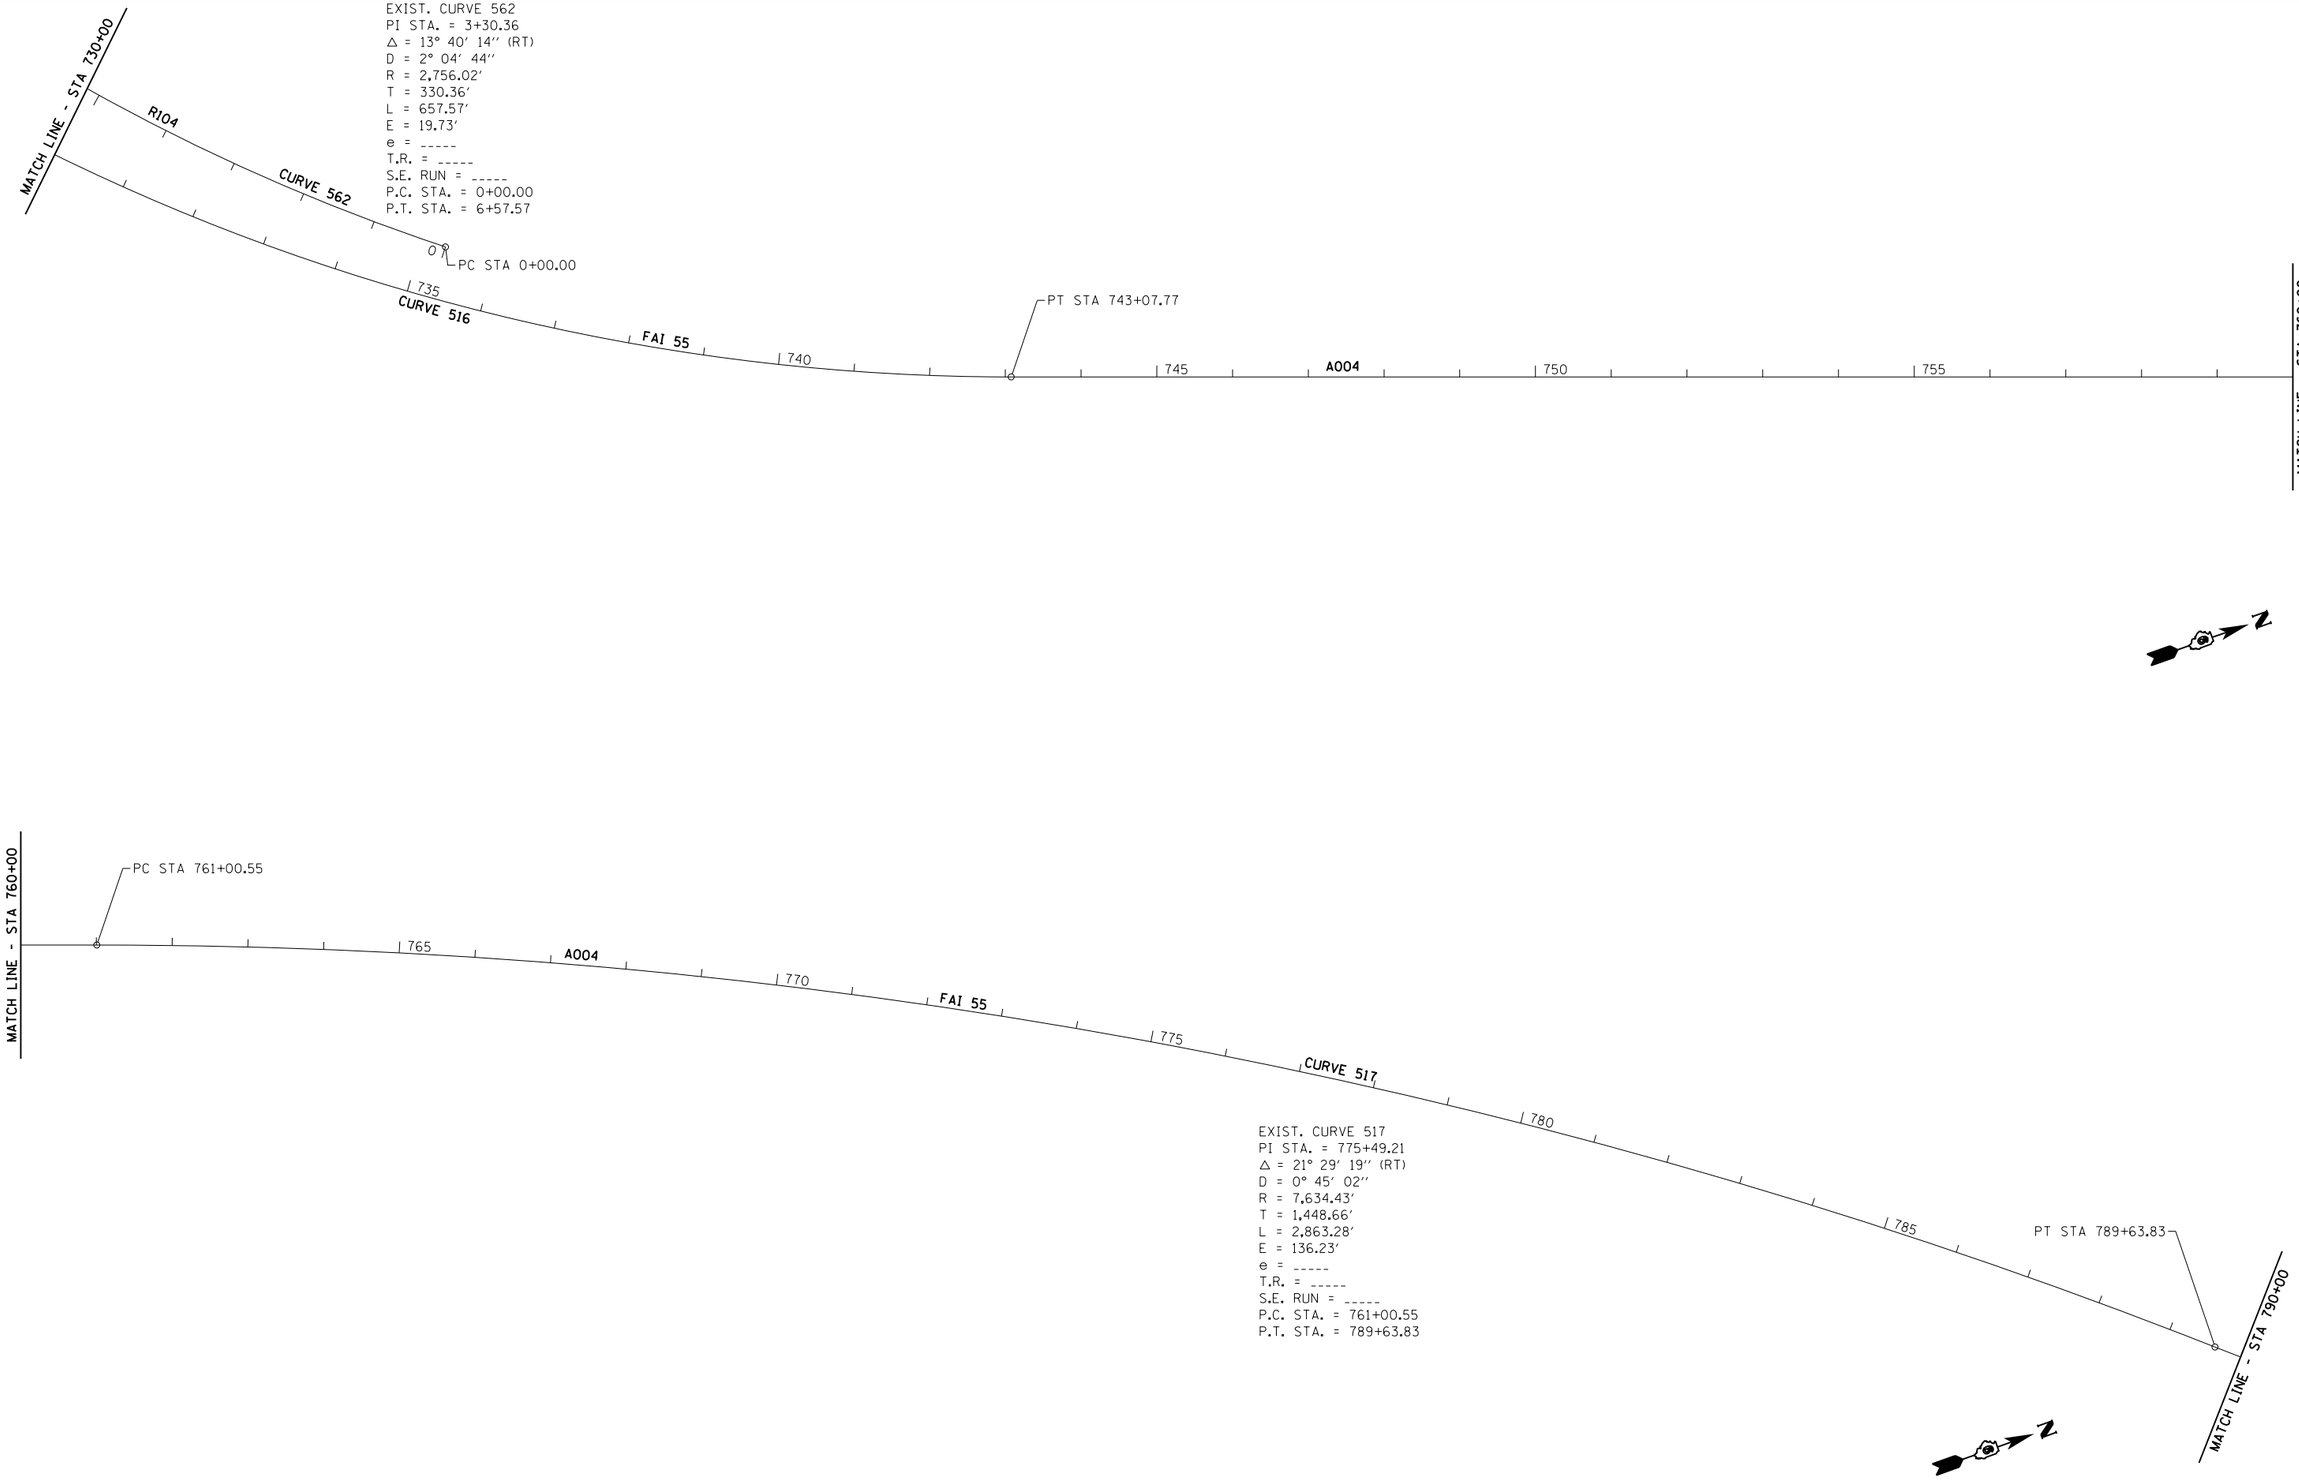

FILE NAME =	USER NAME = sparksgw	DESIGNED -	REVISED -	STATE OF ILLINOIS DEPARTMENT OF TRANSPORTATION	ALIGNMENT, CROSS TIES & BENCHMARKS	F.A.I. RTE.	SECTION	COUNTY	TOTAL SHEETS	SHEET NO.
c:\pw_work\pwidot\sparksgw\d0215133\D6xxxx-sht-plan&profile1.dgn		DRAWN - DMS	REVISED -			•	••	LOGAN	108	44
	PLOT SCALE = 200.0000 ′ / in.	CHECKED -	REVISED -					CONTRACT NO. 72D41		
Default	PLOT DATE = Jul-14-2014 03:37:09PM	DATE -	REVISED -		SCALE: SHEET 10 OF SHEETS STA. TO STA.		ILLINOIS	FED. AID PROJECT		

•• (54-4,54-5)RS-3, (54-6)RS-2