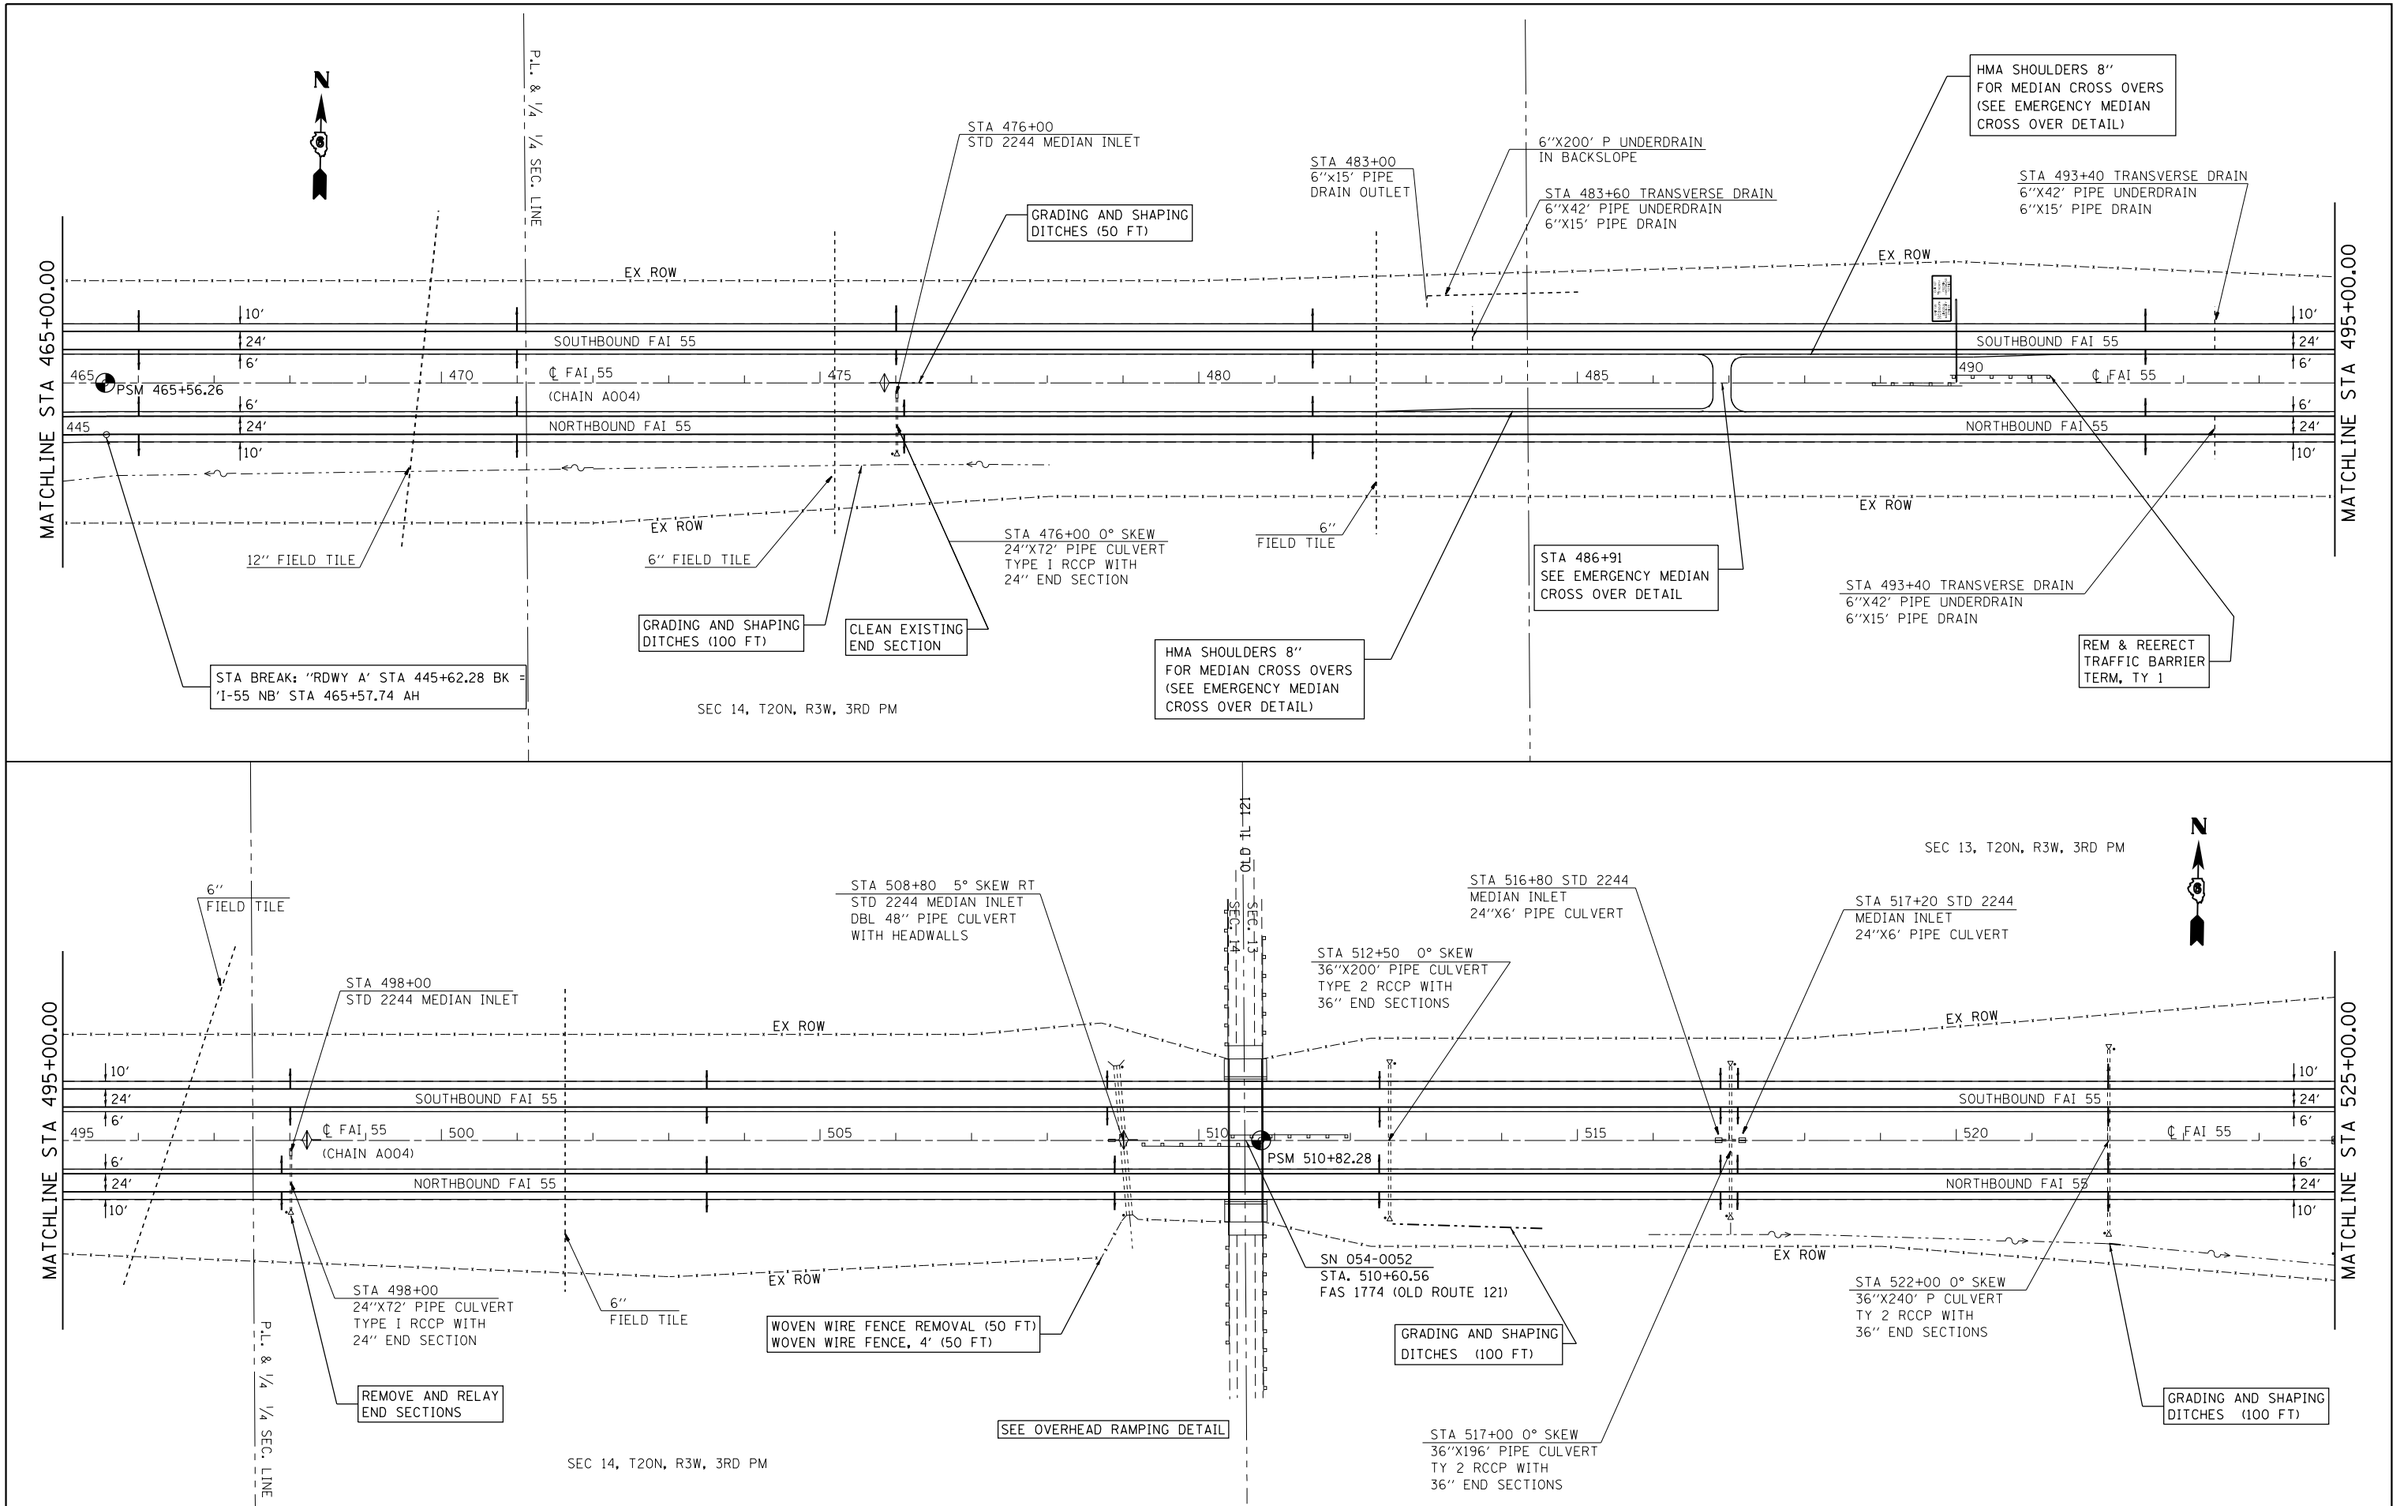


| | | | |
|---|---|---|---|
| FILE NAME = c:\pw_work\pwidot\sparksgw\d0215133\D672D41-sht-plan-2.dgn | USER NAME = sparksgw | DESIGNED - | REVISED - |
| | | DRAWN - | REVISED - |
| | PLOT SCALE = 200.0000 ' / in. | CHECKED - | REVISED - |
| Default | PLOT DATE = Jul-14-2014 03:37:19PM | DATE - | REVISED - |

**STATE OF ILLINOIS**
**DEPARTMENT OF TRANSPORTATION**

**F.A.I. ROUTE 55**
**PLAN SHEET**

SCALE: 1" = 100' | SHEET 4 OF SHEETS | STA. TO STA.

| F.A.I. RTE. | SECTION | COUNTY | TOTAL SHEETS | SHEET NO. |
|---|---|---|---|---|
| • | •• | LOGAN | 108 | 55 |
| | | CONTRACT NO. 72D41 | | |
| | | ILLINOIS FED. AID PROJECT | | |

•• (54-4,54-5)RS-3, (54-6)RS-2

• 55/155