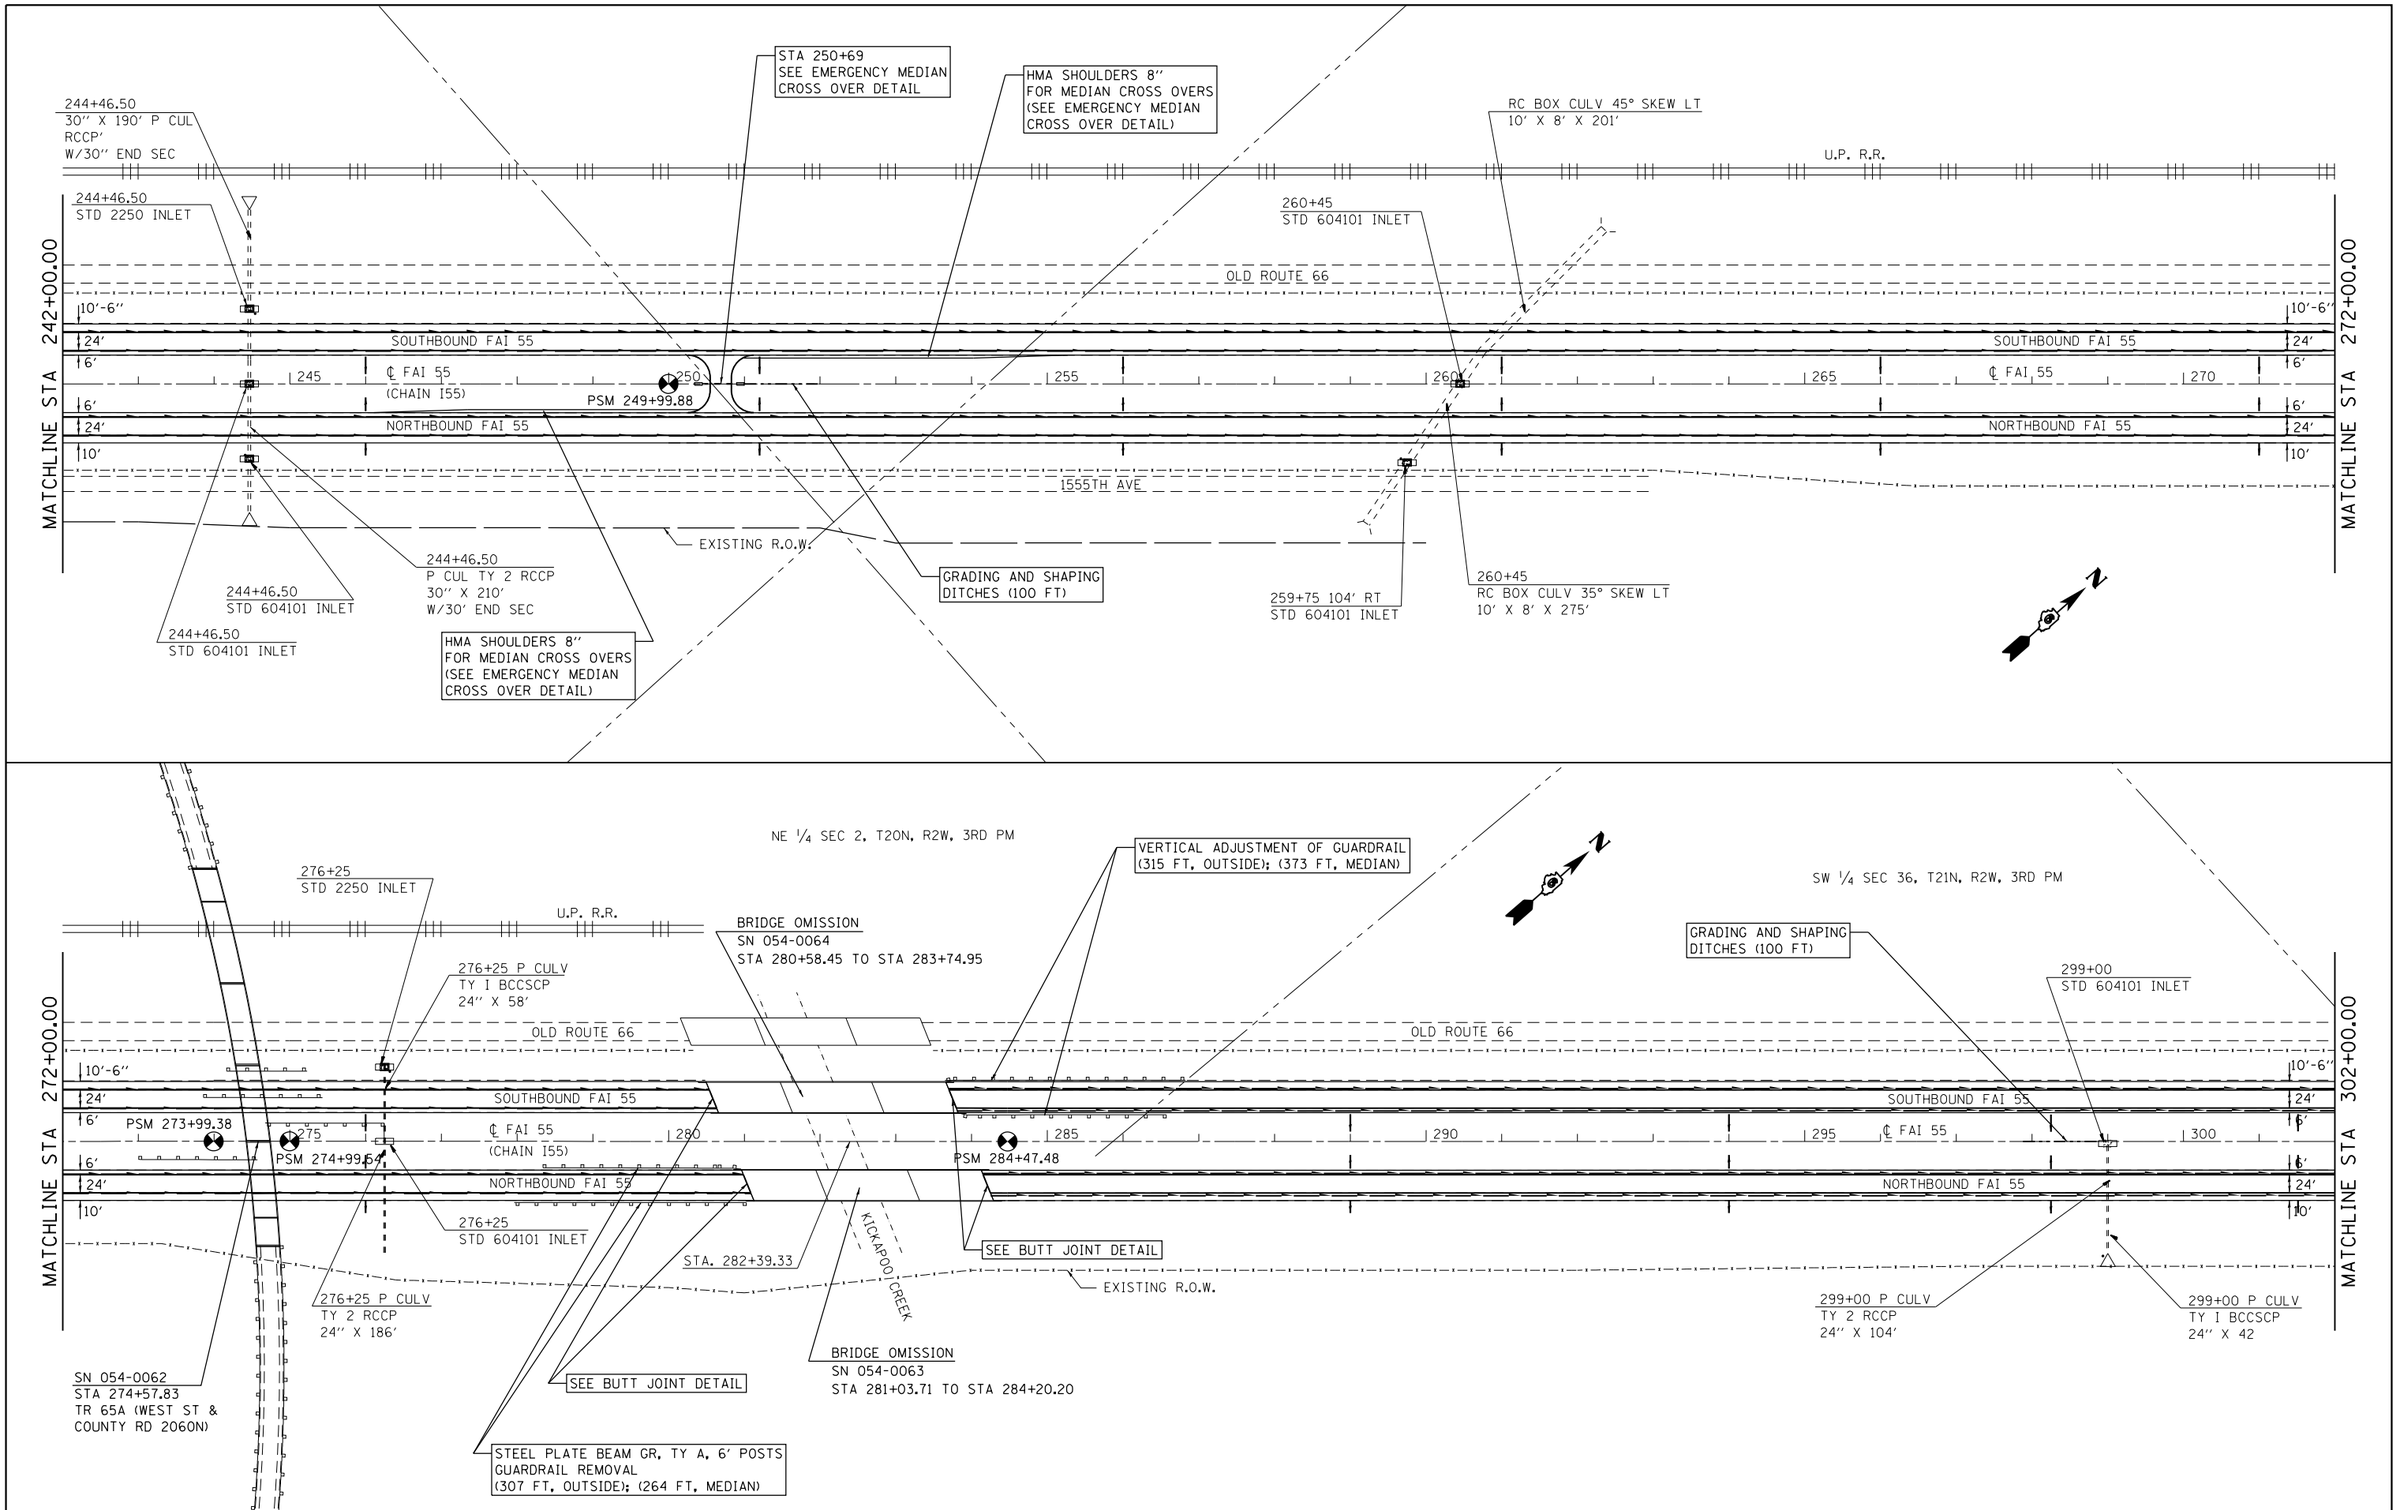

FILE NAME = c:\pw_work\pwidot\sparksgw\d0215133\D672D41-sht-plan-3.dgn	USER NAME = sparksgw	DESIGNED -	REVISED -
		DRAWN -	REVISED -
	PLOT SCALE = 200.0000 ' / in.	CHECKED -	REVISED -
Default	PLOT DATE = Jul-14-2014 03:37:23PM	DATE -	REVISED -

STATE OF ILLINOIS
DEPARTMENT OF TRANSPORTATION

F.A.I. ROUTE 55
PLAN SHEET

SCALE: | SHEET 11 OF SHEETS | STA. | TO STA.

F.A.I. RTE.	SECTION	COUNTY	TOTAL SHEETS	SHEET NO.
•	••	LOGAN	108	62
		CONTRACT NO. 72D41		
	ILLINOIS	FED. AID PROJECT		

•• (54-4,54-5)RS-3, (54-6)RS-2

• 55/155