FINAL SURVEY	NOTE BOOK	
	NO.	

BY	DATE
SURVEYED	
PLOTTED	
TEMPLATE	
AREAS	
AREAS CHECKED	

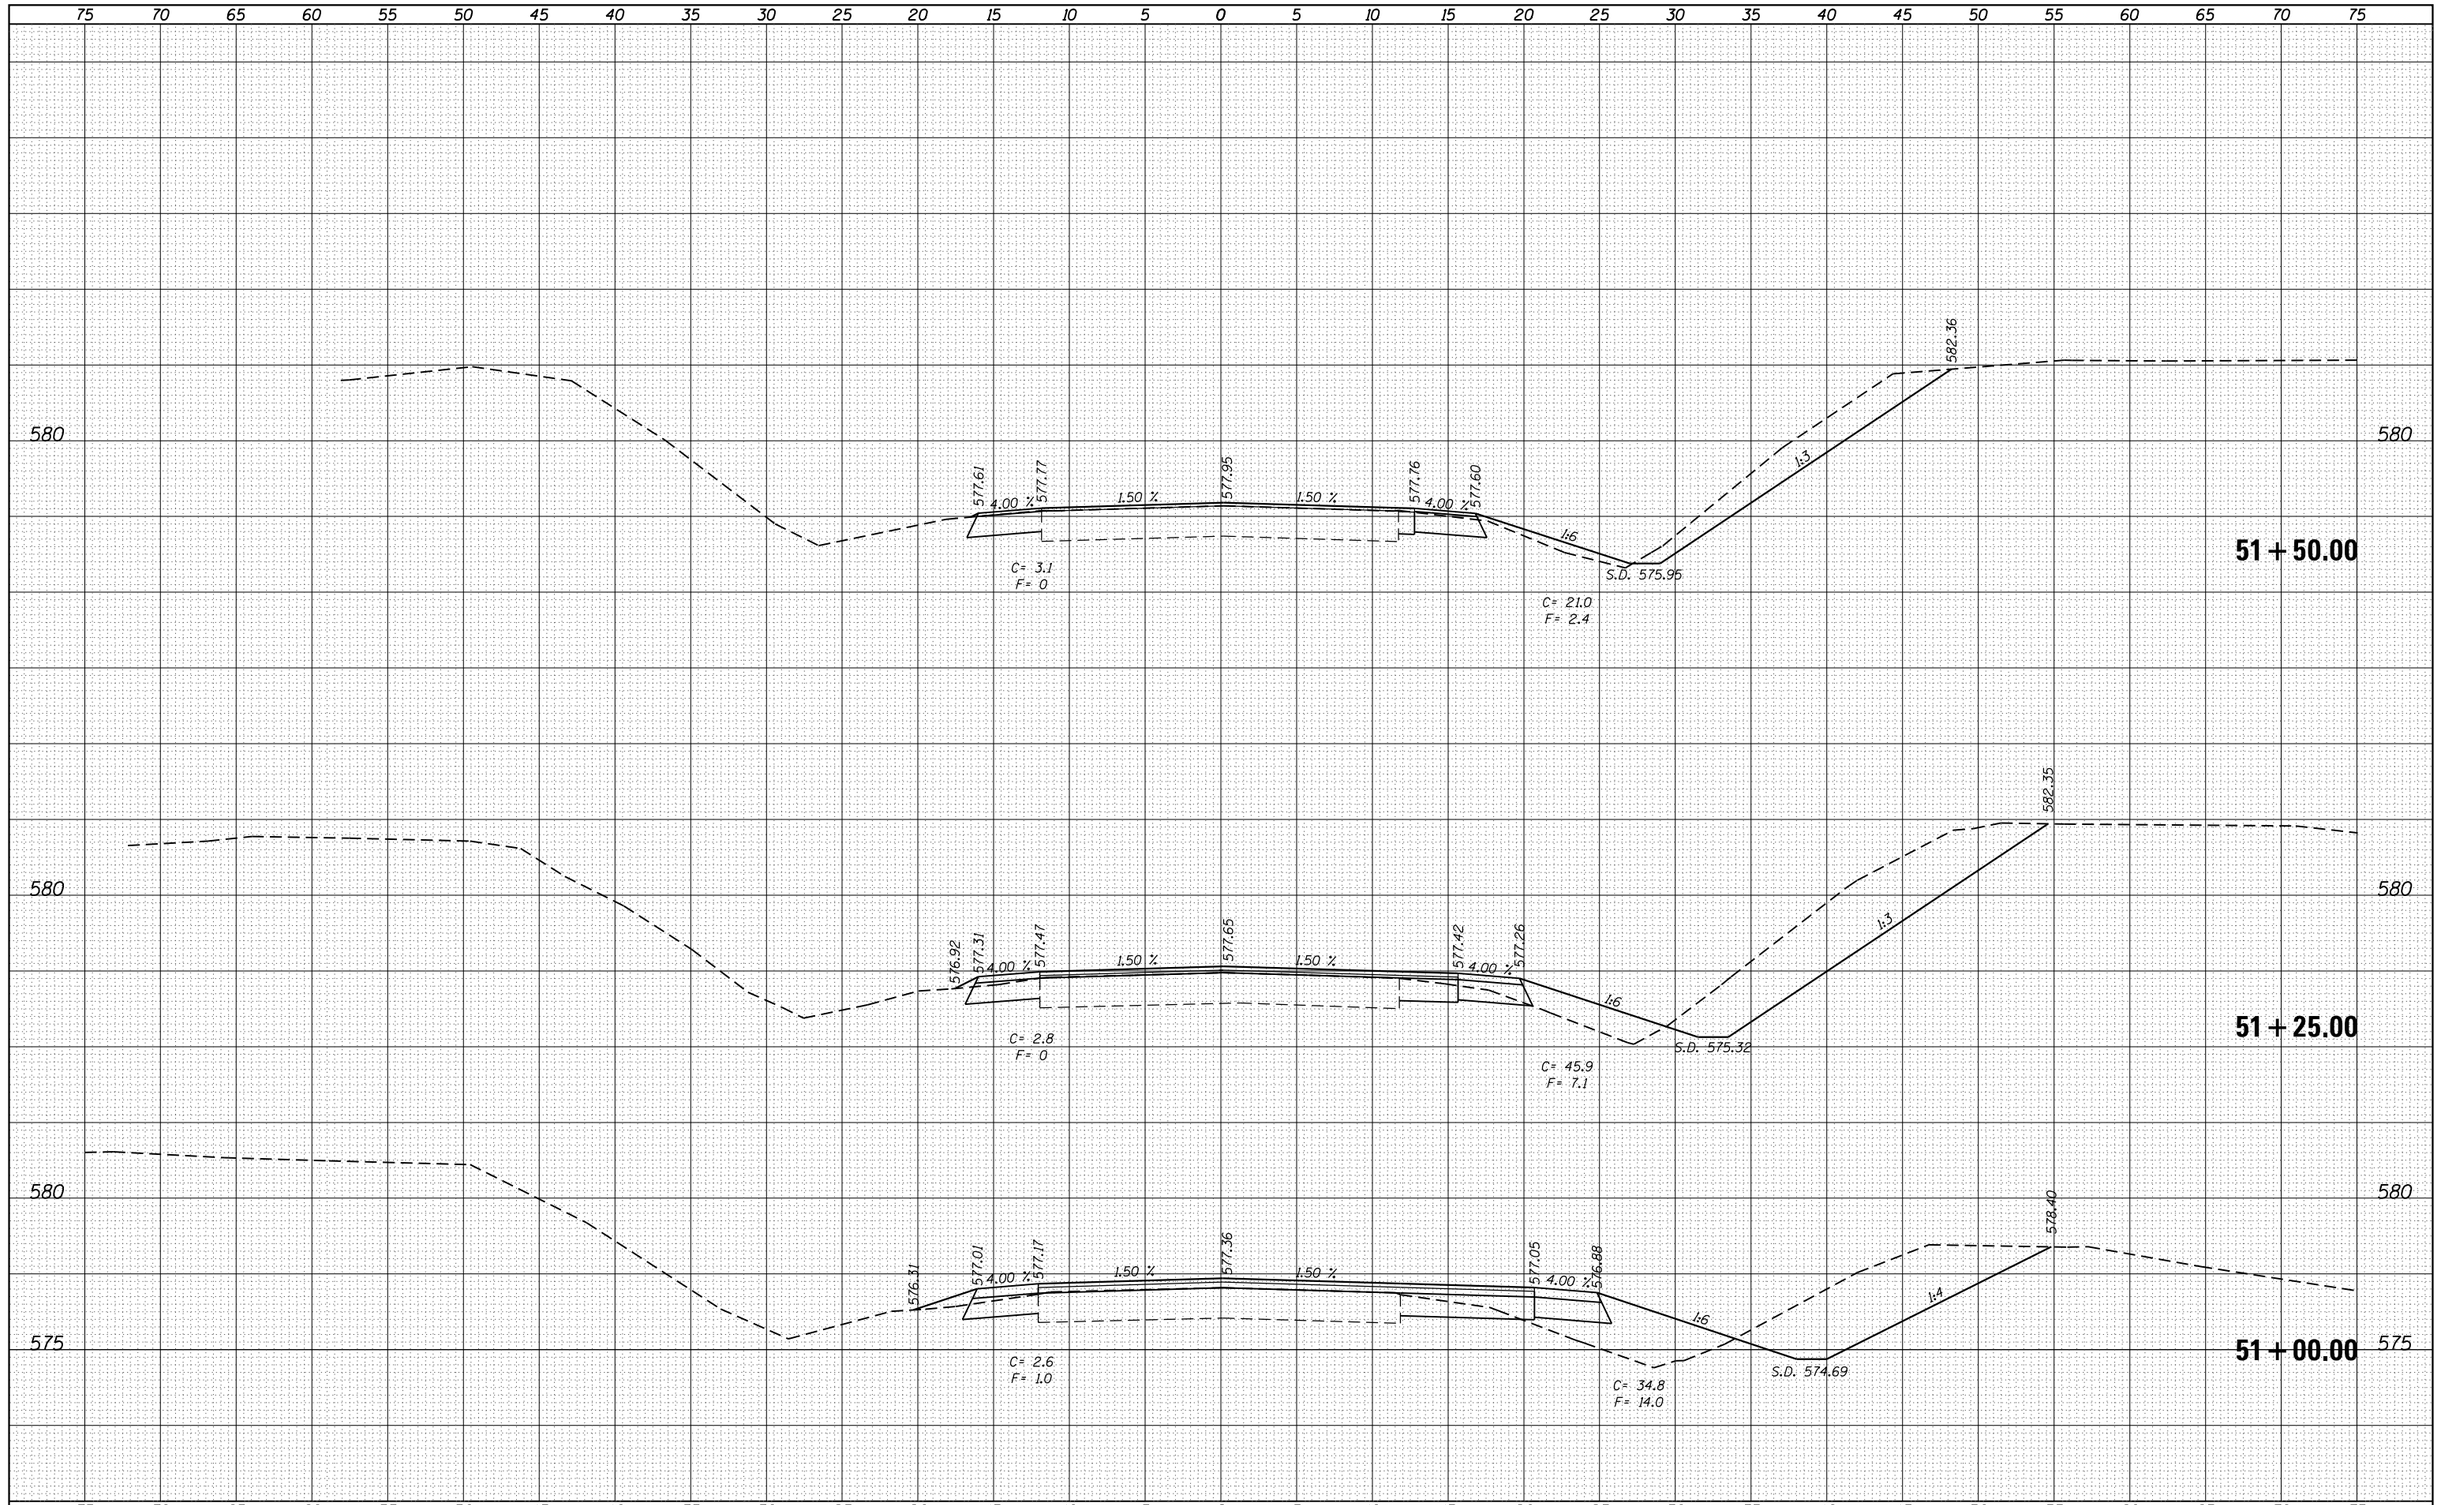

ORIGINAL SURVEY	NOTE BOOK	
	NO.	

BY	DATE
SURVEYED	
PLOTTED	
TEMPLATE	
AREAS	
AREAS CHECKED	

FILE NAME = c:\pw_work\pwidot\sparksgw\d0330062\D672F96-sht-xssht SR.dgn	USER NAME = sparksgw	DESIGNED -	REVISED -
		DRAWN -	REVISED -
	PLOT SCALE = 10.0000 ' / in.	CHECKED -	REVISED -
Default	PLOT DATE = Jul-14-2014 01:59:15PM	DATE -	REVISED -

STATE OF ILLINOIS
DEPARTMENT OF TRANSPORTATION

PROPOSED SIDE ROAD CROSS SECTION SHEETS
FAP 662 (IL 4)

SCALE: | SHEET OF SHEETS | STA. 51+00.00 | TO STA. 51+50.00

F.A.P. RTE.	SECTION	COUNTY	TOTAL SHEETS	SHEET NO.
662	(1-2) RS-1,N	SANGAMON	89	88
		CONTRACT NO. 72F96		
		ILLINOIS FED. AID PROJECT		