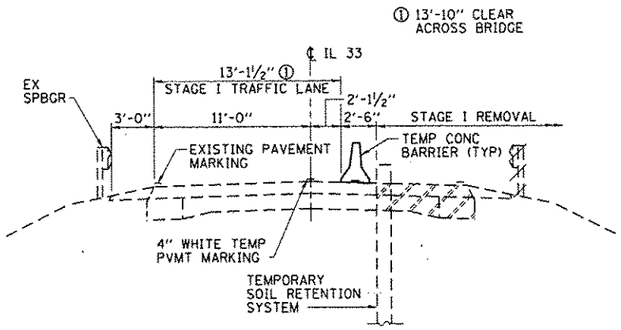

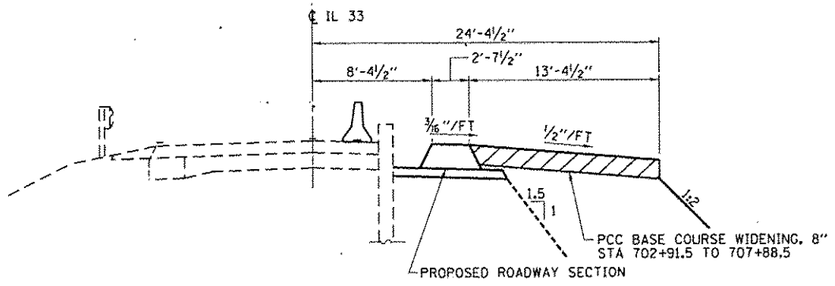

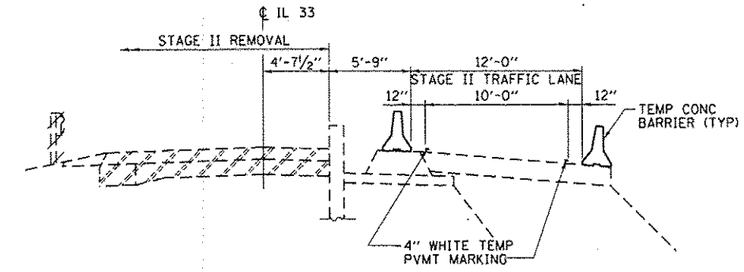

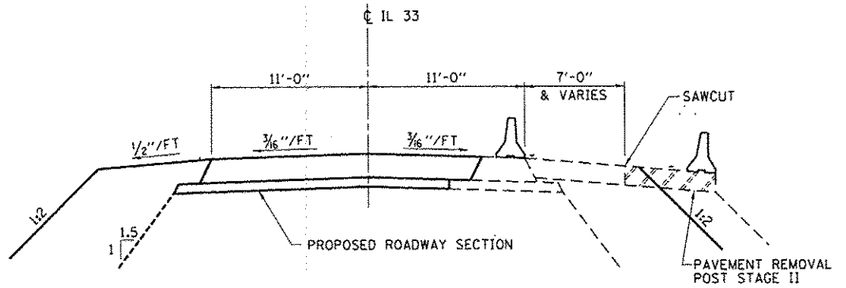

SECTION A–A (STAGE I)

SECTION B–B (STAGE II)

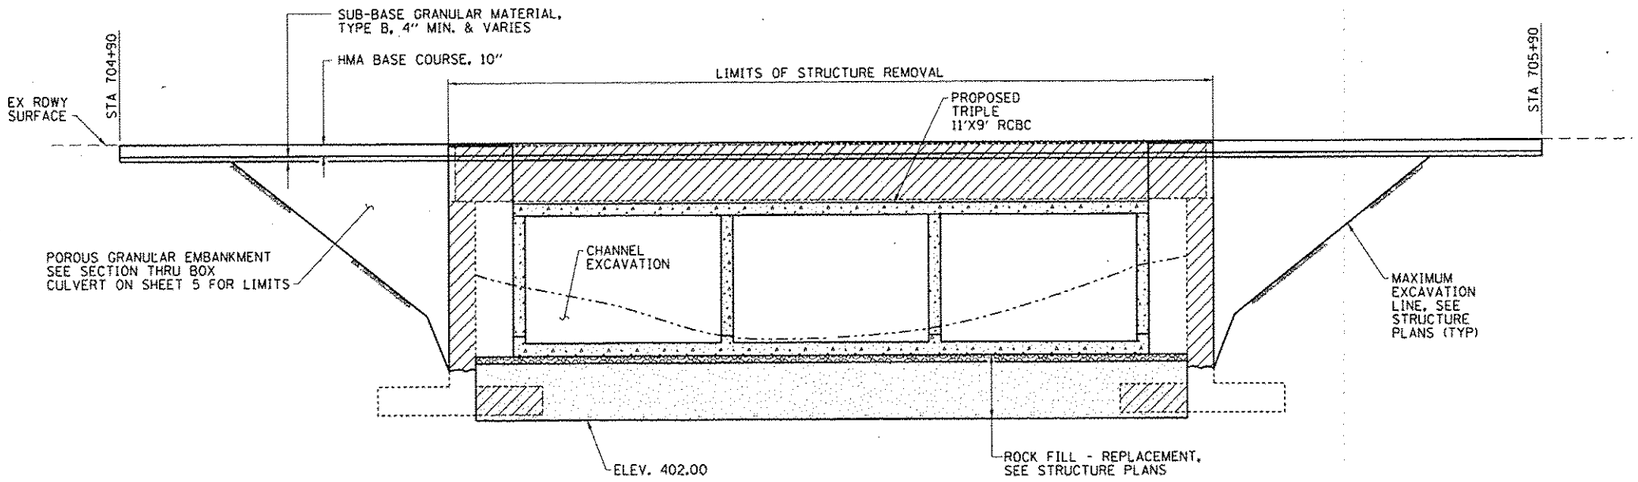

SECTION C–C

FILE NAME =	USER NAME = steffanek	DESIGNED - DAJ	REVISED -
		DRAWN - HAS	REVISED -
	PLOT SCALE = 0.1667 ' / in.	CHECKED - ELH	REVISED -
	PLOT DATE = 6/2/2014 11:59:11 AM	DATE - 06/11	REVISED -

STATE OF ILLINOIS
DEPARTMENT OF TRANSPORTATION

STAGE CONSTRUCTION DETAILS

SCALE: | SHEET NO. 1 OF 1 SHEETS | STA. | TO STA.

F.A.P RTE.	SECTION	COUNTY	TOTAL SHEETS	SHEET NO.
781	109B-1	LAWRENCE	34	12
		CONTRACT NO. 74105		
FED. ROAD DIST. NO.	ILLINOIS	FED. AID PROJECT AID		