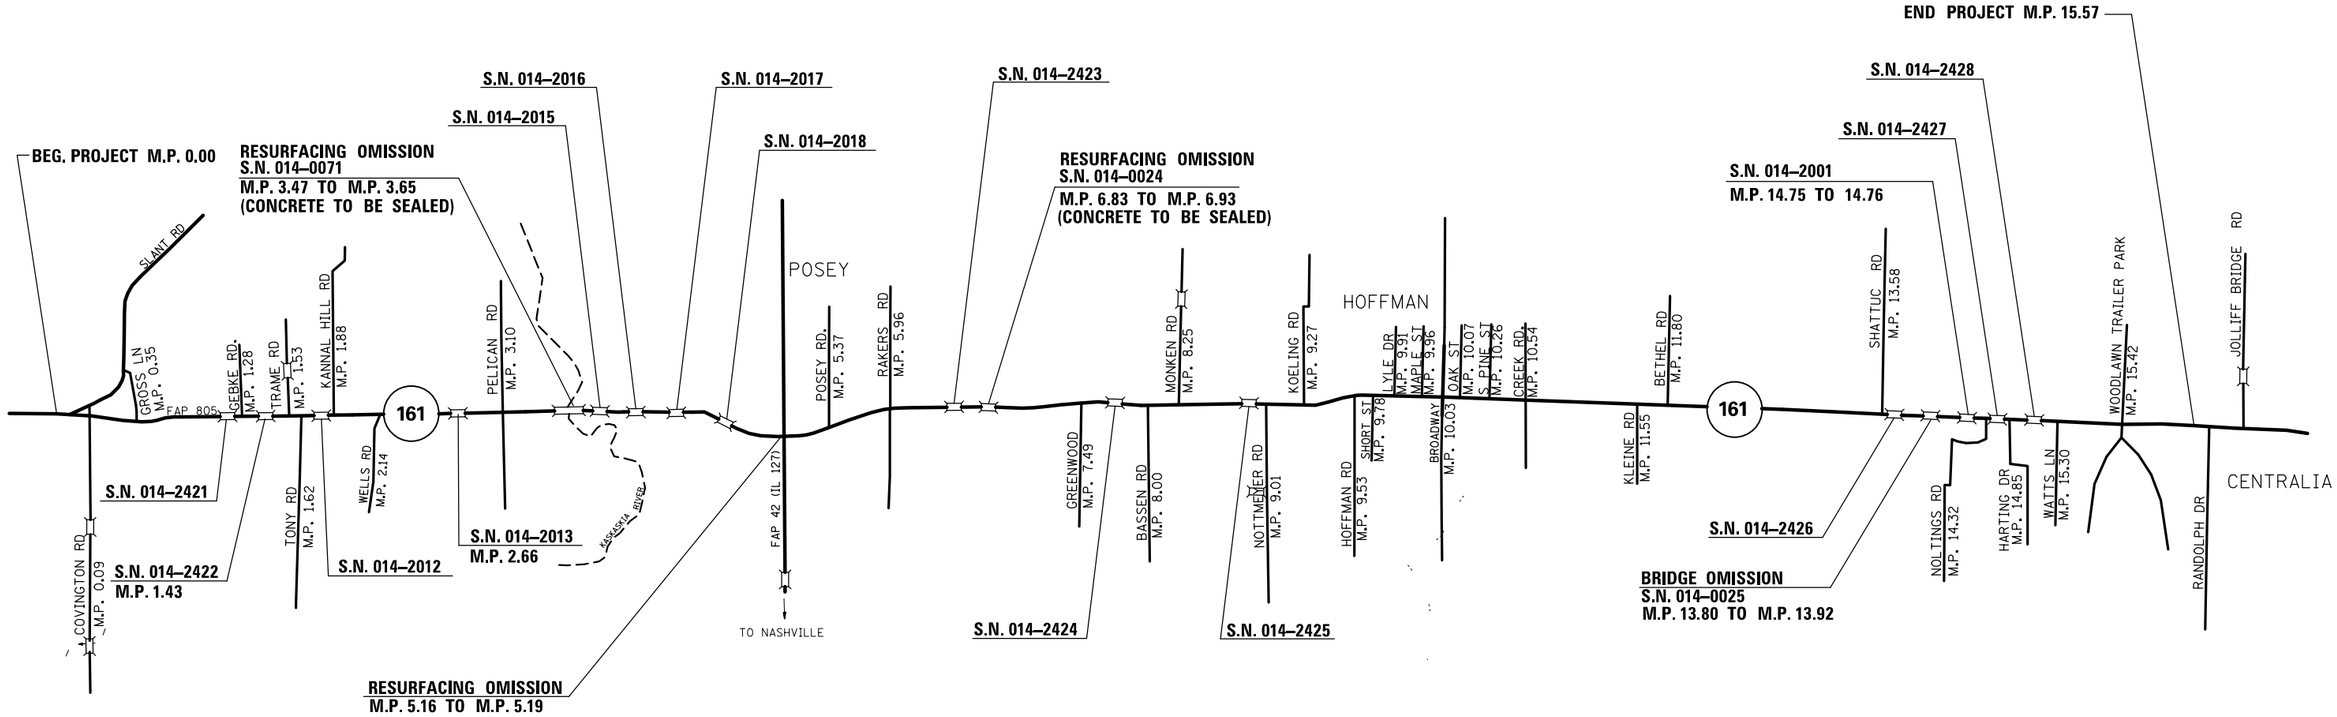

FILE NAME = c:\pw_work\pwidot\dintelmanjn1\d0332010\D876G31-sht-plan.dgn	USER NAME = dintelmanjn	DESIGNED -	REVISED -
		DRAWN -	REVISED -
	PLOT SCALE = 100.0000 ' / in.	CHECKED -	REVISED -
	PLOT DATE = 6/25/2014	DATE -	REVISED -

STATE OF ILLINOIS
DEPARTMENT OF TRANSPORTATION

LOCATION MAP

SCALE: | SHEET NO. OF SHEETS | STA. | TO STA.

F.A.P. RTE.	SECTION	COUNTY	TOTAL SHEETS	SHEET NO.
805	3RS-1,(5,7-1)RS-3	CLINTON	26	6
		CONTRACT NO. 76G31		
FED. ROAD DIST. NO.	ILLINOIS	FED. AID PROJECT		