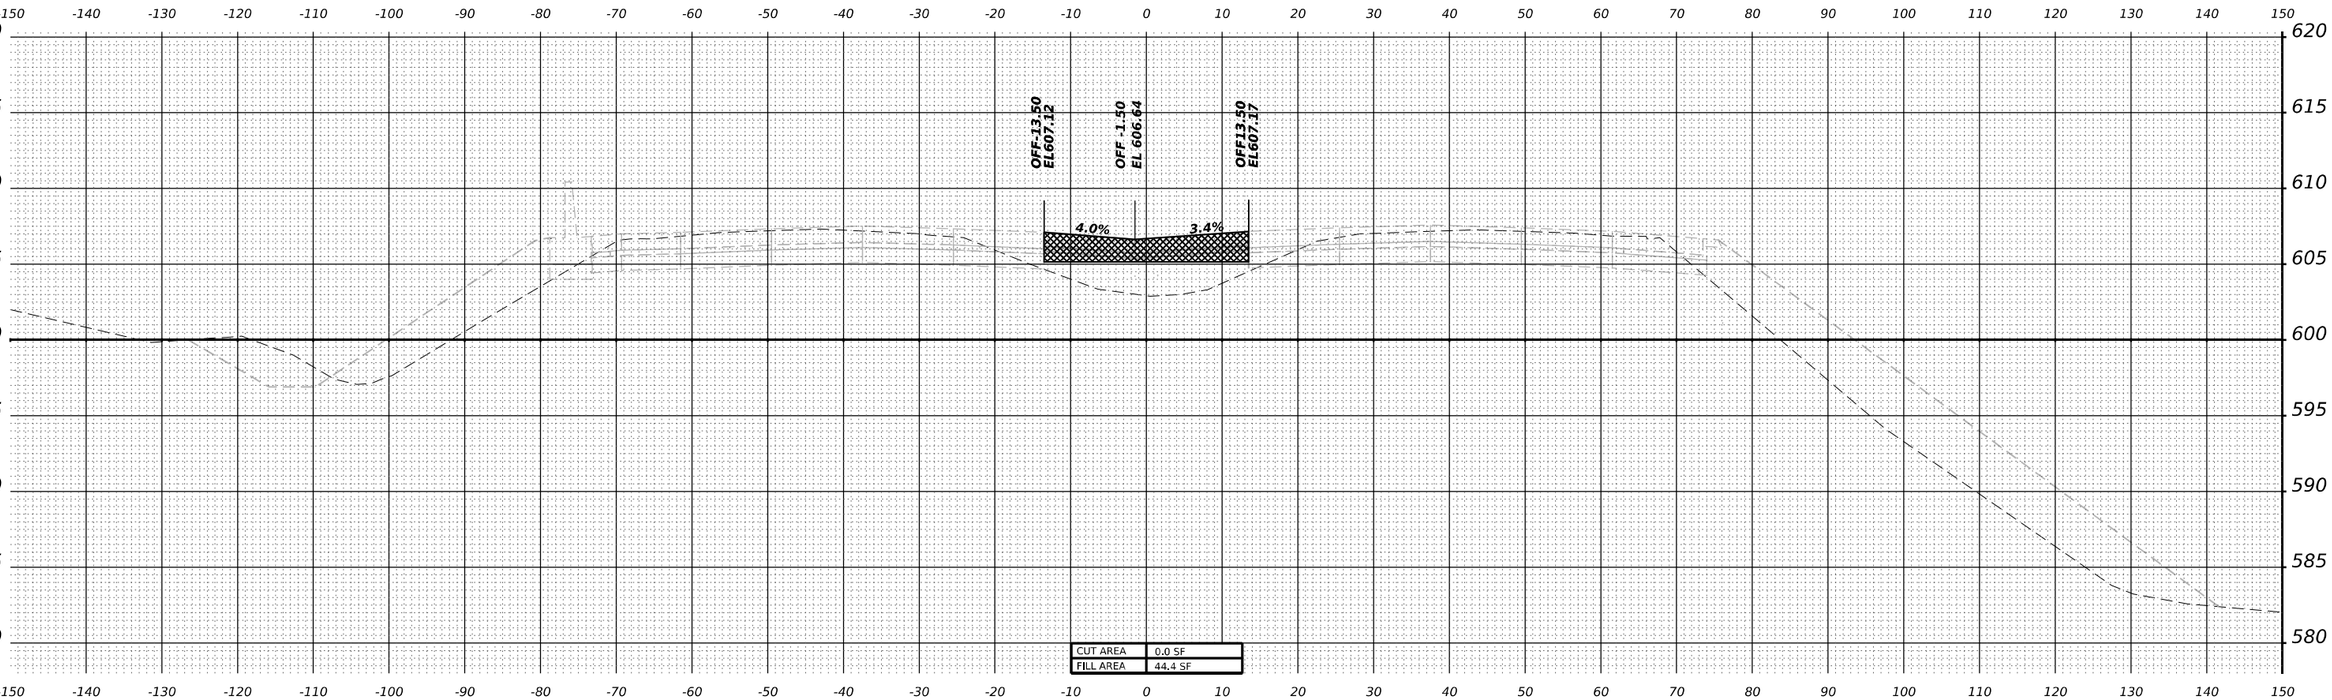


STA 632+00.00

MODEL: PR-I80-NORTH - 632+00.00 [Sheet]
FILE NAME: pw:/transystems-pw.bentley.com:transystcorp-pw1-hosted/Documents/Projects_2018/CH401140118O022/03-WSP/CAD/62R22-INT-4 (Center)/Working/BU/stage 4/New Version/D162R22-Corridor-Stage4.dgn

WSP USA Inc.
30 N. LASALLE STREET
SUITE 4200
CHICAGO, IL 60602
TEL: (312) 782-8150


USER NAME = USDJ744408	DESIGNED - KSD	REVISED -
	DRAWN - KSD	REVISED -
PLOT SCALE = 0.16666667 ' / in.	CHECKED - MMA	REVISED -
PLOT DATE = 4/22/2025	DATE - 4/25/2025	REVISED -

STATE OF ILLINOIS
DEPARTMENT OF TRANSPORTATION


CROSS SECTIONS STAGE 4
I-80

SCALE: HORIZ: 1"=10'
VERT: 1"=5'
SHEET __ OF __ SHEETS STA. _____ TO STA. _____

F.A.I. RTE.	SECTION	COUNTY	TOTAL SHEETS	SHEET NO.
80	FAI 80 21 INTERCHANGE	WILL	1209	1001
		CONTRACT NO. 62R22		
		ILLINOIS	FED. AID PROJECT	

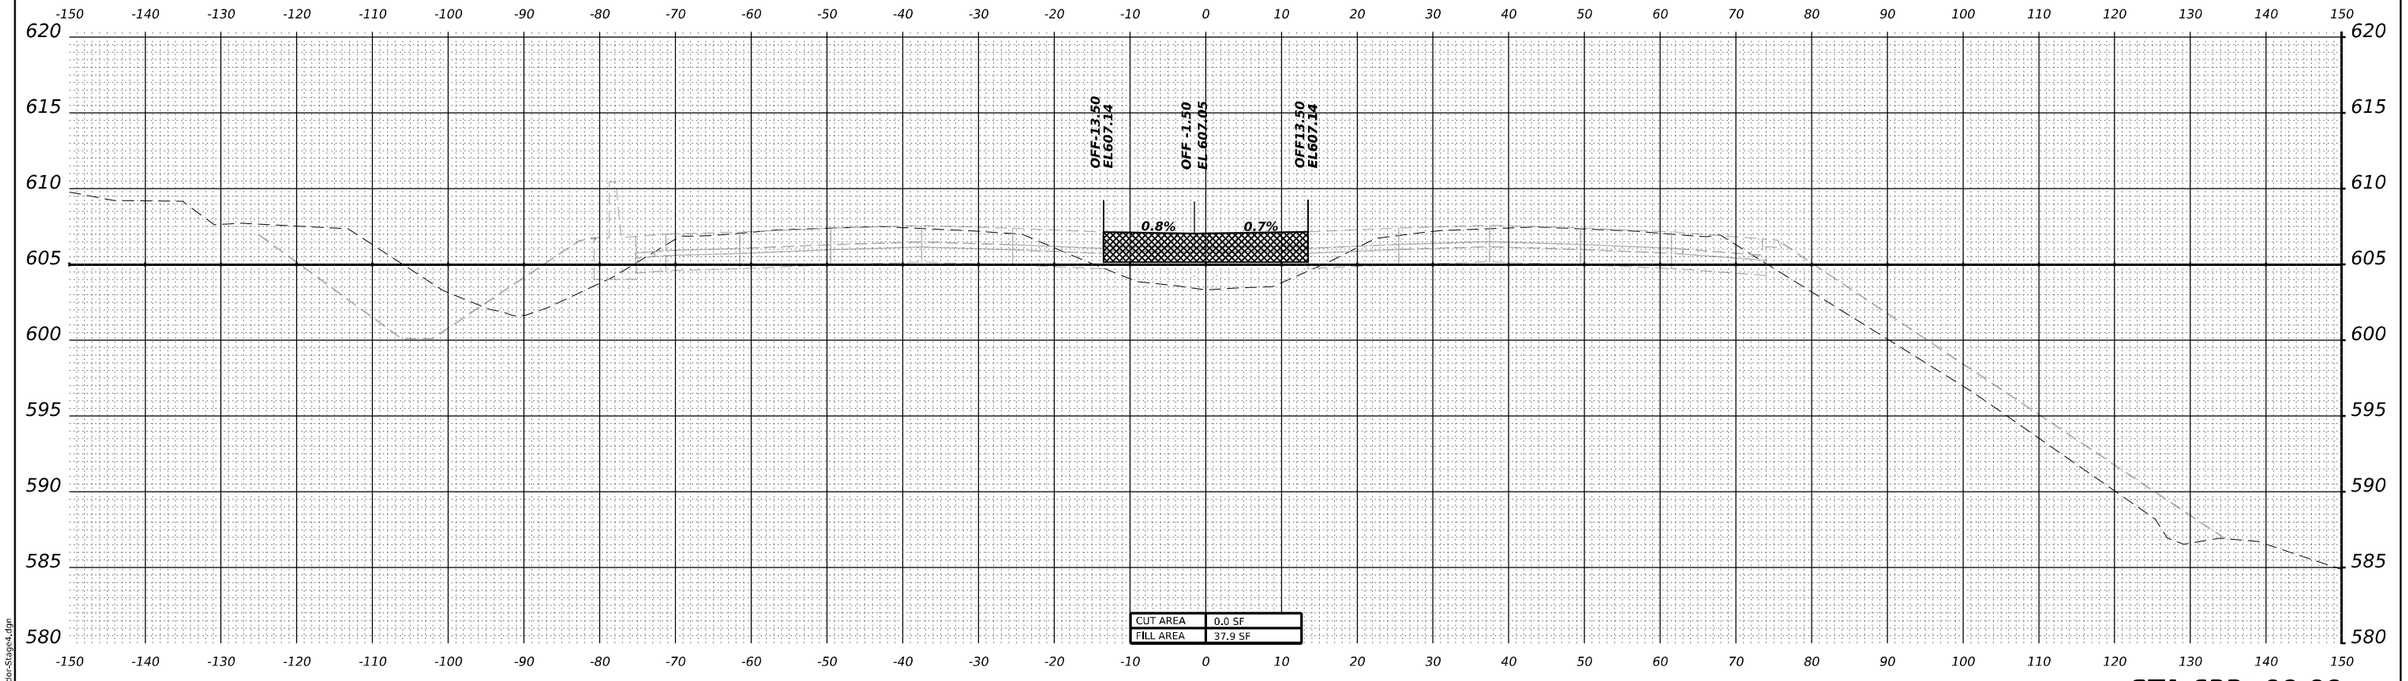

STA 633+00.00

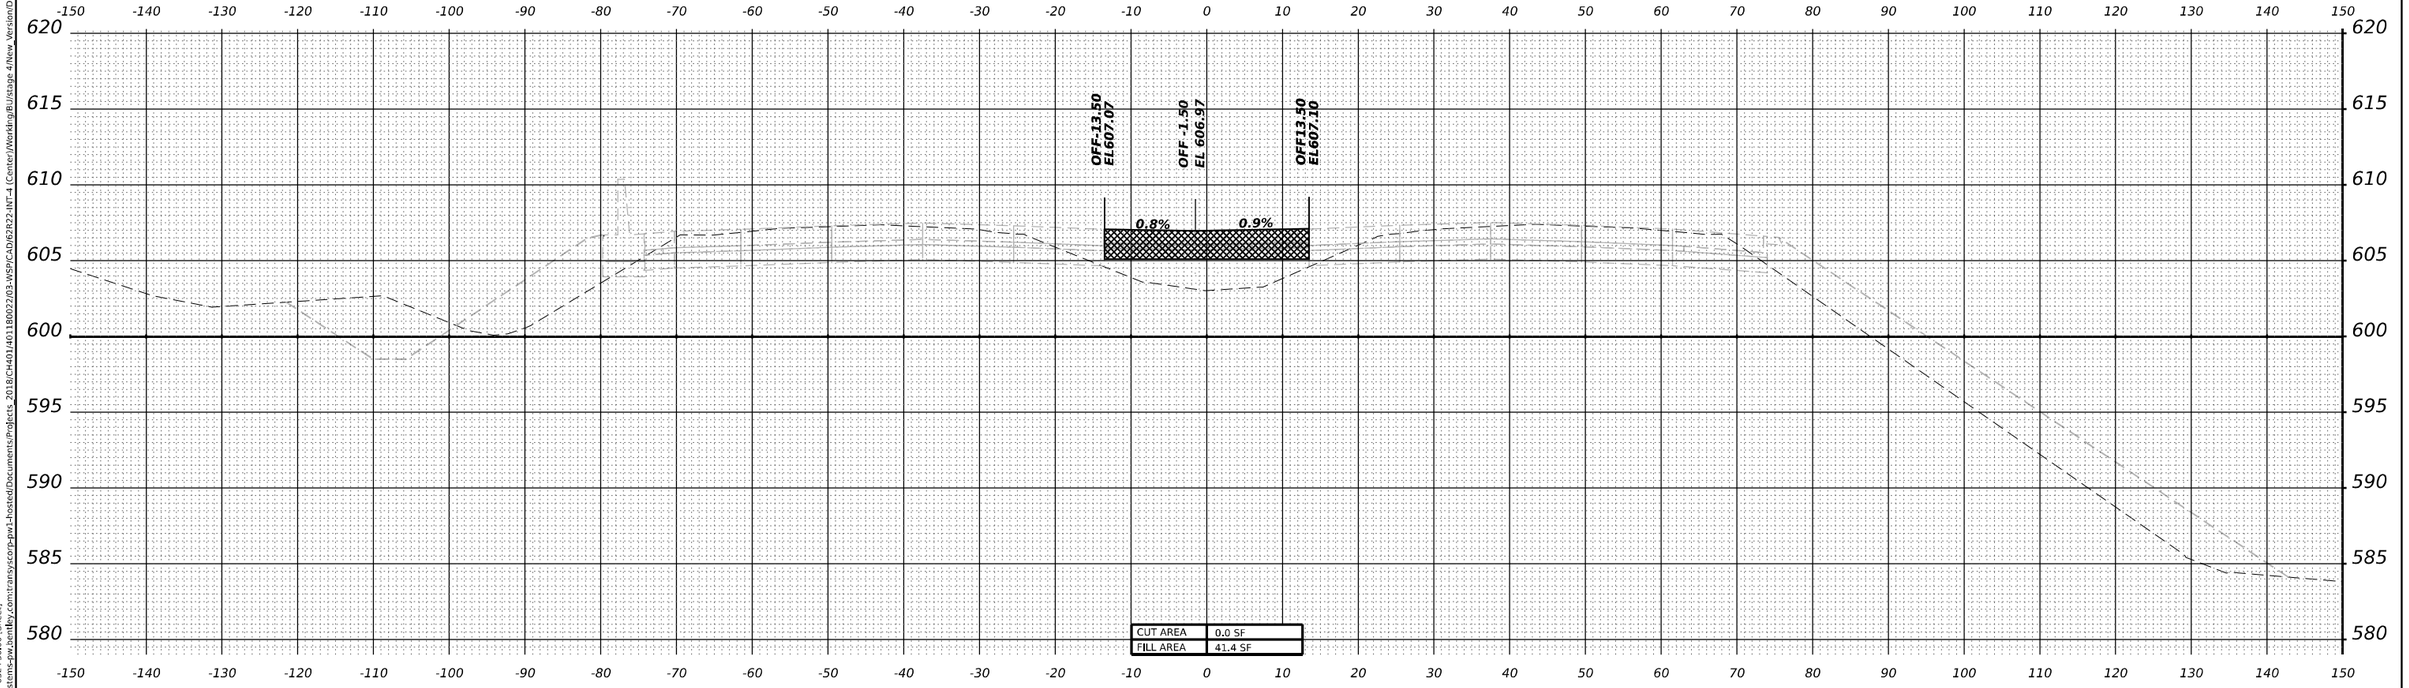

STA 632+50.00

WSP USA Inc.
30 N. LASALLE STREET
SUITE 4200
CHICAGO, IL 60602
TEL: (312) 782-8150

USER NAME = USDJ744408		DESIGNED - KSD		REVISED -	
		DRAWN - KSD		REVISED -	
PLOT SCALE = 0.16666667 ' / in.		CHECKED - MMA		REVISED -	
PLOT DATE = 4/22/2025		DATE - 4/25/2025		REVISED -	


STATE OF ILLINOIS
DEPARTMENT OF TRANSPORTATION

CROSS SECTIONS STAGE 4
I–80

SCALE: HORIZ: 1"=10'
VERT: 1"=5'
SHEET __ OF __ SHEETS STA. _____ TO STA. _____

F.A.I. RTE.	SECTION	COUNTY	TOTAL SHEETS	SHEET NO.
80	FAI 80 21 INTERCHANGE	WILL	1209	1002
		CONTRACT NO. 62R22		
	ILLINOIS FED. AID PROJECT			

MODEL: PR-I80-NORTH - 632+50.00 [Sheet]
FILE NAME: pw://transystems-pw.bentley.com:transystcorp-pw1-hosted/Documents/Projects_2018/CH401/401180022/03-WSP/CAD/62R22-INT-4 (Center)/Working/BU/stage 4/New_Version/D162R22-Corridor-Stage4.dgn

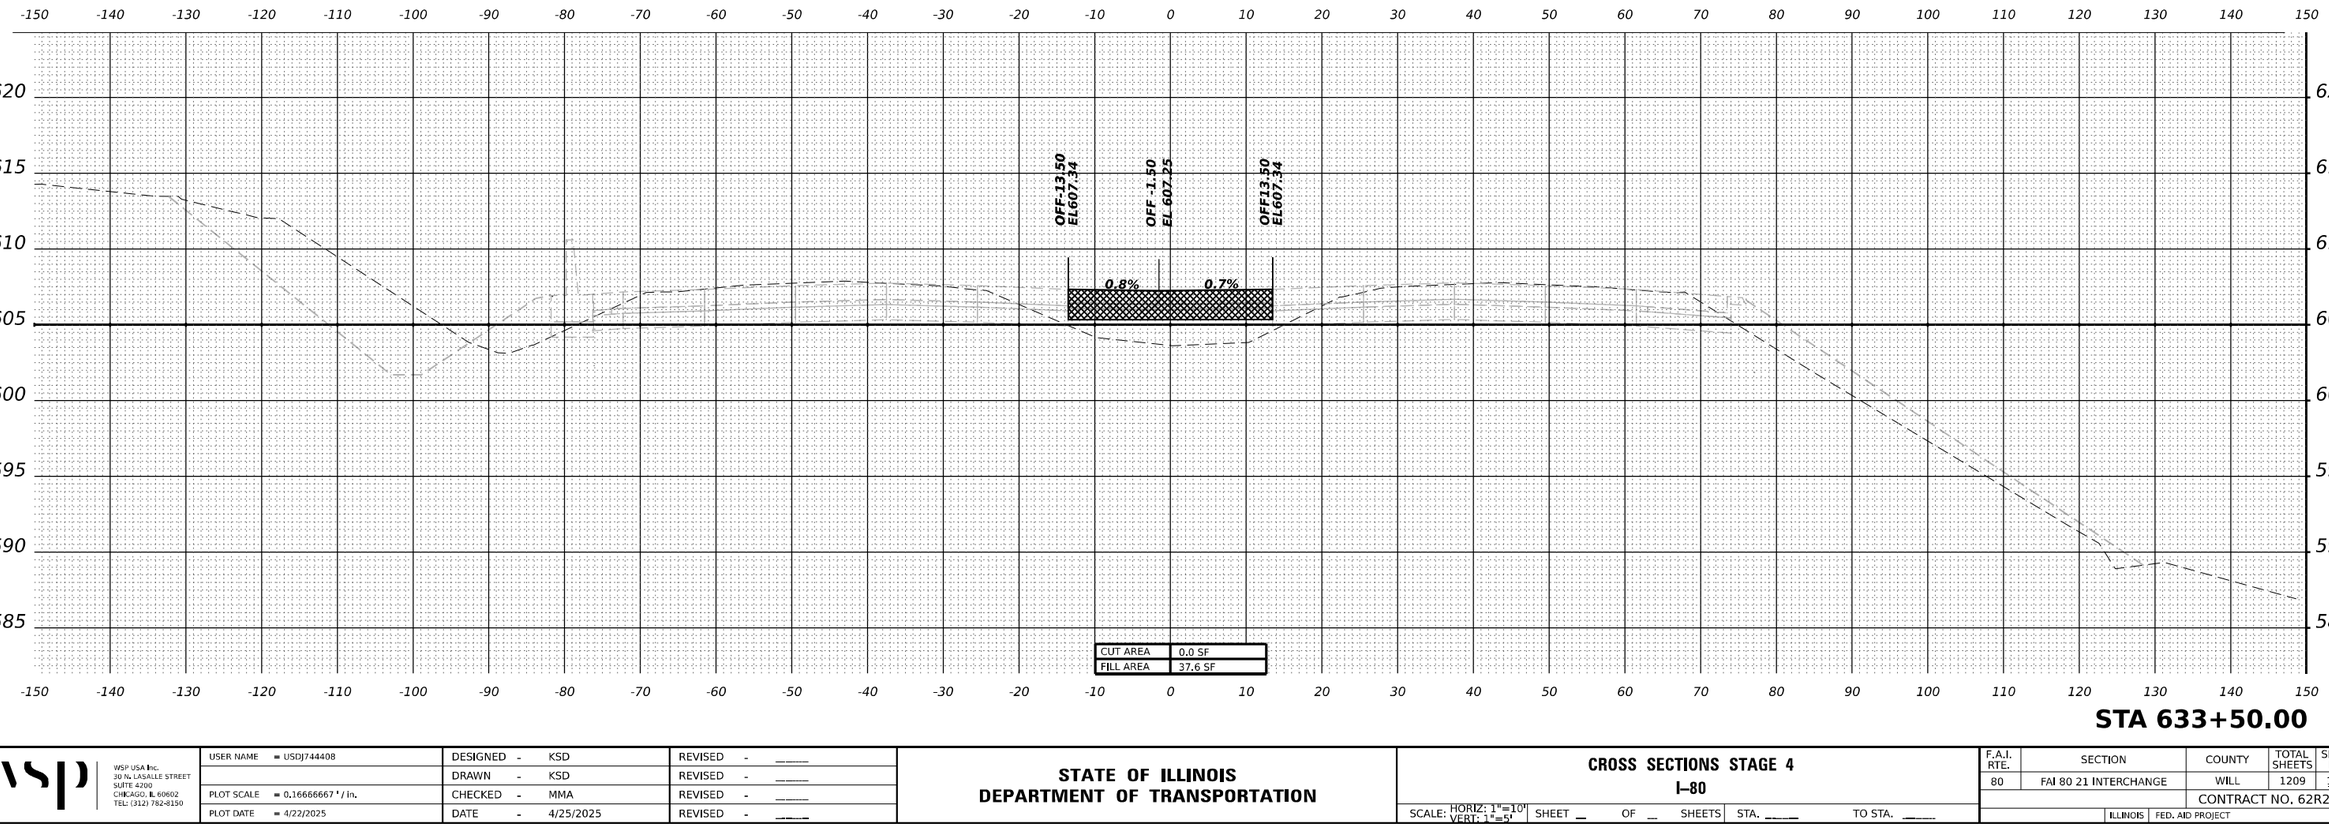

STA 633+50.00

MODEL: PR-I80-NORTH - 633+50.00 [Sheet]
FILE NAME: pw://transystems-pw.bentley.com:transystcorp-pw1-hosted/Documents/Projects_2018/CH401401180022/03-WSP/CAD/62R22-INT-4 (Center)/Working/BU/stage 4/New_Version/D162R22-Corridor-Stage4.dgn

WSP USA Inc.
30 N. LASALLE STREET
SUITE 4200
CHICAGO, IL 60602
TEL: (312) 782-0150


USER NAME = USDJ744408	DESIGNED - KSD	REVISED -	
	DRAWN - KSD	REVISED -	
PLOT SCALE = 0.16666667 ' / in.	CHECKED - MMA	REVISED -	
PLOT DATE = 4/22/2025	DATE - 4/25/2025	REVISED -	

STATE OF ILLINOIS
DEPARTMENT OF TRANSPORTATION

CROSS SECTIONS STAGE 4
I–80

SCALE: HORIZ: 1"=10'
VERT: 1"=5'
SHEET __ OF __ SHEETS STA. _____ TO STA. _____

F.A.I. RTE.	SECTION	COUNTY	TOTAL SHEETS	SHEET NO.
80	FAI 80 21 INTERCHANGE	WILL	1209	1003
		CONTRACT NO. 62R22		
	ILLINOIS	FED. AID PROJECT		

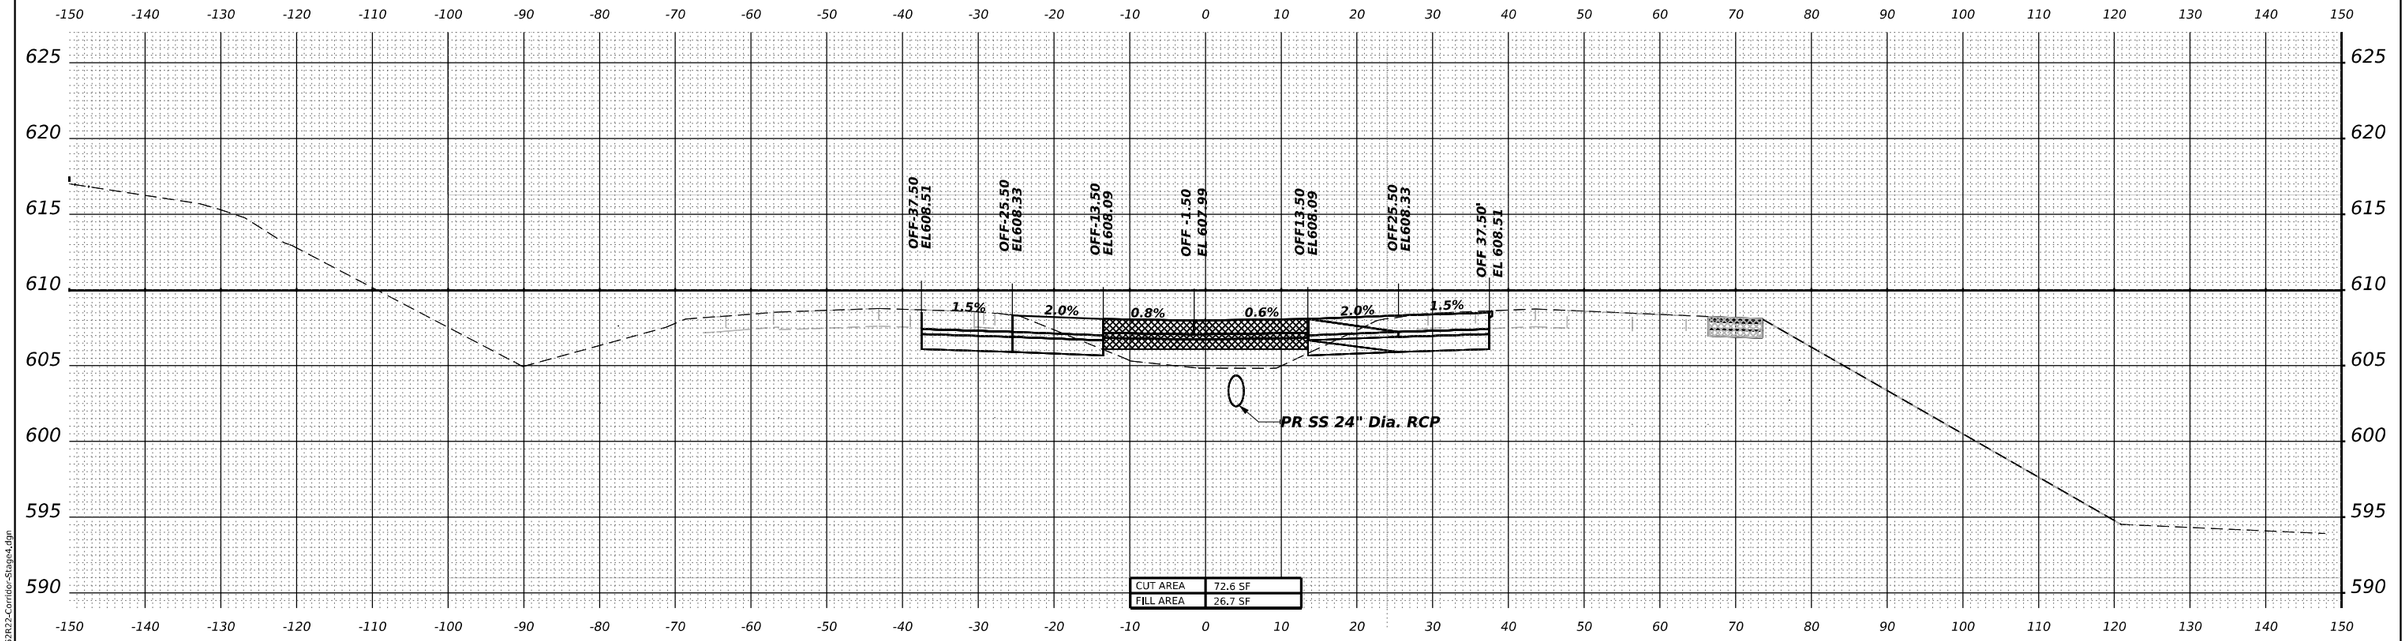

MODEL: PR-I80-NORTH - 634+00.00 [Sheet]
FILE NAME: pw://transystems-pw.bentley.com:transystemscorp-pw1-hosted/Documents/Projects_2018/CH401/401180022/03-WSP/CAD/62R22-INT-4 (Center)/Working/BU/stage 4/New Version/D162R22-Corridor-Stage4.dgn

WSP USA Inc.
30 N. LASALLE STREET
SUITE 4200
CHICAGO, IL 60602
TEL: (312) 782-8150


USER NAME = USDJ744408		DESIGNED - KSD		REVISED -	
		DRAWN - KSD		REVISED -	
PLOT SCALE = 0.16666667 ' / in.		CHECKED - MMA		REVISED -	
PLOT DATE = 4/22/2025		DATE - 4/25/2025		REVISED -	

STATE OF ILLINOIS
DEPARTMENT OF TRANSPORTATION

CROSS SECTIONS STAGE 4
I–80

SCALE: HORIZ: 1"=10'
VERT: 1"=5'
SHEET __ OF __ SHEETS STA. _____ TO STA. _____

F.A.I. RTE.	SECTION	COUNTY	TOTAL SHEETS	SHEET NO.
80	FAI 80 21 INTERCHANGE	WILL	1209	1004
		CONTRACT NO. 62R22		
	ILLINOIS	FED. AID PROJECT		

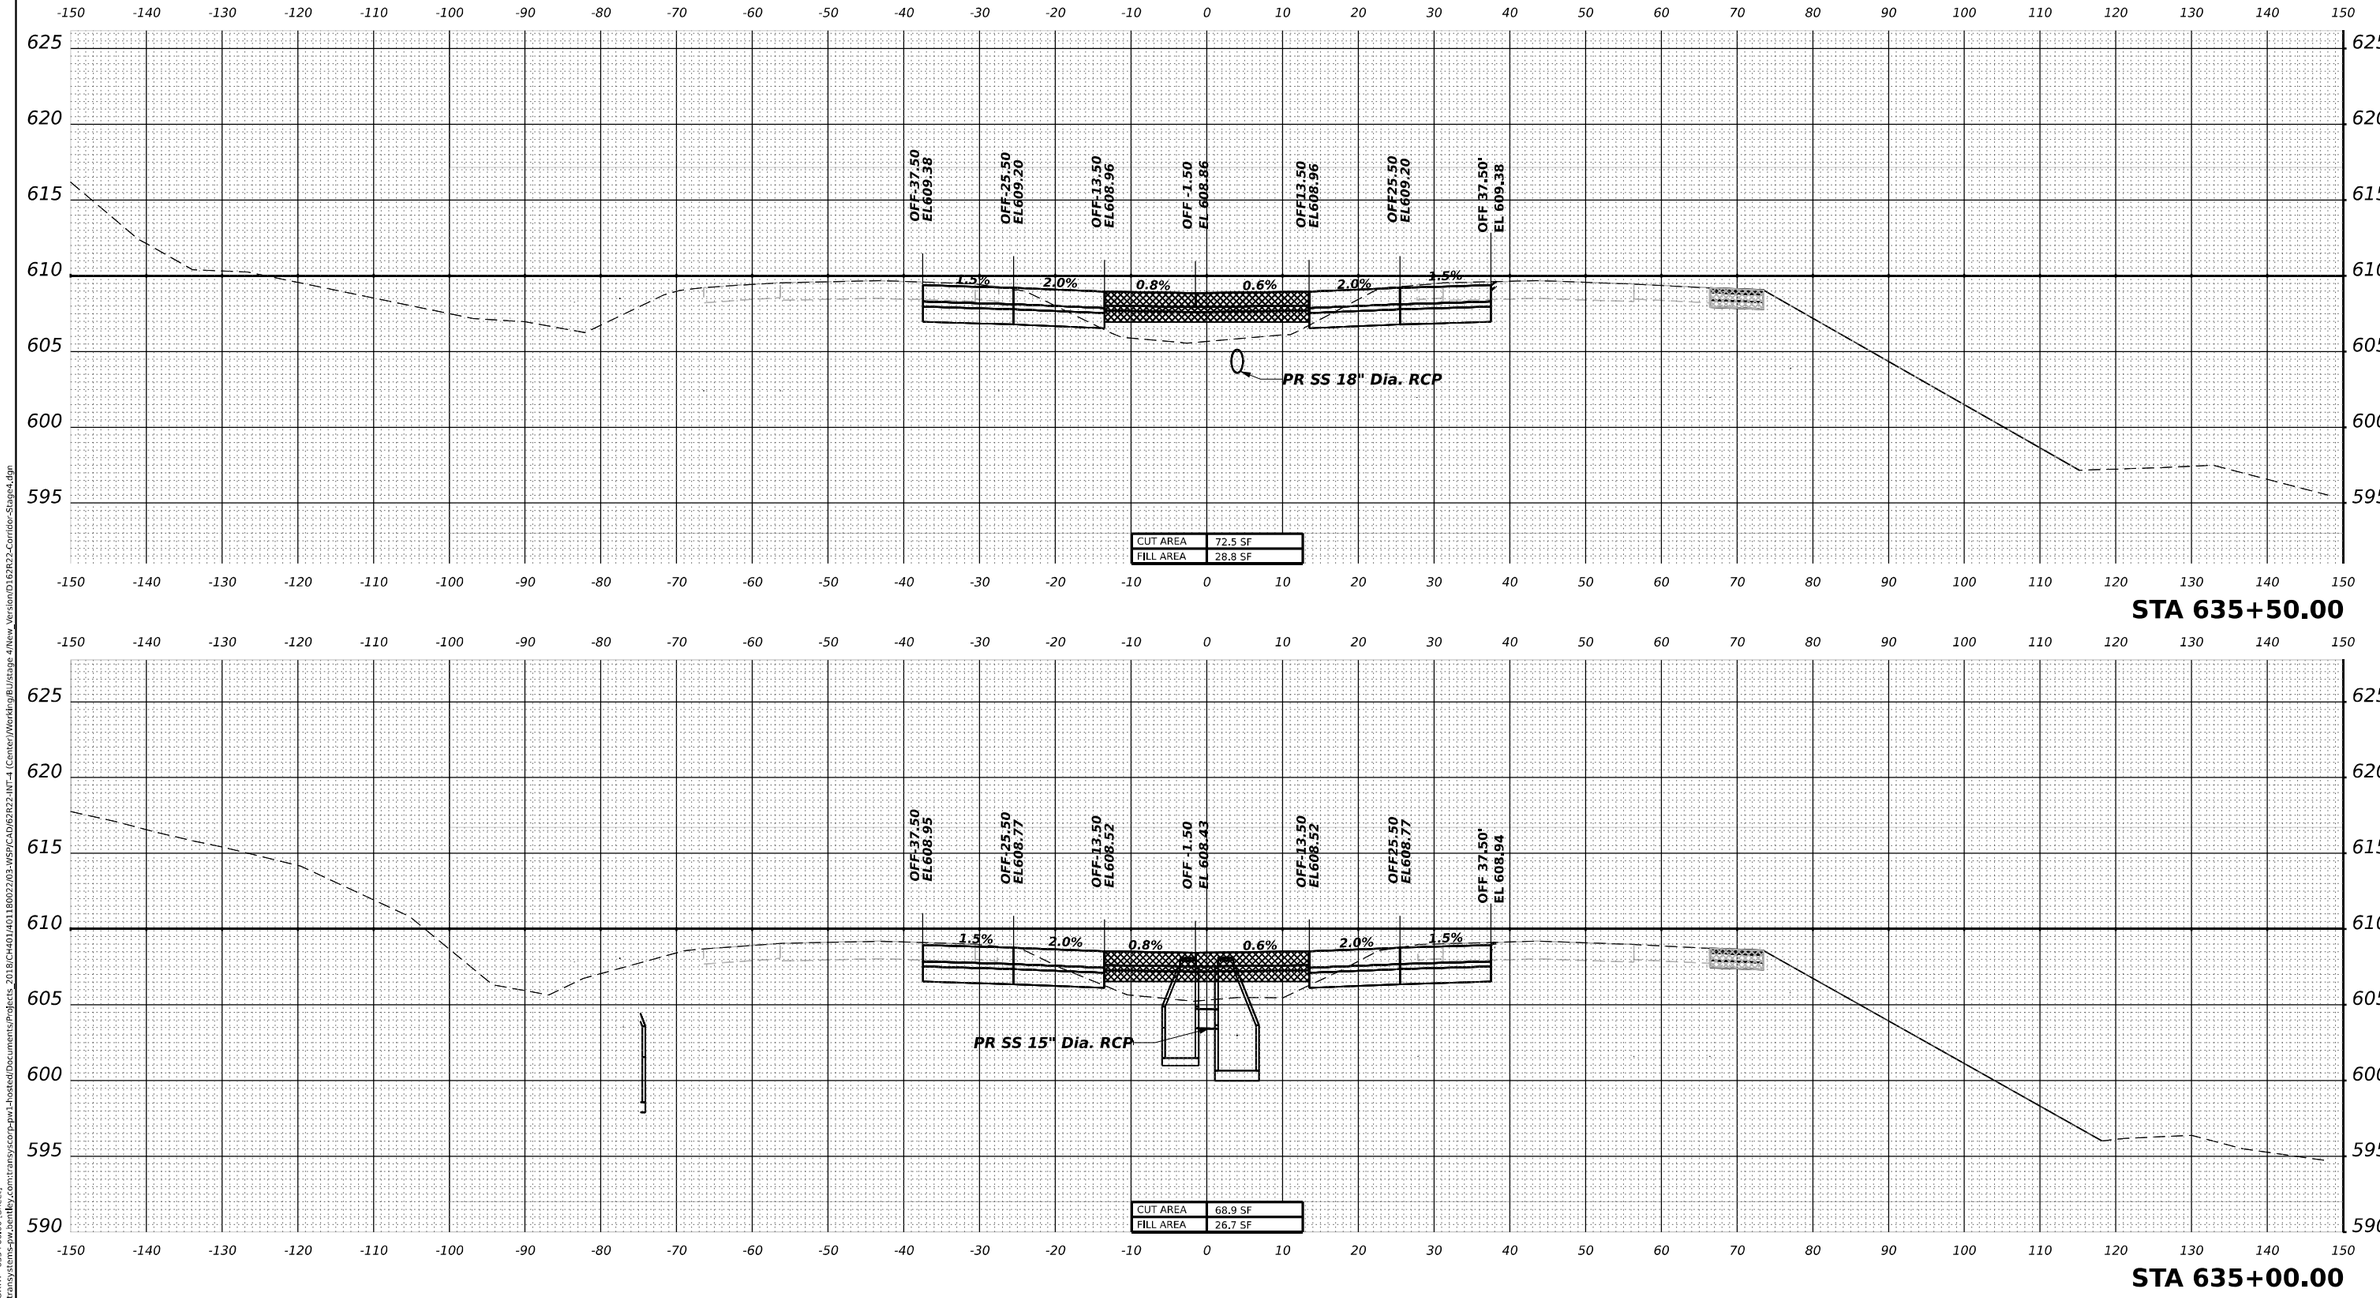

MODEL: PR-I80-NORTH - 635+00.00 [Sheet]
FILE NAME: pw://transystems-pw.bentley.com:transystems-pw1-hosted/Documents/Projects - 2018/CH401/401180022/03-WSP/CAD/62R22-INT-4 (Center)/Working/BU/stage 4/New Version/D162R22-Corridor-Stage4.dgn

WSP USA Inc.
30 N. LaSalle Street
Suite 4200
Chicago, IL 60602
Tel: (312) 782-8150


USER NAME = USDJ744408		DESIGNED - KSD		REVISED -	
		DRAWN - KSD		REVISED -	
PLOT SCALE = 0.16666667 ' / in.		CHECKED - MMA		REVISED -	
PLOT DATE = 4/22/2025		DATE - 4/25/2025		REVISED -	

STATE OF ILLINOIS
DEPARTMENT OF TRANSPORTATION


CROSS SECTIONS STAGE 4
I–80

SCALE: HORIZ: 1"=10' VERT: 1"=5' | SHEET __ OF __ SHEETS | STA. _____ | TO STA. _____

F.A.I. RTE.	SECTION	COUNTY	TOTAL SHEETS	SHEET NO.
80	FAI 80 21 INTERCHANGE	WILL	1209	1005
		CONTRACT NO. 62R22		
	ILLINOIS	FED. AID PROJECT		

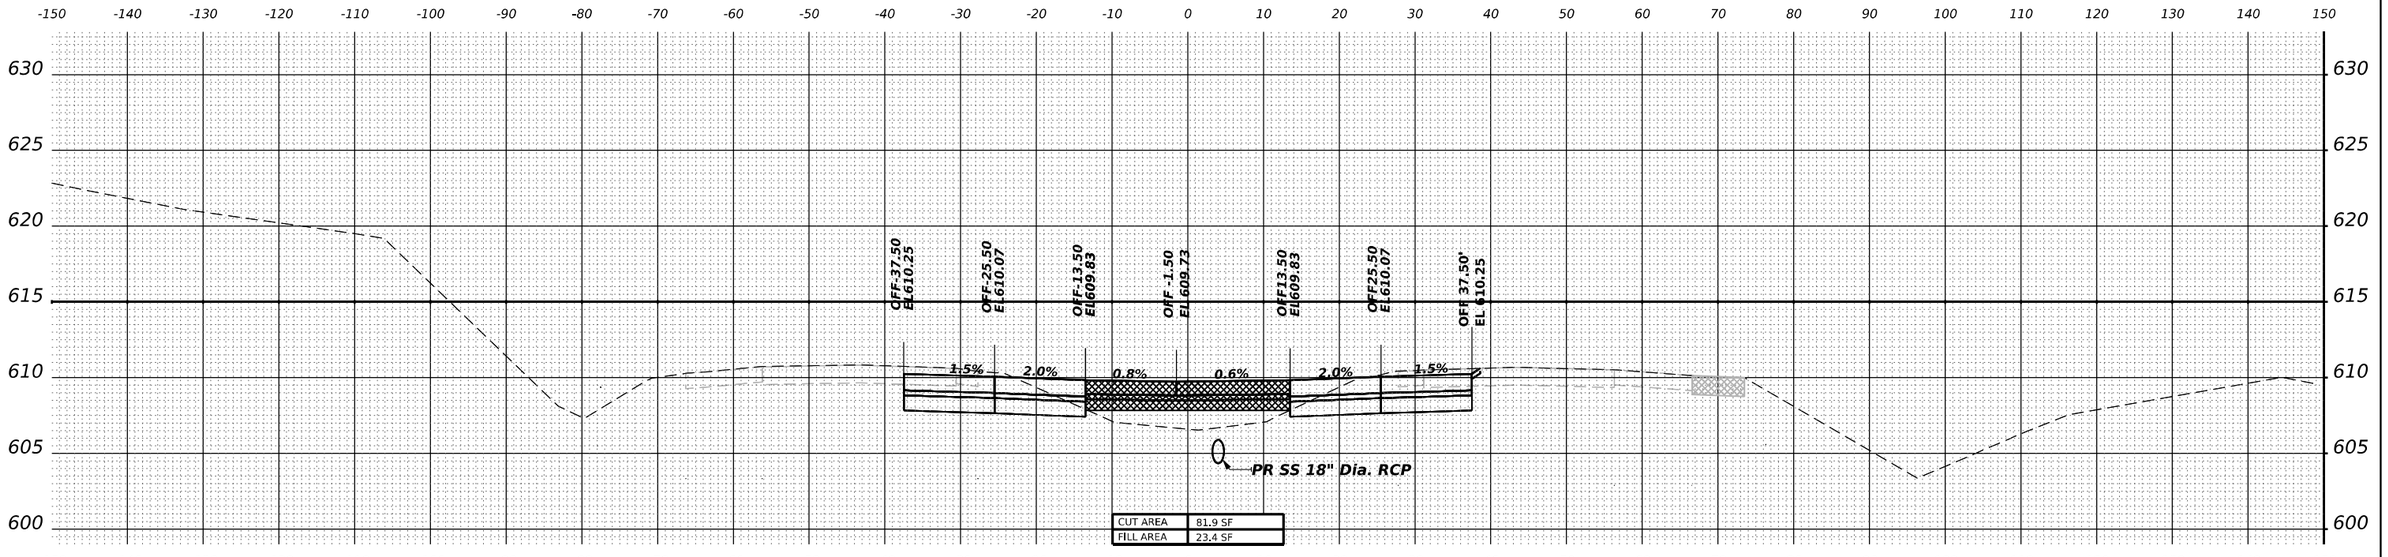

STA 636+50.00

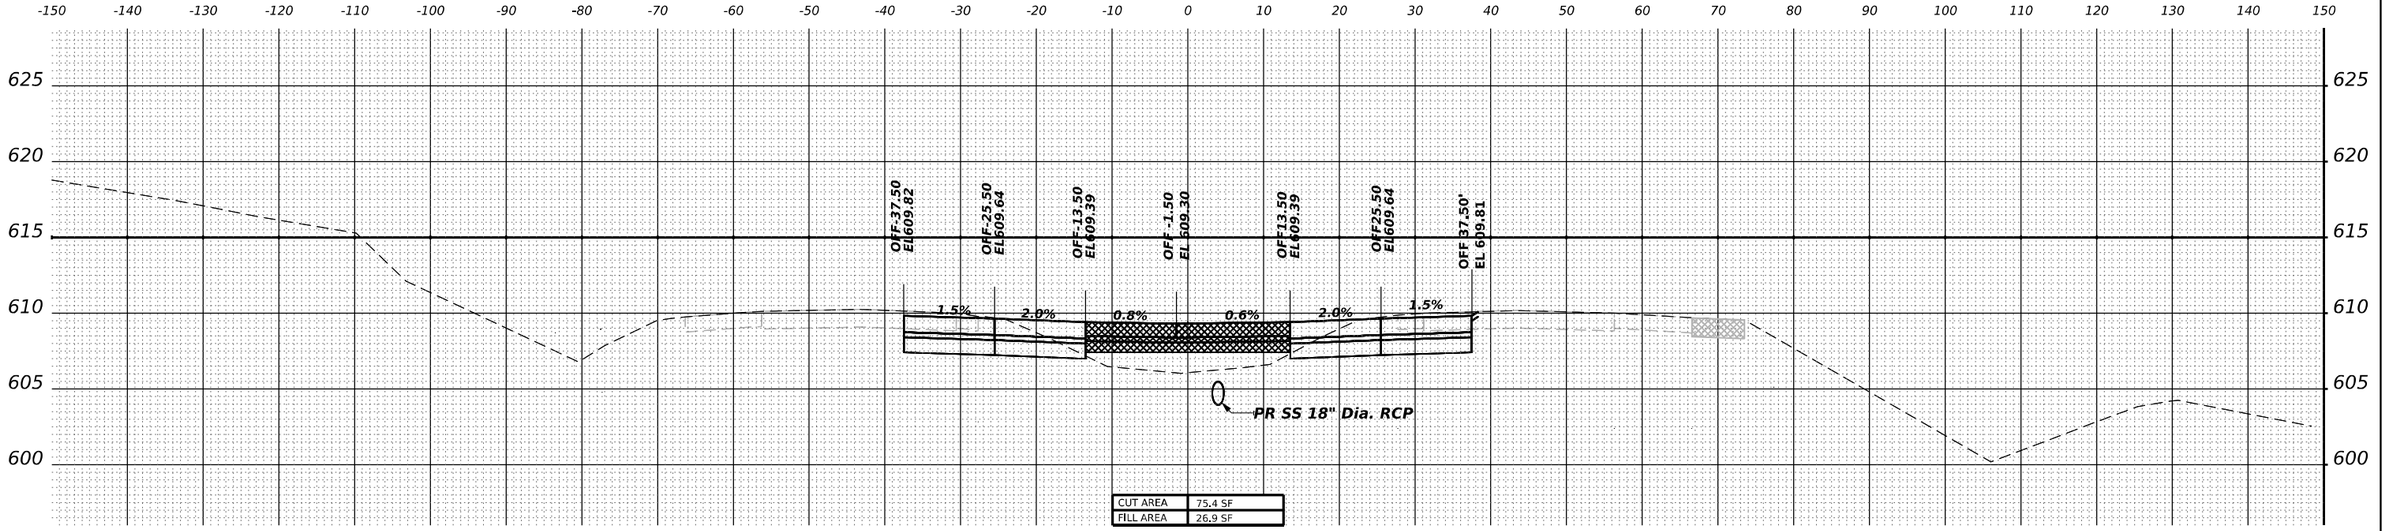

STA 636+00.00

MODEL: PR-I80-NORTH - 636+00.00 [Sheet]
FILE NAME: pw://transystems-pw.bentley.com:transystems-pw1-hosted/Documents/Projects_2018/CH401/401180022/03-WSP/CAD/62R22-INT-4 (Center)/Working/BU/Stage 4/New_Version/D162R22-Corridor-Stage4.dgn

WSP USA Inc.
30 N. LASALLE STREET
SUITE 4200
CHICAGO, IL 60602
TEL: (312) 782-8150


USER NAME = USDJ744408	DESIGNED - KSD	REVISED -			
	DRAWN - KSD	REVISED -			
PLOT SCALE = 0.16666667 ' / in.	CHECKED - MMA	REVISED -			
PLOT DATE = 4/22/2025	DATE - 4/25/2025	REVISED -			

STATE OF ILLINOIS
DEPARTMENT OF TRANSPORTATION

CROSS SECTIONS STAGE 4
I–80

SCALE: HORIZ: 1"=10'
VERT: 1"=5' | SHEET __ OF __ SHEETS | STA. _____ | TO STA. _____

F.A.I. RTE.	SECTION	COUNTY	TOTAL SHEETS	SHEET NO.
80	FAI 80 21 INTERCHANGE	WILL	1209	1006
		CONTRACT NO. 62R22		
	ILLINOIS	FED. AID PROJECT		

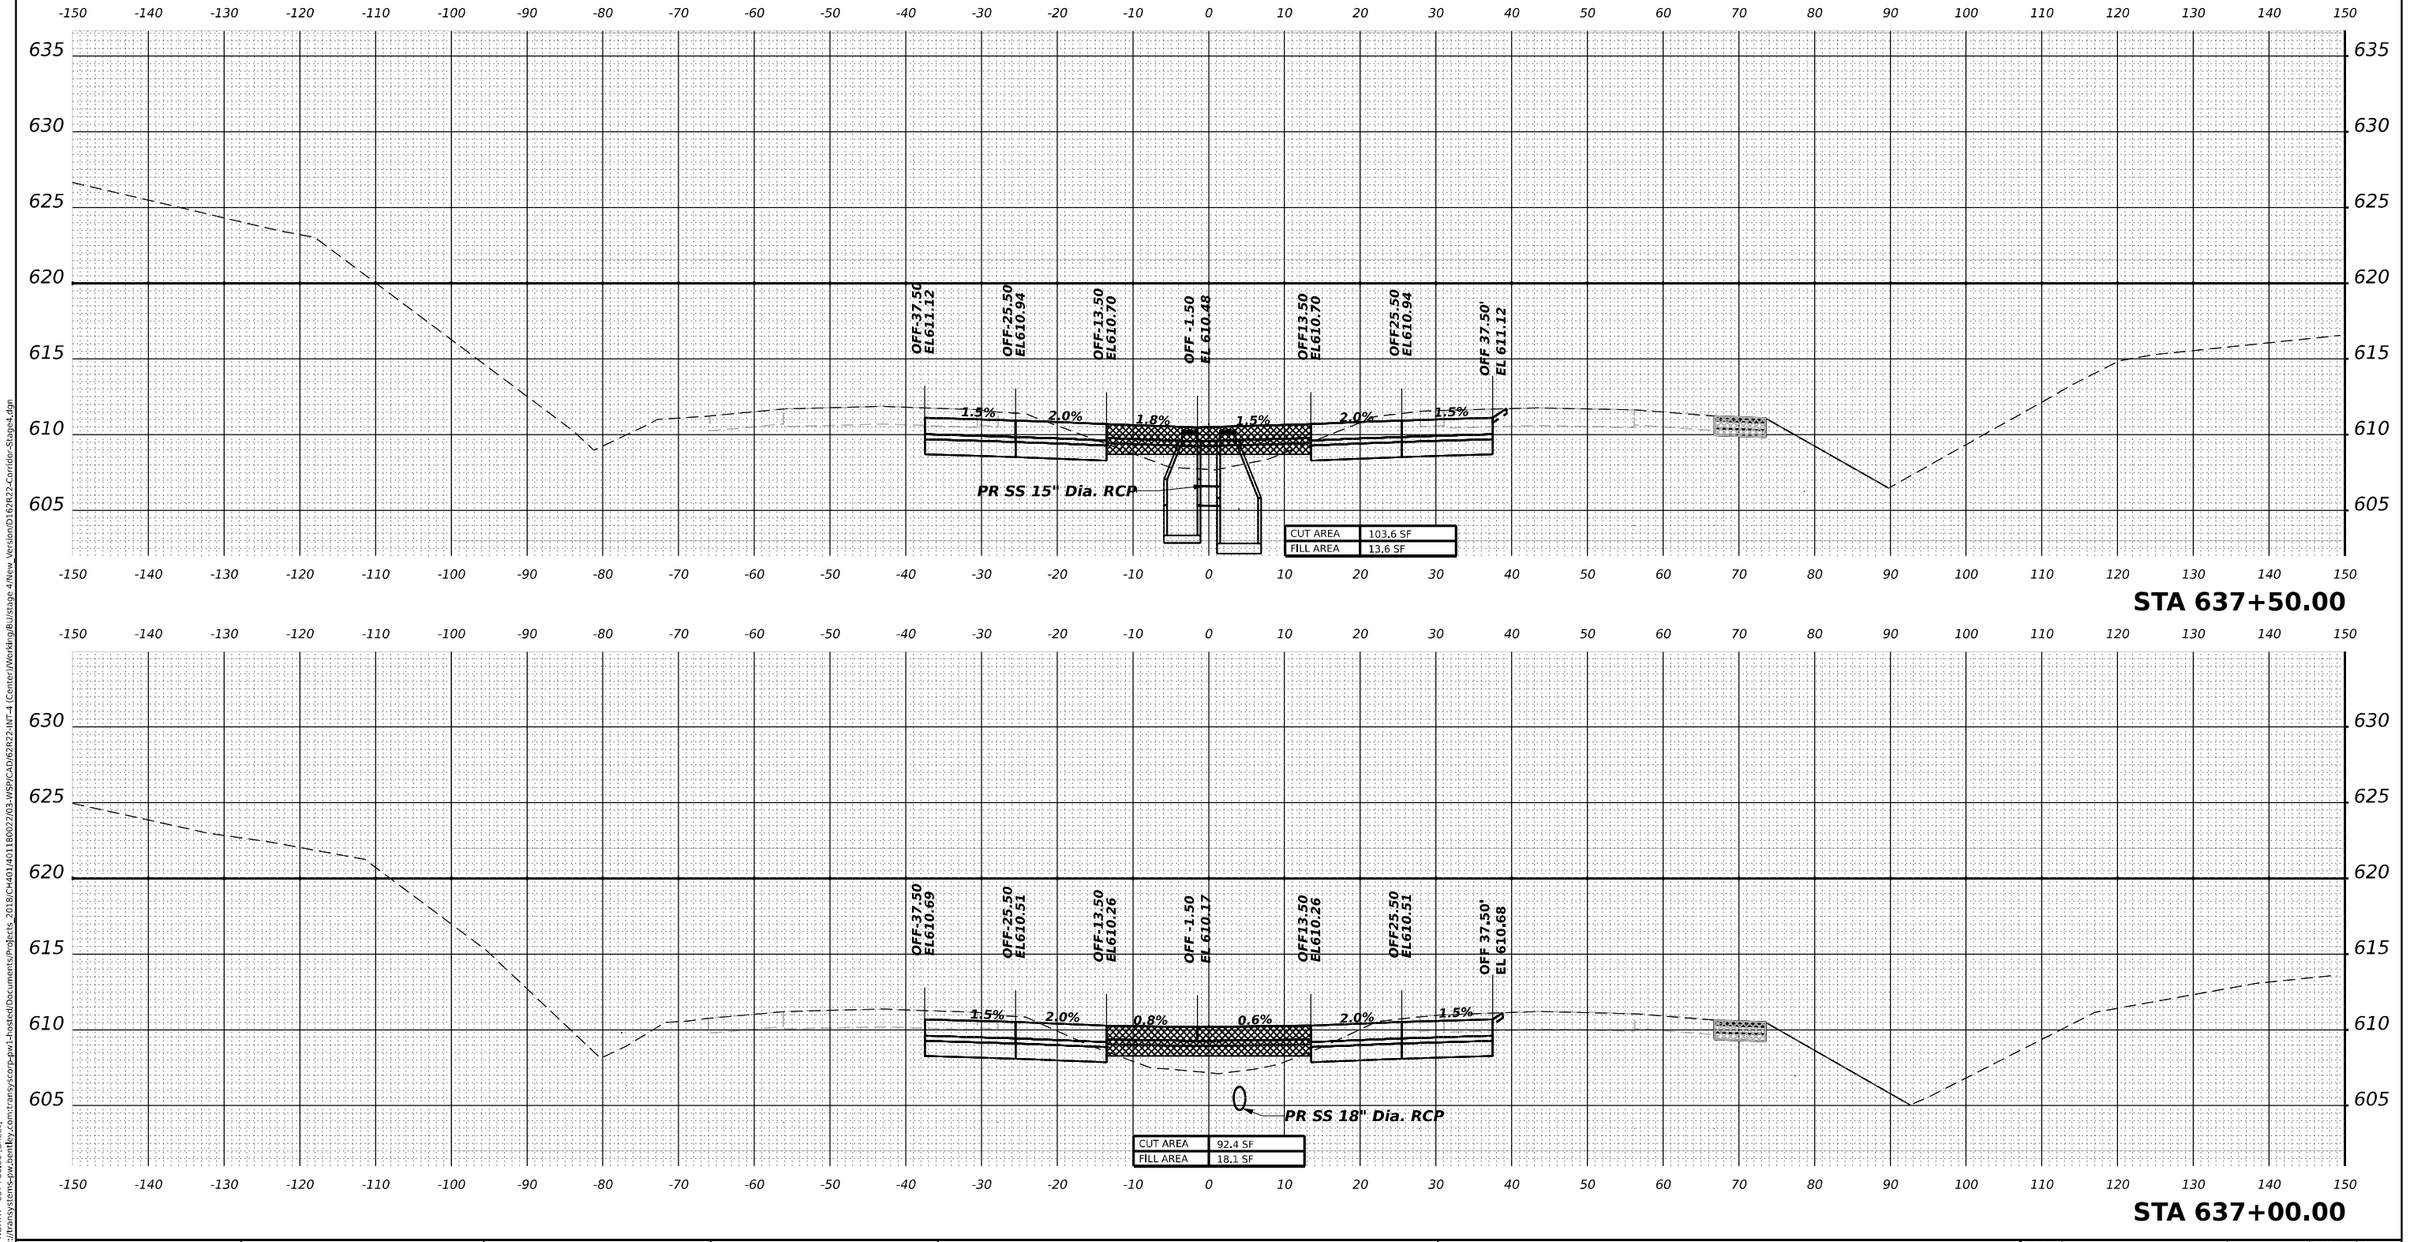

MODEL: PR-I80-NORTH - 637+00.00 [Sheet]
FILE NAME: pw://transystems-pw.bentley.com:transystems-pw1-hosted/Documents/Projects_2018/C-I4401/I4011800222/03-WSP/CAD/62R22-INT-4 (Center)/Working/BU/stage 4/New_Version/D162R22-Corridor-Stage4.dgn

WSP USA Inc.
30 N. LASALLE STREET
SUITE 4200
CHICAGO, IL 60602
TEL: (312) 782-8150


USER NAME	= USDJ744408	DESIGNED -	KSD	REVISED -	
		DRAWN -	KSD	REVISED -	
PLOT SCALE	= 0.16666667 ' / in.	CHECKED -	MMA	REVISED -	
PLOT DATE	= 4/22/2025	DATE -	4/25/2025	REVISED -	

STATE OF ILLINOIS
DEPARTMENT OF TRANSPORTATION

CROSS SECTIONS STAGE 4
I–80

SCALE: HORIZ: 1"=10'
VERT: 1"=5' | SHEET __ OF __ SHEETS | STA. _____ | TO STA. _____

F.A.I. RTE.	SECTION	COUNTY	TOTAL SHEETS	SHEET NO.
80	FAI 80 21 INTERCHANGE	WILL	1209	1007
		CONTRACT NO. 62R22		
	ILLINOIS FED. AID PROJECT			

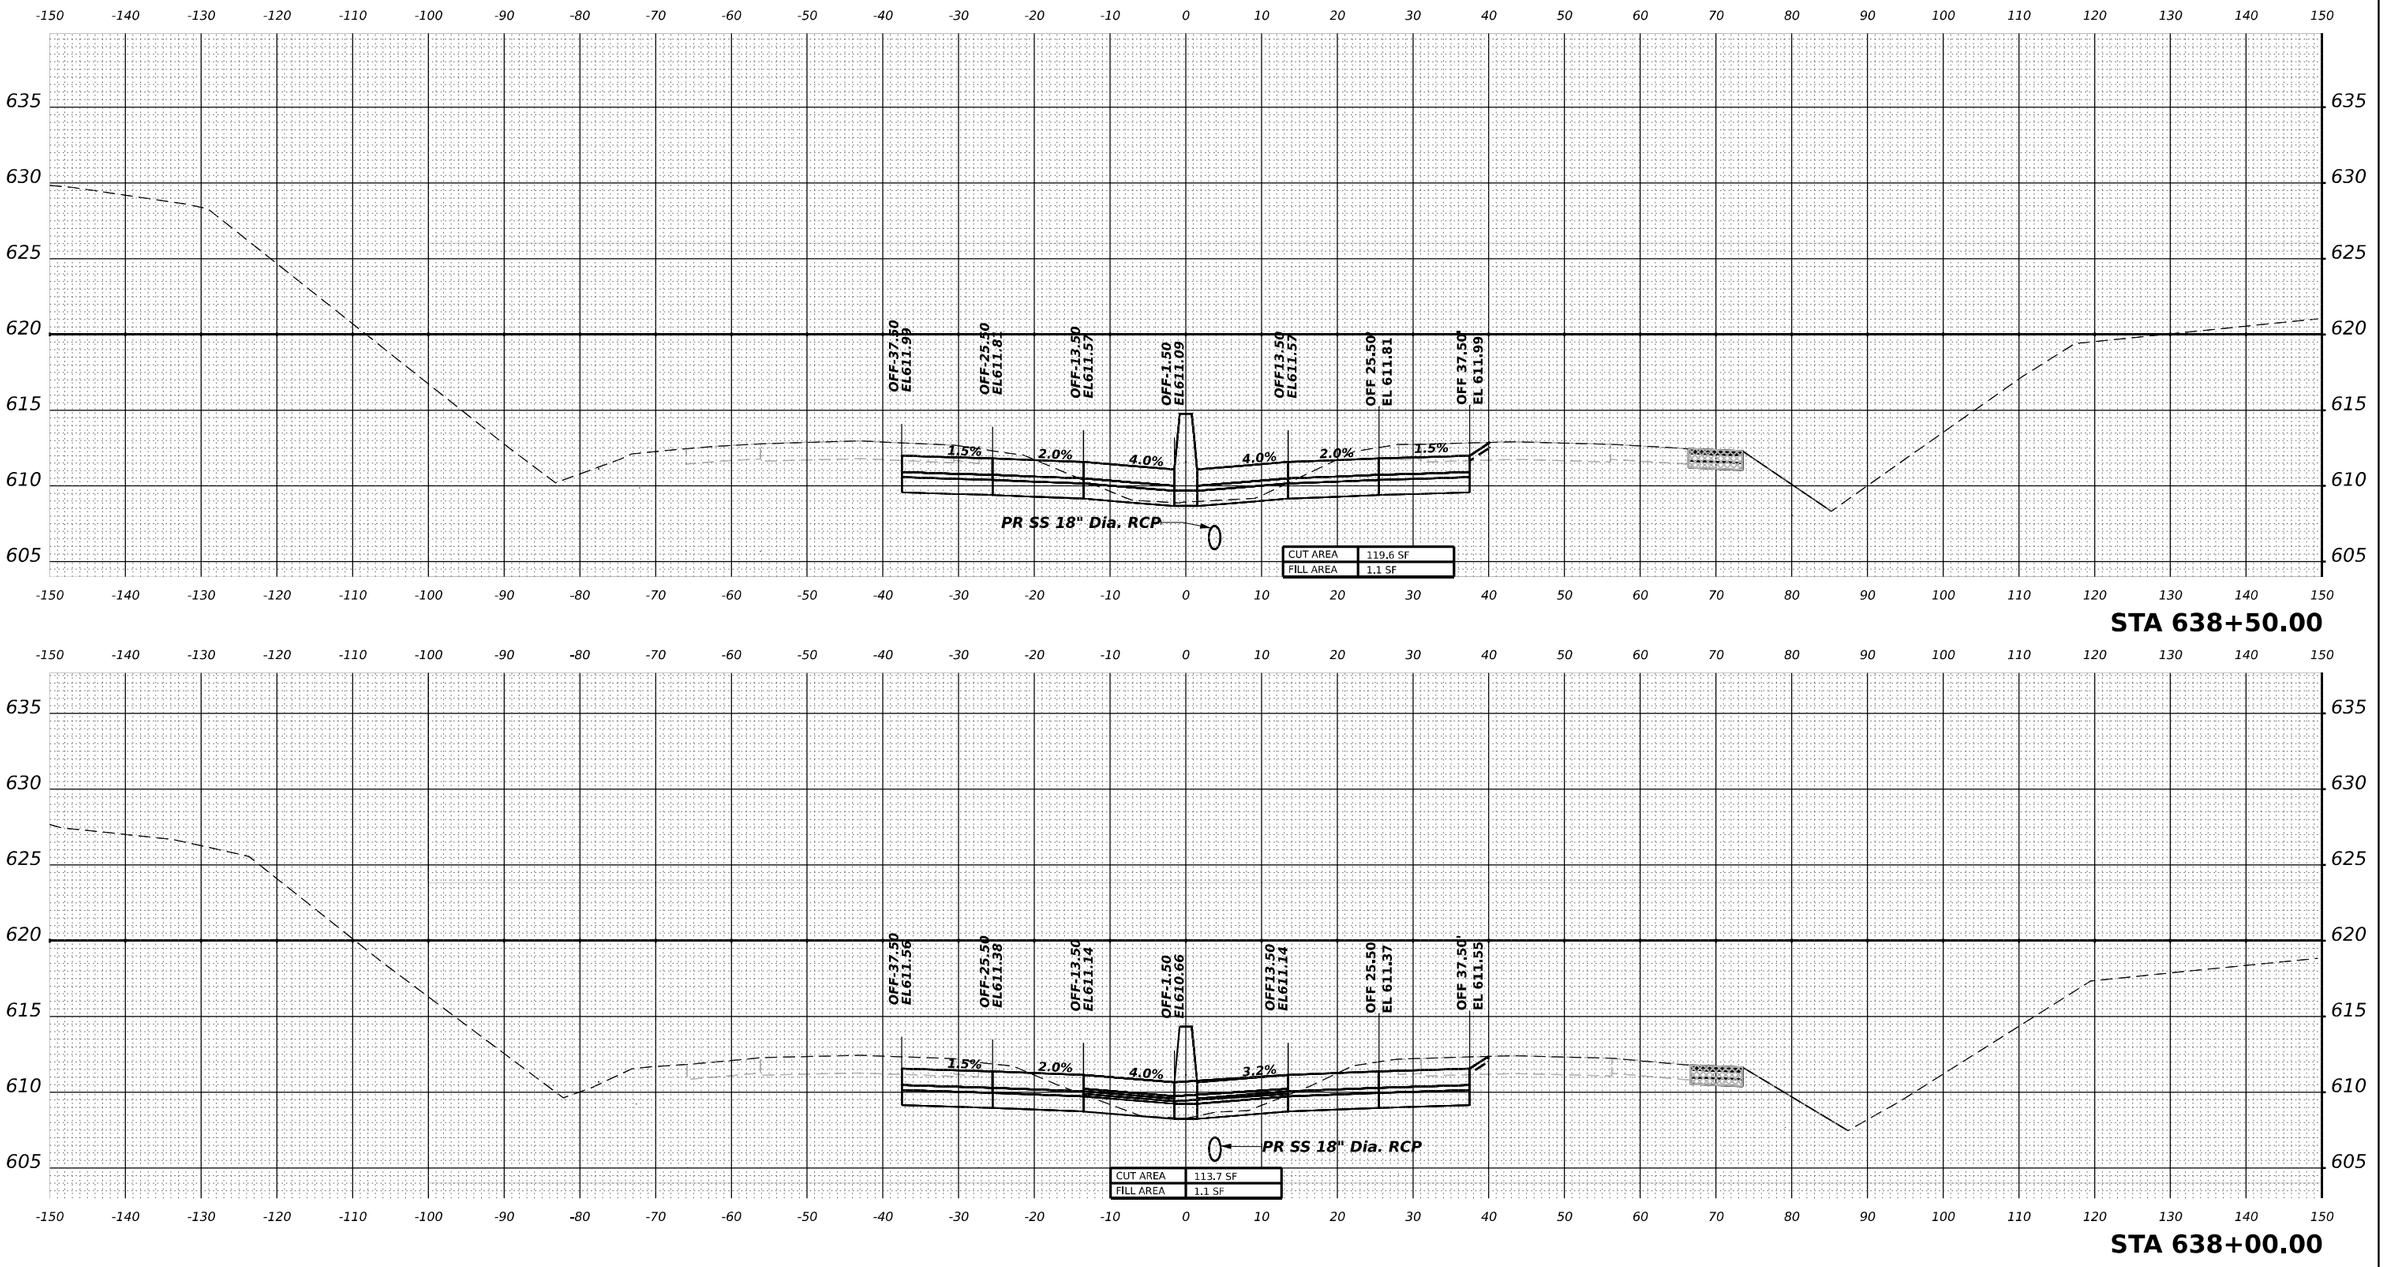

MODEL: PR-IBO-NORTH - 638+00.00 [Sheet]
FILE NAME: pw://transystems-pw.bentley.com:transystcorp-pw1-hosted/Documents/Projects_2018/CH401/401180022/03-WSP/CAD/62R22-INT-4 (Center)/Working/BU/stage 4/New_Version/D162R22-Corridor-Stage4.dgn

WSP USA Inc.
30 N. LASALLE STREET
SUITE 4200
CHICAGO, IL 60602
TEL: (312) 782-8350


USER NAME = USDJ744408	DESIGNED - KSD	REVISED -	
	DRAWN - KSD	REVISED -	
PLOT SCALE = 0.16666667 ' / in.	CHECKED - MMA	REVISED -	
PLOT DATE = 4/22/2025	DATE - 4/25/2025	REVISED -	

STATE OF ILLINOIS
DEPARTMENT OF TRANSPORTATION


CROSS SECTIONS STAGE 4
I–80

SCALE: HORIZ: 1"=10'
VERT: 1"=5'
SHEET __ OF __ SHEETS STA. _____ TO STA. _____

F.A.I. RTE.	SECTION	COUNTY	TOTAL SHEETS	SHEET NO.
80	FAI 80 21 INTERCHANGE	WILL	1209	1008
		CONTRACT NO. 62R22		
	ILLINOIS	FED. AID PROJECT		

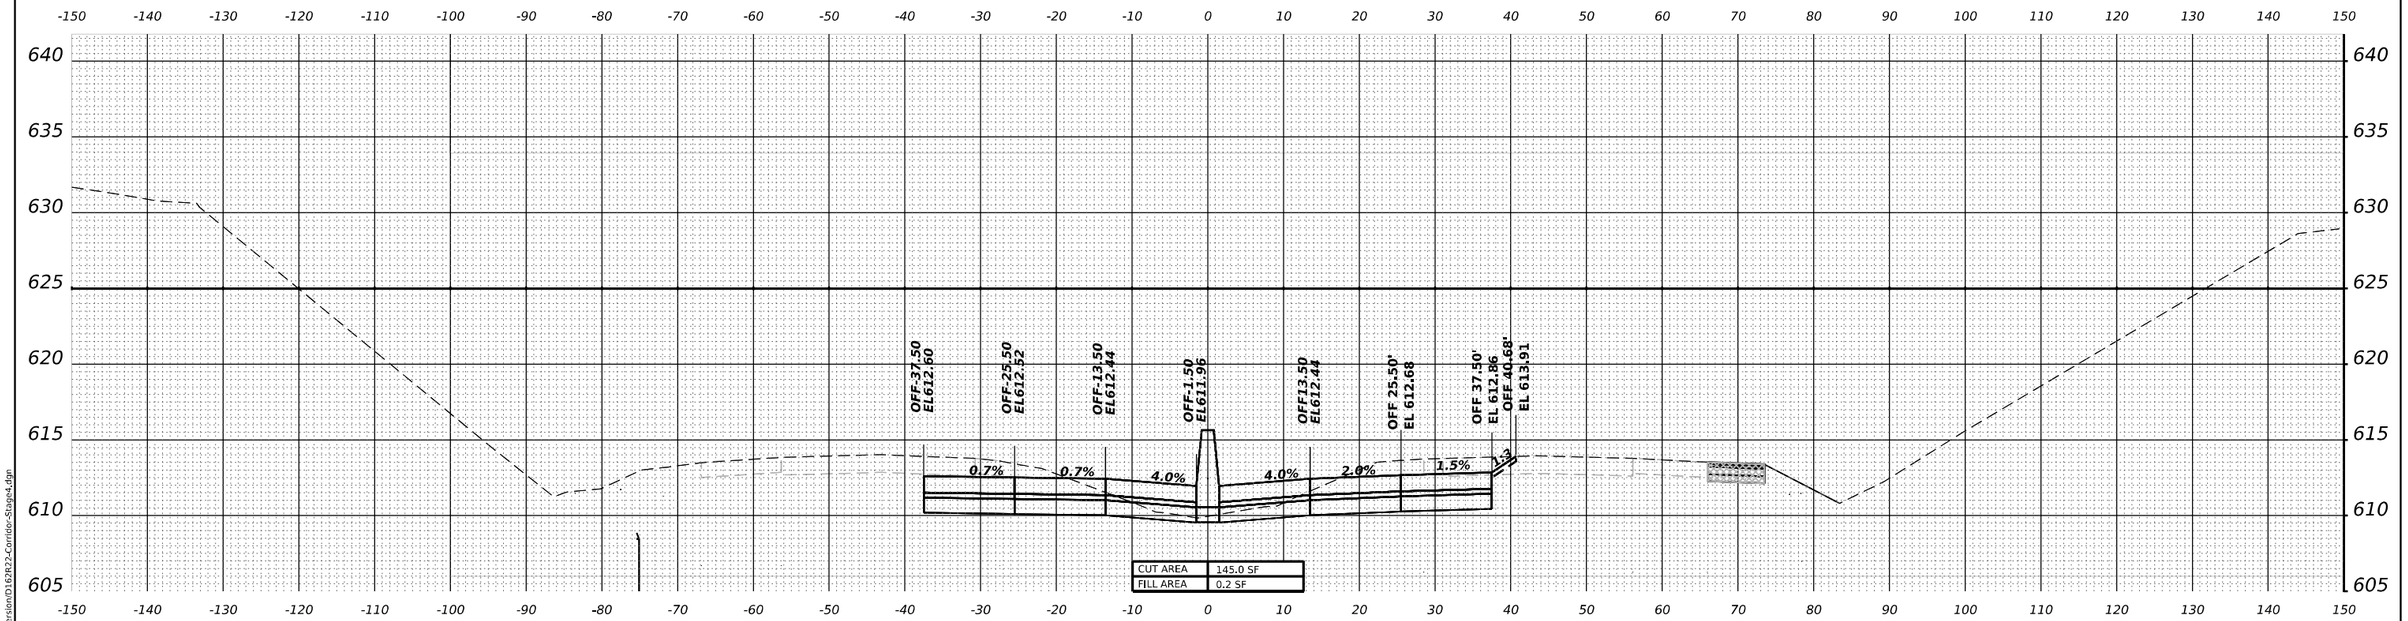

STA 639+50.00

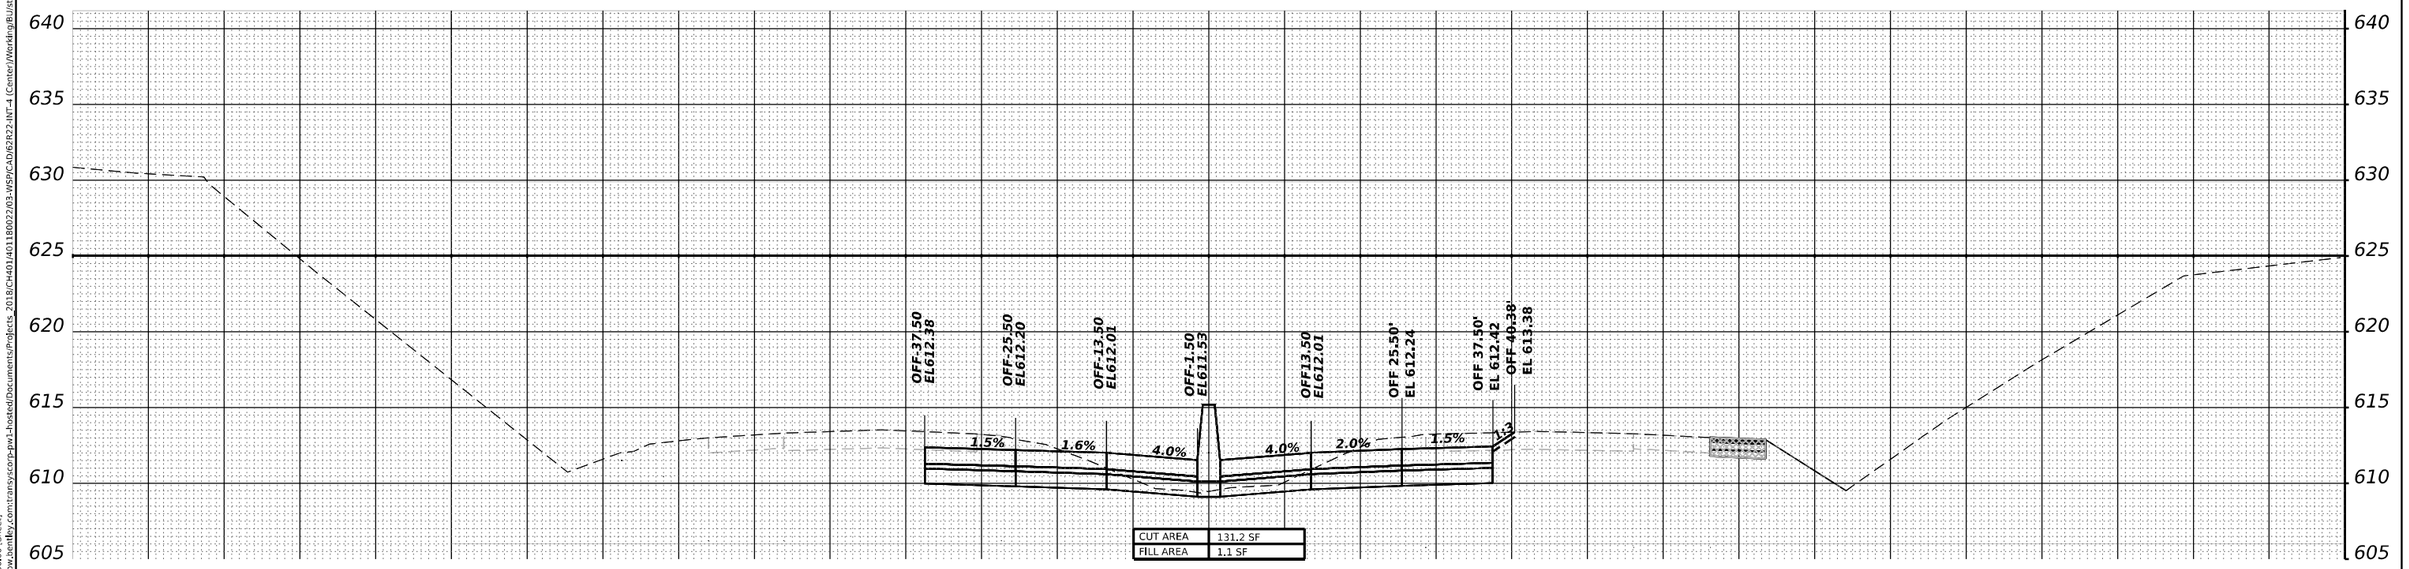

STA 639+00.00

WSP USA Inc.
30 N. LASALLE STREET
SUITE 4200
CHICAGO, IL 60602
TEL: (312) 782-8350

USER NAME = USDJ744408	DESIGNED - KSD	REVISED -	
	DRAWN - KSD	REVISED -	
PLOT SCALE = 0.16666667 ' / in.	CHECKED - MMA	REVISED -	
PLOT DATE = 4/22/2025	DATE - 4/25/2025	REVISED -	


STATE OF ILLINOIS
DEPARTMENT OF TRANSPORTATION

CROSS SECTIONS STAGE 4
I–80


SCALE: HORIZ: 1"=10' VERT: 1"=5' | SHEET __ OF __ SHEETS | STA. _____ TO STA. _____

F.A.I. RTE.	SECTION	COUNTY	TOTAL SHEETS	SHEET NO.
80	FAI 80 21 INTERCHANGE	WILL	1209	1009
		CONTRACT NO. 62R22		
		ILLINOIS	FED. AID PROJECT	

MODEL: PR-I80-NORTH - 639+00.00 [Sheet]
FILE NAME: pw://transystems-pw.bentley.com:transystcorp-pw1-hosted/Documents/Projects - 2018/CH401401180022/03-WSP/CAD/62R22-INT-4 (Center)/Working/BU/stage 4/New_Version/D162R22-Corridor-Stage4.dgn

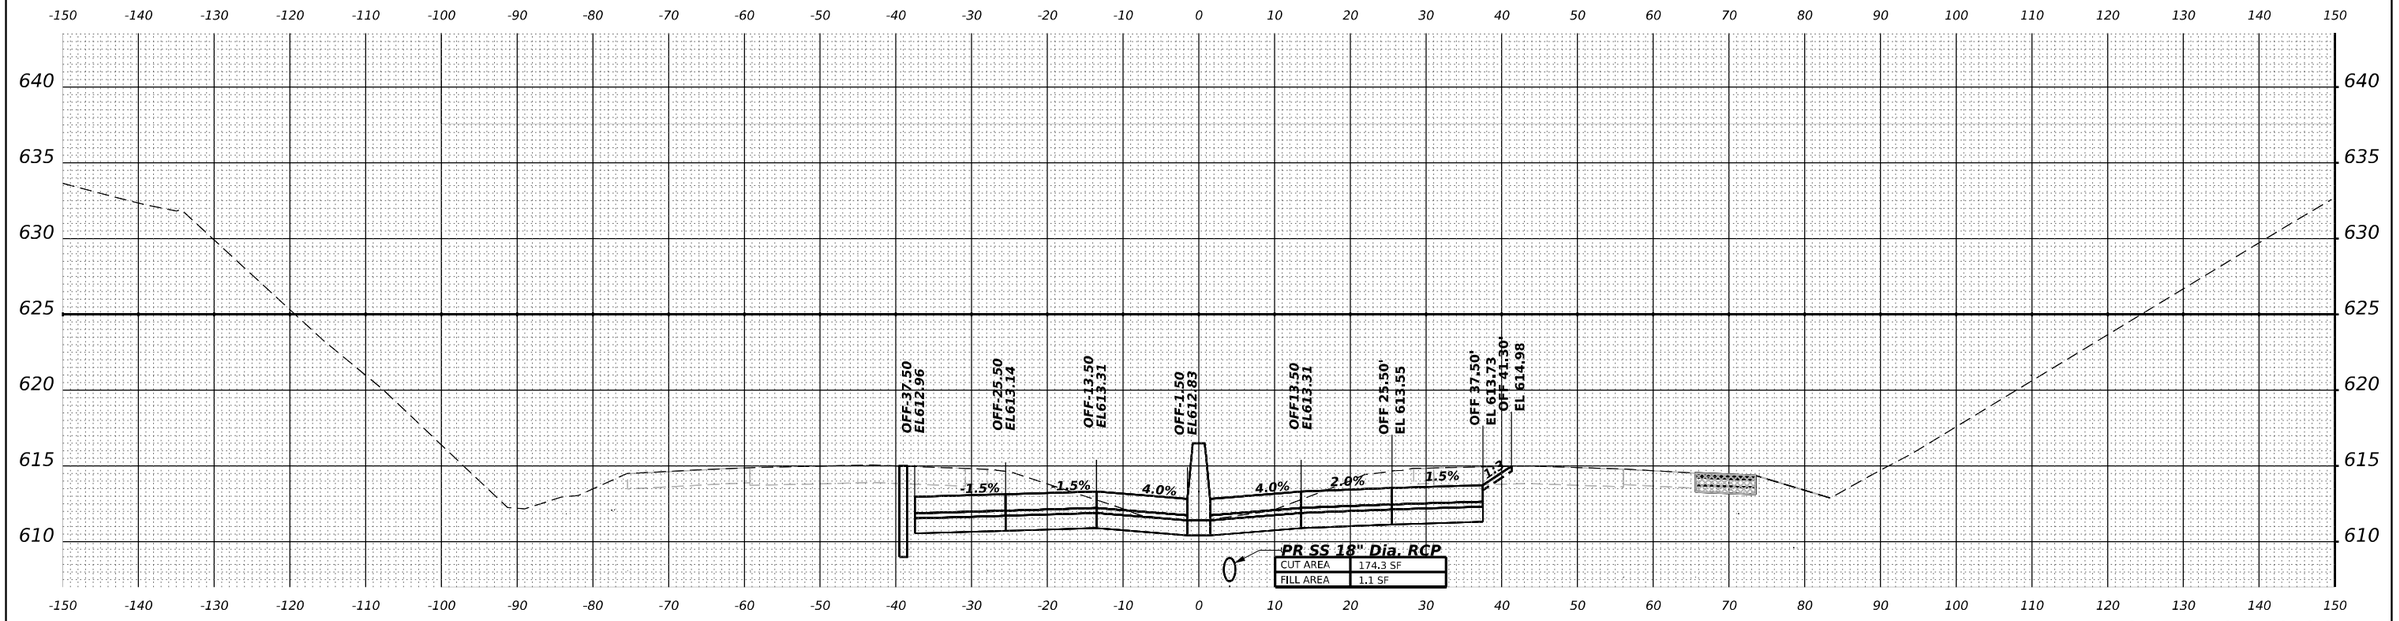

STA 640+50.00

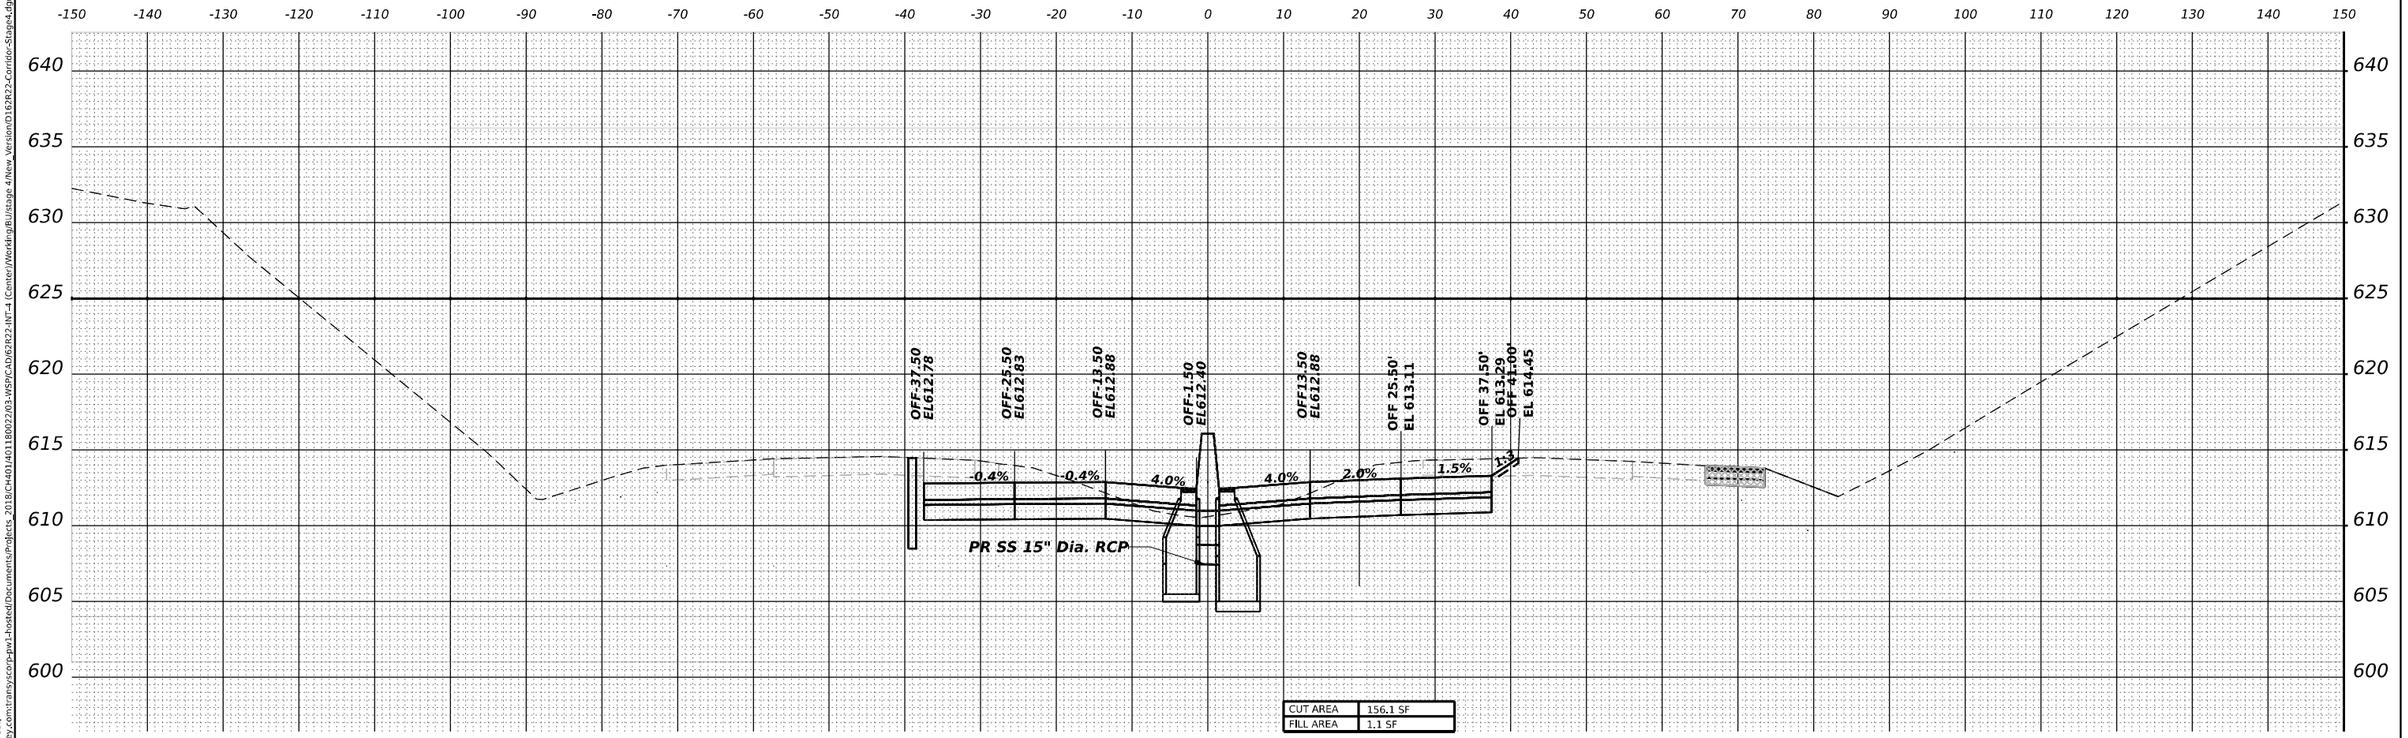

STA 640+00.00

MODEL: PR-I80-NORTH - 640+00.00 [Sheet]
FILE NAME: pw://transystems-pw.bentley.com:transystcorp-pw1-hosted/Documents/Projects_2018/CH401/401180022/03-WSP/CAD/62R22-INT-1 (Center)/Working/BJ/stage 4/New_Version/D162R22-Corridor-Stage4.dgn

WSP USA Inc.
30 N. LASALLE STREET
SUITE 4200
CHICAGO, IL 60602
TEL: (312) 782-8150


USER NAME = USDJ744408	DESIGNED - KSD	REVISED -			
	DRAWN - KSD	REVISED -			
PLOT SCALE = 0.16666667 ' / in.	CHECKED - MMA	REVISED -			
PLOT DATE = 4/22/2025	DATE - 4/25/2025	REVISED -			

STATE OF ILLINOIS
DEPARTMENT OF TRANSPORTATION


CROSS SECTIONS STAGE 4
I–80

SCALE: HORIZ: 1"=10'
VERT: 1"=5'
SHEET __ OF __ SHEETS STA. _____ TO STA. _____

F.A.I. RTE.	SECTION	COUNTY	TOTAL SHEETS	SHEET NO.
80	FAI 80 21 INTERCHANGE	WILL	1209	1010
		CONTRACT NO. 62R22		
	ILLINOIS FED. AID PROJECT			

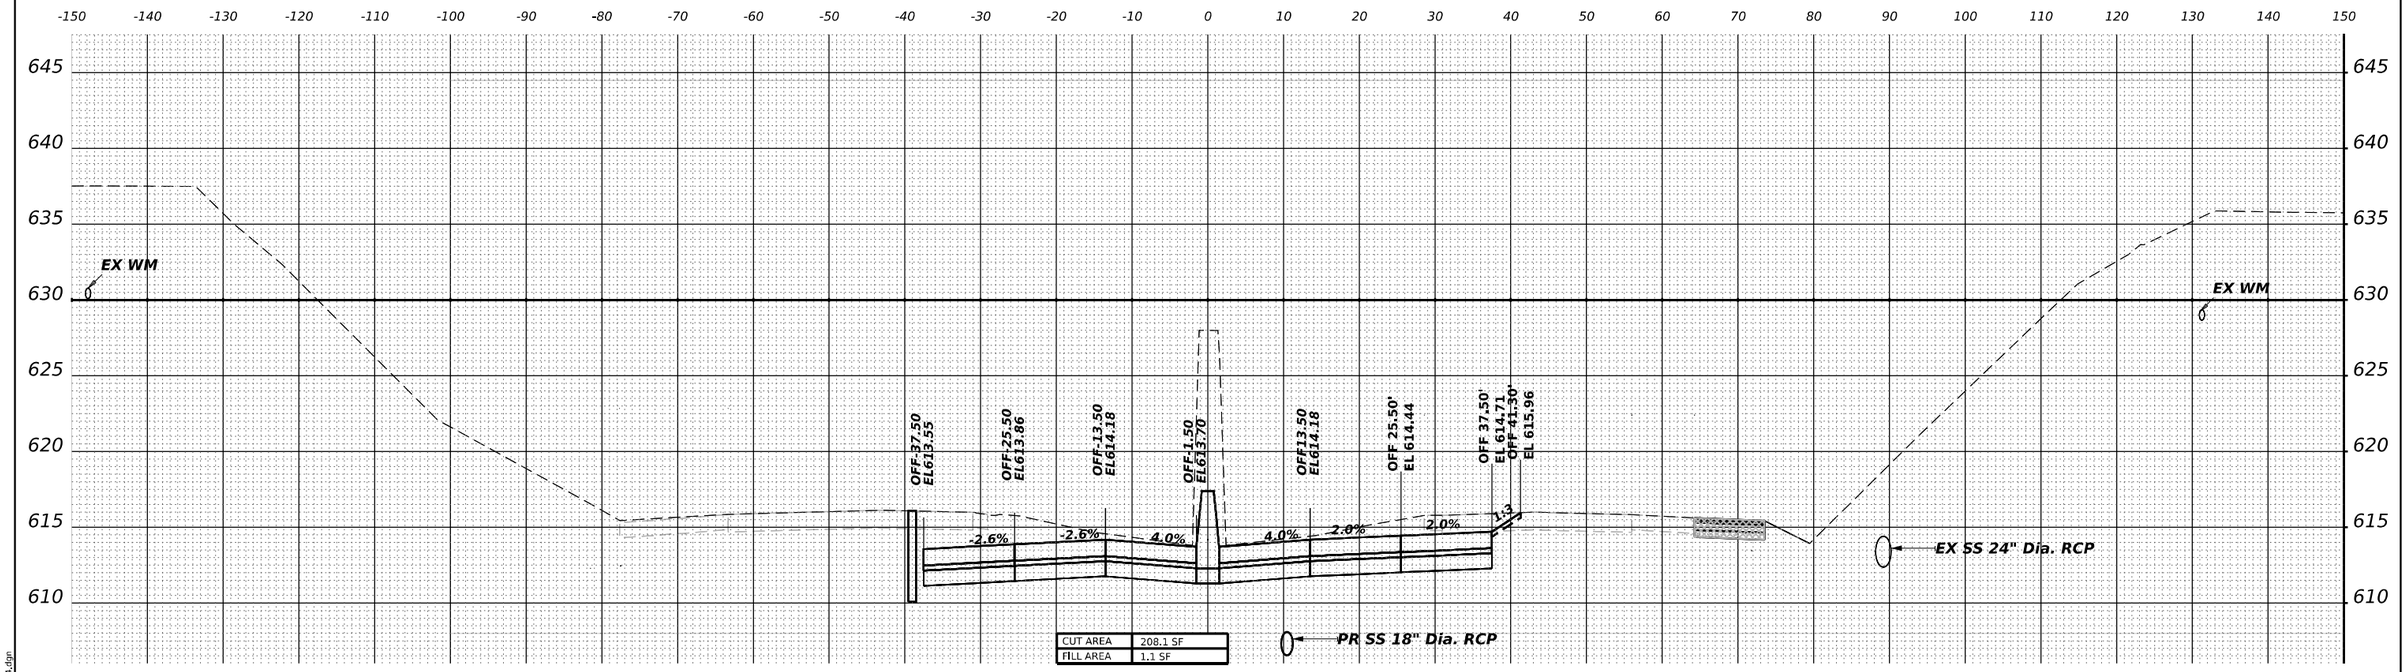

STA 641+50.00

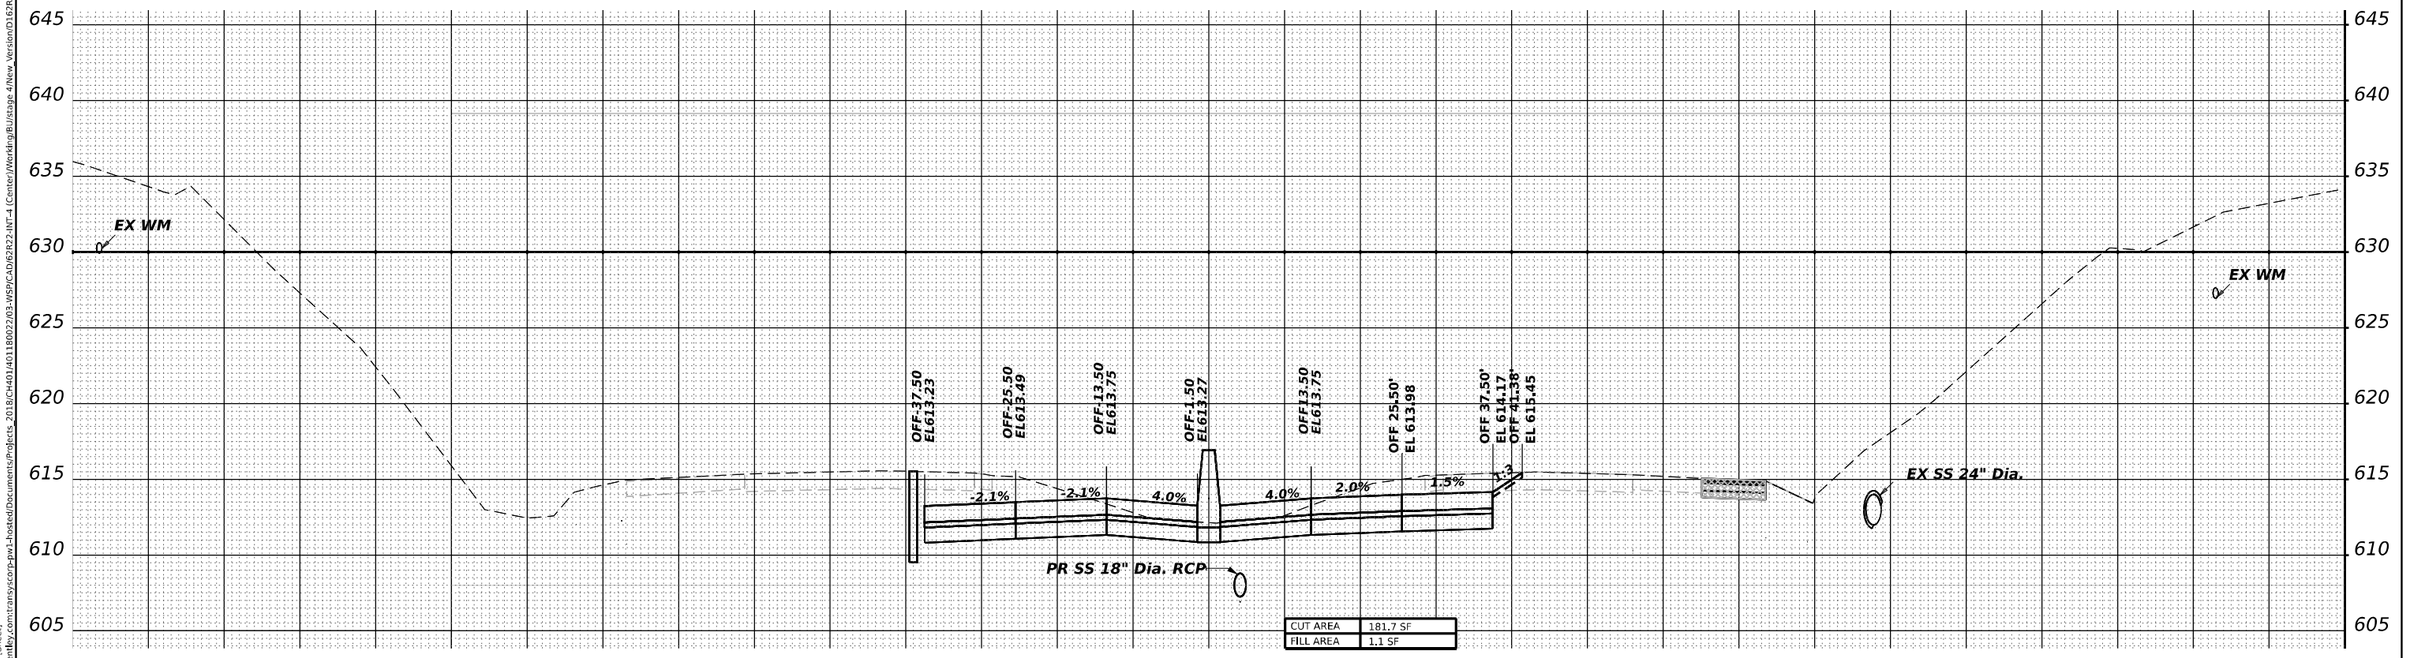

STA 641+00.00

MODEL: PR-I80-NORTH - 641+00.00 [Sheet]
FILE NAME: pw://transystems-pw.bentley.com:transyscorp-pw1-hosted/Documents/Projects_2018/CH401/401180022/03-WSP/CAD/62R22-INT-4 (Center)/Working/BJ/stage 4/New_Version/D162R22-Corridor-Stage4.dgn

WSP USA Inc.
30 N. LASALLE STREET
SUITE 4200
CHICAGO, IL 60602
TEL: (312) 782-8150


USER NAME = USDJ744408		DESIGNED - KSD		REVISED -	
		DRAWN - KSD		REVISED -	
PLOT SCALE = 0.16666667 ' / in.		CHECKED - MMA		REVISED -	
PLOT DATE = 4/22/2025		DATE - 4/25/2025		REVISED -	

STATE OF ILLINOIS
DEPARTMENT OF TRANSPORTATION


CROSS SECTIONS STAGE 4
I–80

SCALE: HORIZ: 1"=10'
VERT: 1"=5'
SHEET __ OF __ SHEETS STA. _____ TO STA. _____

F.A.I. RTE.	SECTION	COUNTY	TOTAL SHEETS	SHEET NO.
80	FAI 80 21 INTERCHANGE	WILL	1209	1011
		CONTRACT NO. 62R22		
	ILLINOIS FED. AID PROJECT			

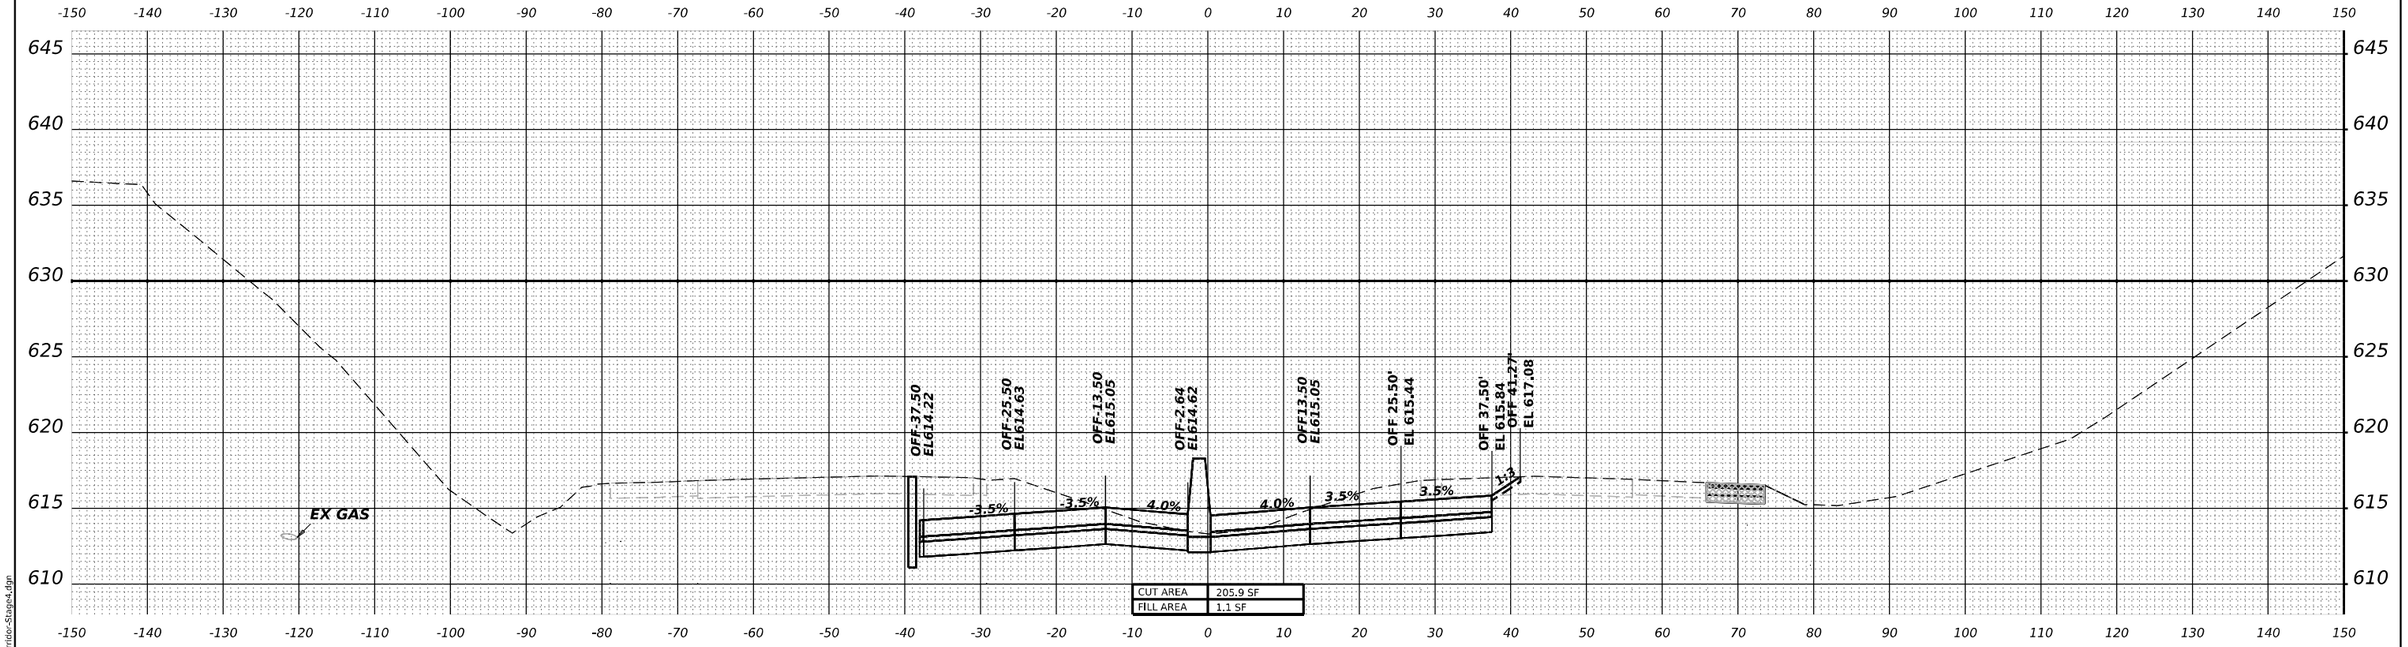

STA 642+50.00

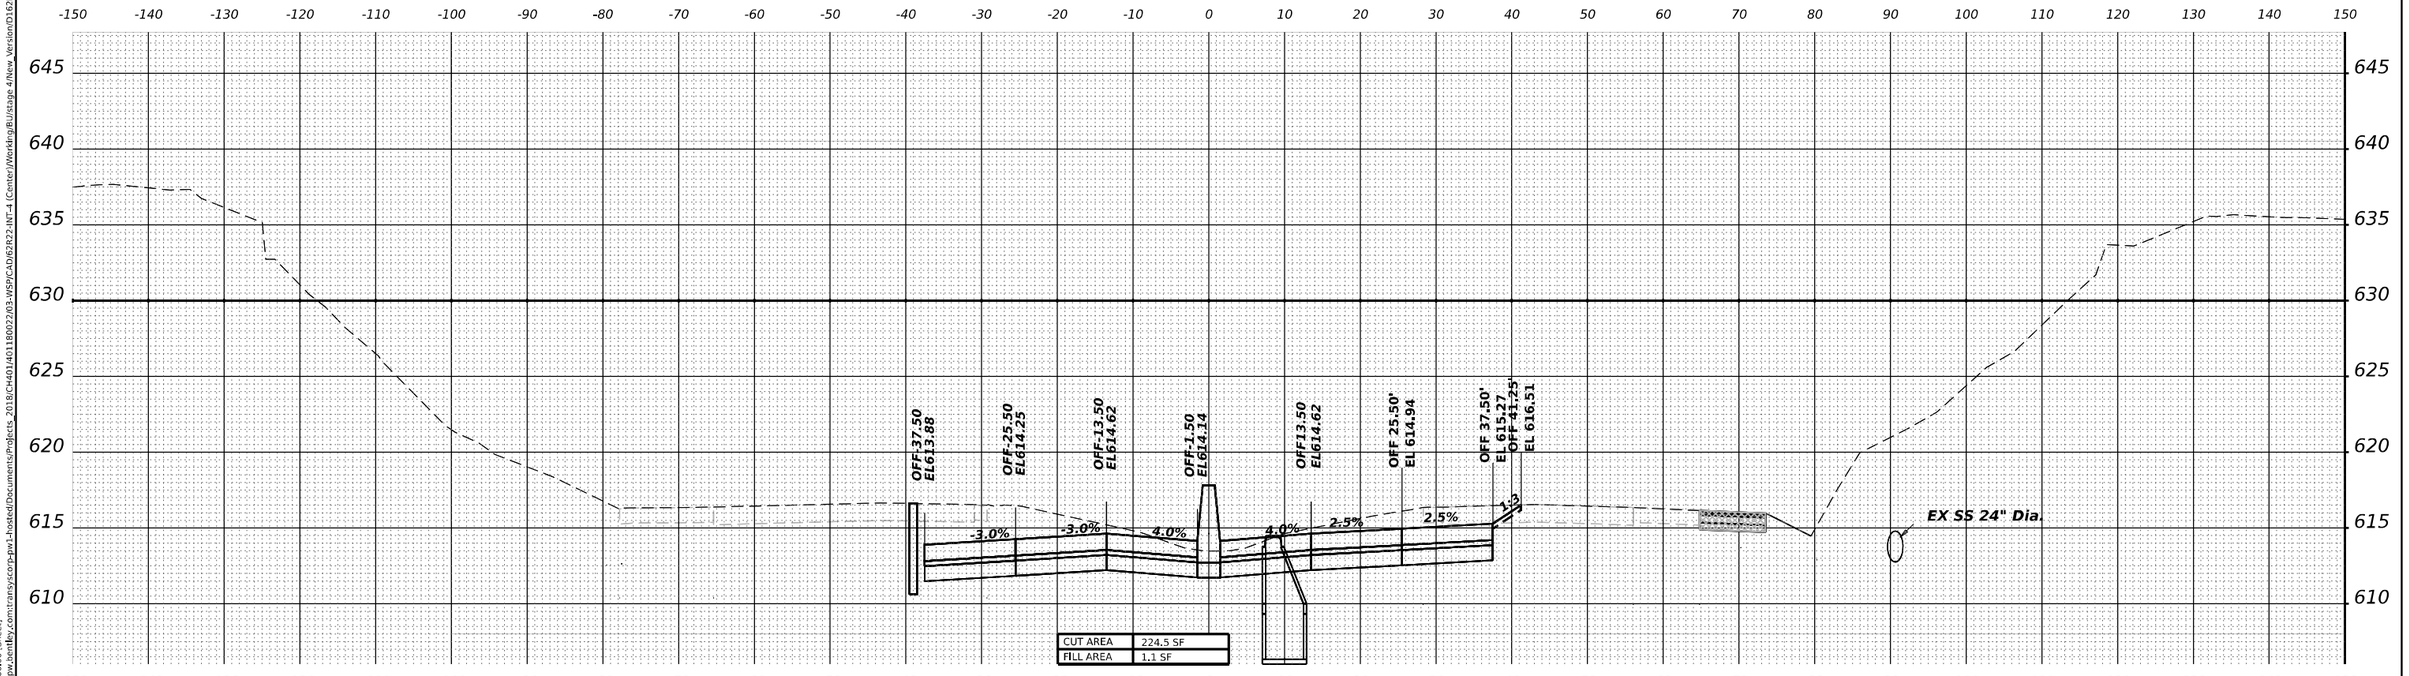

STA 642+00.00

WSP USA Inc.
30 N LASALLE STREET
SUITE 4200
CHICAGO, IL 60602
TEL: (312) 782-8150

USER NAME = USDJ744408	DESIGNED - KSD	REVISED -	
	DRAWN - KSD	REVISED -	
PLOT SCALE = 0.16666667 ' / in.	CHECKED - MMA	REVISED -	
PLOT DATE = 4/22/2025	DATE - 4/25/2025	REVISED -	


STATE OF ILLINOIS
DEPARTMENT OF TRANSPORTATION

CROSS SECTIONS STAGE 4
I–80

SCALE: HORIZ: 1"=10' VERT: 1"=5' | SHEET __ OF __ SHEETS | STA. _____ | TO STA. _____

F.A.I. RTE.	SECTION	COUNTY	TOTAL SHEETS	SHEET NO.
80	FAI 80 21 INTERCHANGE	WILL	1209	1012
		CONTRACT NO. 62R22		
	ILLINOIS FED. AID PROJECT			

MODEL: PR-I80-NORTH - 642+00.00 [Sheet]
FILE NAME: pw:///transystems-pw.bentley.com:transystcorp-pw1-hosted/Documents/Projects_2018/CH401/401180022/03-WSP/CAD/62R22-INT-4 (Center)/Working/BJ/stage 4/New Version/D162R22-Corridor-Stage4.dgn

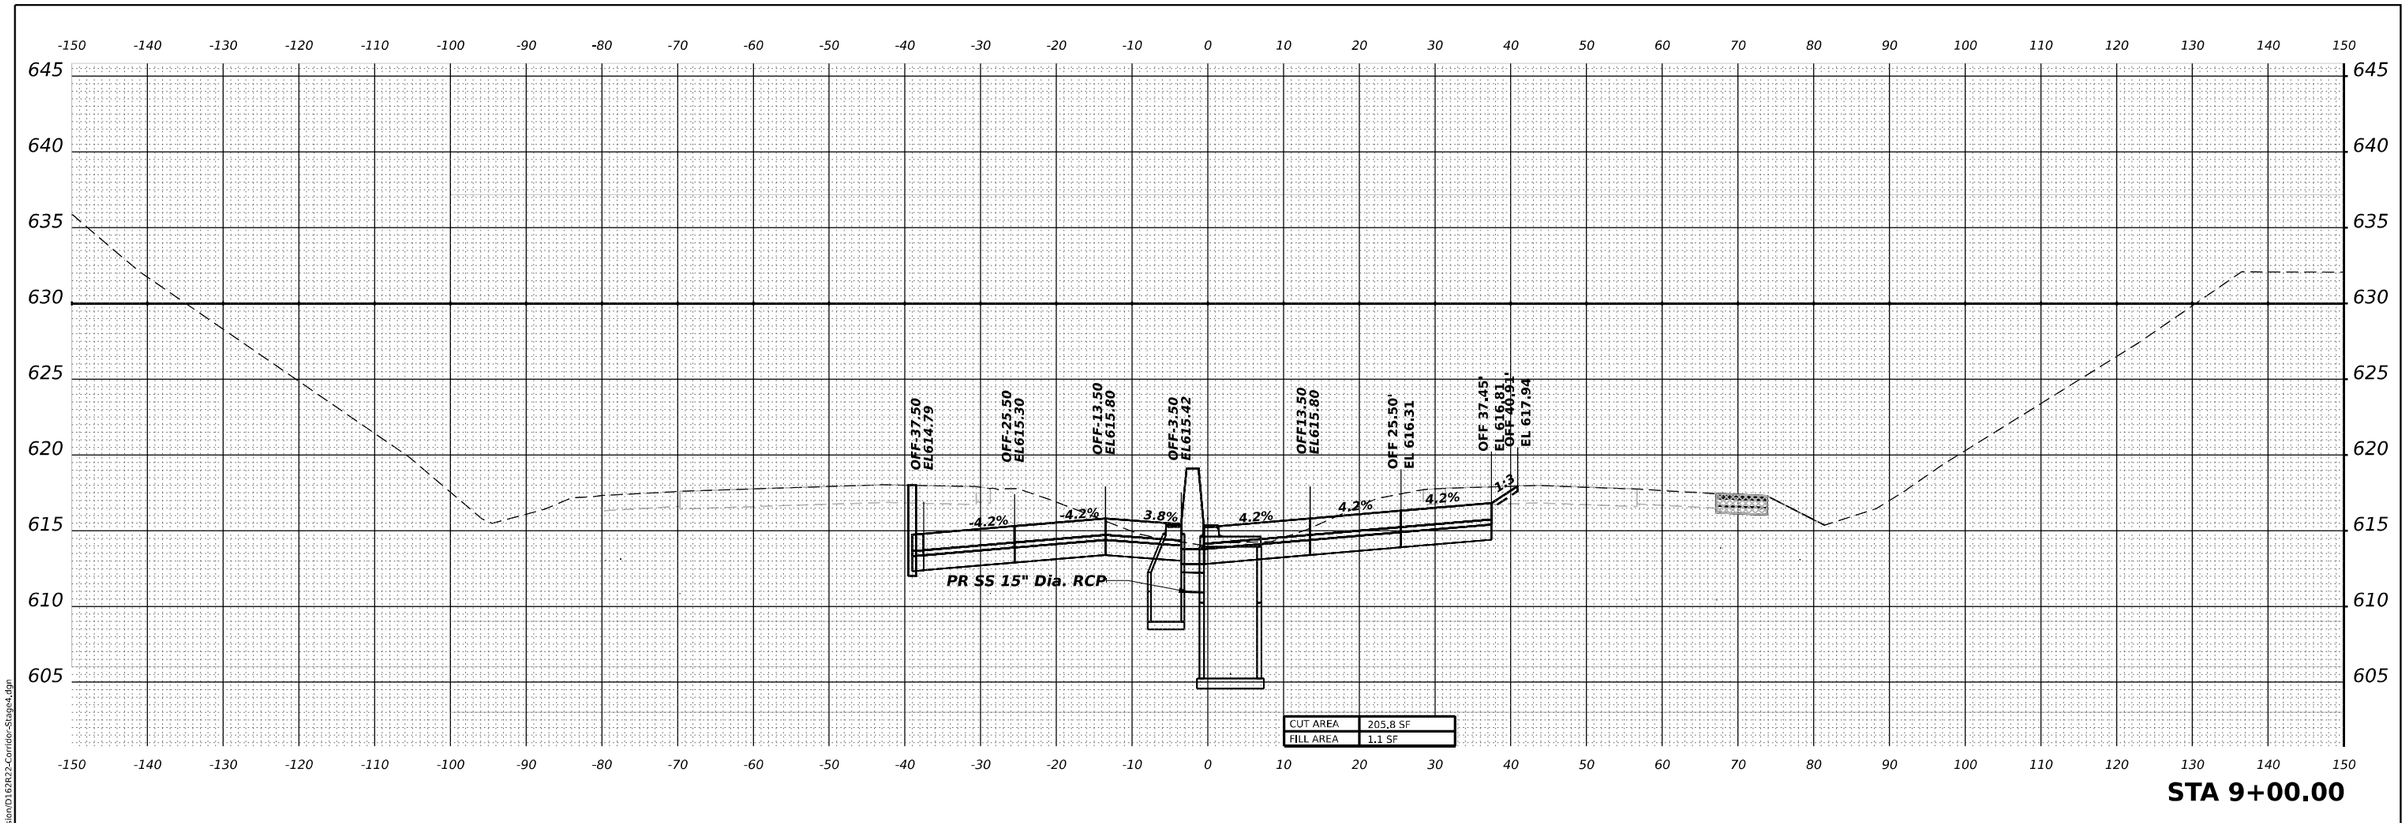

MODEL: PR-I80-NORTH - A 8+50.00 [Sheet]
FILE NAME: pw://transystems-pw.bentley.com:transystcorp-pw1-hosted/Documents/Projects_2018/CH4011401180022/03-WSP/CAD/62R22-INT-4 (Center)/Werkling/BU/stage 4/New Version/D162R22-Corridor-Stage4.dgn

WSP USA Inc.
30 N. LASALLE STREET
SUITE 4200
CHICAGO, IL 60602
TEL: (312) 782-8150


USER NAME = USDJ744408	DESIGNED - KSD	REVISED -	
	DRAWN - KSD	REVISED -	
PLOT SCALE = 0.16666667 ' / in.	CHECKED - MMA	REVISED -	
PLOT DATE = 4/22/2025	DATE - 4/25/2025	REVISED -	

STATE OF ILLINOIS
DEPARTMENT OF TRANSPORTATION


CROSS SECTIONS STAGE 4
I–80

SCALE: HORIZ: 1"=10'
VERT: 1"=5'
SHEET __ OF __ SHEETS STA. _____ TO STA. _____

F.A.I. RTE.	SECTION	COUNTY	TOTAL SHEETS	SHEET NO.
80	FAI 80 21 INTERCHANGE	WILL	1209	1013
		CONTRACT NO. 62R22		
	ILLINOIS FED. AID PROJECT			

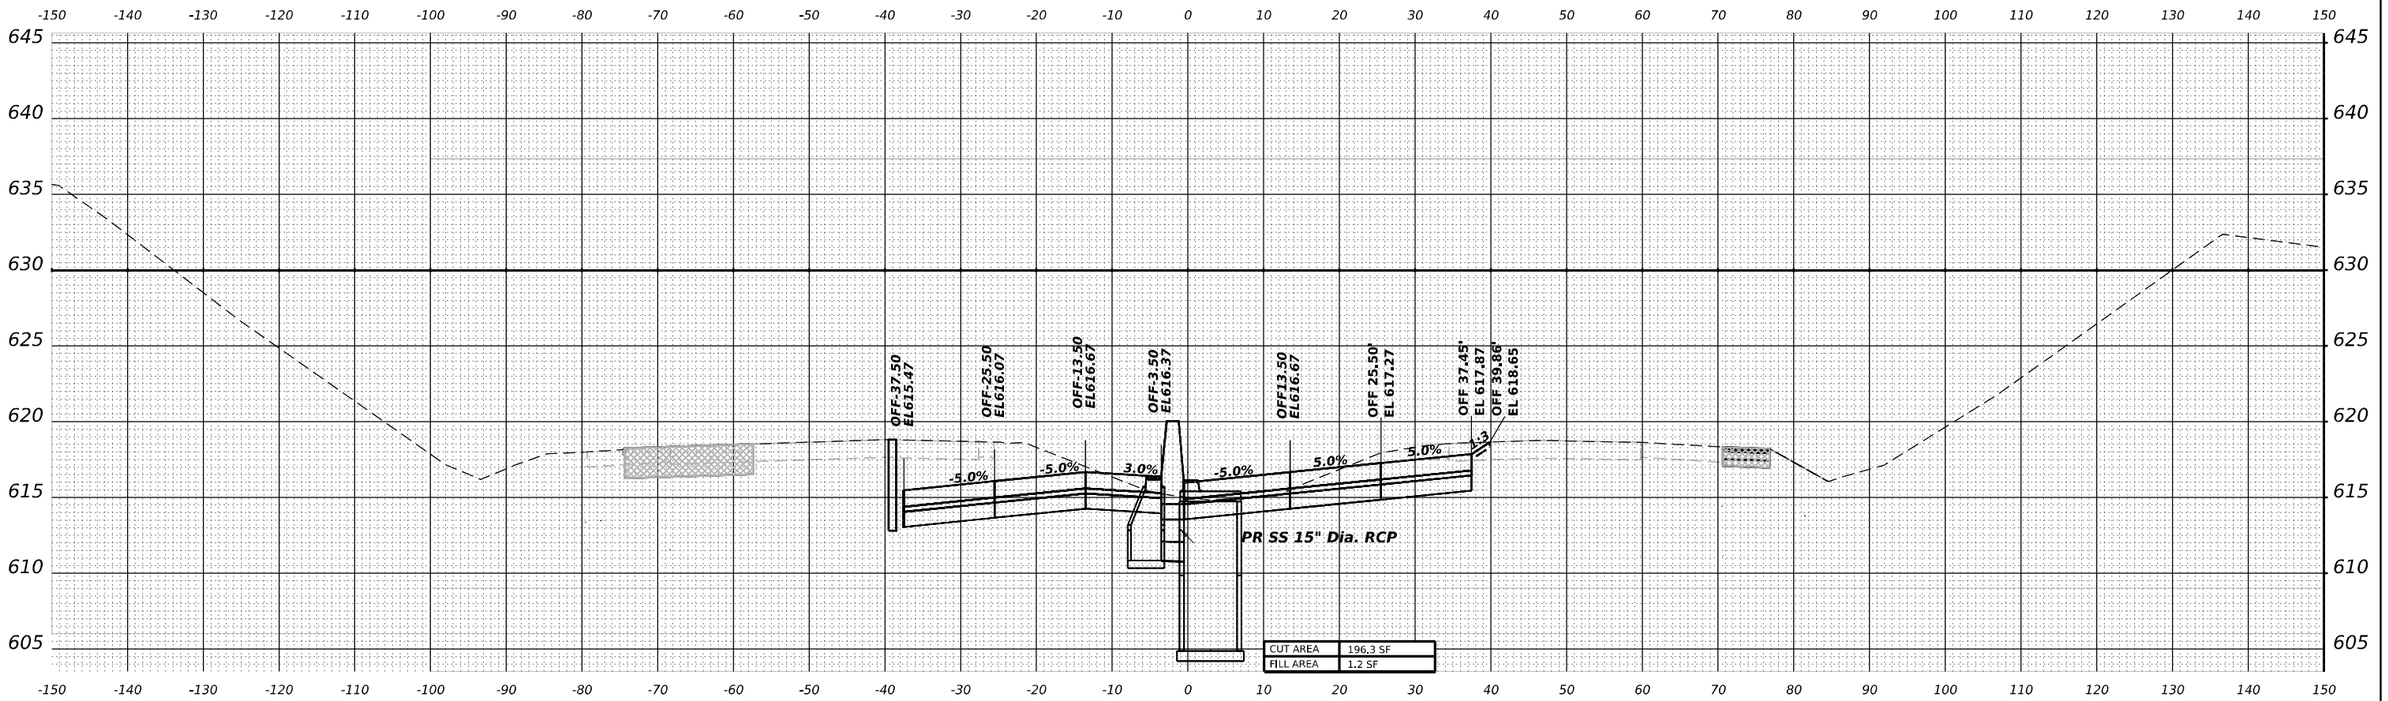

STA 10+00.00

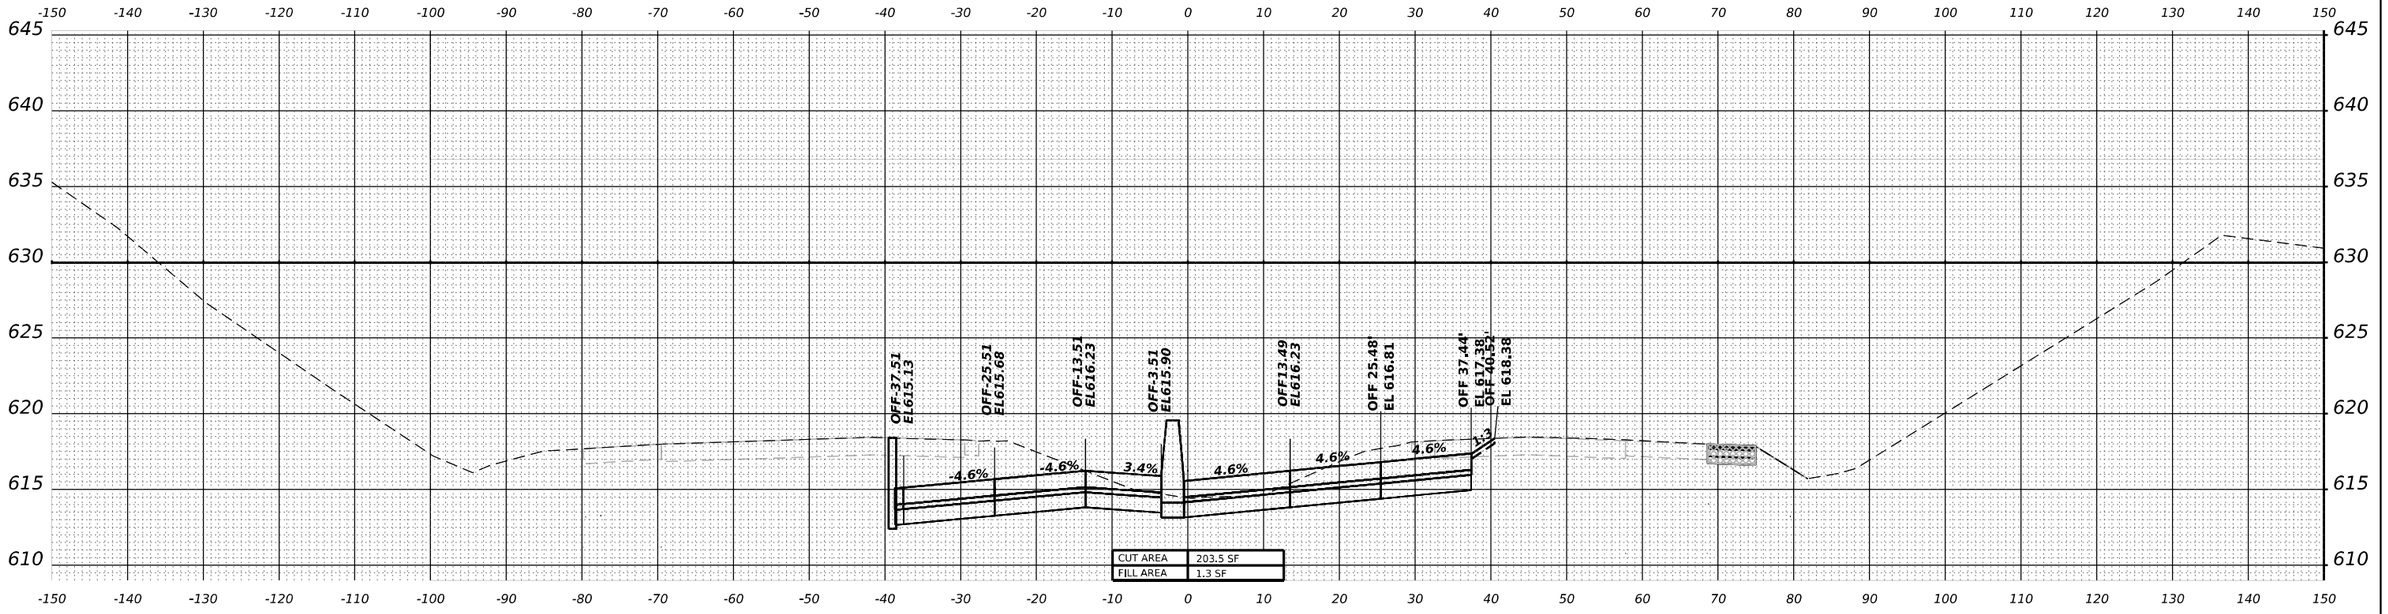

STA 9+50.00

WSP USA Inc.
30 N. LASALLE STREET
SUITE 4200
CHICAGO, IL 60602
TEL: (312) 782-8150

USER NAME = USDJ744408	DESIGNED - KSD	REVISED -			
	DRAWN - KSD	REVISED -			
PLOT SCALE = 0.16666667 ' / in.	CHECKED - MMA	REVISED -			
PLOT DATE = 4/22/2025	DATE - 4/25/2025	REVISED -			


STATE OF ILLINOIS
DEPARTMENT OF TRANSPORTATION

CROSS SECTIONS STAGE 4
I–80

SCALE: HORIZ: 1"=10'
VERT: 1"=5'
SHEET __ OF __ SHEETS | STA. _____ TO STA. _____

F.A.I. RTE.	SECTION	COUNTY	TOTAL SHEETS	SHEET NO.
80	FAI 80 21 INTERCHANGE	WILL	1209	1014
		CONTRACT NO. 62R22		
	ILLINOIS FED. AID PROJECT			

MODEL: PR-I80-NORTH - A 9+50.00 [Sheet]
FILE NAME: pw://transystems-pw.bentley.com:transystcorp-pw1-hosted/Documents/Projects_2018/CH4011401180022/03-WSP/CAD/62R22-INT-4 (Center)/Werbding/BU/stage 4/New Version/D162R22-Corridor-Stage4.dgn

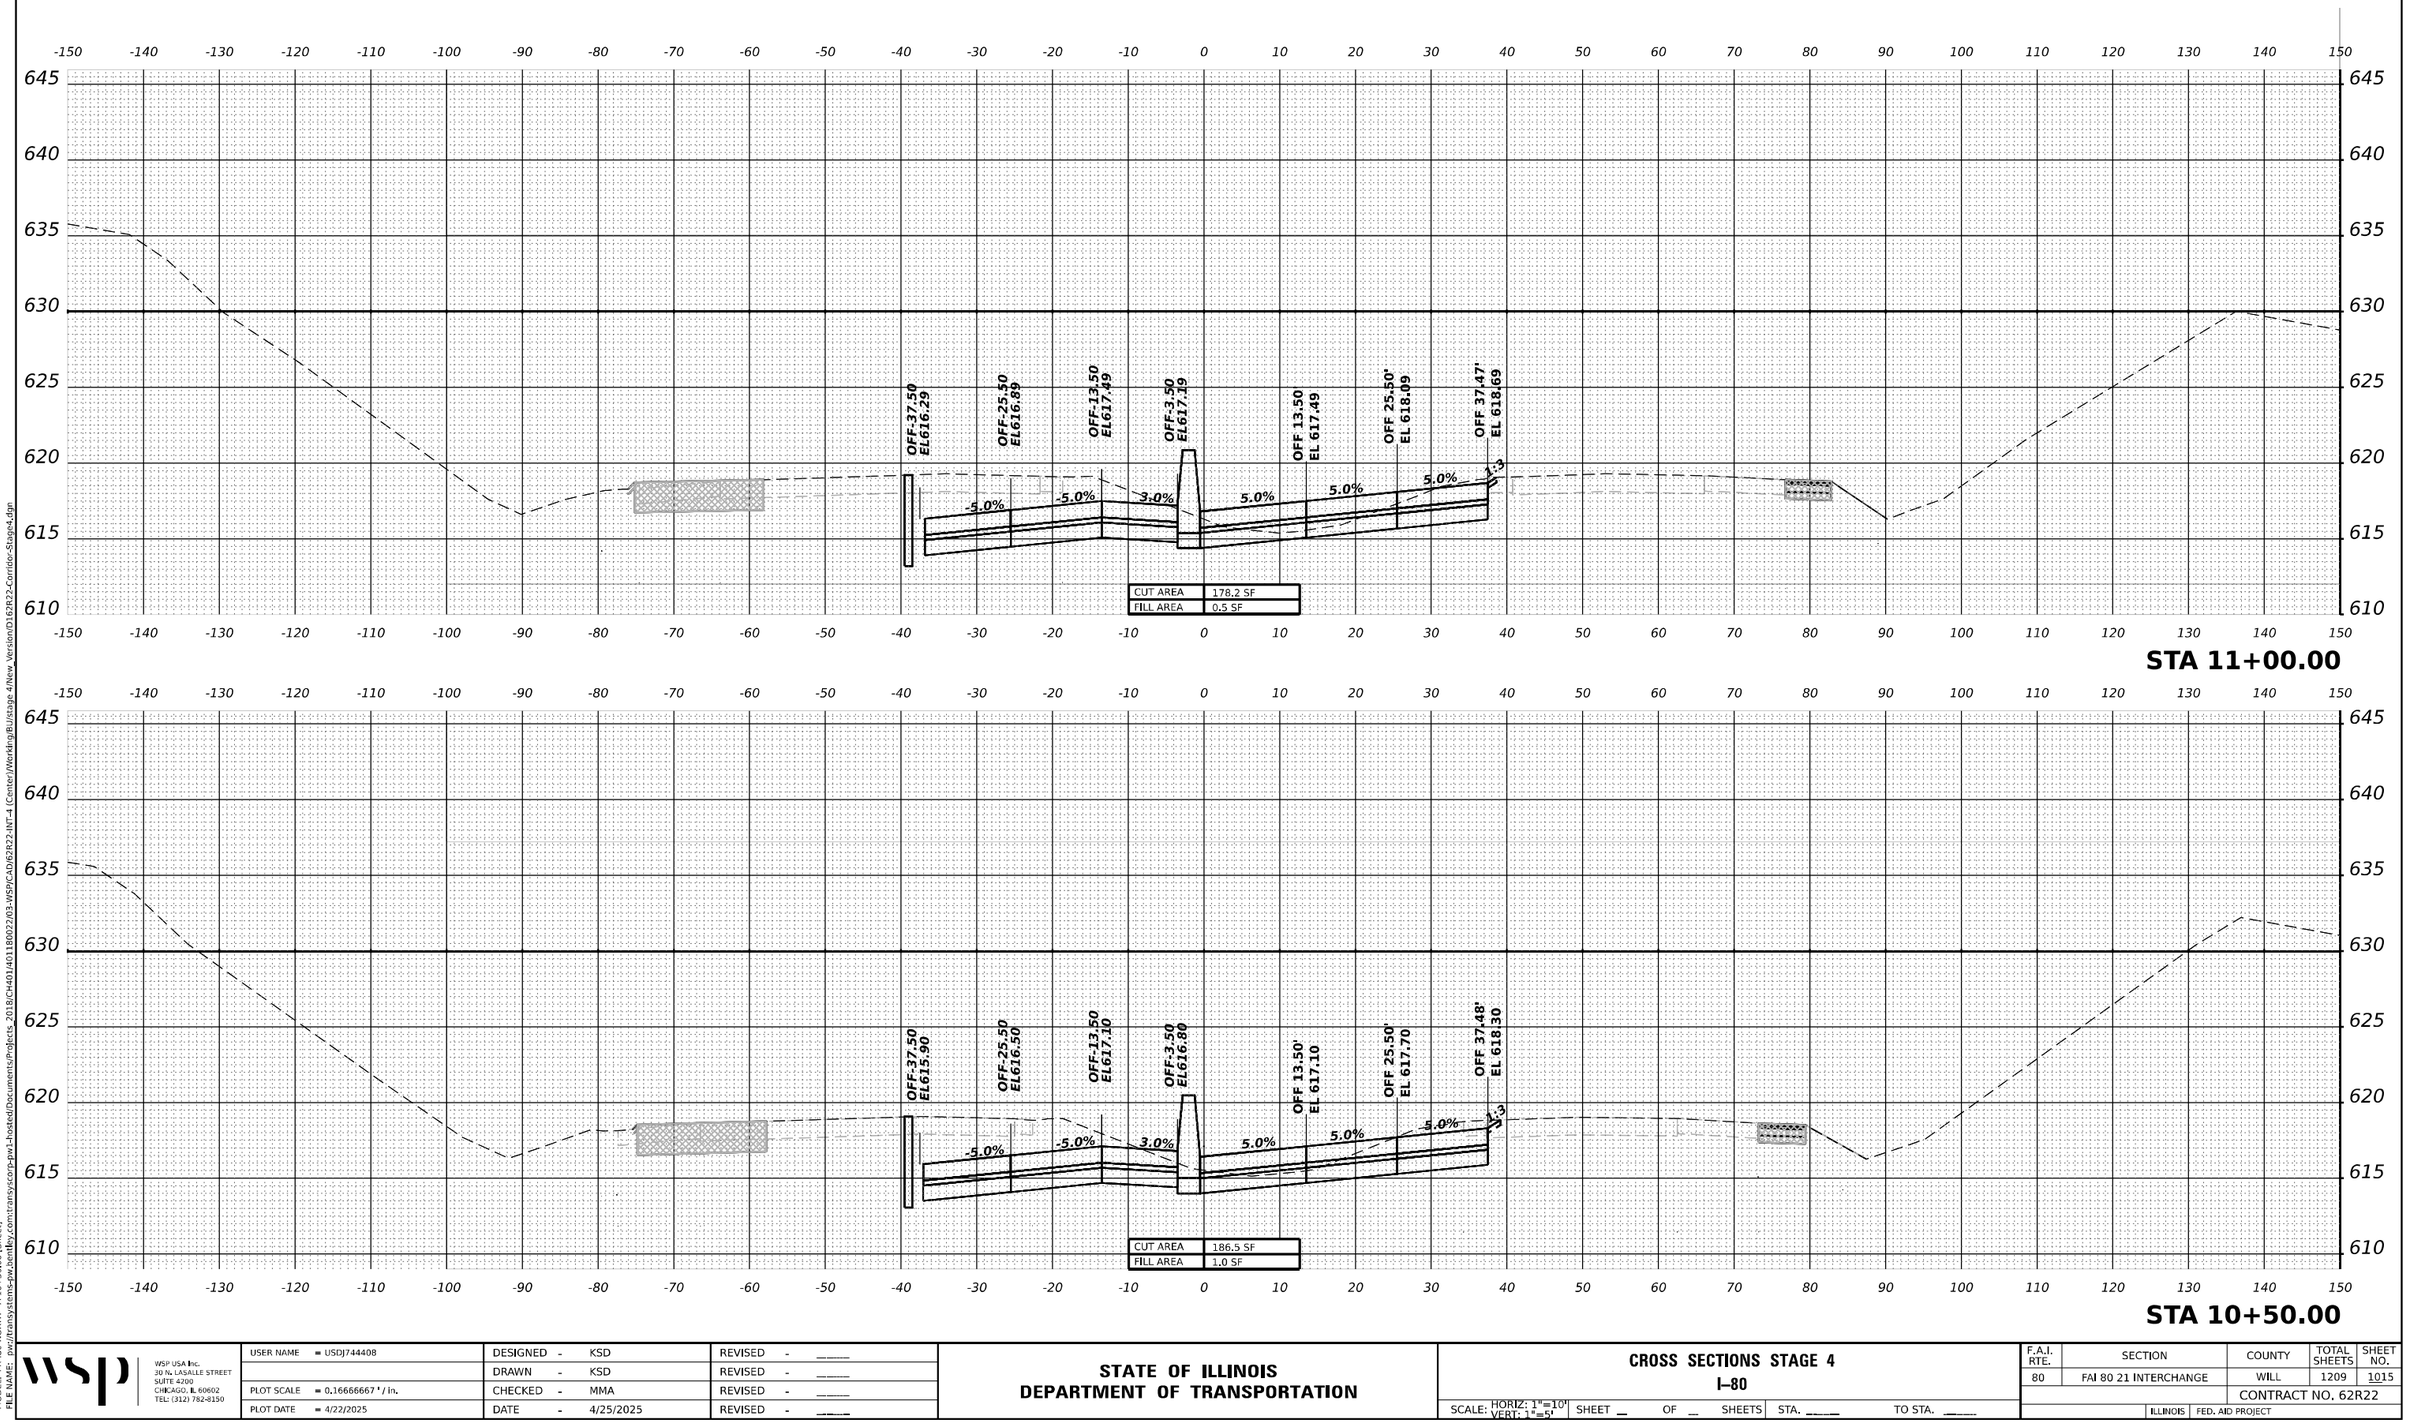

MODEL: PR-I80-NORTH - A 10+50.00 [Sheet]
FILE NAME: pw://transystems-pw.bentley.com:transystcorp-pw1-hosted/Documents/Projects_2018/CH401/401180022/03-WSP/CAD/62R22-INT-4 (Center)/Working/BU/stage 4/New_Version/D162R22-Corridor-Stage4.dgn

WSP USA Inc.
20 N. LASALLE STREET
SUITE 4200
CHICAGO, IL 60602
TEL: (312) 782-8150


USER NAME = USDJ744408	DESIGNED - KSD	REVISED -	
	DRAWN - KSD	REVISED -	
PLOT SCALE = 0.16666667 ' / in.	CHECKED - MMA	REVISED -	
PLOT DATE = 4/22/2025	DATE - 4/25/2025	REVISED -	

STATE OF ILLINOIS
DEPARTMENT OF TRANSPORTATION


CROSS SECTIONS STAGE 4
I-80

SCALE: HORIZ: 1"=10'
VERT: 1"=5'
SHEET __ OF __ SHEETS
STA. _____ TO STA. _____

F.A.I. RTE.	SECTION	COUNTY	TOTAL SHEETS	SHEET NO.
80	FAI 80 21 INTERCHANGE	WILL	1209	1015
		CONTRACT NO. 62R22		
	ILLINOIS	FED. AID PROJECT		

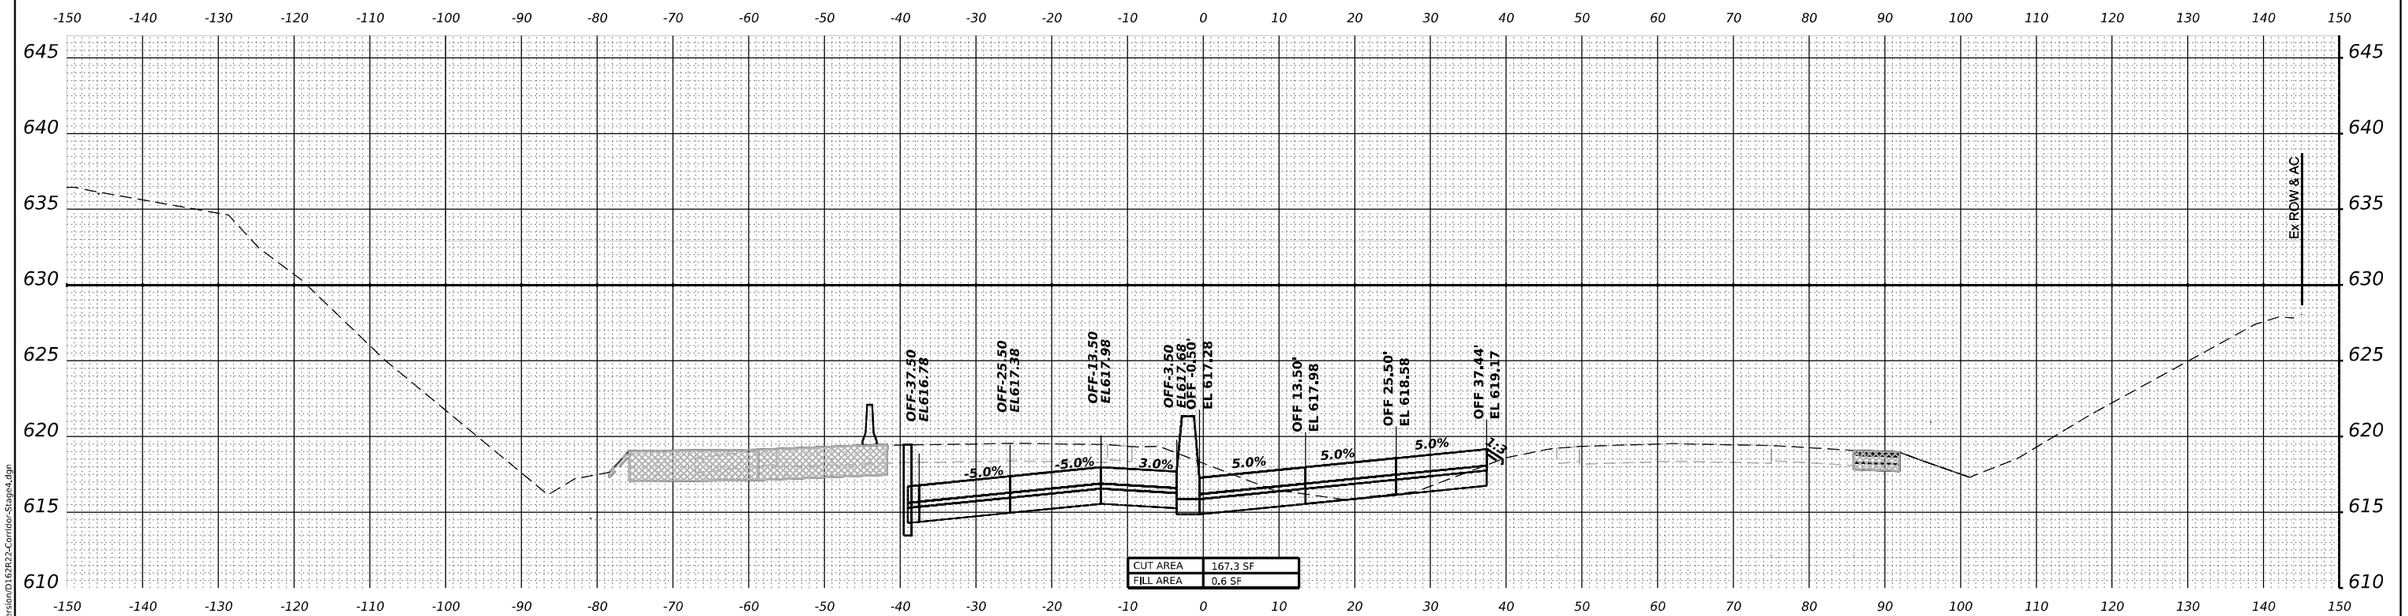

STA 12+00.00

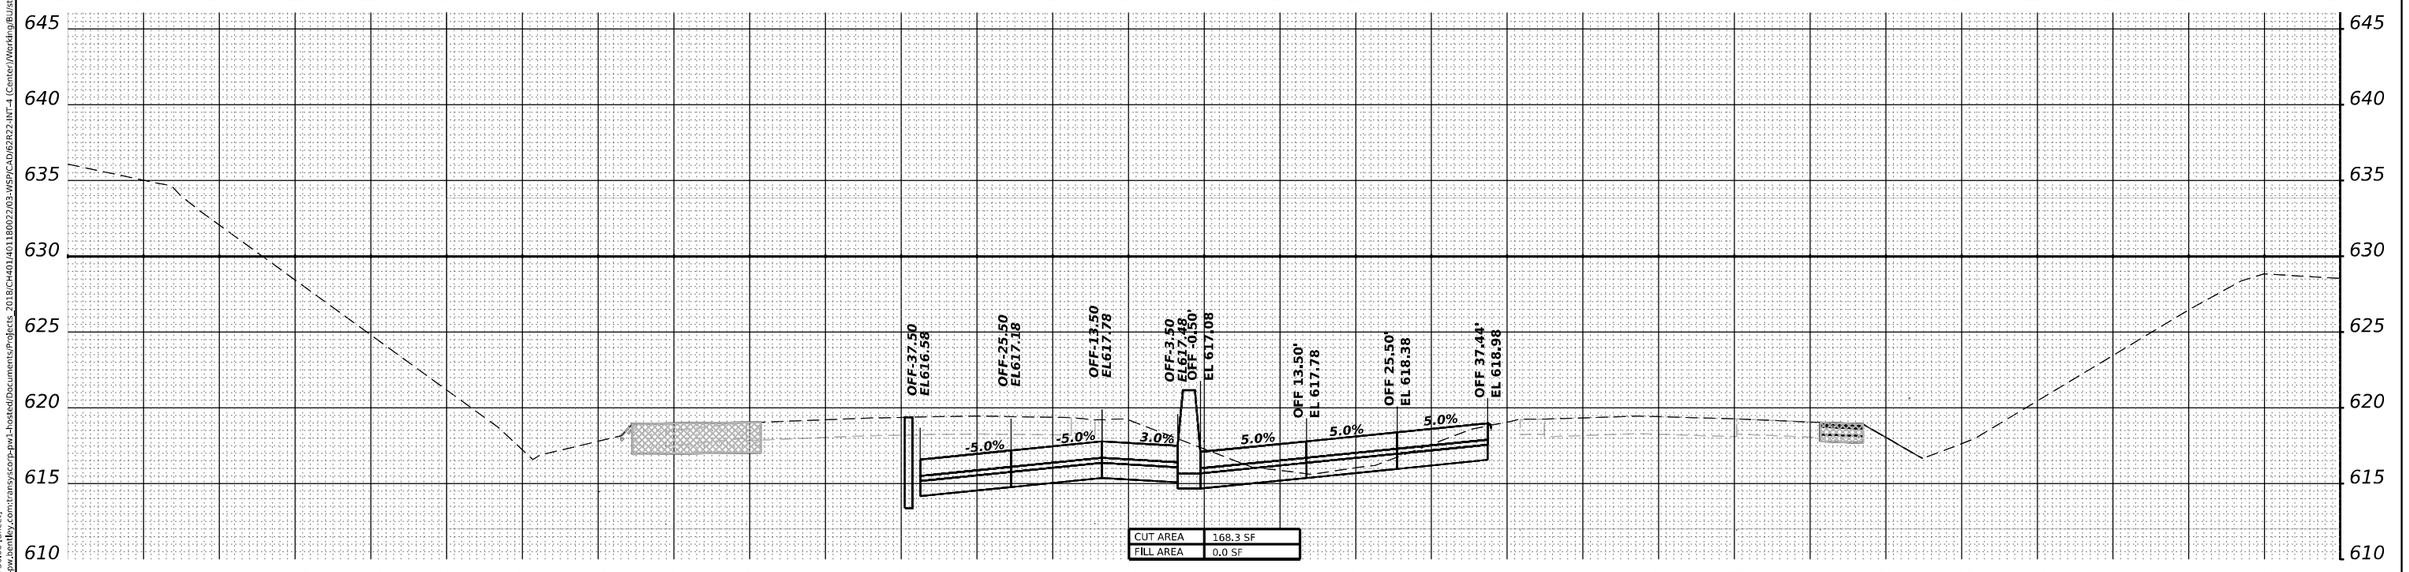

STA 11+50.00

MODEL: PR-I80-NORTH - A 11+50.00 [Sheet]
FILE NAME: pw://transystems-pw.bentley.com:transystcorp-pw1-hosted/Documents/Projects_2018/CH401/401180022/03-WSP/CAD/62R22-INT-4 (Center)/Working/BU/stage 4/New_Version/D162R22-Corridor-Stage4.dgn

WSP USA Inc.
30 N. LASALLE STREET
SUITE 4200
CHICAGO, IL 60602
TEL: (312) 782-8350


USER NAME = USDJ744408	DESIGNED - KSD	REVISED -	
	DRAWN - KSD	REVISED -	
PLOT SCALE = 0.16666667 ' / in.	CHECKED - MMA	REVISED -	
PLOT DATE = 4/22/2025	DATE - 4/25/2025	REVISED -	

STATE OF ILLINOIS
DEPARTMENT OF TRANSPORTATION


CROSS SECTIONS STAGE 4
I–80

SCALE: HORIZ: 1"=10'
VERT: 1"=5'
SHEET __ OF __ SHEETS STA. ____ TO STA. ____

F.A.I. RTE.	SECTION	COUNTY	TOTAL SHEETS	SHEET NO.
80	FAI 80 21 INTERCHANGE	WILL	1209	1016
		CONTRACT NO. 62R22		
	ILLINOIS	FED. AID PROJECT		

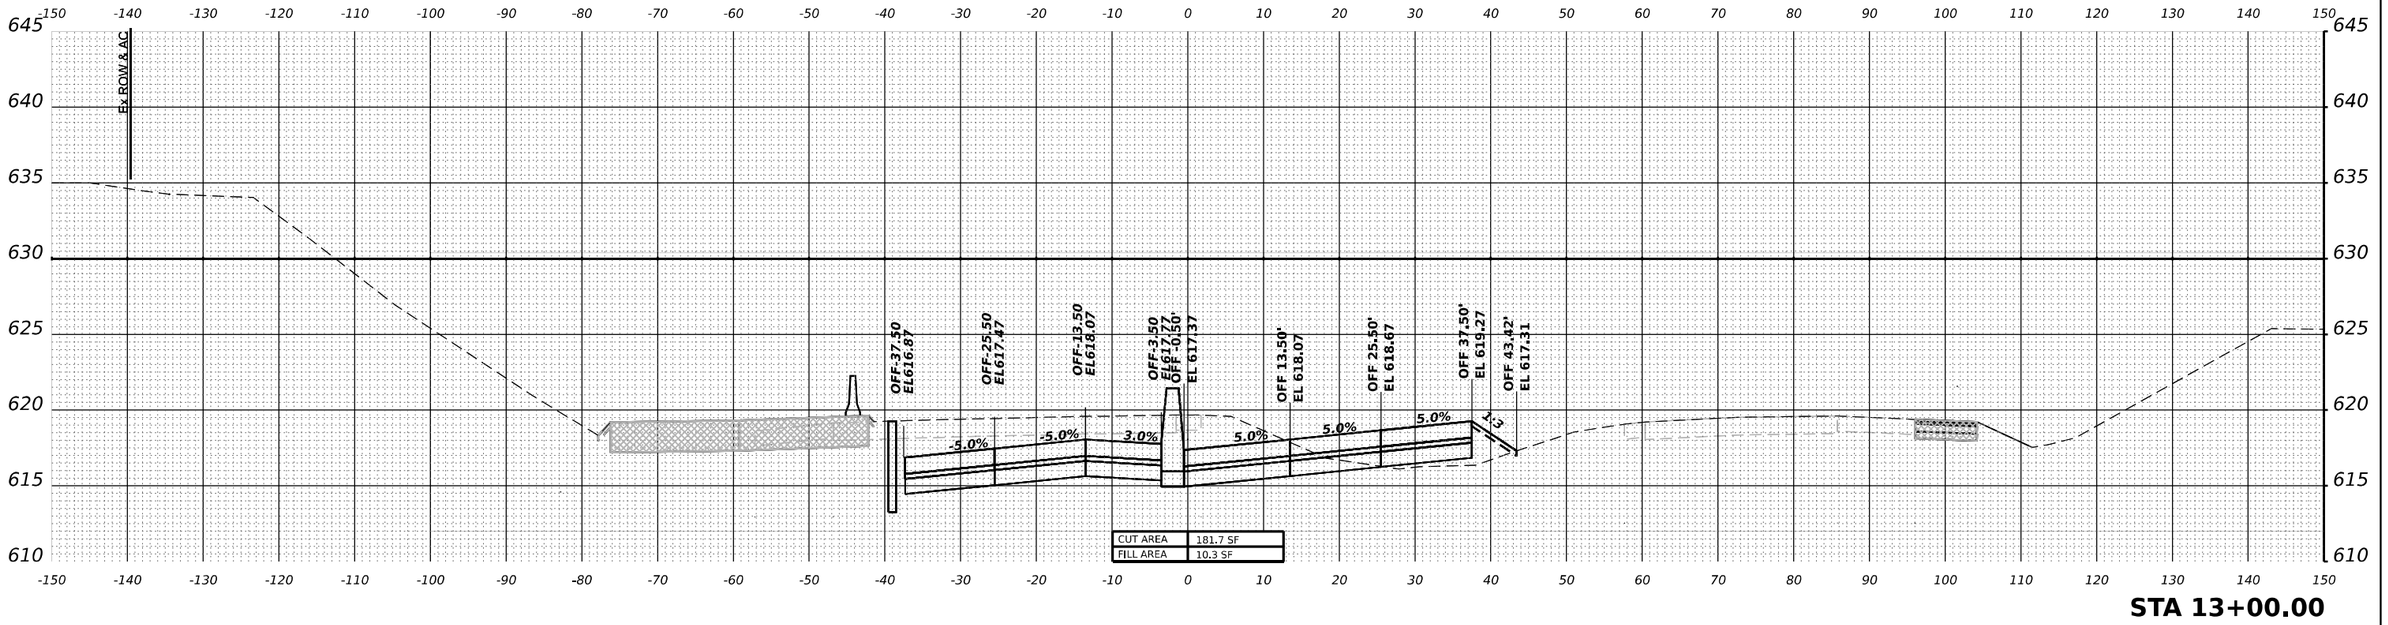

STA 13+00.00

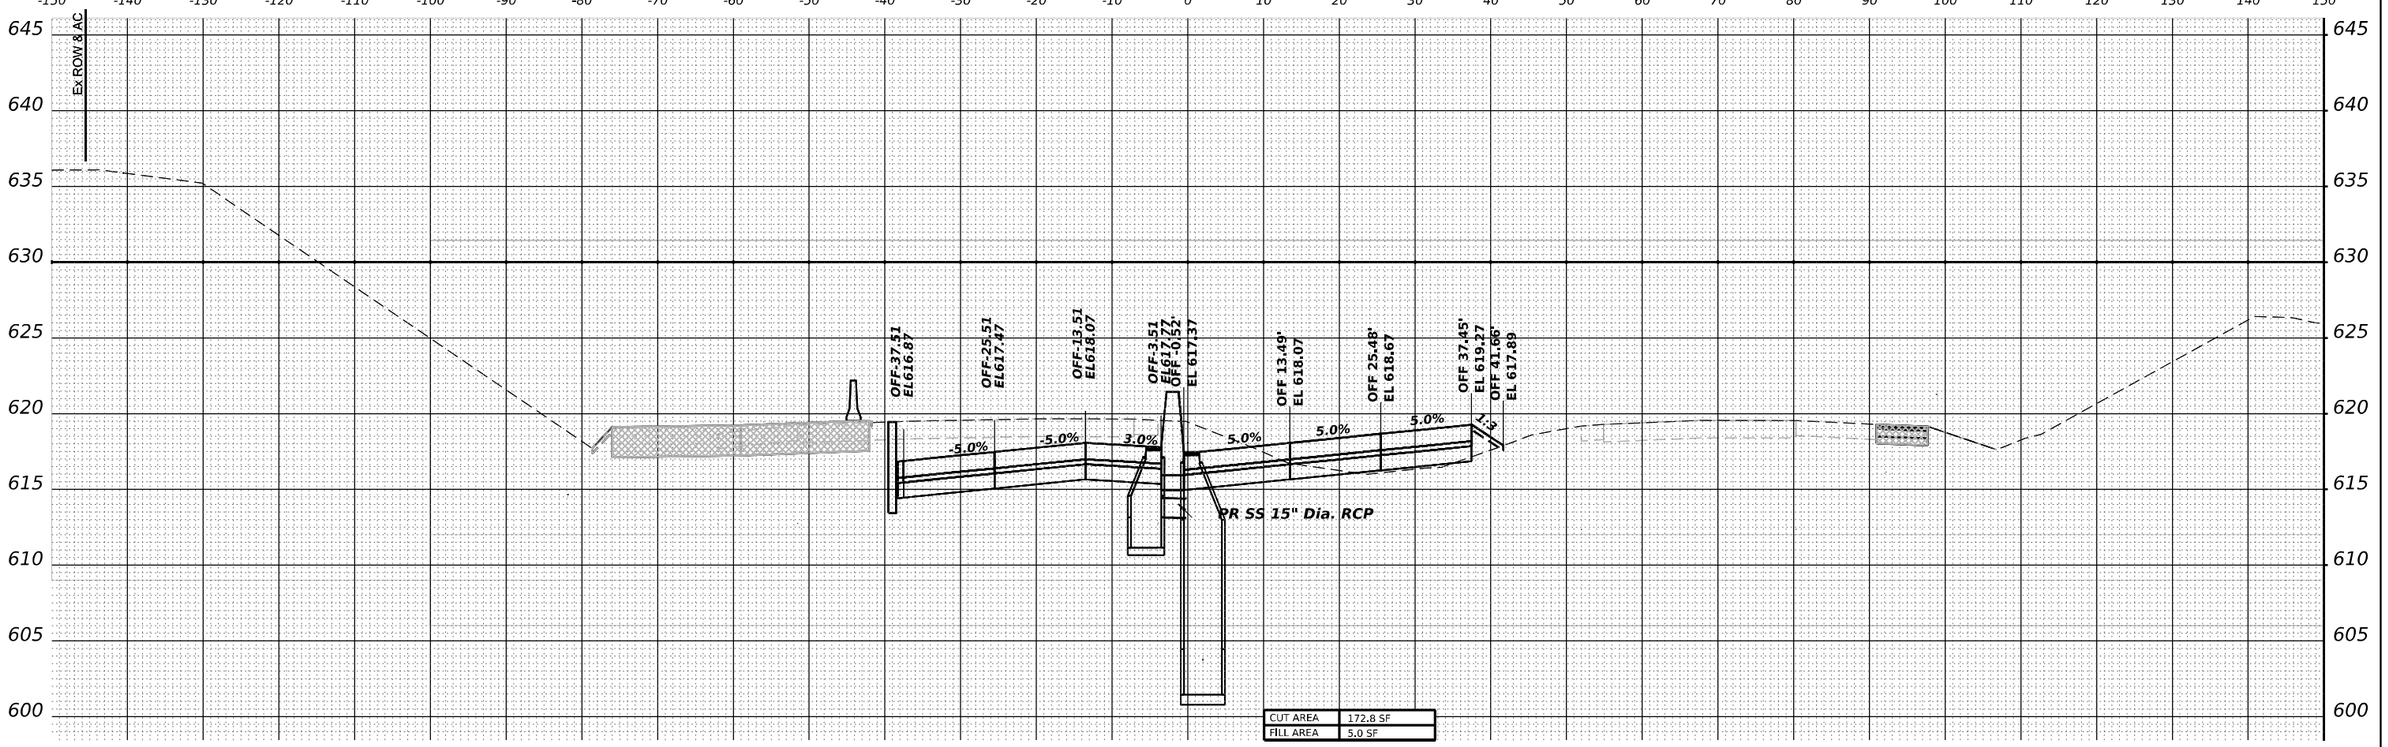

STA 12+50.00

MODEL: PR-I80-NORTH - A 12+50.00 [Sheet]
FILE NAME: pw://transystems-pw.bentley.com:transystems-pw1-hosted/Documents/Projects_2018/CH4011401180022/03-WSP/CAD/62R22-INT-4 (Center)/Working/BU/Stage 4/New_Version/D162R22-Corridor-Stage4.dgn

WSP USA Inc.
30 N. LASALLE STREET
SUITE 4200
CHICAGO, IL 60602
TEL: (312) 782-8150


USER NAME = USDJ744408	DESIGNED - KSD	REVISED -	
	DRAWN - KSD	REVISED -	
PLOT SCALE = 0.16666667 ' / in.	CHECKED - MMA	REVISED -	
PLOT DATE = 4/22/2025	DATE - 4/25/2025	REVISED -	

STATE OF ILLINOIS
DEPARTMENT OF TRANSPORTATION

CROSS SECTIONS STAGE 4
I-80

SCALE: HORIZ: 1"=10'
VERT: 1"=5'
SHEET __ OF __ SHEETS STA. _____ TO STA. _____

F.A.I. RTE.	SECTION	COUNTY	TOTAL SHEETS	SHEET NO.
80	FAI 80 21 INTERCHANGE	WILL	1209	1017
		CONTRACT NO. 62R22		
	ILLINOIS	FED. AID PROJECT		

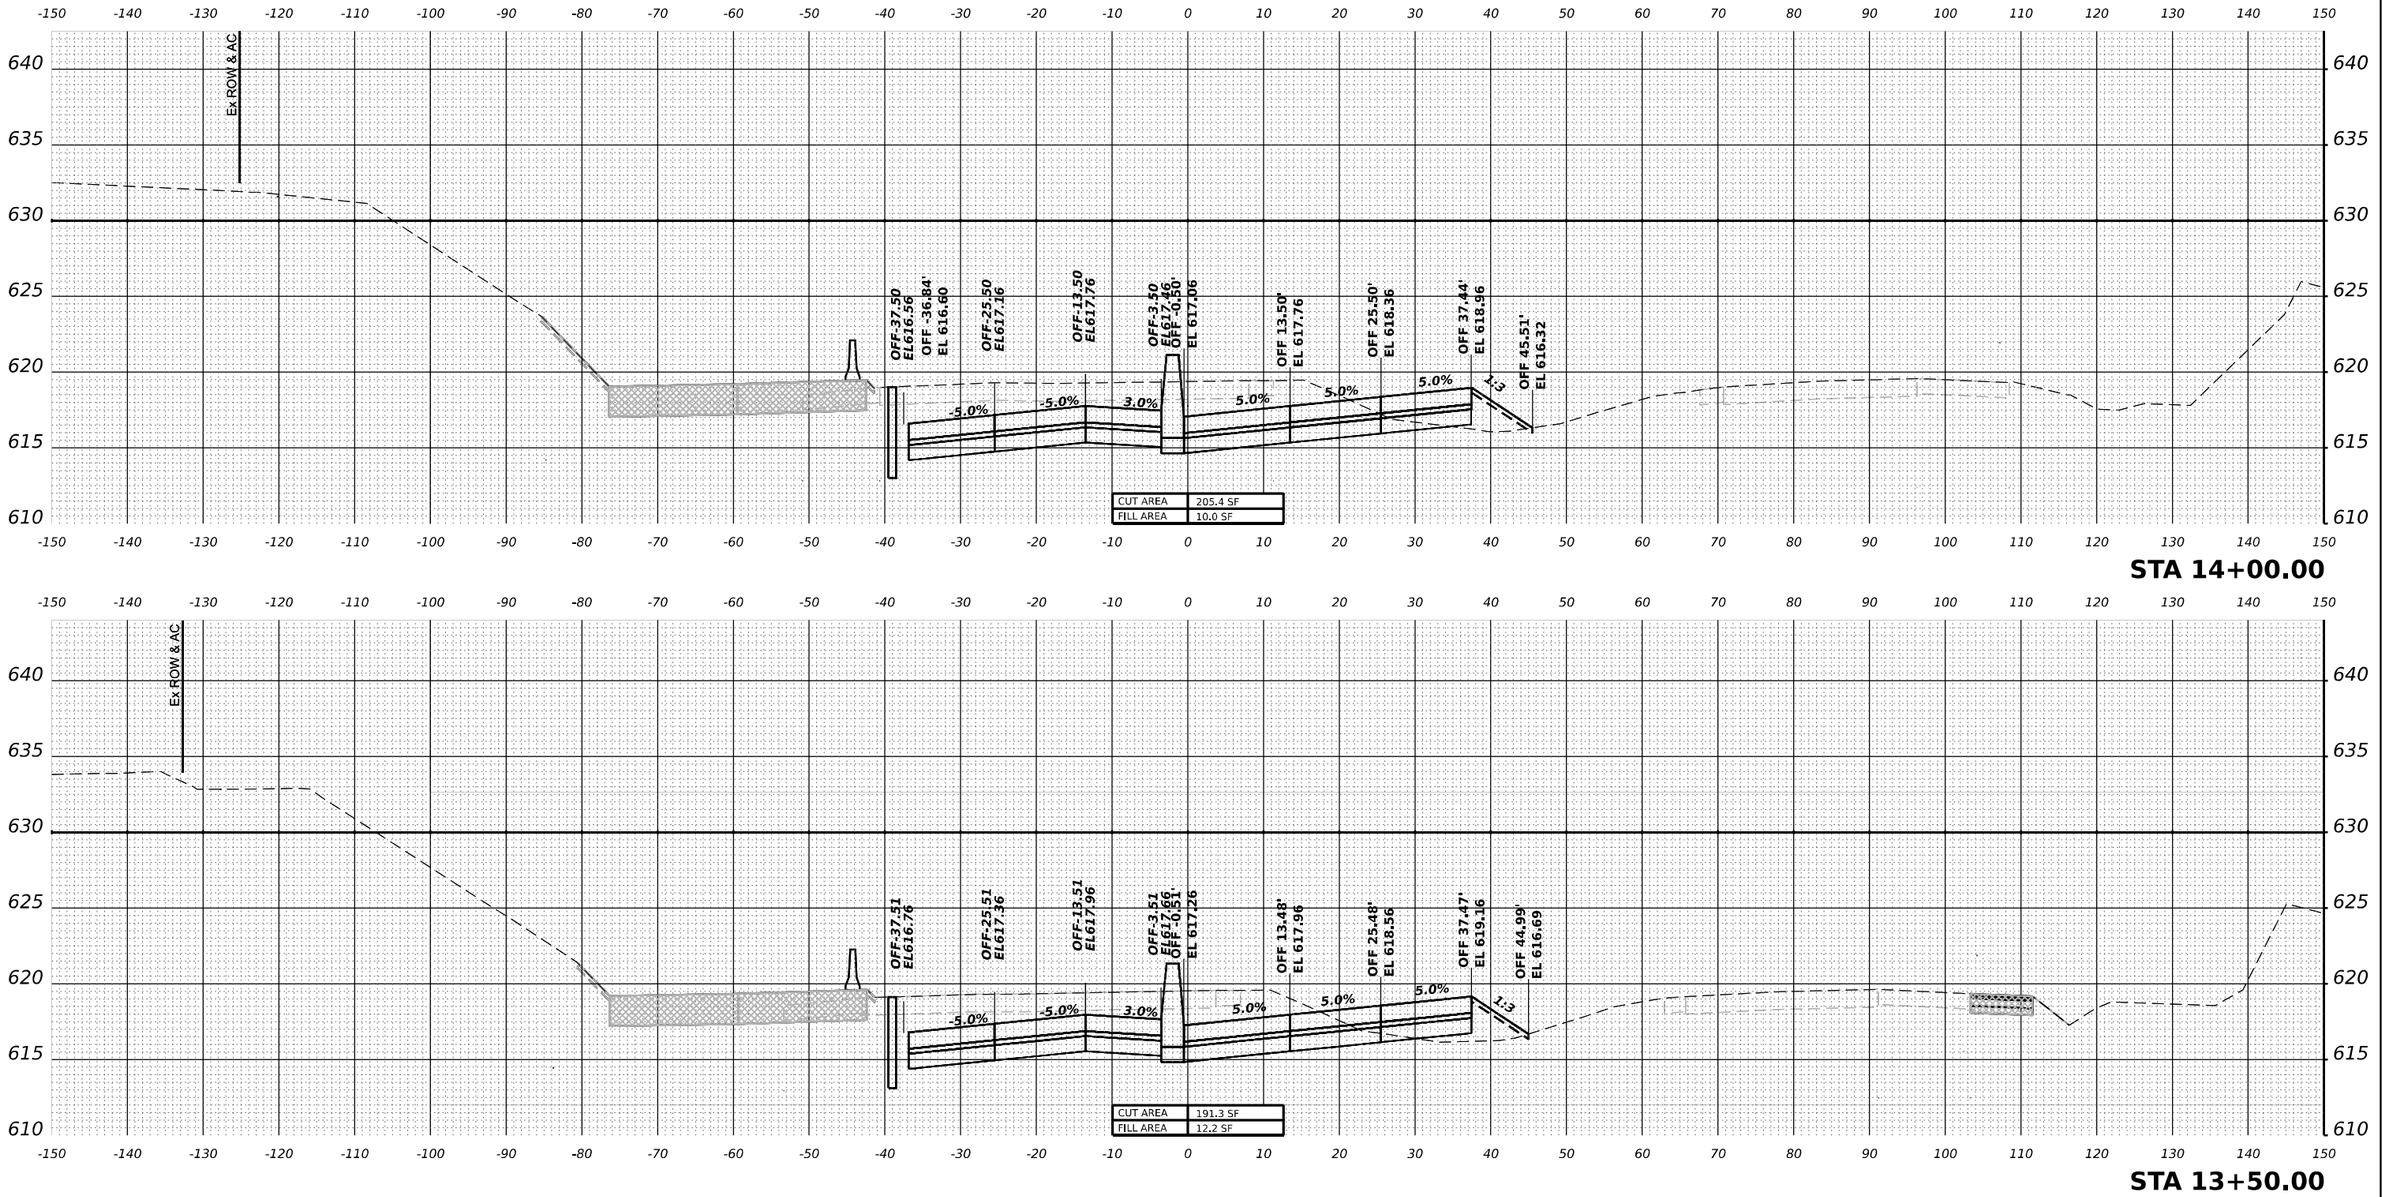

MODEL: PR-I80-NORTH - A 13+50.00 [Sheet]
FILE NAME: pw://transystems-pw.bentley.com:transystems-pw1-hosted/Documents/Projects_2018/C-14401/401180022/03-WSP/CAD/62R22-INT-4 (Center)/Working/BU/stage 4/New_Version/D162R22-Corridor-Stage4.dgn

WSP USA Inc.
30 N. LASALLE STREET
SUITE 4200
CHICAGO, IL 60602
TEL: (312) 782-8150


USER NAME = USDJ744408	DESIGNED - KSD	REVISED -			
	DRAWN - KSD	REVISED -			
PLOT SCALE = 0.16666667 ' / in.	CHECKED - MMA	REVISED -			
PLOT DATE = 4/22/2025	DATE - 4/25/2025	REVISED -			

STATE OF ILLINOIS
DEPARTMENT OF TRANSPORTATION


CROSS SECTIONS STAGE 4
I–80

SCALE: HORIZ: 1"=10'
VERT: 1"=5' | SHEET __ OF __ SHEETS | STA. _____ | TO STA. _____

F.A.I. RTE.	SECTION	COUNTY	TOTAL SHEETS	SHEET NO.
80	FAI 80 21 INTERCHANGE	WILL	1209	1018
		CONTRACT NO. 62R22		
	ILLINOIS	FED. AID PROJECT		

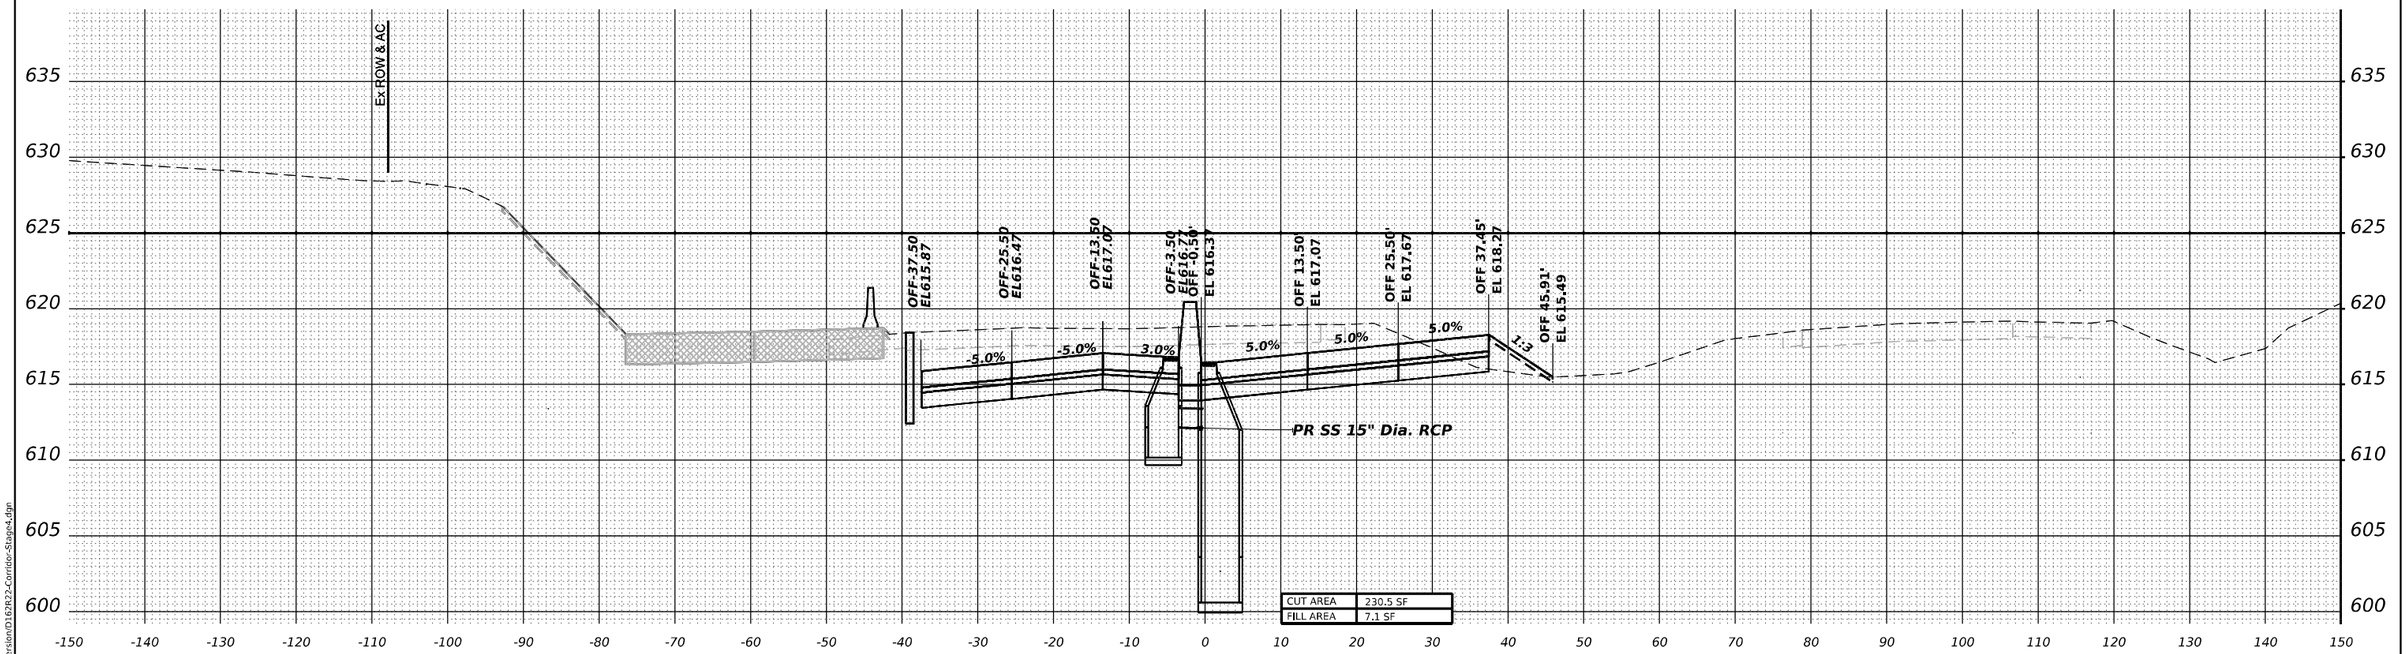

STA 15+00.00

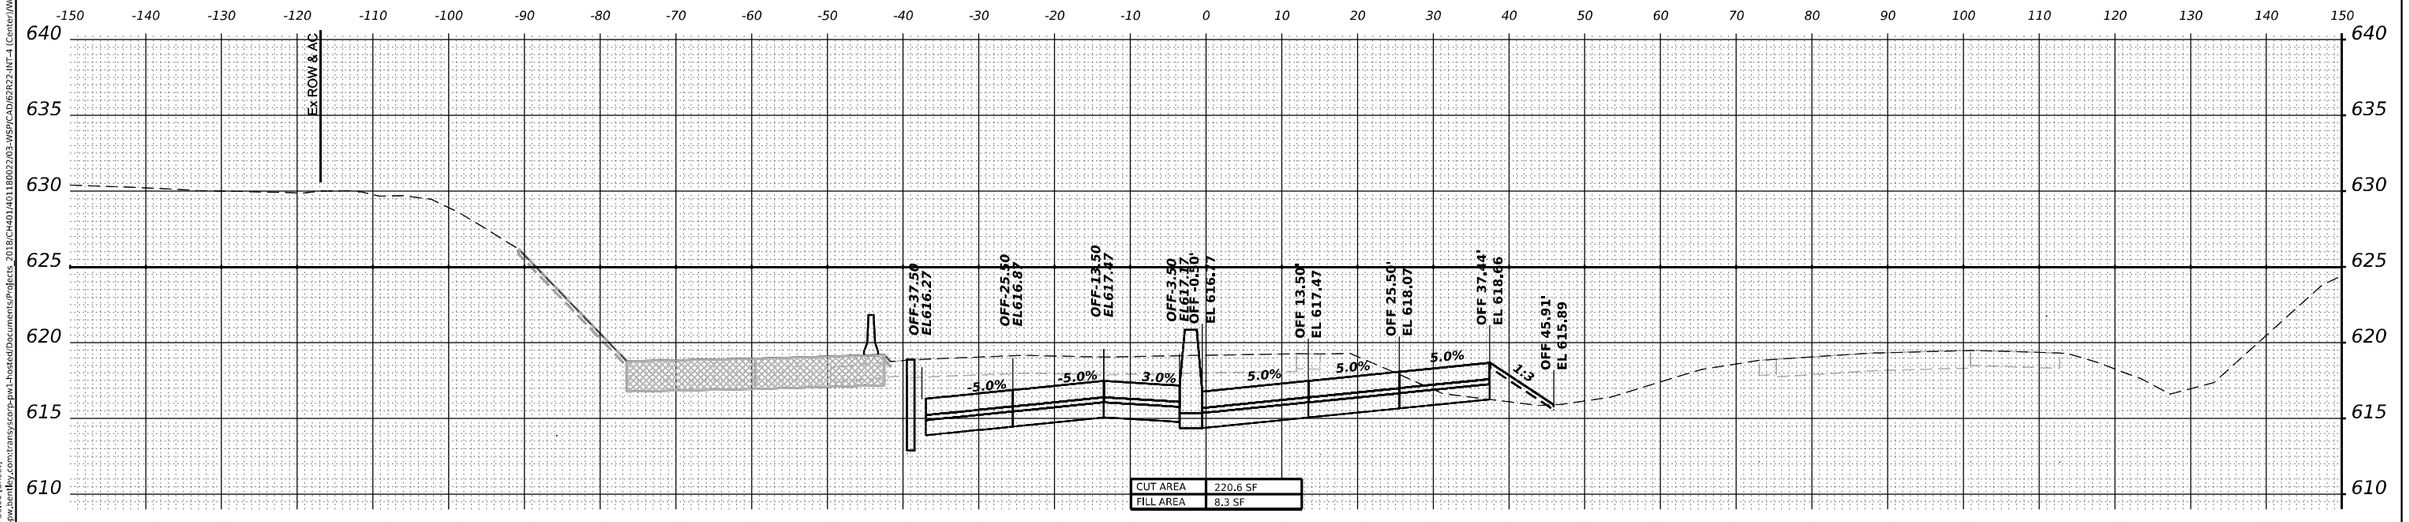

STA 14+50.00

MODEL: PR-I80-NORTH - A 14+50.00 [Sheet]
FILE NAME: pw:///transystems-pw.bentley.com:transystcorp-pw1-hosted/Documents/Projects - 2018/CH401/401180022/03-WSP/CAD/62R22-INT-4 (Center)/Working/BU/stage 4/New Version/D162R22-Corridor-Stage4.dgn

WSP USA Inc.
30 N. LASALLE STREET
SUITE 4200
CHICAGO, IL 60602
TEL: (312) 782-8350


USER NAME = USDJ744408	DESIGNED - KSD	REVISED -	
	DRAWN - KSD	REVISED -	
PLOT SCALE = 0.16666667 ' / in.	CHECKED - MMA	REVISED -	
PLOT DATE = 4/22/2025	DATE - 4/25/2025	REVISED -	

STATE OF ILLINOIS
DEPARTMENT OF TRANSPORTATION

CROSS SECTIONS STAGE 4
I–80

SCALE: HORIZ: 1"=10'
VERT: 1"=5'
SHEET __ OF __ SHEETS STA. _____ TO STA. _____

F.A.I. RTE.	SECTION	COUNTY	TOTAL SHEETS	SHEET NO.
80	FAI 80 21 INTERCHANGE	WILL	1209	1019
		CONTRACT NO. 62R22		
	ILLINOIS	FED. AID PROJECT		

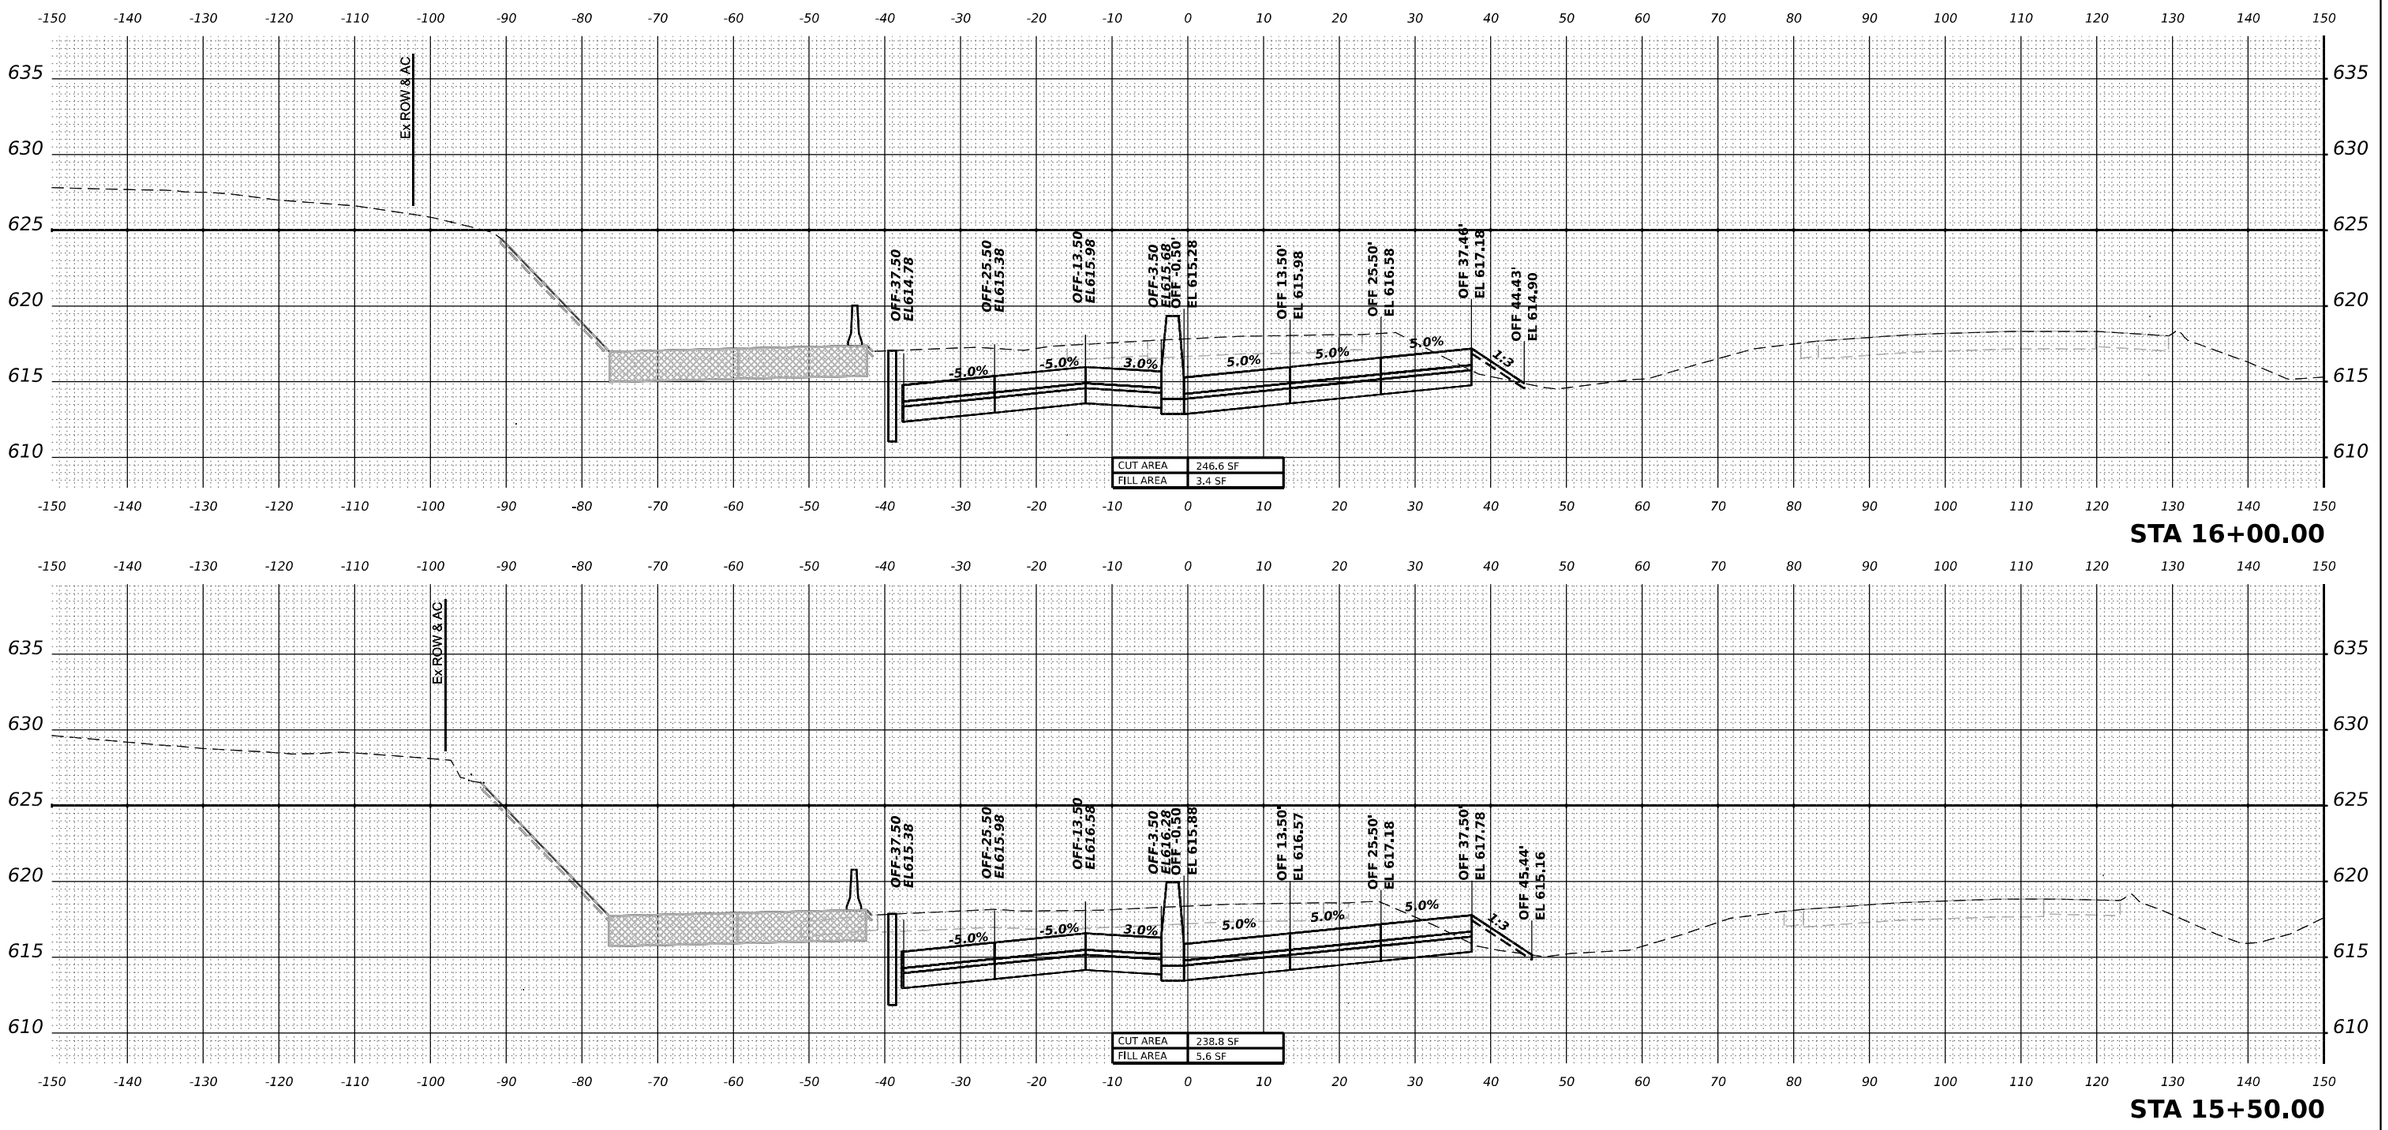

MODEL: PR-I80-NORTH - A 15+50.00 [Sheet]
FILE NAME: pw://transystems-pw.bentley.com:transystcorp-pw1-hosted/Documents/Projects_2018/CH401/401180022/03-WSP/CAD/62R22-INT-4 (Center)/Working/BU/stage 4/New_Version/D162R22-Corridor-Stage4.dgn

WSP USA Inc.
20 N. LASALLE STREET
SUITE 4200
CHICAGO, IL 60602
TEL: (312) 782-8150


USER NAME = USDJ744408		DESIGNED - KSD		REVISED -	
		DRAWN - KSD		REVISED -	
PLOT SCALE = 0.16666667 ' / in.		CHECKED - MMA		REVISED -	
PLOT DATE = 4/22/2025		DATE - 4/25/2025		REVISED -	

STATE OF ILLINOIS
DEPARTMENT OF TRANSPORTATION

CROSS SECTIONS STAGE 4
I–80

SCALE: HORIZ: 1"=10'
VERT: 1"=5'
SHEET __ OF __ SHEETS STA. _____ TO STA. _____

F.A.I. RTE.	SECTION	COUNTY	TOTAL SHEETS	SHEET NO.
80	FAI 80 21 INTERCHANGE	WILL	1209	1020
		CONTRACT NO. 62R22		
	ILLINOIS	FED. AID PROJECT		

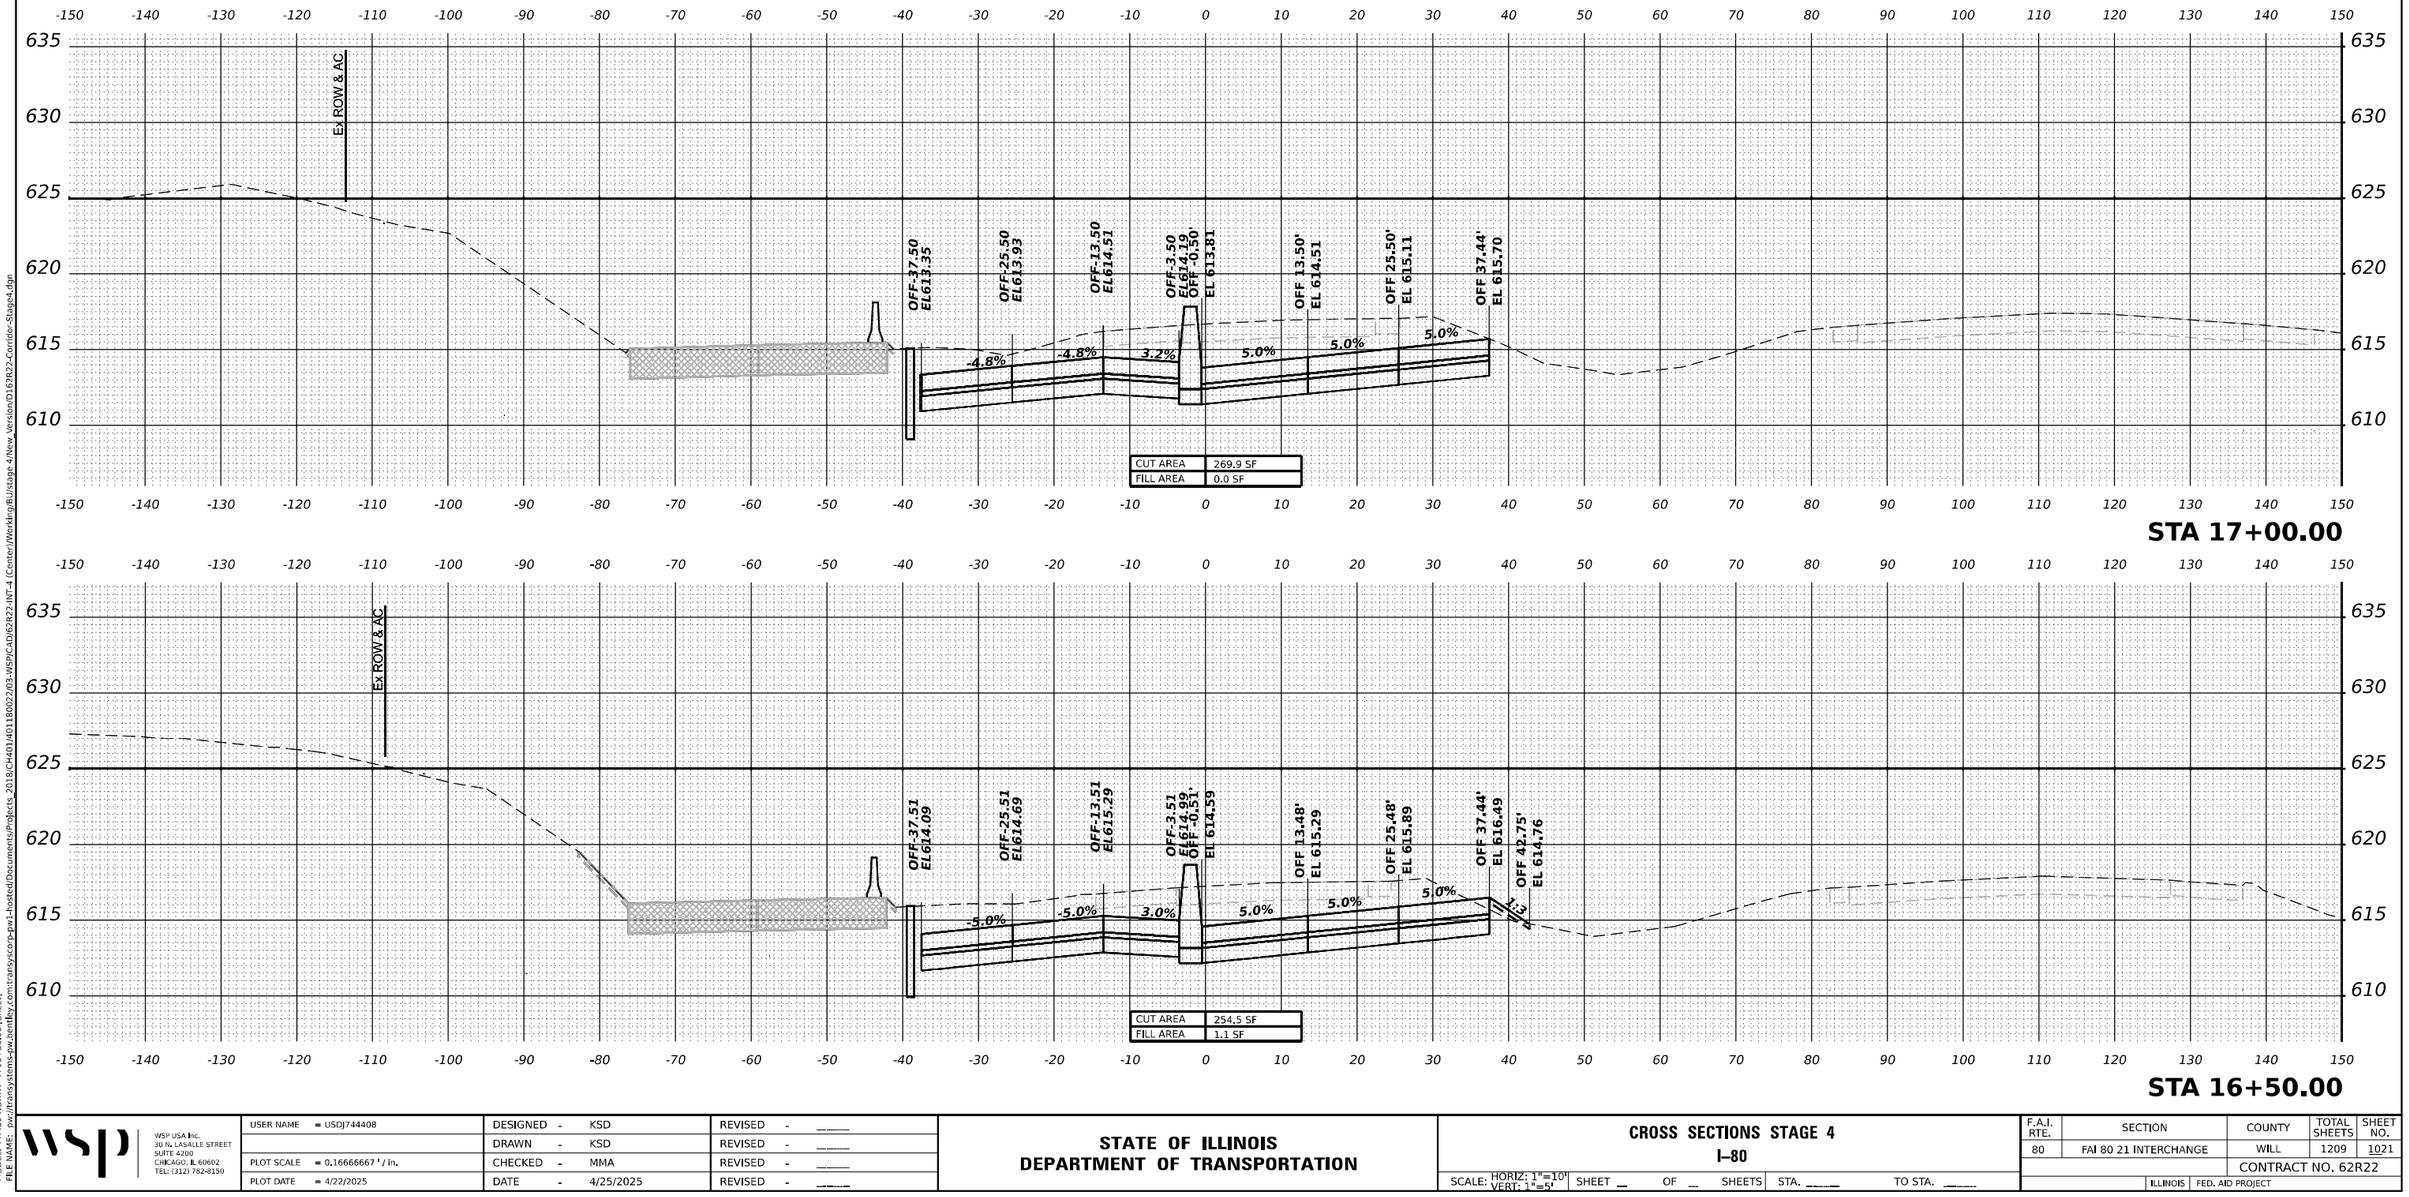

MODEL: PR-I80-NORTH - A 16+50.00 [Sheet]
FILE NAME: pw://transystems-pw.bentley.com:transystcorp-pw1-hosted/Documents/Projects_2018/CH401/401180022/03-WSP/CAD/62R22-INT-4 (Center)/Working/BU/stage 4/New_Version/D162R22-Corridor-Stage4.dgn

WSP USA Inc.
20 N. LASALLE STREET
SUITE 4200
CHICAGO, IL 60602
TEL: (312) 782-8150


USER NAME = USDJ744408	DESIGNED - KSD	REVISED -	
	DRAWN - KSD	REVISED -	
PLOT SCALE = 0.16666667 ' / in.	CHECKED - MMA	REVISED -	
PLOT DATE = 4/22/2025	DATE - 4/25/2025	REVISED -	

STATE OF ILLINOIS
DEPARTMENT OF TRANSPORTATION


CROSS SECTIONS STAGE 4
I–80

SCALE: HORIZ: 1"=10'
VERT: 1"=5'
SHEET __ OF __ SHEETS
STA. _____ TO STA. _____

F.A.I. RTE.	SECTION	COUNTY	TOTAL SHEETS	SHEET NO.
80	FAI 80 21 INTERCHANGE	WILL	1209	1021
		CONTRACT NO. 62R22		
	ILLINOIS	FED. AID PROJECT		

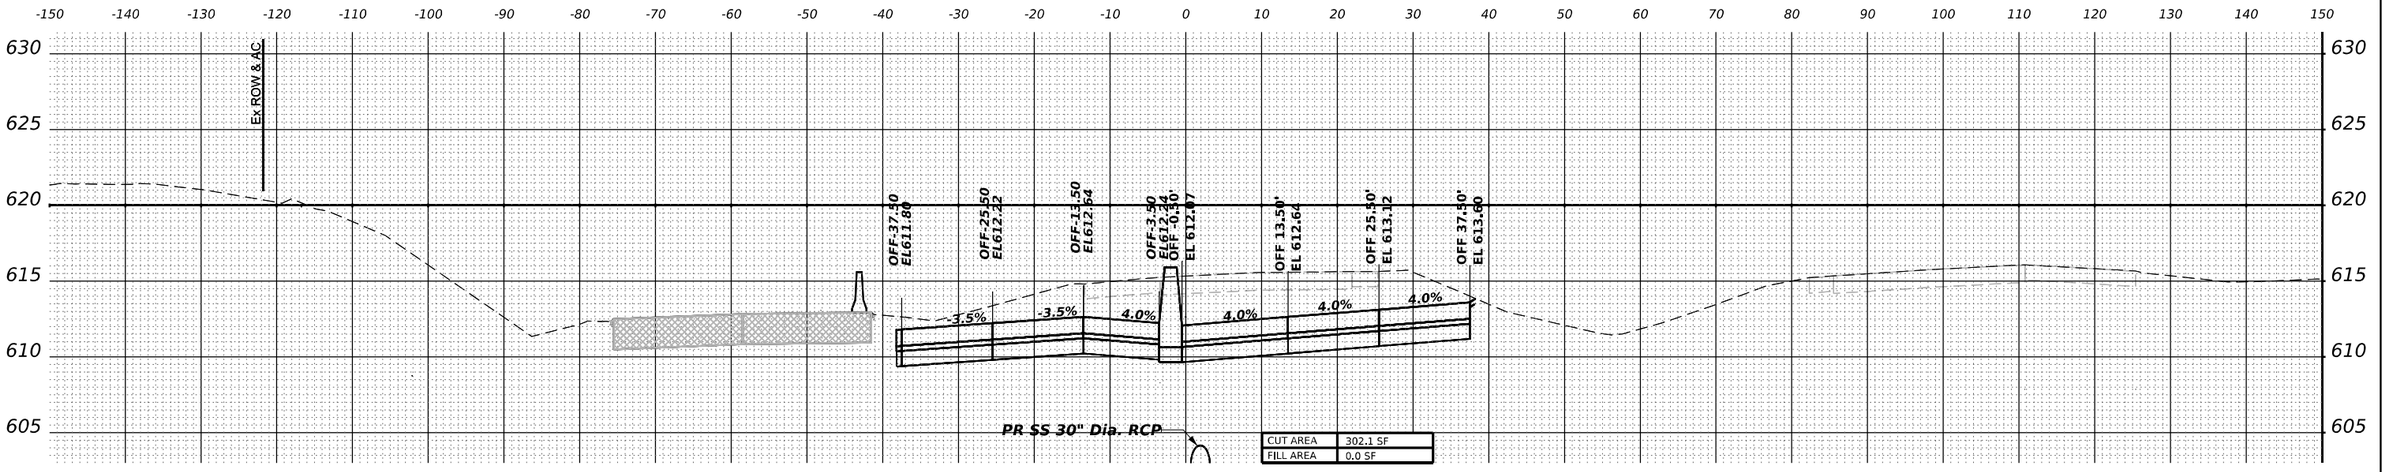

STA 18+00.00

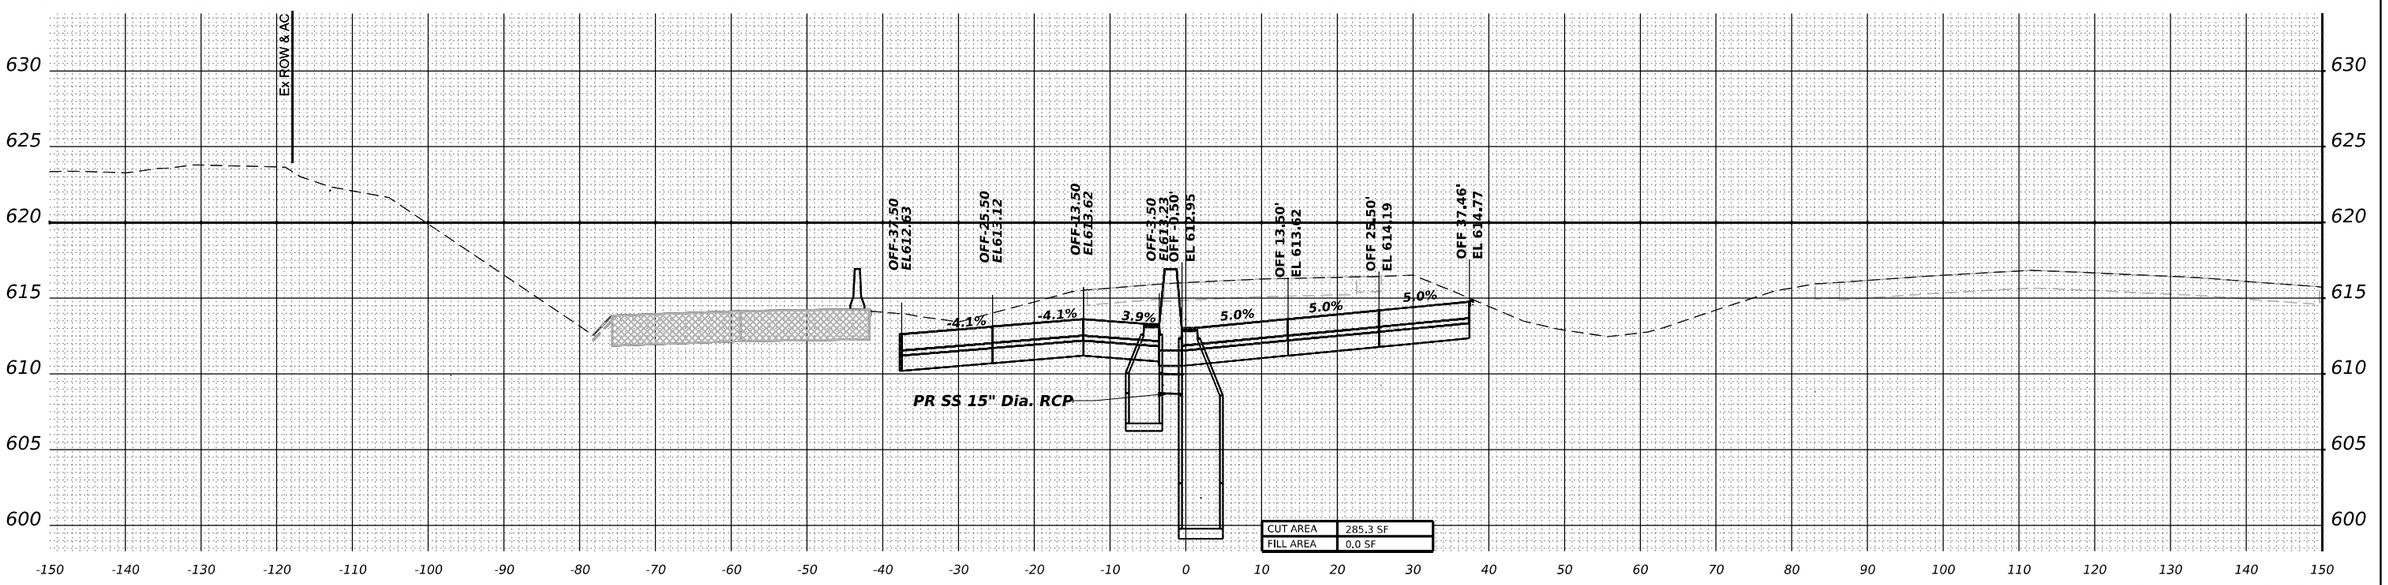

STA 17+50.00

MODEL: PR-IBO-NORTH - A 17+50.00 [Sheet]
FILE NAME: pw://transystems-pw.bentley.com:transystcorp-pw1-hosted/Documents/Projects - 2018/CH401401180022/03-WSP/CAD/62R22-INT-4 (Center)/Working/BU/stage 4/New Version/D162R22-Corridor-Stage4.dgn

WSP USA Inc.
30 N. LASALLE STREET
SUITE 4200
CHICAGO, IL 60602
TEL: (312) 782-8350


USER NAME = USDJ744408	DESIGNED - KSD	REVISED -	
	DRAWN - KSD	REVISED -	
PLOT SCALE = 0.16666667 ' / in.	CHECKED - MMA	REVISED -	
PLOT DATE = 4/22/2025	DATE - 4/25/2025	REVISED -	

STATE OF ILLINOIS
DEPARTMENT OF TRANSPORTATION

CROSS SECTIONS STAGE 4
I–80

SCALE: HORIZ: 1"=10' VERT: 1"=5' | SHEET __ OF __ SHEETS | STA. _____ TO STA. _____

F.A.I. RTE.	SECTION	COUNTY	TOTAL SHEETS	SHEET NO.
80	FAI 80 21 INTERCHANGE	WILL	1209	1022
		CONTRACT NO. 62R22		
		ILLINOIS	FED. AID PROJECT	

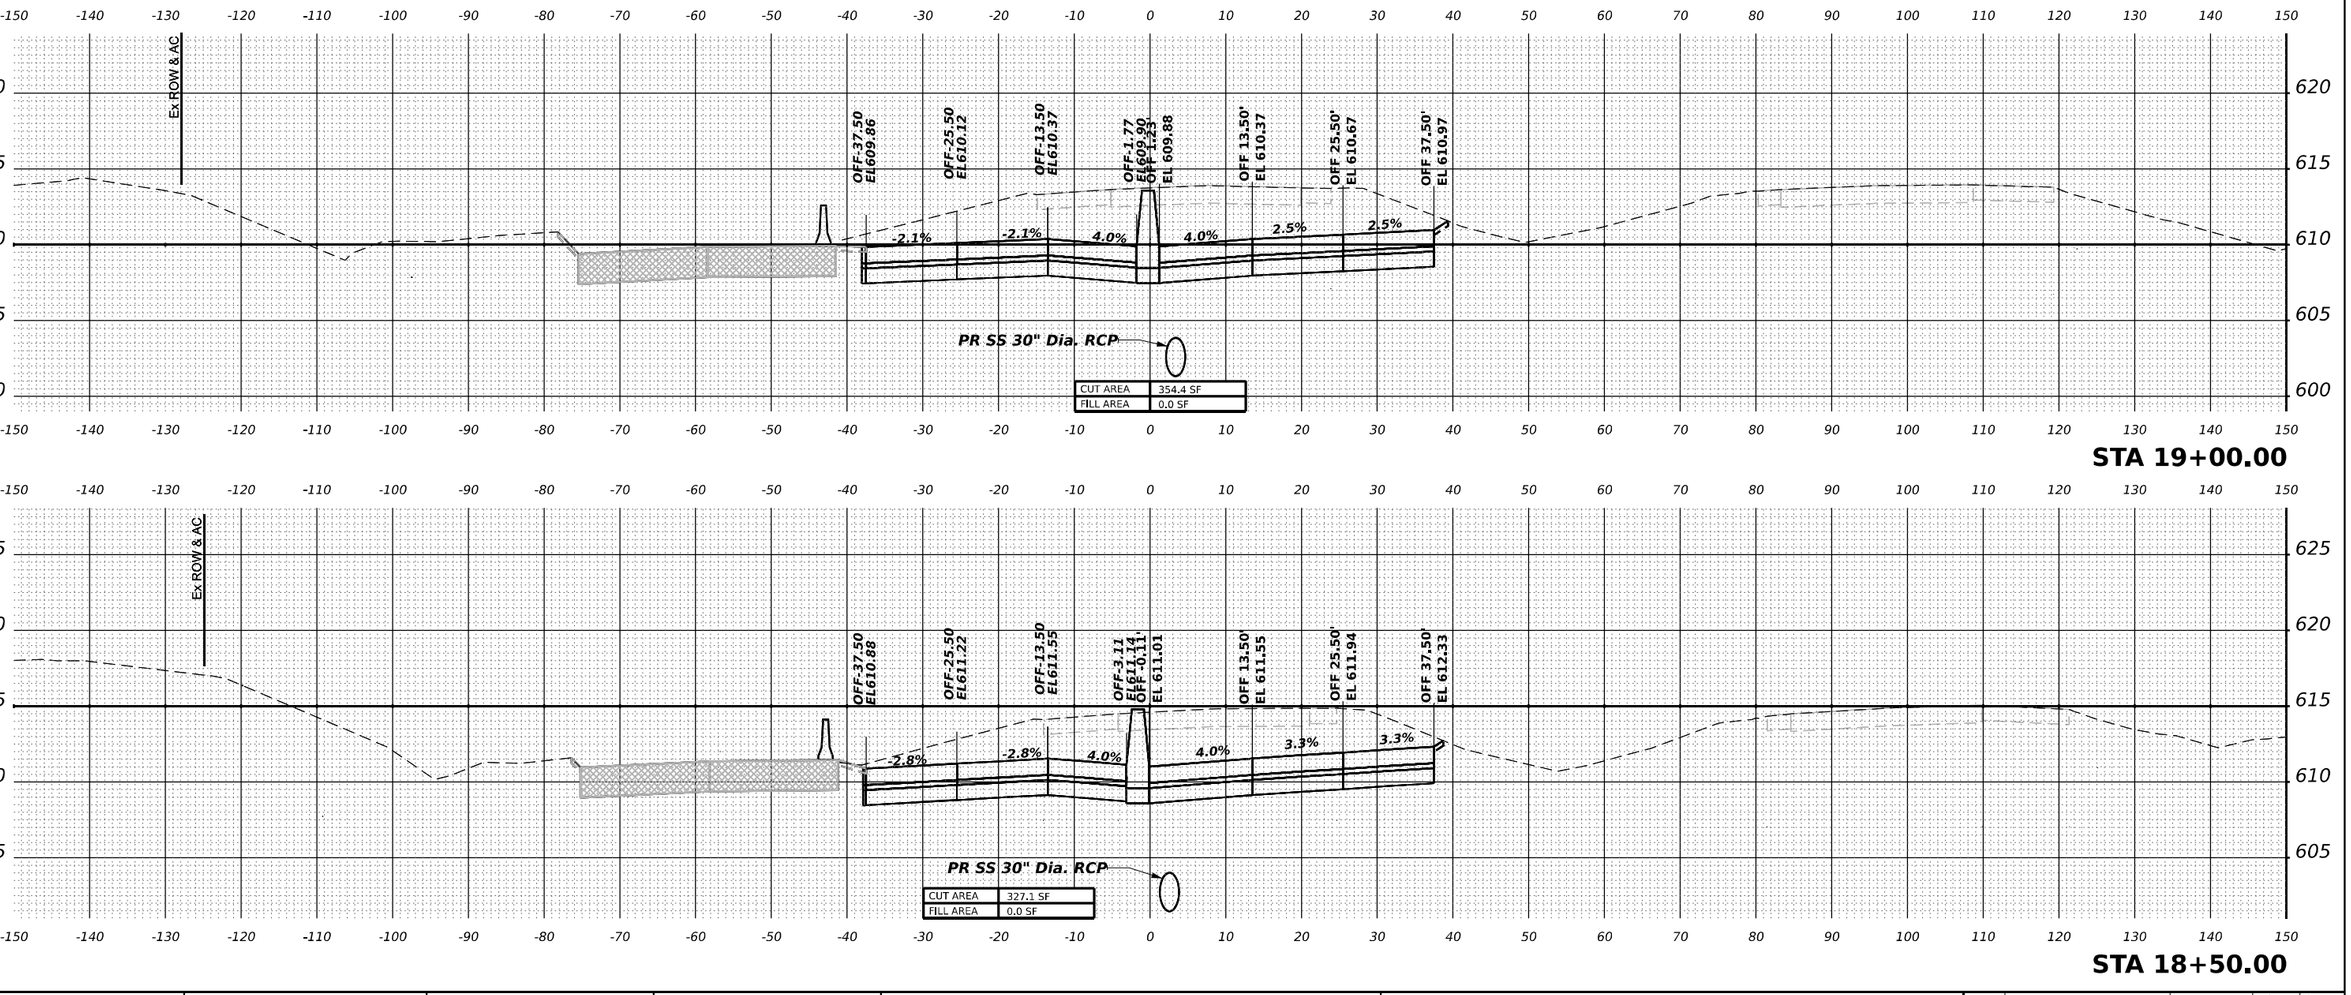

MODEL: PR-I80-NORTH - A 18+50.00 [Sheet]
FILE NAME: pw://transystems-pw.bentley.com:transystcorp-pw1-hosted/Documents/Projects_2018/CH4011401180022/03-WSP/CAD/62R22-INT-4 (Center)/Working/BJ/Stage 4/New_Version/D162R22-Corridor-Stage4.dgn

WSP USA Inc.
30 N. LASALLE STREET
SUITE 4200
CHICAGO, IL 60602
TEL: (312) 782-8150


USER NAME = USDJ744408	DESIGNED - KSD	REVISED -	
	DRAWN - KSD	REVISED -	
PLOT SCALE = 0.16666667 ' / in.	CHECKED - MMA	REVISED -	
PLOT DATE = 4/22/2025	DATE - 4/25/2025	REVISED -	

STATE OF ILLINOIS
DEPARTMENT OF TRANSPORTATION

CROSS SECTIONS STAGE 4
I–80

SCALE: HORIZ: 1"=10' VERT: 1"=5' | SHEET __ OF __ SHEETS | STA. _____ | TO STA. _____

F.A.I. RTE.	SECTION	COUNTY	TOTAL SHEETS	SHEET NO.
80	FAI 80 21 INTERCHANGE	WILL	1209	1023
		CONTRACT NO. 62R22		
	ILLINOIS	FED. AID PROJECT		

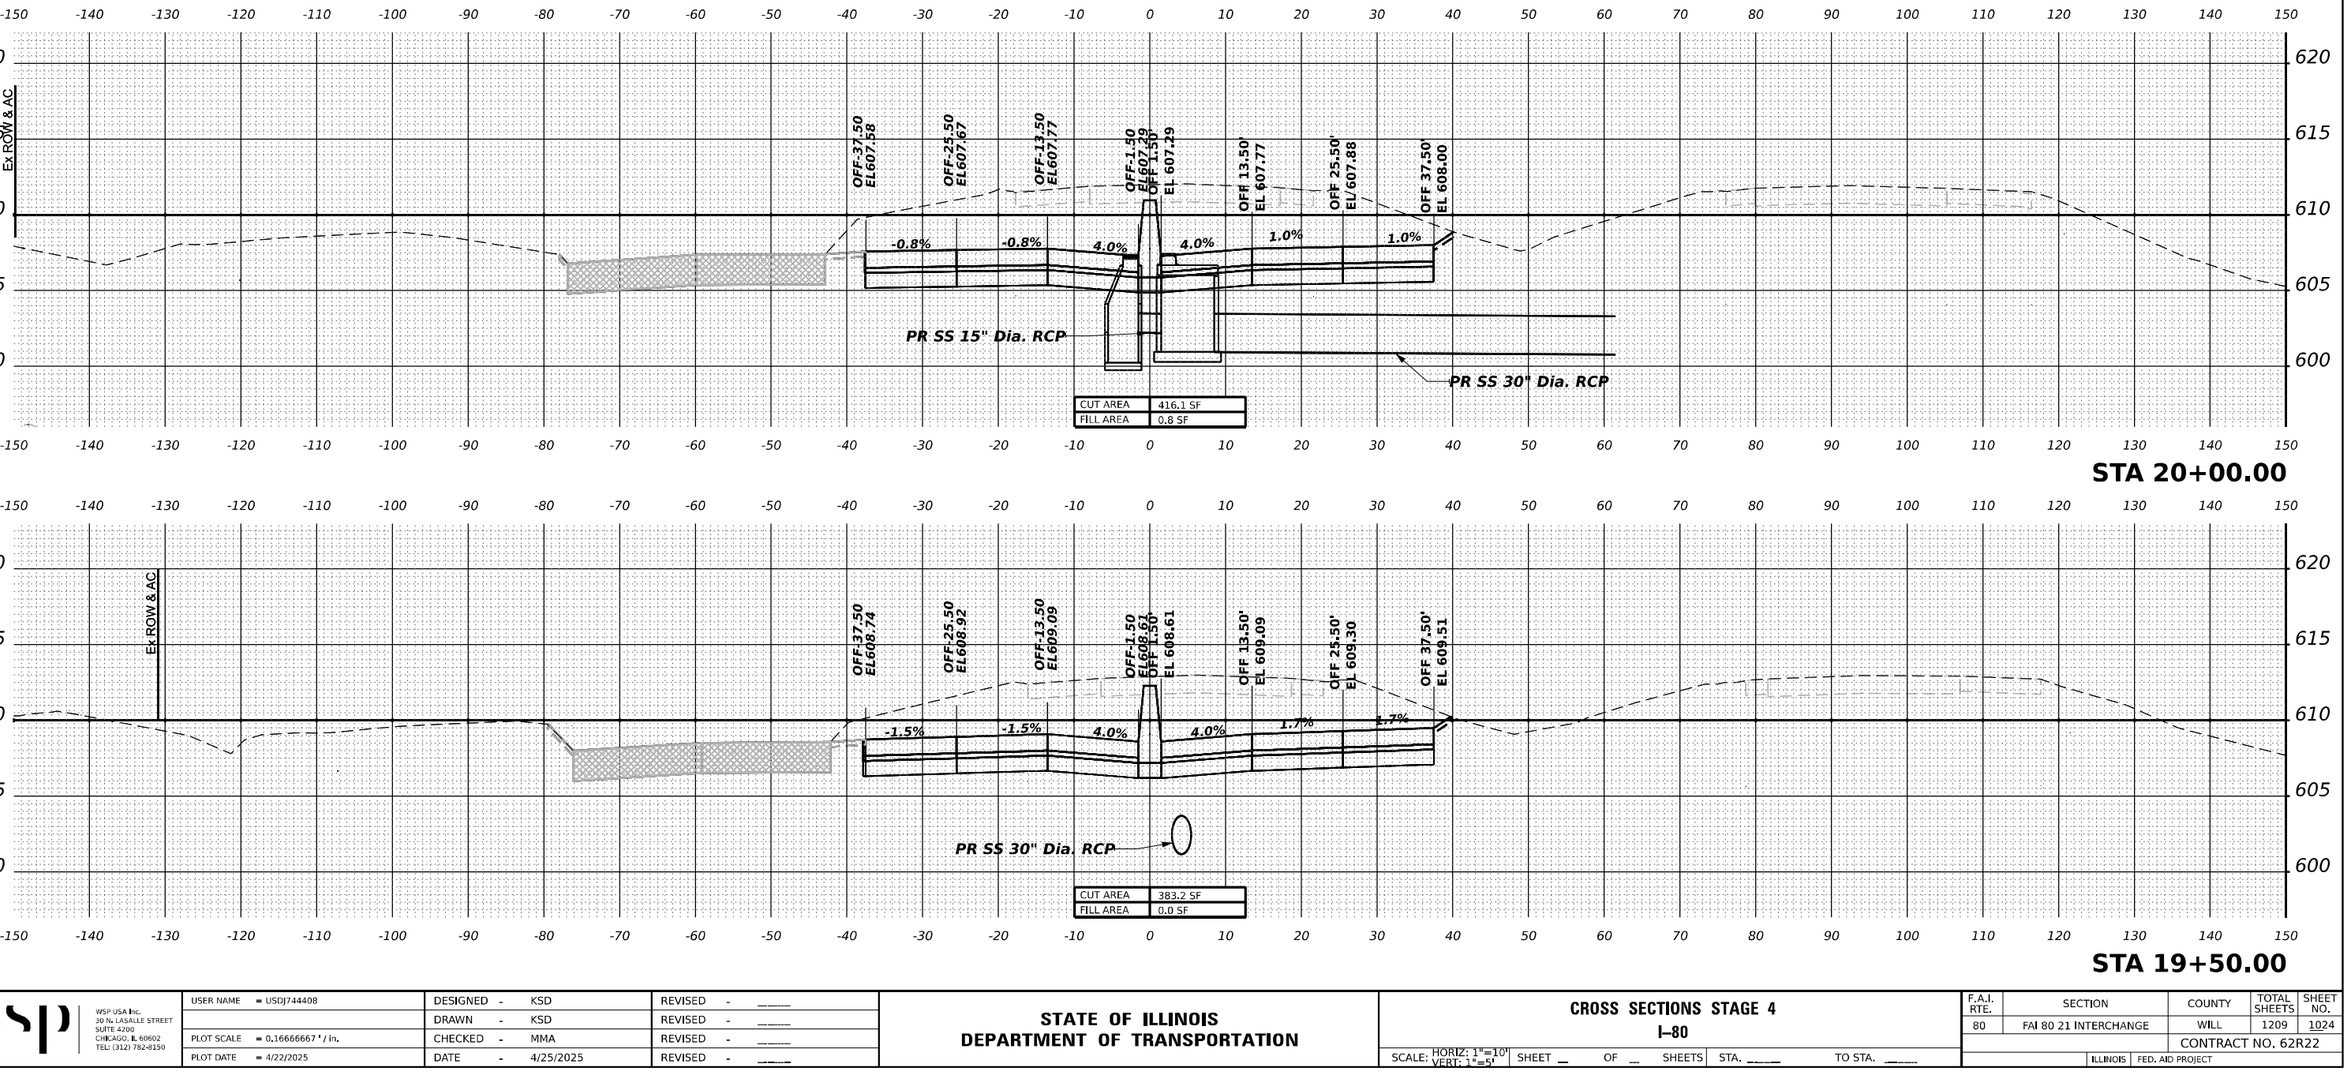

MODEL: PR-I80-NORTH - A 19+50.00 [Sheet]
FILE NAME: pw://transystems-pw.bentley.com:transystcorp-pw1-hosted/Documents/Projects_2018/CH401/401180022/03-WSP/CAD/62R22-INT-4 (Center)/Working/BU/stage 4/New_Version/D162R22-Corridor-Stage4.dgn

WSP USA Inc.
20 N. LASALLE STREET
SUITE 4200
CHICAGO, IL 60602
TEL: (312) 782-8150


USER NAME = USDJ744408		DESIGNED - KSD		REVISED -	
		DRAWN - KSD		REVISED -	
PLOT SCALE = 0.16666667 ' / in.		CHECKED - MMA		REVISED -	
PLOT DATE = 4/22/2025		DATE - 4/25/2025		REVISED -	

STATE OF ILLINOIS
DEPARTMENT OF TRANSPORTATION

CROSS SECTIONS STAGE 4
I–80

SCALE: HORIZ: 1"=10'
VERT: 1"=5'
SHEET __ OF __ SHEETS
STA. _____ TO STA. _____

F.A.I. RTE.	SECTION	COUNTY	TOTAL SHEETS	SHEET NO.
80	FAI 80 21 INTERCHANGE	WILL	1209	1024
		CONTRACT NO. 62R22		
	ILLINOIS	FED. AID PROJECT		

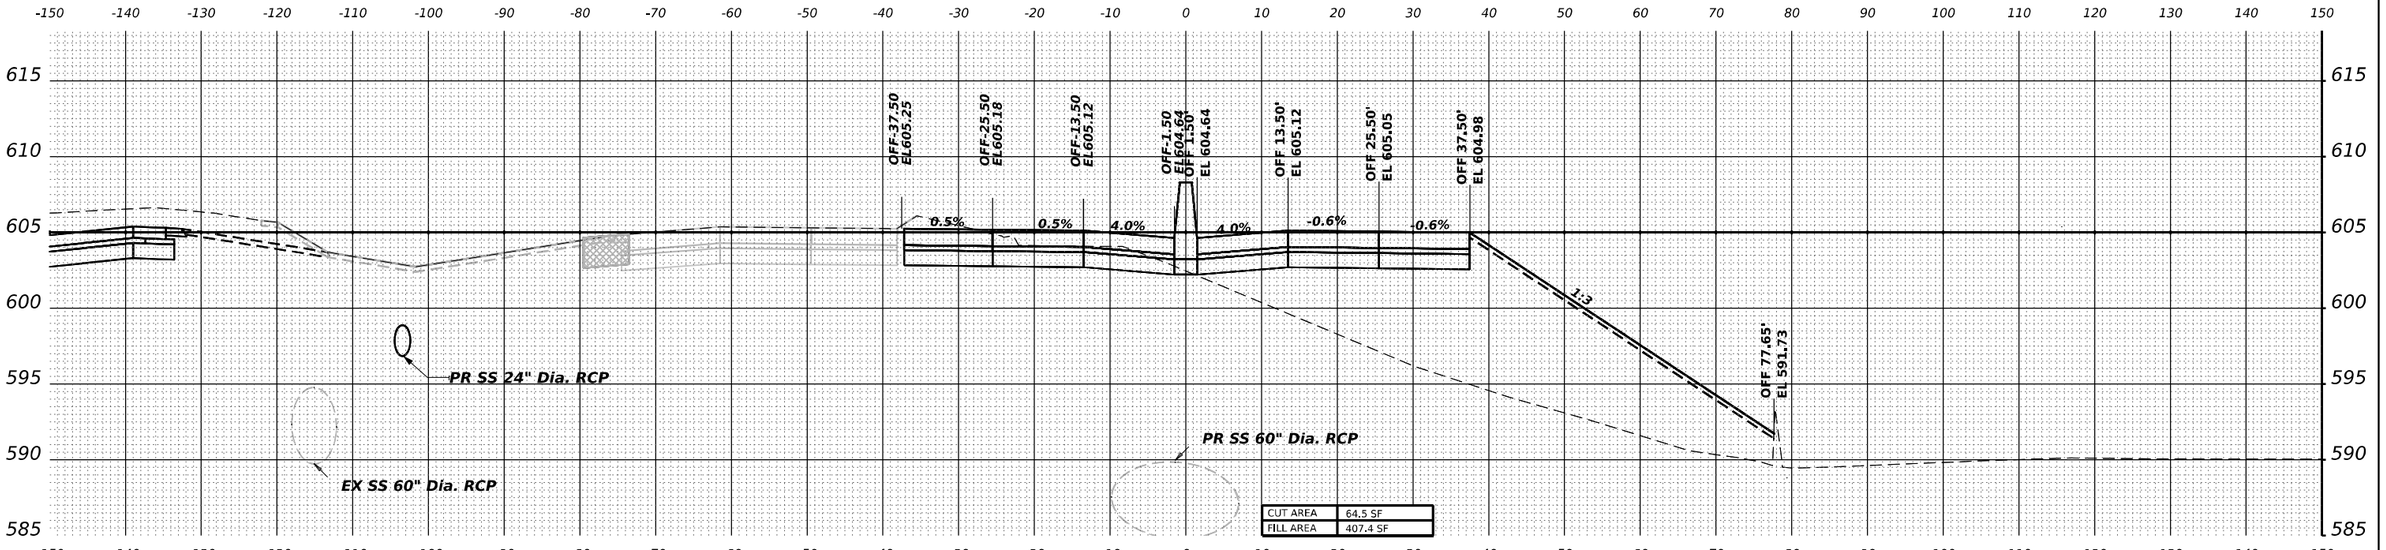

MODEL: PR-I80-NORTH - A 20-50.00 [Sheet]
FILE NAME: pw://transystems-pw.bentley.com:transystemscorp-pw1-Hosted/Documents/Projects 2018/CH4014011800220/03-WSP/CAD/62R22-INT-4 (Center)/Working/BIJ/Stage 4/New_Version/D162R22-Corridor-Stage4.dgn

WSP USA Inc.
30 N. LASALLE STREET
SUITE 4200
CHICAGO, IL 60602
TEL: (312) 782-8150


USER NAME = USDJ744408	DESIGNED - KSD	REVISED -	
	DRAWN - KSD	REVISED -	
PLOT SCALE = 0.16666667 ' / in.	CHECKED - MMA	REVISED -	
PLOT DATE = 4/22/2025	DATE - 4/25/2025	REVISED -	

STATE OF ILLINOIS
DEPARTMENT OF TRANSPORTATION

CROSS SECTIONS STAGE 4
I-80

SCALE: HORIZ: 1"=10'
VERT: 1"=5'
SHEET __ OF __ SHEETS STA. _____ TO STA. _____

F.A.I. RTE.	SECTION	COUNTY	TOTAL SHEETS	SHEET NO.
80	FAI 80 21 INTERCHANGE	WILL	1209	1025
		CONTRACT NO. 62R22		
	ILLINOIS FED. AID PROJECT			

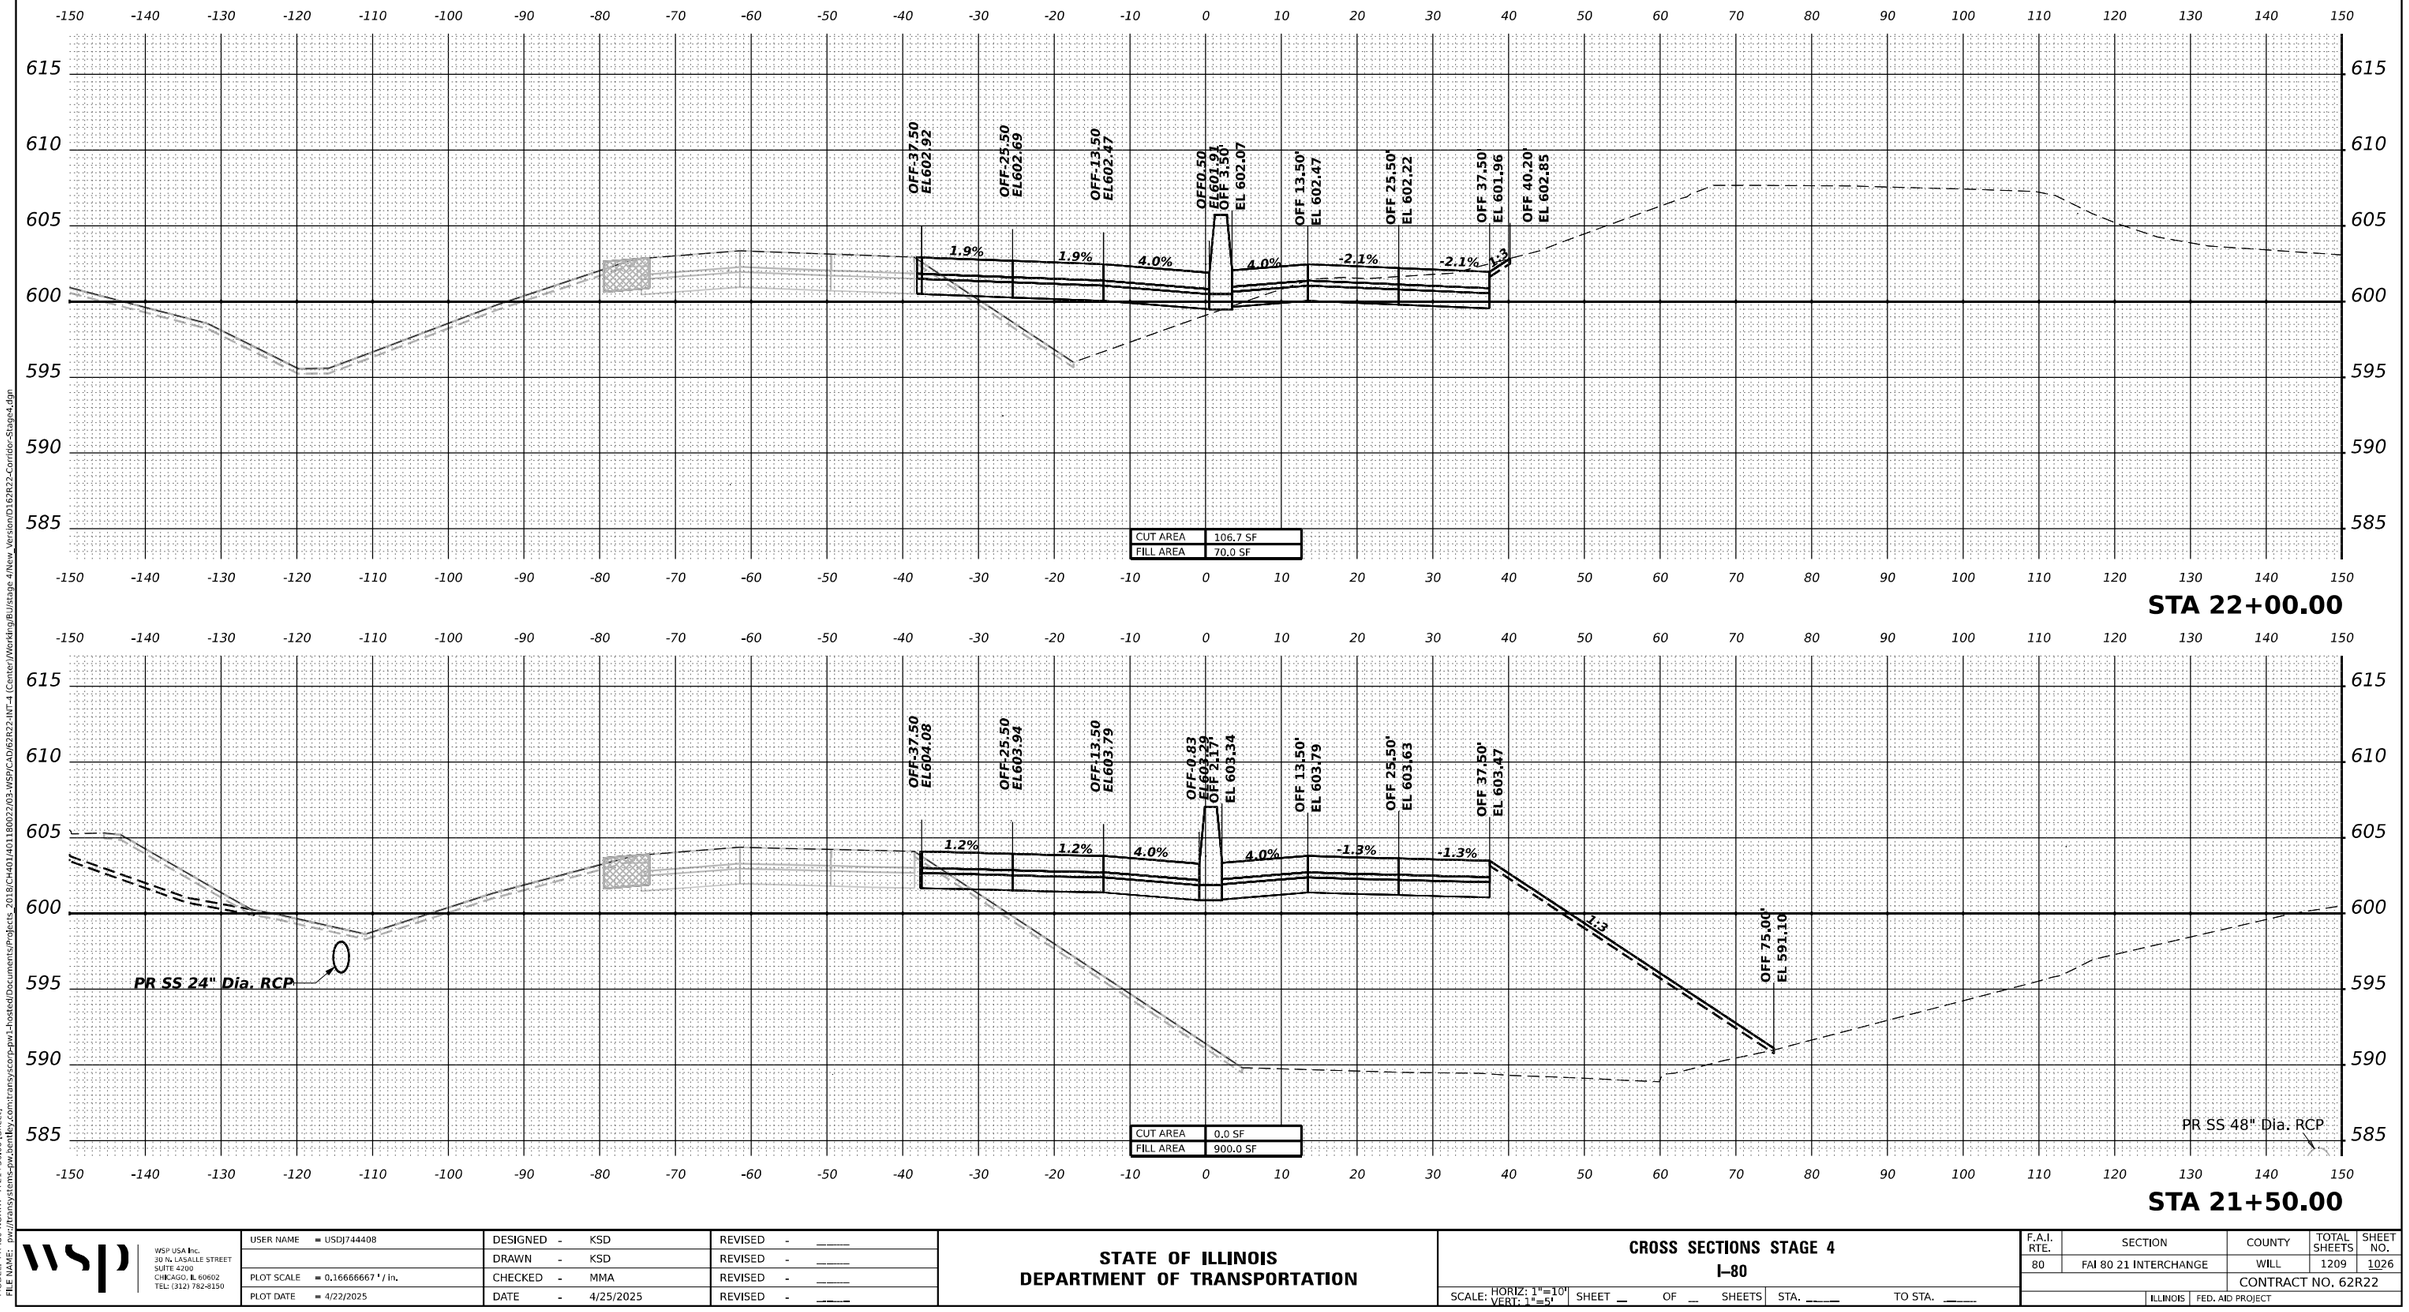

MODEL: PR-I80-NORTH - A 21+50.00 [Sheet]
FILE NAME: pw://transystems-pw.bentley.com:transystcorp-pw1-hosted/Documents/Projects_2018/CH401/401180022/03-WSP/CAD/62R22-INT-4 (Center)/Working/BU/stage 4/New_Version/D162R22-Corridor-Stage4.dgn

WSP USA Inc.
20 N. LASALLE STREET
SUITE 4200
CHICAGO, IL 60602
TEL: (312) 782-8150


USER NAME = USDJ744408	DESIGNED - KSD	REVISED -	
	DRAWN - KSD	REVISED -	
PLOT SCALE = 0.16666667 ' / in.	CHECKED - MMA	REVISED -	
PLOT DATE = 4/22/2025	DATE - 4/25/2025	REVISED -	

STATE OF ILLINOIS
DEPARTMENT OF TRANSPORTATION

CROSS SECTIONS STAGE 4
I–80

SCALE: HORIZ: 1"=10'
VERT: 1"=5'
SHEET __ OF __ SHEETS STA. _____ TO STA. _____

F.A.I. RTE.	SECTION	COUNTY	TOTAL SHEETS	SHEET NO.
80	FAI 80 21 INTERCHANGE	WILL	1209	1026
		CONTRACT NO. 62R22		
	ILLINOIS	FED. AID PROJECT		

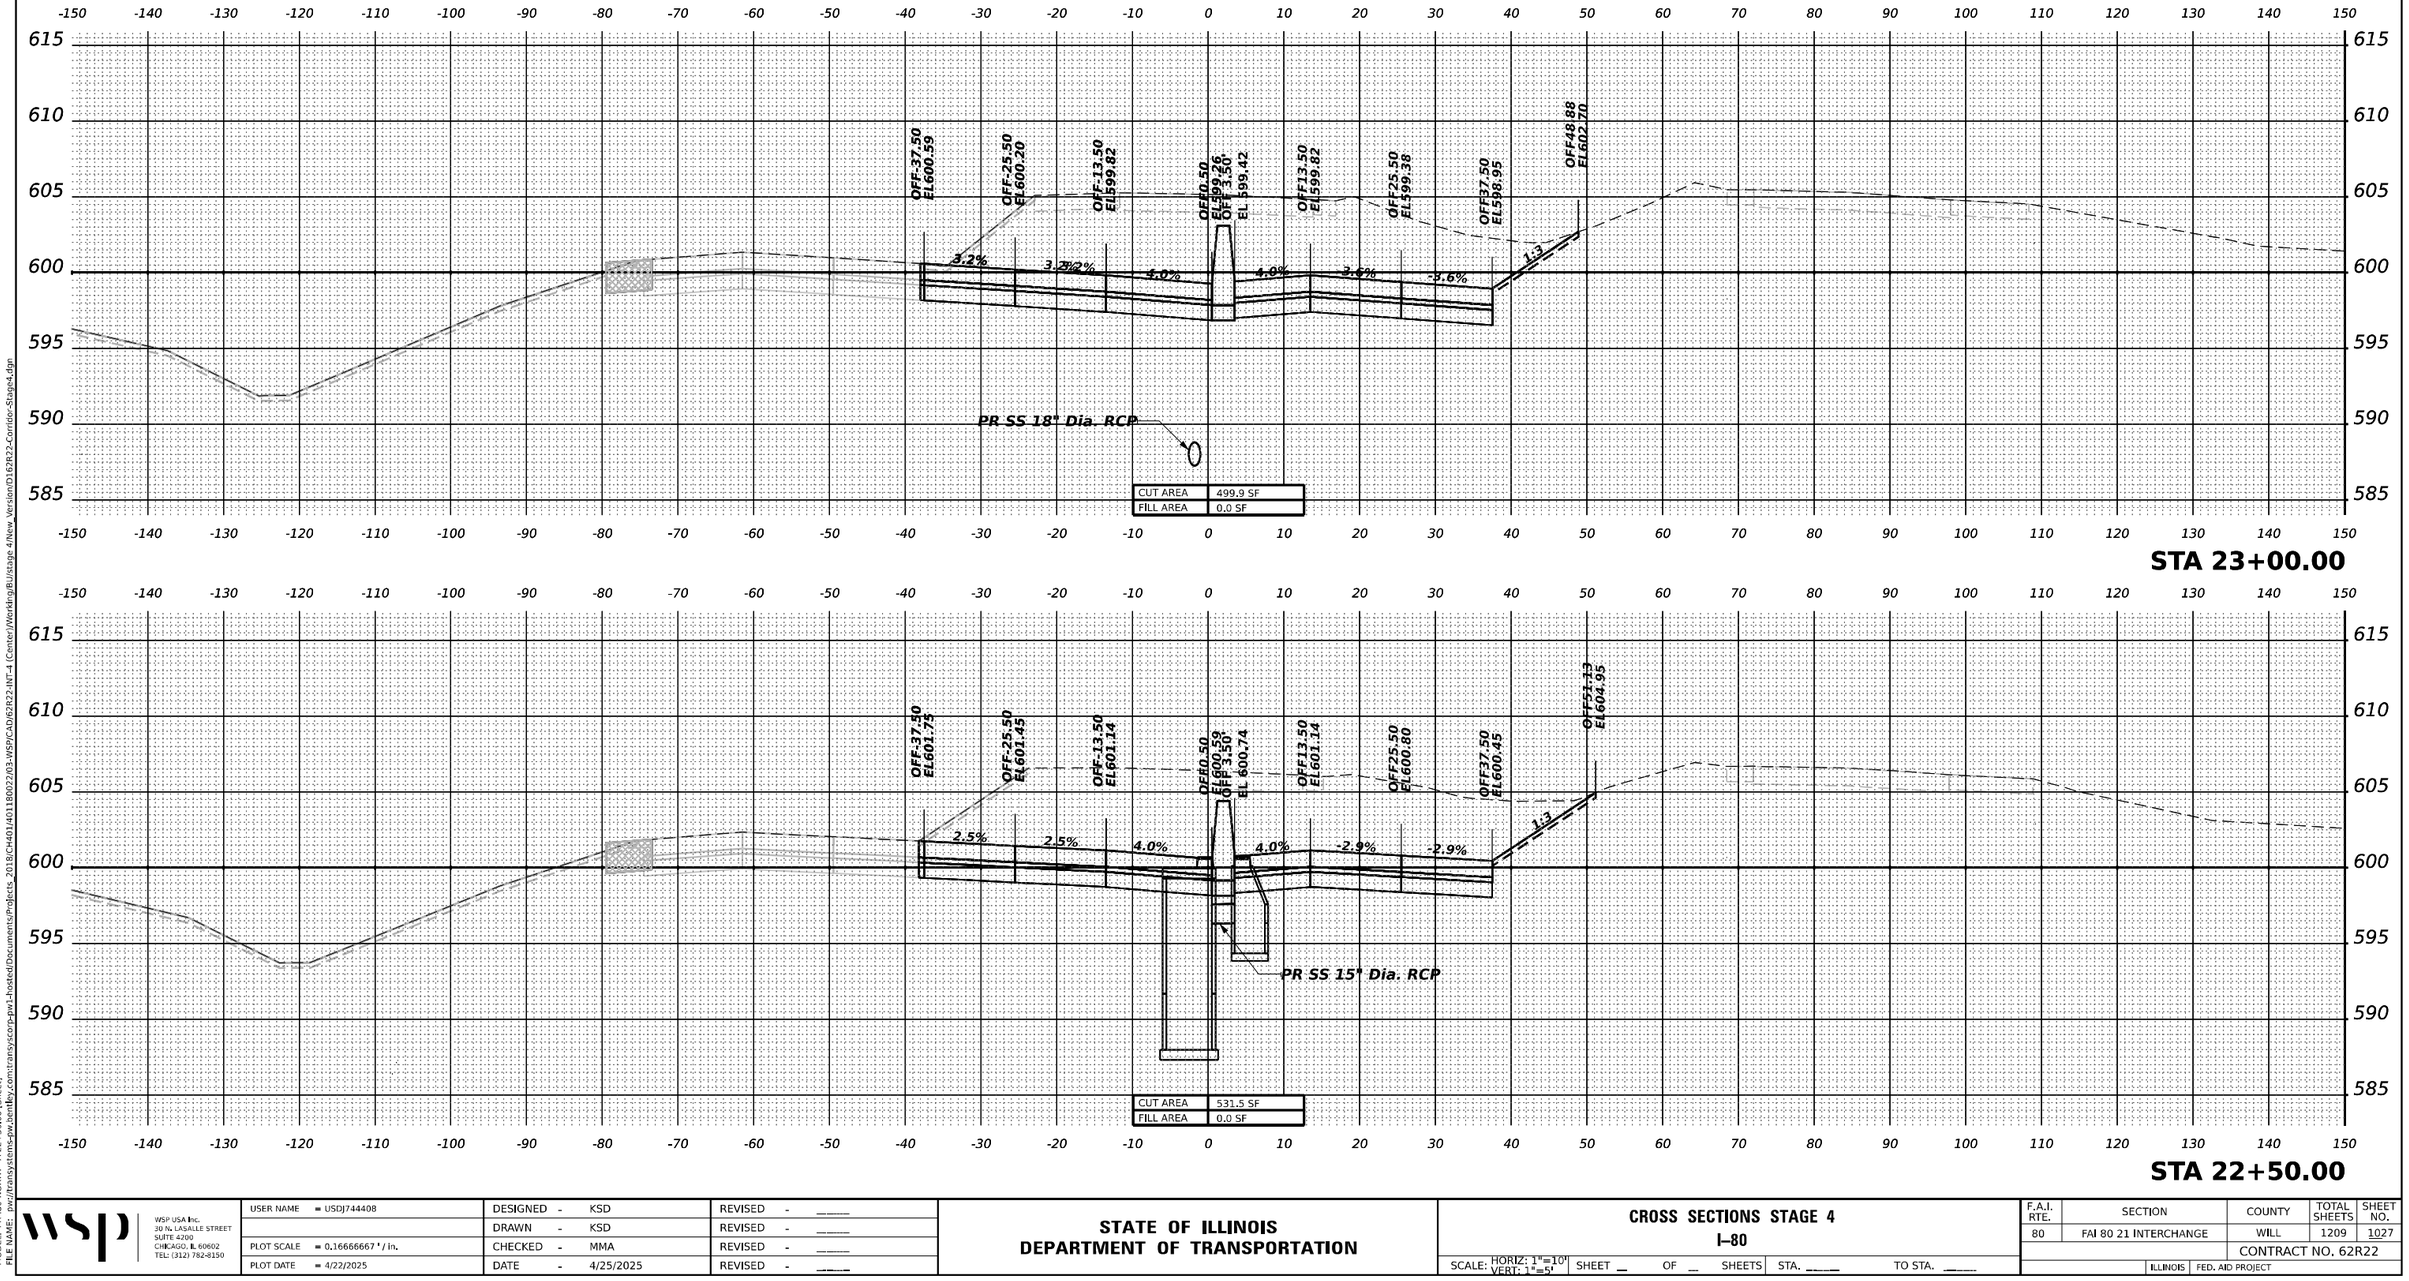

MODEL: PR-I80-NORTH - A 22+50.00 [Sheet]
FILE NAME: pw://transystems-pw.bentley.com:transystcorp-pw1-hosted/Documents/Projects_2018/C-14401/d01180022/03-WSP/CAD/62R22-INT-1 (Center)/Working/BU/stage 4/New_Version/D162R22-Corridor-Stage4.dgn

WSP USA Inc.
30 N. LASALLE STREET
SUITE 4200
CHICAGO, IL 60602
TEL: (312) 782-8150


USER NAME = USDJ744408	DESIGNED - KSD	REVISED -			
	DRAWN - KSD	REVISED -			
PLOT SCALE = 0.16666667 ' / in.	CHECKED - MMA	REVISED -			
PLOT DATE = 4/22/2025	DATE - 4/25/2025	REVISED -			

STATE OF ILLINOIS
DEPARTMENT OF TRANSPORTATION

CROSS SECTIONS STAGE 4
I–80

SCALE: HORIZ: 1"=10'
VERT: 1"=5'
SHEET __ OF __ SHEETS STA. _____ TO STA. _____

F.A.I. RTE.	SECTION	COUNTY	TOTAL SHEETS	SHEET NO.
80	FAI 80 21 INTERCHANGE	WILL	1209	1027
		CONTRACT NO. 62R22		
	ILLINOIS FED. AID PROJECT			

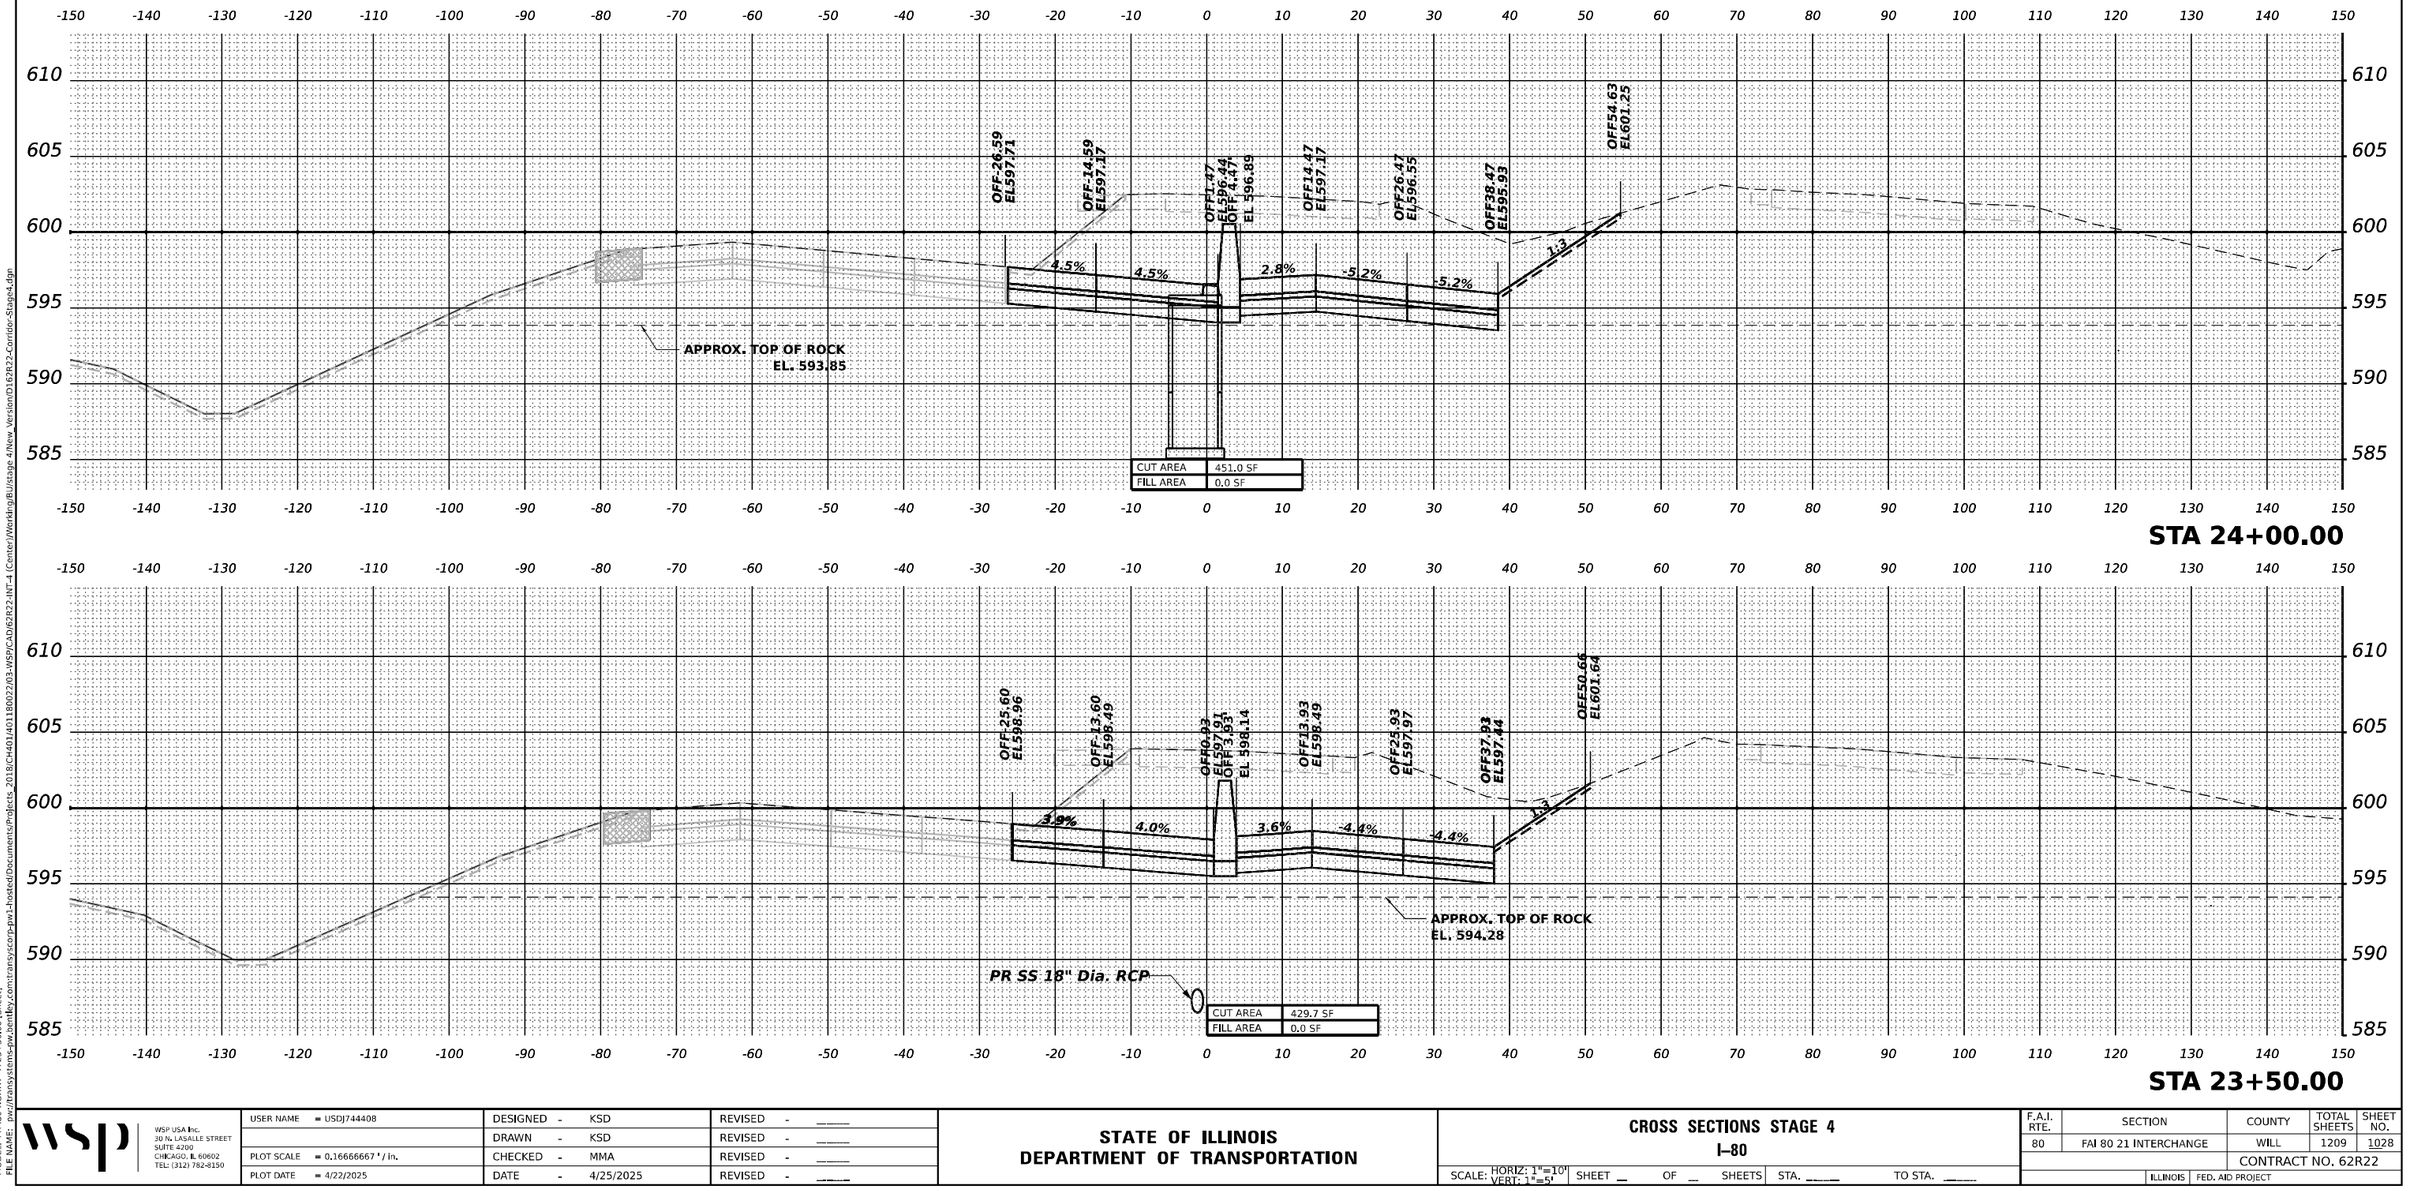

MODEL: PR-I80-NORTH - A 23+50.00 [Sheet]
FILE NAME: pw://transystems-pw.bentley.com:transystcorp-pw1-hosted/Documents/Projects_2018/CH4011401180022/03-WSP/CAD/62R22-INT-4 (Center)/Working/BJ/Stage 4/New_Version/D162R22-Corridor-Stage4.dgn

WSP USA Inc.
30 N. LASALLE STREET
SUITE 4200
CHICAGO, IL 60602
TEL: (312) 782-8150


USER NAME = USDJ744408	DESIGNED - KSD	REVISED -	
	DRAWN - KSD	REVISED -	
PLOT SCALE = 0.16666667 ' / in.	CHECKED - MMA	REVISED -	
PLOT DATE = 4/22/2025	DATE - 4/25/2025	REVISED -	

STATE OF ILLINOIS
DEPARTMENT OF TRANSPORTATION

CROSS SECTIONS STAGE 4
I–80

SCALE: HORIZ: 1"=10'
VERT: 1"=5'
SHEET __ OF __ SHEETS STA. _____ TO STA. _____

F.A.I. RTE.	SECTION	COUNTY	TOTAL SHEETS	SHEET NO.
80	FAI 80 21 INTERCHANGE	WILL	1209	1028
		CONTRACT NO. 62R22		
		ILLINOIS	FED. AID PROJECT	

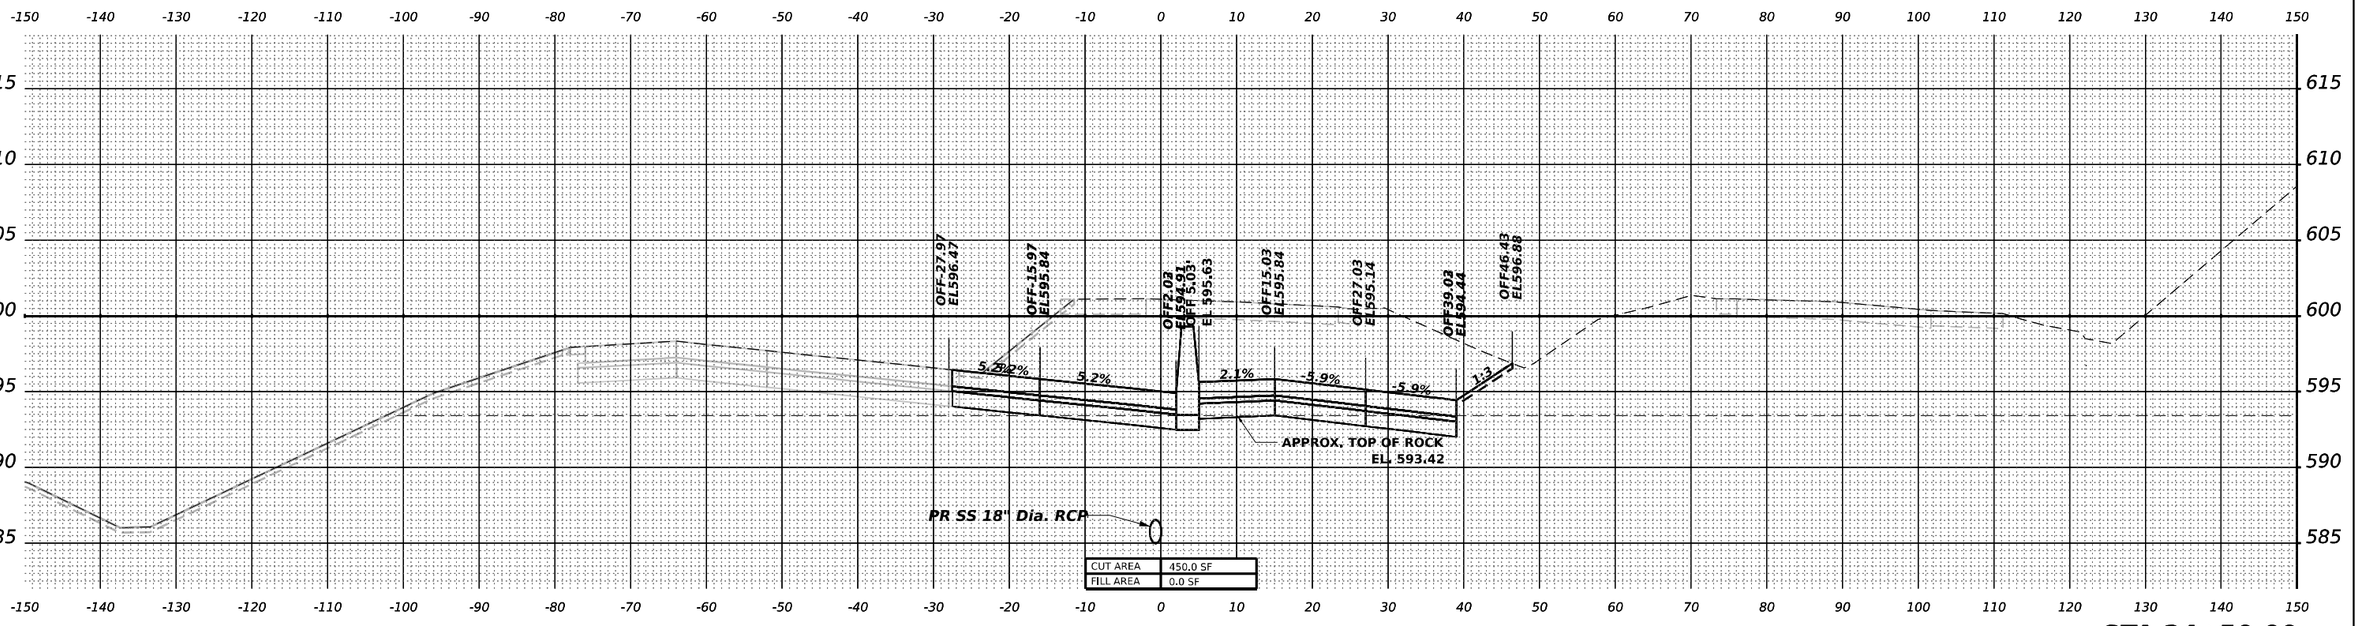

MODEL: PR-I80-NORTH - A 24+50.00 [Sheet]
FILE NAME: pw://transystems-pw.bentley.com:transystcorp-pw1-hosted/Documents/Projects_2018/CH401/401180022/03-WSP/CAD/62R22-INT-4 (Center)/Working/BU/stage 4/New_Version/D162R22-Corridor-Stage4.dgn

WSP USA Inc.
20 N. LASALLE STREET
SUITE 4200
CHICAGO, IL 60602
TEL: (312) 782-8150


USER NAME = USDJ744408	DESIGNED - KSD	REVISED -	
	DRAWN - KSD	REVISED -	
PLOT SCALE = 0.16666667 ' / in.	CHECKED - MMA	REVISED -	
PLOT DATE = 4/22/2025	DATE - 4/25/2025	REVISED -	

STATE OF ILLINOIS
DEPARTMENT OF TRANSPORTATION

CROSS SECTIONS STAGE 4
I–80

SCALE: HORIZ: 1"=10'
VERT: 1"=5'
SHEET __ OF __ SHEETS
STA. _____ TO STA. _____

F.A.I. RTE.	SECTION	COUNTY	TOTAL SHEETS	SHEET NO.
80	FAI 80 21 INTERCHANGE	WILL	1209	1029
		CONTRACT NO. 62R22		
	ILLINOIS	FED. AID PROJECT		

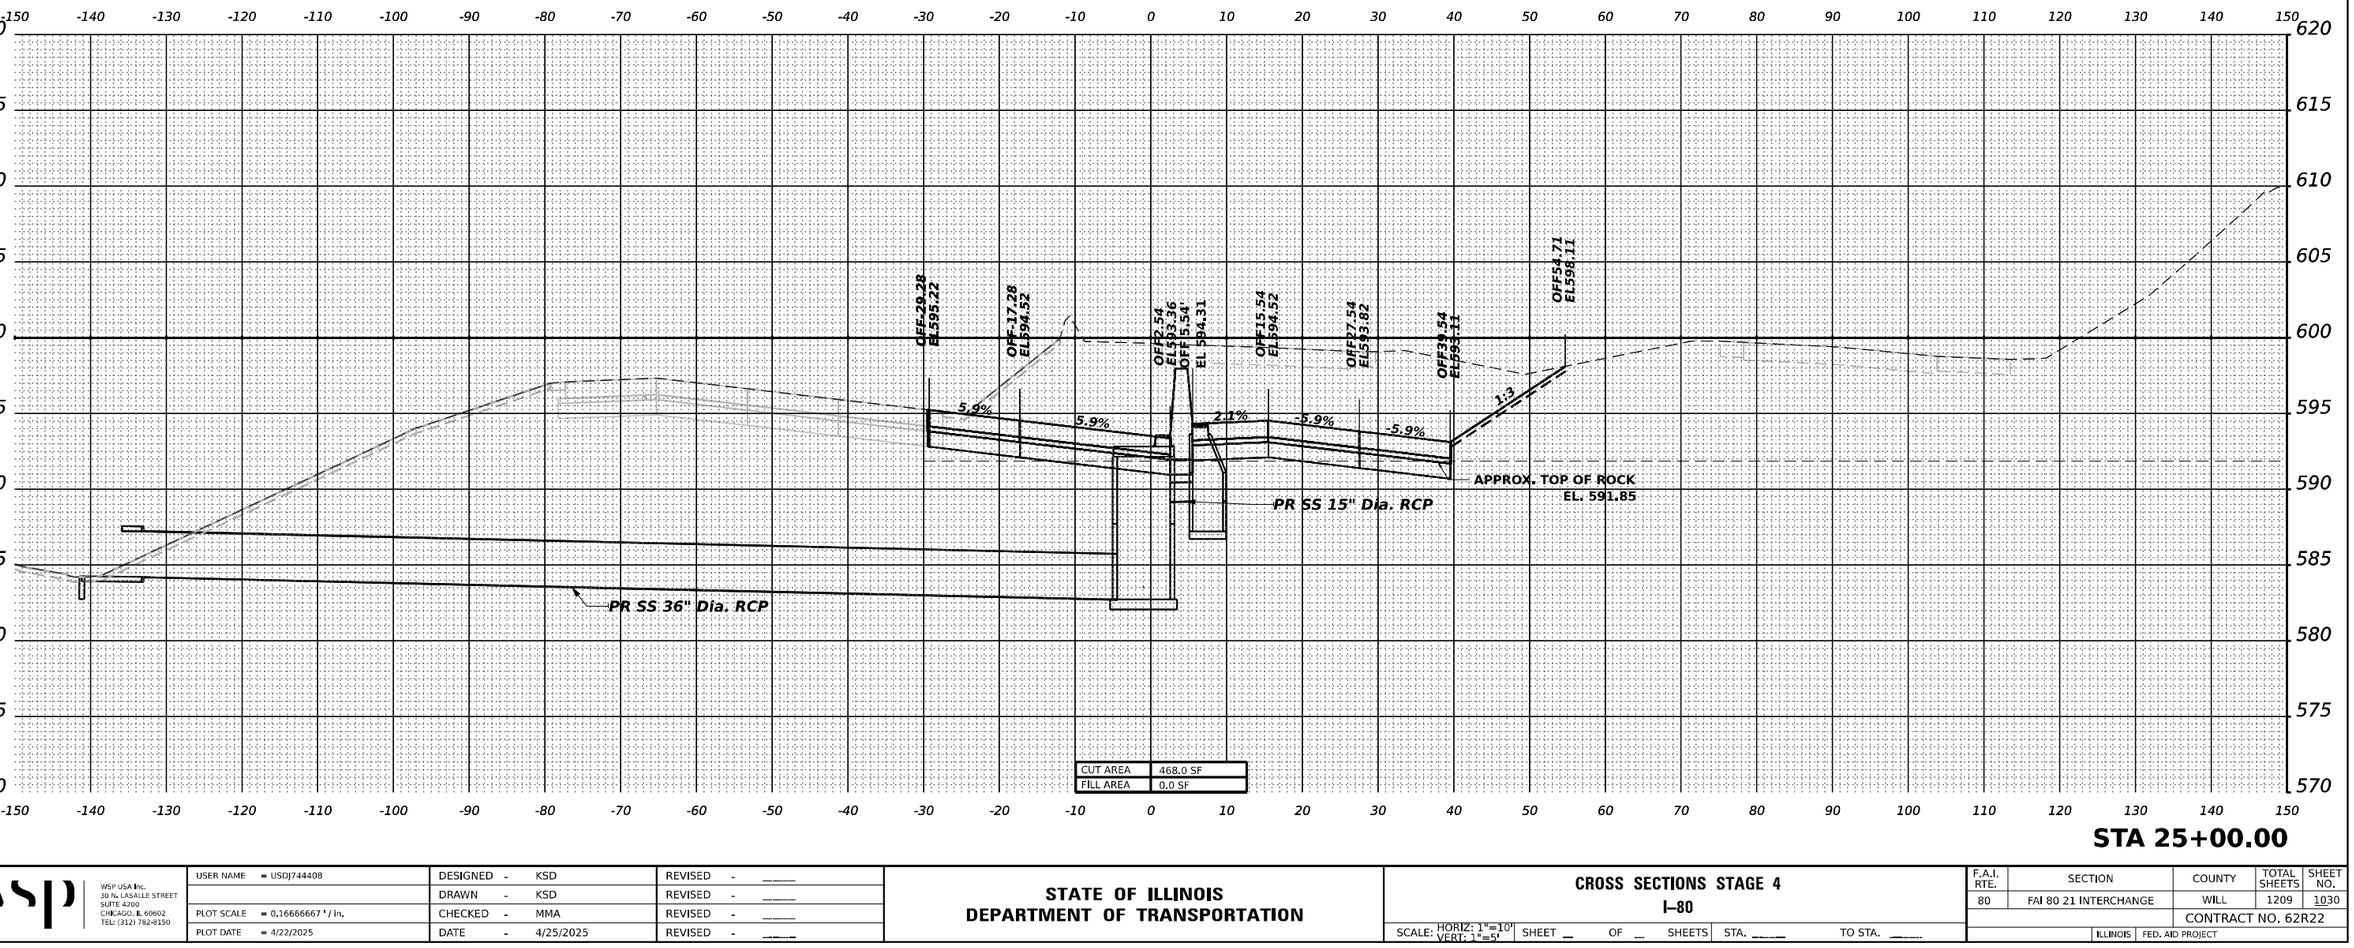

MODEL: PR-I80-NORTH - A 25+00.00-1 [Sheet]
FILE NAME: pw://transystems-pw.bentley.com:transystcorp-pw1-hosted/Documents/Projects_2018/CH401401180022/03-WSP/CAD/62R22-INT-4 (Center)/Working/BU/stage 4/New_Version/D162R22-Corridor-Stage4.dgn

WSP USA Inc.
30 N. LASALLE STREET
SUITE 4200
CHICAGO, IL 60602
TEL: (312) 782-0150


USER NAME = USDJ744408	DESIGNED - KSD	REVISED -	
	DRAWN - KSD	REVISED -	
PLOT SCALE = 0.16666667 ' / in.	CHECKED - MMA	REVISED -	
PLOT DATE = 4/25/2025	DATE - 4/25/2025	REVISED -	

STATE OF ILLINOIS
DEPARTMENT OF TRANSPORTATION

CROSS SECTIONS STAGE 4
I–80

SCALE: HORIZ: 1"=10'
VERT: 1"=5'
SHEET __ OF __ SHEETS
STA. _____ TO STA. _____

F.A.I. RTE.	SECTION	COUNTY	TOTAL SHEETS	SHEET NO.
80	FAI 80 21 INTERCHANGE	WILL	1209	1030
		CONTRACT NO. 62R22		
	ILLINOIS	FED. AID PROJECT		

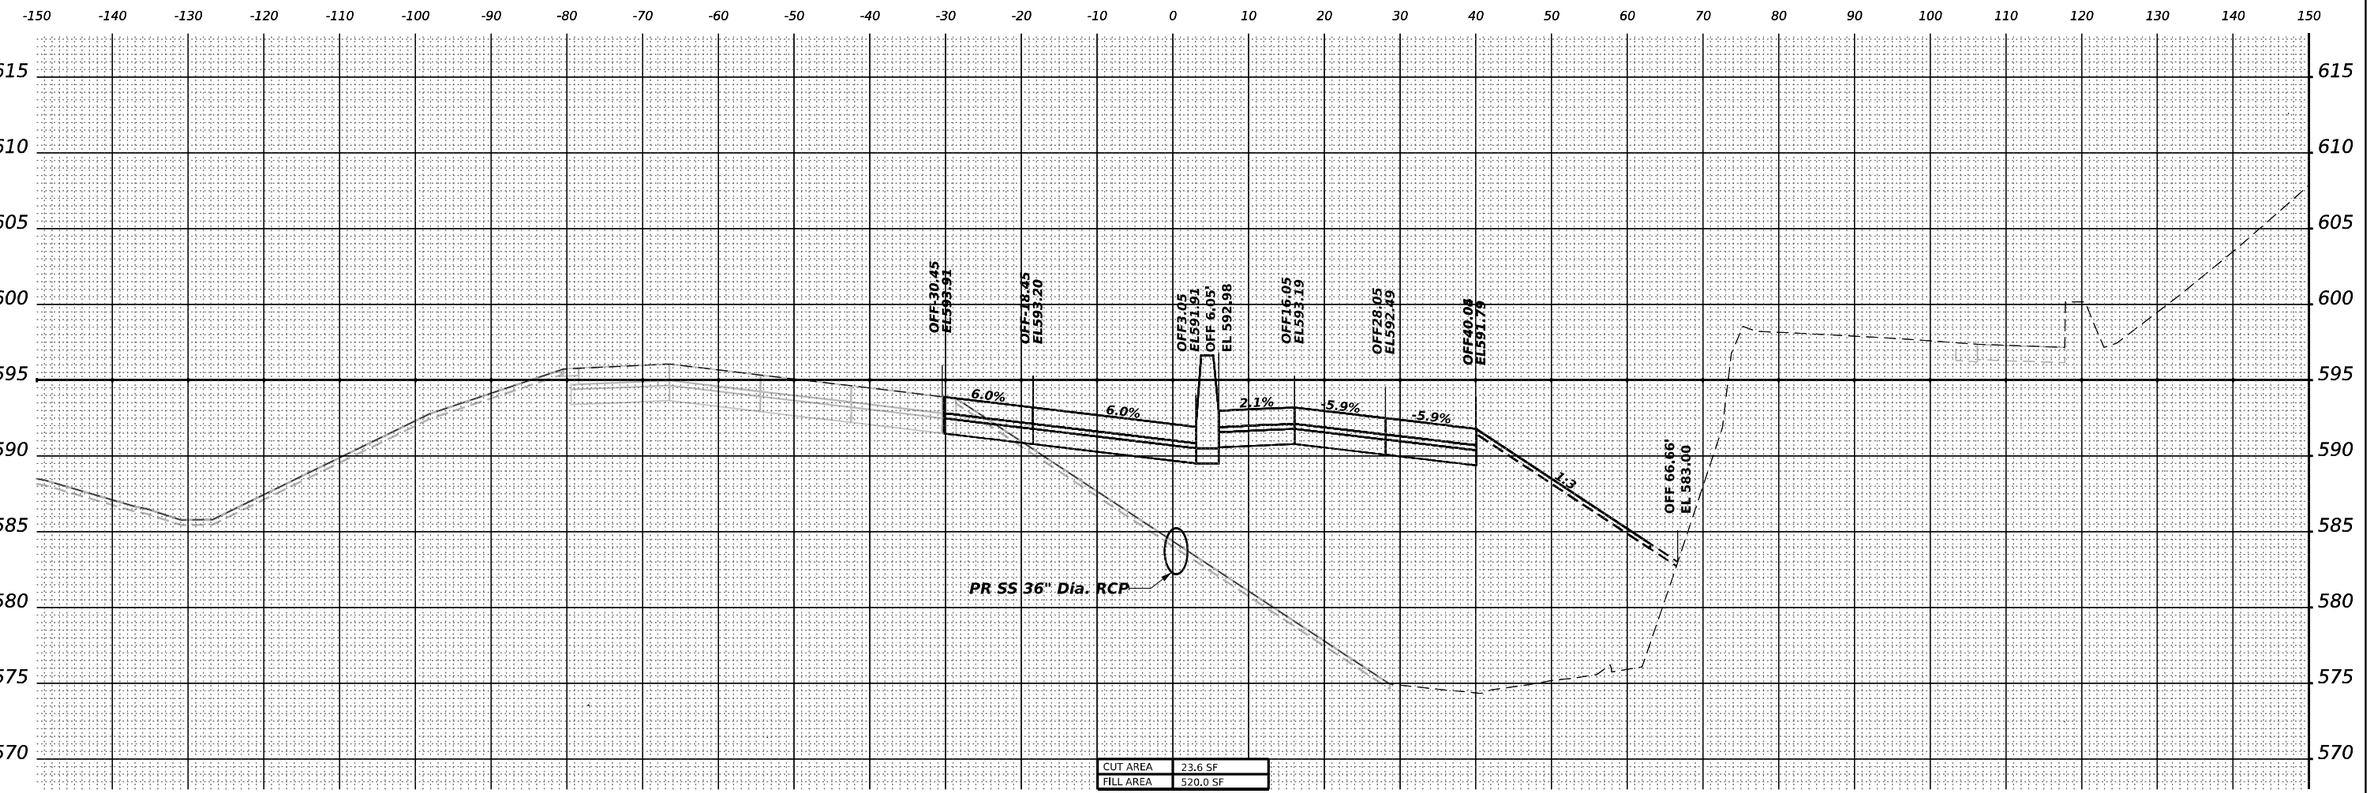

MODEL: PR-80-NORTH - A 25+50.00-1 [Sheet]
FILE NAME: pw://transystems-pw.bentley.com:transystcorp-pw1-hosted/Documents/Projects_2018/CH401/401180022/03-WSP/CAD/62R22-INT-4 (Center)/Working/BJ/stage 4/New_Version/D162R22-Corridor-Stage4.dgn

WSP USA Inc.
30 N. LASALLE STREET
SUITE 4200
CHICAGO, IL 60602
TEL: (312) 782-8150


USER NAME = USDJ744408	DESIGNED - KSD	REVISED -			
	DRAWN - KSD	REVISED -			
PLOT SCALE = 0.16666667 ' / in.	CHECKED - MMA	REVISED -			
PLOT DATE = 4/22/2025	DATE - 4/25/2025	REVISED -			

STATE OF ILLINOIS
DEPARTMENT OF TRANSPORTATION

CROSS SECTIONS STAGE 4
I–80

SCALE: HORIZ: 1"=10'
VERT: 1"=5'
SHEET __ OF __ SHEETS STA. _____ TO STA. _____

F.A.I. RTE.	SECTION	COUNTY	TOTAL SHEETS	SHEET NO.
80	FAI 80 21 INTERCHANGE	WILL	1209	1031
		CONTRACT NO. 62R22		
	ILLINOIS	FED. AID PROJECT		

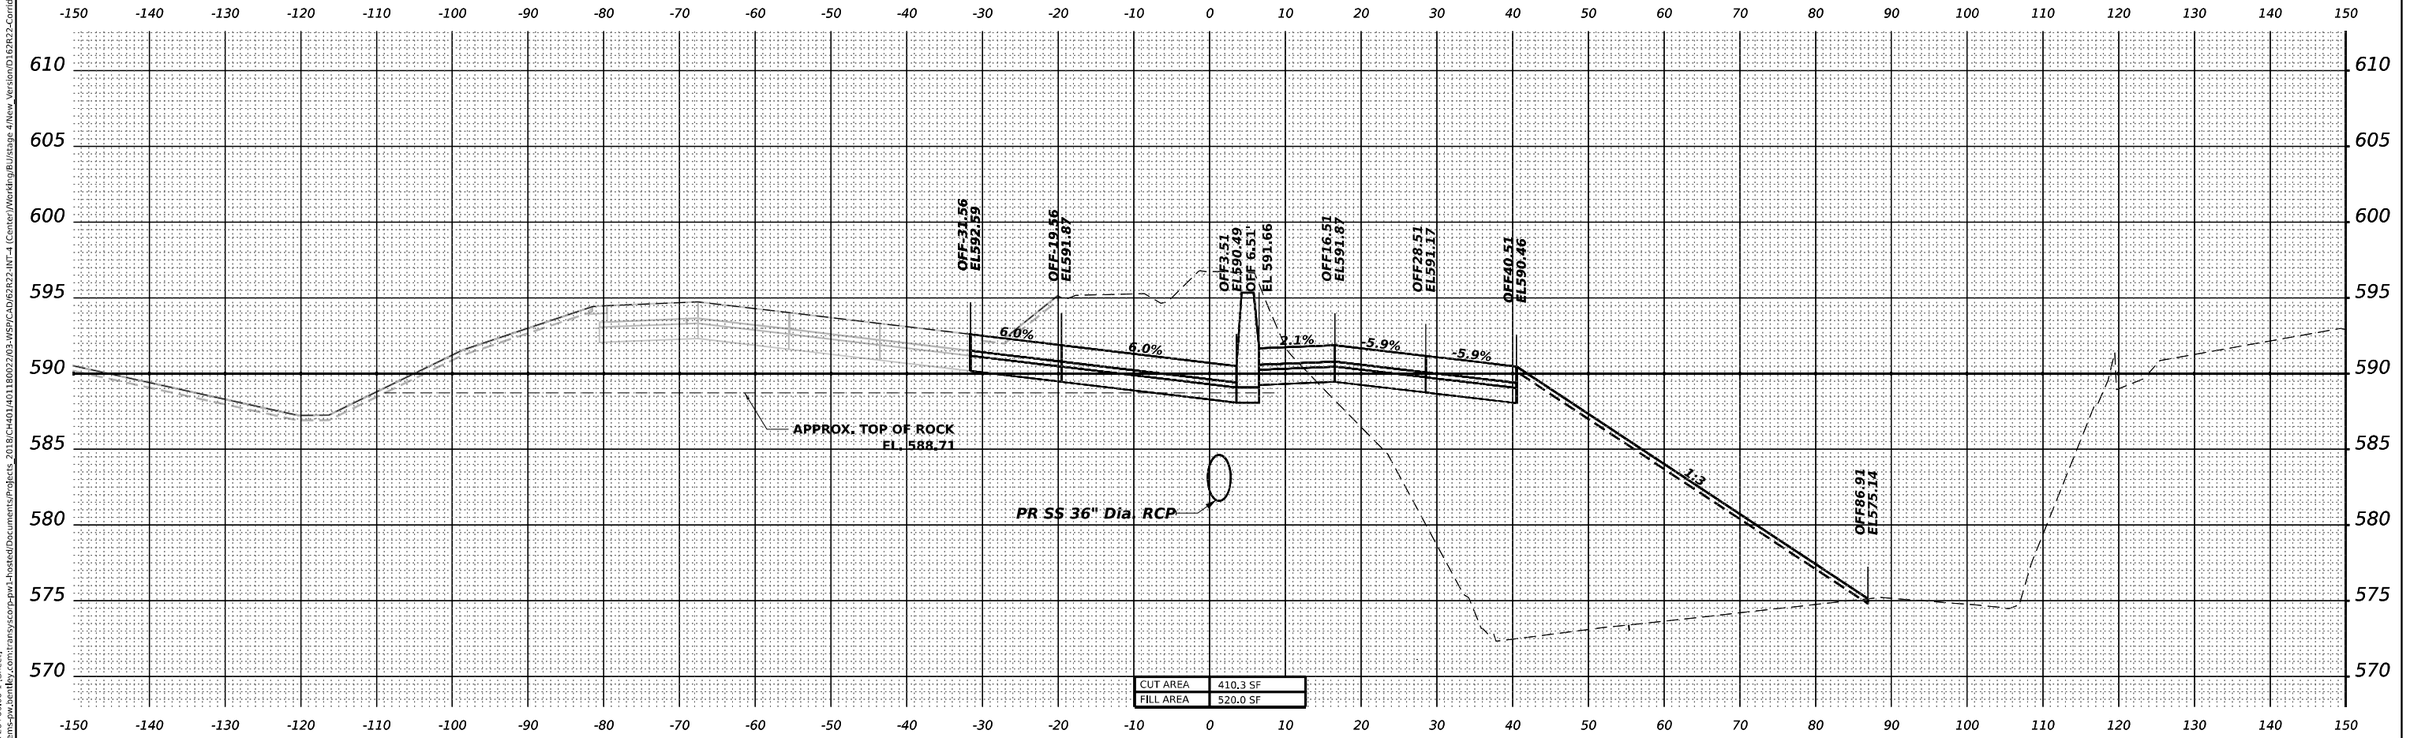

MODEL: PR-IBO-NORTH - A 26+00.00-1 [Sheet]
FILE NAME: pw://transystems-pw.bentley.com:transystems-pw-pw1-hosted/Documents/Projects_2018/CH401401180022/03-WSP/CAD/62R22-INT-4 (Center)/Working/BU/stage 4/New_Version/D162R22-Corridor-Stage4.dgn

WSP USA Inc.
30 N. LASALLE STREET
SUITE 4200
CHICAGO, IL 60602
TEL: (312) 782-8130


USER NAME = USDJ744408	DESIGNED - KSD	REVISED - _____
	DRAWN - KSD	REVISED - _____
PLOT SCALE = 0.16666667 ' / in.	CHECKED - MMA	REVISED - _____
PLOT DATE = 4/22/2025	DATE - 4/25/2025	REVISED - _____

STATE OF ILLINOIS
DEPARTMENT OF TRANSPORTATION

CROSS SECTIONS STAGE 4
I–80

SCALE: HORIZ: 1"=10'
VERT: 1"=5' | SHEET __ OF __ SHEETS | STA. _____ | TO STA. _____

F.A.I. RTE.	SECTION	COUNTY	TOTAL SHEETS	SHEET NO.
80	FAI 80 21 INTERCHANGE	WILL	1209	1032
		CONTRACT NO. 62R22		
	ILLINOIS	FED. AID PROJECT		

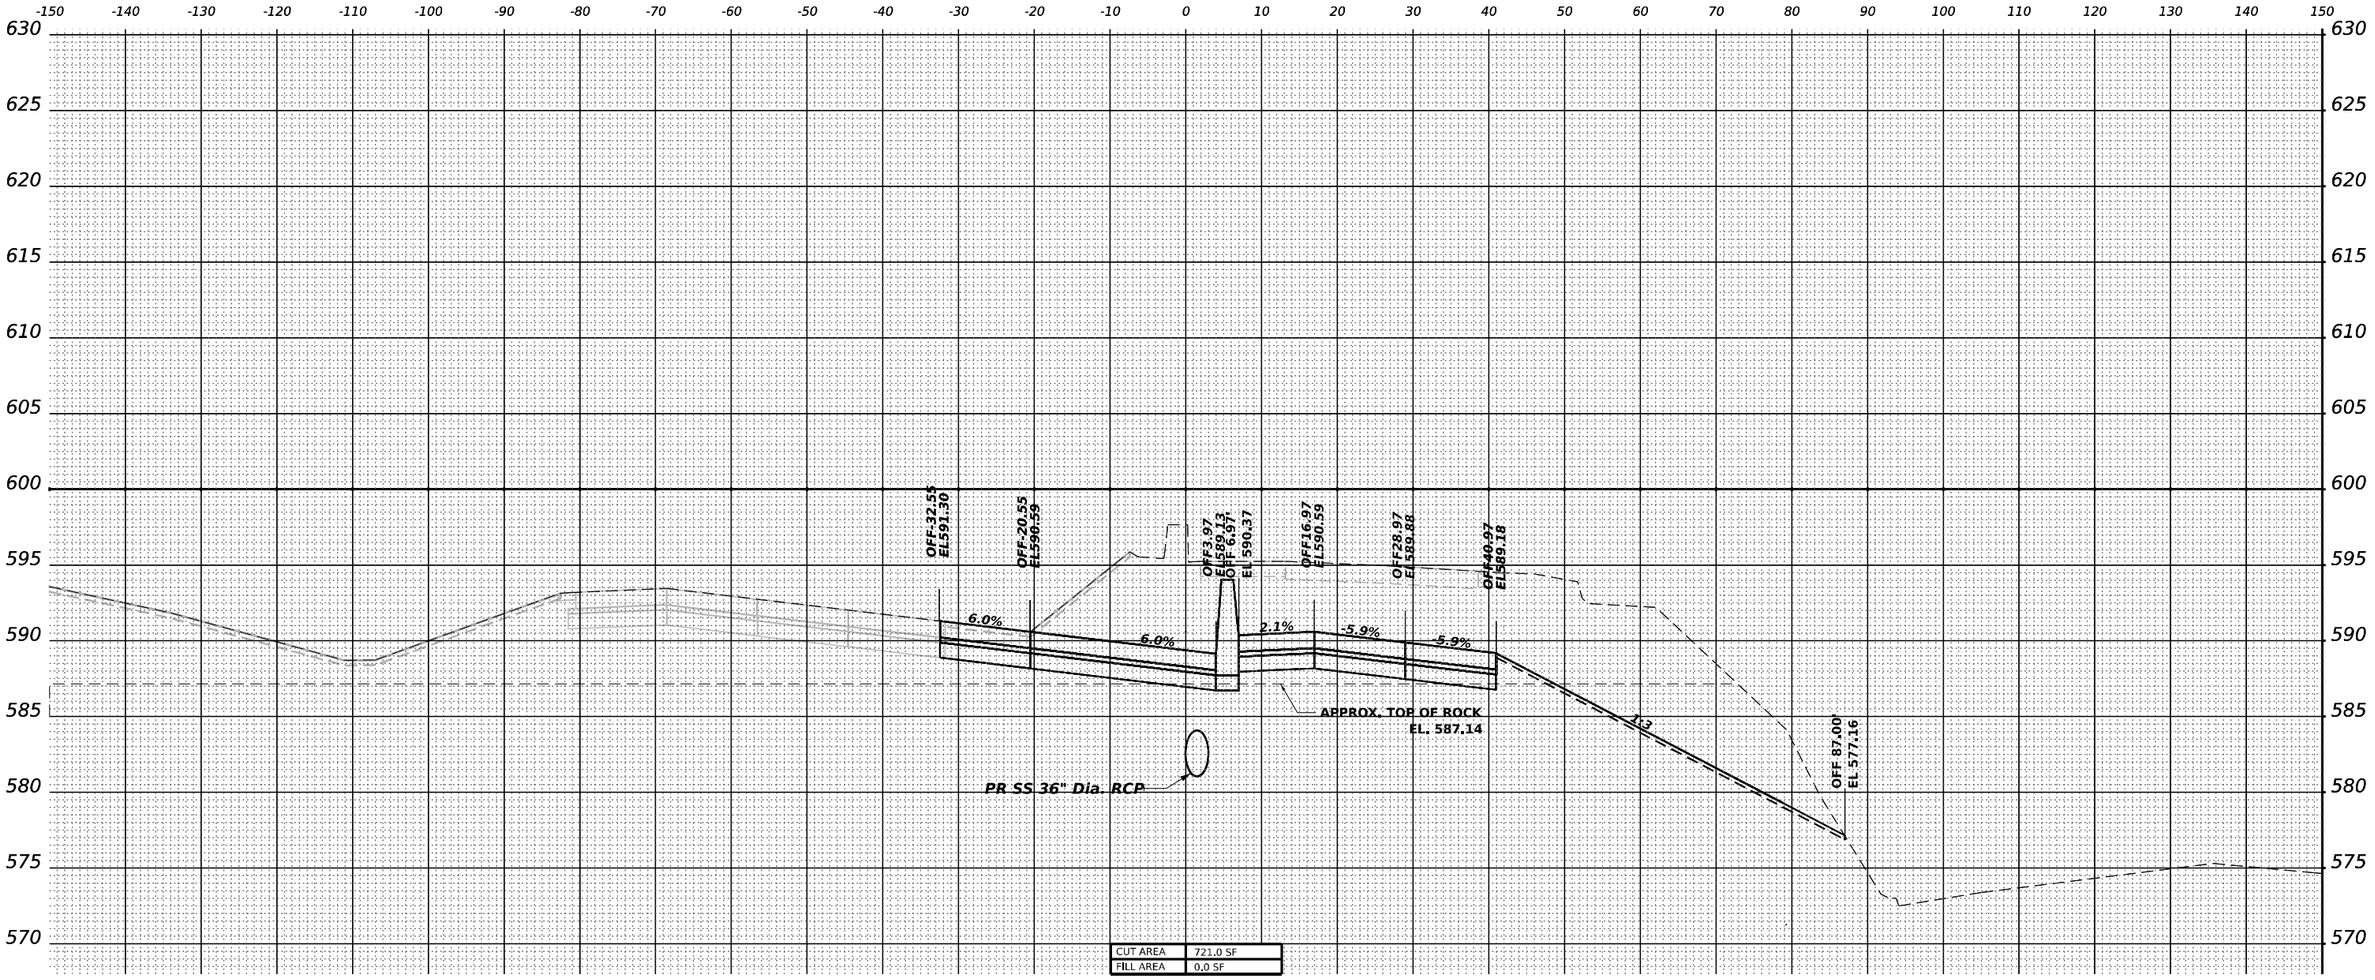

STA 26+50.00

MODEL: PR-80-NORTH - A 26+50.00-1 [Sheet]
FILE NAME: pw://transystems-pw.bentley.com:transystcorp-pw1-hosted/Documents/Projects_2018/CH4011401180022/03-WSP/CAD/62R22-INT-4 (Center)/Working/BU/Stage 4/New_Version/D162R22-Corridor-Stage4.dgn

WSP USA Inc.
30 N. LASALLE STREET
SUITE 4200
CHICAGO, IL 60602
TEL: (312) 782-8150


USER NAME = USDJ744408	DESIGNED - KSD	REVISED -	
	DRAWN - KSD	REVISED -	
PLOT SCALE = 0.16666667 ' / in.	CHECKED - MMA	REVISED -	
PLOT DATE = 4/22/2025	DATE - 4/25/2025	REVISED -	

STATE OF ILLINOIS
DEPARTMENT OF TRANSPORTATION

CROSS SECTIONS STAGE 4
I-80

SCALE: HORIZ: 1"=10' VERT: 1"=5' | SHEET __ OF __ SHEETS | STA. _____ | TO STA. _____

F.A.I. RTE.	SECTION	COUNTY	TOTAL SHEETS	SHEET NO.
80	FAI 80 21 INTERCHANGE	WILL	1209	1033
		CONTRACT NO. 62R22		
	ILLINOIS	FED. AID PROJECT		

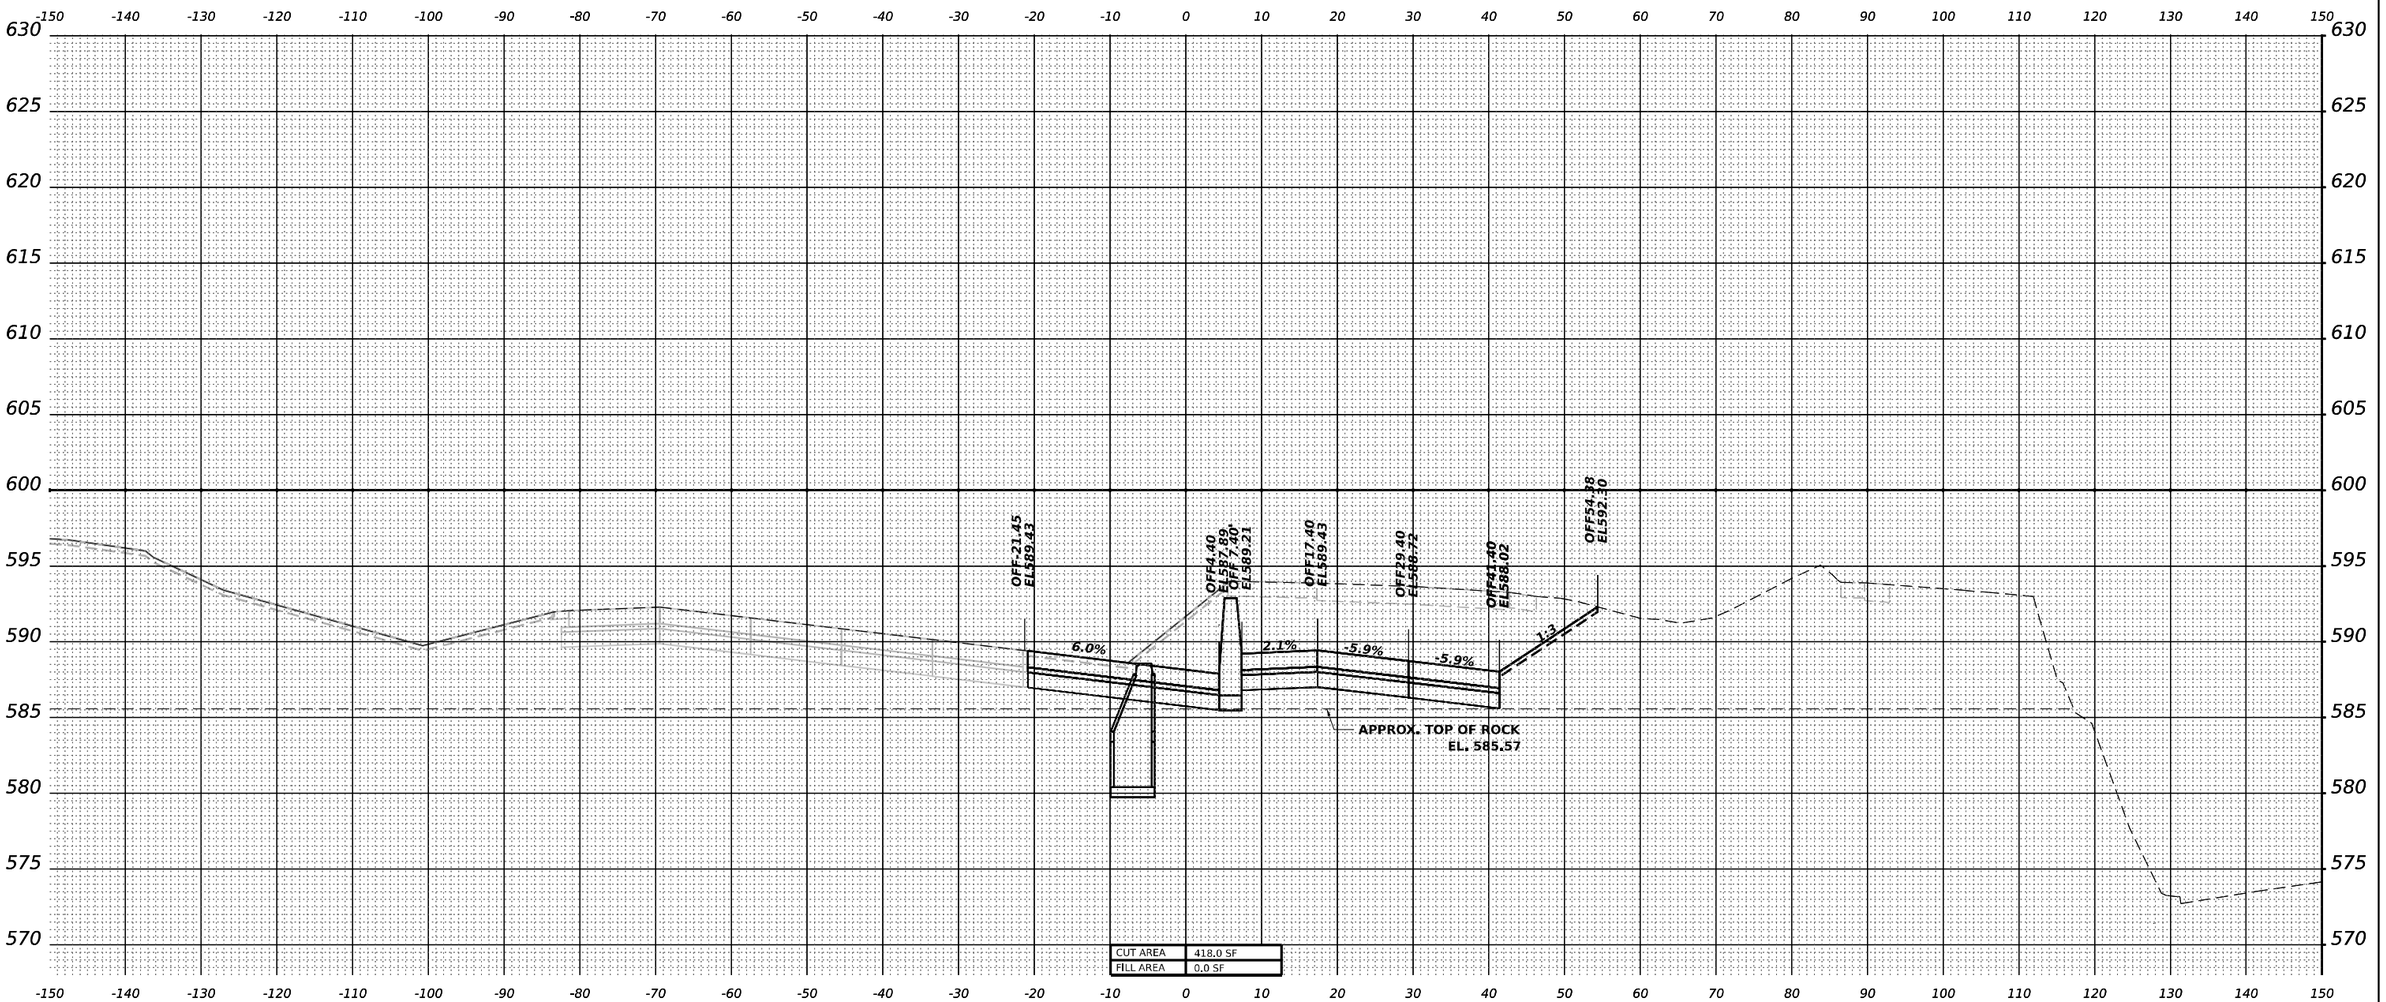

MODEL: PR-80-NORTH - A 27+00.00-1 [Sheet]
FILE NAME: pw://transystems-pw.bentley.com:transystcorp-pw1-hosted/Documents/Projects_2018/CH401/401180022/03-WSP/CAD/62R22-INT-1 (Center)/Working/BJ/stage 4/New_Version/D162R22-Corridor-Stage4.dgn

WSP USA Inc.
30 N. LASALLE STREET
SUITE 4200
CHICAGO, IL 60602
TEL: (312) 782-8150


USER NAME = USDJ744408	DESIGNED - KSD	REVISED -			
	DRAWN - KSD	REVISED -			
PLOT SCALE = 0.16666667 ' / in.	CHECKED - MMA	REVISED -			
PLOT DATE = 4/22/2025	DATE - 4/25/2025	REVISED -			

STATE OF ILLINOIS
DEPARTMENT OF TRANSPORTATION

CROSS SECTIONS STAGE 4
I–80

SCALE: HORIZ: 1"=10'
VERT: 1"=5'
SHEET __ OF __ SHEETS STA. _____ TO STA. _____

F.A.I. RTE.	SECTION	COUNTY	TOTAL SHEETS	SHEET NO.
80	FAI 80 21 INTERCHANGE	WILL	1209	1034
		CONTRACT NO. 62R22		
		ILLINOIS	FED. AID PROJECT	

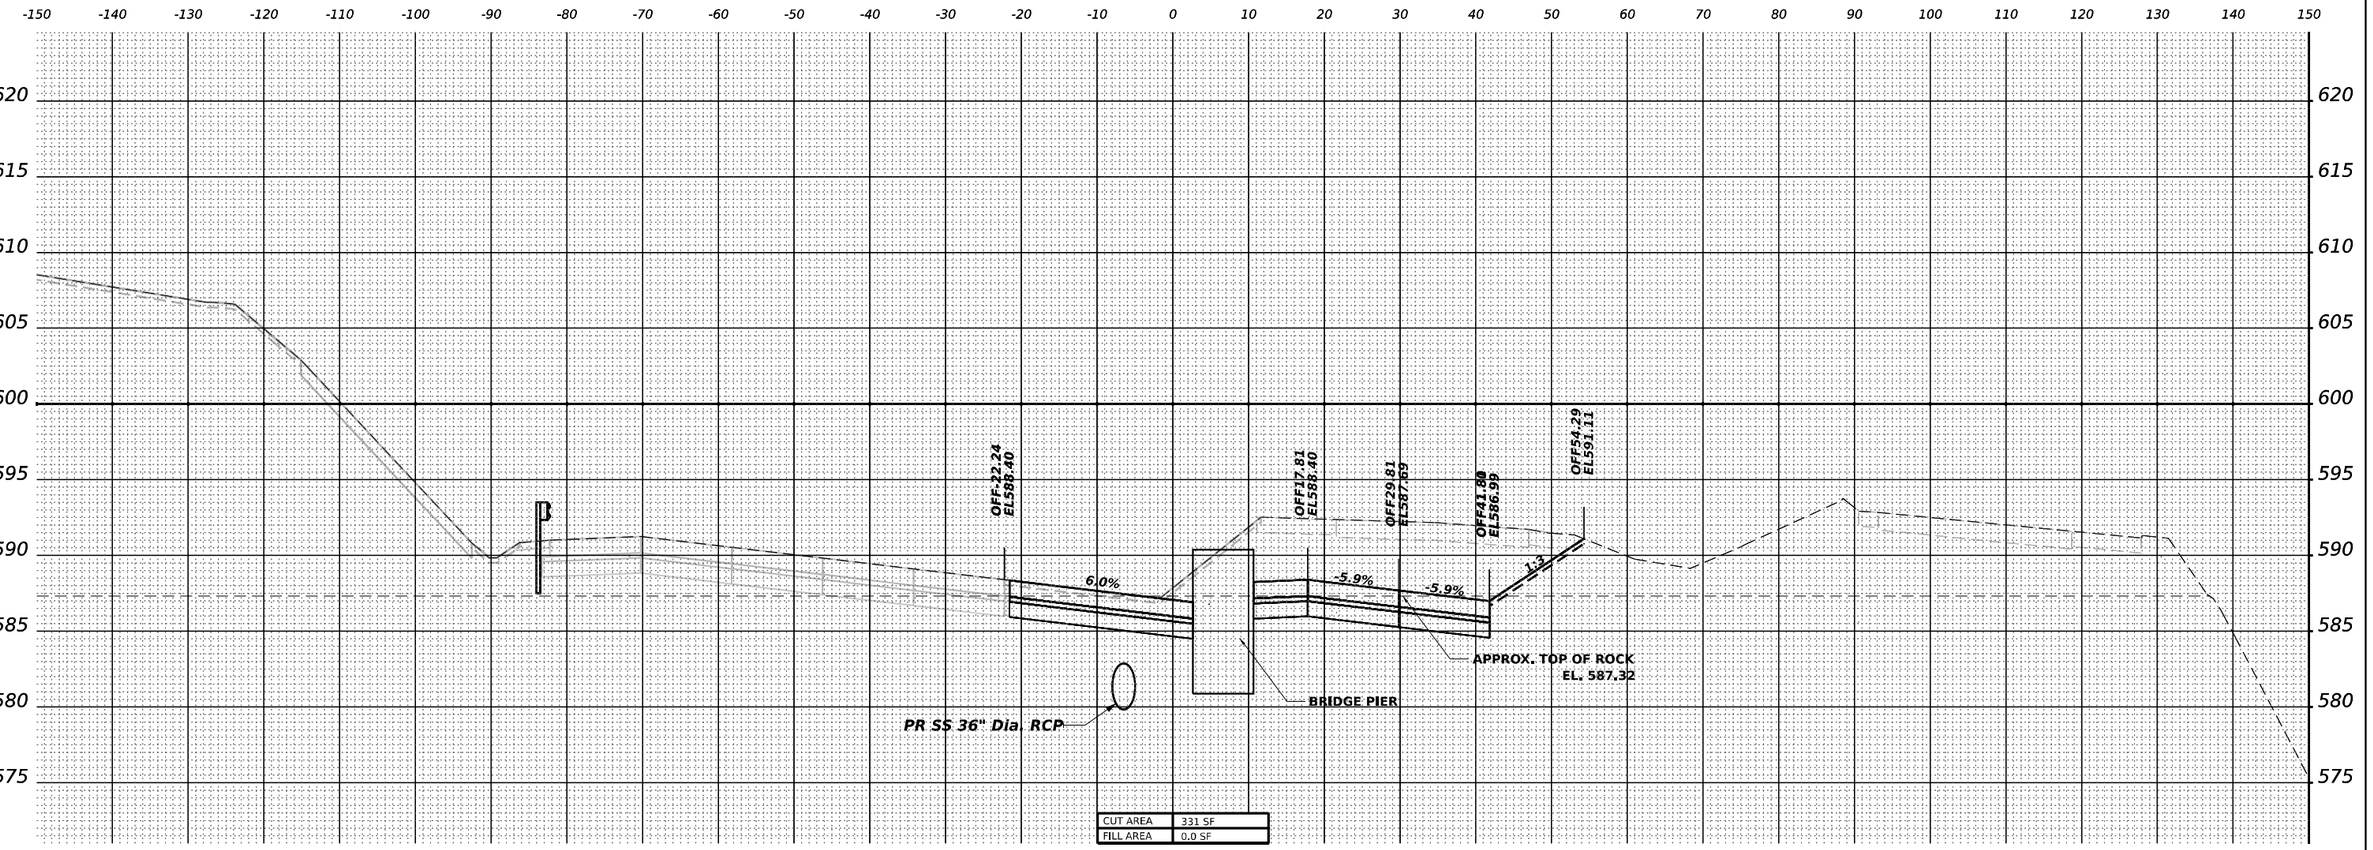

STA 27+50.00

MODEL: PR-I80-NORTH - A 27+50.00-1 [Sheet]
FILE NAME: pw://transystems-pw.bentley.com:transystcorp-pw1-hosted/Documents/Projects_2018/CH401401180022/03-WSP/CAD/62R22-INT-4 (Center)/Working/BU/stage 4/New_Version/D162R22-Corridor-Stage4.dgn

WSP USA Inc.
30 N. LASALLE STREET
SUITE 4200
CHICAGO, IL 60602
TEL: (312) 782-8150


USER NAME	= USDJ744408	DESIGNED	- KSD	REVISED	-
		DRAWN	- KSD	REVISED	-
PLOT SCALE	= 0.16666667 ' / in.	CHECKED	- MMA	REVISED	-
PLOT DATE	= 4/22/2025	DATE	- 4/25/2025	REVISED	-

STATE OF ILLINOIS
DEPARTMENT OF TRANSPORTATION

CROSS SECTIONS STAGE 4
I–80

SCALE: HORIZ: 1"=10' VERT: 1"=5' | SHEET __ OF __ SHEETS | STA. _____ TO STA. _____

F.A.I. RTE.	SECTION	COUNTY	TOTAL SHEETS	SHEET NO.
80	FAI 80 21 INTERCHANGE	WILL	1209	1035
		CONTRACT NO. 62R22		
	ILLINOIS	FED. AID PROJECT		

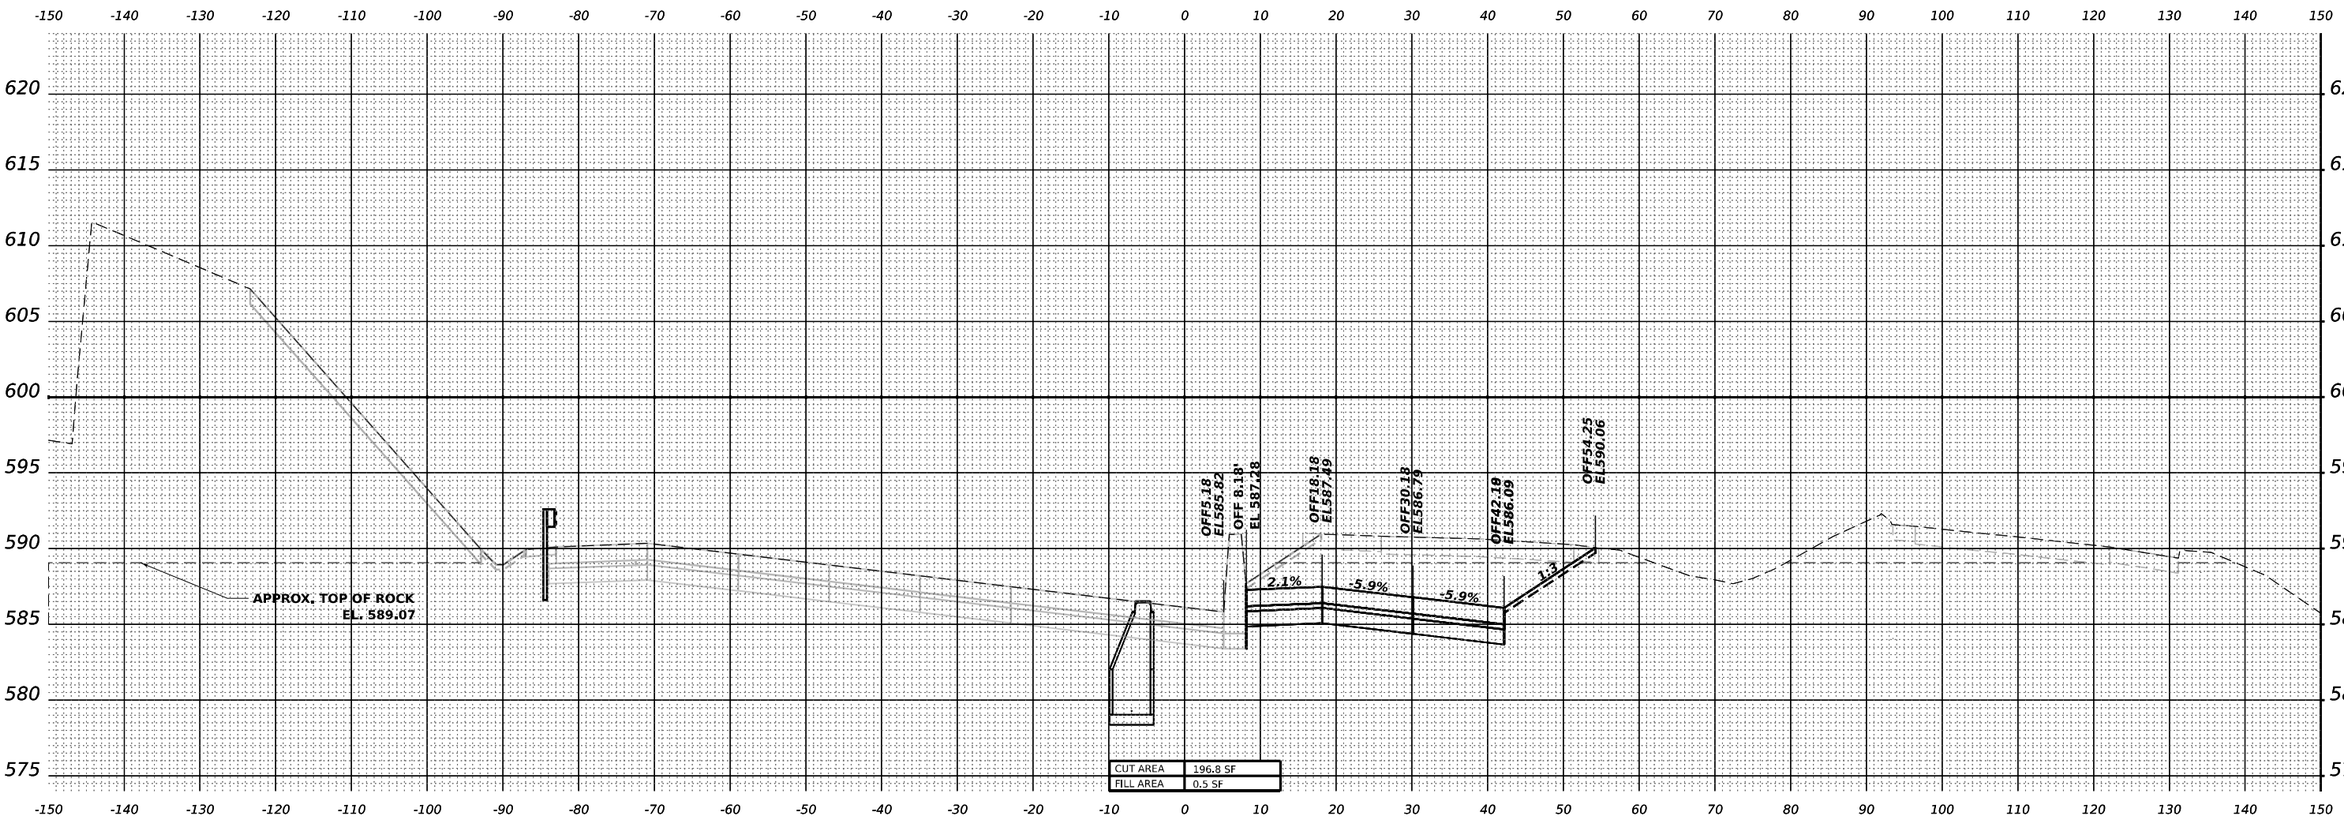

STA 28+00.00

MODEL: PR-I80-NORTH - A 28+00.00
FILE NAME: pw://transystems-pw.bentley.com:transystems-pw1-hosted/Documents/Projects_2018/CH401/401180022/03-WSP/CAD/62R22-INT-4 (Center)/Working/BJ/stage 4/New_Version/D162R22-Corridor-Stage4.dgn

WSP USA Inc.
30 N. LASALLE STREET
SUITE 4200
CHICAGO, IL 60602
TEL: (312) 782-8150


USER NAME = USDJ744408	DESIGNED - KSD	REVISED -	
	DRAWN - KSD	REVISED -	
PLOT SCALE = 0.16666667 ' / in.	CHECKED - MMA	REVISED -	
PLOT DATE = 4/22/2025	DATE - 4/25/2025	REVISED -	

STATE OF ILLINOIS
DEPARTMENT OF TRANSPORTATION

CROSS SECTIONS STAGE 4
I–80

SCALE: HORIZ: 1"=10' VERT: 1"=5' | SHEET __ OF __ SHEETS | STA. _____ TO STA. _____

F.A.I. RTE.	SECTION	COUNTY	TOTAL SHEETS	SHEET NO.
80	FAI 80 21 INTERCHANGE	WILL	1209	1036
		CONTRACT NO. 62R22		
	ILLINOIS	FED. AID PROJECT		

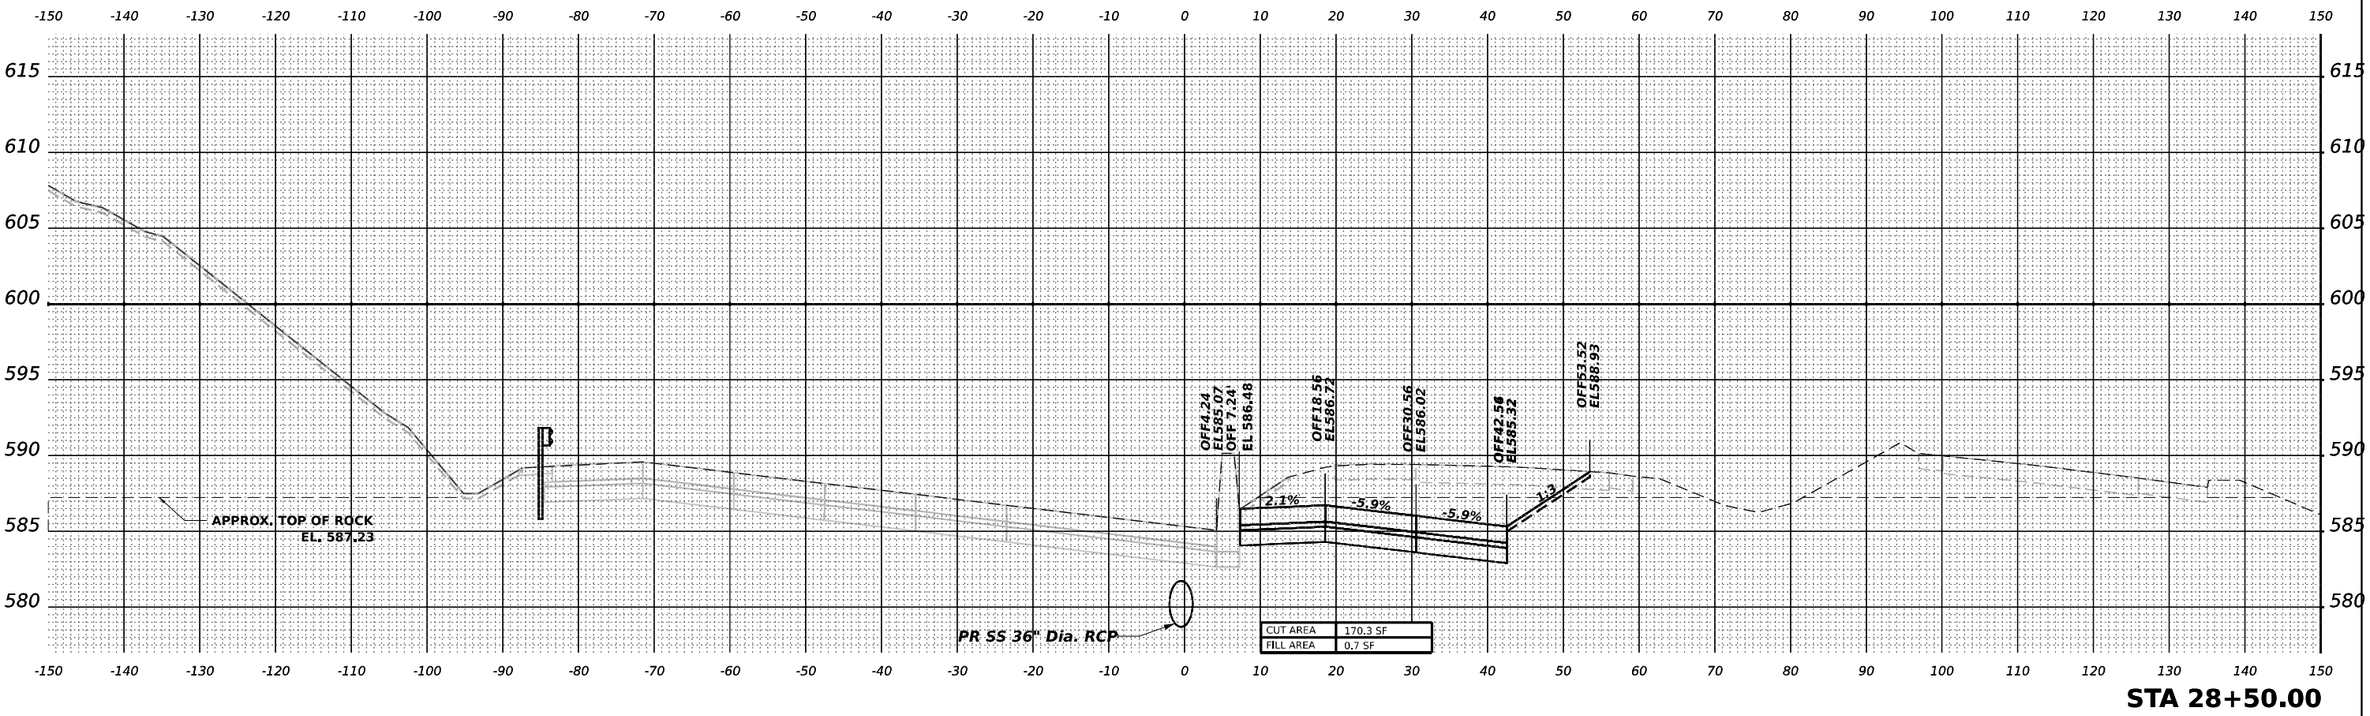

STA 28+50.00

MODEL: PR-I80-NORTH - A 28+50.00
FILE NAME: pw://transystems-pw.bentley.com:transystcorp-pw1-hosted/Documents/Projects_2018/CH401/401180022/03-WSP/CAD/62R22-INT-4 (Center)/Working/BU/stage 4/New_Version/D162R22-Corridor-Stage4.dgn

WSP USA Inc.
20 N. LASALLE STREET
SUITE 4200
CHICAGO, IL 60602
TEL: (312) 782-0150


USER NAME = USDJ744408	DESIGNED - KSD	REVISED -	
	DRAWN - KSD	REVISED -	
PLOT SCALE = 0.16666667 ' / in.	CHECKED - MMA	REVISED -	
PLOT DATE = 4/22/2025	DATE - 4/25/2025	REVISED -	

STATE OF ILLINOIS
DEPARTMENT OF TRANSPORTATION


CROSS SECTIONS STAGE 4
I–80

SCALE: HORIZ: 1"=10'
VERT: 1"=5'
SHEET __ OF __ SHEETS STA. _____ TO STA. _____

F.A.I. RTE.	SECTION	COUNTY	TOTAL SHEETS	SHEET NO.
80	FAI 80 21 INTERCHANGE	WILL	1209	1037
		CONTRACT NO. 62R22		
	ILLINOIS	FED. AID PROJECT		

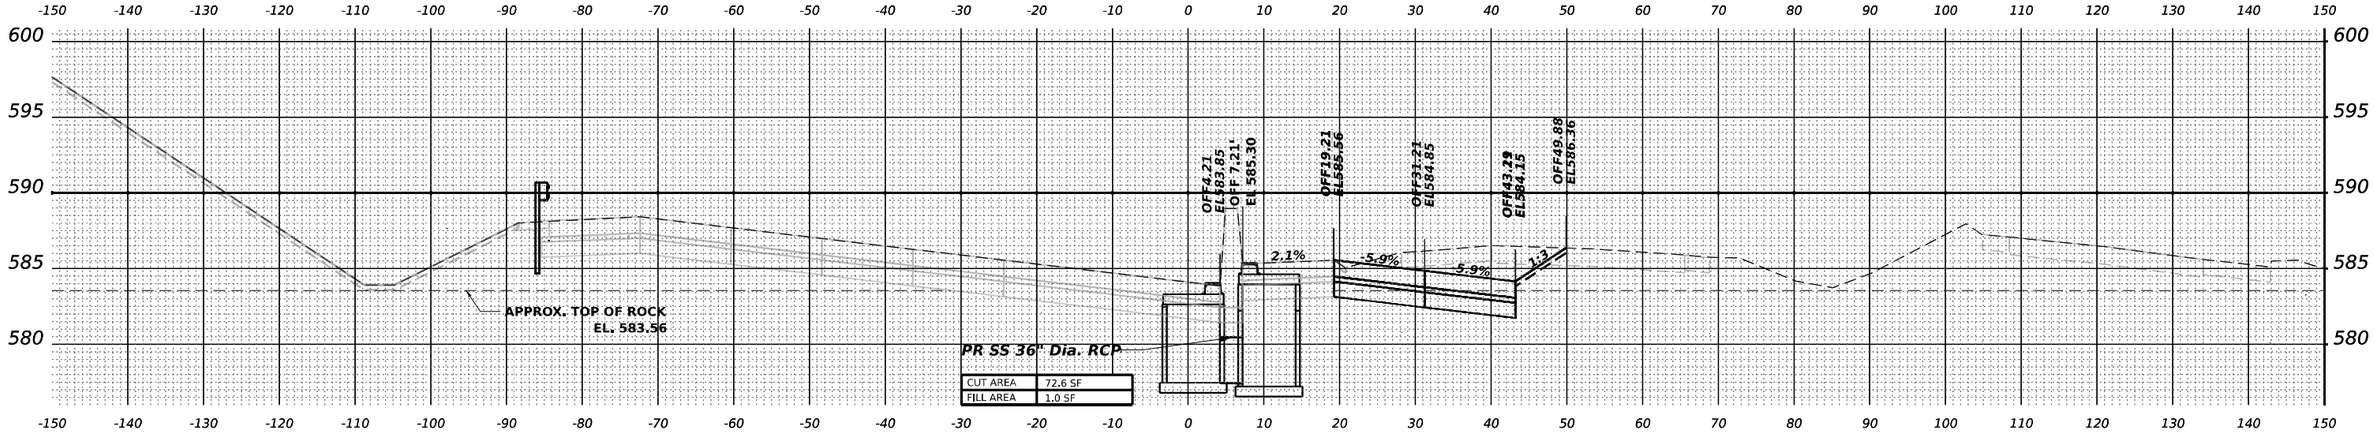

STA 29+50.00

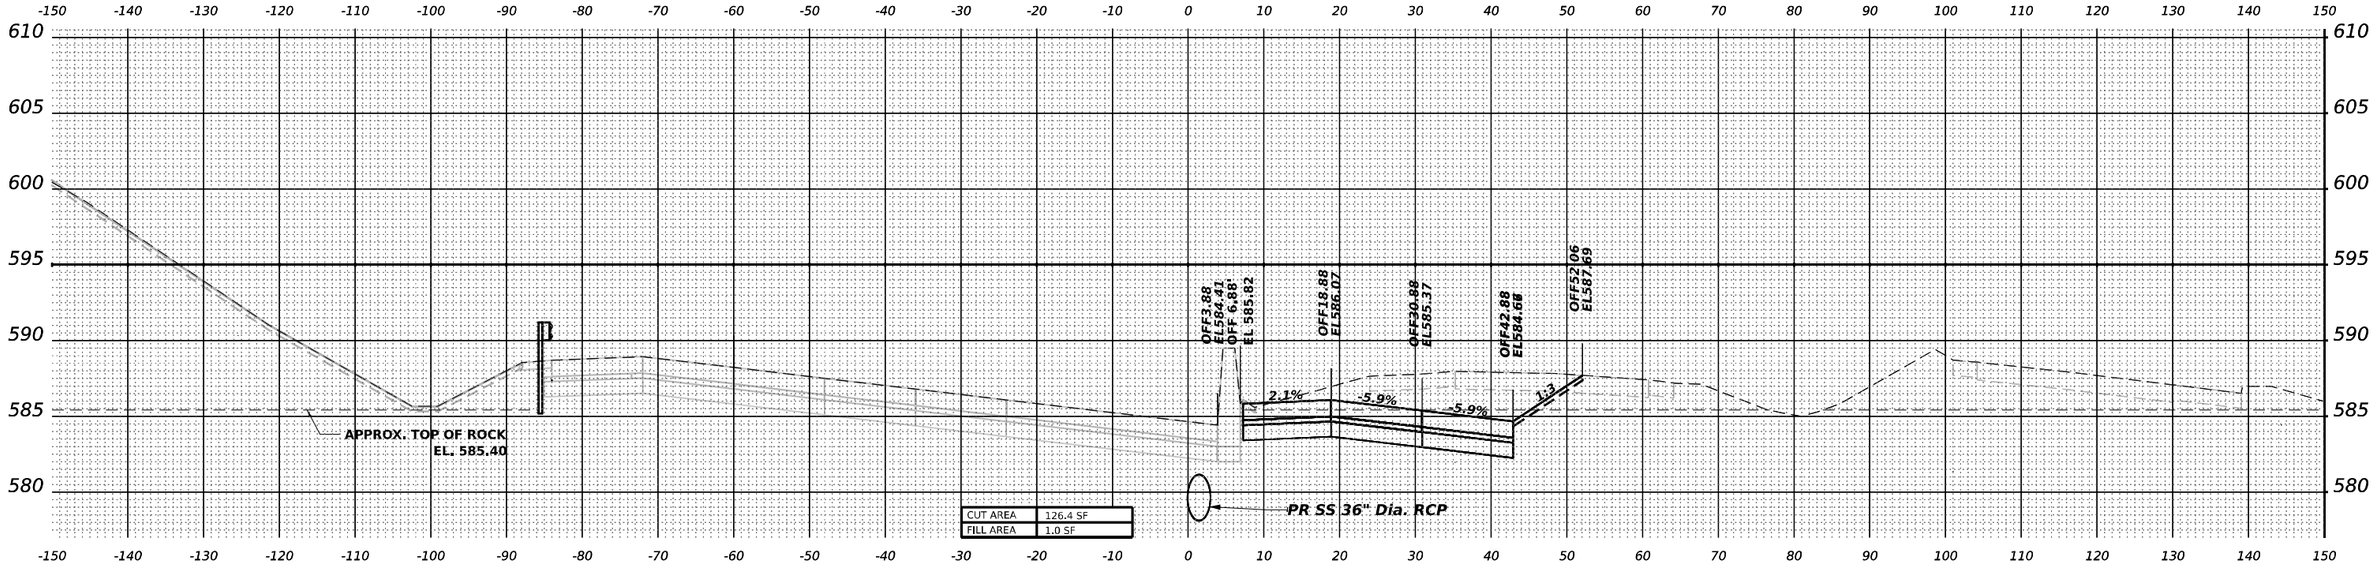

STA 29+00.00

MODEL: PR-I80-NORTH - A 29+50.00
FILE NAME: pw://transystems-pw.bentley.com:transystcorp-pw1-hosted/Documents/Projects_2018/CH401/401180022/03-WSP/CAD/62R22-INT-4 (Center)/Working/BJ/stage 4/New Version/D162R22-C

WSP USA Inc.
30 N. LASALLE STREET
SUITE 4200
CHICAGO, IL 60602
TEL: (312) 782-8150


USER NAME = USDJ744408		DESIGNED - KSD		REVISED -	
		DRAWN - KSD		REVISED -	
PLOT SCALE = 0.16666667 ' / in.		CHECKED - MMA		REVISED -	
PLOT DATE = 4/22/2025		DATE - 4/25/2025		REVISED -	

STATE OF ILLINOIS
DEPARTMENT OF TRANSPORTATION


CROSS SECTIONS STAGE 4
I–80

SCALE: HORIZ: 1"=10' VERT: 1"=5' | SHEET __ OF __ SHEETS | STA. _____ | TO STA. _____

F.A.I. RTE.	SECTION	COUNTY	TOTAL SHEETS	SHEET NO.
80	FAI 80 21 INTERCHANGE	WILL	1209	1038
		CONTRACT NO. 62R22		
	ILLINOIS	FED. AID PROJECT		

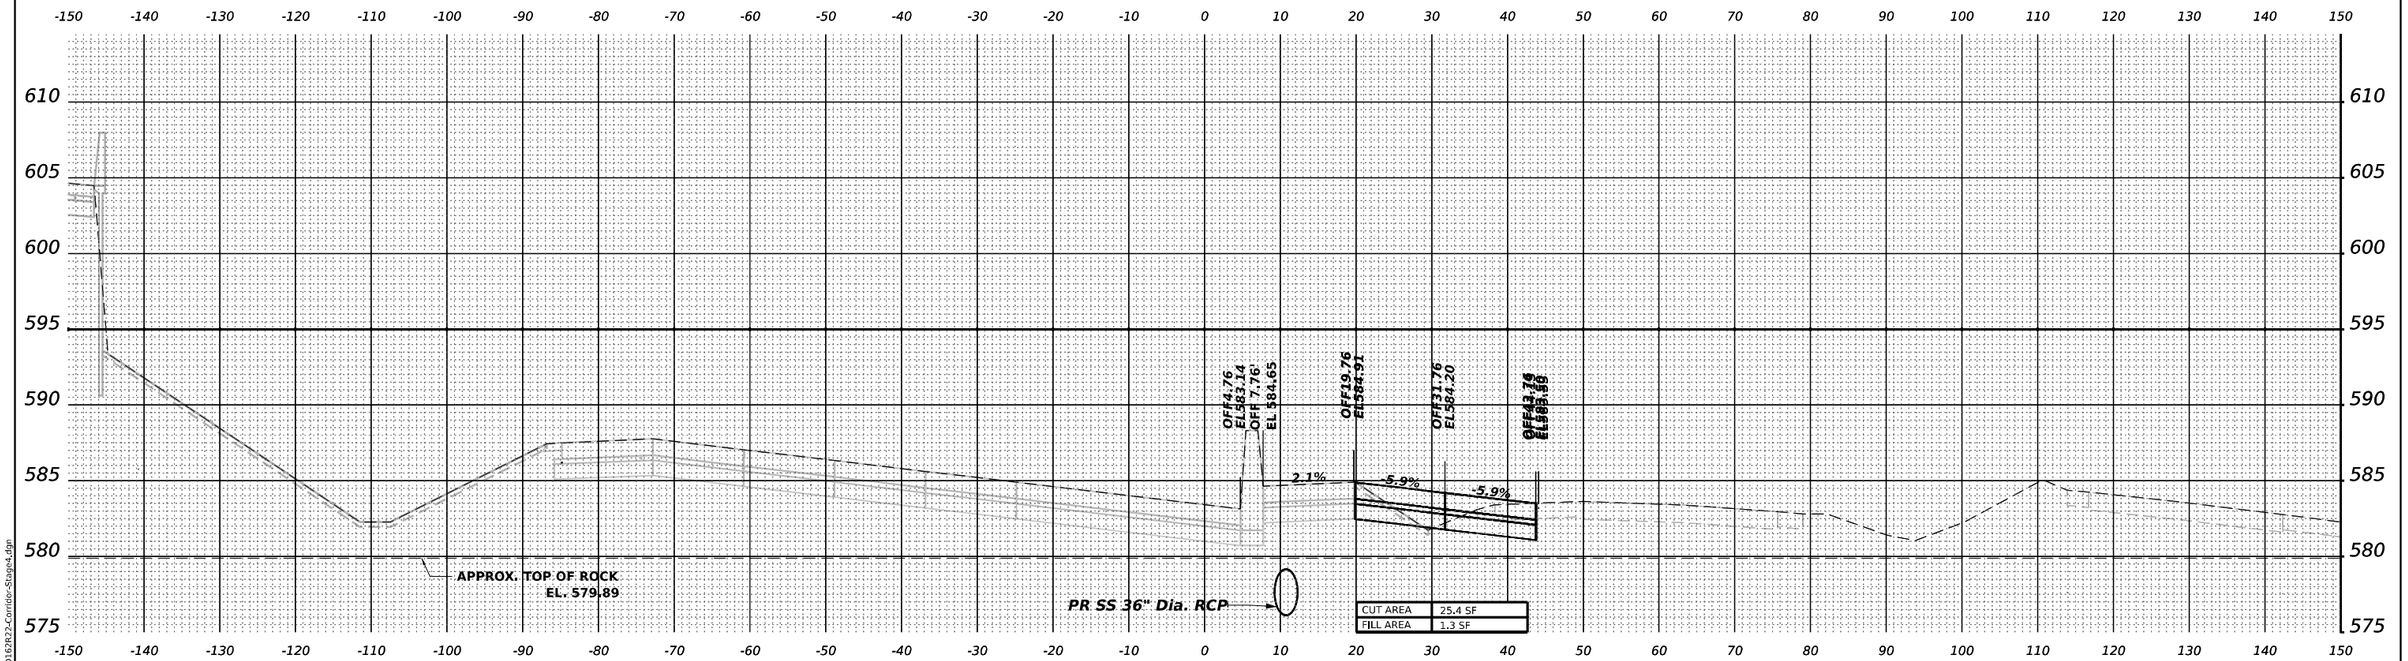

STA 30+50.00

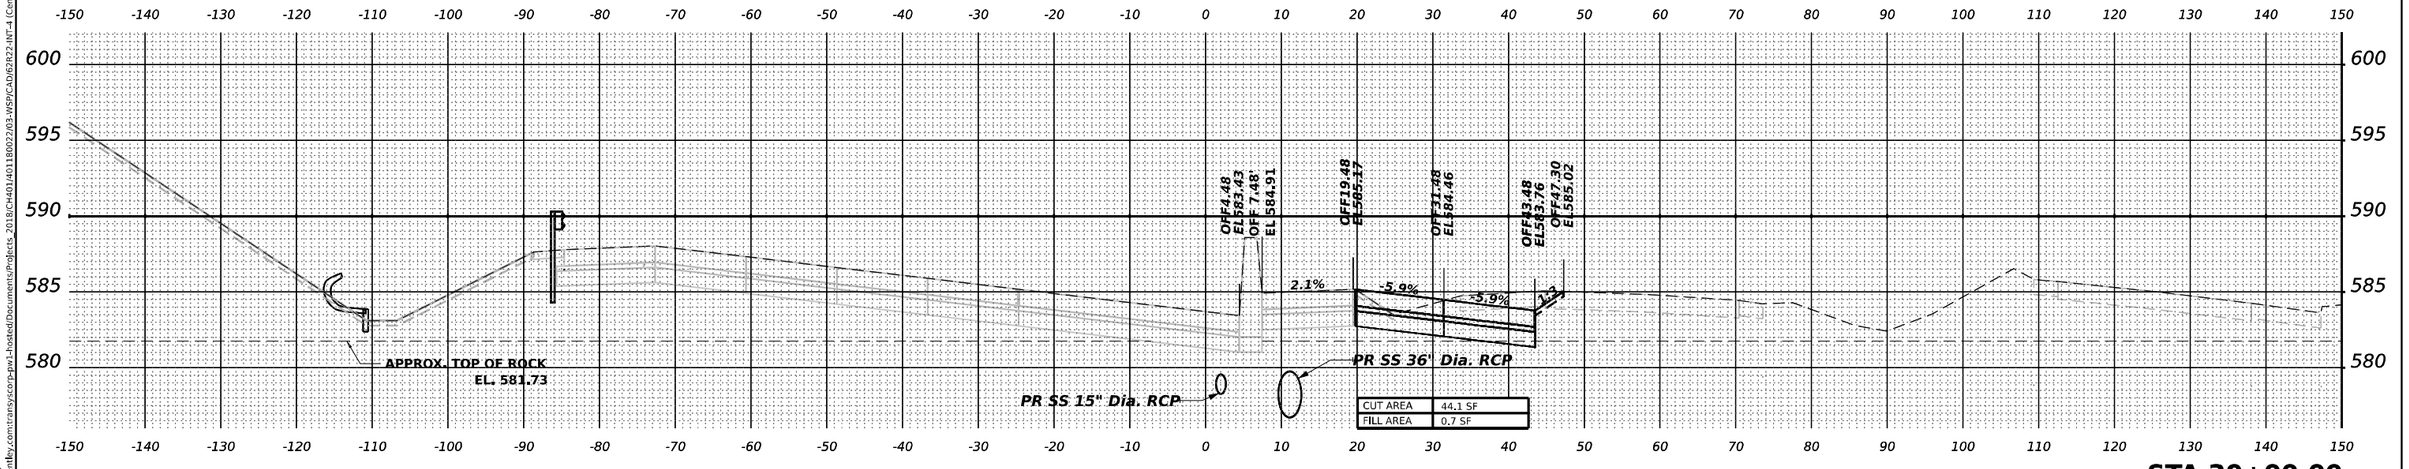

STA 30+00.00

WSP USA Inc.
20 N. LASALLE STREET
SUITE 4200
CHICAGO, IL 60602
TEL: (312) 782-8150

USER NAME = USDJ744408		DESIGNED - KSD		REVISED -	
		DRAWN - KSD		REVISED -	
PLOT SCALE = 0.16666667 ' / in.		CHECKED - MMA		REVISED -	
PLOT DATE = 4/22/2025		DATE - 4/25/2025		REVISED -	


STATE OF ILLINOIS
DEPARTMENT OF TRANSPORTATION

CROSS SECTIONS STAGE 4
I–80


SCALE: HORIZ: 1"=10'
VERT: 1"=5'
SHEET __ OF __ SHEETS
STA. _____ TO STA. _____

F.A.I. RTE.	SECTION	COUNTY	TOTAL SHEETS	SHEET NO.
80	FAI 80 21 INTERCHANGE	WILL	1209	1039
		CONTRACT NO. 62R22		
	ILLINOIS	FED. AID PROJECT		

MODEL: PR-I80-NORTH - A 30+50.00
FILE NAME: pw://transystems-pw.bentley.com:transystemspw1-hosted/Documents/Projects_2018/CH401401180022/03-WSP/CAD/62R22-INT-4 (Center)/Working/BU/stage 4/New_Version/D162R22-Corridor-Stage4.dgn

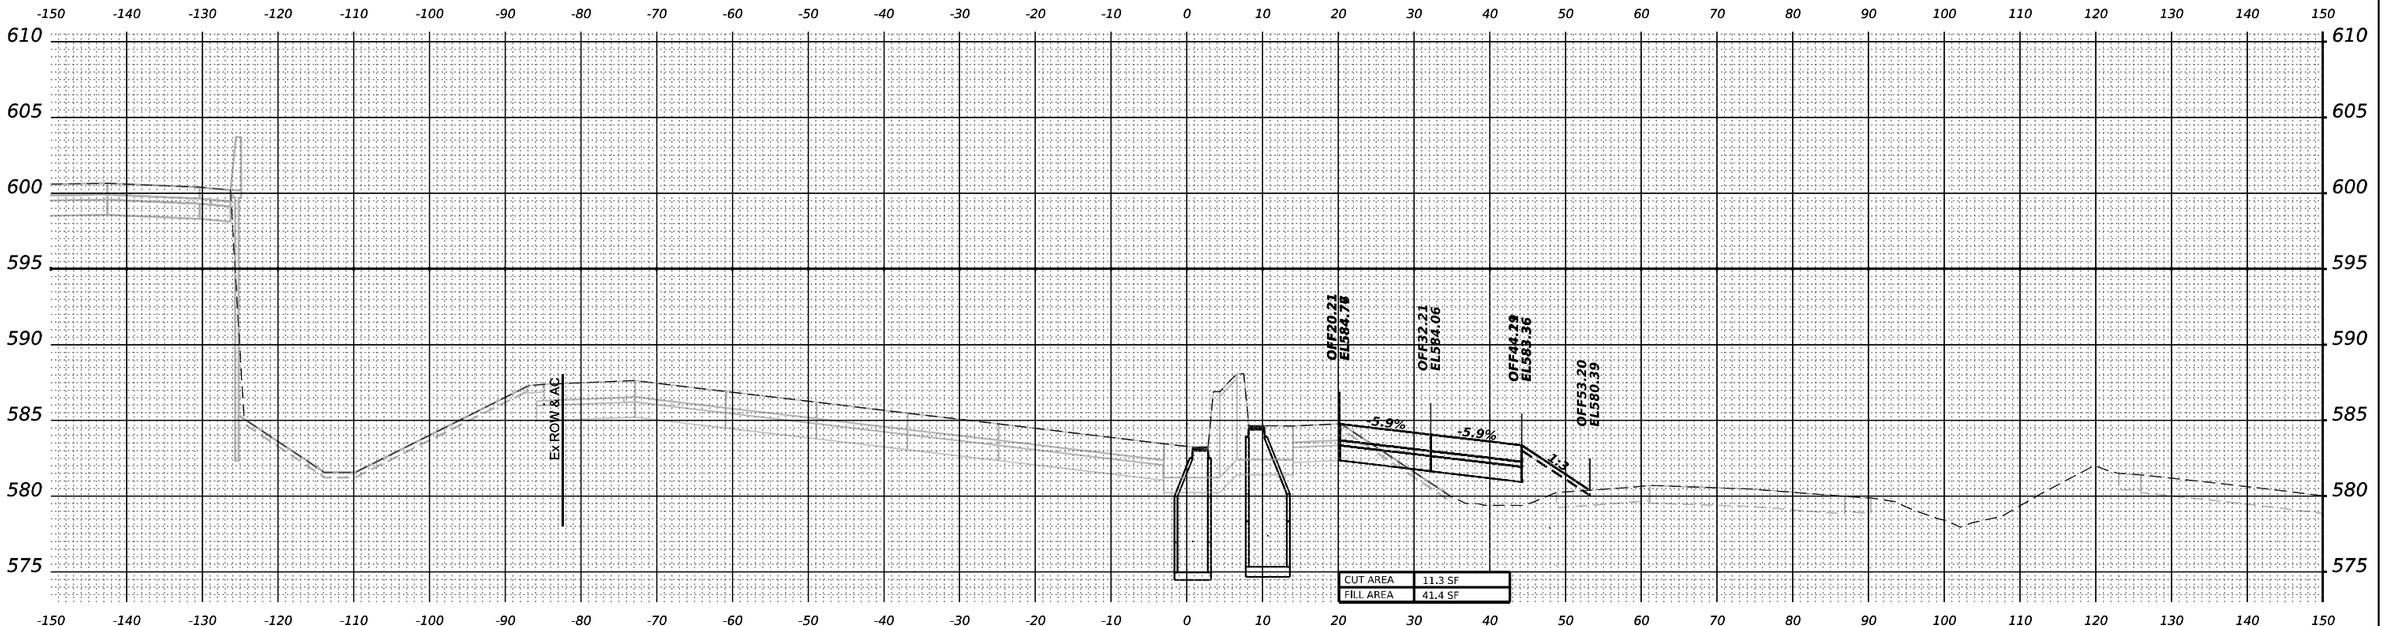

STA 31+50.00

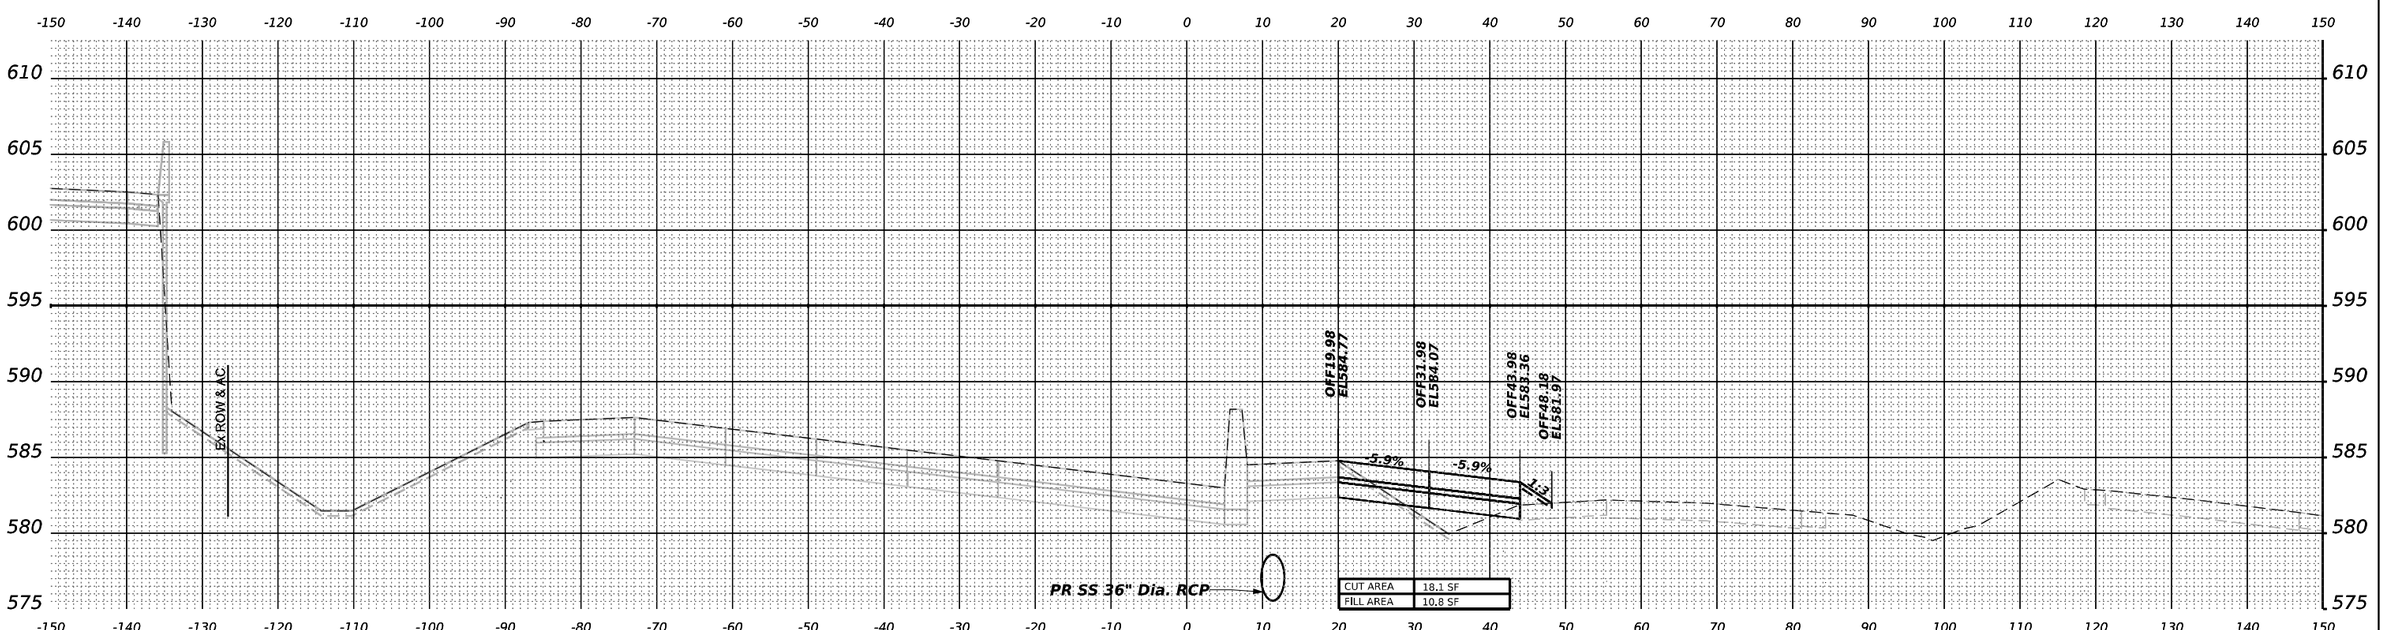

STA 31+00.00

WSP USA Inc.
20 N. LASALLE STREET
SUITE 4200
CHICAGO, IL 60602
TEL: (312) 782-8150

USER NAME = USDJ744408	DESIGNED - KSD	REVISED -	
	DRAWN - KSD	REVISED -	
PLOT SCALE = 0.16666667 ' / in.	CHECKED - MMA	REVISED -	
PLOT DATE = 4/22/2025	DATE - 4/25/2025	REVISED -	


STATE OF ILLINOIS
DEPARTMENT OF TRANSPORTATION

CROSS SECTIONS STAGE 4
I–80


SCALE: HORIZ: 1"=10'
VERT: 1"=5'
SHEET __ OF __ SHEETS STA. _____ TO STA. _____

F.A.I. RTE.	SECTION	COUNTY	TOTAL SHEETS	SHEET NO.
80	FAI 80 21 INTERCHANGE	WILL	1209	1040
		CONTRACT NO. 62R22		
	ILLINOIS	FED. AID PROJECT		

MODEL: PR-I80-NORTH - A 31+50.00
FILE NAME: pw:\\transystems-pw.bentley.com:transystcorp-pw1-hosted\Documents\Projects_2018\CH401\401180022\03-WSP\CAD\62R22-INT-4 (Center)\Working\BU\stage 4\New_Version\D162R22-Corridor-Stage4.dgn

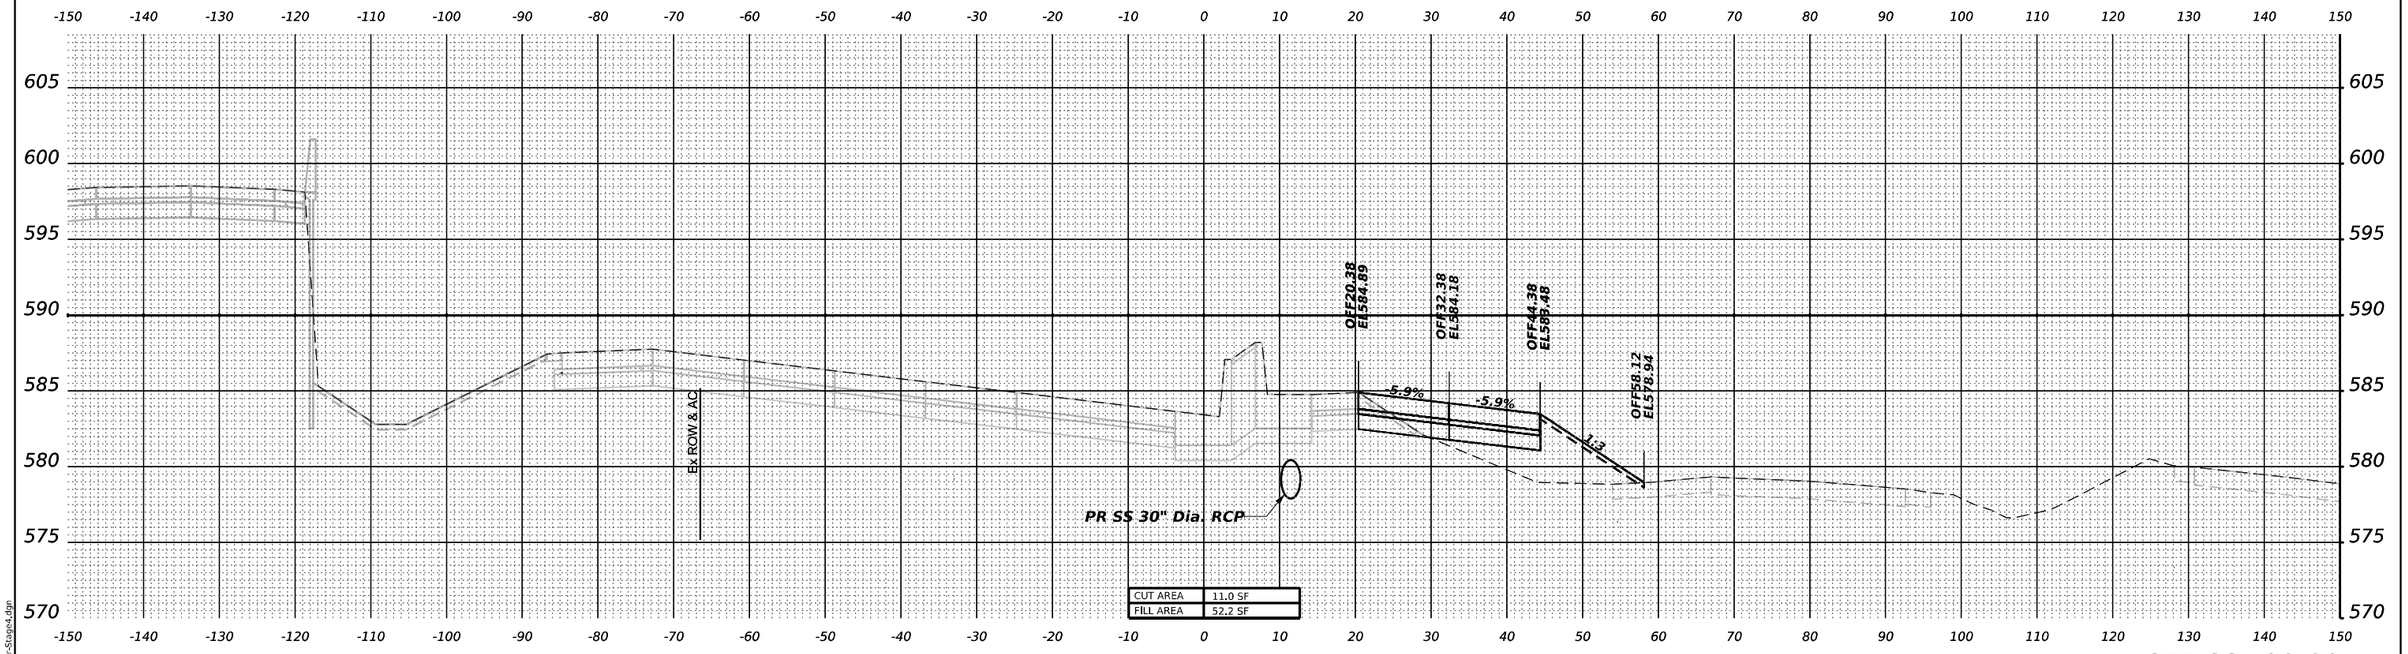

STA 32+00.00

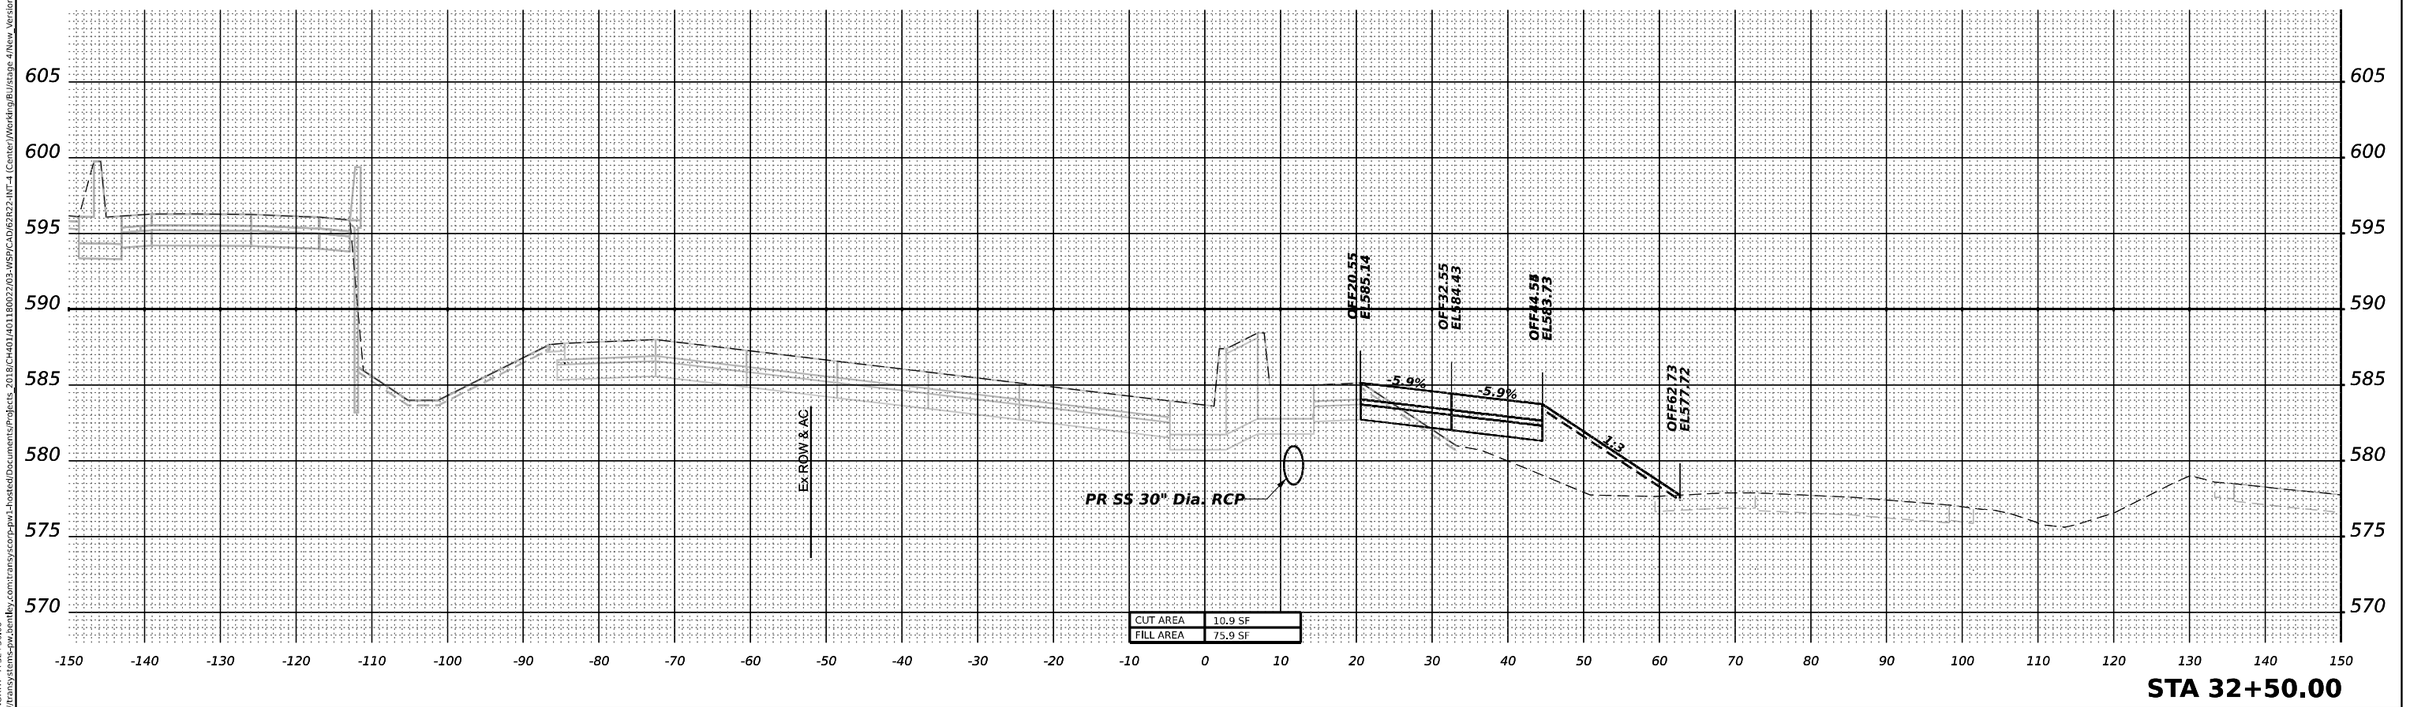

STA 32+50.00

MODEL: PR-I80-NORTH - A 32+50.00
FILE NAME: pw:/transystems-pw.bentley.com:transystcorp-pw1-hosted/Documents/Projects_2018/CH4011401180022/03-WSP/CAD/62R22-INT-4 (Center)/Working/BU/stage 4/New Version/D162R22-Corridor-Stage4.dgn

WSP USA Inc.
30 N. LASALLE STREET
SUITE 4200
CHICAGO, IL 60602
TEL: (312) 782-8150


USER NAME = USDJ744408	DESIGNED - KSD	REVISED -			
	DRAWN - KSD	REVISED -			
PLOT SCALE = 0.16666667 ' / in.	CHECKED - MMA	REVISED -			
PLOT DATE = 4/22/2025	DATE - 4/25/2025	REVISED -			

STATE OF ILLINOIS
DEPARTMENT OF TRANSPORTATION

CROSS SECTIONS STAGE 4
I–80

SCALE: HORIZ: 1"=10'
VERT: 1"=5'
SHEET __ OF __ SHEETS
STA. _____ TO STA. _____

F.A.I. RTE.	SECTION	COUNTY	TOTAL SHEETS	SHEET NO.
80	FAI 80 21 INTERCHANGE	WILL	1209	1041
		CONTRACT NO. 62R22		
	ILLINOIS	FED. AID PROJECT		

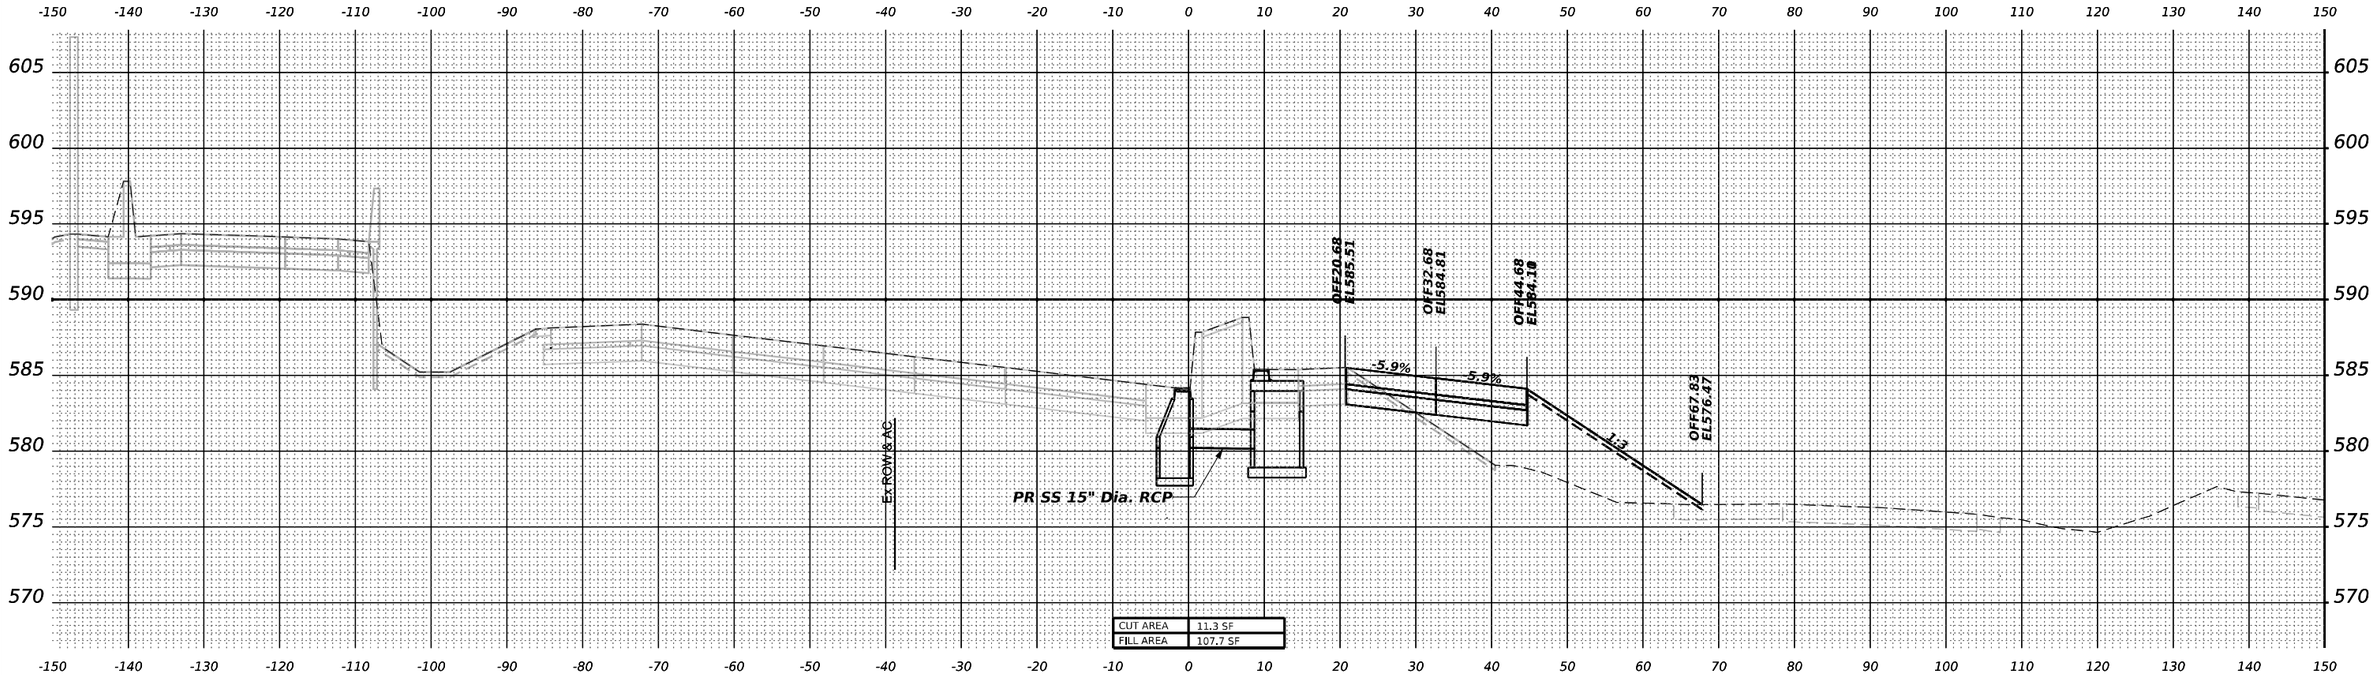

STA 33+00.00

MODEL: PR-I80-NORTH - A 33+00.00
FILE NAME: pw://transystems-pw.bentley.com:transystcorp-pw1-hosted/Documents/Projects_2018/CH401/401180022/03-WSP/CAD/62R22-INT-4 (Center)/Working/BJ/stage 4/New Version/D162R22-Corridor-Stage4.dgn

WSP USA Inc.
30 N. LASALLE STREET
SUITE 4200
CHICAGO, IL 60602
TEL: (312) 782-8150


USER NAME = USDJ744408	DESIGNED - KSD	REVISED -	
	DRAWN - KSD	REVISED -	
PLOT SCALE = 0.16666667 ' / in.	CHECKED - MMA	REVISED -	
PLOT DATE = 4/22/2025	DATE - 4/25/2025	REVISED -	

STATE OF ILLINOIS
DEPARTMENT OF TRANSPORTATION


CROSS SECTIONS STAGE 4
I–80

SCALE: HORIZ: 1"=10'
VERT: 1"=5'
SHEET __ OF __ SHEETS STA. _____ TO STA. _____

F.A.I. RTE.	SECTION	COUNTY	TOTAL SHEETS	SHEET NO.
80	FAI 80 21 INTERCHANGE	WILL	1209	1042
		CONTRACT NO. 62R22		
	ILLINOIS	FED. AID PROJECT		

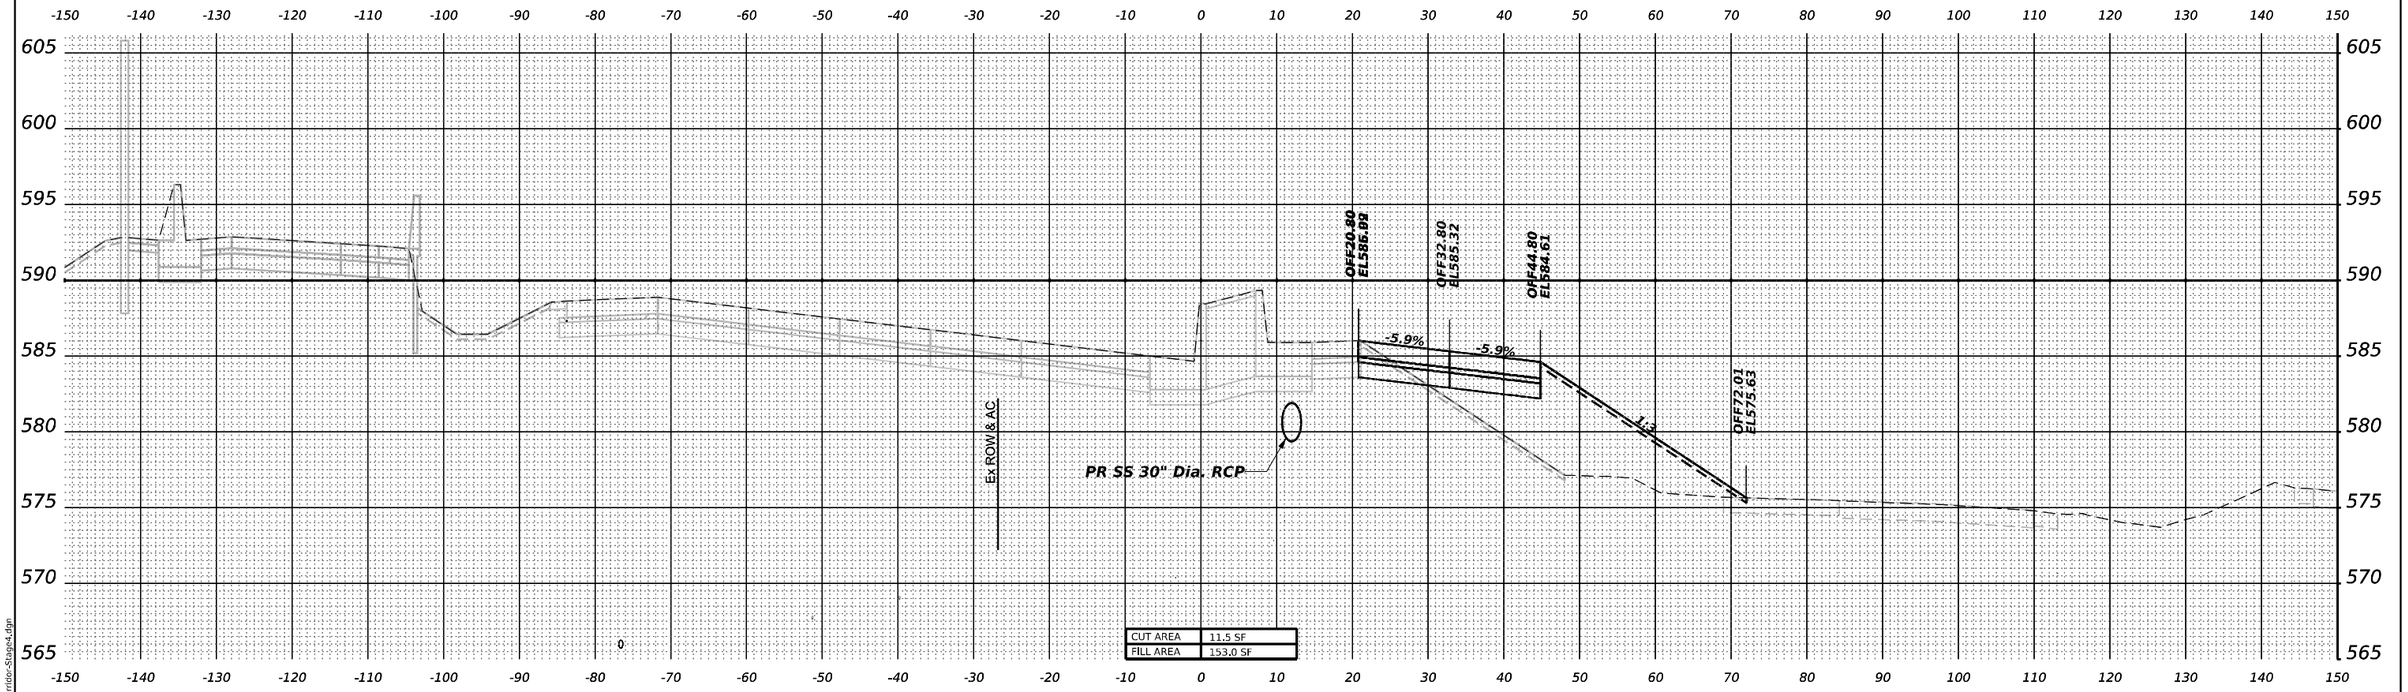

STA 33+50.00

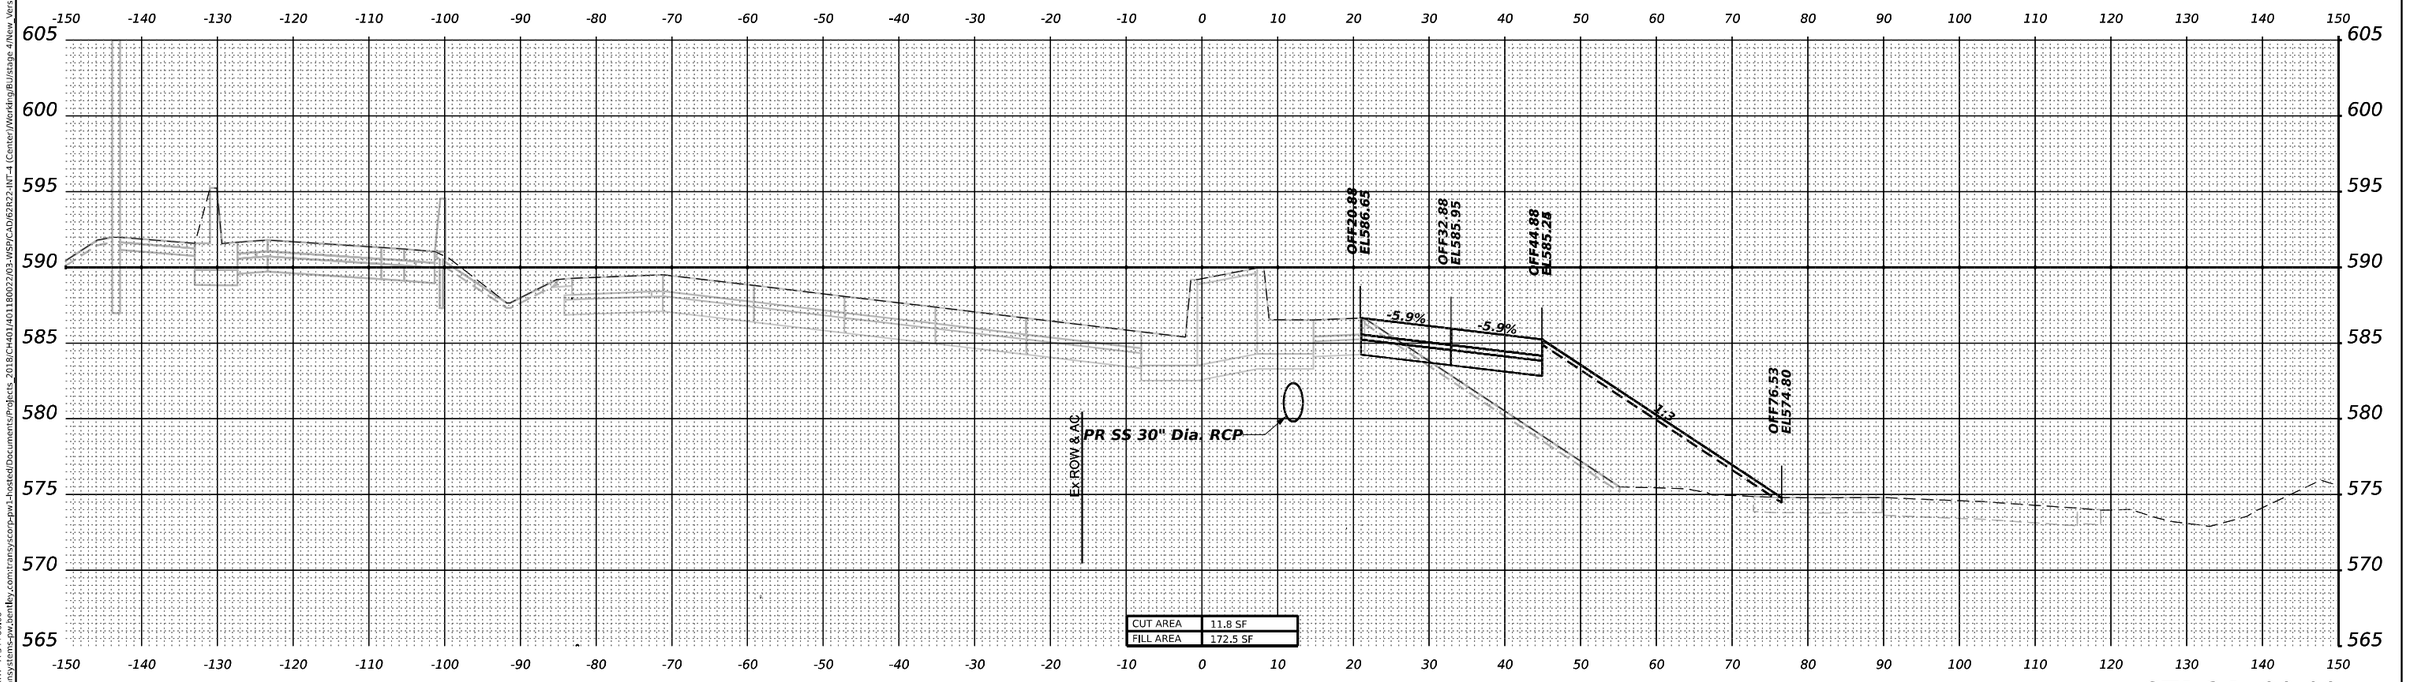

STA 34+00.00

WSP USA Inc.
30 N. LASALLE STREET
SUITE 4200
CHICAGO, IL 60602
TEL: (312) 782-8150

USER NAME = USDJ744408	DESIGNED - KSD	REVISED -	
	DRAWN - KSD	REVISED -	
PLOT SCALE = 0.16666667 ' / in.	CHECKED - MMA	REVISED -	
PLOT DATE = 4/22/2025	DATE - 4/25/2025	REVISED -	


STATE OF ILLINOIS
DEPARTMENT OF TRANSPORTATION

CROSS SECTIONS STAGE 4
I–80

SCALE: HORIZ: 1"=10'
VERT: 1"=5'
SHEET __ OF __ SHEETS STA. _____ TO STA. _____

F.A.I. RTE.	SECTION	COUNTY	TOTAL SHEETS	SHEET NO.
80	FAI 80 21 INTERCHANGE	WILL	1209	1043
		CONTRACT NO. 62R22		
	ILLINOIS	FED. AID PROJECT		

MODEL: PR-I80-NORTH - A 34+00.00
FILE NAME: pw:\transystems-pw.bentley.com:transystcorp-pw1-hosted\Documents\Projects_2018\CH401401180022\03-WSP\CAD\62R22-INT-4 (Center)\Working\BU\stage 4\New_Version\D162R22-Corridor-Stage4.dgn

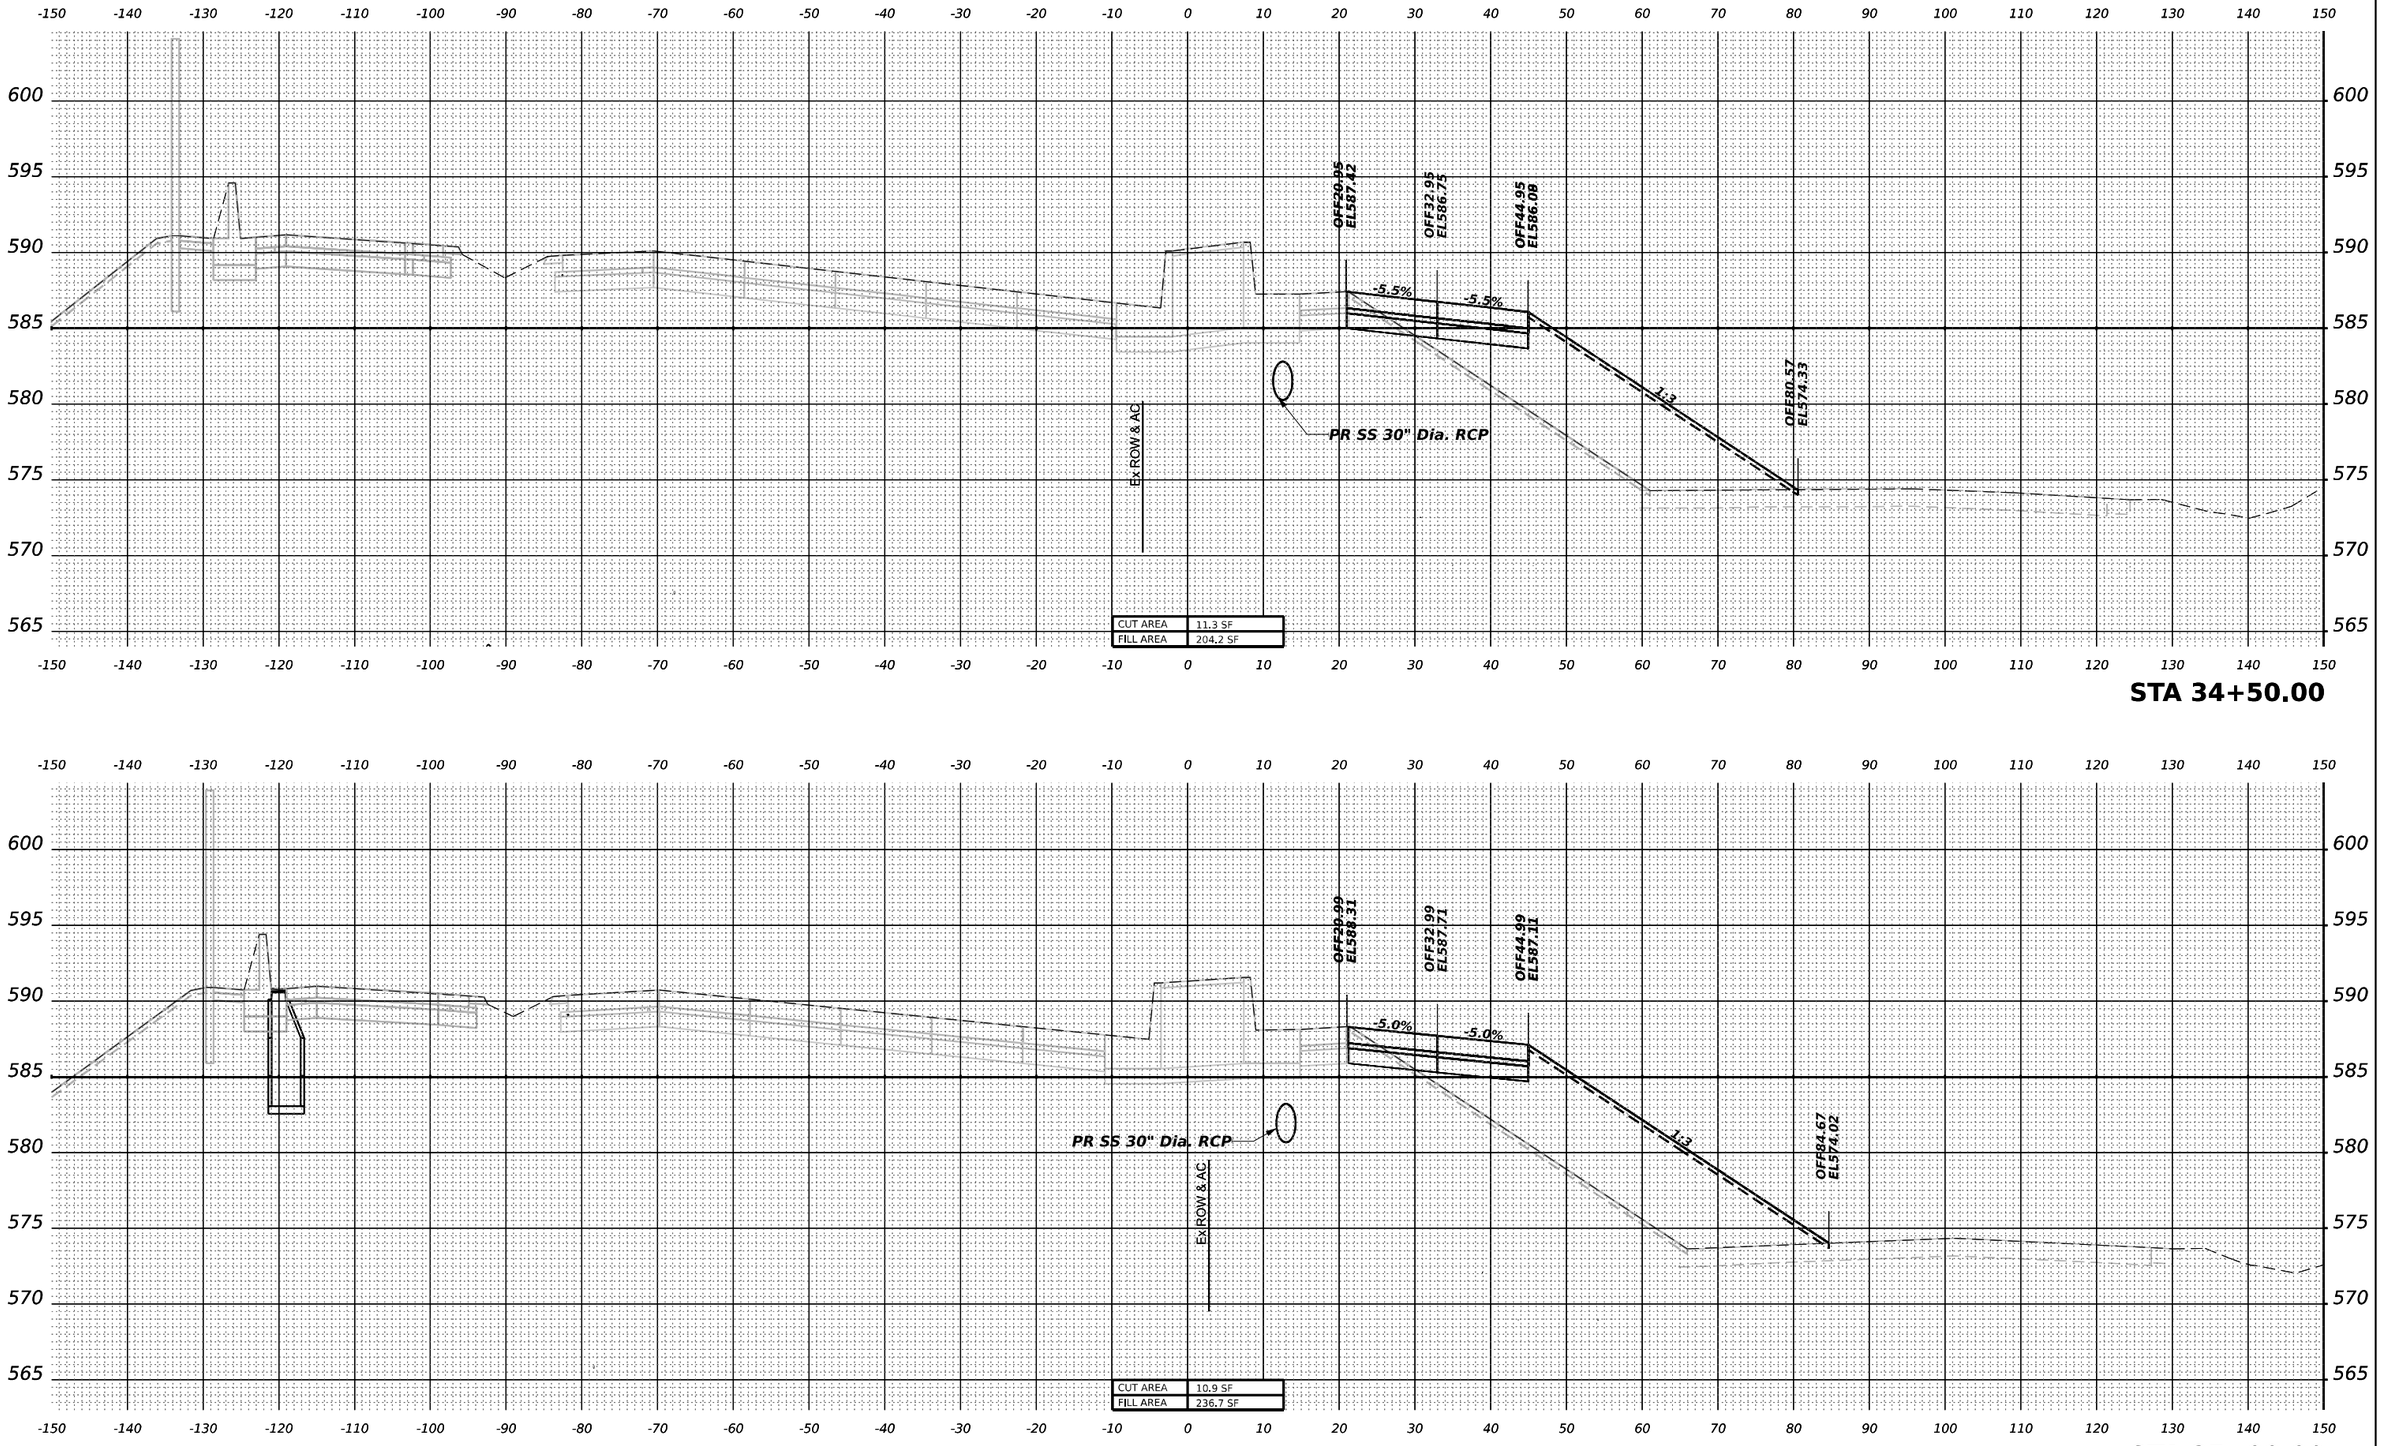

MODEL: PR-I80-NORTH - A 35+00.00
FILE NAME: pw://transystems-pw.bentley.com:transystems-pw1-hosted/Documents/Projects_2018/CH401401180022/03-WSP/CAD/62R22-INT-4 (Center)/Working/BU/stage 4/New_Version/D162R22-Corridor-Stage4.dgn

WSP USA Inc.
20 N. LASALLE STREET
SUITE 4200
CHICAGO, IL 60602
TEL: (312) 782-8150


USER NAME	= USDJ744408	DESIGNED	- KSD	REVISED	-
		DRAWN	- KSD	REVISED	-
PLOT SCALE	= 0.16666667 ' / in.	CHECKED	- MMA	REVISED	-
PLOT DATE	= 4/22/2025	DATE	- 4/25/2025	REVISED	-

STATE OF ILLINOIS
DEPARTMENT OF TRANSPORTATION

CROSS SECTIONS STAGE 4
I–80

SCALE: HORIZ: 1"=10'
VERT: 1"=5'
SHEET __ OF __ SHEETS
STA. _____ TO STA. _____

F.A.I. RTE.	SECTION	COUNTY	TOTAL SHEETS	SHEET NO.
80	FAI 80 21 INTERCHANGE	WILL	1209	1044
		CONTRACT NO. 62R22		
	ILLINOIS	FED. AID PROJECT		

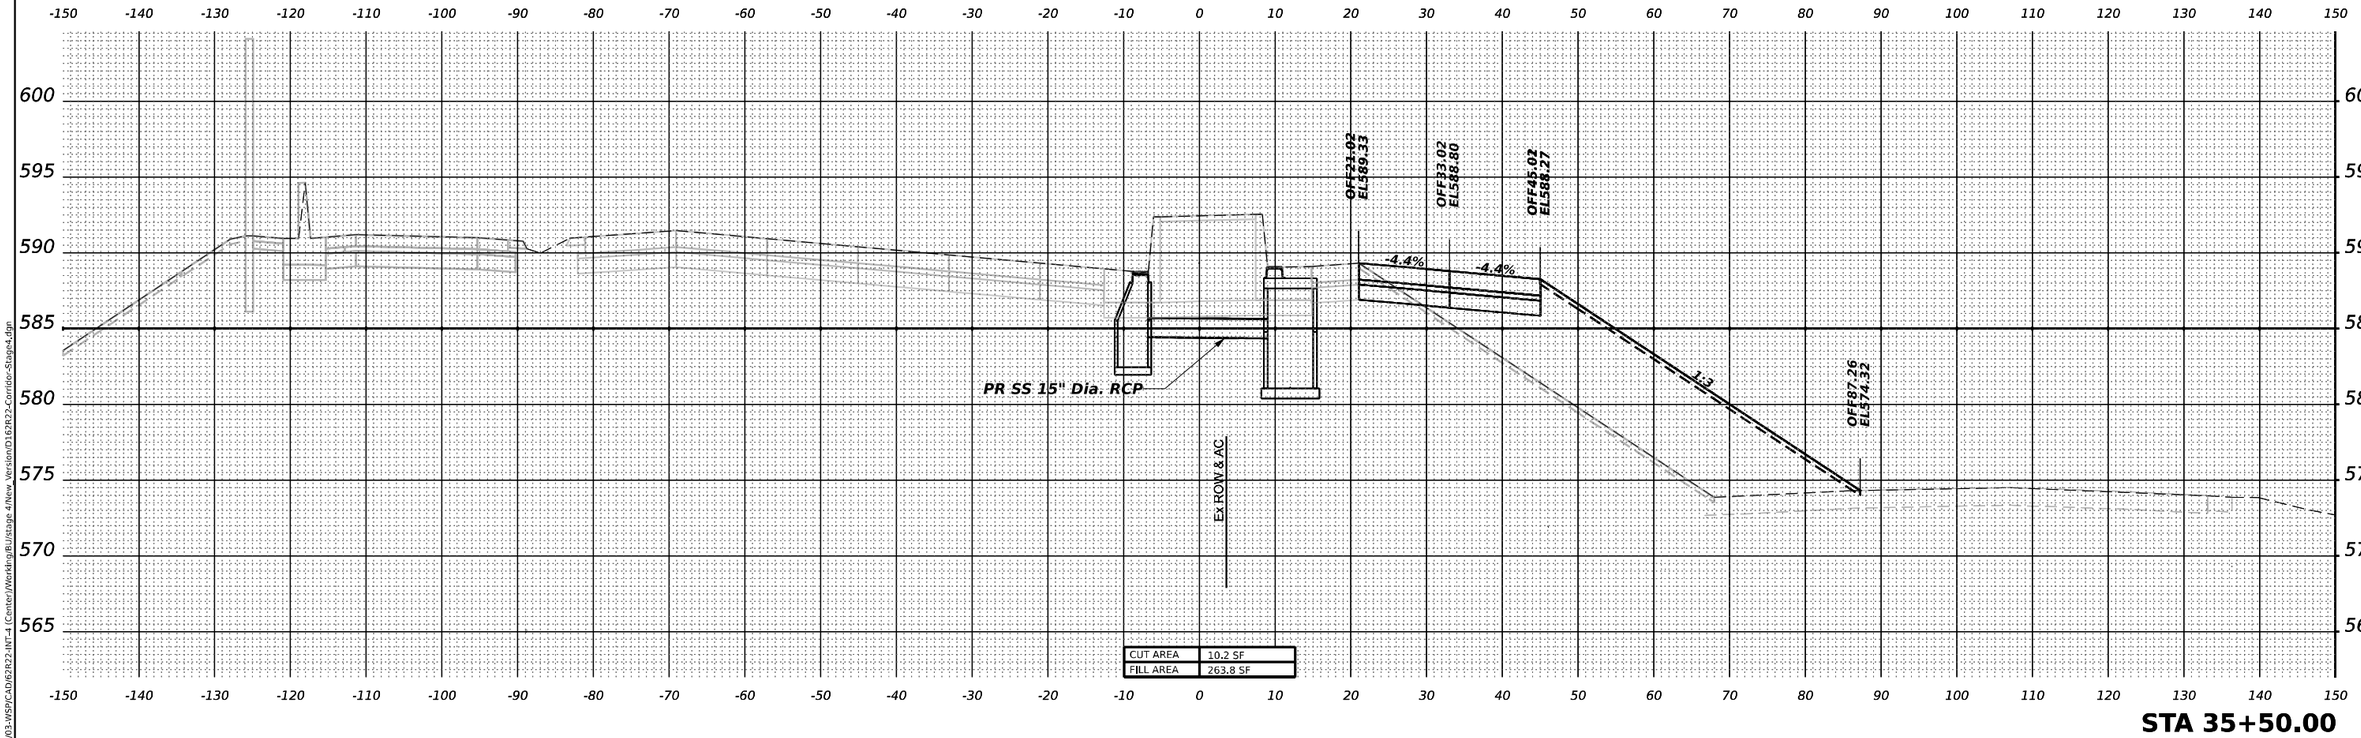

STA 35+50.00

MODEL: PR-I80-NORTH - A 35+50.00
FILE NAME: pw://transystems-pw.bentley.com:transystcorp-pw1-hosted/Documents/Projects_2018/CH401/401180022/03-WSP/CAD/62R22-INT-4 (Center)/Working/BJ/stage 4/New Version/D162R22-Corridor-Stage4.dgn

WSP USA Inc.
30 N. LASALLE STREET
SUITE 4200
CHICAGO, IL 60602
TEL: (312) 782-8150


USER NAME = USDJ744408		DESIGNED - KSD	REVISED -		
		DRAWN - KSD	REVISED -		
PLOT SCALE = 0.16666667 ' / in.		CHECKED - MMA	REVISED -		
PLOT DATE = 4/22/2025		DATE - 4/25/2025	REVISED -		

STATE OF ILLINOIS
DEPARTMENT OF TRANSPORTATION

CROSS SECTIONS STAGE 4
I–80

SCALE: HORIZ: 1"=10' VERT: 1"=5' | SHEET __ OF __ SHEETS | STA. _____ | TO STA. _____

F.A.I. RTE.	SECTION	COUNTY	TOTAL SHEETS	SHEET NO.
80	FAI 80 21 INTERCHANGE	WILL	1209	1045
		CONTRACT NO. 62R22		
	ILLINOIS FED. AID PROJECT			

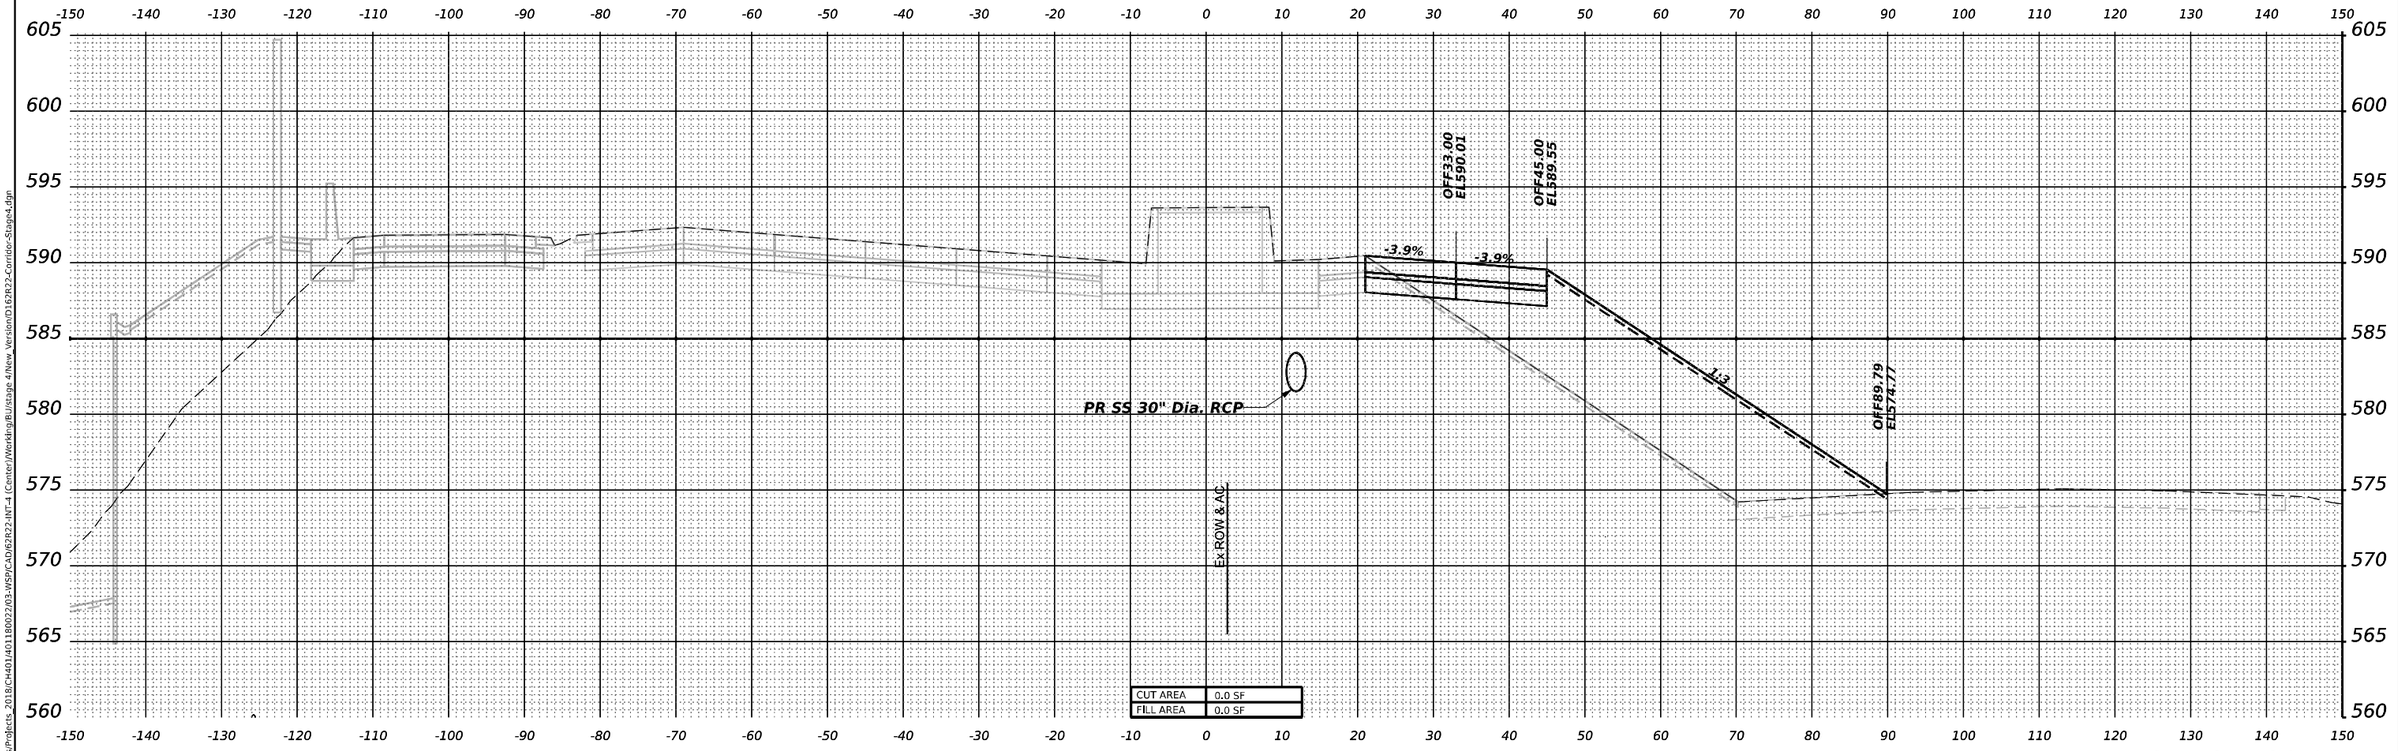

MODEL: PR-I80-NORTH - A 36+00.00
FILE NAME: pw:///transystems-pw.bentley.com:transystcorp-pw1-hosted/Documents/Projects_2018/C-14401-401180022/03-WSP/CAD/62R22-INT-4 (Center)/Working/BU/stage 4/New_Version/D162R22-Corridor-Stage4.dgn

WSP USA Inc.
30 N. LASALLE STREET
SUITE 4200
CHICAGO, IL 60602
TEL: (312) 782-8150


USER NAME = USDJ744408		DESIGNED - KSD		REVISED -	
		DRAWN - KSD		REVISED -	
PLOT SCALE = 0.16666667 ' / in.		CHECKED - MMA		REVISED -	
PLOT DATE = 4/22/2025		DATE - 4/25/2025		REVISED -	

STATE OF ILLINOIS
DEPARTMENT OF TRANSPORTATION

CROSS SECTIONS STAGE 4
I–80

SCALE: HORIZ: 1"=10'
VERT: 1"=5'
SHEET __ OF __ SHEETS STA. _____ TO STA. _____

F.A.I. RTE.	SECTION	COUNTY	TOTAL SHEETS	SHEET NO.
80	FAI 80 21 INTERCHANGE	WILL	1209	1046
		CONTRACT NO. 62R22		
	ILLINOIS FED. AID PROJECT			

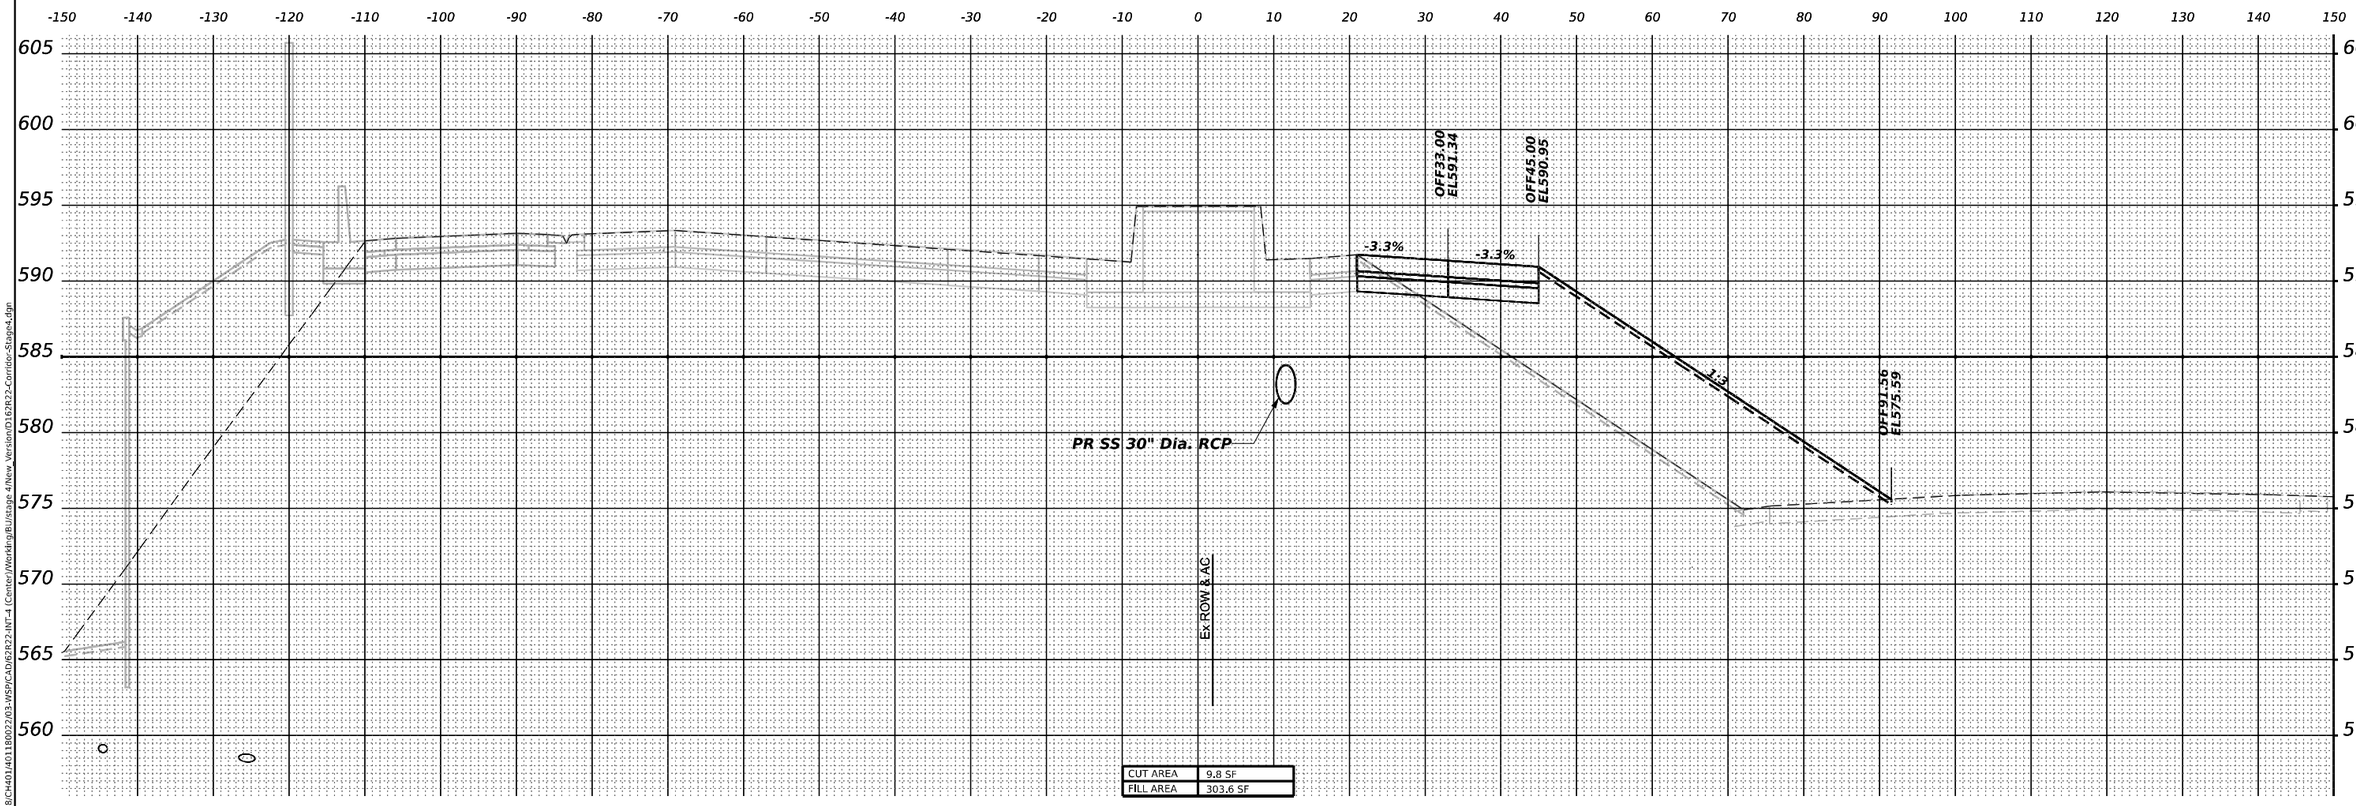

STA 36+50.00

MODEL: PR-I80-NORTH - A 36+50.00
FILE NAME: pw://transystems-pw.bentley.com:transystcorp-pw1-hosted/Documents/Projects_2018/CH4011401180022/03-WSP/CAD/62R22-INT-4 (Center)/Werbding/BU/Stage 4/New Version/D162R22-Corridor-Stage4.dgn

WSP USA Inc.
30 N. LASALLE STREET
SUITE 4200
CHICAGO, IL 60602
TEL: (312) 782-8150


USER NAME = USDJ744408	DESIGNED - KSD	REVISED -	
	DRAWN - KSD	REVISED -	
PLOT SCALE = 0.16666667 ' / in.	CHECKED - MMA	REVISED -	
PLOT DATE = 4/22/2025	DATE - 4/25/2025	REVISED -	

STATE OF ILLINOIS
DEPARTMENT OF TRANSPORTATION

CROSS SECTIONS STAGE 4
I–80

SCALE: HORIZ: 1"=10'
VERT: 1"=5'
SHEET __ OF __ SHEETS STA. _____ TO STA. _____

F.A.I. RTE.	SECTION	COUNTY	TOTAL SHEETS	SHEET NO.
80	FAI 80 21 INTERCHANGE	WILL	1209	1047
		CONTRACT NO. 62R22		
	ILLINOIS FED. AID PROJECT			

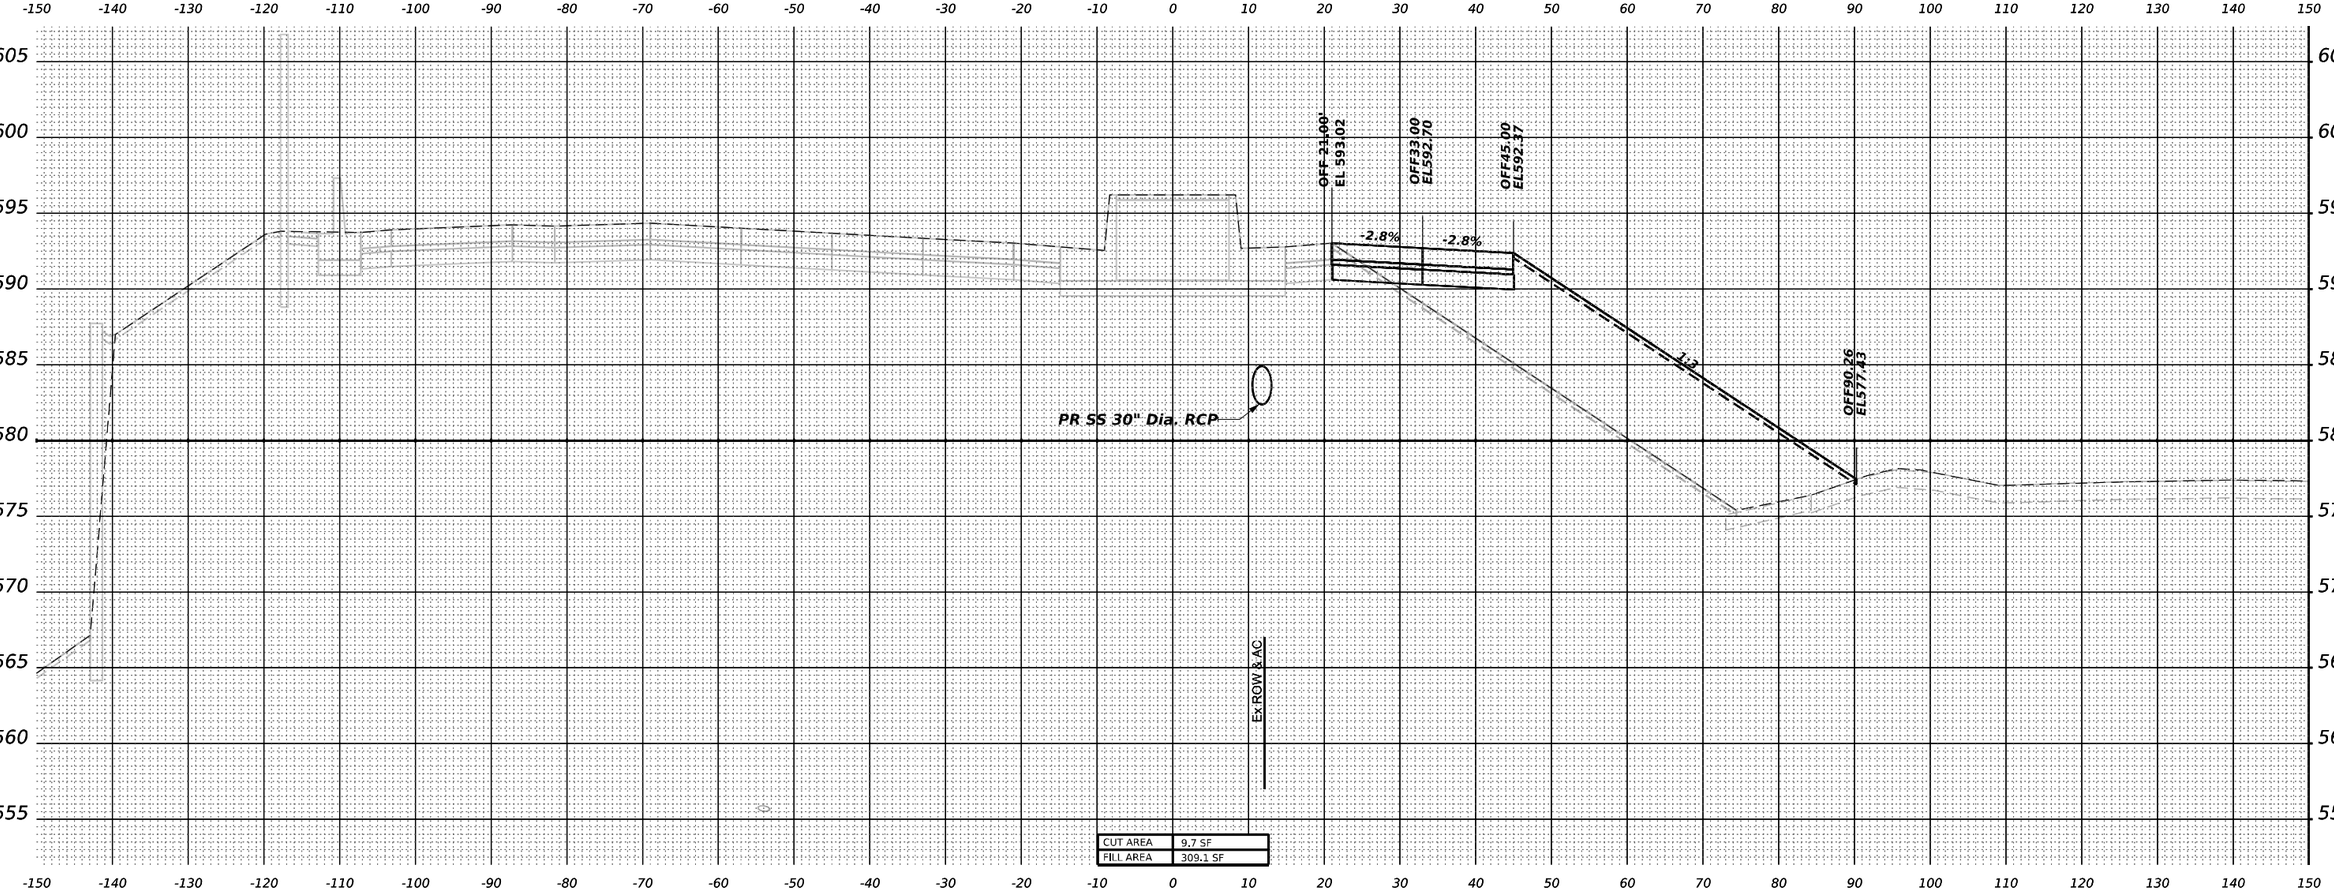

STA 37+00.00

MODEL: PR-I80-NORTH - A 37+00.00
FILE NAME: pw://transystems-pw.bentley.com:transystcorp-pw1-hosted/Documents/Projects_2018/CH401401180022/03-WSP/CAD/62R22-INT-4 (Center)/Working/BU/stage 4/New_Version/D162R22-Corridor-Stage4.dgn

WSP USA Inc.
30 N. LASALLE STREET
SUITE 4200
CHICAGO, IL 60602
TEL: (312) 782-8130


USER NAME = USDJ744408		DESIGNED - KSD		REVISED -	
		DRAWN - KSD		REVISED -	
PLOT SCALE = 0.16666667 ' / in.		CHECKED - MMA		REVISED -	
PLOT DATE = 4/22/2025		DATE - 4/25/2025		REVISED -	

STATE OF ILLINOIS
DEPARTMENT OF TRANSPORTATION

CROSS SECTIONS STAGE 4
I-80

SCALE: HORIZ: 1"=10'
VERT: 1"=5'
SHEET __ OF __ SHEETS STA. _____ TO STA. _____

F.A.I. RTE.	SECTION	COUNTY	TOTAL SHEETS	SHEET NO.
80	FAI 80 21 INTERCHANGE	WILL	1209	1048
		CONTRACT NO. 62R22		
	ILLINOIS	FED. AID PROJECT		

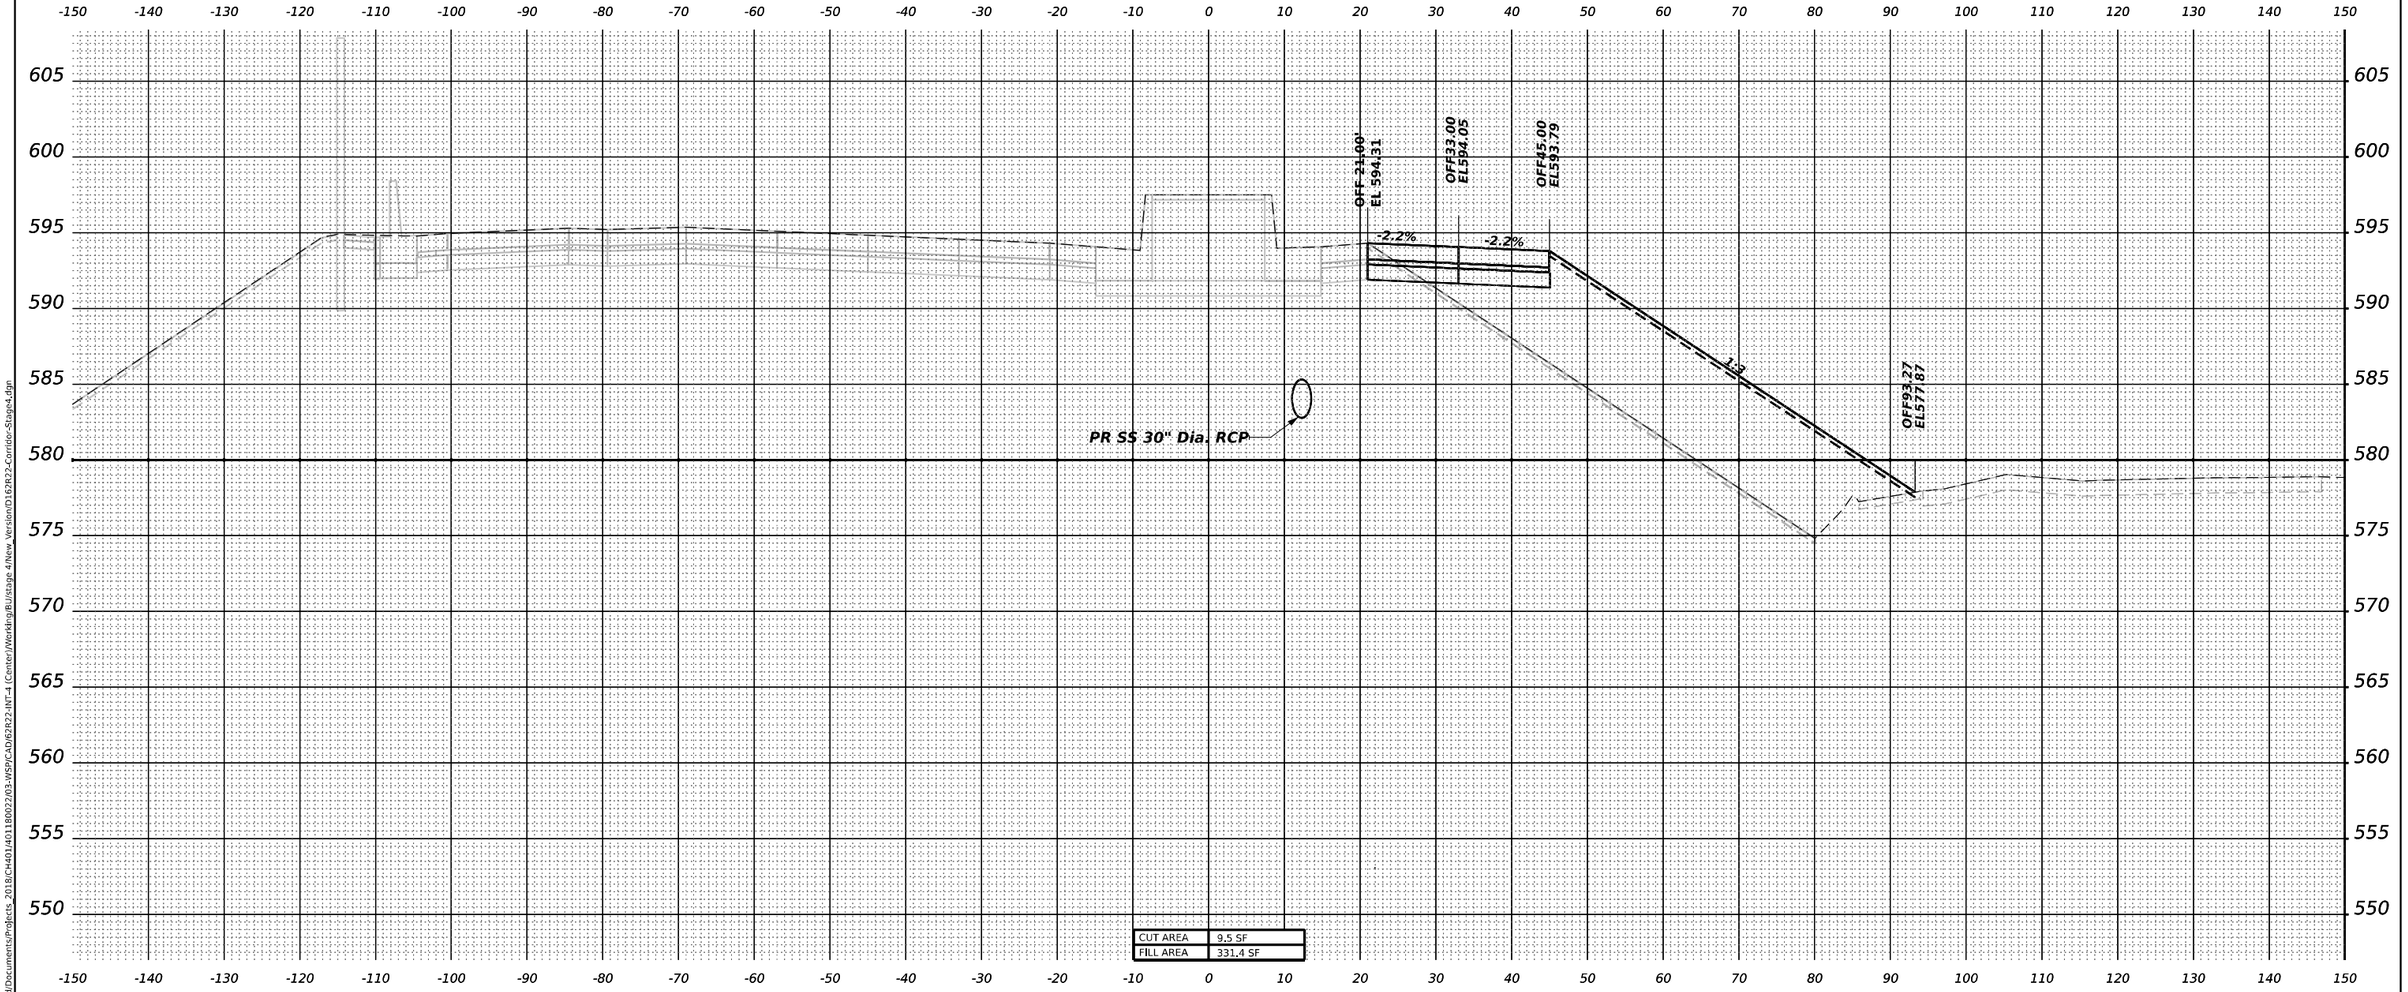

STA 37+50.00

MODEL: PR-I80-NORTH - A 37+50.00
FILE NAME: pw://transystems-pw.bentley.com:transystcorp-pw1-hosted/Documents/Projects_2018/CH401/401180022/03-WSP/CAD/62R22-INT-4 (Center)/Working/BU/stage 4/New_Version/D162R22-Corridor-Stage4.dgn

WSP USA Inc.
20 N. LASALLE STREET
SUITE 4200
CHICAGO, IL 60602
TEL: (312) 782-8150


USER NAME = USDJ744408	DESIGNED - KSD	REVISED -	
	DRAWN - KSD	REVISED -	
PLOT SCALE = 0.16666667 ' / in.	CHECKED - MMA	REVISED -	
PLOT DATE = 4/22/2025	DATE - 4/25/2025	REVISED -	

STATE OF ILLINOIS
DEPARTMENT OF TRANSPORTATION

CROSS SECTIONS STAGE 4
I–80

SCALE: HORIZ: 1"=10'
VERT: 1"=5'
SHEET __ OF __ SHEETS STA. _____ TO STA. _____

F.A.I. RTE.	SECTION	COUNTY	TOTAL SHEETS	SHEET NO.
80	FAI 80 21 INTERCHANGE	WILL	1209	1049
		CONTRACT NO. 62R22		
	ILLINOIS	FED. AID PROJECT		

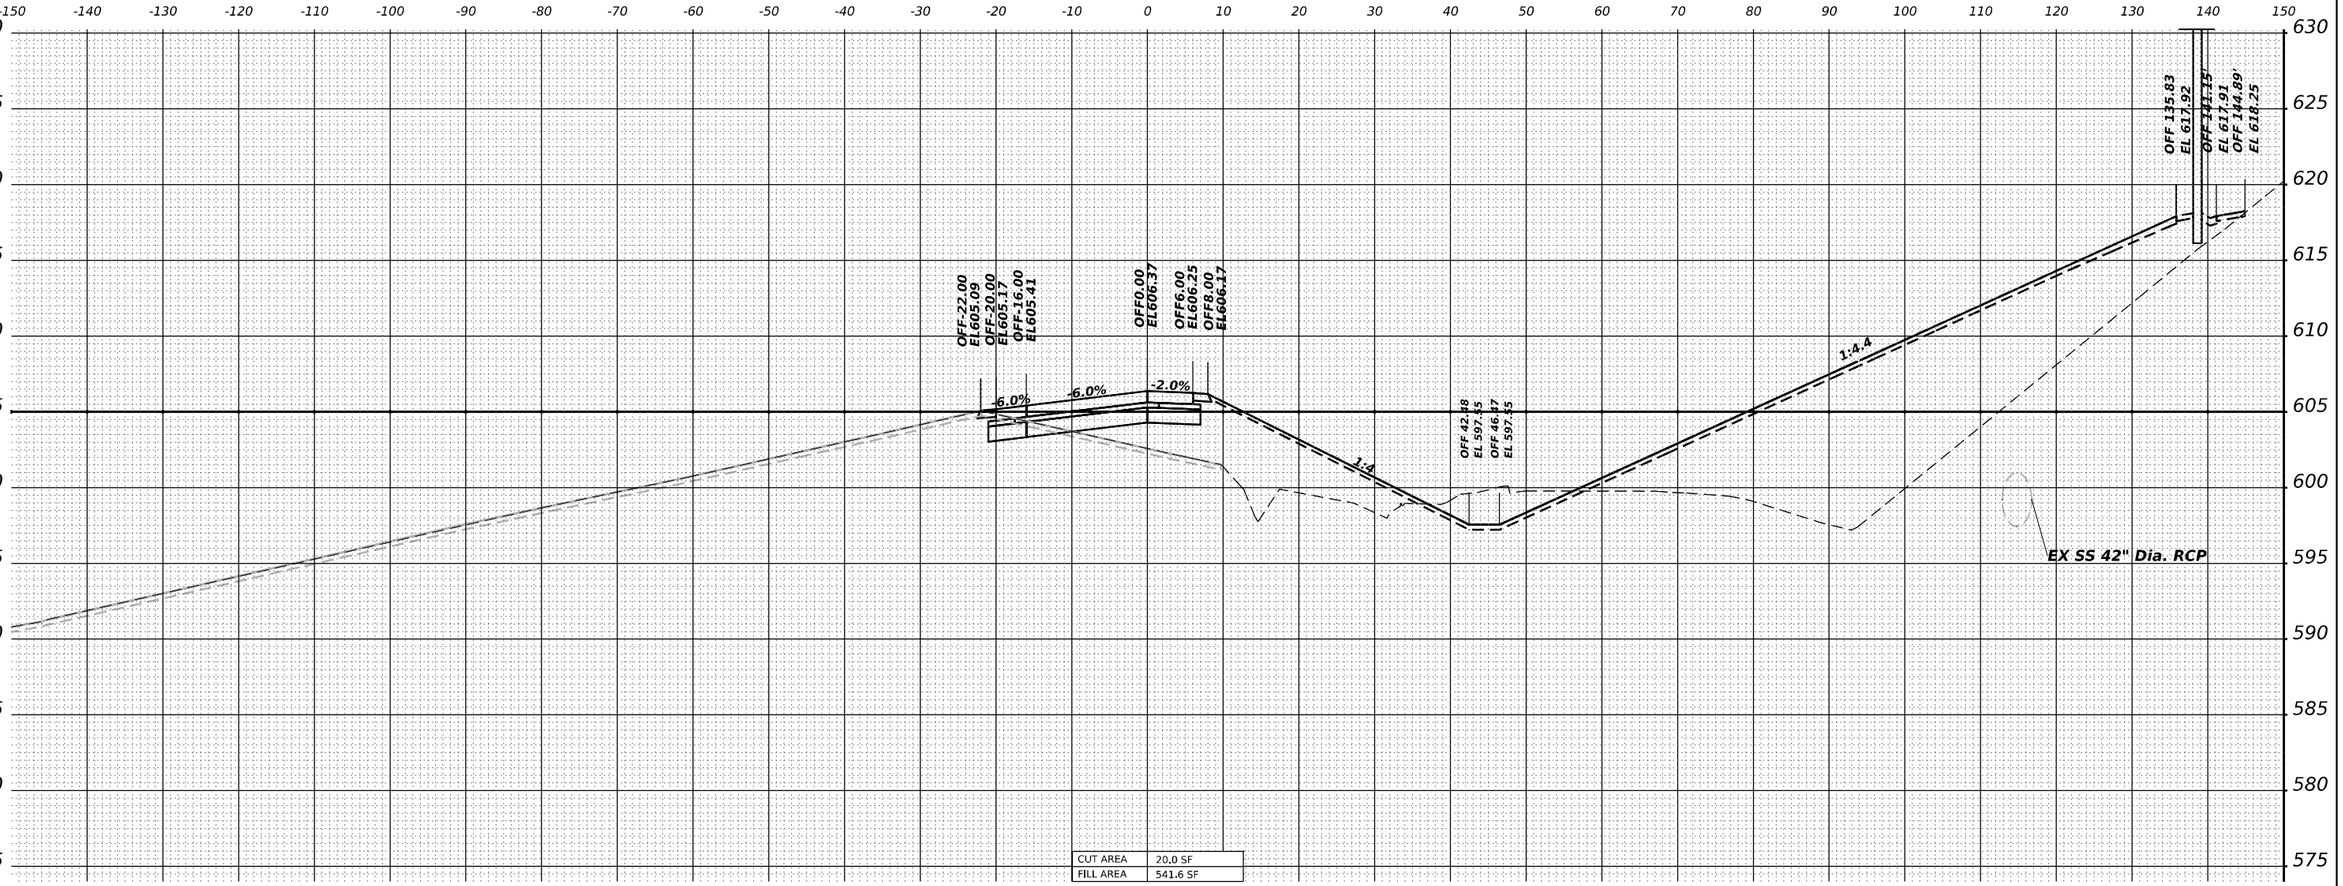

STA 4+50.00

MODEL: CENTER-D - 4+50.00-1 [Sheet]
FILE NAME: pw://transystems-pw.bentley.com:transystems-pw-1-hosted/Documents/Projects_2018/CH4014011800222/03-WSP/CAD/62R22-INT-4 (Center)/Working/BU/stage 4/New_Version/D162R22-Corridor-Stage4.dgn

WSP USA Inc.
30 N. LASALLE STREET
SUITE 4200
CHICAGO, IL 60602
TEL: (312) 782-8130


USER NAME = USDJ744408	DESIGNED - KSD	REVISED -	
	DRAWN - KSD	REVISED -	
PLOT SCALE = 0.16666667 ' / in.	CHECKED - MMA	REVISED -	
PLOT DATE = 4/22/2025	DATE - 4/25/2025	REVISED -	

STATE OF ILLINOIS
DEPARTMENT OF TRANSPORTATION

CROSS SECTIONS STAGE 4
RAMP D

SCALE: HORIZ: 1"=10'
VERT: 1"=5'
SHEET OF SHEETS STA. TO STA.

F.A.I. RTE.	SECTION	COUNTY	TOTAL SHEETS	SHEET NO.
80	FAI 80 21 INTERCHANGE	WILL	1209	1050
		CONTRACT NO. 62R22		
	ILLINOIS	FED. AID PROJECT		

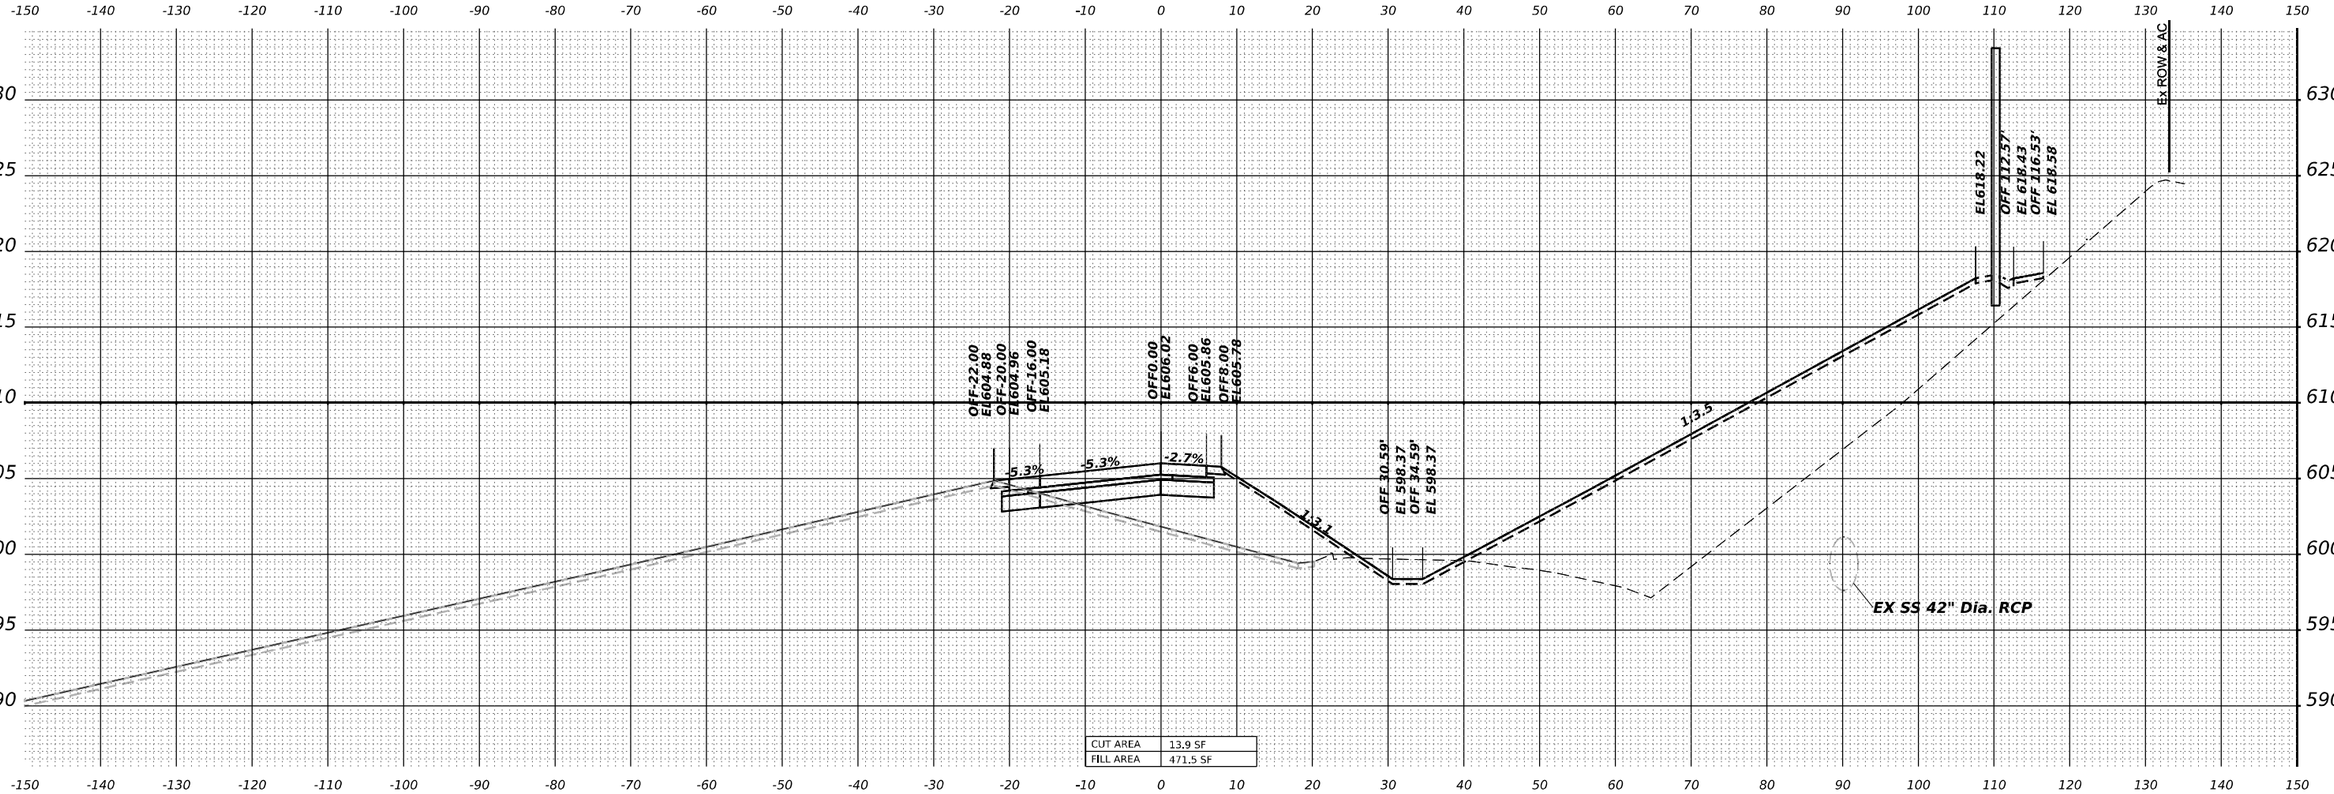

STA 5+00.00

MODEL: CENTER-D - 5+00.00-1 [Sheet]
FILE NAME: pw://transystems-pw.bentley.com:transystcorp-pw1-hosted/Documents/Projects_2018/CH401/401180022/03-WSP/CAD/62R22-INT-1 (Center)/Working/BU/stage 4/New_Version/D162R22-Corridor-Stage4.dgn

WSP USA Inc.
30 N. LASALLE STREET
SUITE 4200
CHICAGO, IL 60602
TEL: (312) 782-8150


USER NAME	= USDJ744408	DESIGNED	- KSD	REVISED	-
		DRAWN	- KSD	REVISED	-
PLOT SCALE	= 0.16666667 ' / in.	CHECKED	- MMA	REVISED	-
PLOT DATE	= 4/22/2025	DATE	- 4/25/2025	REVISED	-

STATE OF ILLINOIS
DEPARTMENT OF TRANSPORTATION

CROSS SECTIONS STAGE 4
RAMP D

SCALE: HORIZ: 1"=10'
VERT: 1"=5'
SHEET OF SHEETS STA. TO STA.

F.A.I. RTE.	SECTION	COUNTY	TOTAL SHEETS	SHEET NO.
80	FAI 80 21 INTERCHANGE	WILL	1209	1051
		CONTRACT NO. 62R22		
	ILLINOIS FED. AID PROJECT			

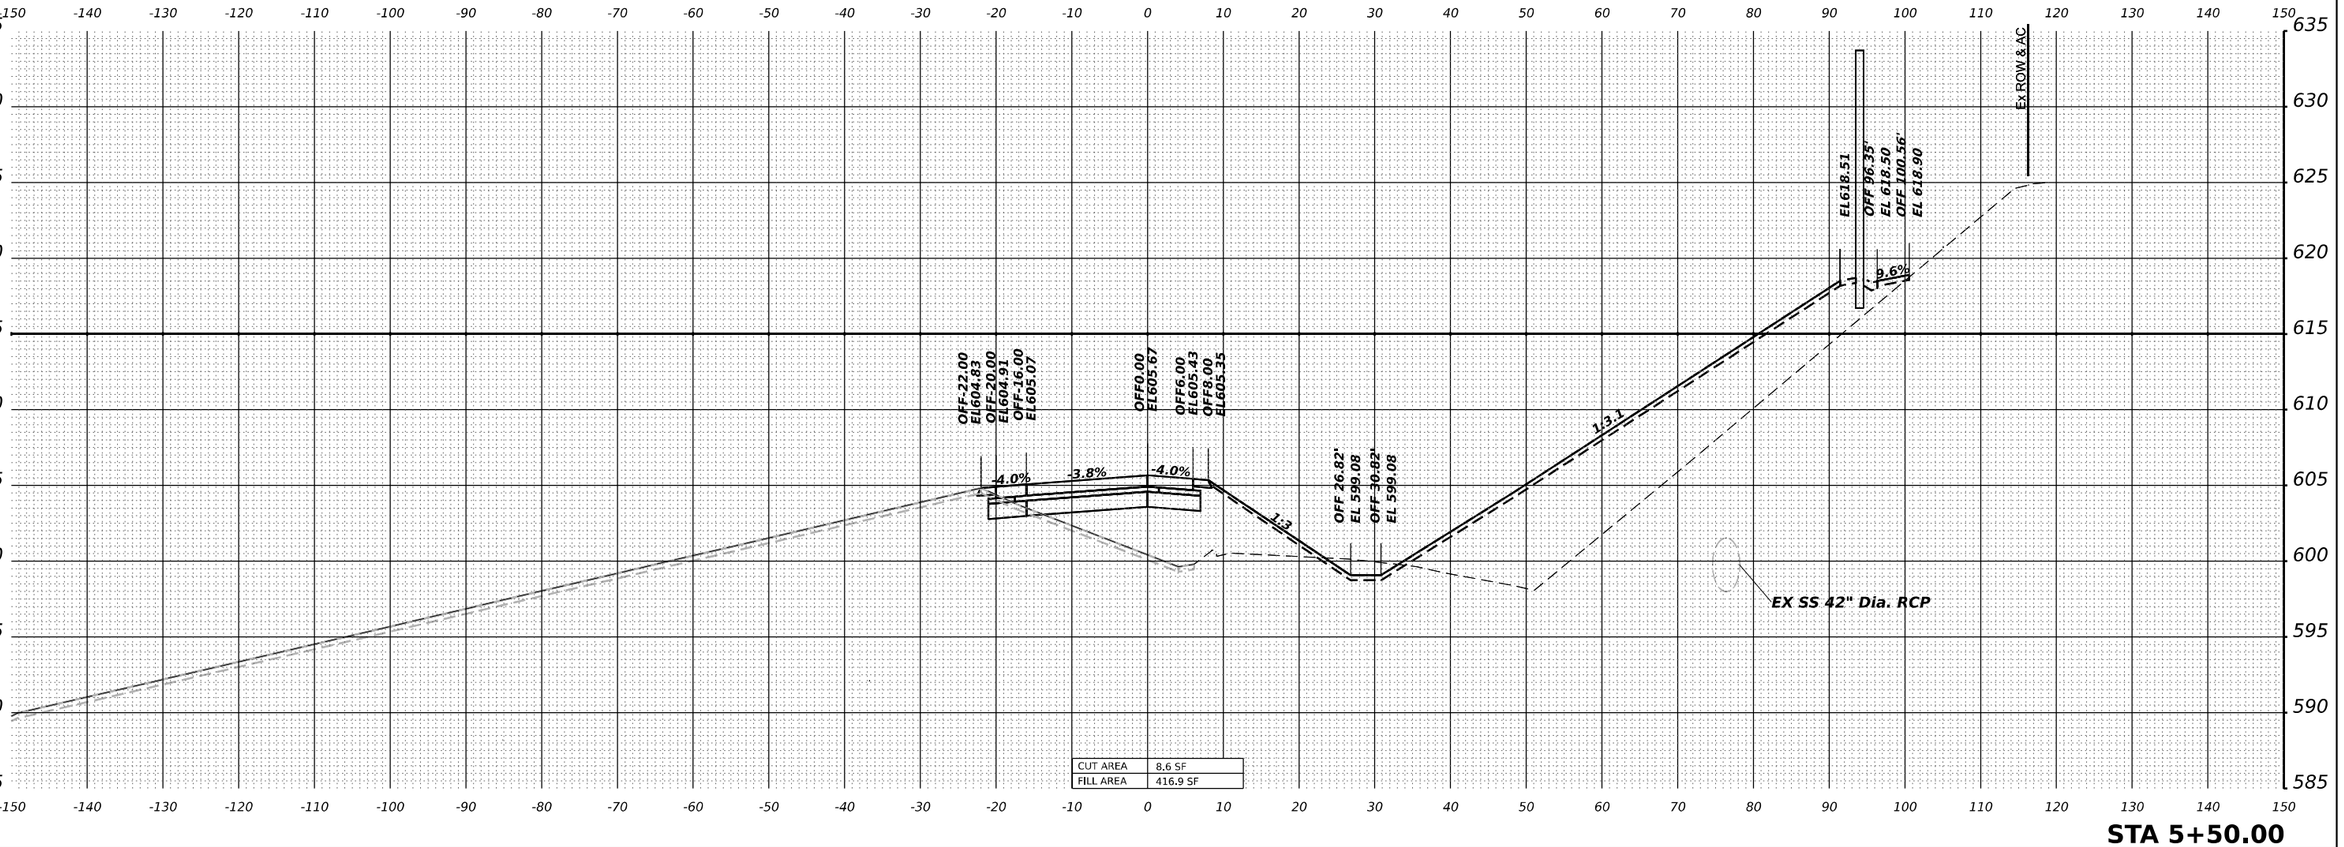

STA 5+50.00

MODEL: CENTER-D - 5+50.00-1 [Sheet]
FILE NAME: pw://transystems-pw.bentley.com:transystcorp-pw1-hosted/Documents/Projects_2018/CH401140118002/03-WSP/CAD/62R22-INT-4 (Center)/WorkingBU/Stage 4/New Version/D162R22-Corridor-Stage4.dgn

WSP USA Inc.
30 N. LASALLE STREET
SUITE 4200
CHICAGO, IL 60602
TEL: (312) 782-8150


USER NAME = USDJ744408	DESIGNED - KSD	REVISED -	
	DRAWN - KSD	REVISED -	
PLOT SCALE = 0.16666667 ' / in.	CHECKED - MMA	REVISED -	
PLOT DATE = 4/22/2025	DATE - 4/25/2025	REVISED -	

STATE OF ILLINOIS
DEPARTMENT OF TRANSPORTATION

CROSS SECTIONS STAGE 4
RAMP D

SCALE: HORIZ: 1"=10' VERT: 1"=5' | SHEET OF SHEETS | STA. TO STA.

F.A.I. RTE.	SECTION	COUNTY	TOTAL SHEETS	SHEET NO.
80	FAI 80 21 INTERCHANGE	WILL	1209	1052
		CONTRACT NO. 62R22		
	ILLINOIS	FED. AID PROJECT		

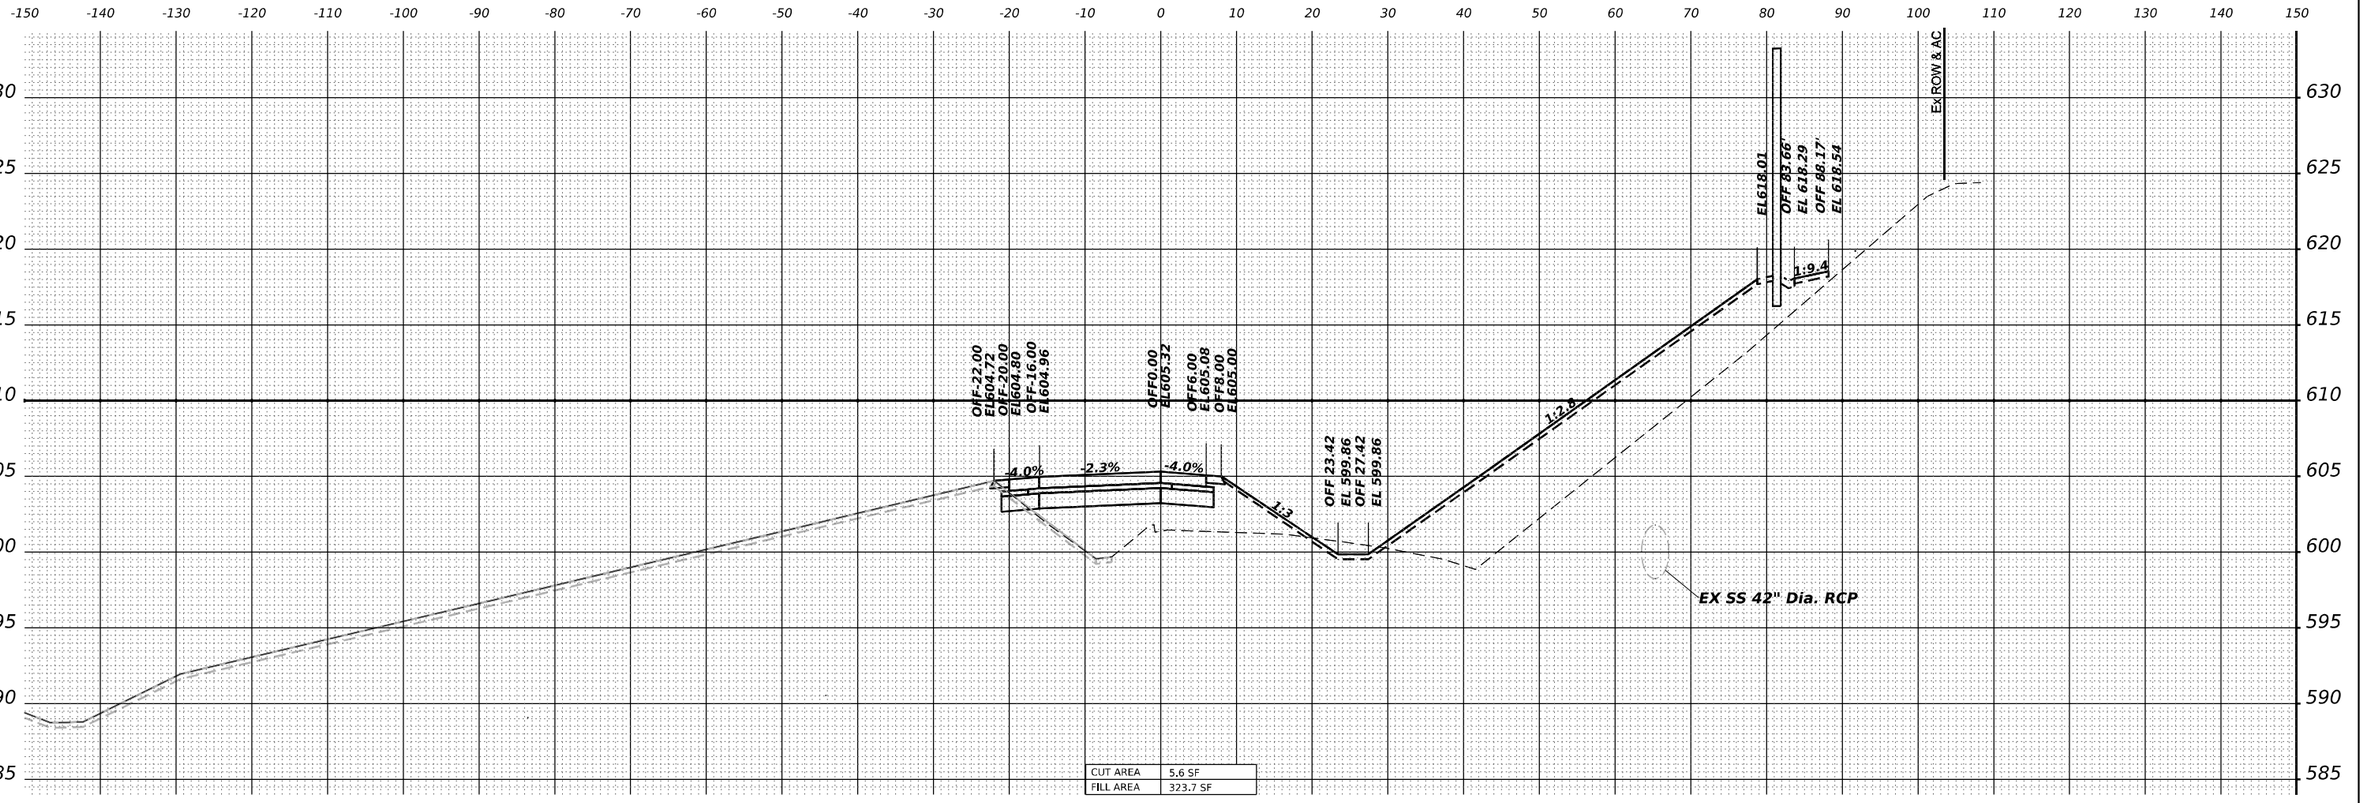

MODEL: CENTER-D - 6+00.00-1 [Sheet]
FILE NAME: pw://transystems-pw.bentley.com:transystcorp-pw1-hosted/Documents/Projects_2018/CH401/401180022/03-WSP/CAD/62R22-INT-4 (Center)/Working/BU/stage 4/New Version/D162R22-Corridor-Stage4.dgn

WSP USA Inc.
30 N LASALLE STREET
SUITE 4200
CHICAGO, IL 60602
TEL: (312) 782-8150


USER NAME = USDJ744408	DESIGNED - KSD	REVISED -	
	DRAWN - KSD	REVISED -	
PLOT SCALE = 0.16666667 ' / in.	CHECKED - MMA	REVISED -	
PLOT DATE = 4/22/2025	DATE - 4/25/2025	REVISED -	

STATE OF ILLINOIS
DEPARTMENT OF TRANSPORTATION

CROSS SECTIONS STAGE 4
RAMP D

SCALE: HORIZ: 1"=10' VERT: 1"=5' | SHEET OF SHEETS | STA. TO STA.

F.A.I. RTE.	SECTION	COUNTY	TOTAL SHEETS	SHEET NO.
80	FAI 80 21 INTERCHANGE	WILL	1209	1053
		CONTRACT NO. 62R22		
	ILLINOIS	FED. AID PROJECT		

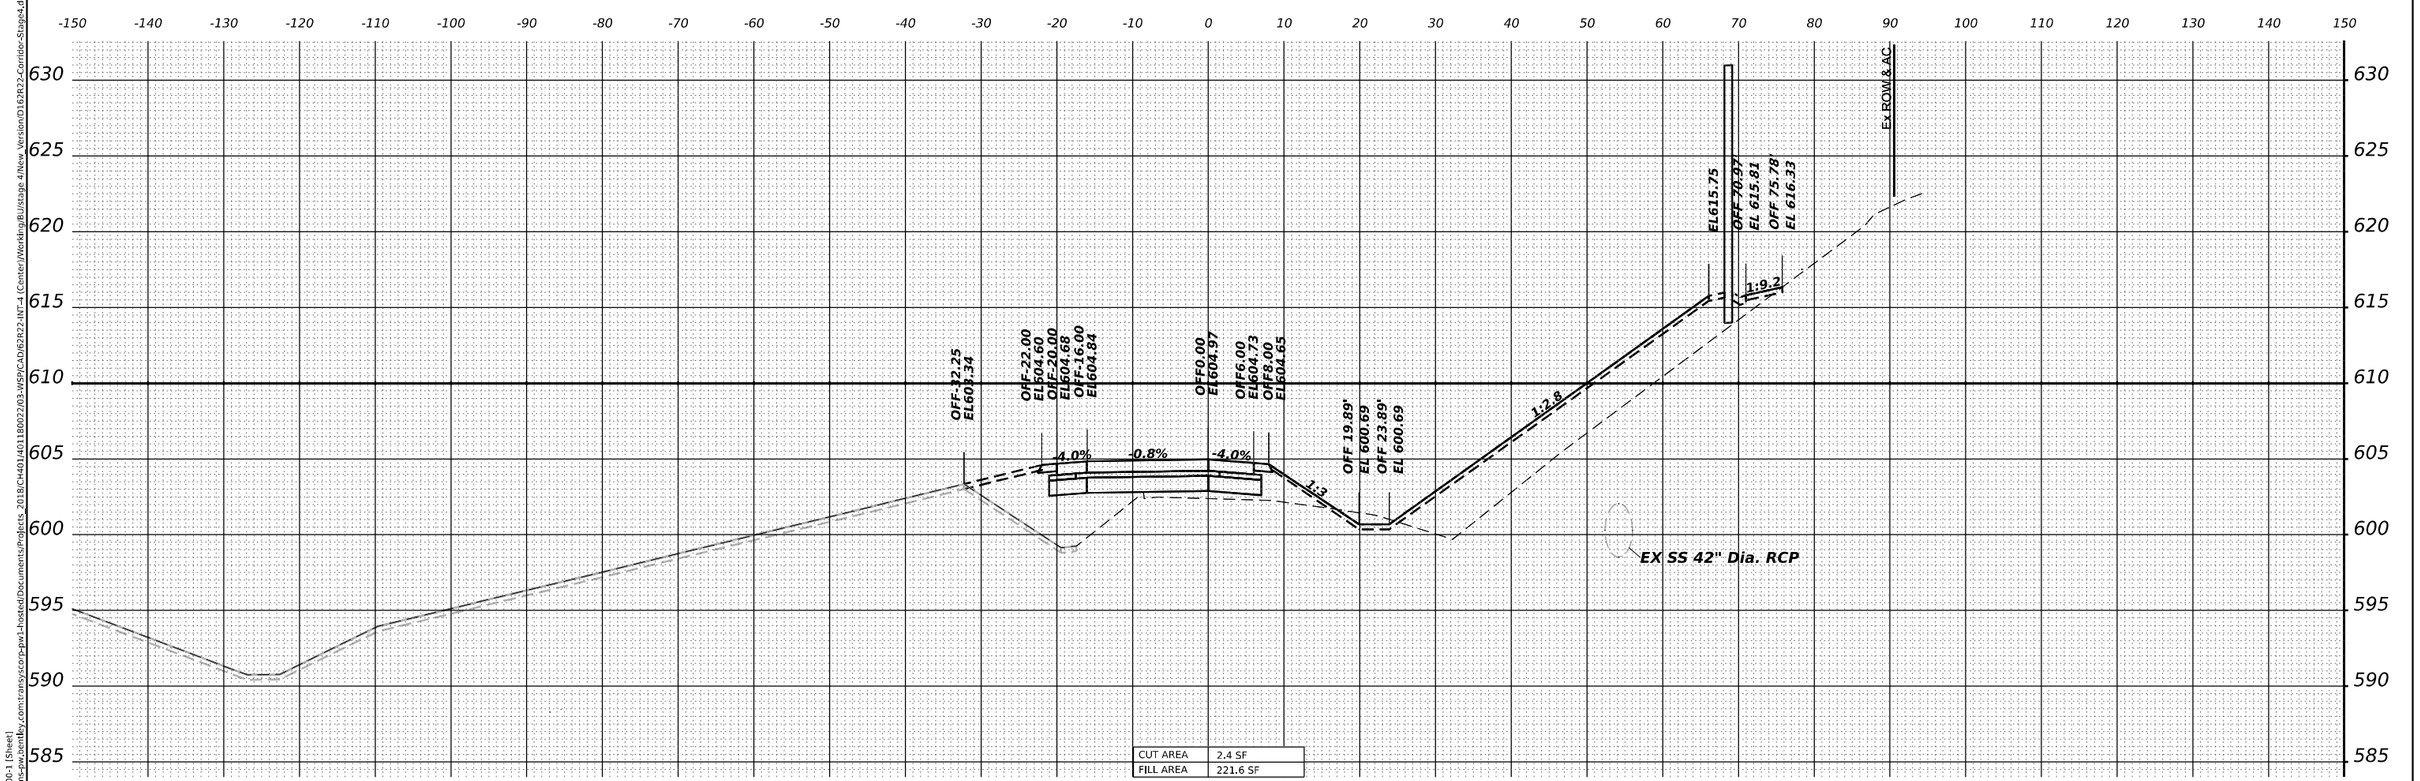

STA 6+50.00

MODEL: CENTER-D - 6+50.00-1 [Sheet]
FILE NAME: pw://transystems-pw.bentley.com:transystcorp-pw1-hosted/Documents/Projects_2018/CH401/401180022/03-WSP/CAD/62R22-INT-4 (Center)/Working/BU/stage 4/New Version/D162R22-Corridor-Stage4.dgn

WSP USA Inc.
30 N. LASALLE STREET
SUITE 4200
CHICAGO, IL 60602
TEL: (312) 782-8150


USER NAME = USDJ744408	DESIGNED - KSD	REVISED -	
	DRAWN - KSD	REVISED -	
PLOT SCALE = 0.16666667 ' / in.	CHECKED - MMA	REVISED -	
PLOT DATE = 4/22/2025	DATE - 4/25/2025	REVISED -	

STATE OF ILLINOIS
DEPARTMENT OF TRANSPORTATION

CROSS SECTIONS STAGE 4
RAMP D

SCALE: HORIZ: 1"=10'
VERT: 1"=5'
SHEET OF SHEETS STA. TO STA.

F.A.I. RTE.	SECTION	COUNTY	TOTAL SHEETS	SHEET NO.
80	FAI 80 21 INTERCHANGE	WILL	1209	1054
		CONTRACT NO. 62R22		
	ILLINOIS	FED. AID PROJECT		

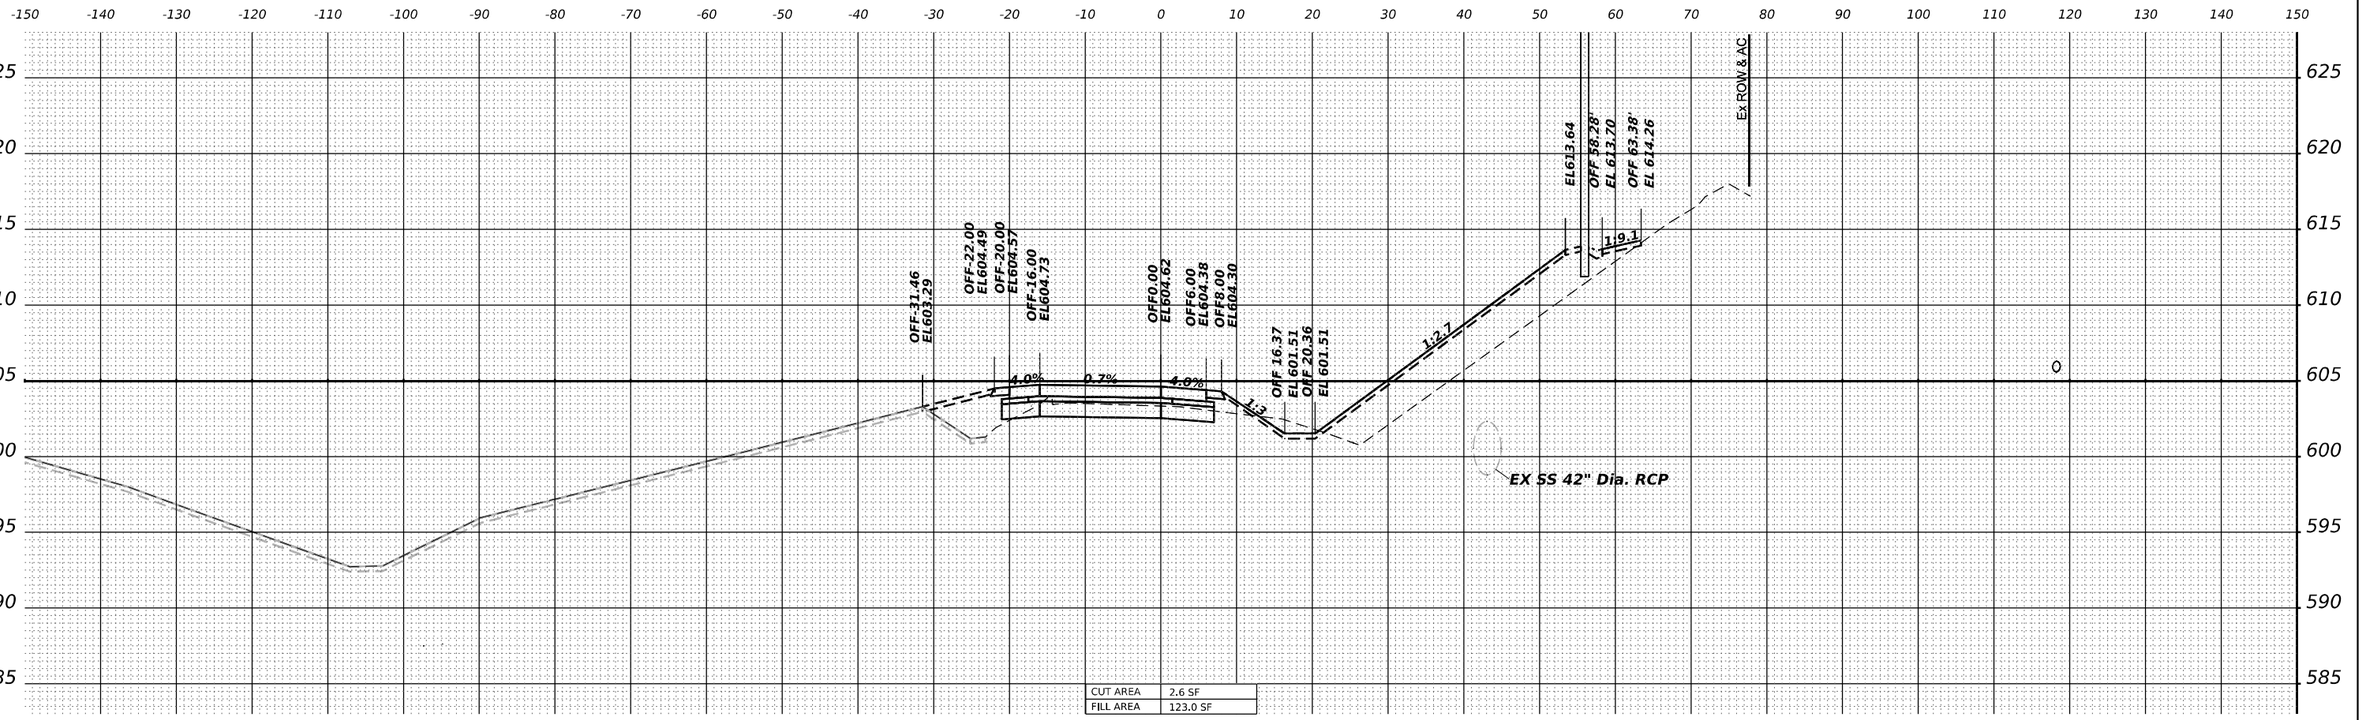

MODEL: CENTER-D - 7+00.00-1 [Sheet]
FILE NAME: pw://transystems-pw.bentley.com:transystcorp-pw1-hosted/Documents/Projects_2018/CH401/401180022/03-WSP/CAD/62R22-INT-1 (Center)/Working/BU/stage 4/New_Version/D162R22-Corridor-Stage4.dgn

WSP USA Inc.
30 N. LASALLE STREET
SUITE 4200
CHICAGO, IL 60602
TEL: (312) 782-8150


USER NAME	= USDJ744408	DESIGNED -	KSD	REVISED	-
		DRAWN -	KSD	REVISED	-
PLOT SCALE	= 0.16666667 ' / in.	CHECKED -	MMA	REVISED	-
PLOT DATE	= 4/22/2025	DATE -	4/25/2025	REVISED	-

STATE OF ILLINOIS
DEPARTMENT OF TRANSPORTATION


CROSS SECTIONS STAGE 4
RAMP D

SCALE: HORIZ: 1"=10'
VERT: 1"=5'
SHEET OF SHEETS STA. TO STA.

F.A.I. RTE.	SECTION	COUNTY	TOTAL SHEETS	SHEET NO.
80	FAI 80 21 INTERCHANGE	WILL	1209	1055
		CONTRACT NO. 62R22		
	ILLINOIS	FED. AID PROJECT		

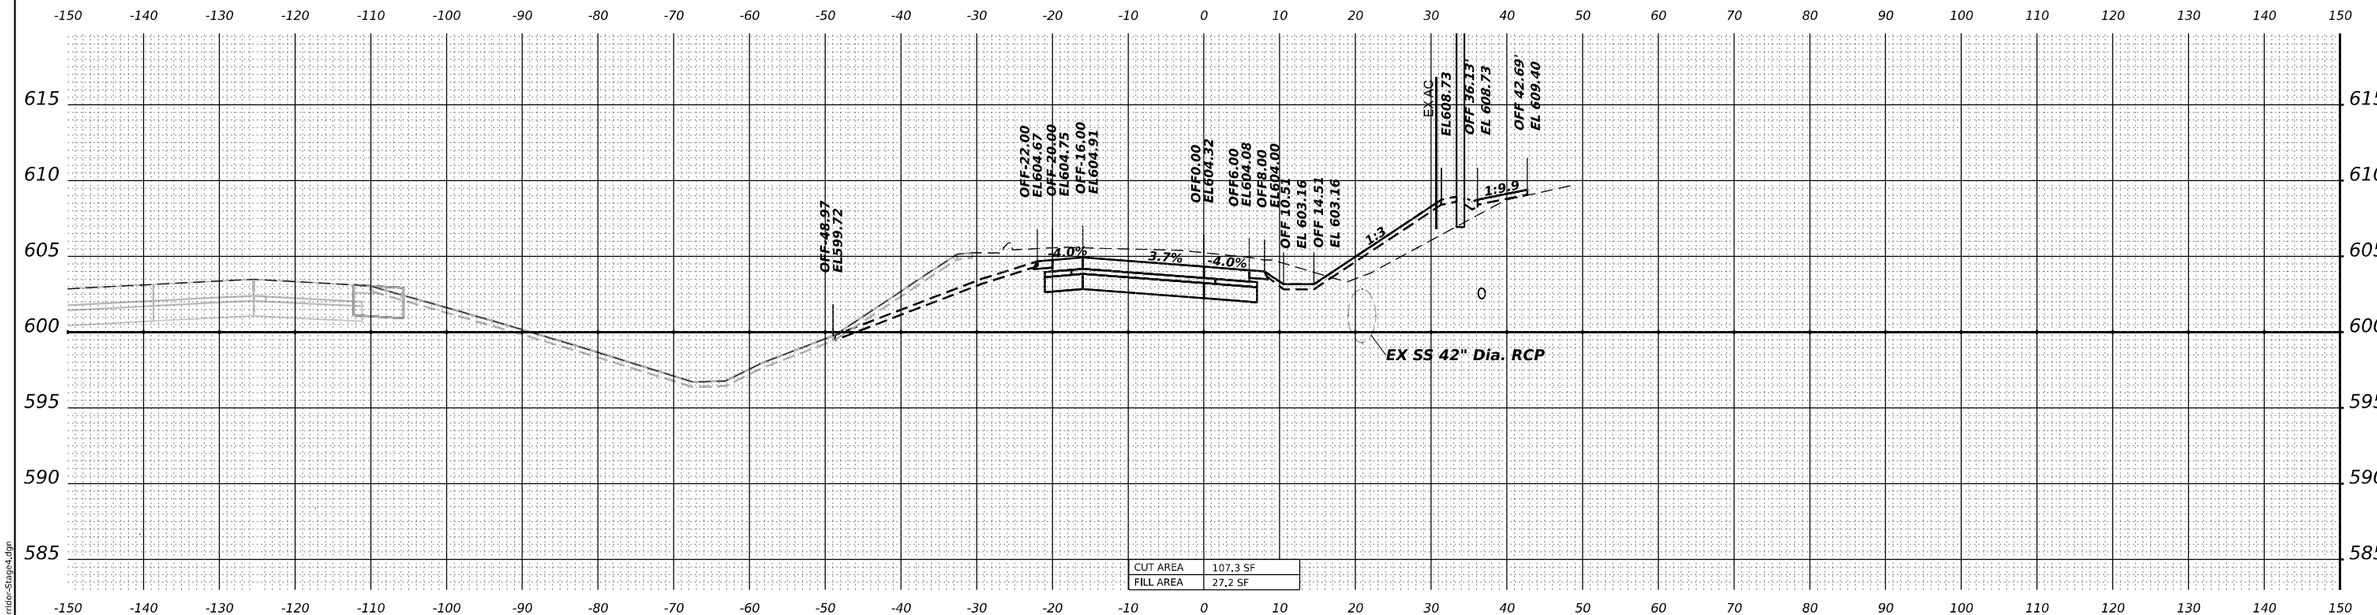

STA 8+00.00

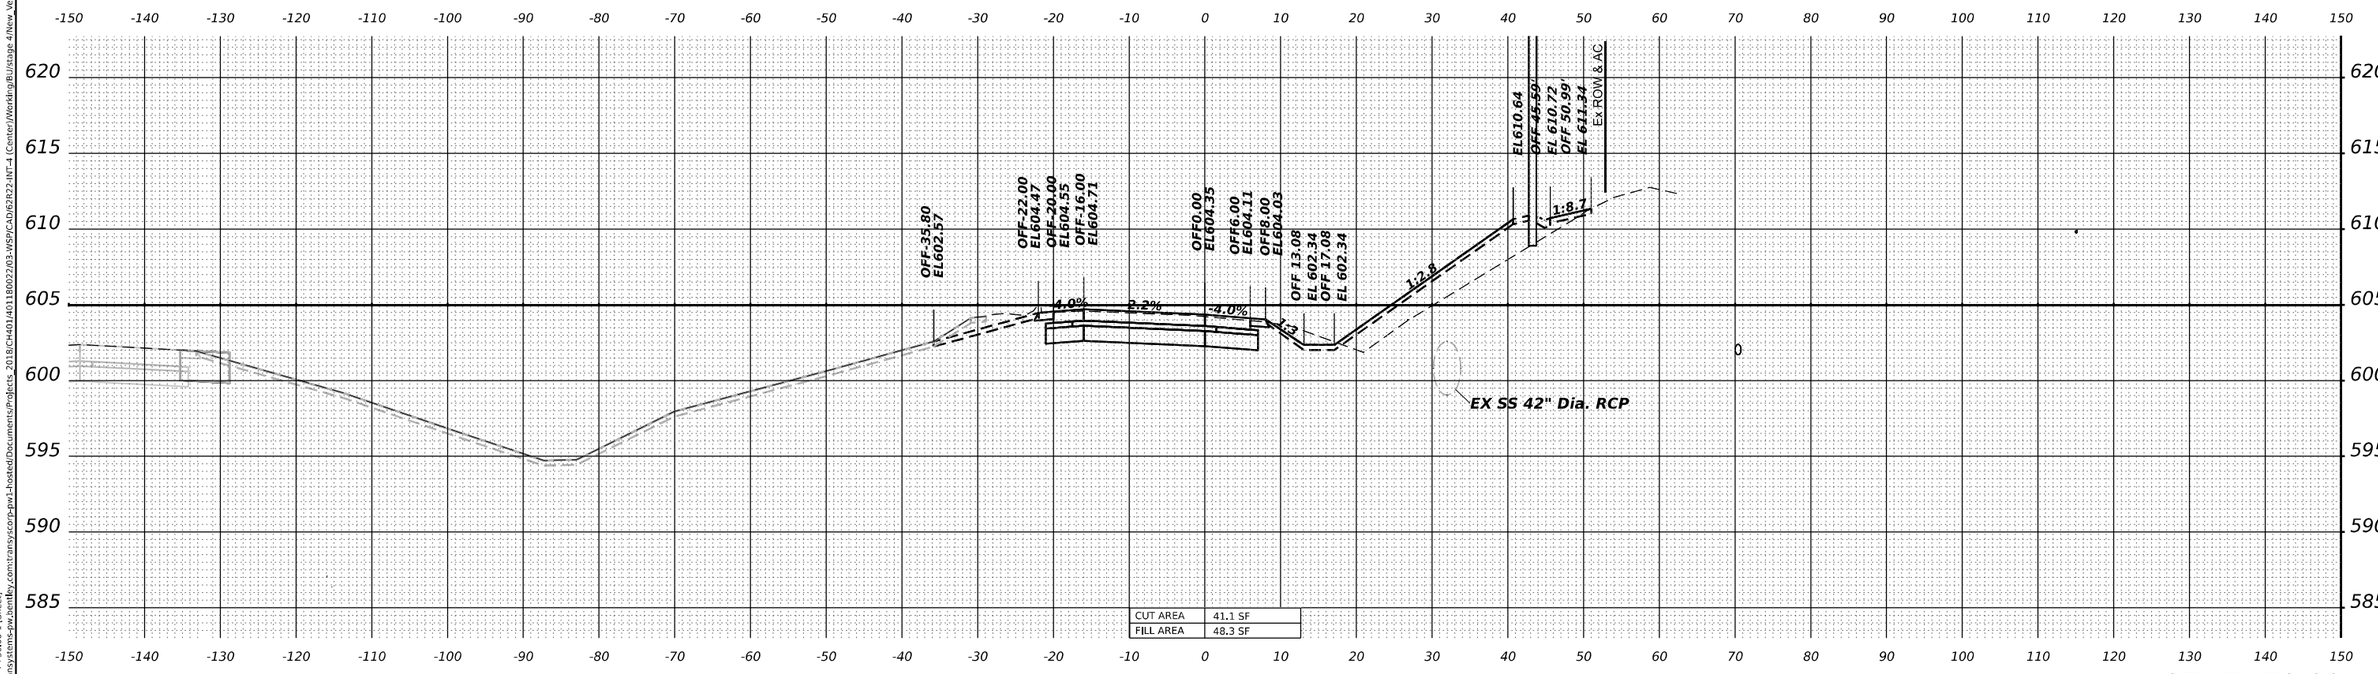

STA 7+50.00

MODEL: CENTER-D - 7+50.00-1 [Sheet]
FILE NAME: pw://transystems-pw.bentley.com:transystcorp-pw1-hosted/Documents/Projects_2018/CH401/401180022/03-WSP/CAD/62R22-INT-4 (Center)/Working/Bu/stage 4/New_Version/D162R22-Corridor-Stage4.dgn

WSP USA Inc.
30 N. LASALLE STREET
SUITE 4200
CHICAGO, IL 60602
TEL: (312) 782-8150


USER NAME = USDJ744408	DESIGNED - KSD	REVISED -	
	DRAWN - KSD	REVISED -	
PLOT SCALE = 0.16666667 ' / in.	CHECKED - MMA	REVISED -	
PLOT DATE = 4/22/2025	DATE - 4/25/2025	REVISED -	

STATE OF ILLINOIS
DEPARTMENT OF TRANSPORTATION

CROSS SECTIONS STAGE 4
RAMP D

SCALE: HORIZ: 1"=10' VERT: 1"=5' | SHEET OF SHEETS | STA. TO STA.

F.A.I. RTE.	SECTION	COUNTY	TOTAL SHEETS	SHEET NO.
80	FAI 80 21 INTERCHANGE	WILL	1209	1056
		CONTRACT NO. 62R22		
	ILLINOIS	FED. AID PROJECT		

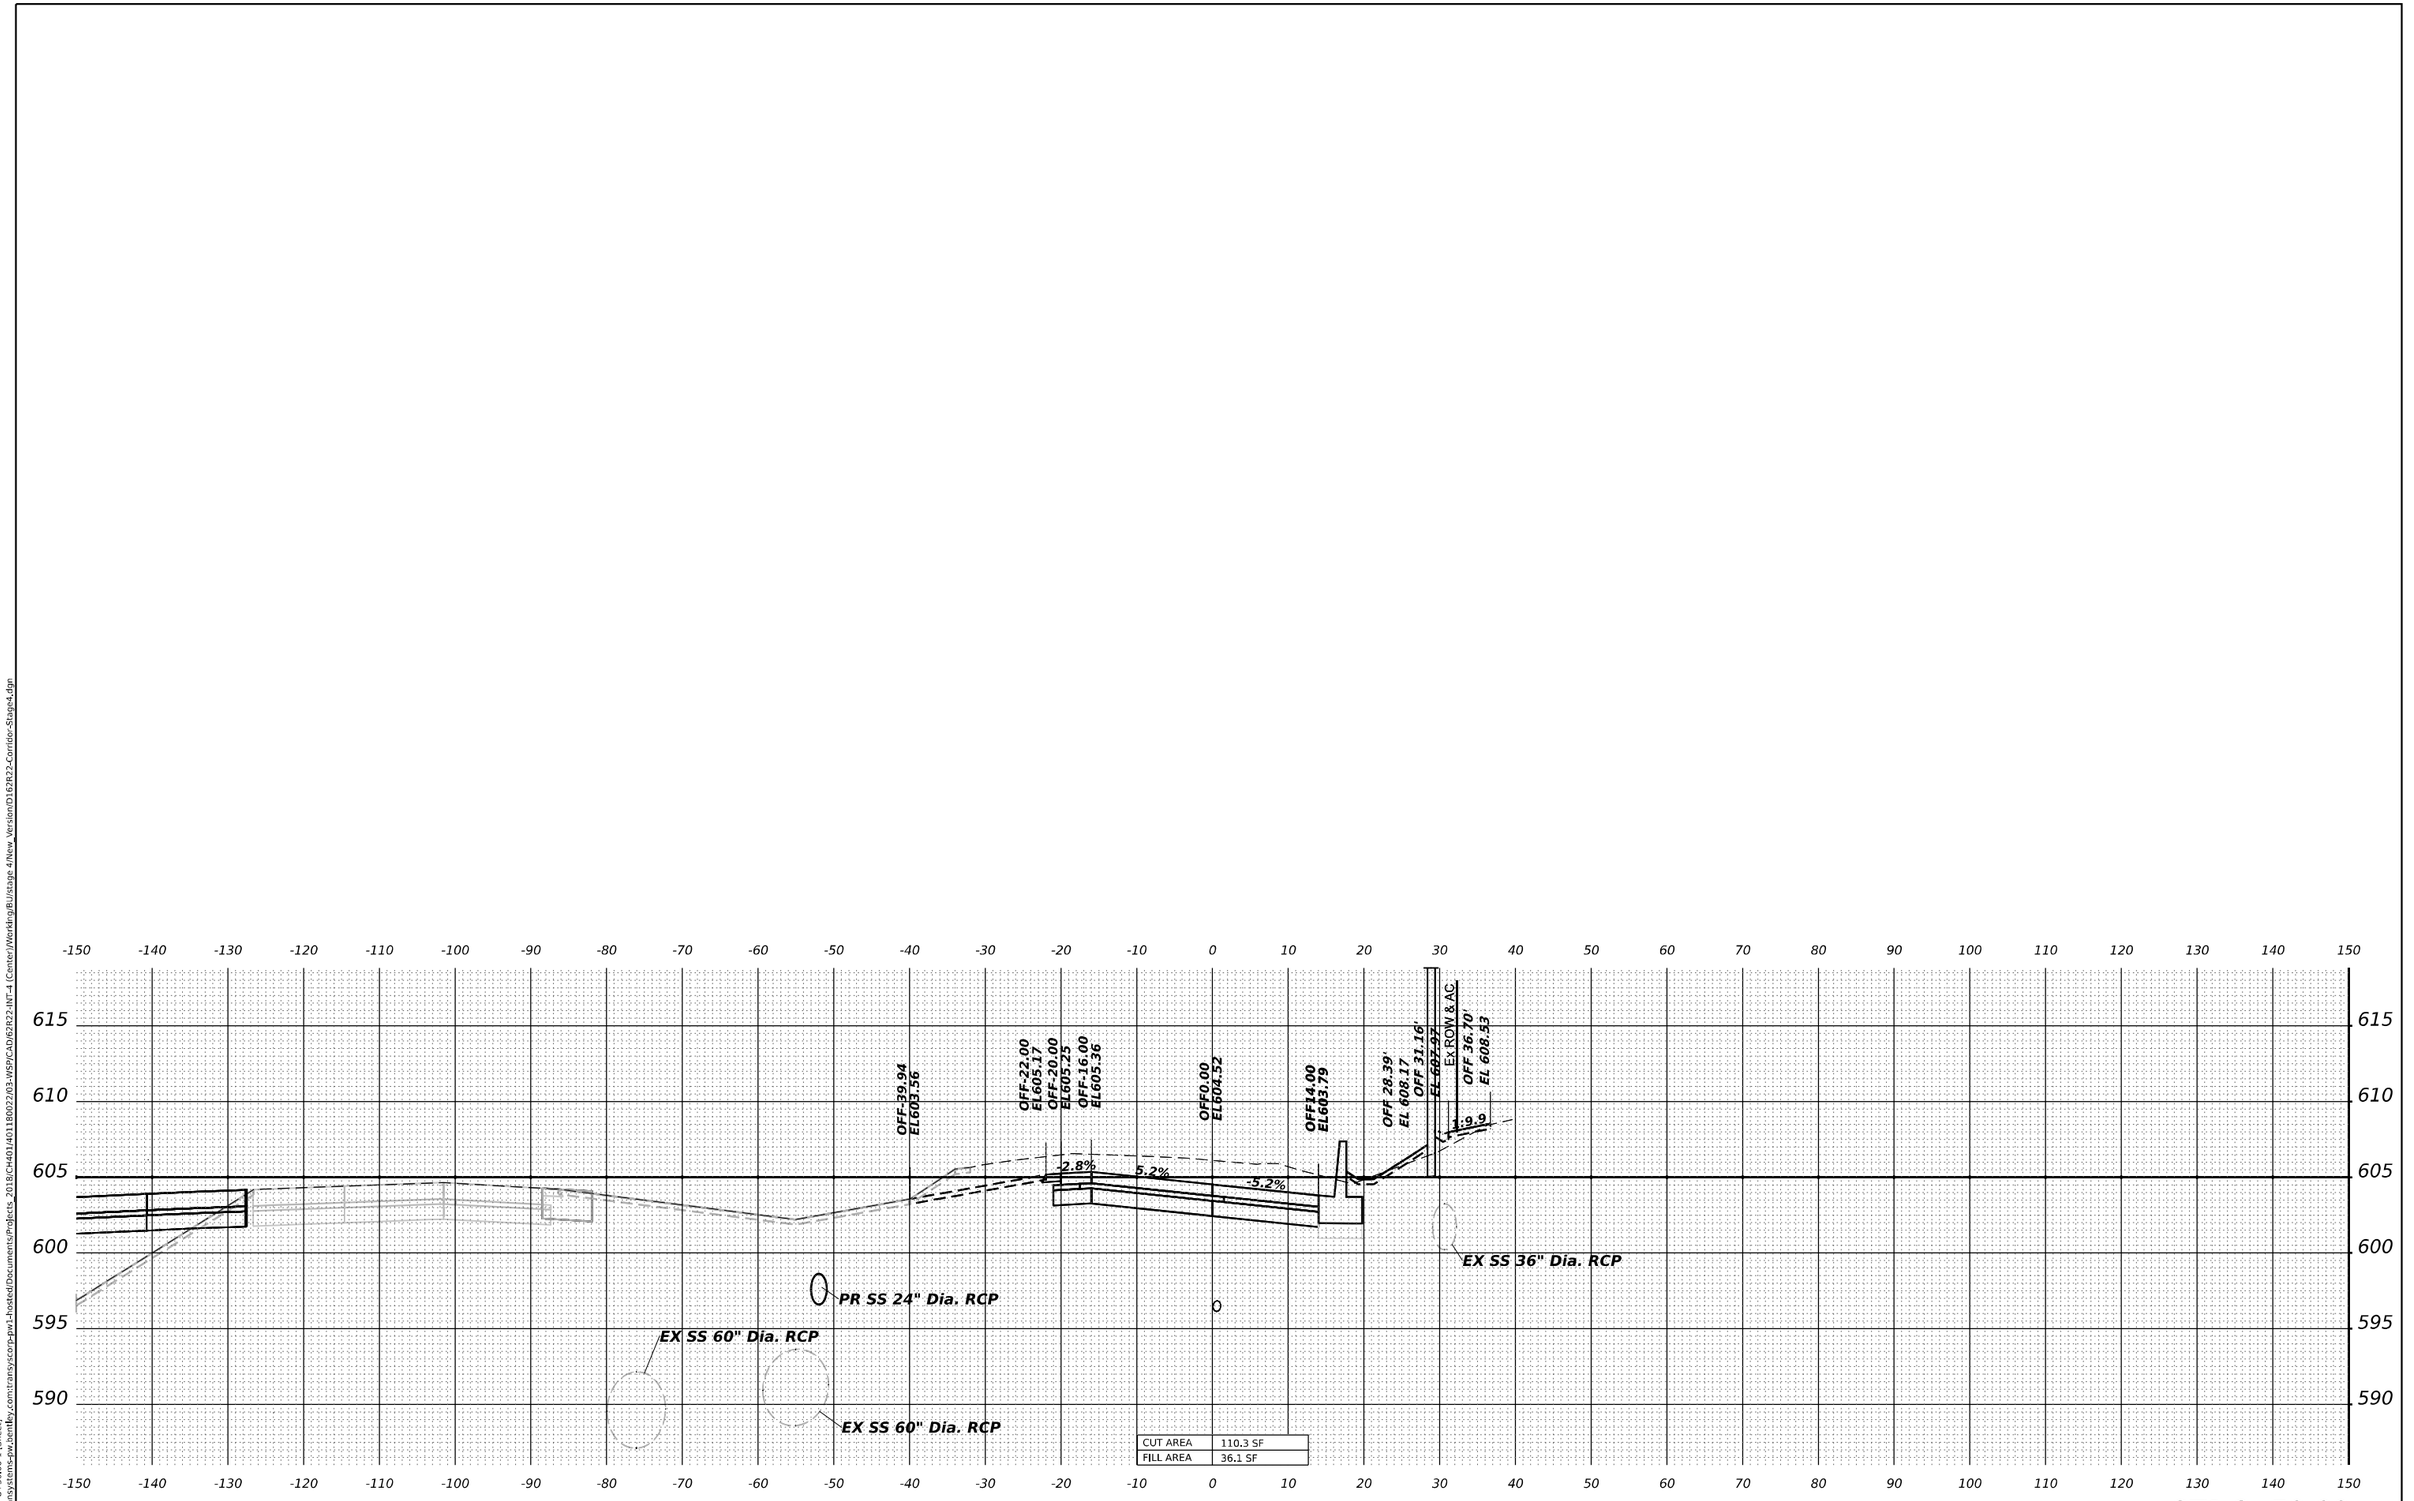

STA 8+50.00

MODEL: CENTER-D - 8+50.00-1 [Sheet]
FILE NAME: pw://transystems-pw.bentley.com:transystcorp-pw1-hosted/Documents/Projects_2018/CH401/401180022/03-WSP/CAD/62R22-INT-4 (Center)/Working/BU/stage 4/New_Version/D162R22-Corridor-Stage4.dgn

WSP USA Inc.
30 N. LASALLE STREET
SUITE 4200
CHICAGO, IL 60602
TEL: (312) 782-8150


USER NAME = USDJ744408	DESIGNED - KSD	REVISED -	
	DRAWN - KSD	REVISED -	
PLOT SCALE = 0.16666667 ' / in.	CHECKED - MMA	REVISED -	
PLOT DATE = 4/22/2025	DATE - 4/25/2025	REVISED -	

STATE OF ILLINOIS
DEPARTMENT OF TRANSPORTATION

CROSS SECTIONS STAGE 4
RAMP D

SCALE: HORIZ: 1"=10'
VERT: 1"=5'
SHEET OF SHEETS STA. TO STA.

F.A.I. RTE.	SECTION	COUNTY	TOTAL SHEETS	SHEET NO.
80	FAI 80 21 INTERCHANGE	WILL	1209	1057
		CONTRACT NO. 62R22		
	ILLINOIS	FED. AID PROJECT		

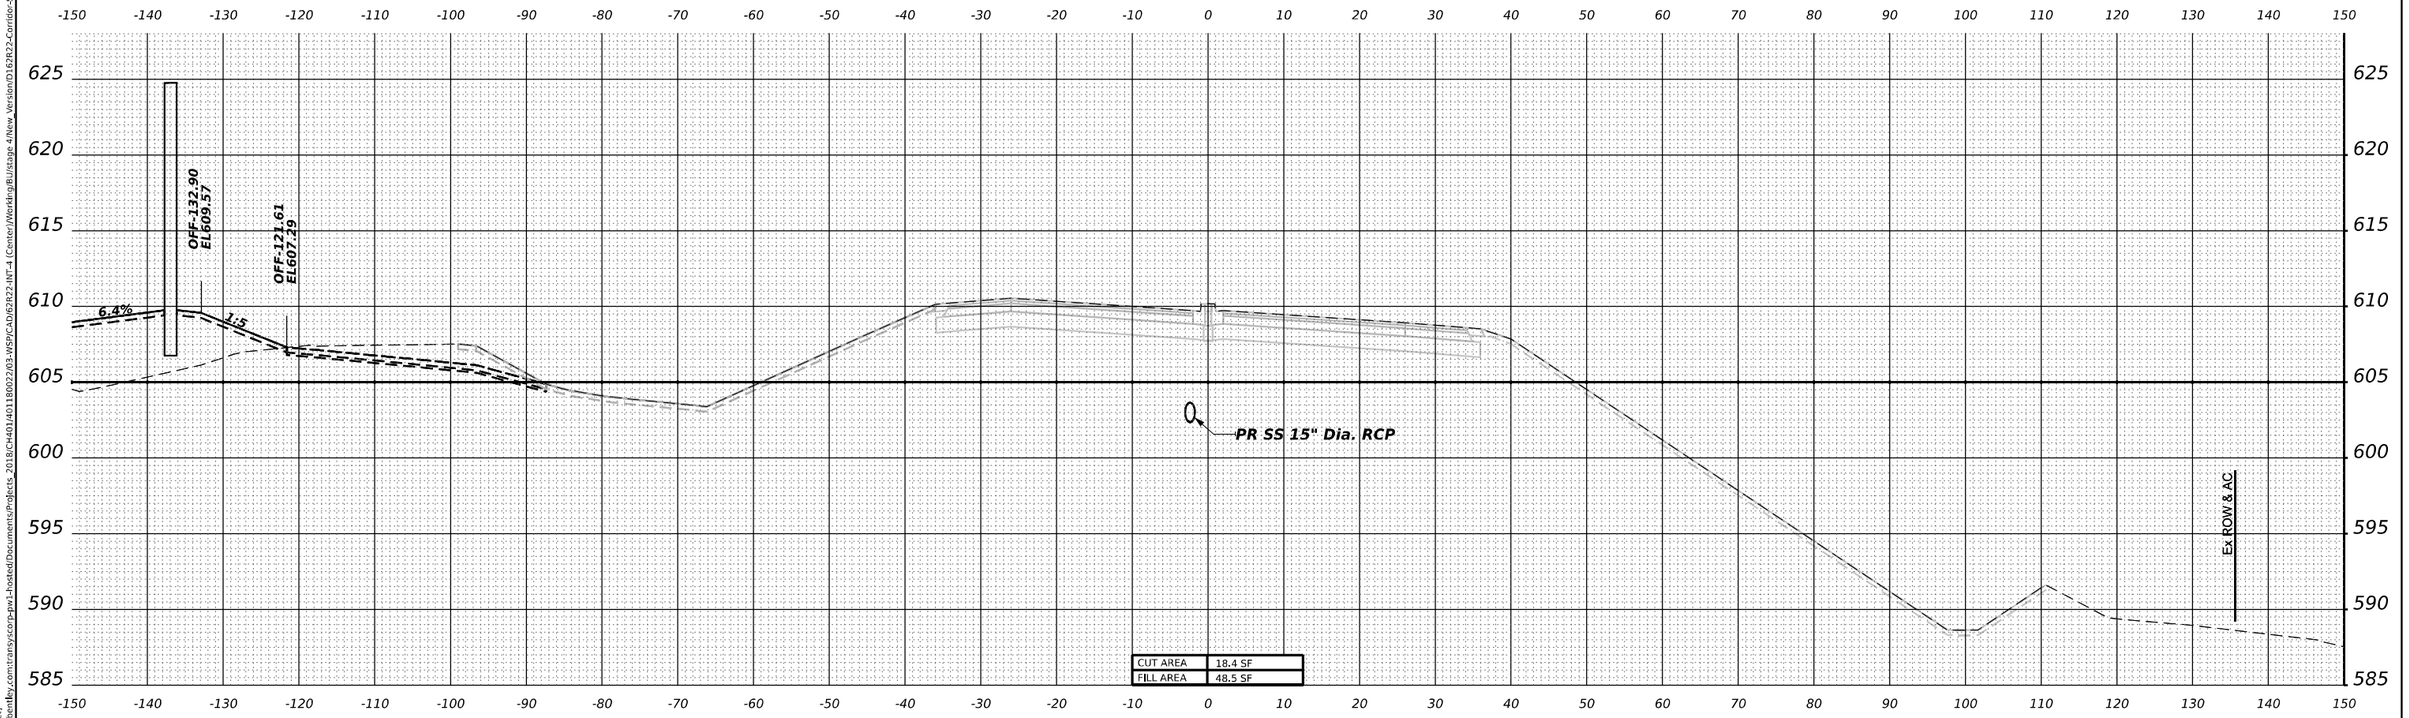

MODEL: CENTER - 36+00.00 [Sheet]
FILE NAME: pw:\\transystems-pw.bentley.com:transyscorp-pw1-hosted\Documents\Projects_2018\CH401401180022\03-WSP\CAD\62R22-INT-4 (Center)\Working\BU\stage 4\New_Version\D162R22-Corridor-Stage4.dgn

WSP USA Inc.
30 N. LASALLE STREET
SUITE 4200
CHICAGO, IL 60602
TEL: (312) 782-8130


USER NAME = USDJ744408	DESIGNED - KSD	REVISED -			
	DRAWN - KSD	REVISED -			
PLOT SCALE = 0.16666667 ' / in.	CHECKED - MMA	REVISED -			
PLOT DATE = 4/22/2025	DATE - 4/25/2025	REVISED -			

STATE OF ILLINOIS
DEPARTMENT OF TRANSPORTATION

CROSS SECTIONS STAGE 4
CENTER ST

SCALE: HORIZ: 1"=10'
VERT: 1"=5' | SHEET __ OF __ SHEETS | STA. _____ | TO STA. _____

F.A.I. RTE.	SECTION	COUNTY	TOTAL SHEETS	SHEET NO.
80	FAI 80 21 INTERCHANGE	WILL	1209	1058
		CONTRACT NO. 62R22		
	ILLINOIS	FED. AID PROJECT		

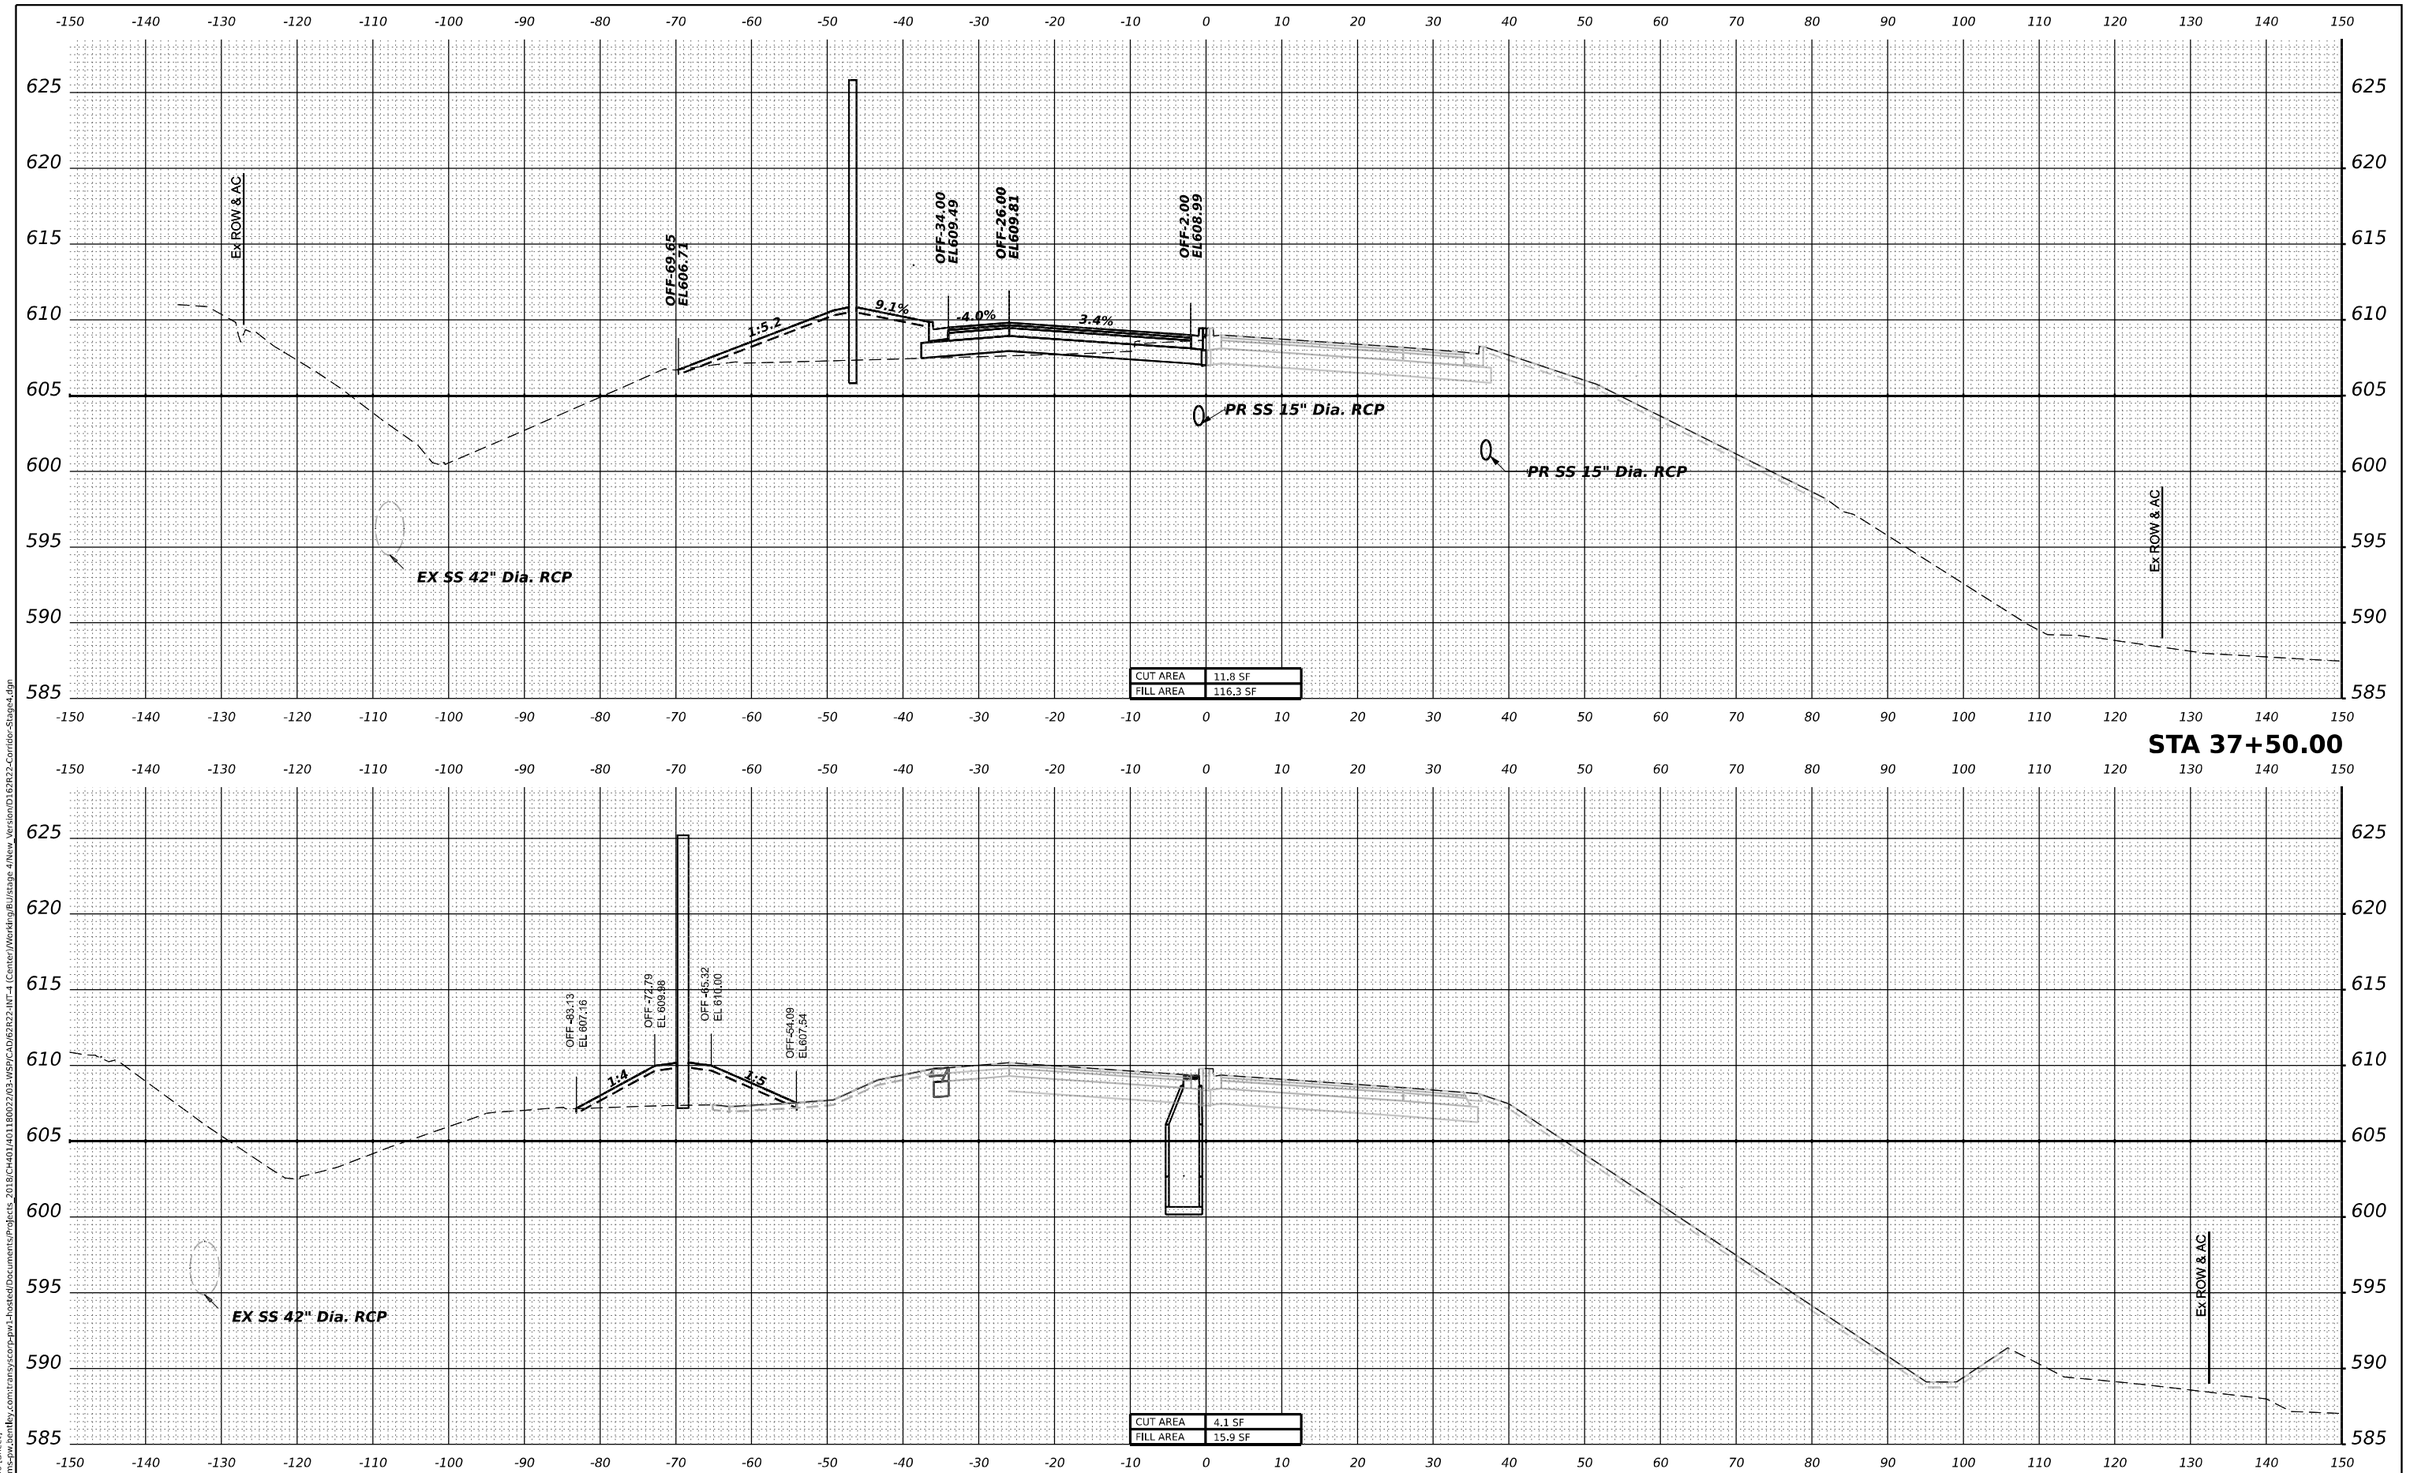

MODEL: CENTER - 37+00.00 [Sheet]
FILE NAME: pw://transystems-pw.bentley.com:transystcorp-pw1-hosted/Documents/Projects_2018/CH401/401180022/03-WSP/CAD/62R22-INT-4 (Center)/Working/BJ/stage 4/New_Version/D162R22-Corridor-Stage4.dgn

WSP USA Inc.
30 N. LASALLE STREET
SUITE 4200
CHICAGO, IL 60602
TEL: (312) 782-8150


USER NAME = USDJ744408	DESIGNED - KSD	REVISED -			
	DRAWN - KSD	REVISED -			
PLOT SCALE = 0.16666667 ' / in.	CHECKED - MMA	REVISED -			
PLOT DATE = 4/22/2025	DATE - 4/25/2025	REVISED -			


STATE OF ILLINOIS
DEPARTMENT OF TRANSPORTATION

CROSS SECTIONS STAGE 4
CENTER ST

SCALE: HORIZ: 1"=10'
VERT: 1"=5' | SHEET __ OF __ SHEETS | STA. ____ | TO STA. ____

F.A.I. RTE.	SECTION	COUNTY	TOTAL SHEETS	SHEET NO.
80	FAI 80 21 INTERCHANGE	WILL	1209	1059
		CONTRACT NO. 62R22		
	ILLINOIS	FED. AID PROJECT		

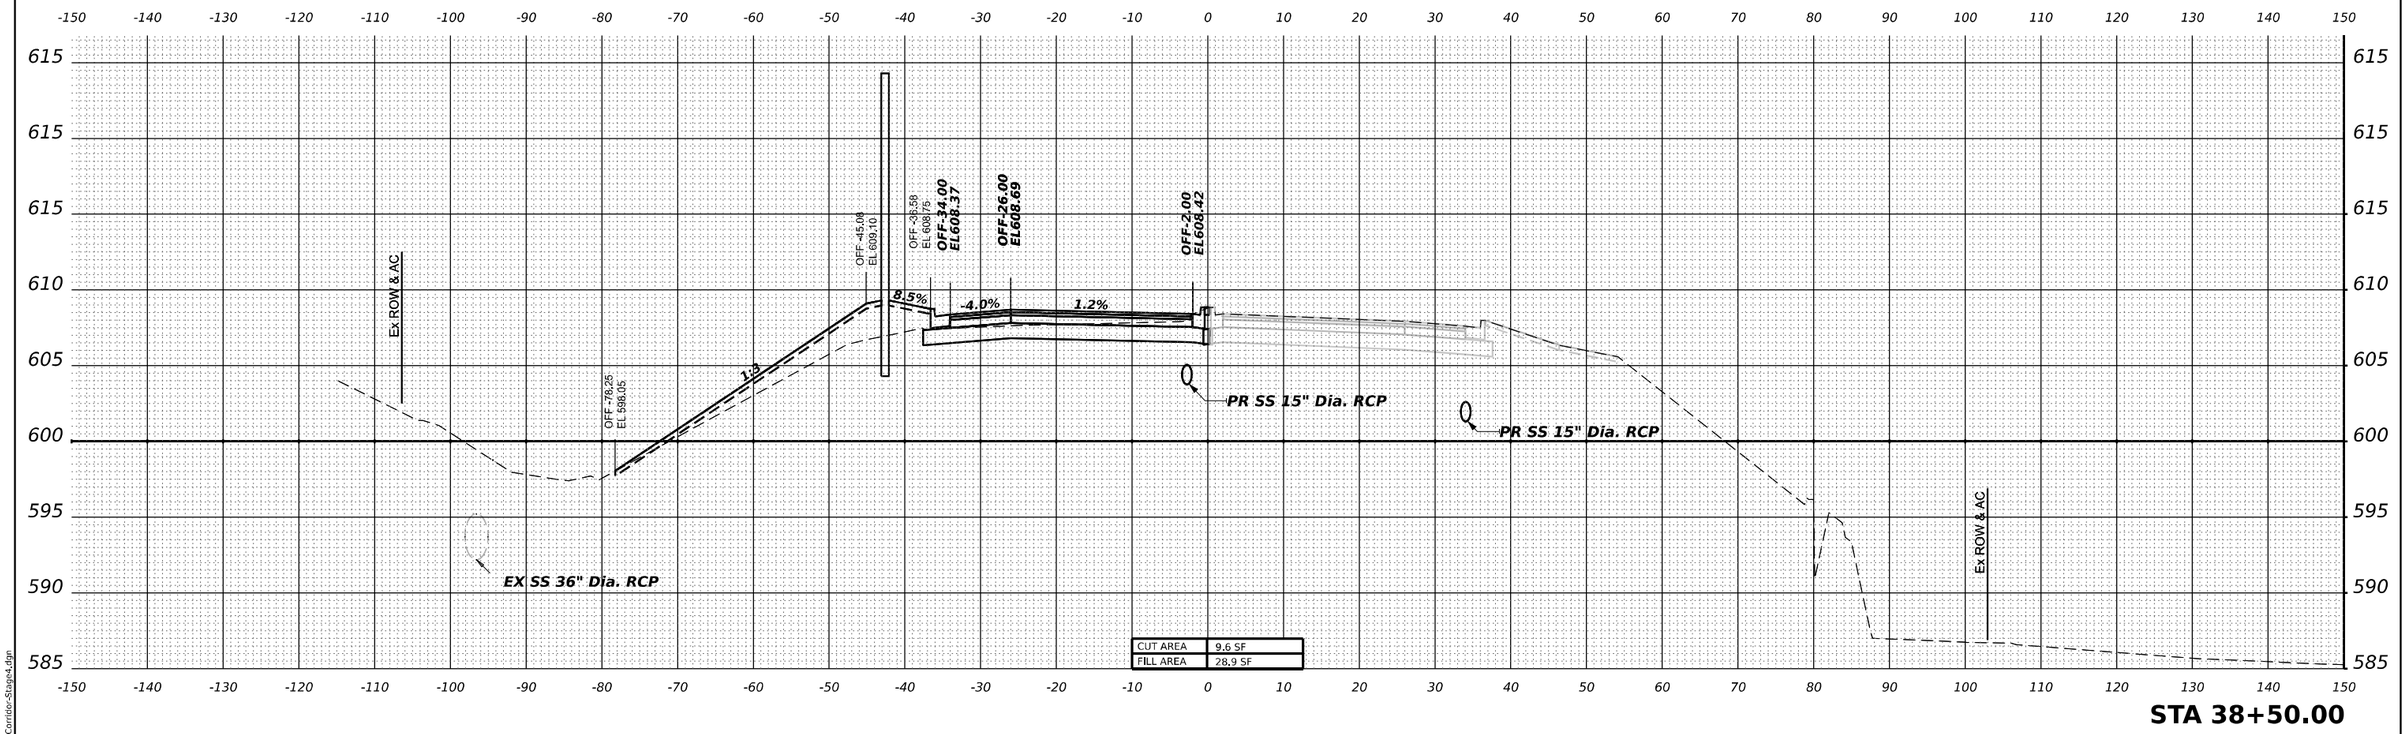

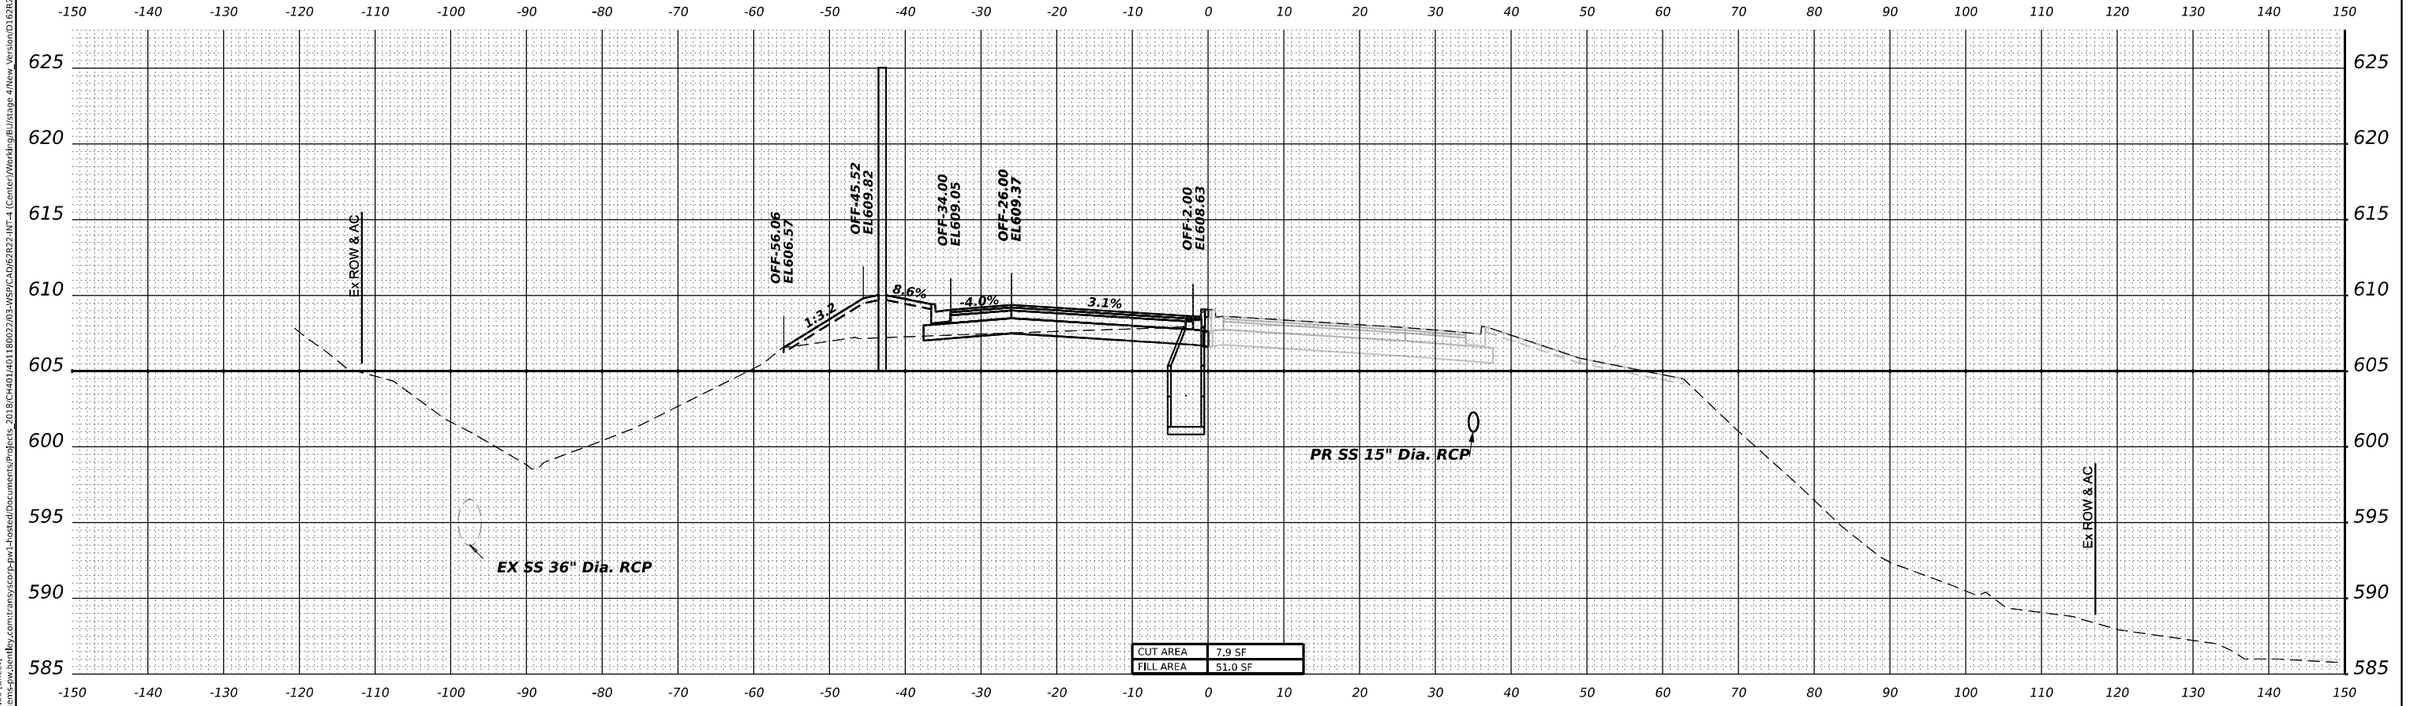

MODEL: CENTER - 38+00.00 [Sheet]
FILE NAME: pw:///transystems-pw.bentley.com:transystems-pw1-hosted/Documents/Projects_2018/CH401401180022/03-WSP/CAD/62R22-INT-4 (Center)/Working/BU/stage 4/New_Version/D162R22-Corridor-Stage4.dgn

WSP USA Inc.
30 N. LASALLE STREET
SUITE 4200
CHICAGO, IL 60602
TEL: (312) 782-8150


USER NAME	= USDJ744408	DESIGNED -	KSD	REVISED -	
		DRAWN -	KSD	REVISED -	
PLOT SCALE	= 0.16666667 ' / in.	CHECKED -	MMA	REVISED -	
PLOT DATE	= 4/22/2025	DATE -	4/25/2025	REVISED -	

STATE OF ILLINOIS
DEPARTMENT OF TRANSPORTATION


CROSS SECTIONS STAGE 4
CENTER ST

SCALE: HORIZ: 1"=10' VERT: 1"=5' | SHEET __ OF __ SHEETS | STA. _____ TO STA. _____

F.A.I. RTE.	SECTION	COUNTY	TOTAL SHEETS	SHEET NO.
80	FAI 80 21 INTERCHANGE	WILL	1209	1060
		CONTRACT NO. 62R22		
	ILLINOIS	FED. AID PROJECT		

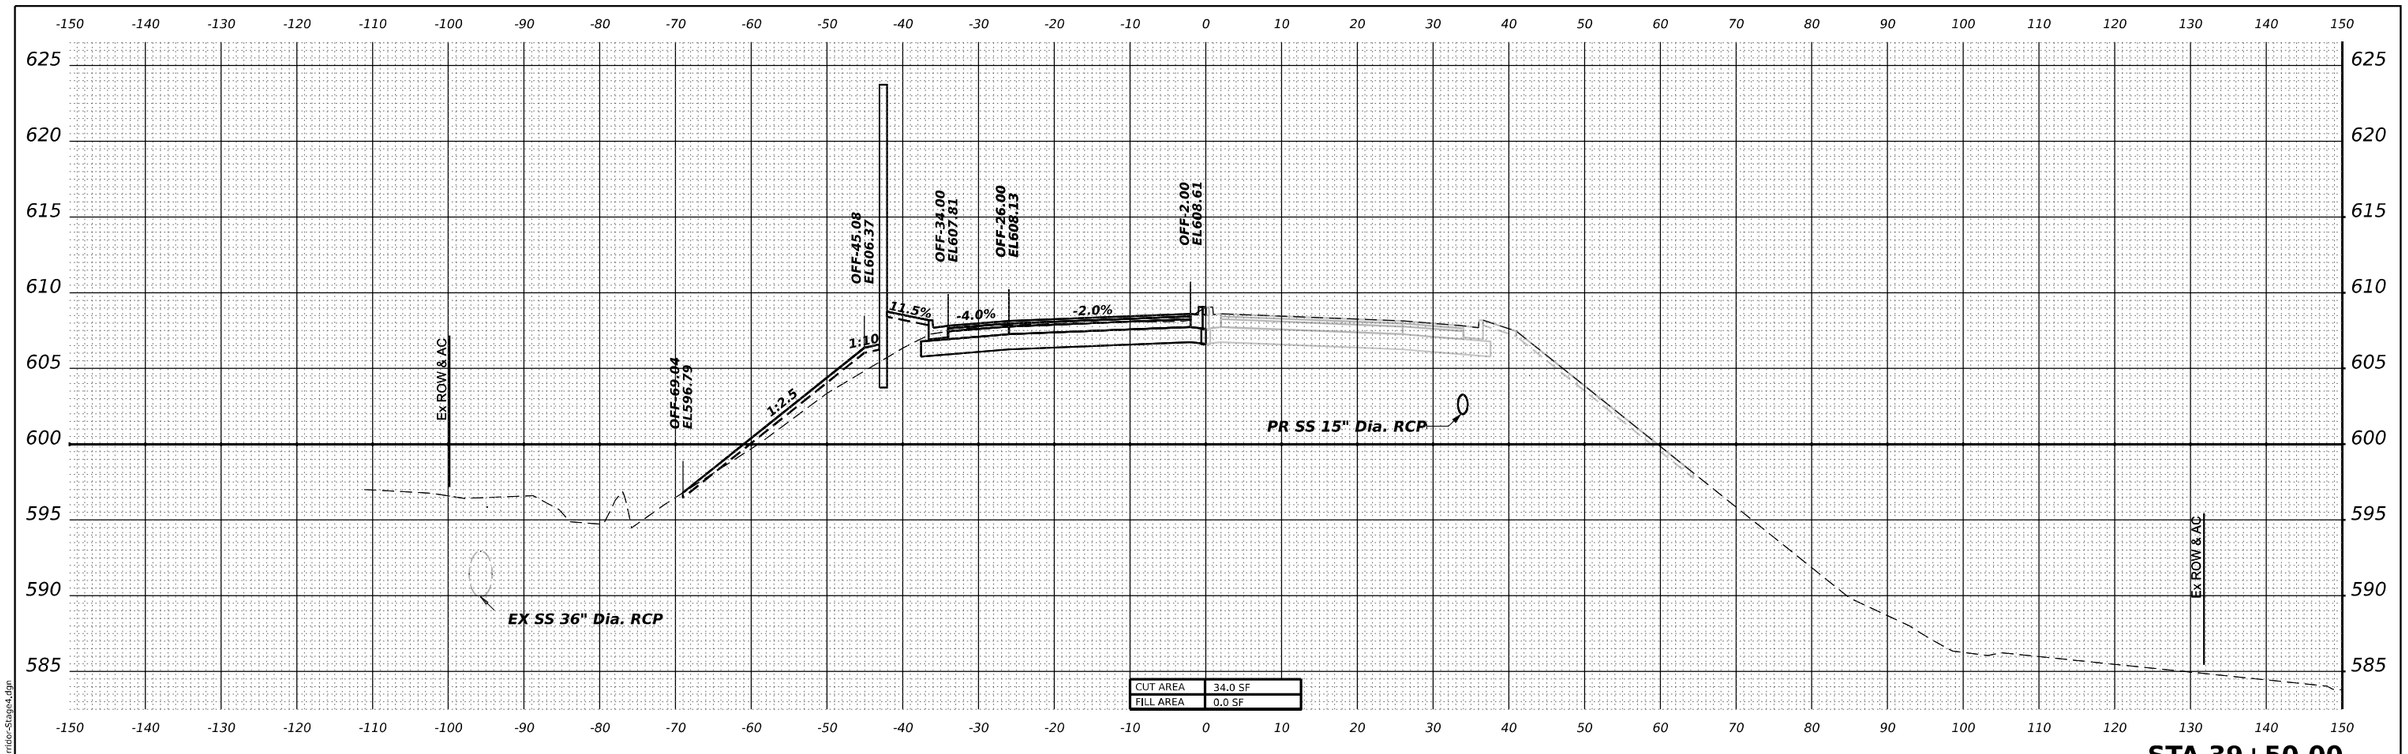

STA 39+50.00

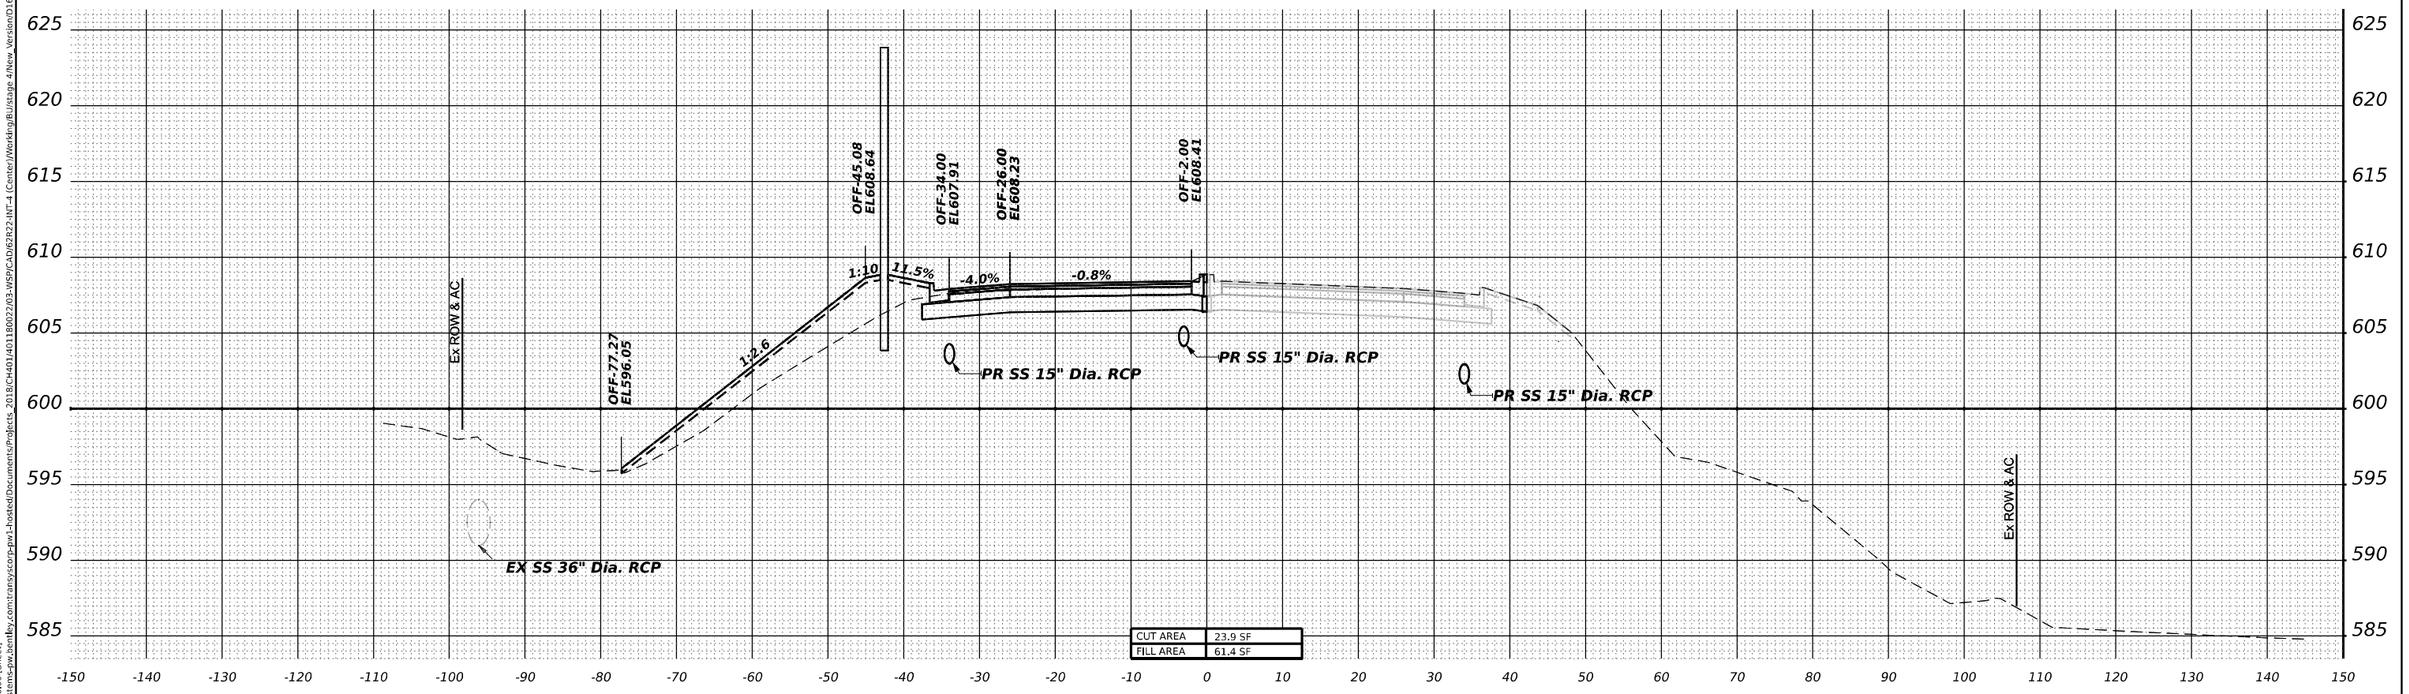

STA 39+00.00

MODEL: CENTER - 39+00.00 [Sheet]
FILE NAME: pw:///transystems-pw.bentley.com:transystcorp-pw1-hosted/Documents/Projects_2018/CH401/401180022/03-WSP/CAD/62R22-INT-4 (Center)/Working/BU/stage 4/New_Version/D162R22-Corridor-Stage4.dgn

WSP USA Inc.
30 N. LASALLE STREET
SUITE 4200
CHICAGO, IL 60602
TEL: (312) 782-8150


USER NAME = USDJ744408	DESIGNED - KSD	REVISED -	
	DRAWN - KSD	REVISED -	
PLOT SCALE = 0.16666667 ' / in.	CHECKED - MMA	REVISED -	
PLOT DATE = 4/22/2025	DATE - 4/25/2025	REVISED -	


STATE OF ILLINOIS
DEPARTMENT OF TRANSPORTATION

CROSS SECTIONS STAGE 4
CENTER ST

SCALE: HORIZ: 1"=10'
VERT: 1"=5'
SHEET __ OF __ SHEETS STA. _____ TO STA. _____

F.A.I. RTE.	SECTION	COUNTY	TOTAL SHEETS	SHEET NO.
80	FAI 80 21 INTERCHANGE	WILL	1209	1061
		CONTRACT NO. 62R22		
	ILLINOIS	FED. AID PROJECT		

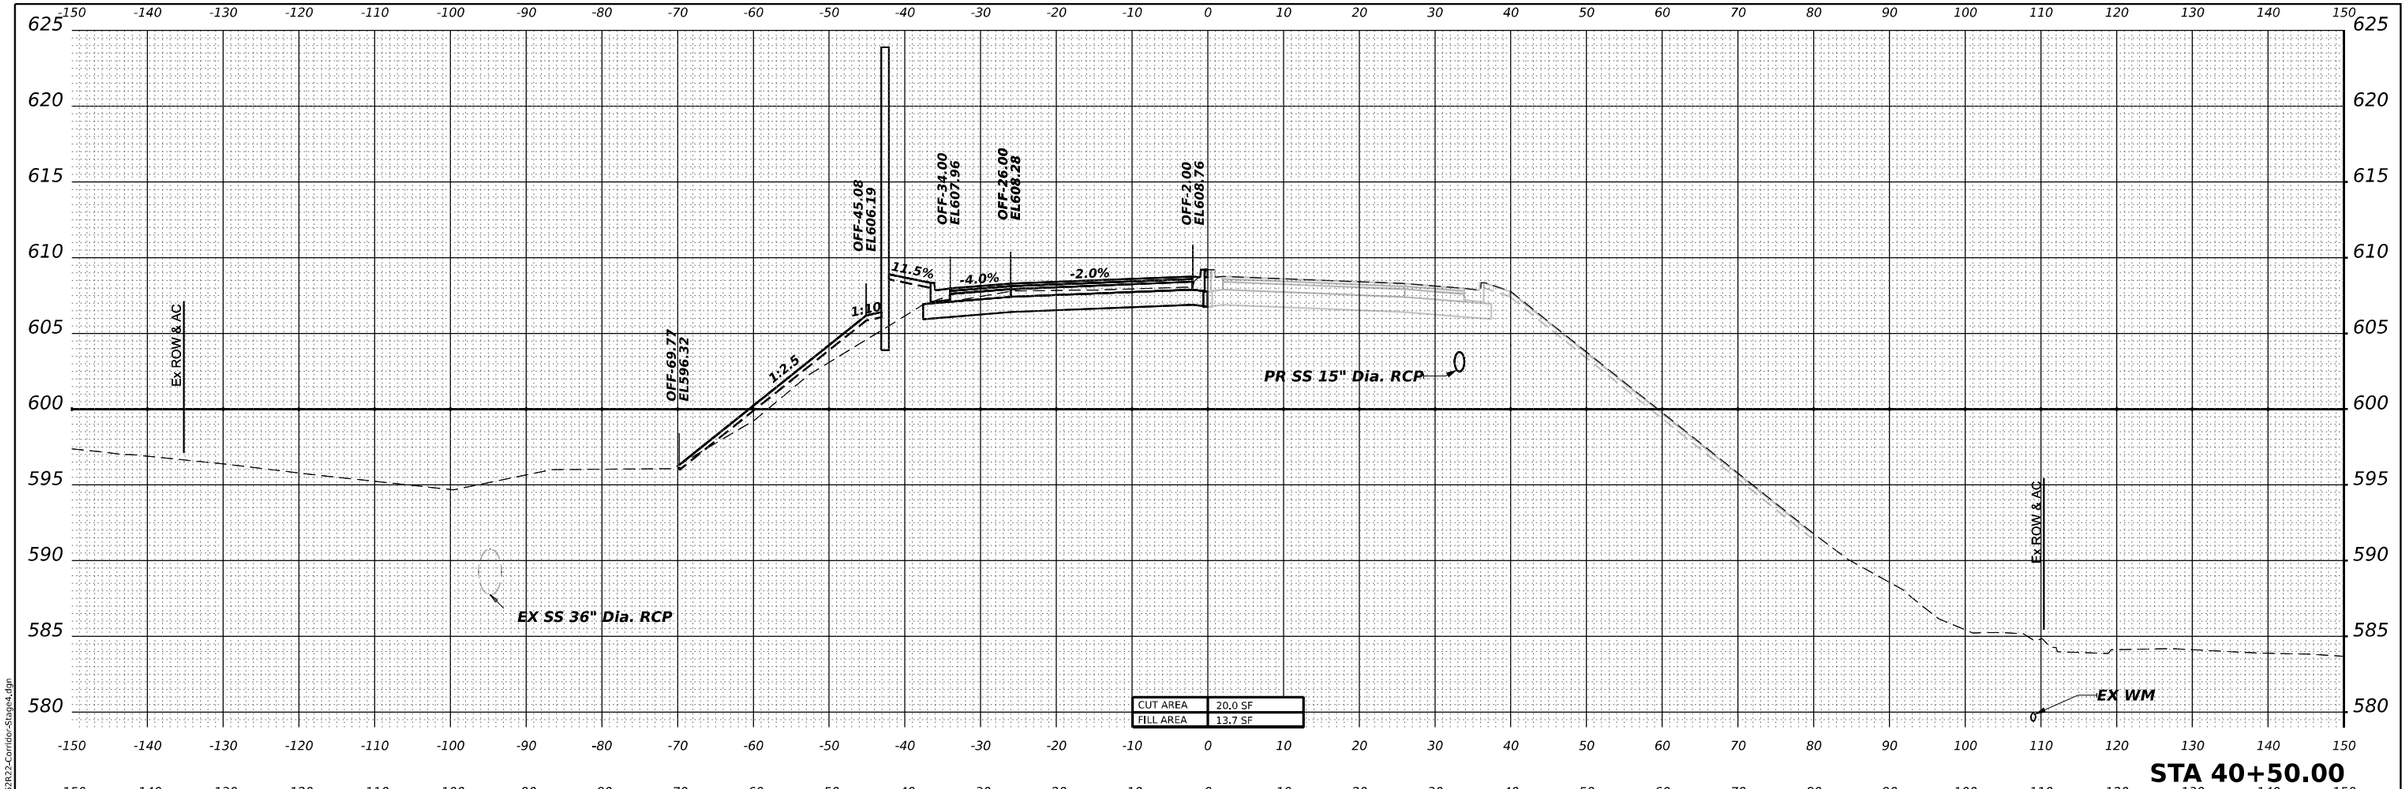

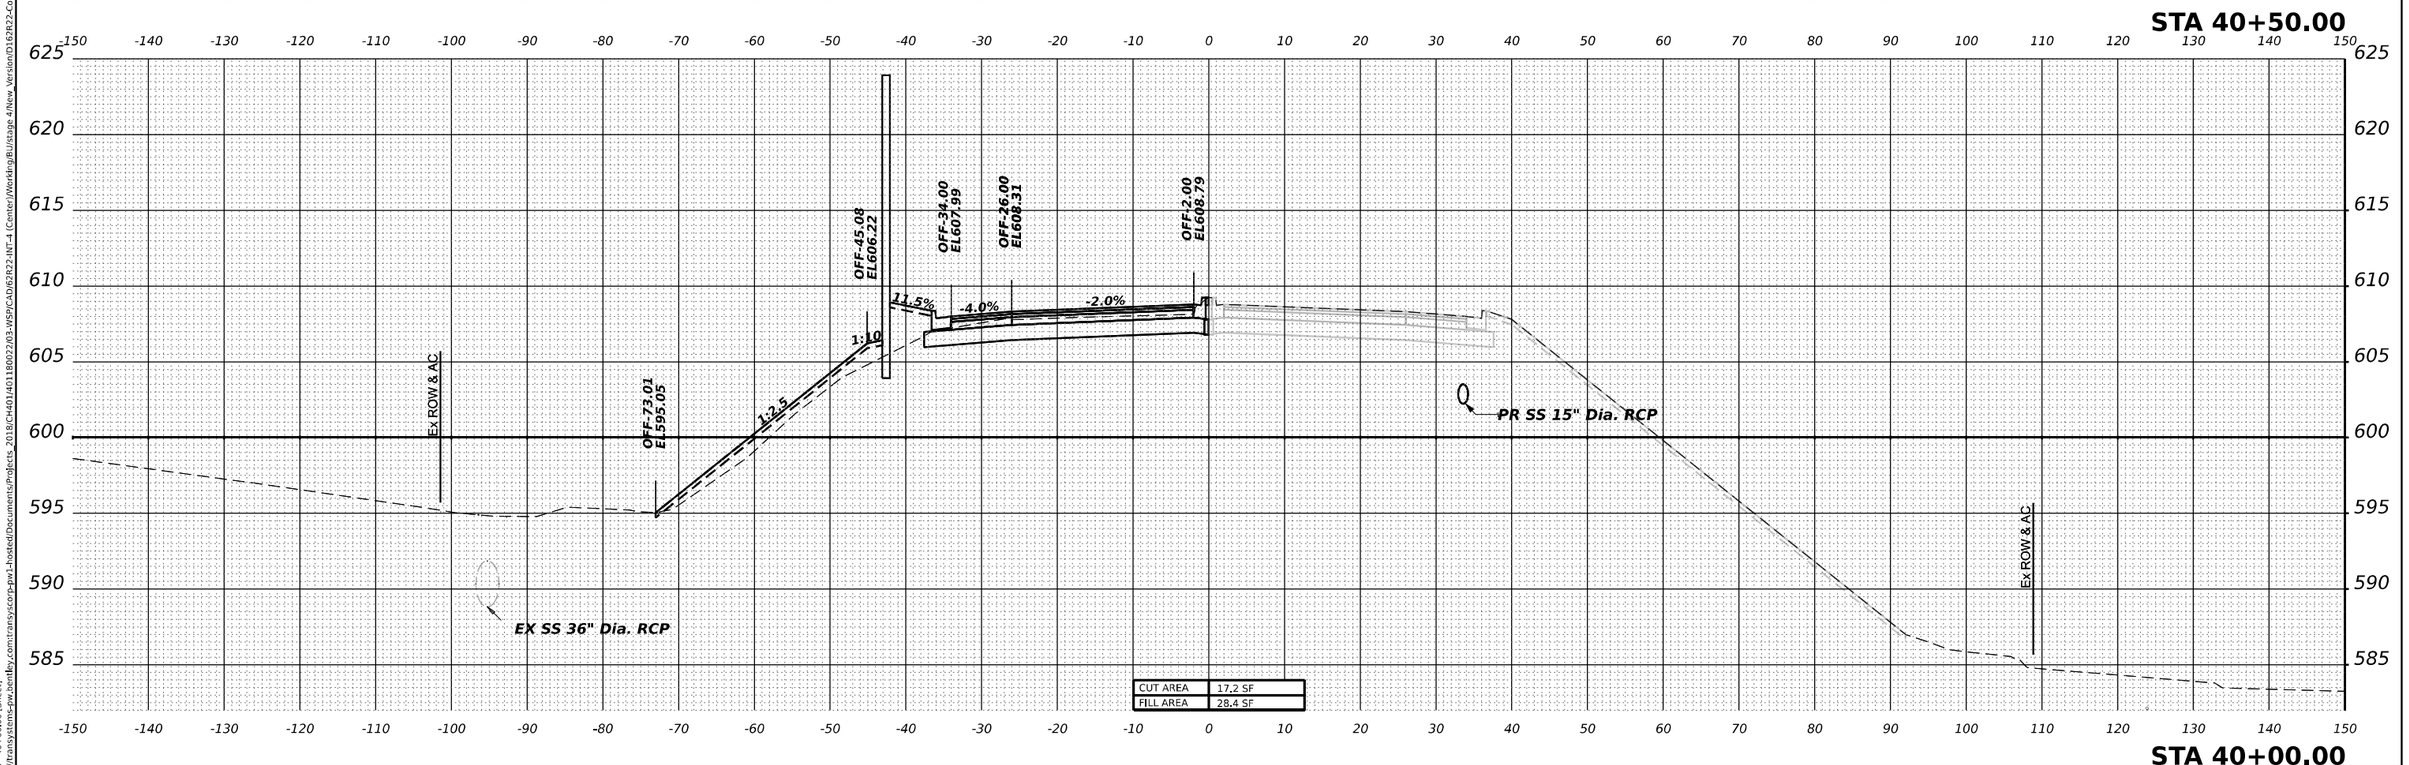

MODEL: CENTER - 40+00.00 [Sheet]
FILE NAME: pw://transystems-pw.bentley.com:transystcorp-pw1-hosted/Documents/Projects - 2018/CH401/401180022/03-WSP/CAD/62R22-INT-4 (Center)/Working/BU/stage 4/New Version/D162R22-CC

WSP USA Inc.
30 N. LASALLE STREET
SUITE 4200
CHICAGO, IL 60602
TEL: (312) 782-8150


USER NAME = USDJ744408	DESIGNED - KSD	REVISED -
	DRAWN - KSD	REVISED -
PLOT SCALE = 0.16666667 ' / in.	CHECKED - MMA	REVISED -
PLOT DATE = 4/22/2025	DATE - 4/25/2025	REVISED -

STATE OF ILLINOIS
DEPARTMENT OF TRANSPORTATION

CROSS SECTIONS STAGE 4
CENTER ST

SCALE: HORIZ: 1"=10' VERT: 1"=5' | SHEET __ OF __ SHEETS | STA. _____ TO STA. _____

F.A.I. RTE.	SECTION	COUNTY	TOTAL SHEETS	SHEET NO.
80	FAI 80 21 INTERCHANGE	WILL	1209	1062
		CONTRACT NO. 62R22		
	ILLINOIS	FED. AID PROJECT		

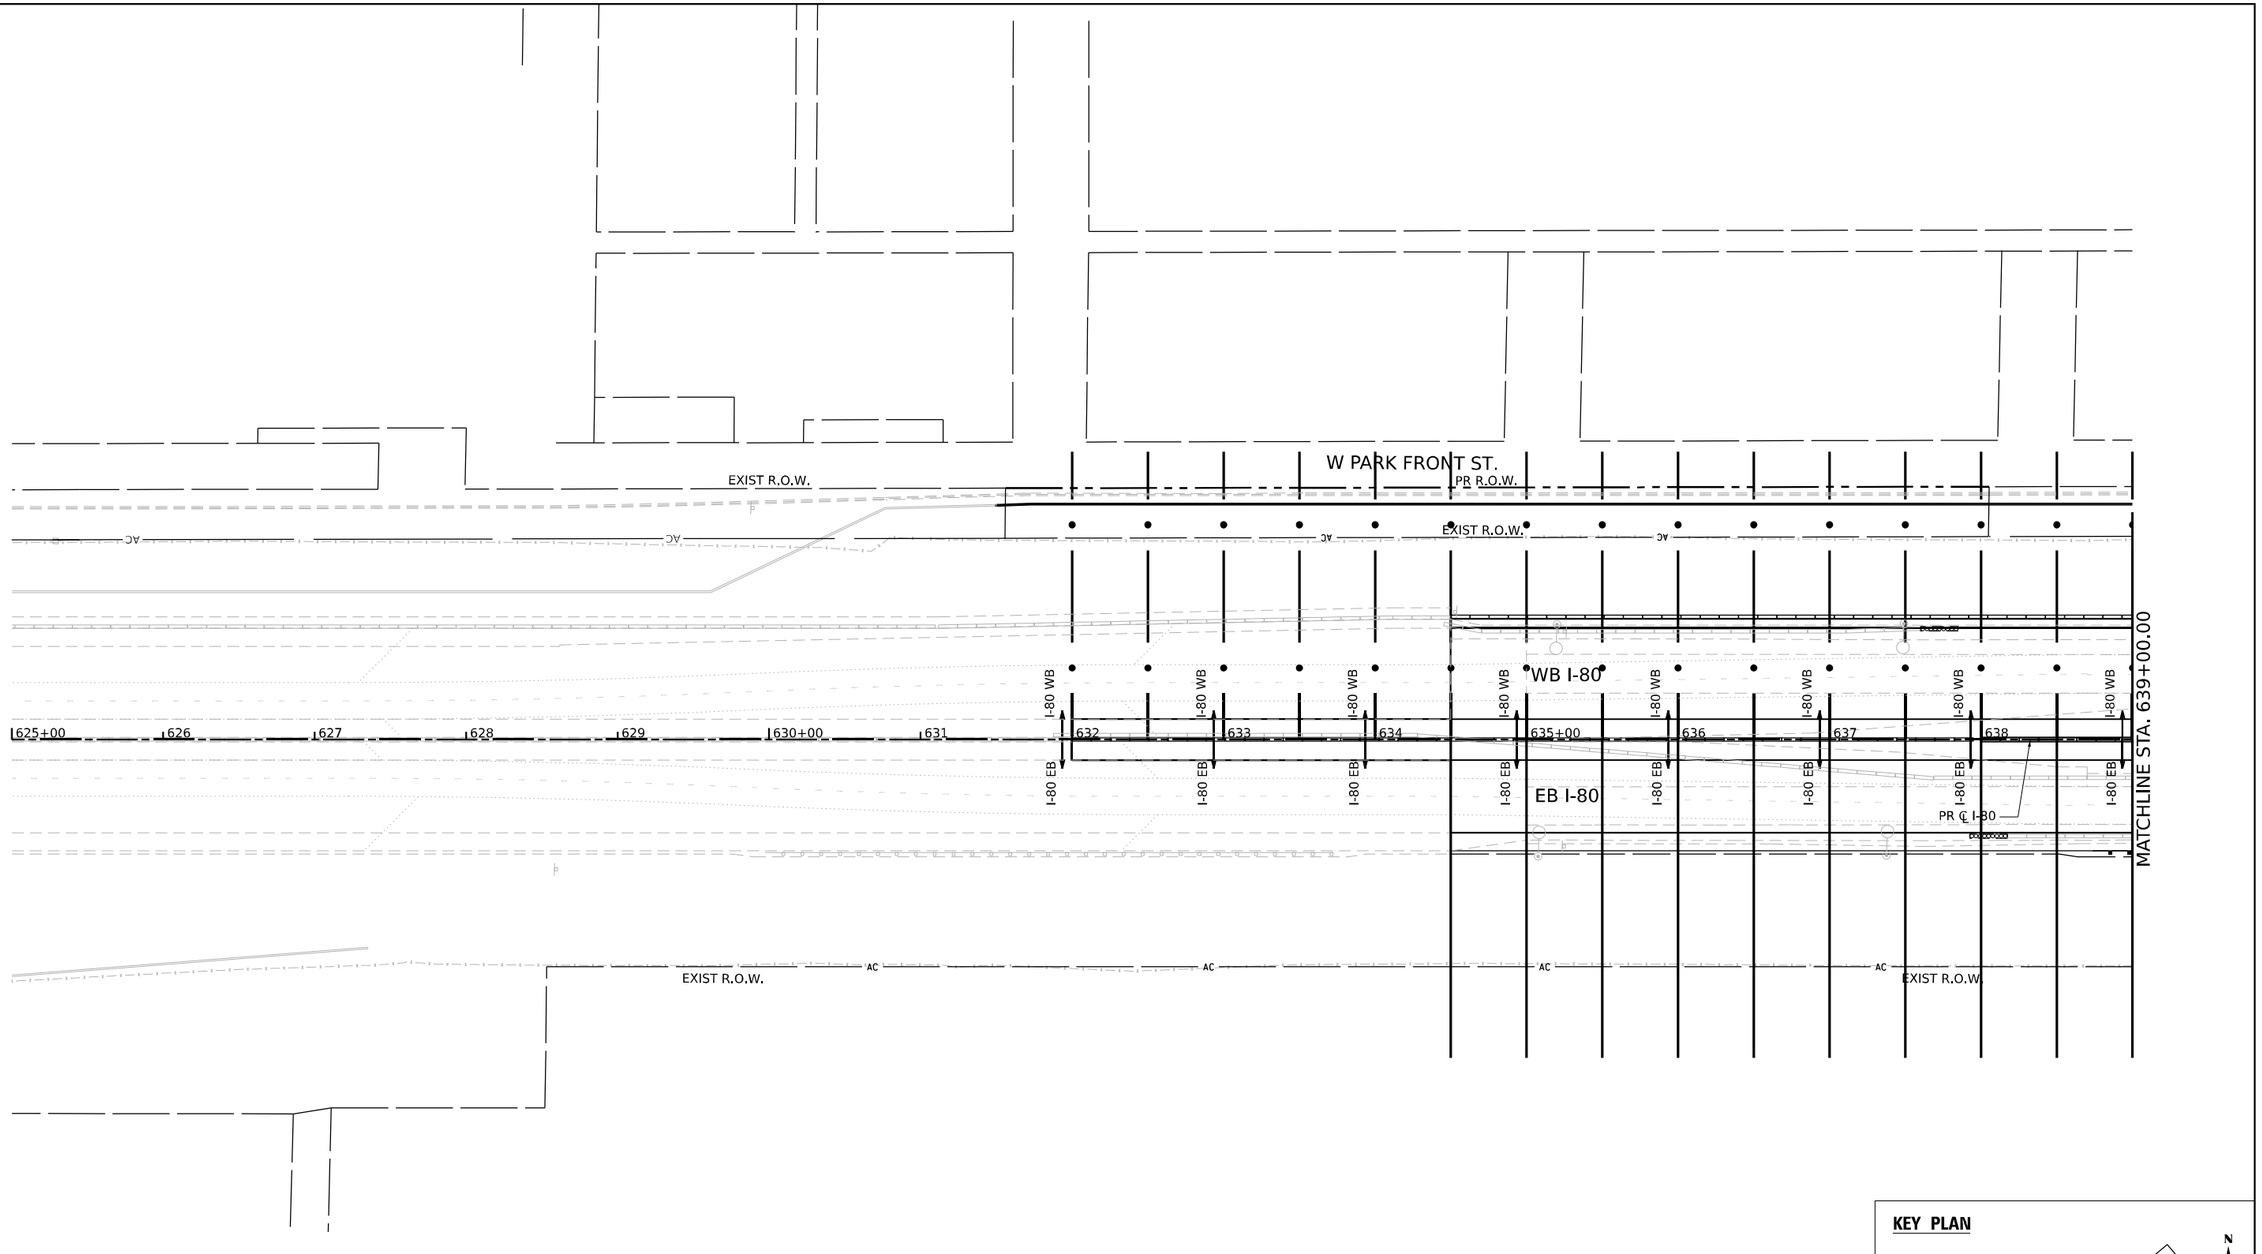

PATTERN LINES LEGEND


- I-80 EB
- I-80 WB
- RAMP A
- RAMP B
- RAMP C
- RAMP D
- CENTER ST

N

0 50 100 150

SCALE IN FEET

KEY PLAN

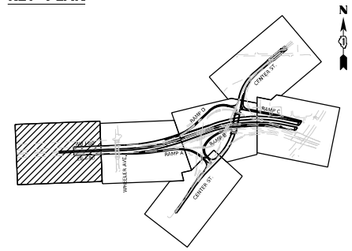

WSP USA Inc.
30 N. LASALLE STREET
SUITE 4200
CHICAGO, IL 60602
TEL: (312) 782-8150

USER NAME	= USDJ744408	DESIGNED -	BU	REVISED -	
		DRAWN -	DJ	REVISED -	
PLOT SCALE	= 100.000 ' / in.	CHECKED -	KD	REVISED -	
PLOT DATE	= 4/22/2025	DATE -	4/25/2025	REVISED -	

STATE OF ILLINOIS
DEPARTMENT OF TRANSPORTATION

CROSS SECTION OVERVIEW PLAN
STAGE 5

SCALE: 1'=50" | SHEET OF SHEETS | STA. 625+00 | TO STA. 639+00

F.A.I. RTE.	SECTION	COUNTY	TOTAL SHEETS	SHEET NO.
80	FAI 80 21 INTERCHANGE	WILL	1209	1063
		CONTRACT NO. 62R22		
	ILLINOIS FED. AID PROJECT			

MODEL: Default
FILE NAME: pw://transystems-pw.bentley.com:transystems-pw1-Hosted/Documents/Projects_2018/CH4014011800222/03-WSP/CAD/62R22-INT-4 (Center)/Working/BU/XS_Index/stage 5 EB/D162R22-sht-xSIndexEB5-1.dgn

℄ WHEELER AVE.

COCHRANE AVE.

EXIST R.O.W.

AC

℄ CENTER RAMP D

WB I-80

EB I-80

PR ℄ I-80

CENTER ST. RAMP A

℄ CENTER RAMP A

MATCHLINE STA. 639+00.00

MATCHLINE STA. 18+00.00

I-80 WB

I-80 EB

RAMP A

RAMP B

RAMP C

RAMP D

WHEELER AVE.

WOODS AVE.

N


0 50 100 150

SCALE IN FEET

PATTERN LINES LEGEND

- I-80 EB
- I-80 WB
- RAMP A
- RAMP B
- RAMP C
- RAMP D
- CENTER ST

KEY PLAN

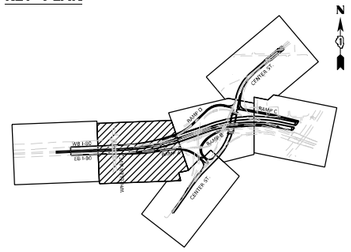

MODEL: Default
FILE NAME: pw://transystems-pw.bentley.com:transystcorp-pw1-hosted/Documents/Projects_2018/CH401/401180022/03-WSP/CAD/62R22-INT-4 (Center)/Working/BU/XS Index/stage 5 EB/D162R22-sht-XSIndexEB5-2.dgn

WSP USA Inc.
20 N. LASALLE STREET
SUITE 4200
CHICAGO, IL 60602
TEL: (312) 782-8150

USER NAME = USDJ744408	DESIGNED - BU	REVISED -	
	DRAWN - DJ	REVISED -	
PLOT SCALE = 100.000 ' / in.	CHECKED - KD	REVISED -	
PLOT DATE = 4/22/2025	DATE - 4/25/2025	REVISED -	


STATE OF ILLINOIS
DEPARTMENT OF TRANSPORTATION

CROSS SECTION OVERVIEW PLAN
STAGE 5

SCALE: 1"=50" | SHEET OF SHEETS | STA. 639+00 | TO STA. 18+00

F.A.I. RTE.	SECTION	COUNTY	TOTAL SHEETS	SHEET NO.
80	FAI 80 21 INTERCHANGE	WILL	1209	1064
		CONTRACT NO. 62R22		
	ILLINOIS	FED. AID PROJECT		

KEY PLAN

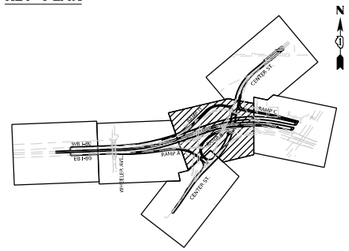

PATTERN LINES LEGEND

- I-80 EB
- I-80 WB
- RAMP A
- RAMP B
- RAMP C
- RAMP D
- CENTER ST

MODEL: Default
FILE NAME: pw://transystems-pw.bentley.com:transystems-pw1-hosted/Documents/Projects_2018/CH401/401180022/03-WSP/CAD/62R22-INT-4 (Center)/Working/BU/XS Index/stage 5 EB/D162R22-sht-xSIndex-EB5-3.dgn

WSP USA Inc.
30 N. LASALLE STREET
SUITE 4200
CHICAGO, IL 60602
TEL: (312) 782-8150


USER NAME = USDJ744408	DESIGNED - BU	REVISED -	
	DRAWN - DJ	REVISED -	
PLOT SCALE = 100.000 ' / in.	CHECKED - KD	REVISED -	
PLOT DATE = 4/22/2025	DATE - 4/25/2025	REVISED -	

STATE OF ILLINOIS
DEPARTMENT OF TRANSPORTATION

CROSS SECTION OVERVIEW PLAN
STAGE 5

SCALE: 1'=50" | SHEET OF SHEETS | STA. 18+00 | TO STA. 31+00

F.A.I. RTE.	SECTION	COUNTY	TOTAL SHEETS	SHEET NO.
80	FAI 80 21 INTERCHANGE	WILL	1209	1065
		CONTRACT NO. 62R22		
		ILLINOIS	FED. AID PROJECT	

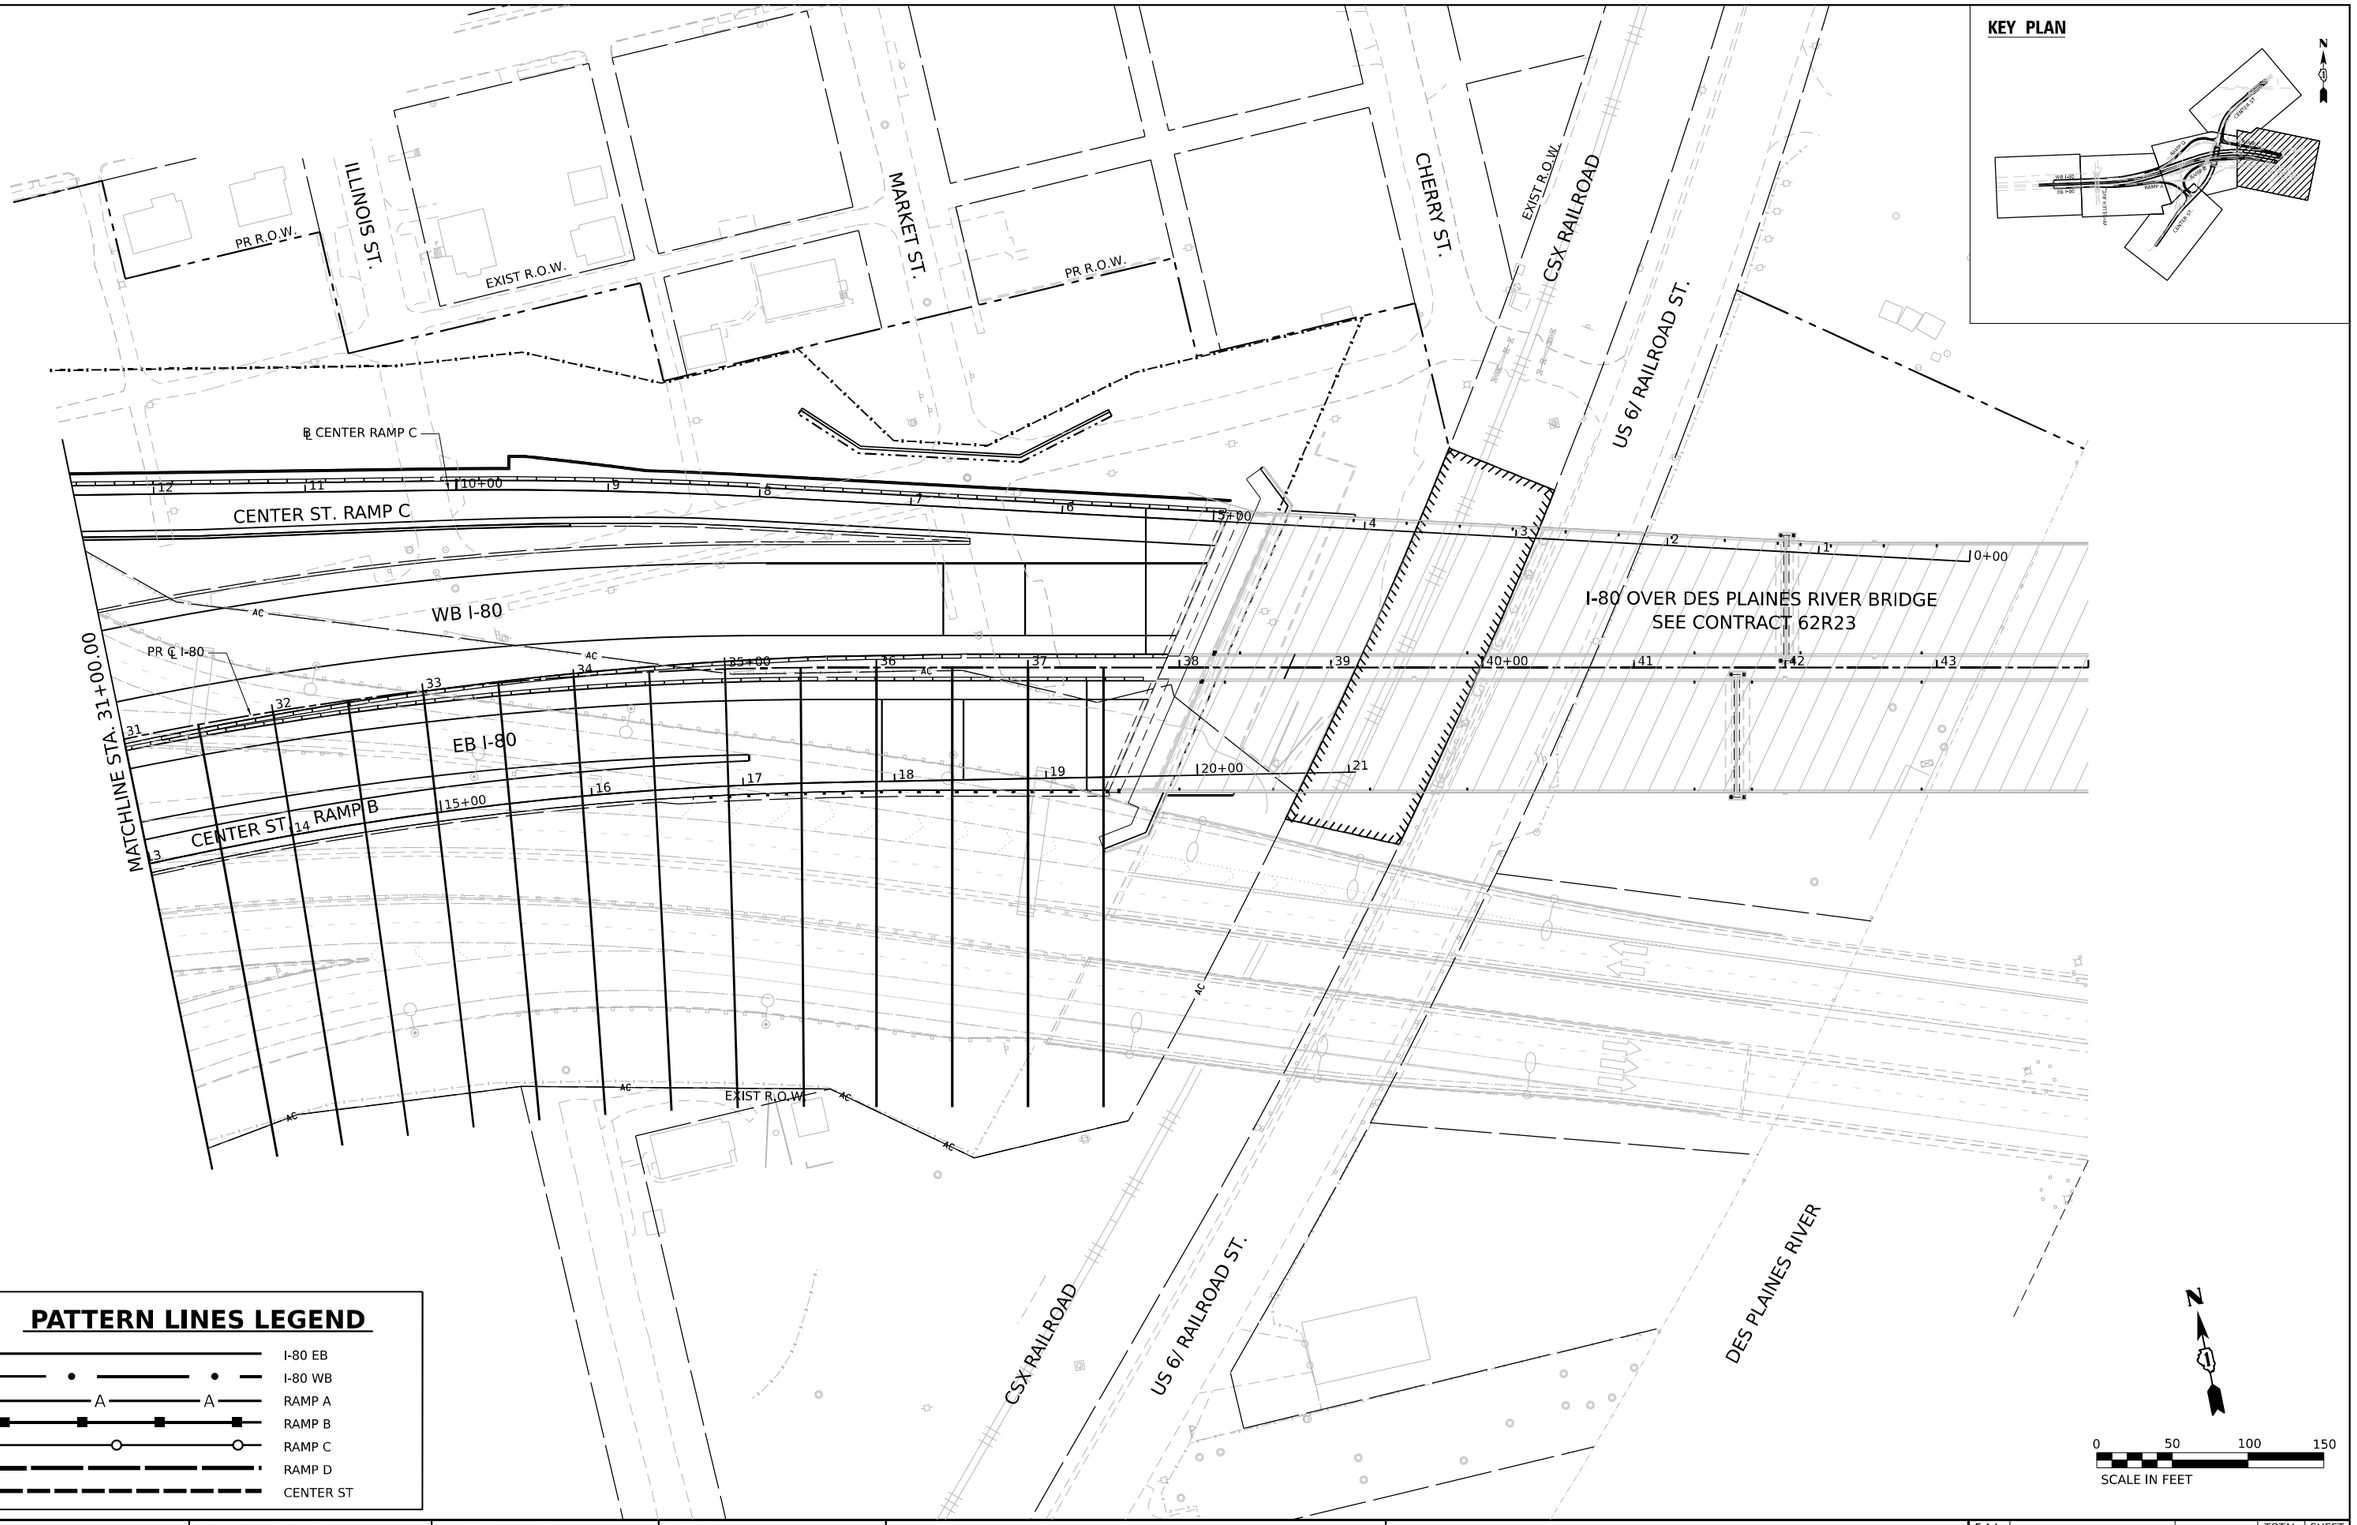


MODEL: Default
FILE NAME: pw://transystems-pw.bentley.com:transystcorp-pw1-hosted/Documents/Projects_2018/CH401/401180022/03-WSP/CAD/62R22-INT-4 (Center)/Working/BU/XS_Index/stage 5 EB/D162R22-chtx-XSIndexEB5-4.dgn

WSP USA Inc. 30 N. LASALLE STREET SUITE 4200 CHICAGO, IL 60602 TEL: (312) 782-8150	USER NAME = USDJ744408	DESIGNED - BU	REVISED -	STATE OF ILLINOIS DEPARTMENT OF TRANSPORTATION
		DRAWN - DJ	REVISED -	
	PLOT SCALE = 100.000 ' / in.	CHECKED - KD	REVISED -	
	PLOT DATE = 4/22/2025	DATE - 4/25/2025	REVISED -	

CROSS SECTION OVERVIEW PLAN
STAGE 5

SCALE: 1"=50" | SHEET OF SHEETS | STA. | TO STA.

F.A.I. RTE.	SECTION	COUNTY	TOTAL SHEETS	SHEET NO.
80	FAI 80 21 INTERCHANGE	WILL	1209	1066
		CONTRACT NO. 62R22		
	ILLINOIS	FED. AID PROJECT		

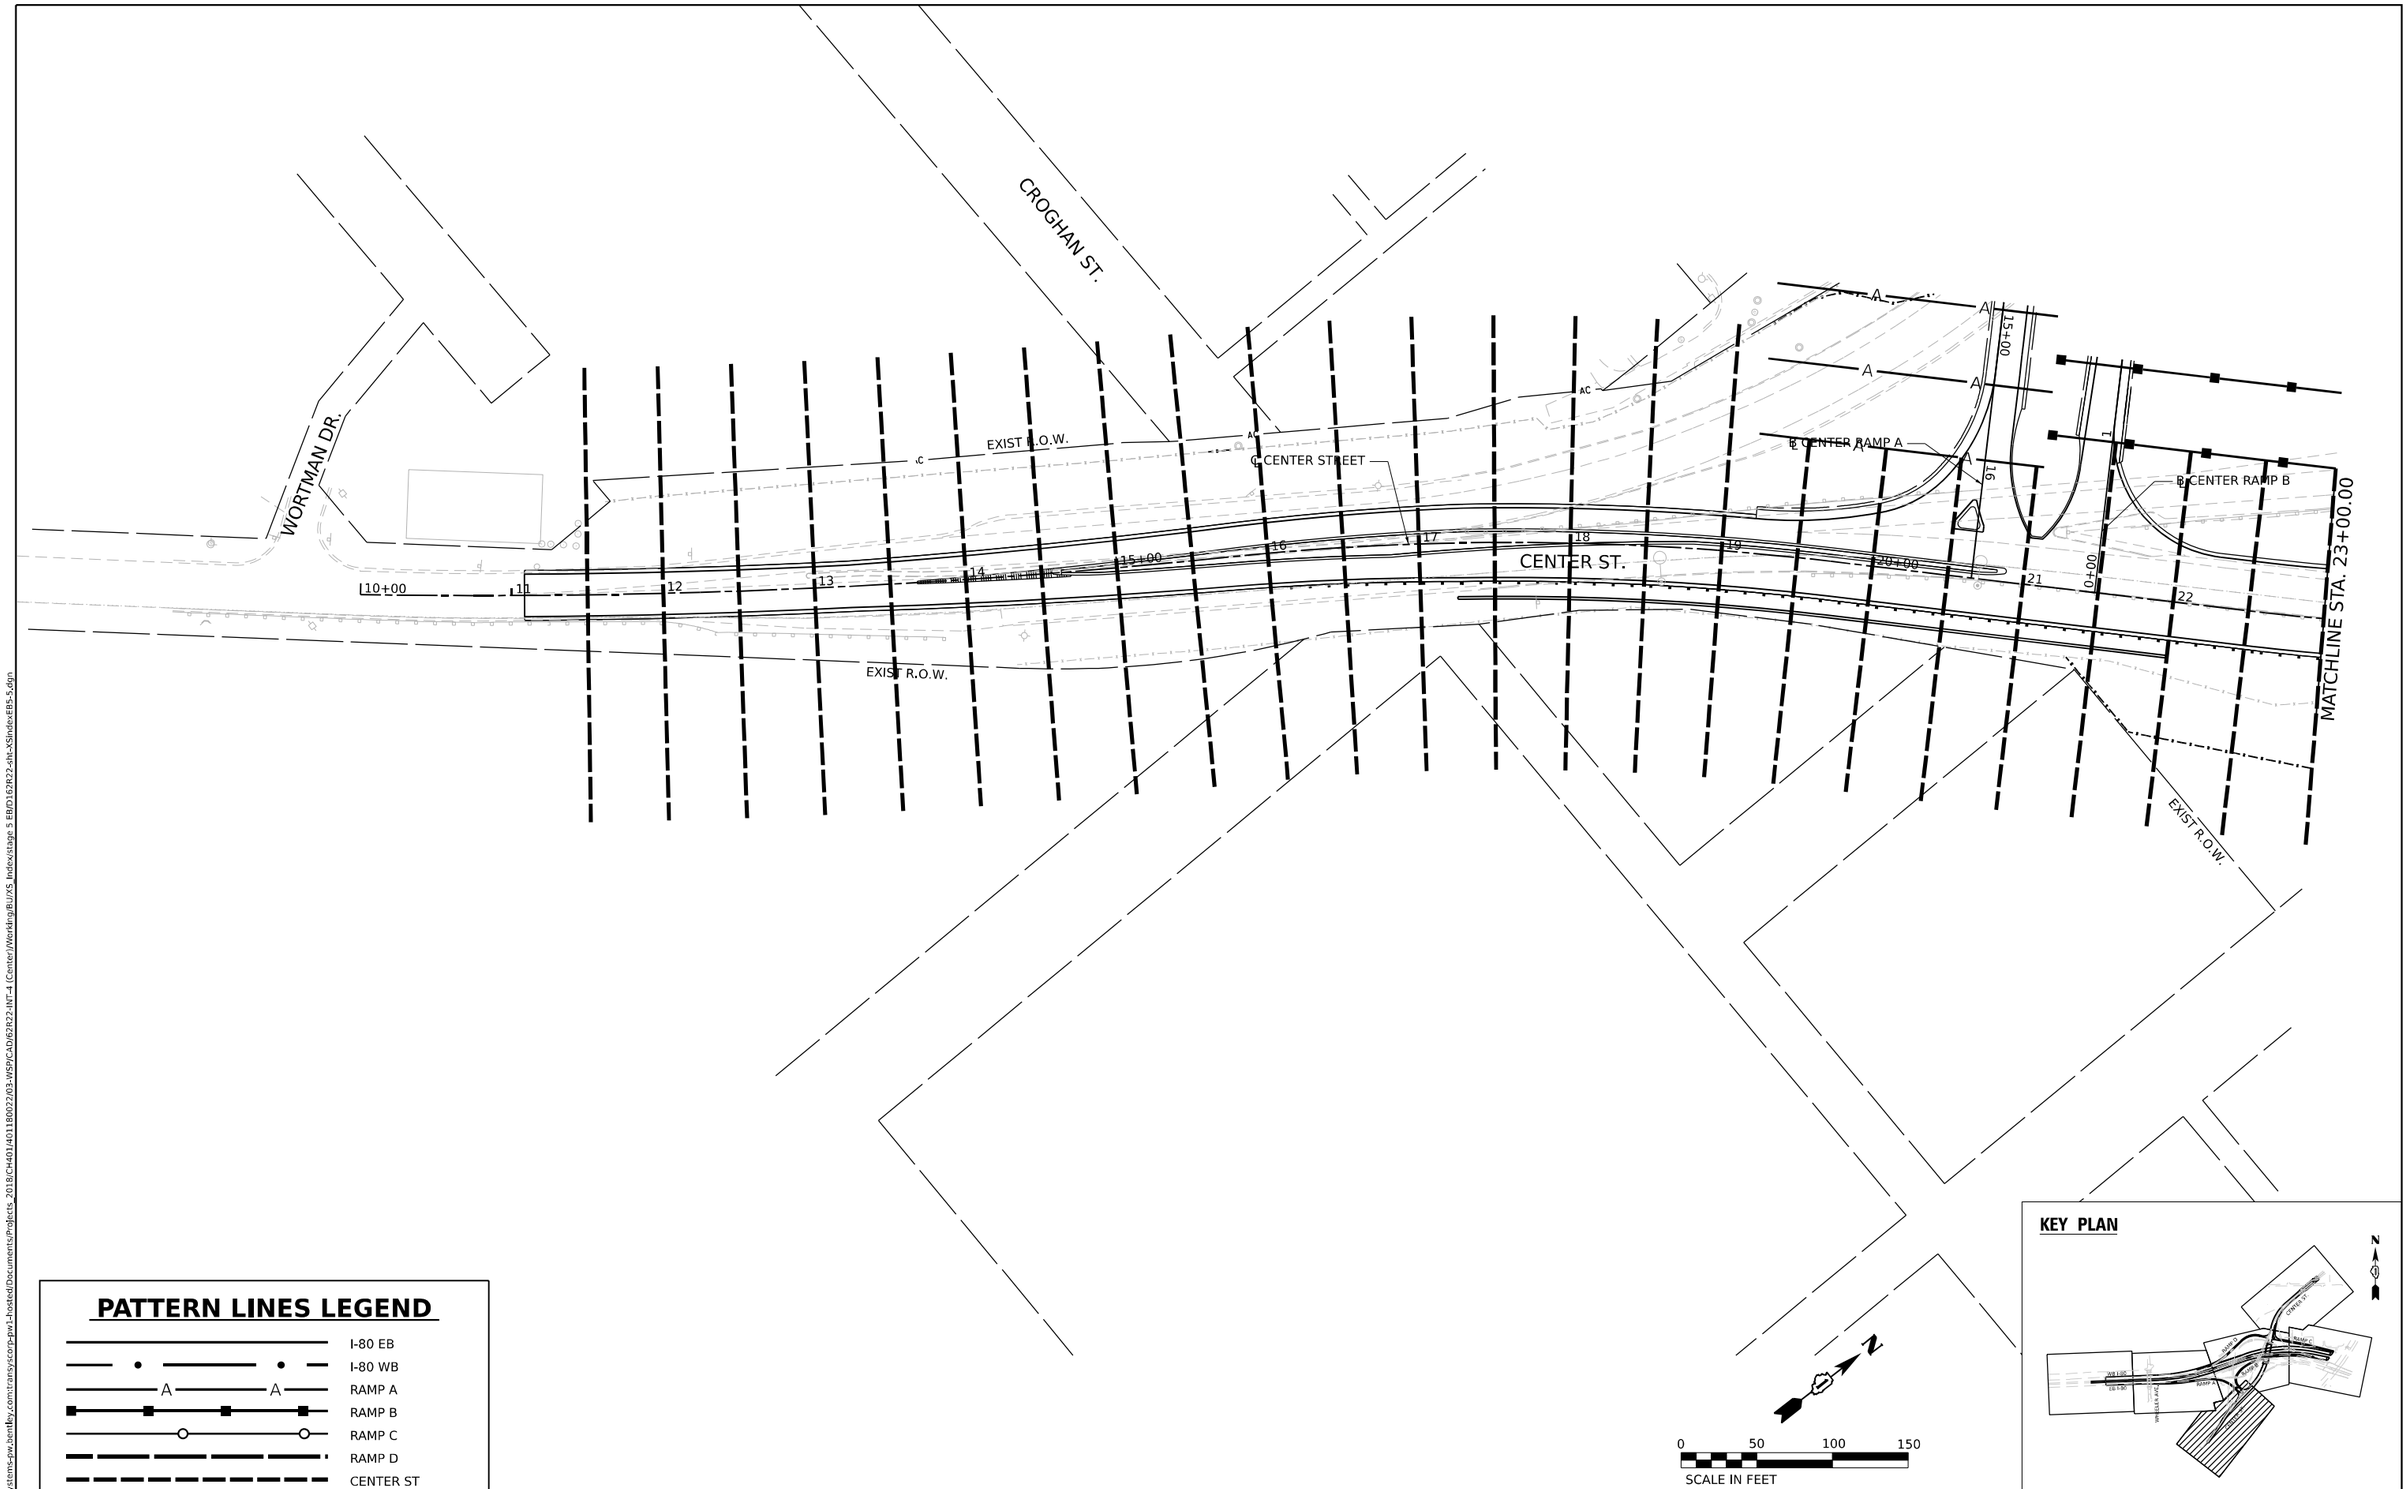

PATTERN LINES LEGEND

- I-80 EB
- I-80 WB
- RAMP A
- RAMP B
- RAMP C
- RAMP D
- CENTER ST

KEY PLAN

MODEL: Default
FILE NAME: pw://transystems-pw.bentley.com:transystcorp-pw1-hosted/Documents/Projects_2018/CH401/401180022/03-WSP/CAD/62R22-sht-xSIndex/stage 5 EB/D162R22-sht-xSIndex-EB5-5.dgn

WSP USA Inc.
30 N. LASALLE STREET
SUITE 4200
CHICAGO, IL 60602
TEL: (312) 782-8150


USER NAME	= USDJ744408	DESIGNED	- BU	REVISED	-
		DRAWN	- DJ	REVISED	-
PLOT SCALE	= 100.000 ' / in.	CHECKED	- KD	REVISED	-
PLOT DATE	= 4/22/2025	DATE	- 4/25/2025	REVISED	-

STATE OF ILLINOIS
DEPARTMENT OF TRANSPORTATION


CROSS SECTION OVERVIEW PLAN
STAGE 5

SCALE: 1"=50" | SHEET OF SHEETS | STA. 10+00 | TO STA. 23+00

F.A.I. RTE.	SECTION	COUNTY	TOTAL SHEETS	SHEET NO.
80	FAI 80 21 INTERCHANGE	WILL	1209	1067
		CONTRACT NO. 62R22		
	ILLINOIS	FED. AID PROJECT		

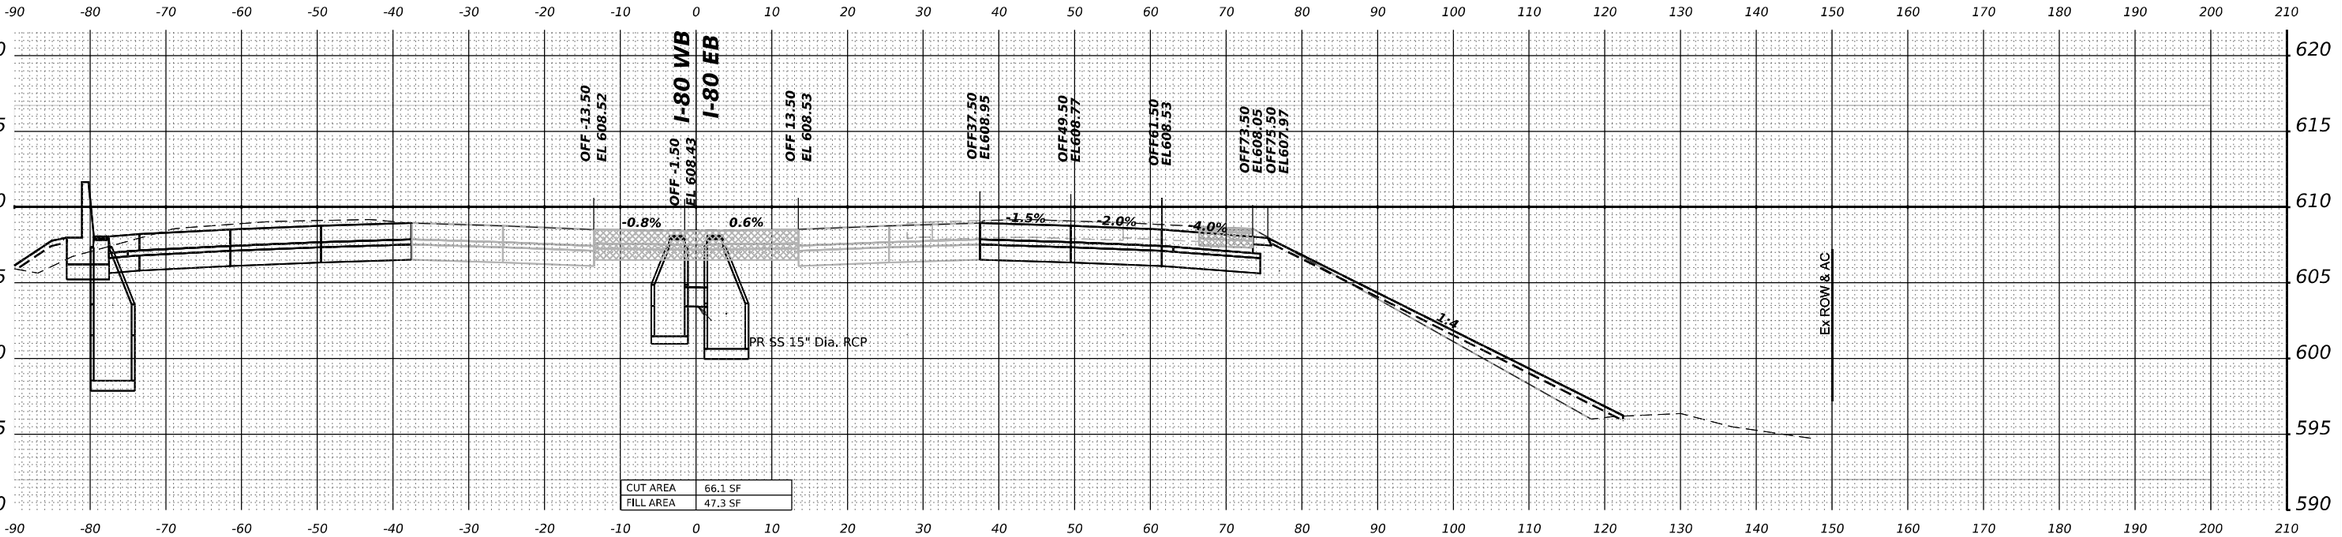

STA 635+00.00

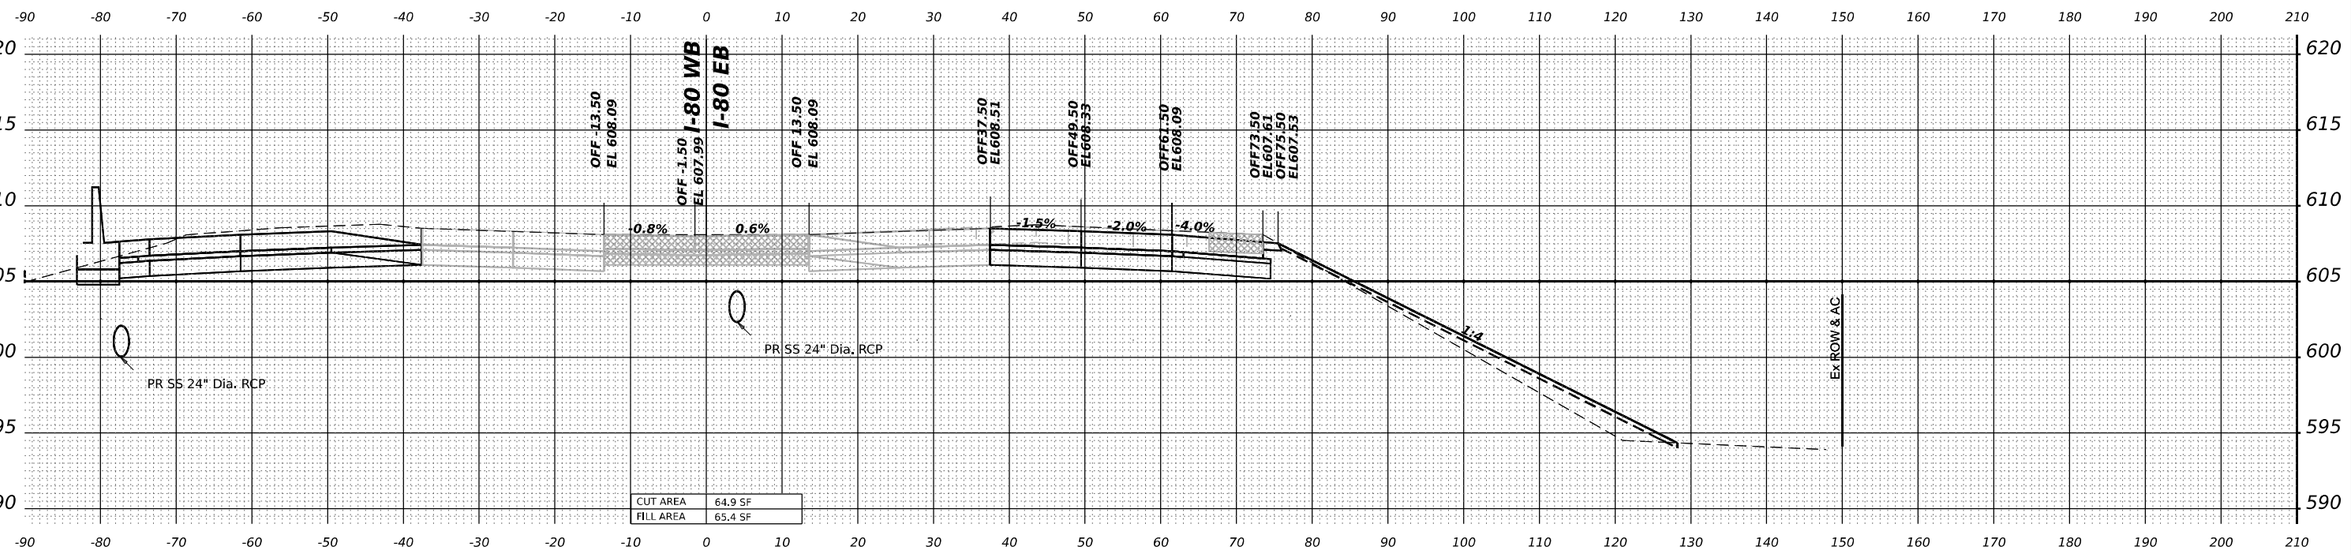

STA 634+50.00

MODEL: PR-I80-NORTH - 634+50.00 [Sheet]
FILE NAME: pw://transystems-pw.bentley.com:transystems-pw1-hosted/Documents/Projects_2018/CH401401180022/03-WSP/CAD/62R22-INT-4 (Center)/Working/BU/stage 5/D162R22-Corridor-Stage5.dgn

WSP USA Inc.
30 N. LASALLE STREET
SUITE 4200
CHICAGO, IL 60602
TEL: (312) 782-8150


USER NAME = USDJ744408	DESIGNED - KSD	REVISED -	
	DRAWN - KSD	REVISED -	
PLOT SCALE = 0.16666685 ' / in.	CHECKED - MMA	REVISED -	
PLOT DATE = 4/22/2025	DATE - 4/25/2025	REVISED -	

STATE OF ILLINOIS
DEPARTMENT OF TRANSPORTATION


CROSS SECTIONS STAGE 5
I–80 EB

SCALE: HORIZ: 1"=10' VERT: 1"=5' | SHEET OF SHEETS | STA. TO STA.

F.A.I. RTE.	SECTION	COUNTY	TOTAL SHEETS	SHEET NO.
80	FAI 80 21 INTERCHANGE	WILL	1209	1068
		CONTRACT NO. 62R22		
	ILLINOIS	FED. AID PROJECT		

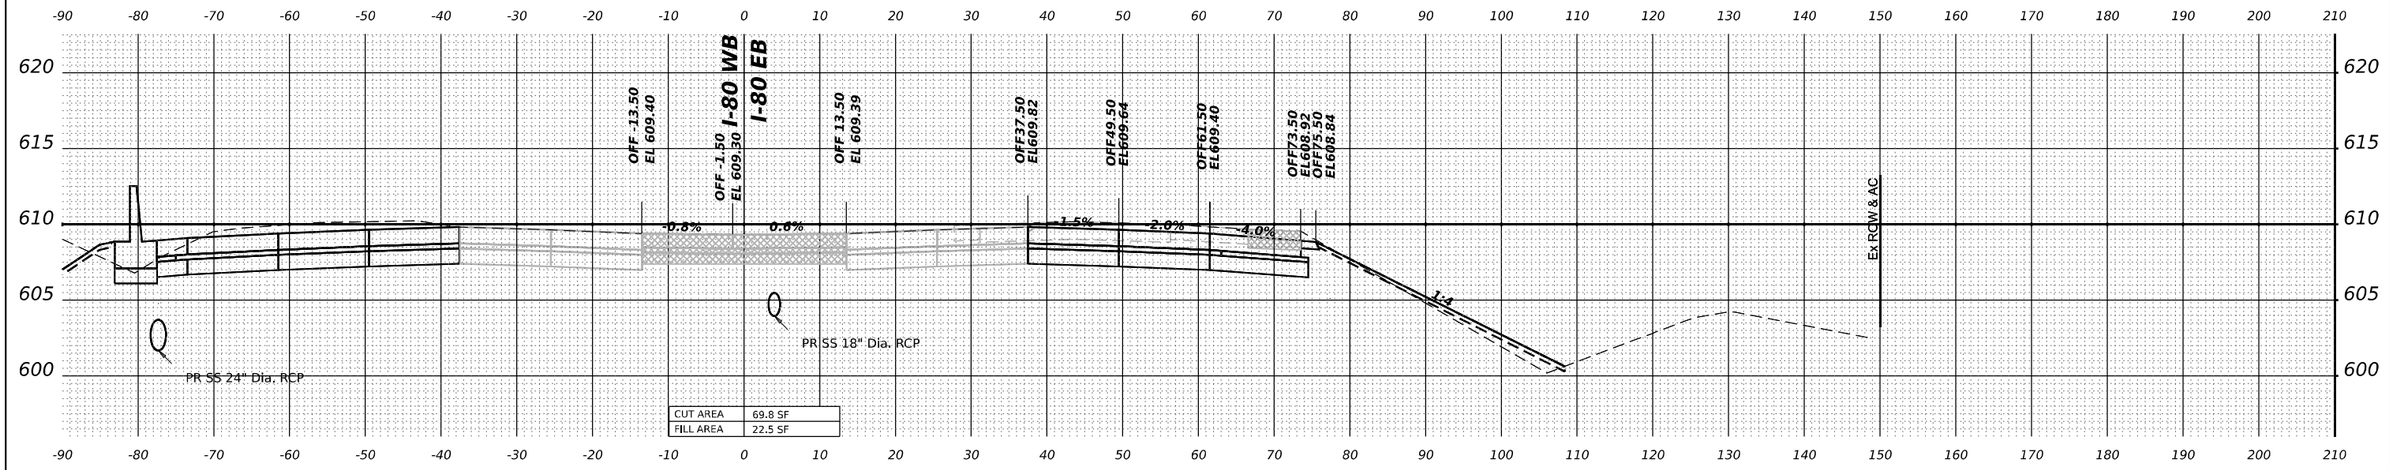

STA 636+00.00

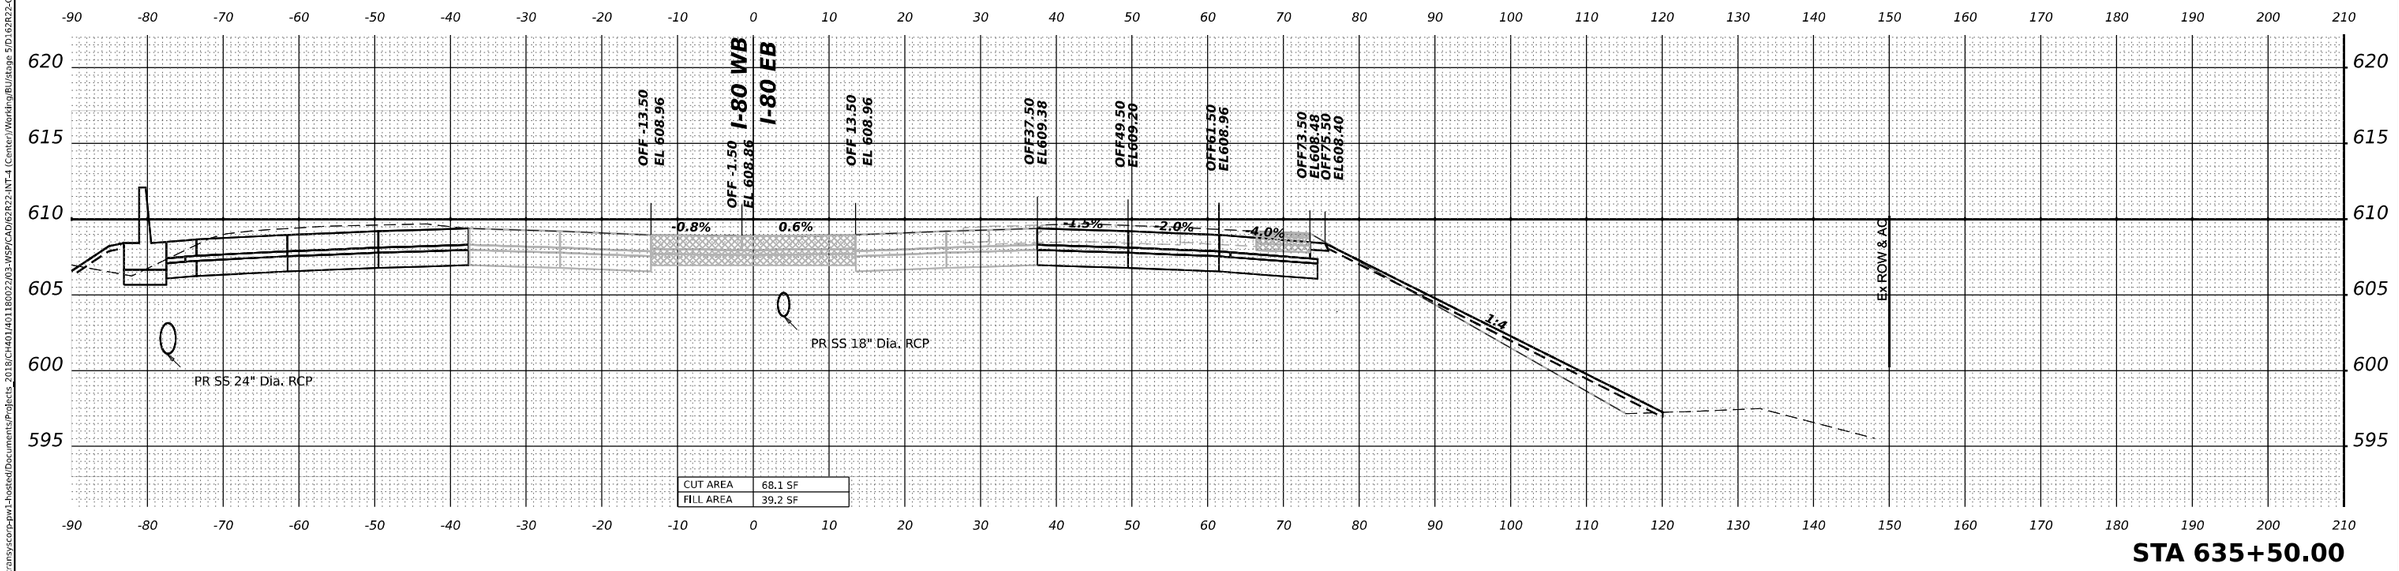

STA 635+50.00

WSP USA Inc.
30 N. LASALLE STREET
SUITE 4200
CHICAGO, IL 60602
TEL: (312) 782-8150

USER NAME = USDJ744408	DESIGNED - KSD	REVISED -	
	DRAWN - KSD	REVISED -	
PLOT SCALE = 0.16666685 ' / in.	CHECKED - MMA	REVISED -	
PLOT DATE = 4/22/2025	DATE - 4/25/2025	REVISED -	


STATE OF ILLINOIS
DEPARTMENT OF TRANSPORTATION

CROSS SECTIONS STAGE 5
I–80 EB


SCALE: HORIZ: 1"=10' VERT: 1"=5' | SHEET OF SHEETS | STA. TO STA.

F.A.I. RTE.	SECTION	COUNTY	TOTAL SHEETS	SHEET NO.
80	FAI 80 21 INTERCHANGE	WILL	1209	1069
		CONTRACT NO. 62R22		
	ILLINOIS	FED. AID PROJECT		

MODEL: PR-I80-NORTH - 635+50.00 [Sheet]
FILE NAME: pw:\\transystems-pw.bentley.com:transystems-pw1-hosted\Documents\Projects_2018\CH401401180022\03-WSP\CAD\62R22-INT-4 (Center)\Working\BU\stage 5\D162R22-Corridor-Stage5.dgn

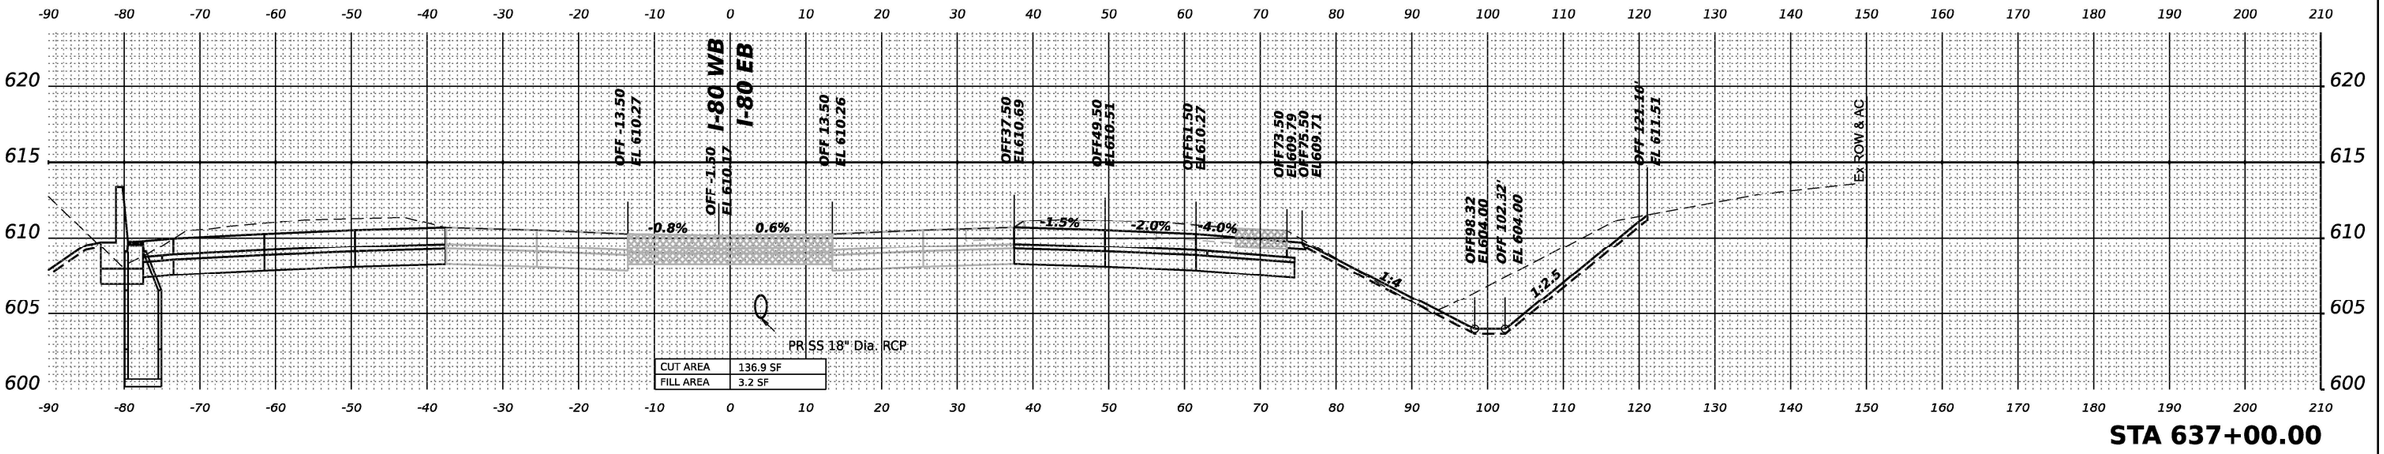

STA 637+00.00

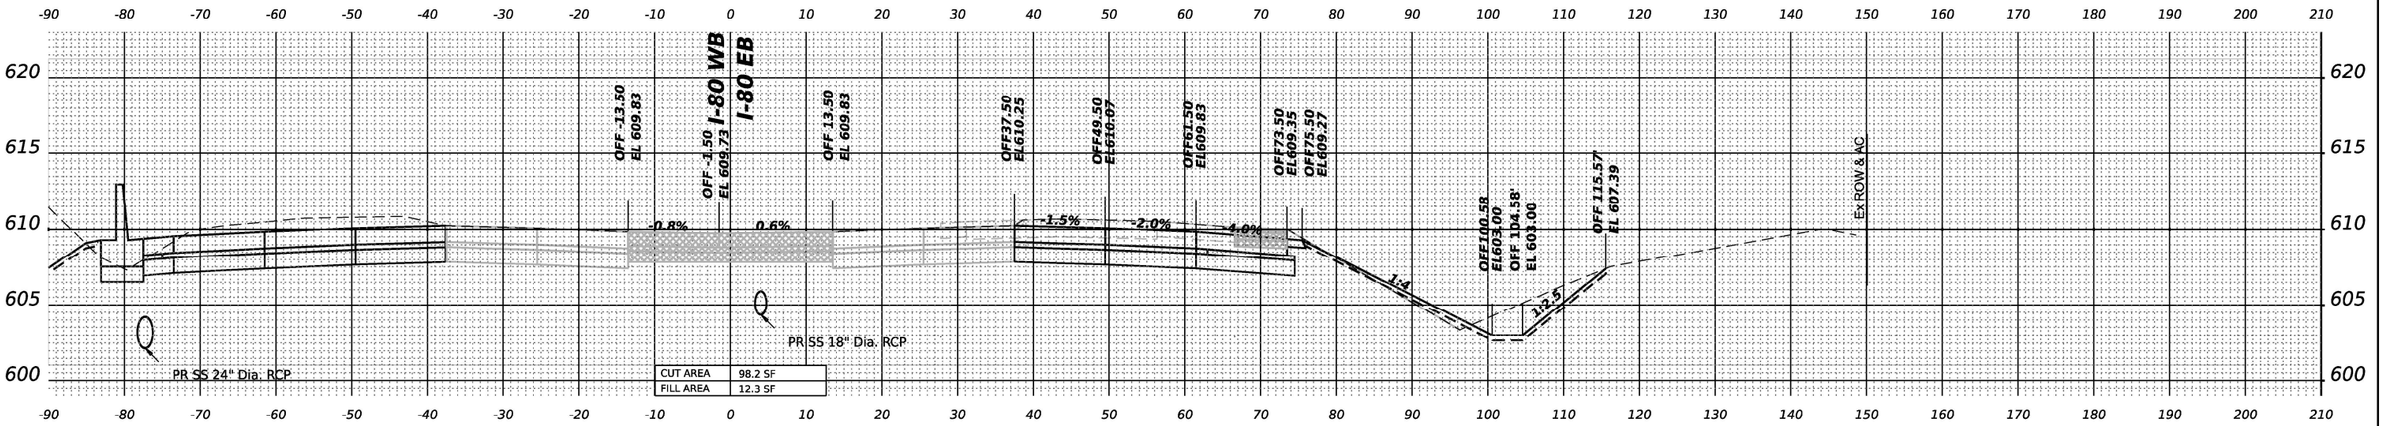

STA 636+50.00

WSP USA Inc.
30 N. LASALLE STREET
SUITE 4200
CHICAGO, IL 60602
TEL: (312) 782-8150

USER NAME = USBU738272	DESIGNED - KSD	REVISED -	
	DRAWN - KSD	REVISED -	
PLOT SCALE = 0.16666685 ' / in.	CHECKED - MMA	REVISED -	
PLOT DATE = 6/4/2025	DATE - 6/11/2025	REVISED -	


STATE OF ILLINOIS
DEPARTMENT OF TRANSPORTATION


CROSS SECTIONS STAGE 5
I–80 EB

SCALE: HORIZ. 1"=10' VERT. 1"=5' | SHEET | OF | SHEETS | STA. | TO STA.

F.A.I. RTE.	SECTION	COUNTY	TOTAL SHEETS	SHEET NO.
80	FAI 80 21 INTERCHANGE	WILL	1209	1070
		CONTRACT NO. 62R22		
	ILLINOIS	FED. AID PROJECT		

MODEL: PR-I80-NORTH - 616+50.00 (Sheet)
FILE NAME: pw://transystems-pw.bentley.com:transystcorp-pw1-hosted/Documents/Projects_2018(CH40,140,180022)/03-WSP/CAD/62R22-INT-4 (Center)/Working/BU/stage 5/D162R22-Corridor-Stage5.dgn

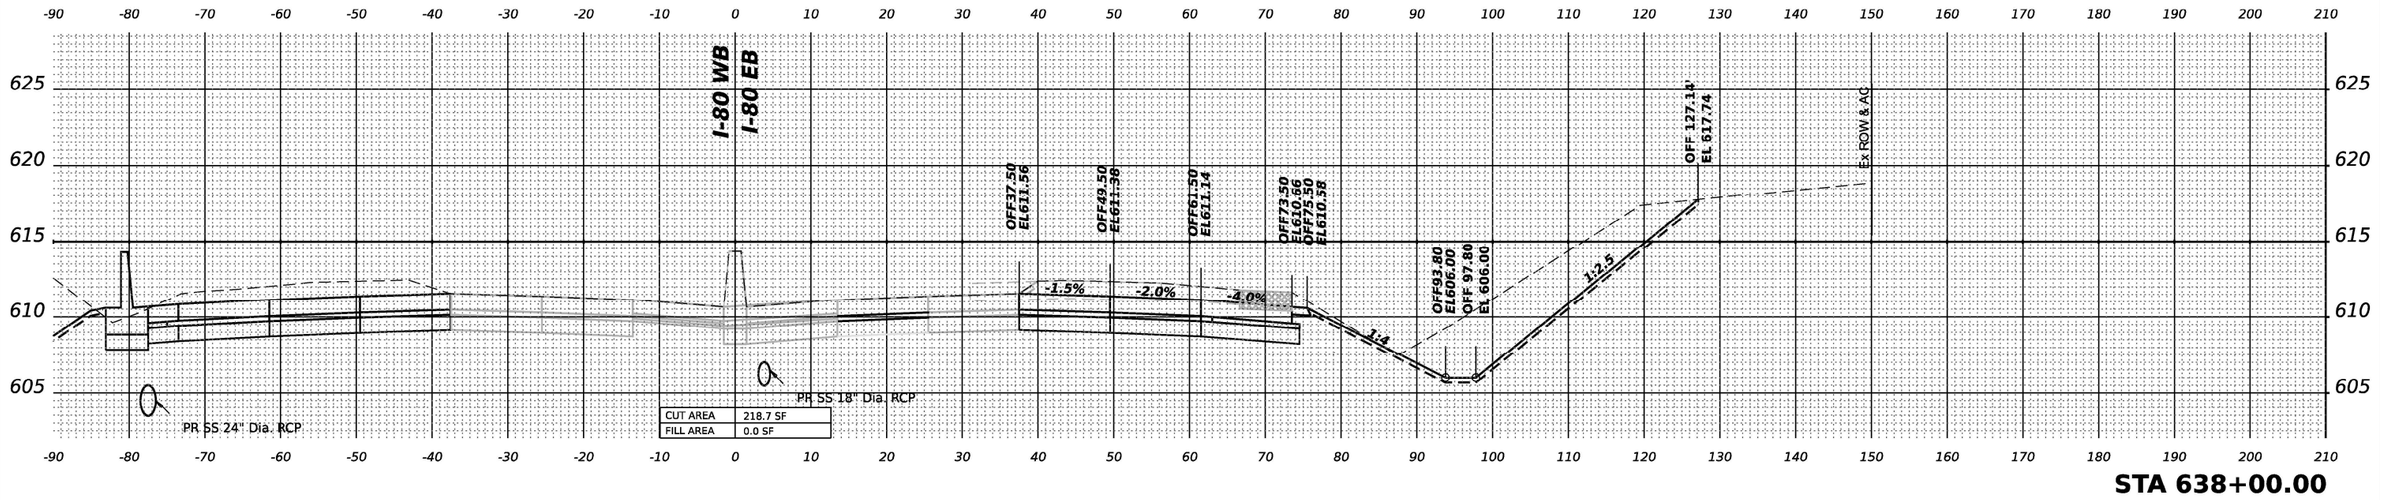

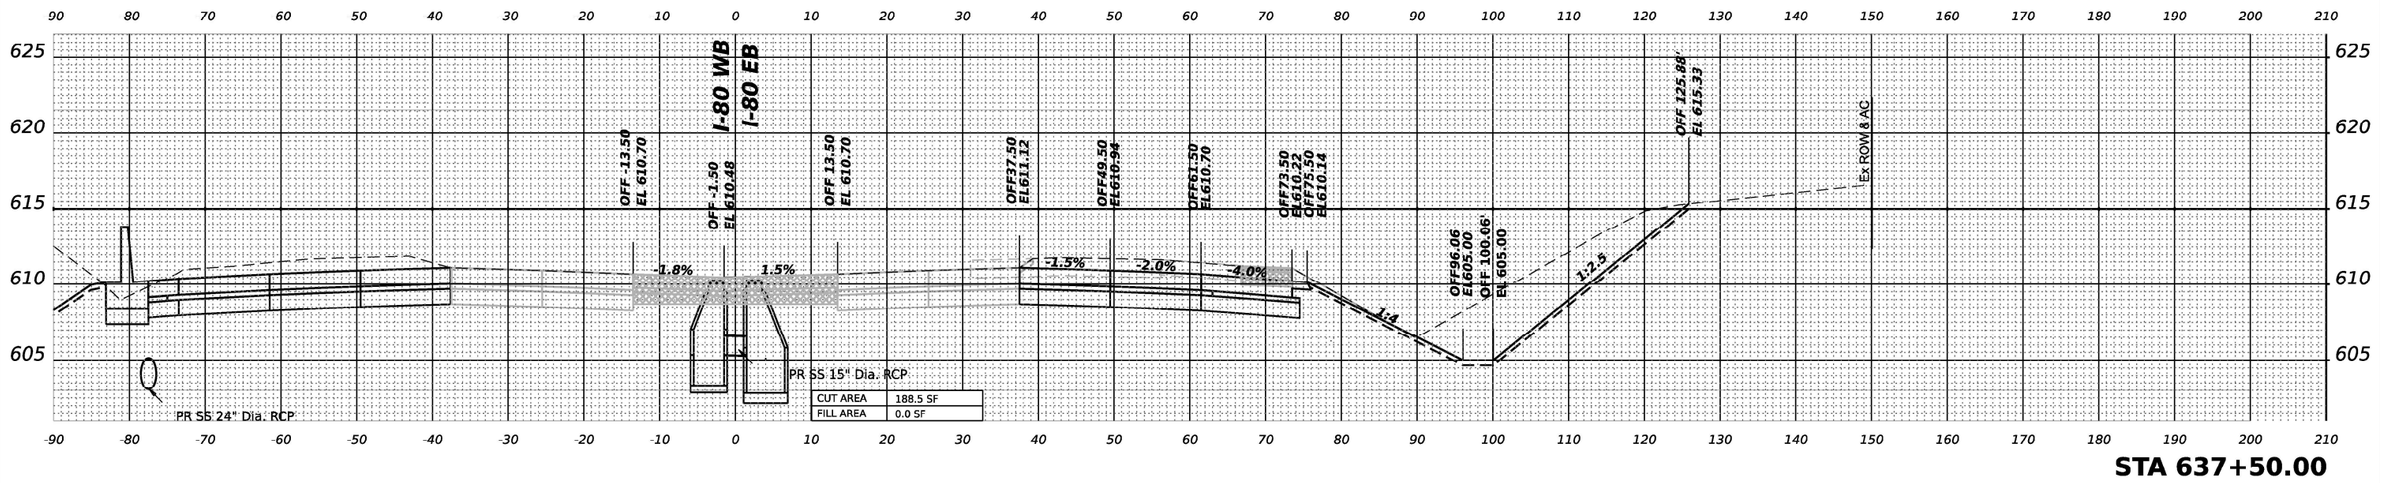

MODEL: PR-I80-NORTH - 617+50.00 (Sheet)
FILE NAME: pw://transystems-pw.bentley.com:transystemscorp-pw1-hosted/Documents/Projects_2018(CH40)140.180022/03-WSP/CAD/62R22-INT-4 (Center)/Working/BU/stage 5/D162R22-Corridor-Stage5.dgn

WSP USA Inc.
30 N. LASALLE STREET
SUITE 4200
CHICAGO, IL 60602
TEL: (312) 782-8150


USER NAME = USBU738272	DESIGNED - KSD	REVISED -	
	DRAWN - KSD	REVISED -	
PLOT SCALE = 0.16666685 ' / in.	CHECKED - MMA	REVISED -	
PLOT DATE = 6/4/2025	DATE - 6/11/2025	REVISED -	


STATE OF ILLINOIS
DEPARTMENT OF TRANSPORTATION

CROSS SECTIONS STAGE 5
I–80 EB

SCALE: HORIZ. 1"=10' VERT. 1"=5' | SHEET OF SHEETS | STA. TO STA.

F.A.I. RTE.	SECTION	COUNTY	TOTAL SHEETS	SHEET NO.
80	FAI 80 21 INTERCHANGE	WILL	1209	1071
		CONTRACT NO. 62R22		
	ILLINOIS	FED. AID PROJECT		

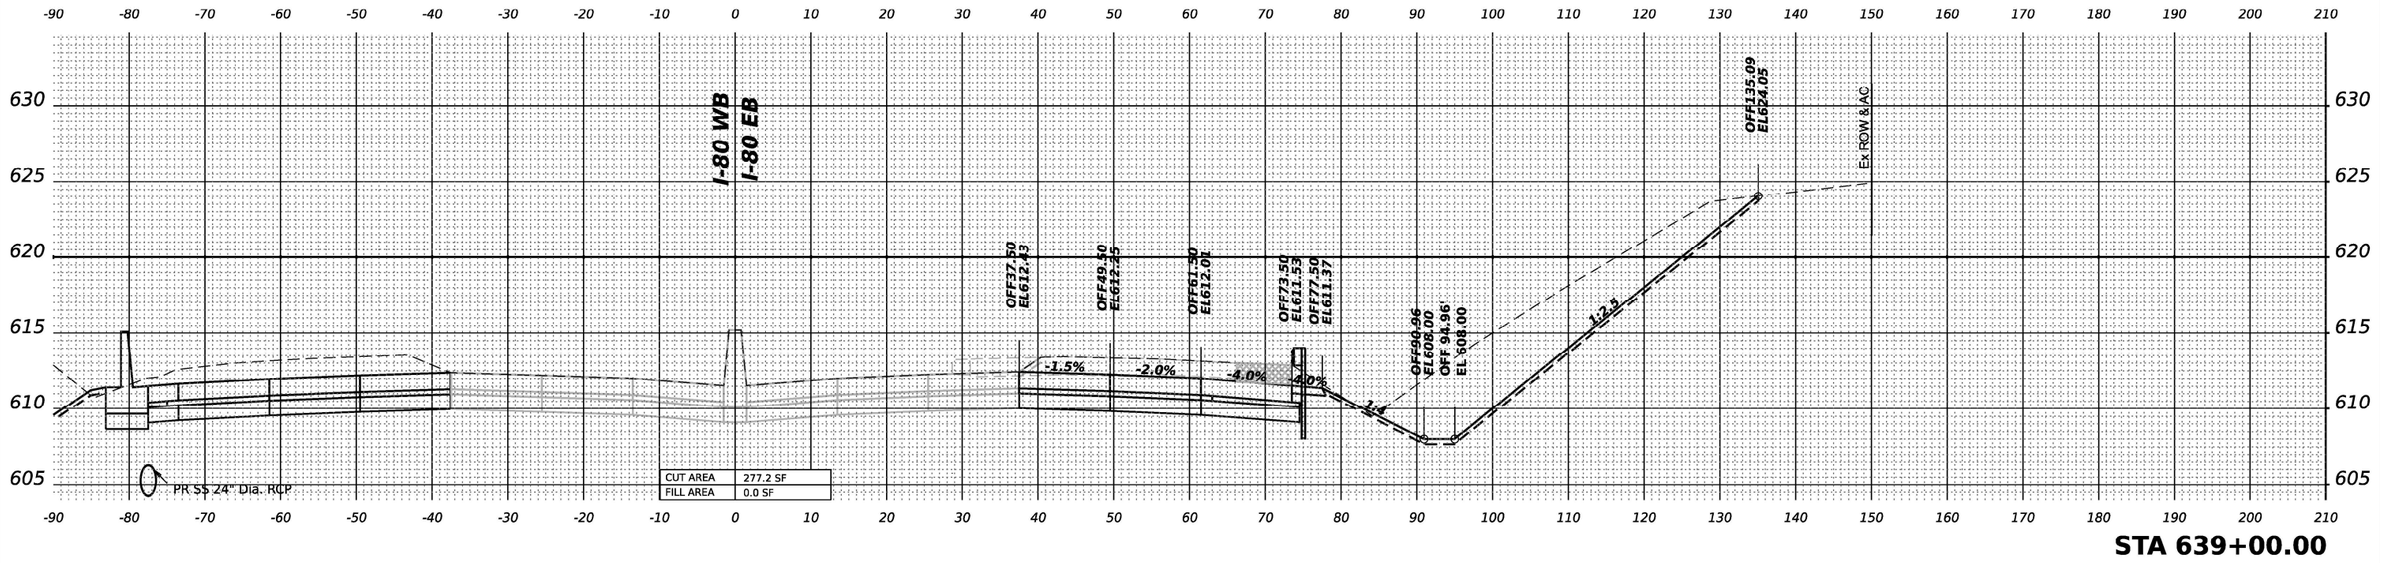

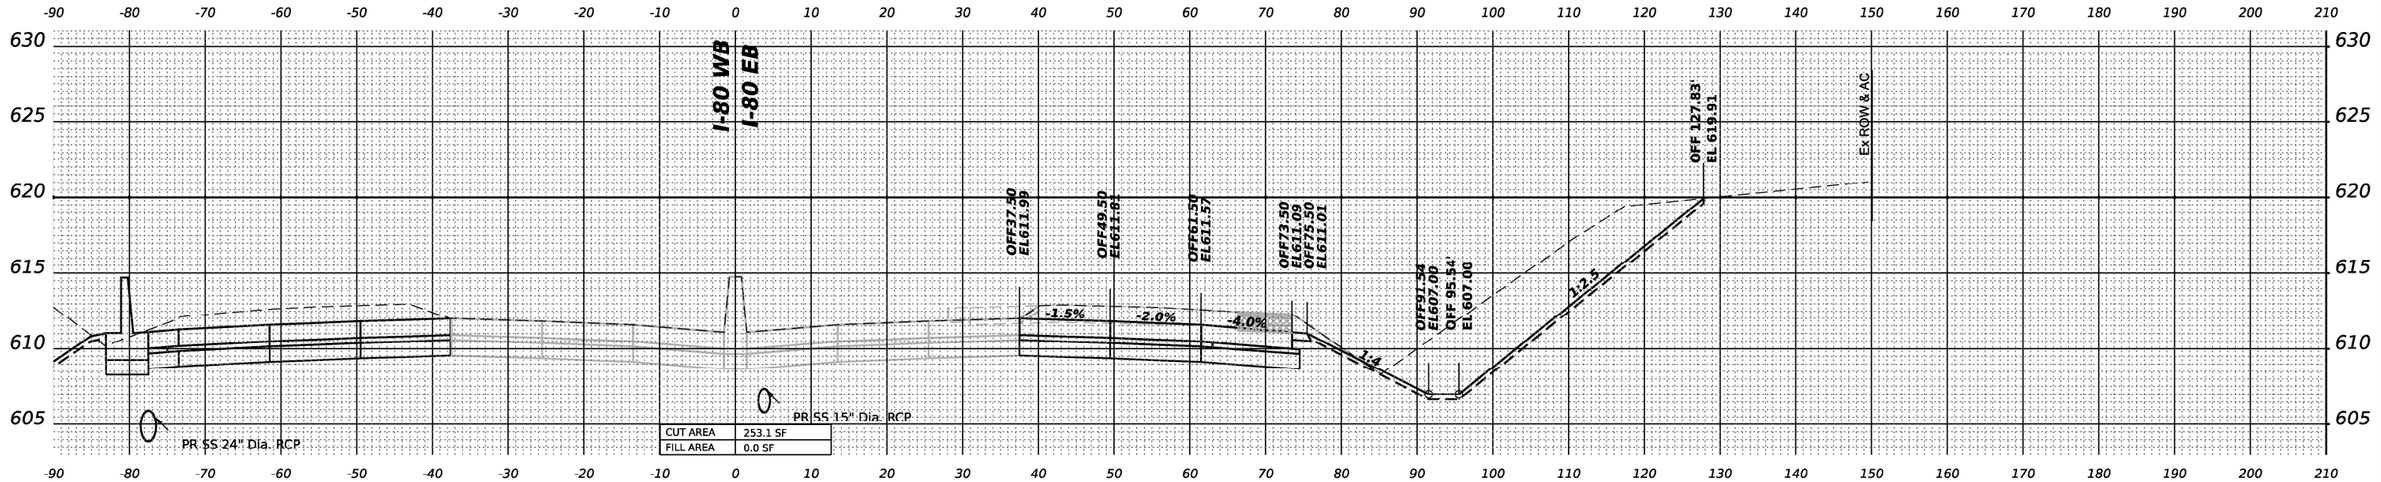

MODEL: PR-I80-NORTH - 638+50.00 (Sheet1
FILE NAME: pw://transystems-pw.bentley.com:transystcorp-pw1-hosted/Documents/Projects 2018(CH40)140.180022/03-WSP/CAD/62R22-INT-4 (Center)/Working/BU/stage 5/D162R22-Corridor-Stage5.dgn

WSP USA Inc.
30 N. LASALLE STREET
SUITE 4200
CHICAGO, IL 60602
TEL: (312) 782-8150


USER NAME = USBU738272	DESIGNED - KSD	REVISED -
	DRAWN - KSD	REVISED -
PLOT SCALE = 0.16666685 ' / in.	CHECKED - MMA	REVISED -
PLOT DATE = 6/4/2025	DATE - 6/11/2025	REVISED -


STATE OF ILLINOIS
DEPARTMENT OF TRANSPORTATION

CROSS SECTIONS STAGE 5
I–80 EB

SCALE: HORIZ: 1"=10' VERT: 1"=5' | SHEET | OF | SHEETS | STA. | TO STA.

F.A.I. RTE.	SECTION	COUNTY	TOTAL SHEETS	SHEET NO.
80	FAI 80 21 INTERCHANGE	WILL	1209	1072
		CONTRACT NO. 62R22		
	ILLINOIS	FED. AID PROJECT		

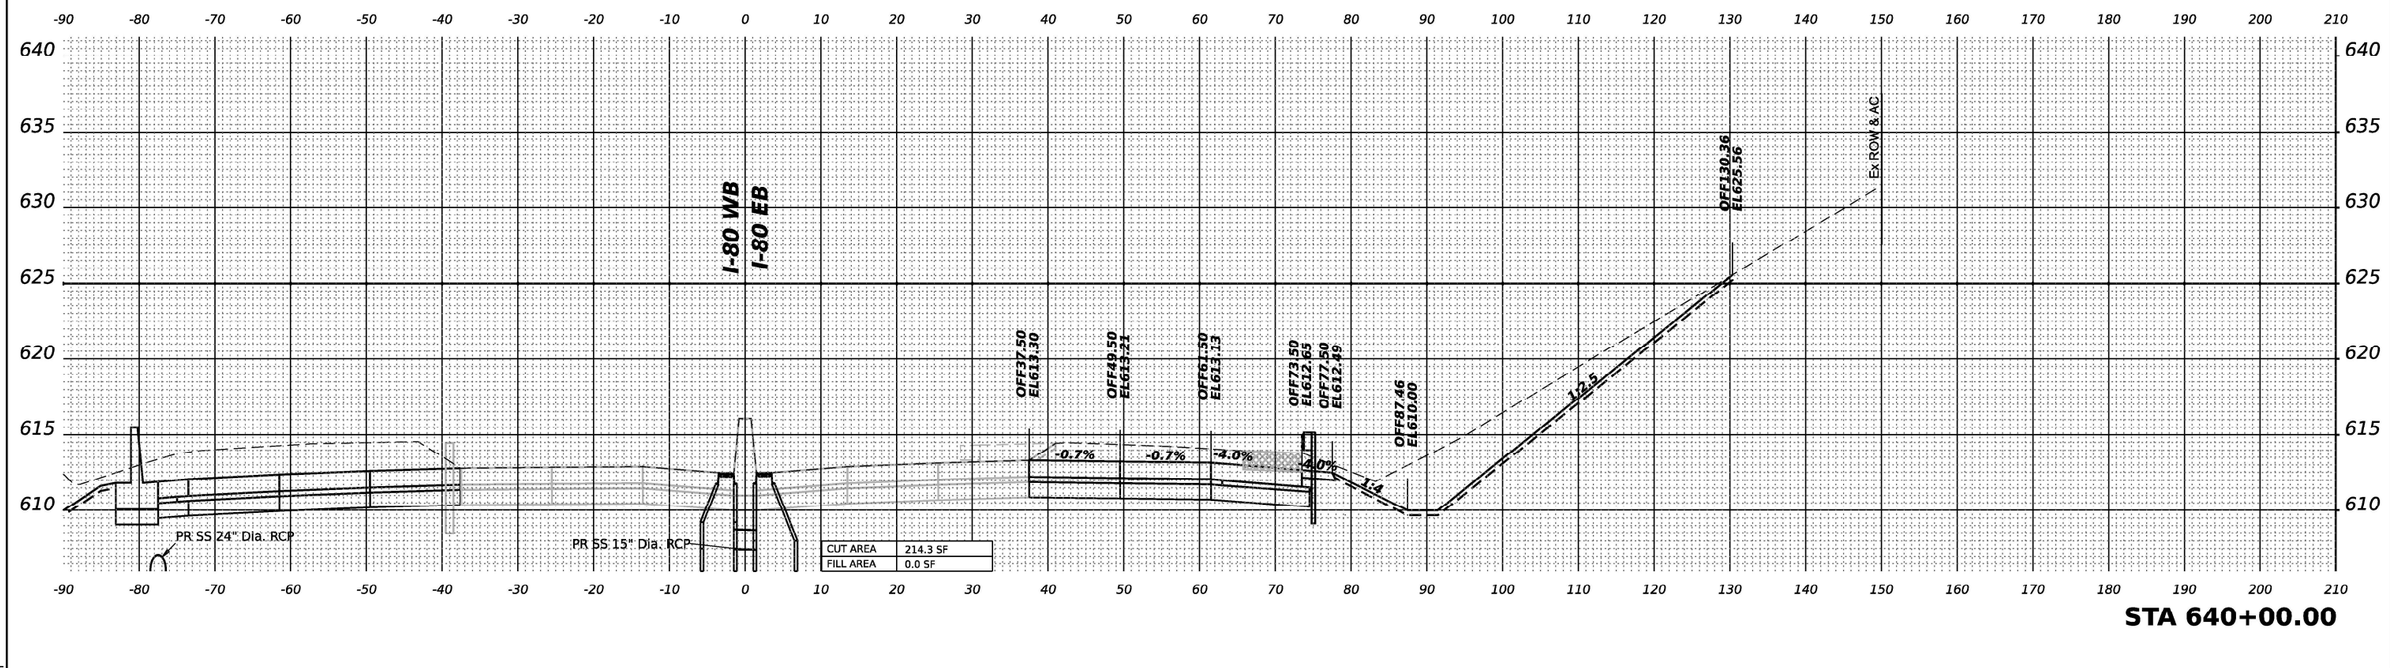

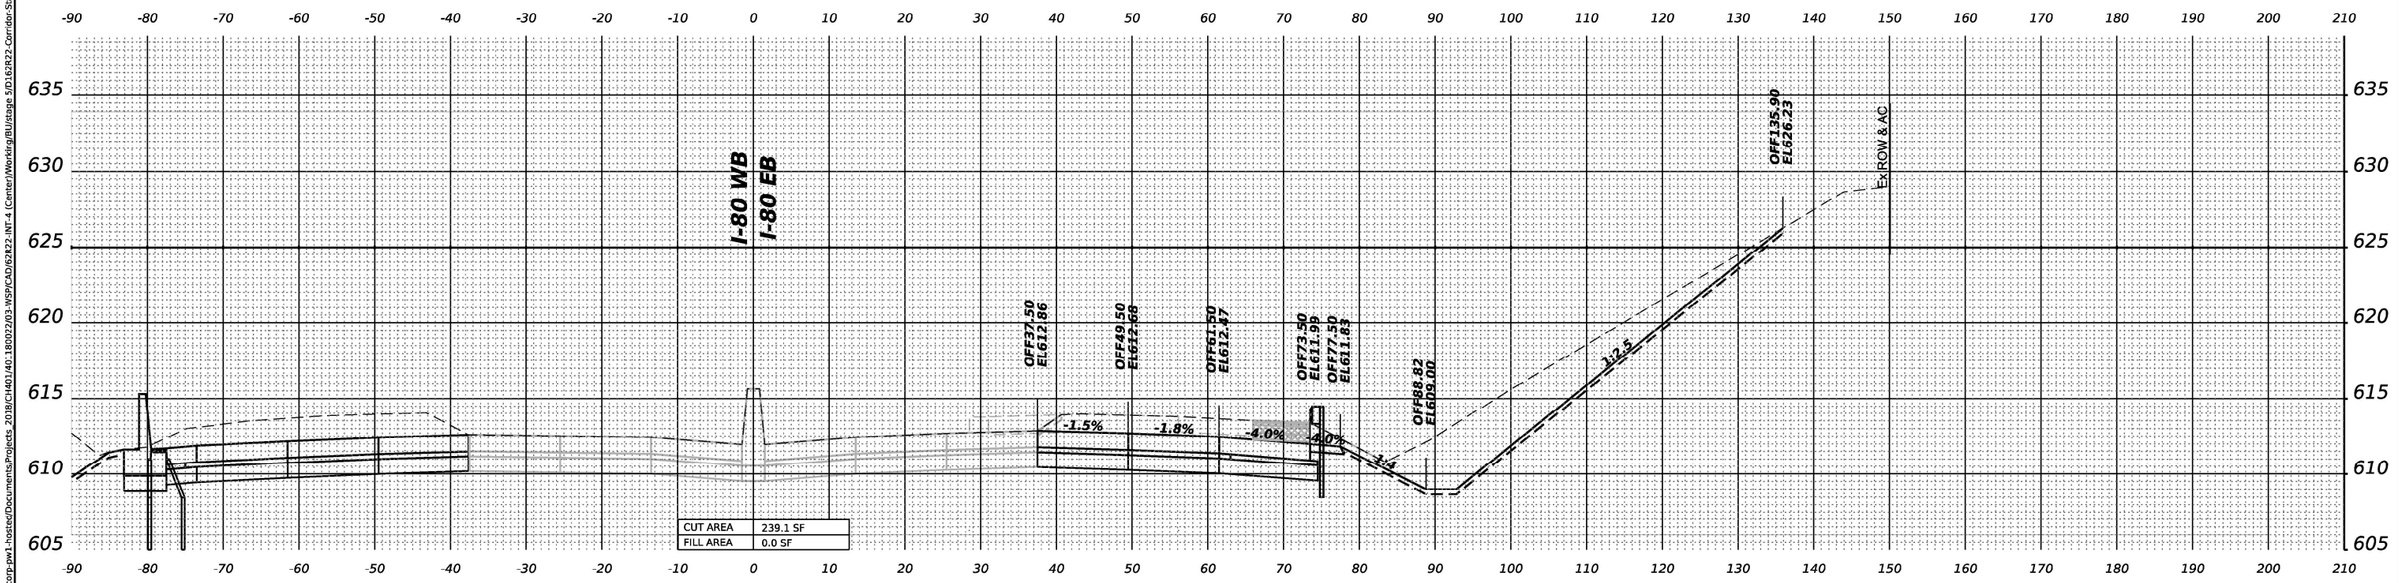

MODEL: PR-80-NORTH - 639+50.00 (Sheet)
FILE NAME: pw://transystems-pw.bentley.com:transystcorp-pw1-hosted/Documents/Projects 2018/CH401/401180022/03-WSP/CAD/62R22-INT-4 (Center)/Working/BU/stage 5/D1/62R22-Corridor-Stage5.dgn

WSP USA Inc.
30 N. LASALLE STREET
SUITE 4200
CHICAGO, IL 60602
TEL: (312) 782-8150


USER NAME = USDJ744408	DESIGNED - KSD	REVISED -
	DRAWN - KSD	REVISED -
PLOT SCALE = 0.16666685 ' / in.	CHECKED - MMA	REVISED -
PLOT DATE = 4/22/2025	DATE - 4/25/2025	REVISED -


STATE OF ILLINOIS
DEPARTMENT OF TRANSPORTATION

CROSS SECTIONS STAGE 5
I–80 EB

SCALE: HORIZ. 1"=10' VERT: 1"=5' | SHEET | OF | SHEETS | STA. | TO STA.

F.A.I. RTE.	SECTION	COUNTY	TOTAL SHEETS	SHEET NO.
80	FAI 80 21 INTERCHANGE	WILL	1209	1073
		CONTRACT NO. 62R22		
	ILLINOIS	FED. AID PROJECT		

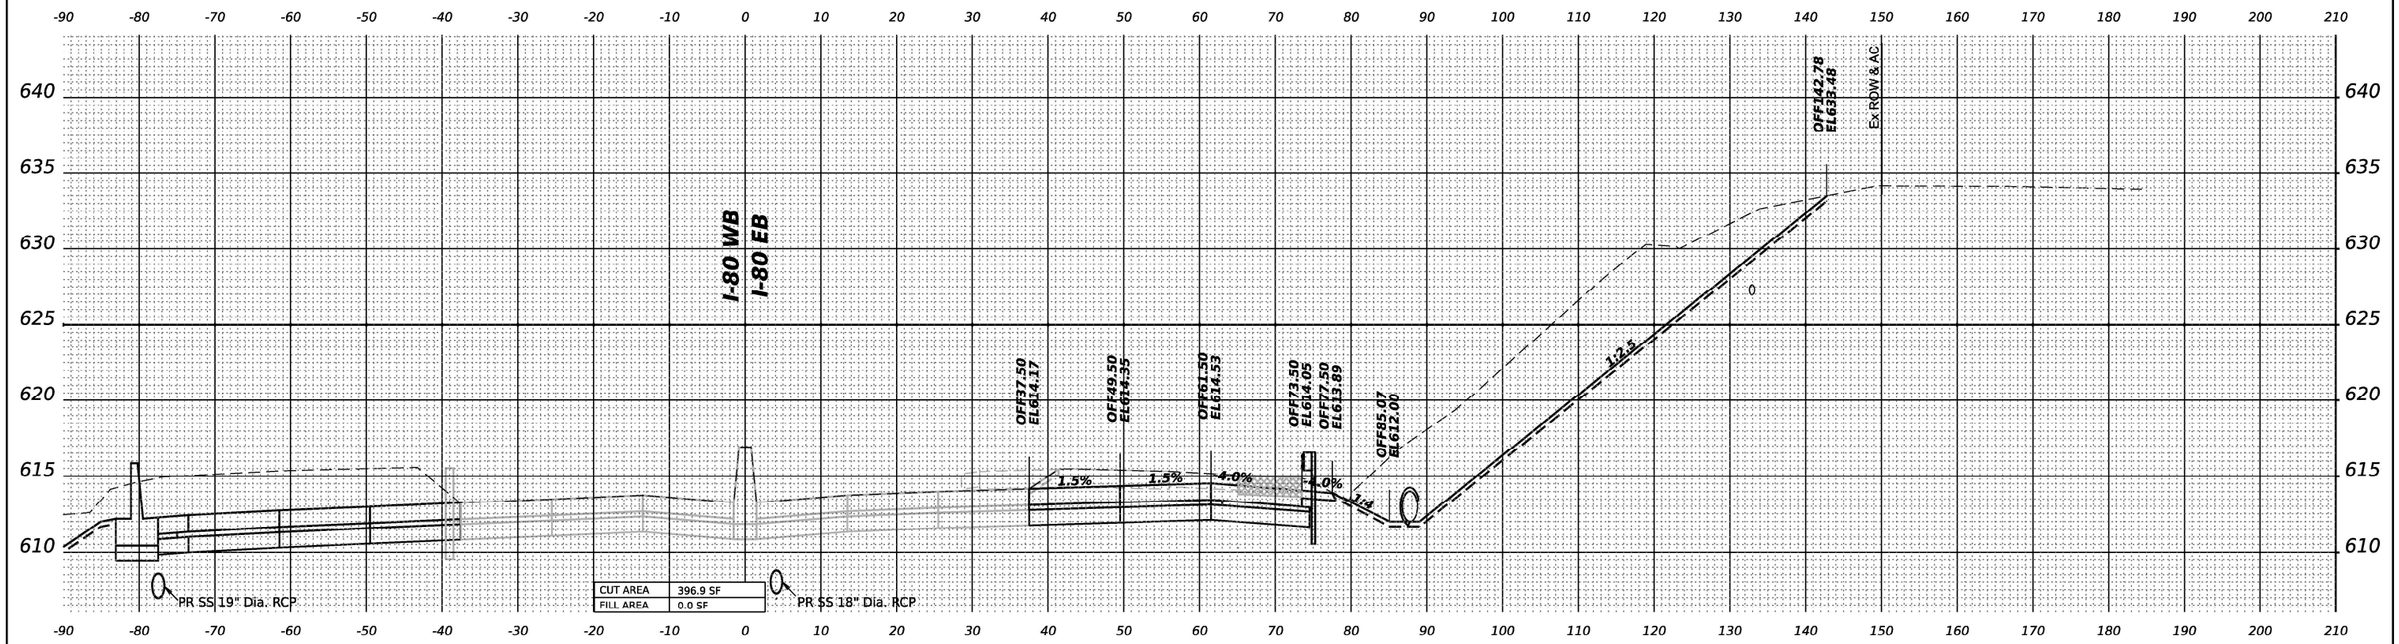

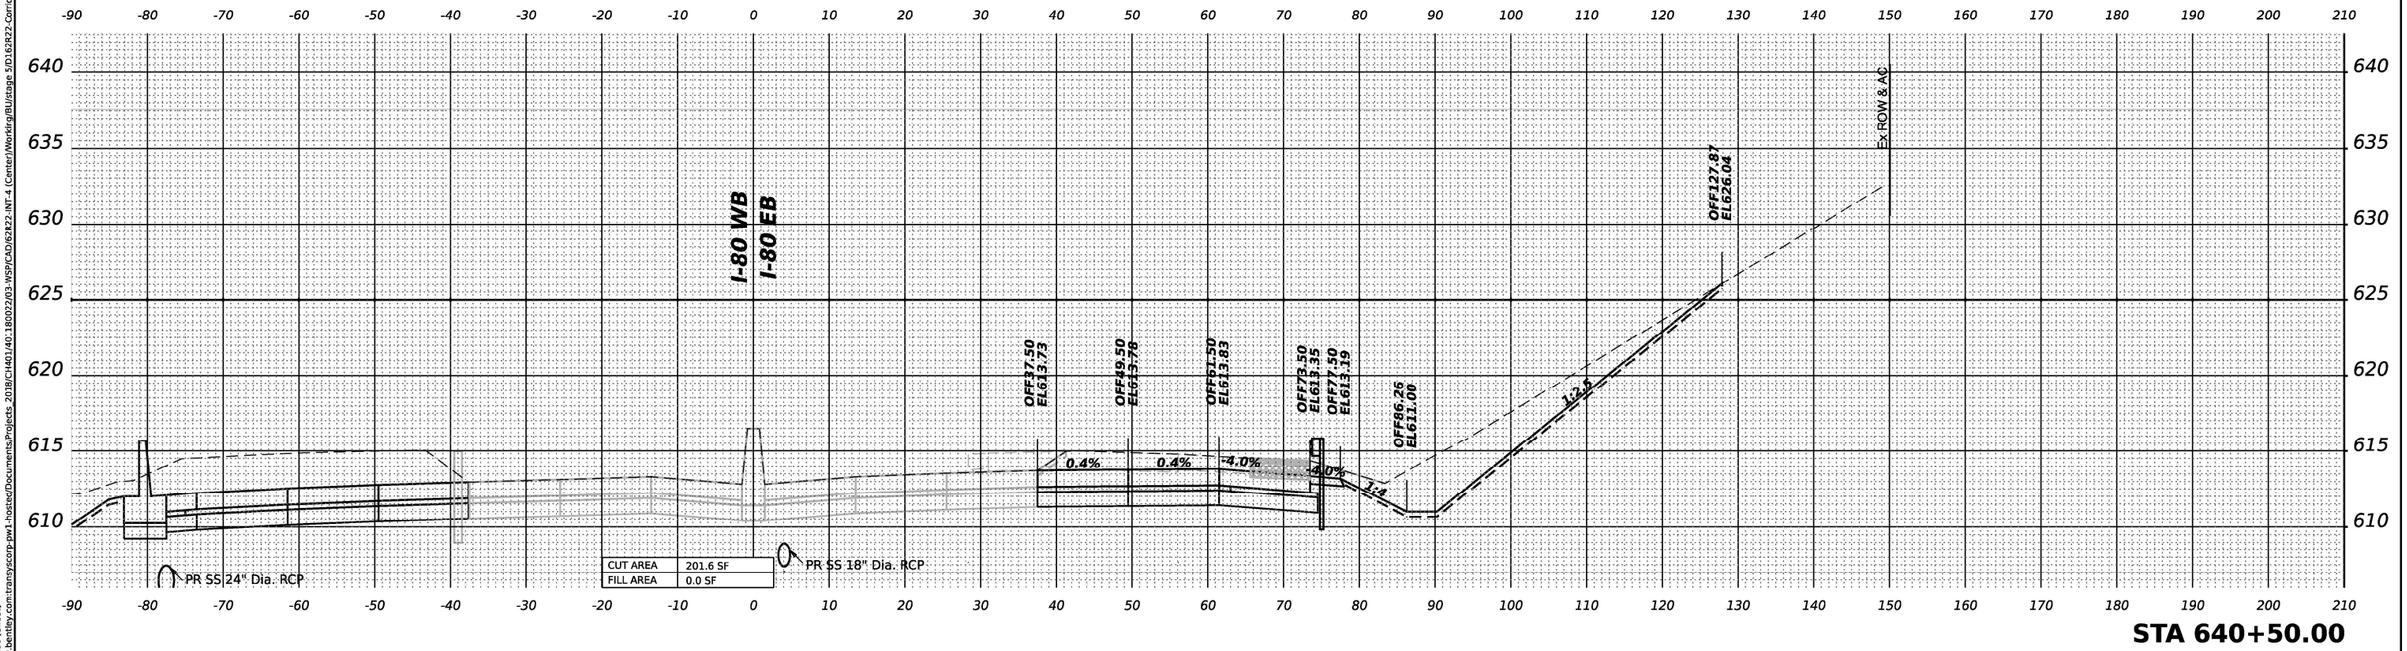

MODEL: PR-I80-NORTH - 640+50.00 (Sheet1
FILE NAME: pw://transystems-pw.bentley.com:transystcorp-pw1-host/Documents/Projects 2018\CH40\140.180022\03-WSP\CAD\62R22-INT-4 (Center)\Working\BU\stage 5\D162R22_Corridor_Stage5.dgn

WSP USA Inc.
30 N. LASALLE STREET
SUITE 4200
CHICAGO, IL 60602
TEL: (312) 782-8150


USER NAME = USDJ744408	DESIGNED - KSD	REVISED -
	DRAWN - KSD	REVISED -
PLOT SCALE = 0.16666685 ' / in.	CHECKED - MMA	REVISED -
PLOT DATE = 4/22/2025	DATE - 4/25/2025	REVISED -

STATE OF ILLINOIS
DEPARTMENT OF TRANSPORTATION

CROSS SECTIONS STAGE 5
I–80 EB

SCALE: HORIZ. 1"=10' VERT. 1"=5' | SHEET OF SHEETS | STA. TO STA.

F.A.I. RTE.	SECTION	COUNTY	TOTAL SHEETS	SHEET NO.
80	FAI 80 21 INTERCHANGE	WILL	1209	1074
		CONTRACT NO. 62R22		
	ILLINOIS	FED. AID PROJECT		

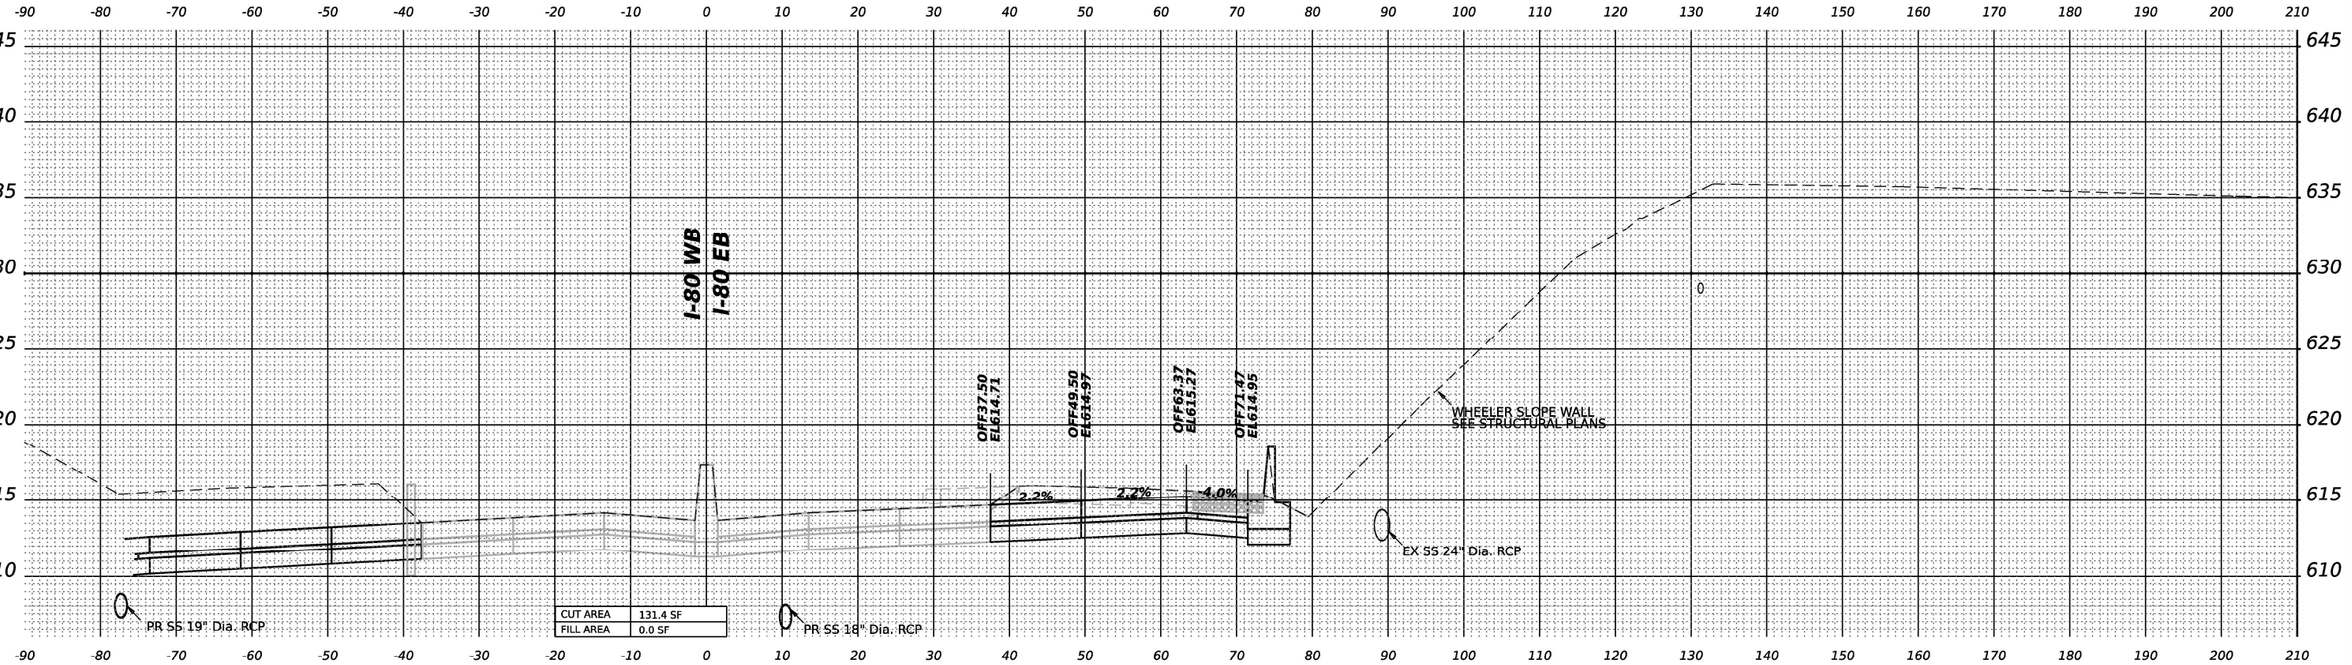

STA 641+50.00

MODEL: PR-I80-NORTH - 641+50.00 [Sheet]
FILE NAME: pw://transystems-pw.bentley.com:transystcorp-pw1-hosted/Documents/Projects_2018/CH401/401.180022/03-WSP/CAD/62R22-INT-4 (Center)/Working/BU/stage 5/D162R22-Corridor-Stage5.dgn

WSP USA Inc.
30 N. LASALLE STREET
SUITE 4200
CHICAGO, IL 60602
TEL: (312) 782-8150


USER NAME = USDJ744408	DESIGNED - KSD	REVISED -	
	DRAWN - KSD	REVISED -	
PLOT SCALE = 0.16666685 ' / in.	CHECKED - MMA	REVISED -	
PLOT DATE = 4/22/2025	DATE - 4/25/2025	REVISED -	


STATE OF ILLINOIS
DEPARTMENT OF TRANSPORTATION

CROSS SECTIONS STAGE 5
I–80 EB

SCALE: HORIZ: 1"=10'
VERT: 1"=5'
SHEET OF SHEETS STA. TO STA.

F.A.I. RTE.	SECTION	COUNTY	TOTAL SHEETS	SHEET NO.
80	FAI 80 21 INTERCHANGE	WILL	1209	1075
		CONTRACT NO. 62R22		
	ILLINOIS	FED. AID PROJECT		

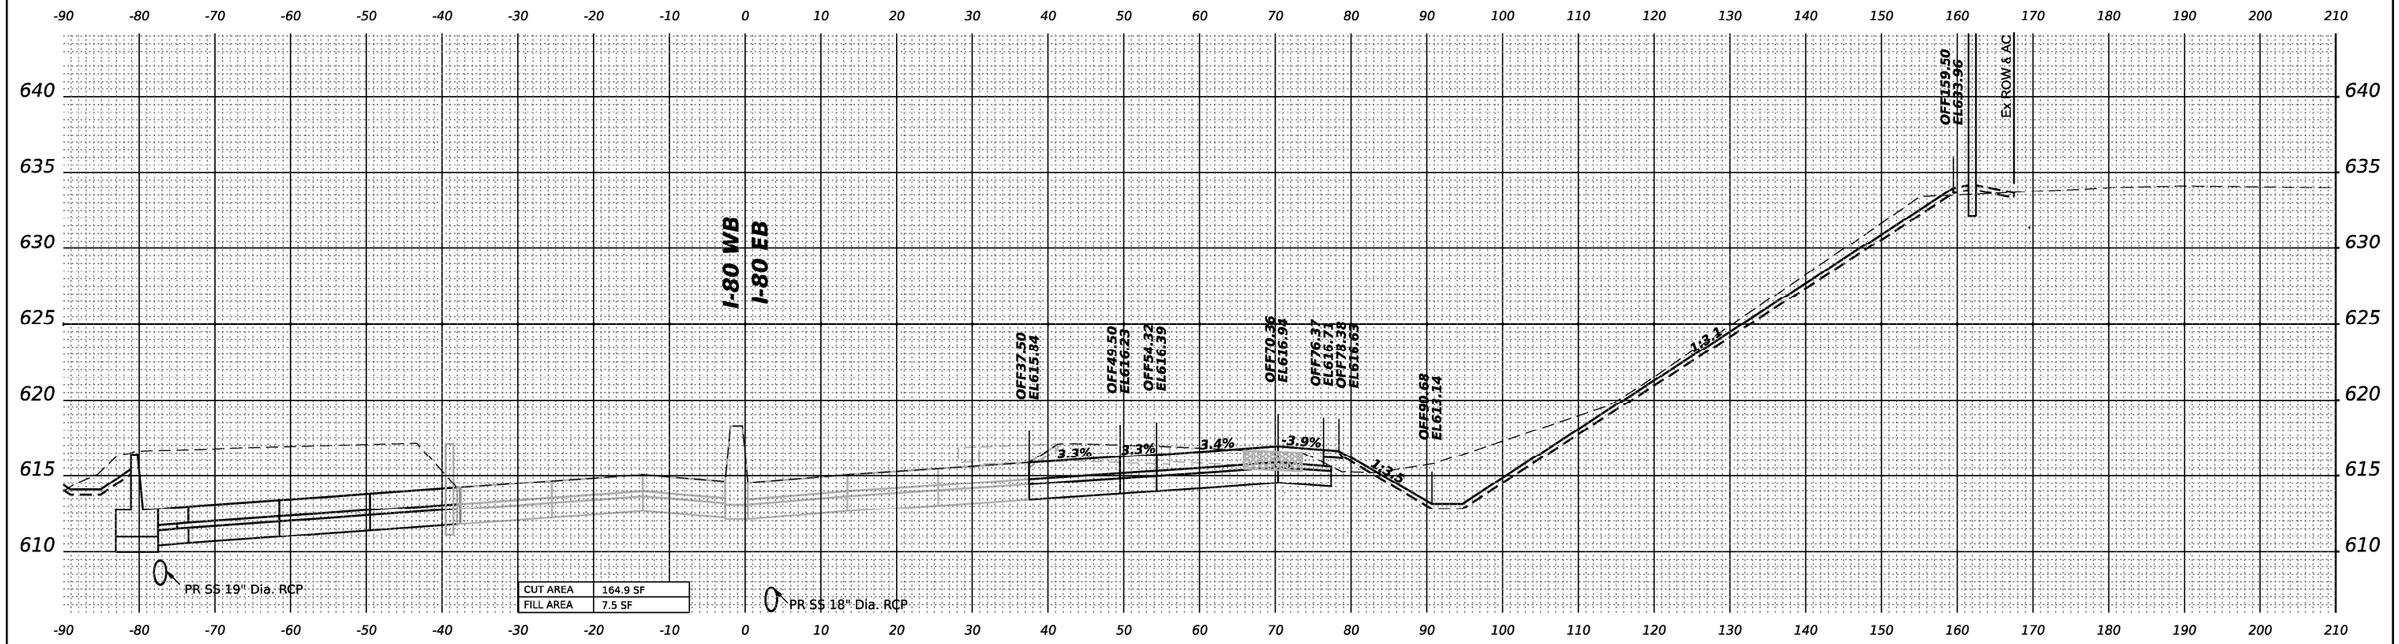

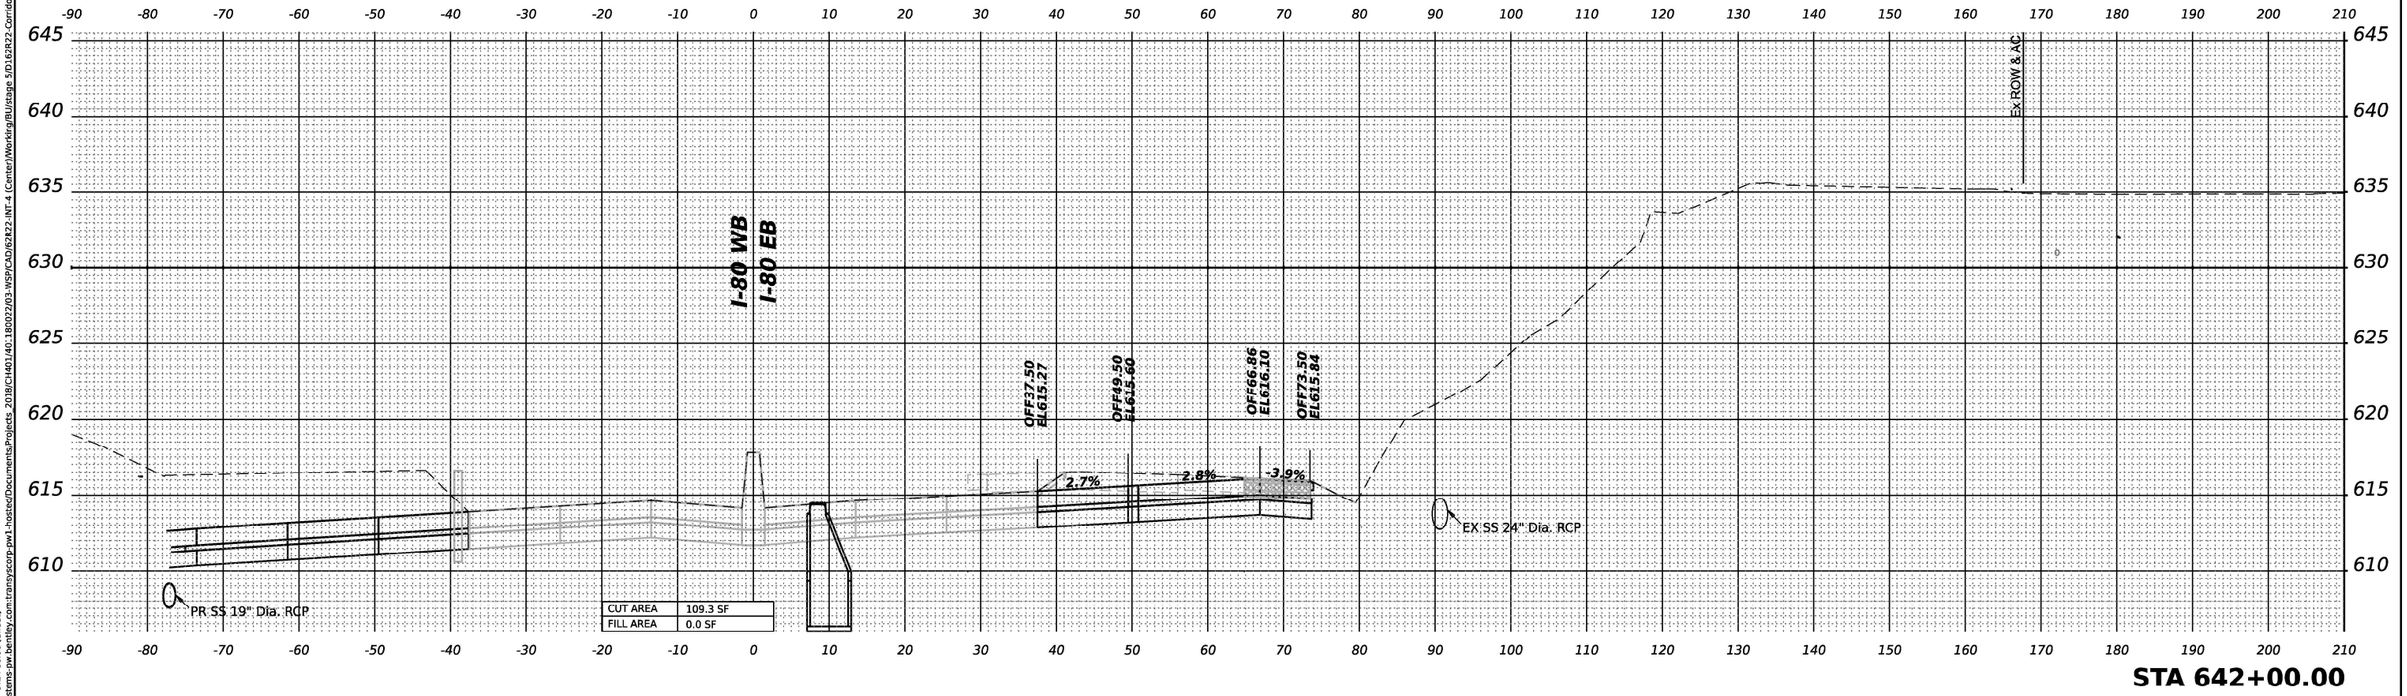

MODEL: PR-80-NORTH - 642+00.00 (Sheet)
FILE NAME: pw://transystems-pw.bentley.com:transystcorp-pw1-hosted/Documents/Projects_2018/CH401/401180022/03-WSP/CAD/62R22-INT-4 (Center)/Working/BU/stage 5/D1612R22-Corridor-Stage5.dgn

WSP USA Inc.
30 N. LASALLE STREET
SUITE 4200
CHICAGO, IL 60602
TEL: (312) 782-8150


USER NAME = USDJ744408		DESIGNED - KSD		REVISED -	
		DRAWN - KSD		REVISED -	
PLOT SCALE = 0.16666685 ' / in.		CHECKED - MMA		REVISED -	
PLOT DATE = 4/22/2025		DATE - 4/25/2025		REVISED -	

STATE OF ILLINOIS
DEPARTMENT OF TRANSPORTATION

CROSS SECTIONS STAGE 5
I-80 EB

SCALE: HORIZ. 1"=10' VERT: 1"=5' | SHEET | OF | SHEETS | STA. | TO STA.

F.A.I. RTE.	SECTION	COUNTY	TOTAL SHEETS	SHEET NO.
80	FAI 80 21 INTERCHANGE	WILL	1209	1076
		CONTRACT NO. 62R22		
	ILLINOIS	FED. AID PROJECT		

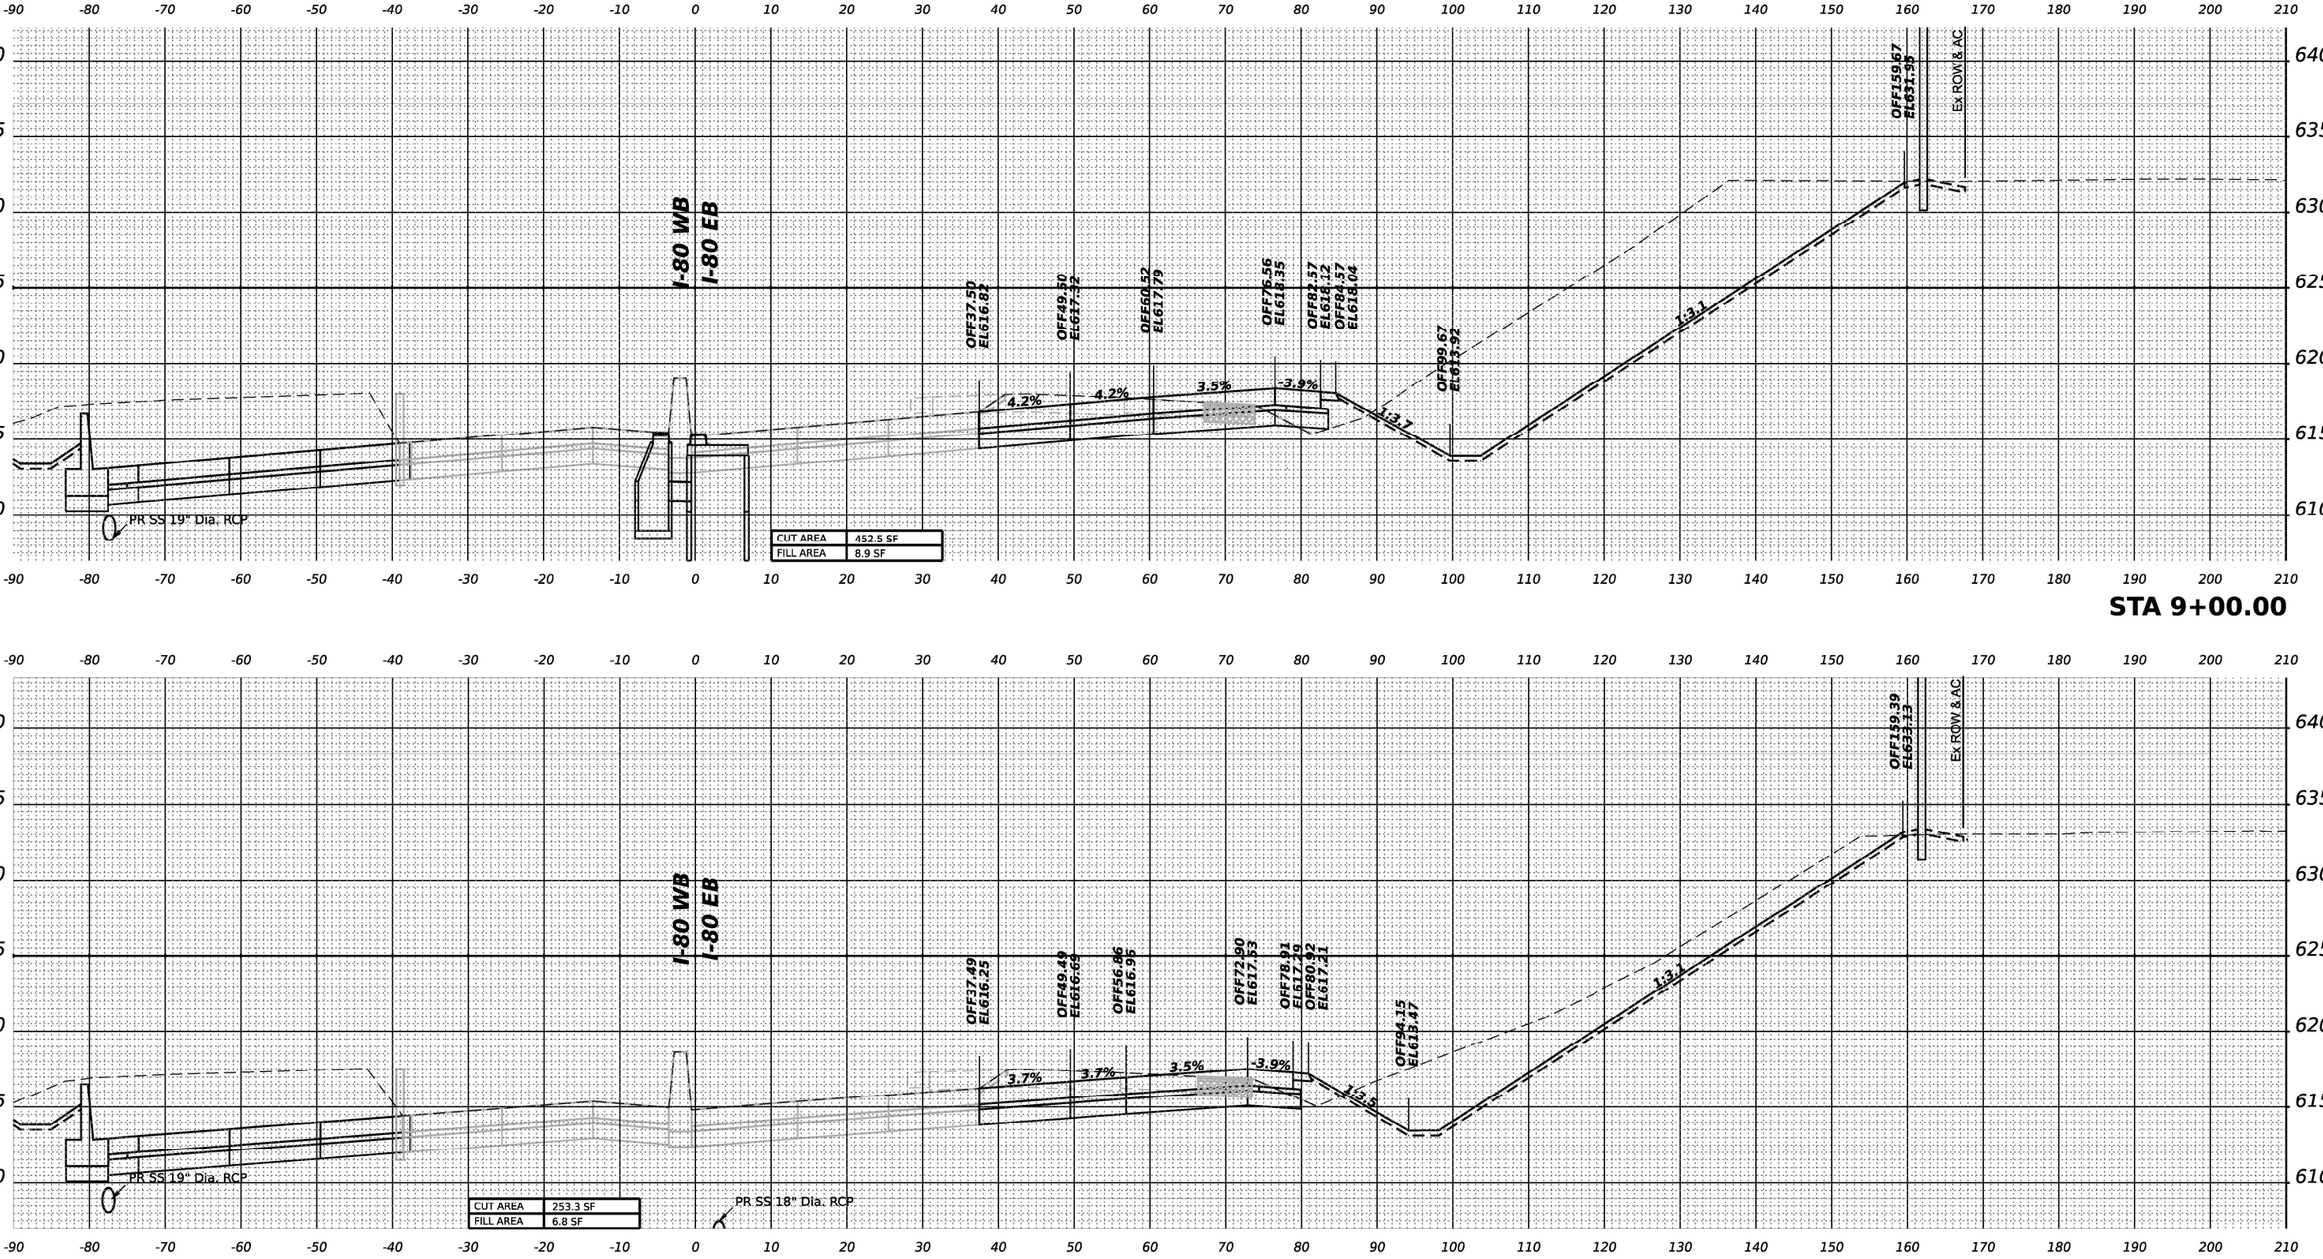

MODEL: PR-I80-NORTH - A 8+50.00-1 [Sheet]
FILE NAME: pw://transystems-pw.bentley.com:transystcorp-pw1-hostec/Documents/Projects_2018/CH401/40:180022/03-WSP/CAD/62R22-INT-4 (Center)/Workstrip/BU/stage 5/D16ZR22-Corridor-Stage5.dgn

WSP USA Inc.
30 N. LASALLE STREET
SUITE 4200
CHICAGO, IL 60602
TEL: (312) 782-8150


USER NAME = USDJ744408	DESIGNED - KSD	REVISED -	
	DRAWN - KSD	REVISED -	
PLOT SCALE = 0.16666667 ' / in.	CHECKED - MMA	REVISED -	
PLOT DATE = 4/22/2025	DATE - 4/25/2025	REVISED -	

STATE OF ILLINOIS
DEPARTMENT OF TRANSPORTATION

CROSS SECTIONS STAGE 5
I–80 EB

SCALE: HORIZ. 1"=10' VERT. 1"=5' | SHEET OF SHEETS | STA. TO STA.

F.A.I. RTE.	SECTION	COUNTY	TOTAL SHEETS	SHEET NO.
80	FAI 80 21 INTERCHANGE	WILL	1209	1077
		CONTRACT NO. 62R22		
	ILLINOIS	FED. AID PROJECT		

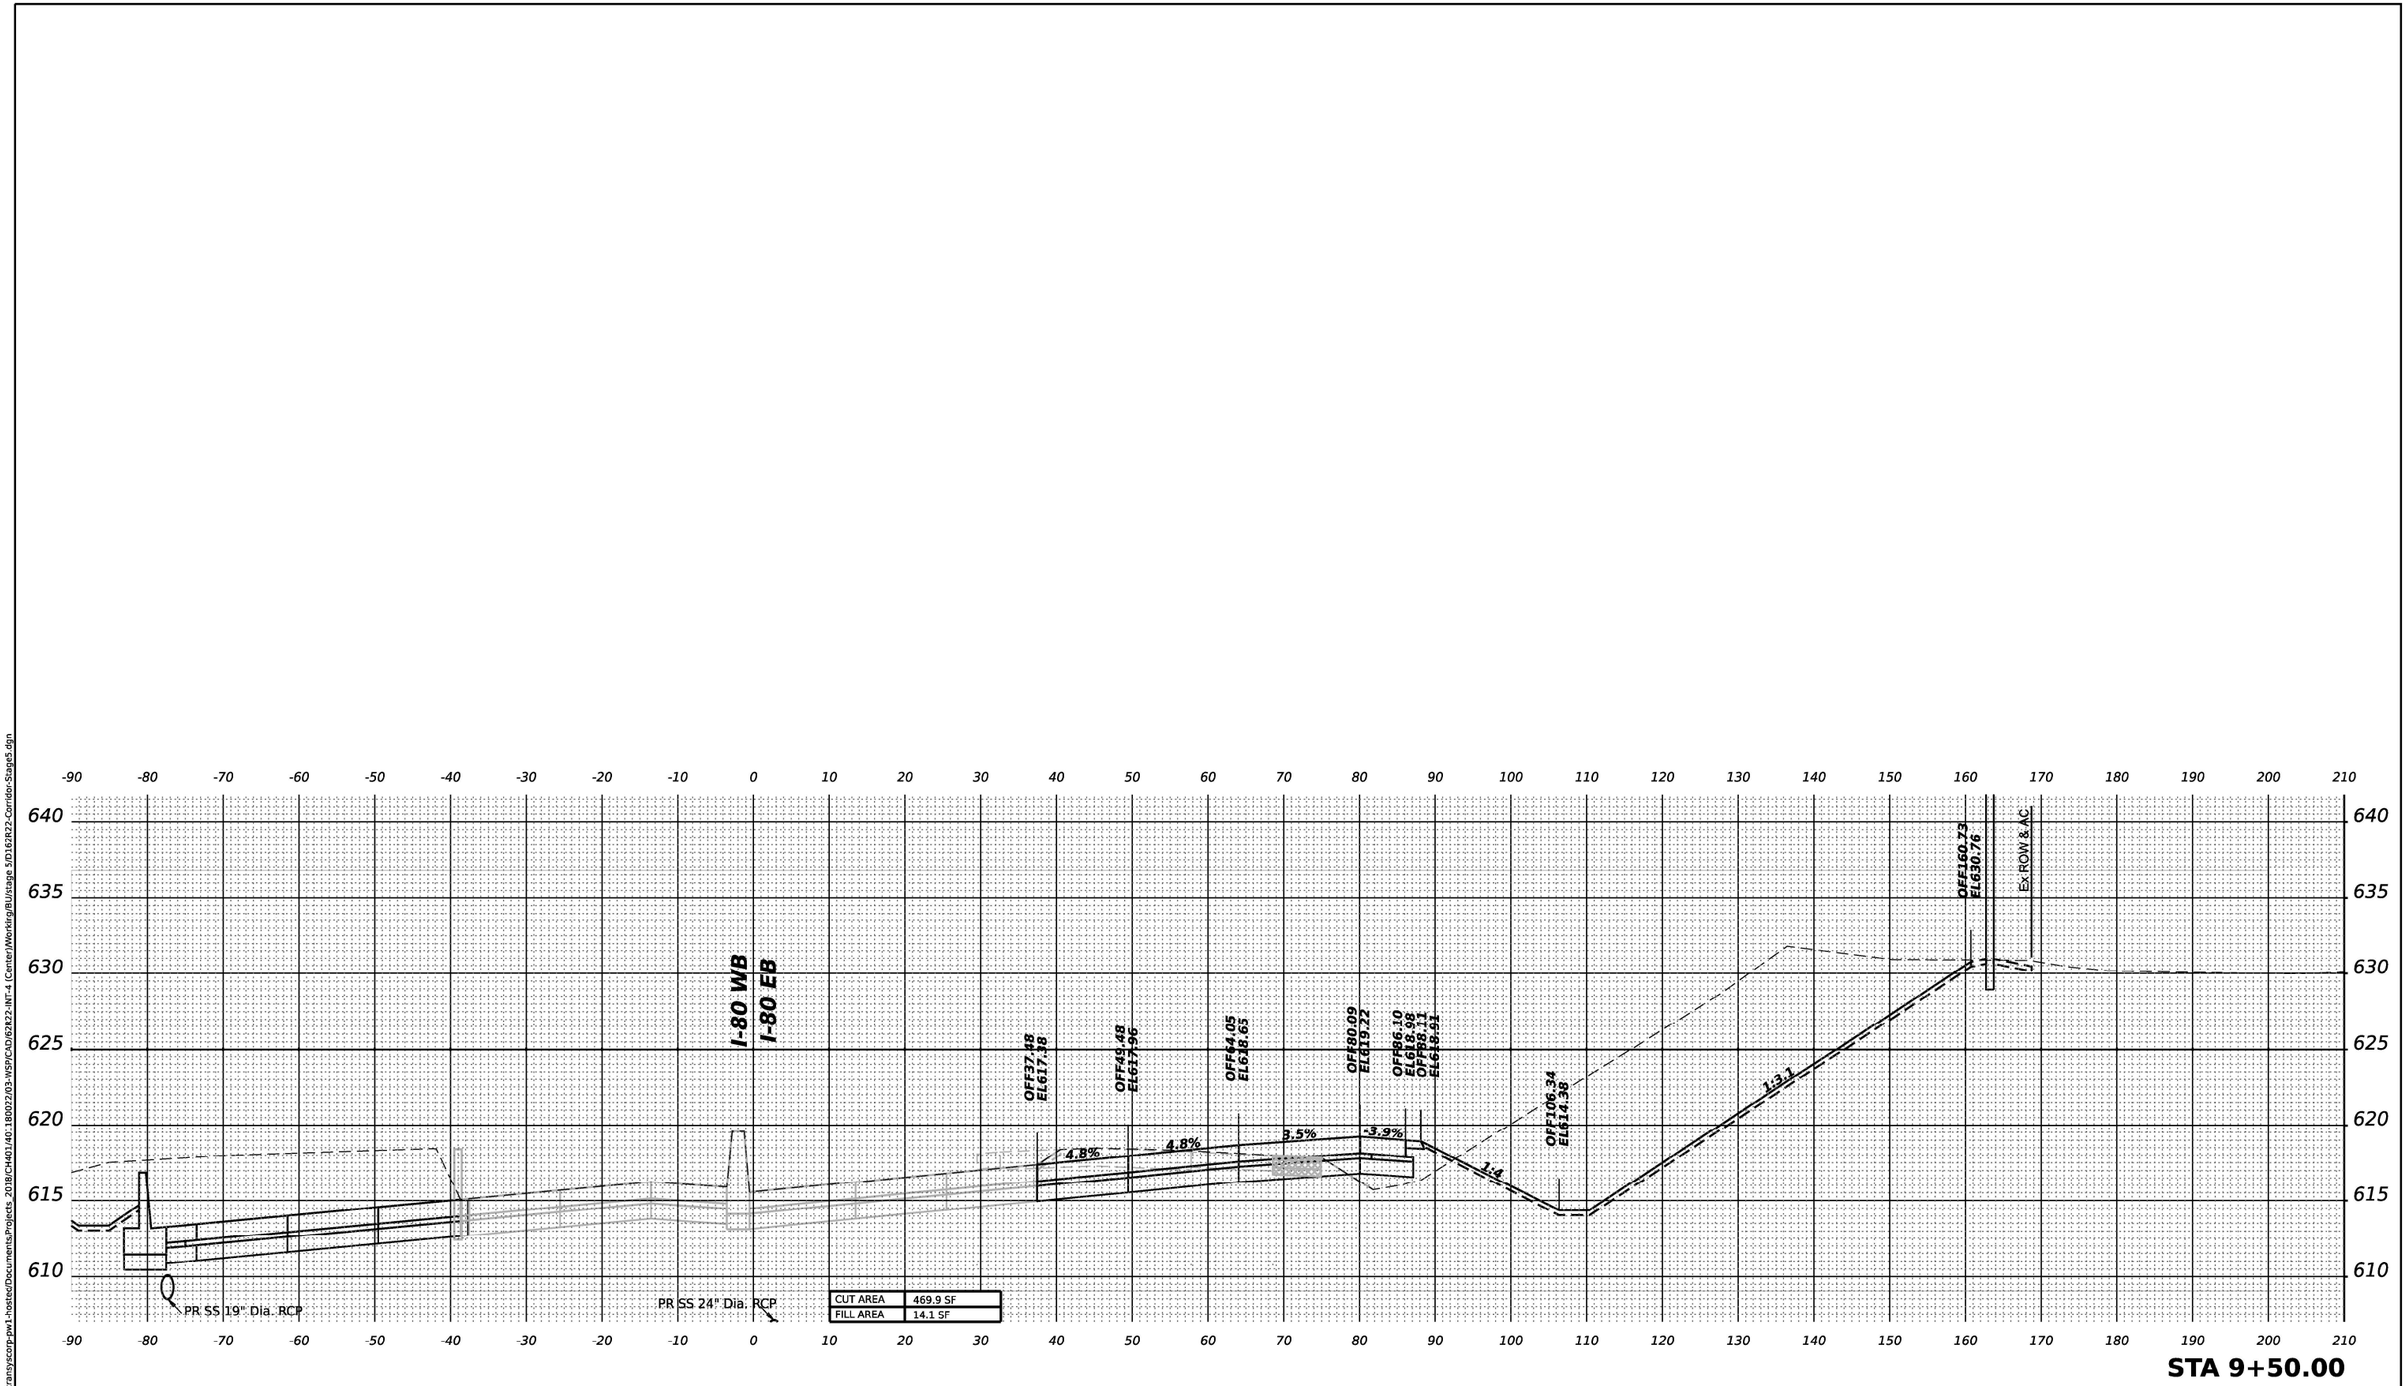

MODEL: PR-I80-NORTH - A 9+50.00-1 [Sheet]
FILE NAME: pw://transystems-pw.bentley.com:transystcorp-pw1-Hosted/Documents/Projects_2018/CH401/40.18002/03-WSP/CAD/62R22-INT-4 (Center)/Working/BU/stage 5/D162R22-Corridor-Stage5.dgn

WSP USA Inc.
30 N. LASALLE STREET
SUITE 4200
CHICAGO, IL 60602
TEL: (312) 782-8150


USER NAME = USDJ744408	DESIGNED - KSD	REVISED -	
	DRAWN - KSD	REVISED -	
PLOT SCALE = 0.16666667 ' / In.	CHECKED - MMA	REVISED -	
PLOT DATE = 4/22/2025	DATE - 4/25/2025	REVISED -	


STATE OF ILLINOIS
DEPARTMENT OF TRANSPORTATION

CROSS SECTIONS STAGE 5
I–80 EB

SCALE: HORIZ. 1"=10'
VERT: 1"=5'
SHEET OF SHEETS STA. TO STA.

F.A.I. RTE.	SECTION	COUNTY	TOTAL SHEETS	SHEET NO.
80	FAI 80 21 INTERCHANGE	WILL	1209	1078
		CONTRACT NO. 62R22		
	ILLINOIS	FED. AID PROJECT		

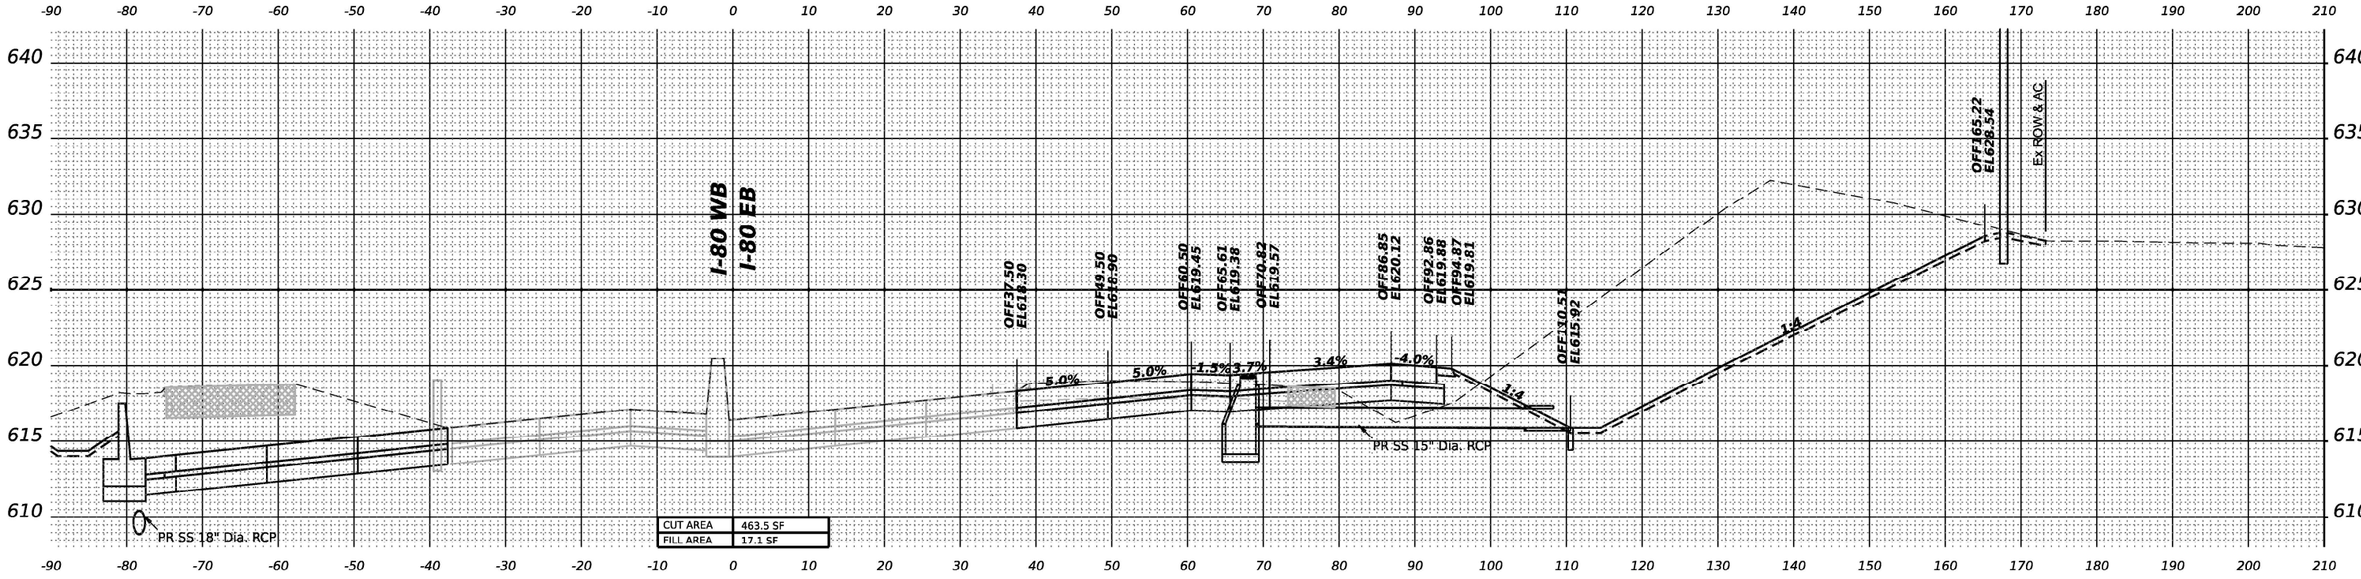

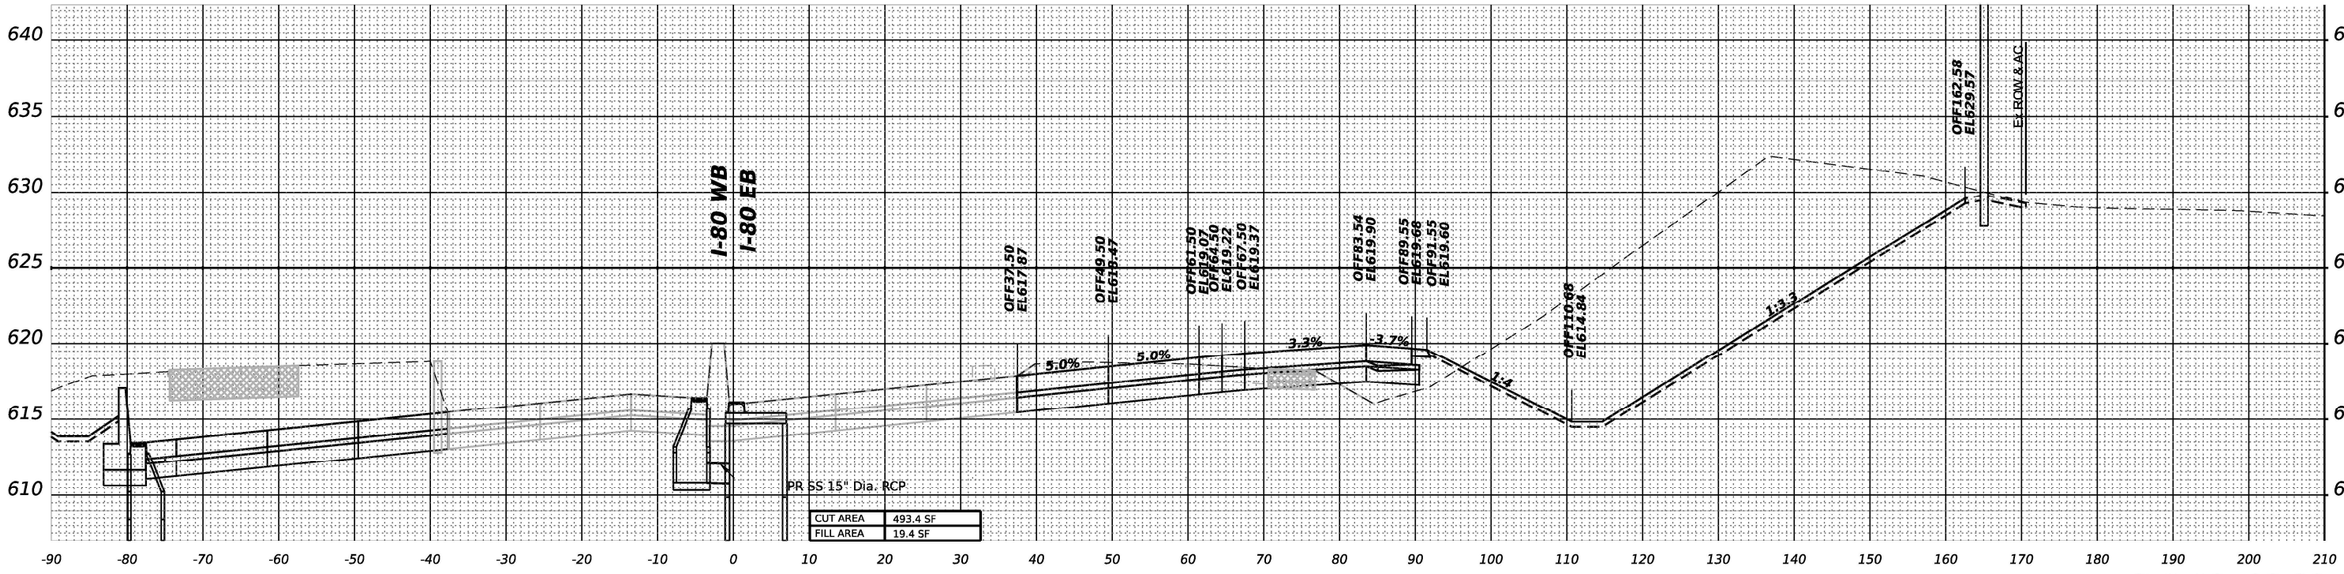

MODEL: PR-I80-NORTH - A10+00.00-2 [Sheet]
FILE NAME: pw://transystems-pw.bentley.com:transyscorp-pw1-hosted/Documents/Projects_2018/CH401140-180022/03-WSP/CAD/62R22-INT-4 (Center)/Working/BU/stage 5/D162R22-Corridor-Stage5.dgn

WSP USA Inc.
30 N. LASALLE STREET
SUITE 4200
CHICAGO, IL 60602
TEL: (312) 782-8150


USER NAME = USDJ744408	DESIGNED - KSD	REVISED -	
	DRAWN - KSD	REVISED -	
PLOT SCALE = 0.16666633 ' / in.	CHECKED - MMA	REVISED -	
PLOT DATE = 4/22/2025	DATE - 4/25/2025	REVISED -	

STATE OF ILLINOIS
DEPARTMENT OF TRANSPORTATION


CROSS SECTIONS STAGE 5
I–80 EB

SCALE: HORIZ: 1"=10' VERT: 1"=5' | SHEET OF SHEETS | STA. TO STA.

F.A.I. RTE.	SECTION	COUNTY	TOTAL SHEETS	SHEET NO.
80	FAI 80 21 INTERCHANGE	WILL	1209	1079
		CONTRACT NO. 62R22		
	ILLINOIS	FED. AID PROJECT		

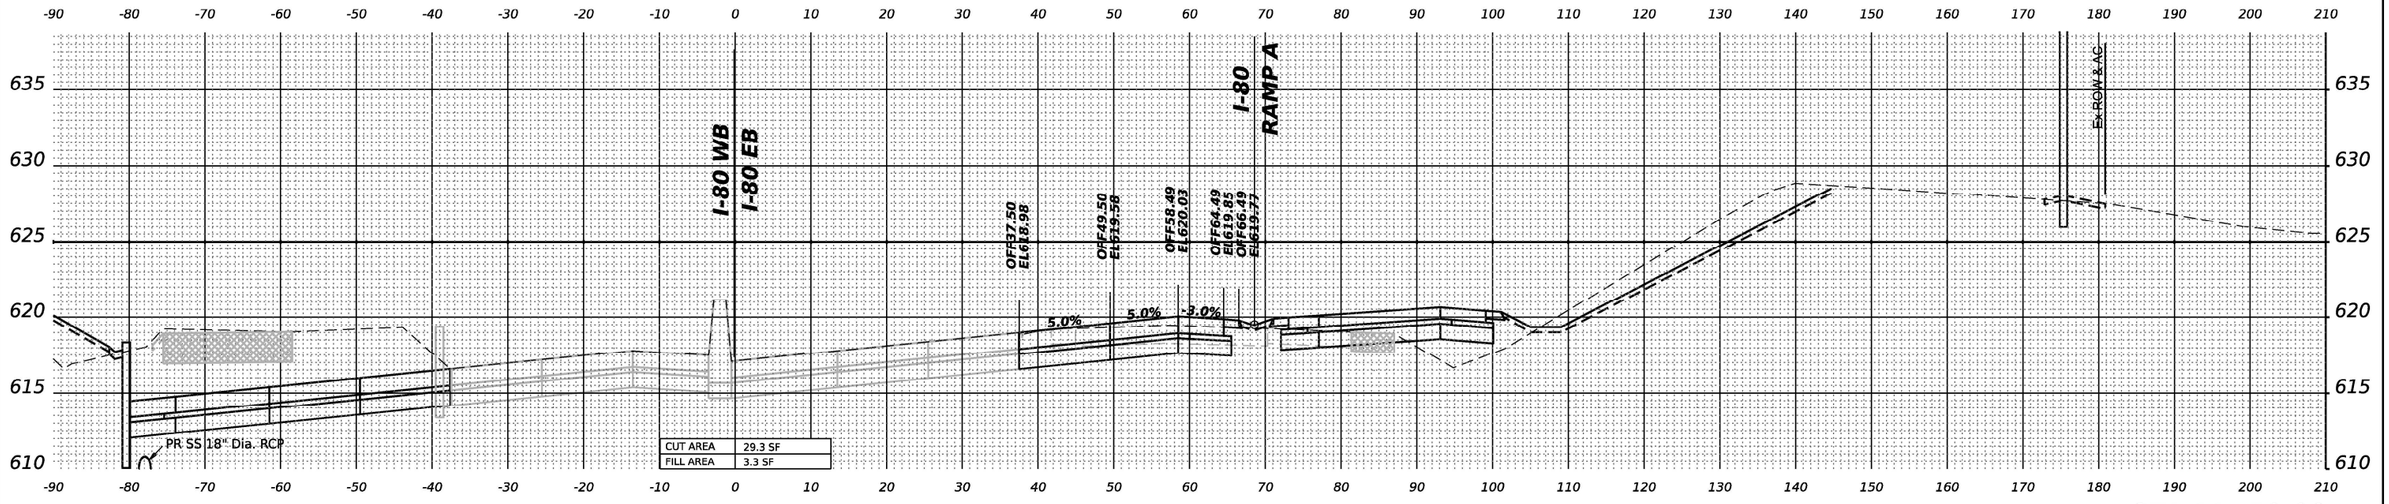

STA 11+50.00

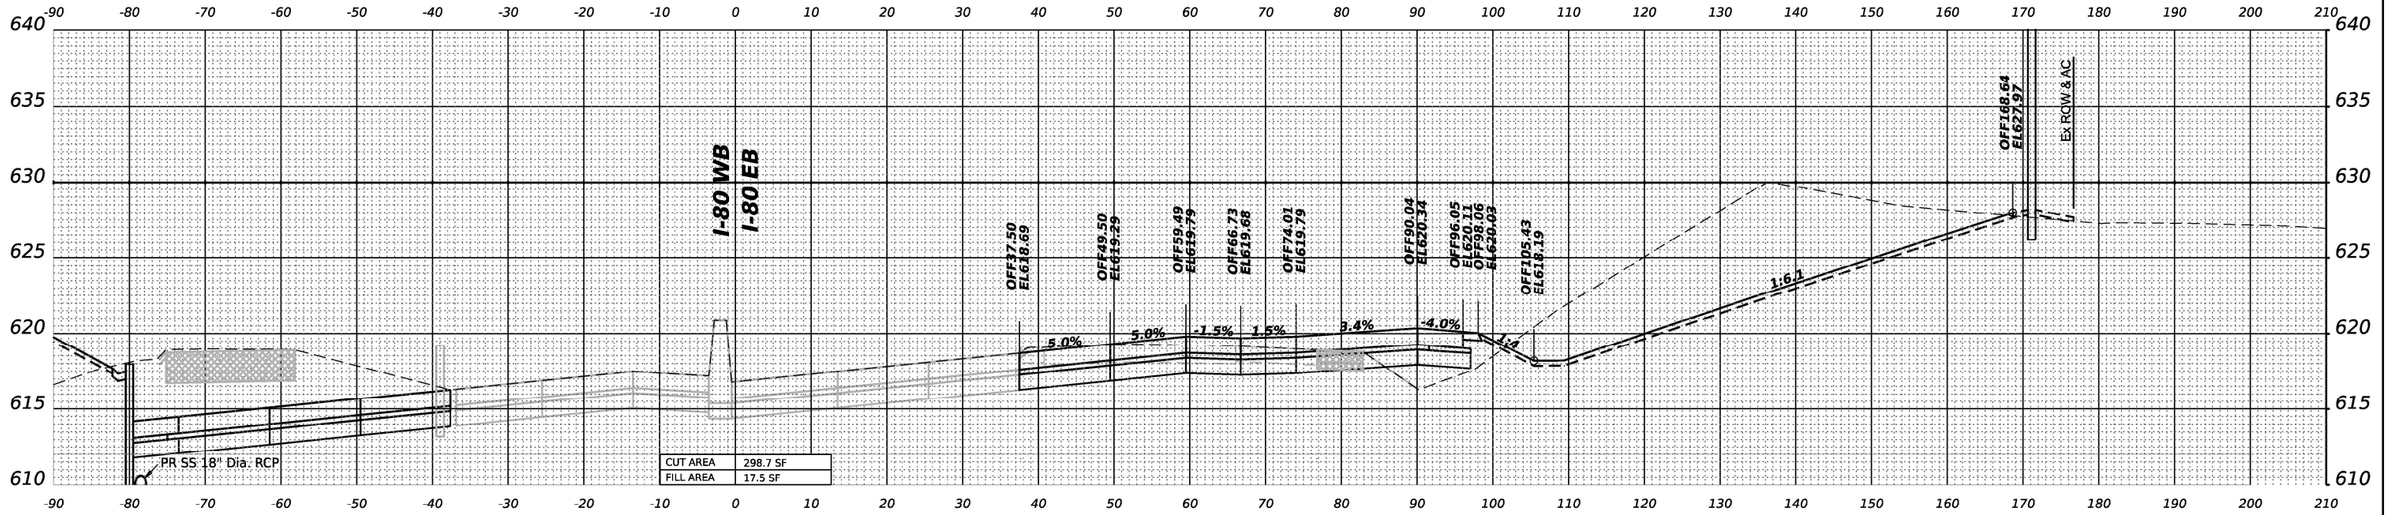

STA 11+00.00

MODEL: PR-I80-NORTH - A11+00.00-1 [Sheet]
FILE NAME: pw://transystems-pw.bentley.com:transystcorp-pw1-hosted\Documents\Projects_2018(CH40,140,180022)\03-WSP\CAD\62R22-INT-4 (Center)\Working\BU\stage 5\D162R22-Corridor-Stage5.dgn

WSP USA Inc.
30 N. LASALLE STREET
SUITE 4200
CHICAGO, IL 60602
TEL: (312) 782-8150


USER NAME = USDJ744408	DESIGNED - KSD	REVISED -	
	DRAWN - KSD	REVISED -	
PLOT SCALE = 0.16666685 ' / in.	CHECKED - MMA	REVISED -	
PLOT DATE = 4/22/2025	DATE - 4/25/2025	REVISED -	

STATE OF ILLINOIS
DEPARTMENT OF TRANSPORTATION


CROSS SECTIONS STAGE 5
I–80 EB

SCALE: HORIZ. 1"=10' VERT. 1"=5' | SHEET OF SHEETS | STA. TO STA.

F.A.I. RTE.	SECTION	COUNTY	TOTAL SHEETS	SHEET NO.
80	FAI 80 21 INTERCHANGE	WILL	1209	1080
		CONTRACT NO. 62R22		
	ILLINOIS FED. AID PROJECT			

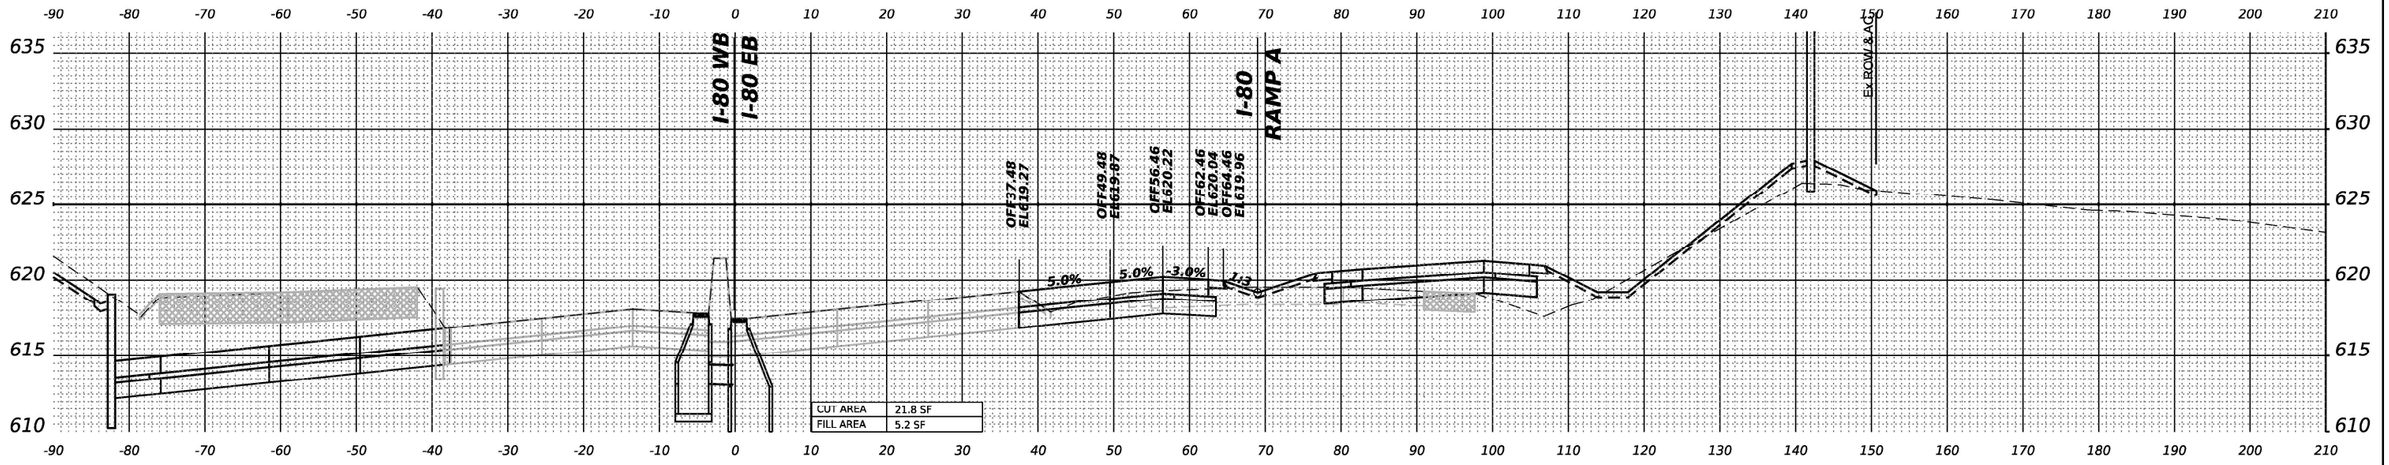

STA 12+50.00

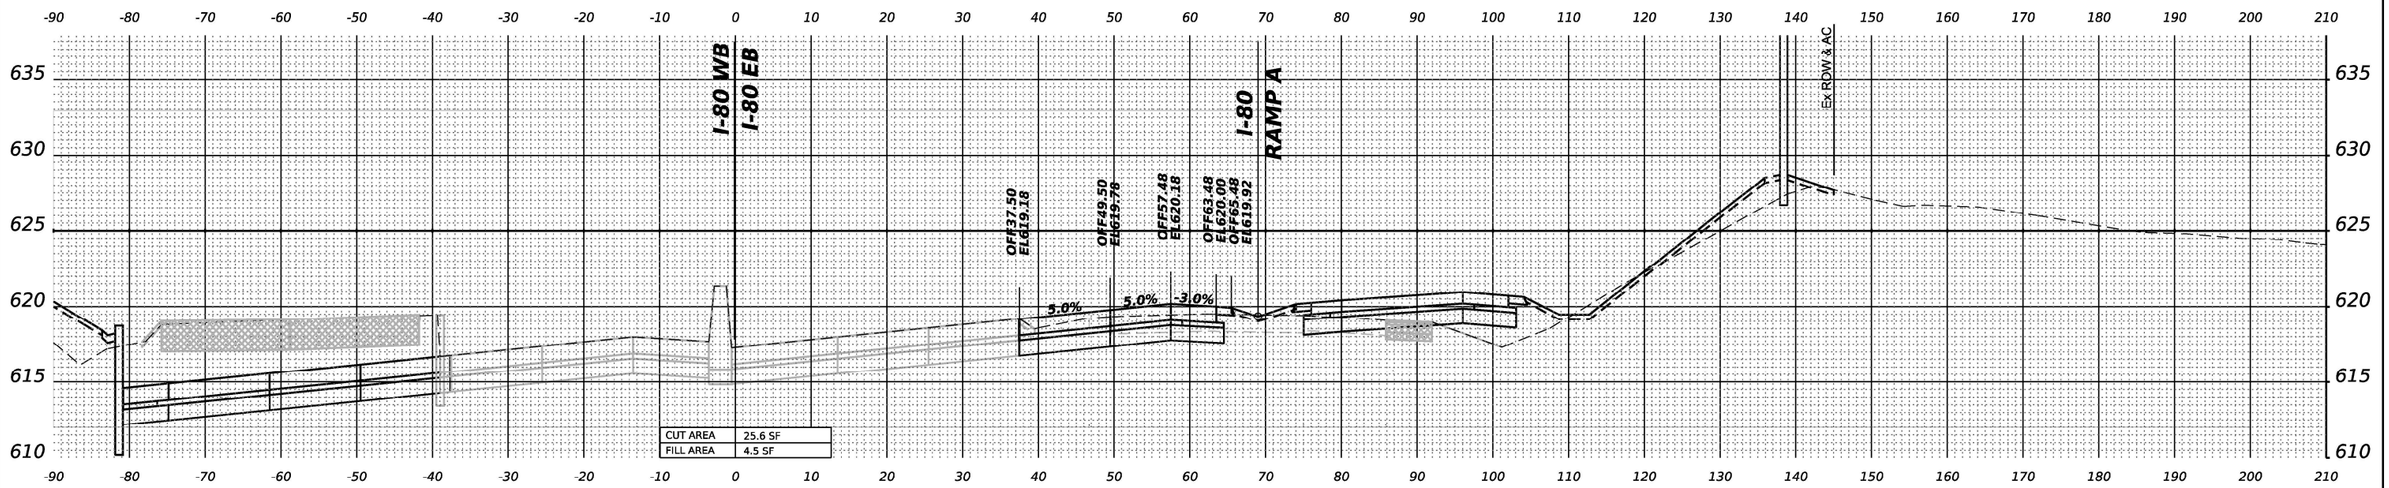

STA 12+00.00

MODEL: PR-I80-NORTH - A12+00.00-1 [Sheet]
FILE NAME: pw://transystems-pw.bentley.com:transystcorp-pw1-hosted\Documents\Projects_2018\CH40\140\180022\03-WSP\CAD\62R22-INT-4 (Center)\Working\BU\stage 5\D162R22_Corridor_Stage5.dgn

WSP USA Inc.
30 N. LASALLE STREET
SUITE 4200
CHICAGO, IL 60602
TEL: (312) 782-8150


USER NAME = USDJ744408	DESIGNED - KSD	REVISED -	
	DRAWN - KSD	REVISED -	
PLOT SCALE = 0.16666685 ' / in.	CHECKED - MMA	REVISED -	
PLOT DATE = 4/22/2025	DATE - 4/25/2025	REVISED -	

STATE OF ILLINOIS
DEPARTMENT OF TRANSPORTATION


CROSS SECTIONS STAGE 5
I–80 EB

SCALE: HORIZ: 1"=10' VERT: 1"=5' | SHEET | OF | SHEETS | STA. | TO STA.

F.A.I. RTE.	SECTION	COUNTY	TOTAL SHEETS	SHEET NO.
80	FAI 80 21 INTERCHANGE	WILL	1209	1081
		CONTRACT NO. 62R22		
	ILLINOIS	FED. AID PROJECT		

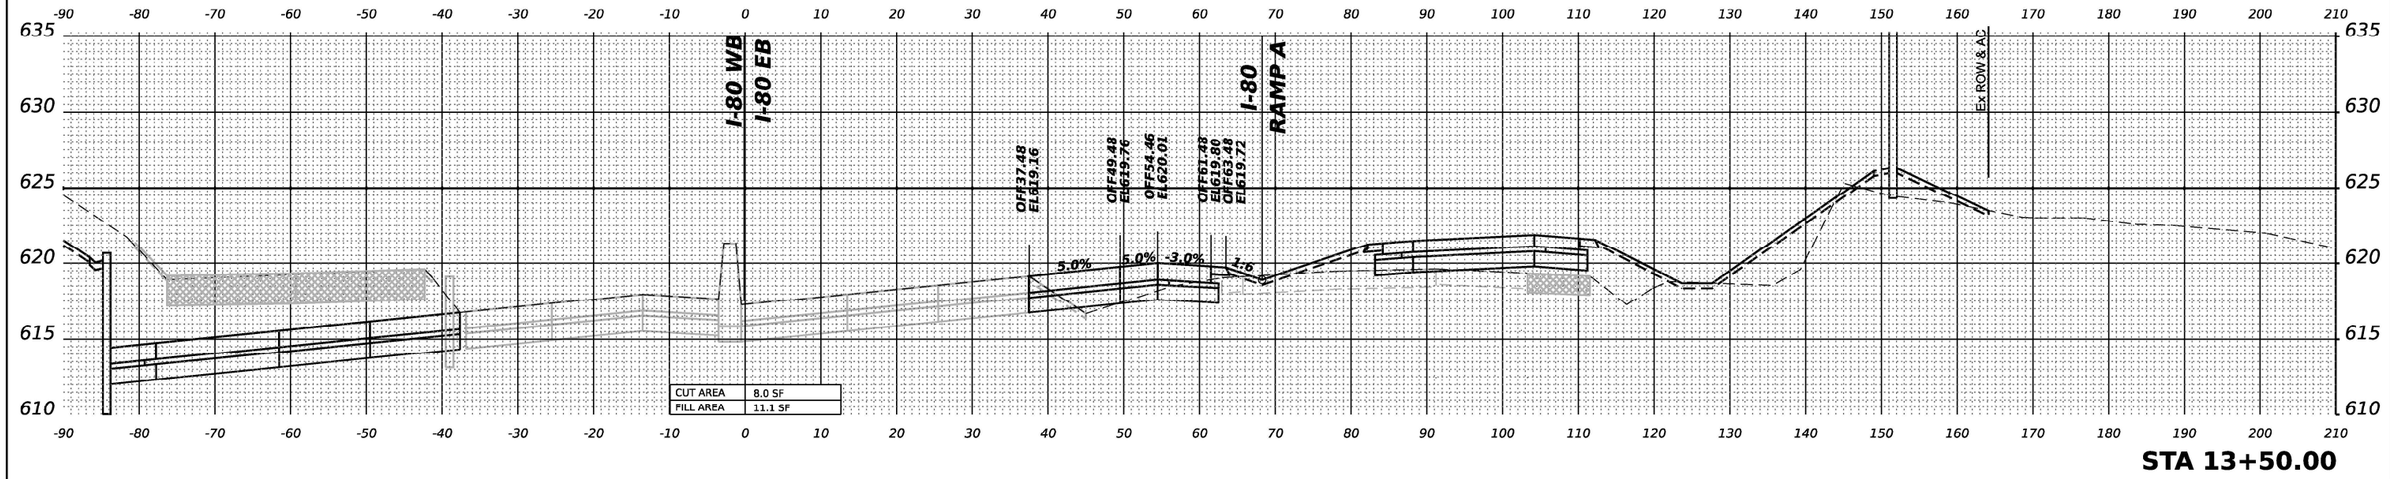

STA 13+50.00

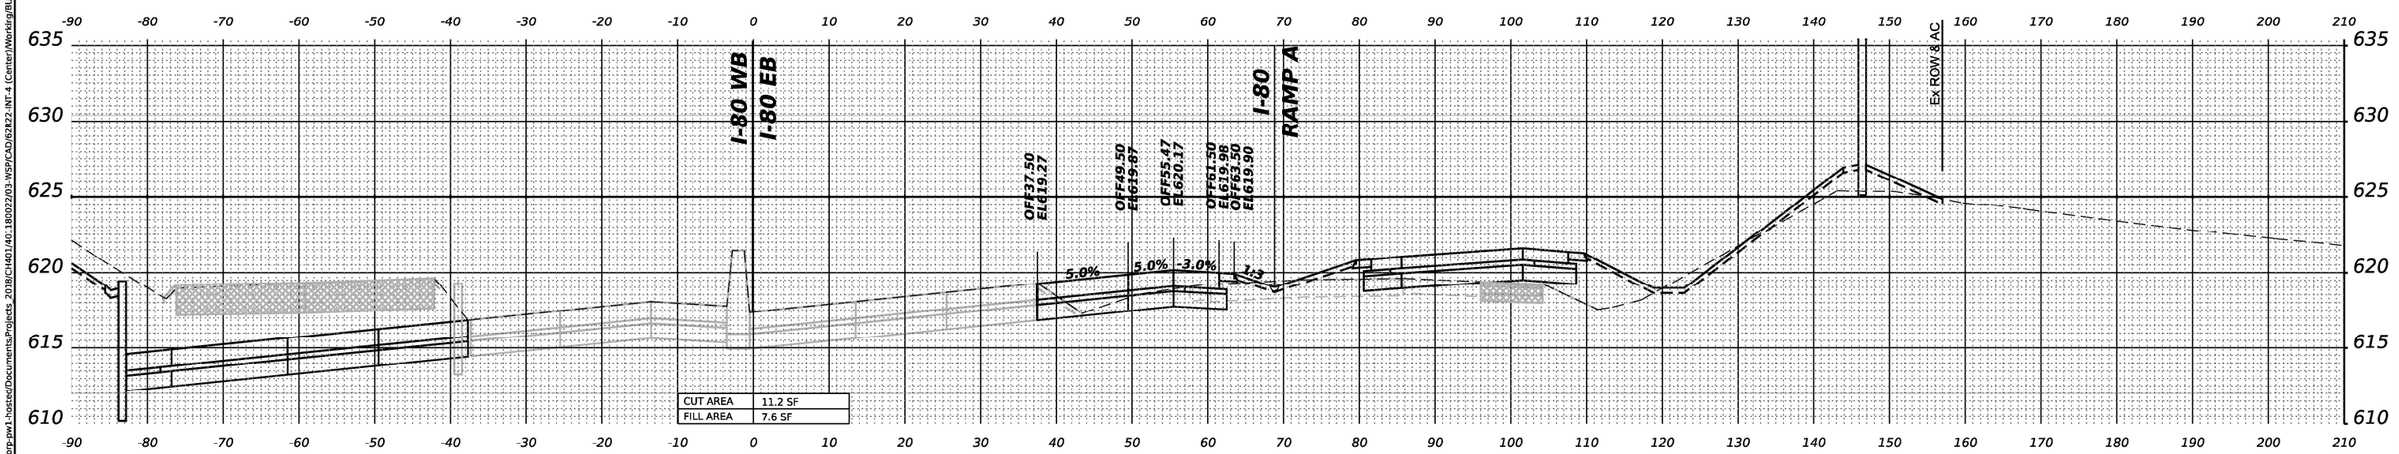

STA 13+00.00

MODEL: PR-I80-NORTH - A13+00.00-1 [Sheet]
FILE NAME: pw://transystems-pw.bentley.com:transystcorp-pw1-hosted/Documents/Projects_2018(CH40)140.180022/03-WSP/CAD/62R22-INT-4 (Center)/Working/BU/stage 5/D162R22-Corridor-Stage5.dgn

WSP USA Inc.
30 N. LASALLE STREET
SUITE 4200
CHICAGO, IL 60602
TEL: (312) 782-8150


USER NAME = USDJ744408	DESIGNED - KSD	REVISED -	
	DRAWN - KSD	REVISED -	
PLOT SCALE = 0.16666685 ' / in.	CHECKED - MMA	REVISED -	
PLOT DATE = 4/22/2025	DATE - 4/25/2025	REVISED -	


STATE OF ILLINOIS
DEPARTMENT OF TRANSPORTATION

CROSS SECTIONS STAGE 5
I–80 EB

SCALE: HORIZ. 1"=10' VERT. 1"=5' | SHEET | OF | SHEETS | STA. | TO STA.

F.A.I. RTE.	SECTION	COUNTY	TOTAL SHEETS	SHEET NO.
80	FAI 80 21 INTERCHANGE	WILL	1209	1082
		CONTRACT NO. 62R22		
	ILLINOIS	FED. AID PROJECT		

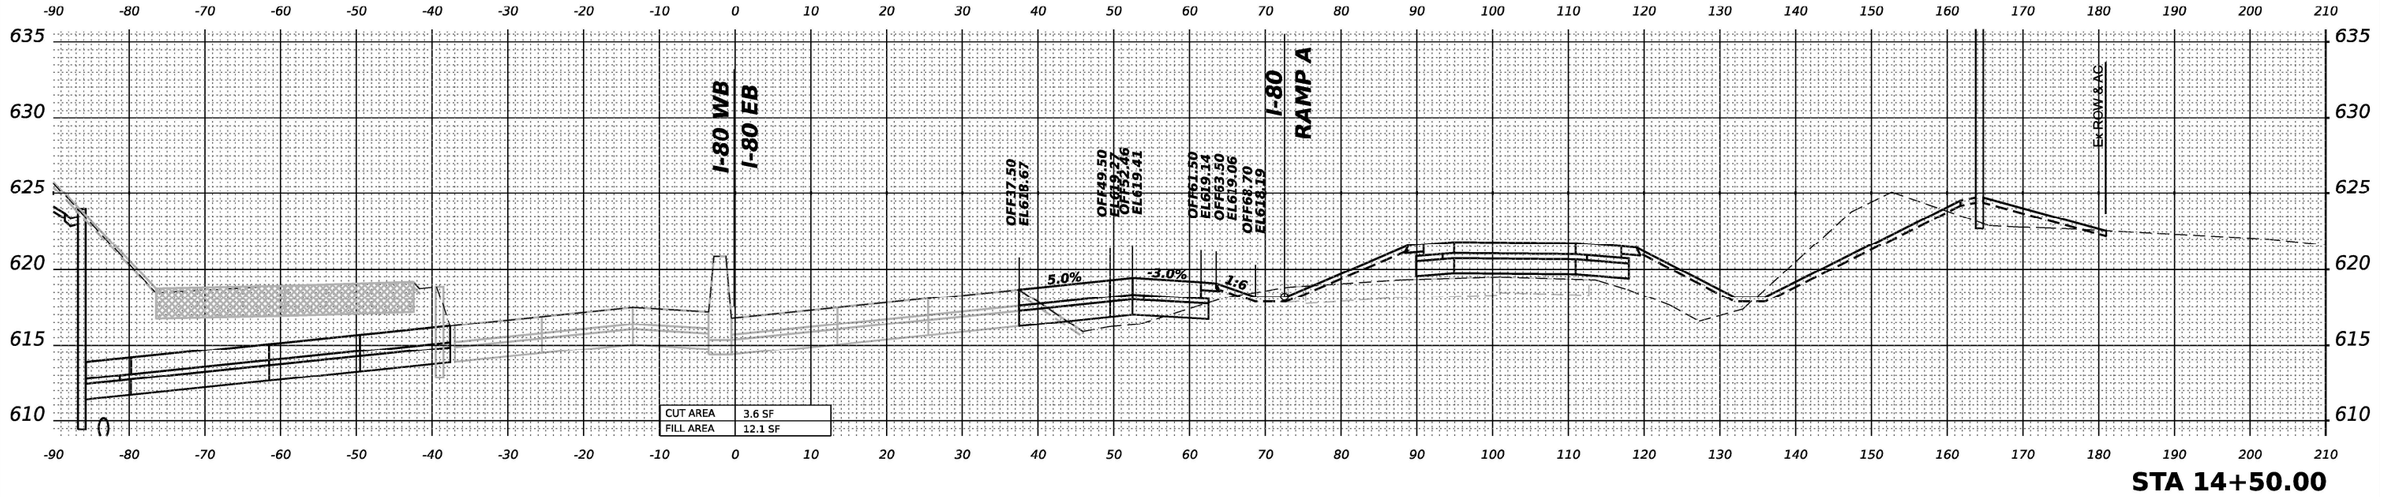

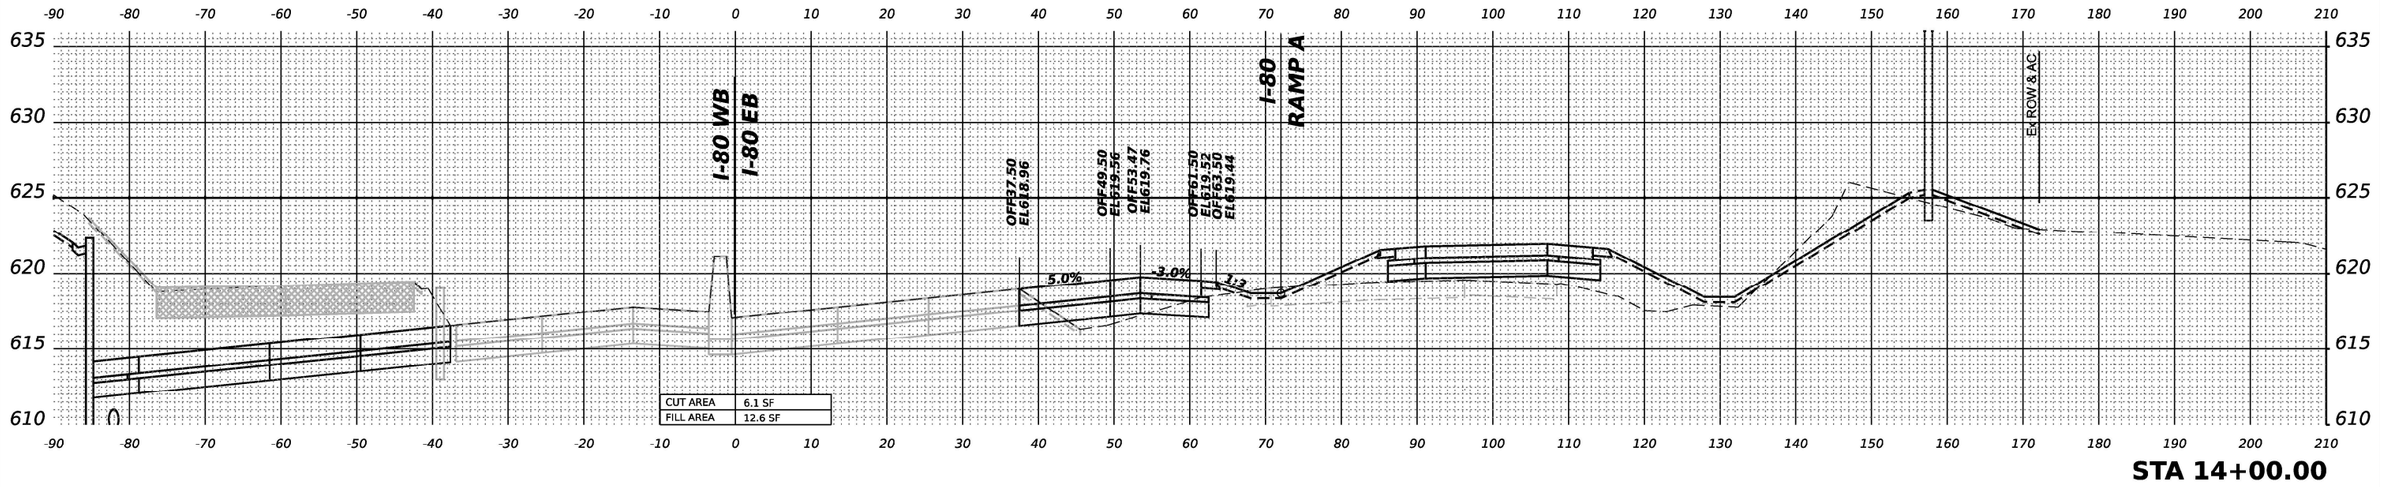

MODEL: PR-I80-NORTH - A14+00.00-1 [Sheet]
FILE NAME: pw://transystems-pw.bentley.com:transystcorp-pw1-hosted/Documents/Projects 2018/CH40140.180022/03-WSP/CAD/62R22-INT-4 (Center)/Working/BU/stage 5/D162R22-Corridor-Stage5.dgn

WSP USA Inc.
30 N. LASALLE STREET
SUITE 4200
CHICAGO, IL 60602
TEL: (312) 782-8150


USER NAME = USDJ744408	DESIGNED - KSD	REVISED -
	DRAWN - KSD	REVISED -
PLOT SCALE = 0.16666685 ' / in.	CHECKED - MMA	REVISED -
PLOT DATE = 4/22/2025	DATE - 4/25/2025	REVISED -

STATE OF ILLINOIS
DEPARTMENT OF TRANSPORTATION


CROSS SECTIONS STAGE 5
I–80 EB

SCALE: HORIZ. 1"=10' VERT. 1"=5' | SHEET OF SHEETS | STA. TO STA.

F.A.I. RTE.	SECTION	COUNTY	TOTAL SHEETS	SHEET NO.
80	FAI 80 21 INTERCHANGE	WILL	1209	1083
		CONTRACT NO. 62R22		
	ILLINOIS	FED. AID PROJECT		

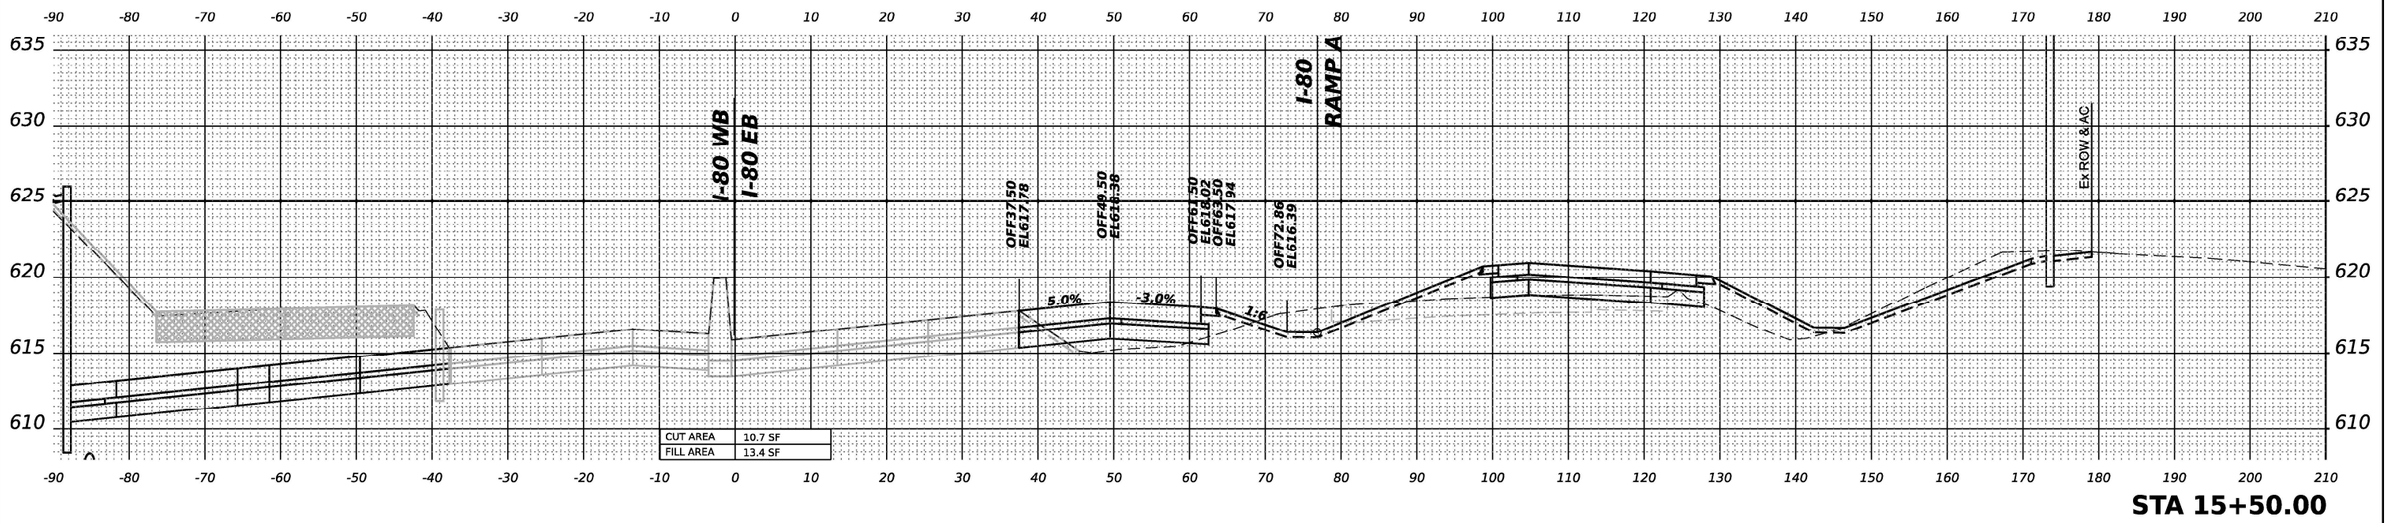

STA 15+50.00

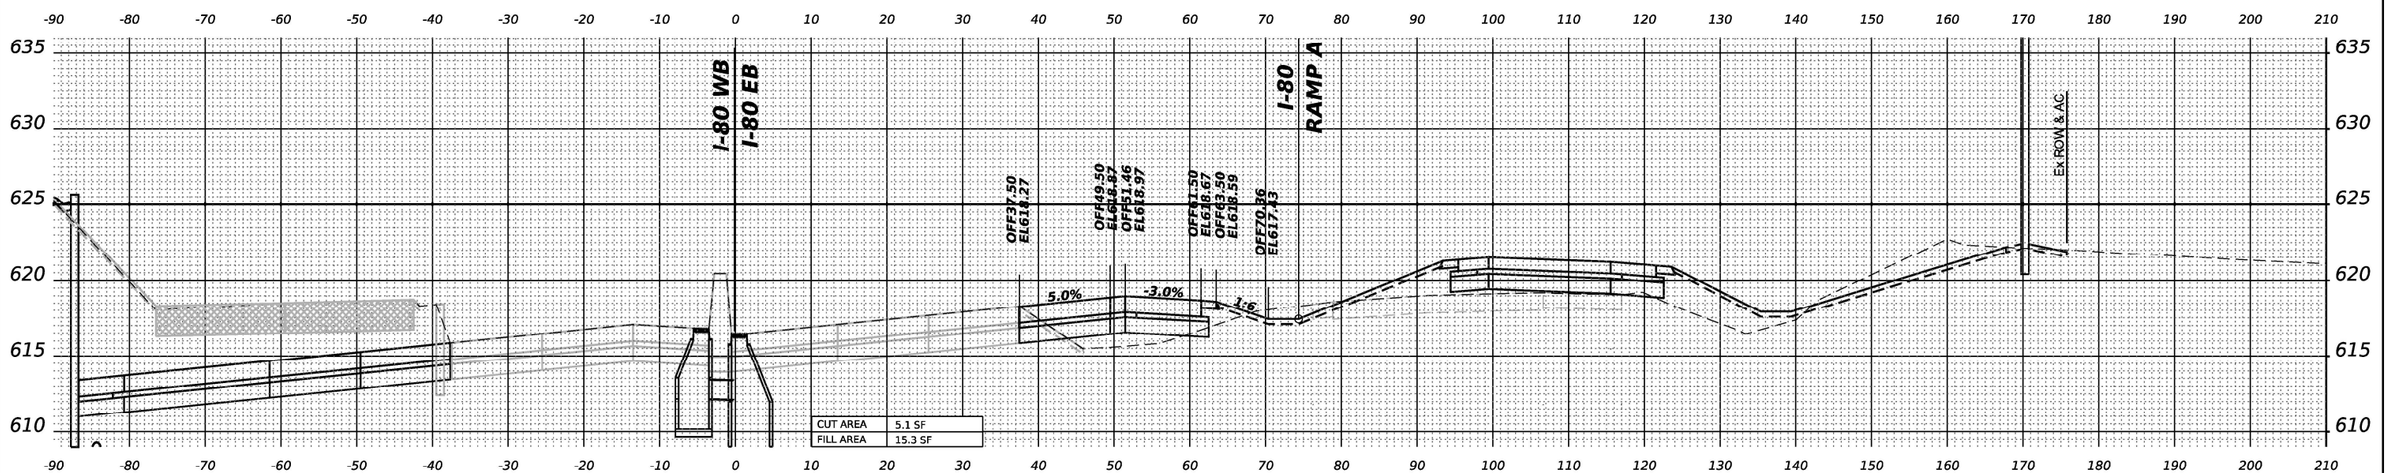

STA 15+00.00

MODEL: PR-I80-NORTH - A15+00.00-1 [Sheet]
FILE NAME: pw://transystems-pw.bentley.com:transystcorp-pw1-hosted/Documents/Projects_2018(CH40,140,180022)/03-WSP/CAD/62R22-INT-4 (Center)/Working/BU/stage 5/D162R22_Corridor_Stage5.dgn

WSP USA Inc.
30 N. LASALLE STREET
SUITE 4200
CHICAGO, IL 60602
TEL: (312) 782-8150


USER NAME = USDJ744408	DESIGNED - KSD	REVISED -	
	DRAWN - KSD	REVISED -	
PLOT SCALE = 0.16666685 ' / in.	CHECKED - MMA	REVISED -	
PLOT DATE = 4/22/2025	DATE - 4/25/2025	REVISED -	

STATE OF ILLINOIS
DEPARTMENT OF TRANSPORTATION


CROSS SECTIONS STAGE 5
I–80 EB

SCALE: HORIZ. 1"=10' VERT. 1"=5' | SHEET | OF | SHEETS | STA. | TO STA.

F.A.I. RTE.	SECTION	COUNTY	TOTAL SHEETS	SHEET NO.
80	FAI 80 21 INTERCHANGE	WILL	1209	1084
		CONTRACT NO. 62R22		
	ILLINOIS	FED. AID PROJECT		

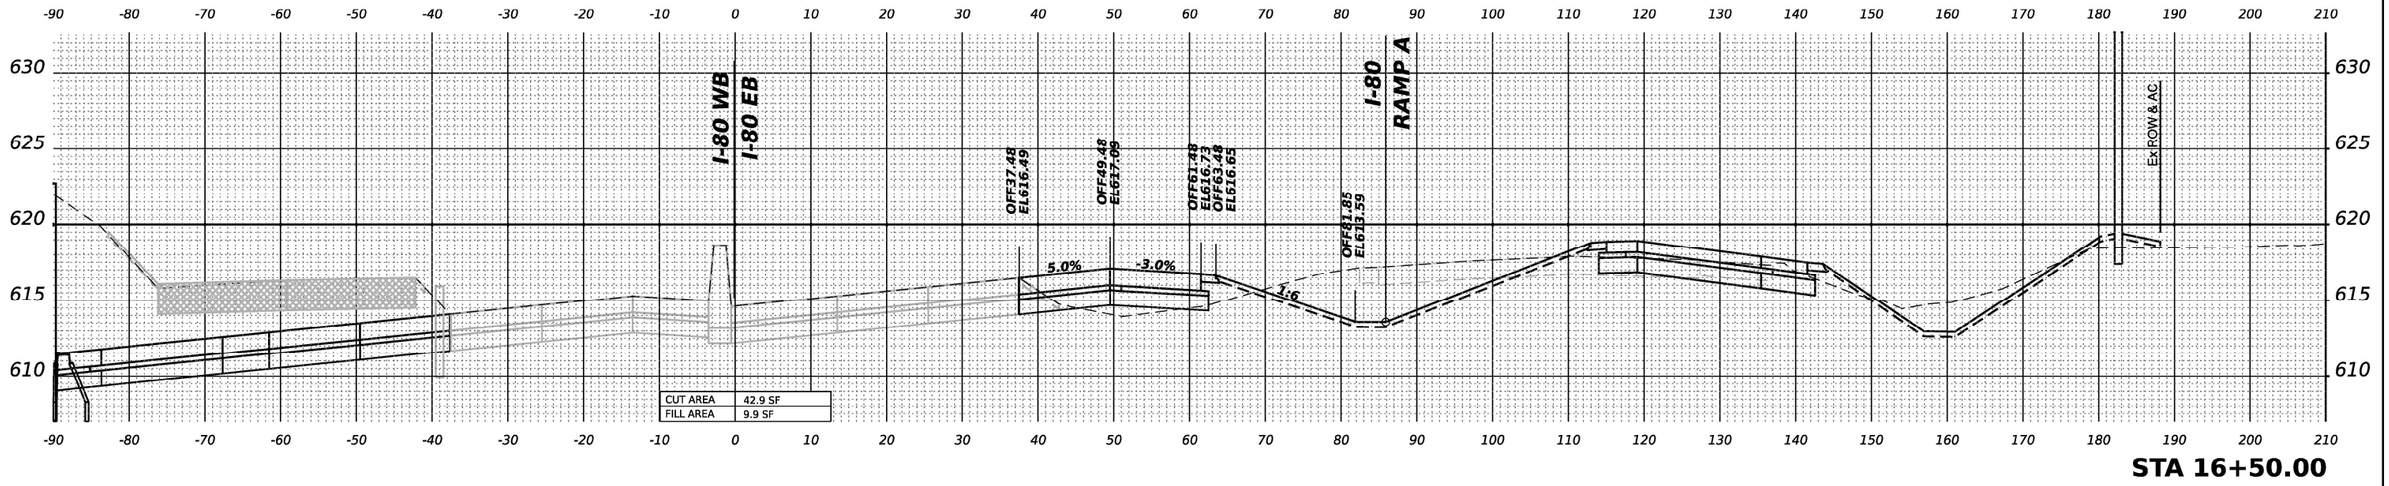

STA 16+50.00

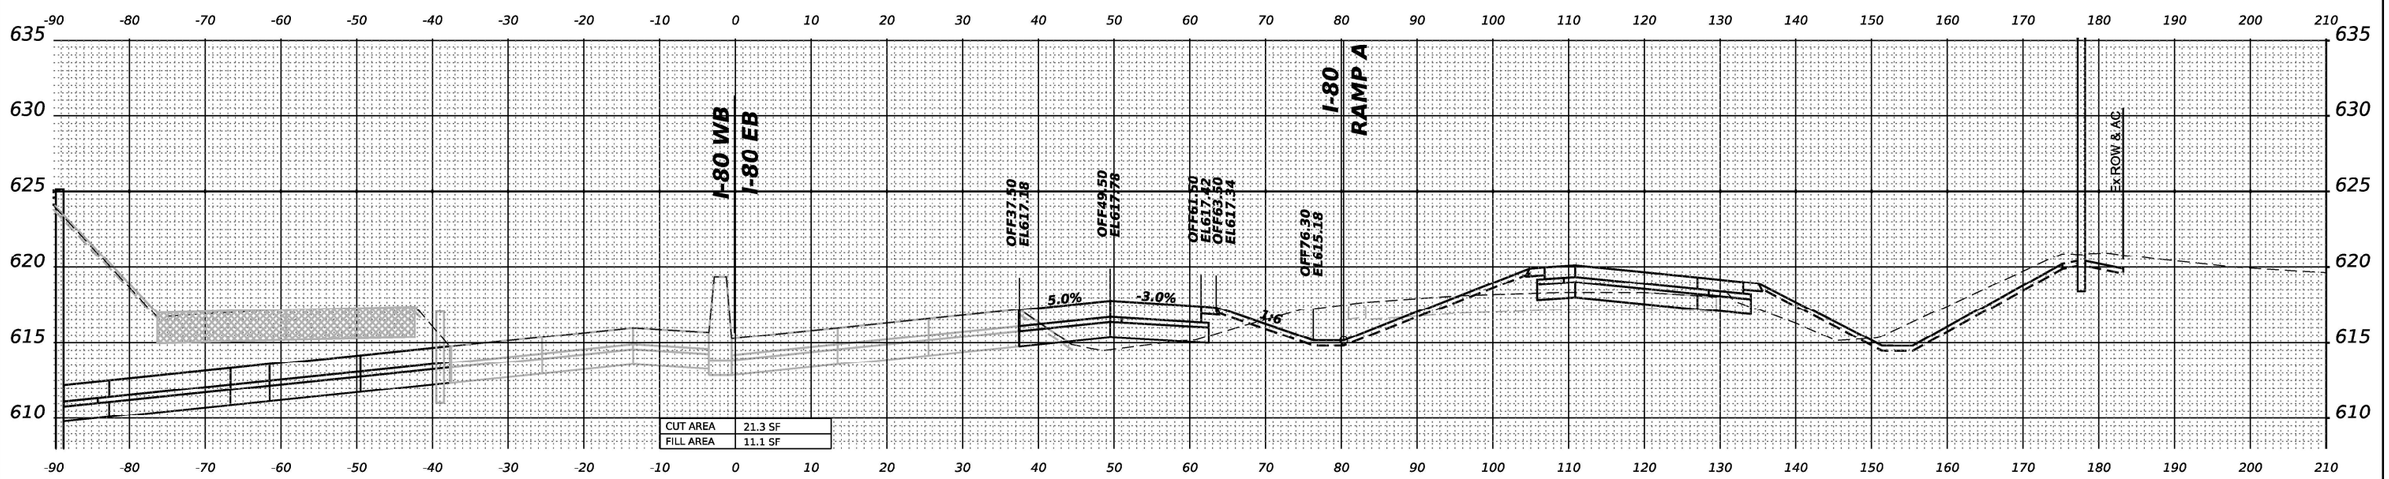

STA 16+00.00

MODEL: PR-I80-NORTH - A16+00.00-1 [Sheet]
FILE NAME: pw://transystems-pw.bentley.com:transystcorp-pw1-hosted/Documents/Projects_2018/CH140/140.180022/03-WSP/CAD/62R22-INT-4 (Center)/Working/BU/stage 5/D162R22-Corridor-Stage5.dgn

WSP USA Inc.
30 N. LASALLE STREET
SUITE 4200
CHICAGO, IL 60602
TEL: (312) 782-8150


USER NAME = USDJ744408	DESIGNED - KSD	REVISED -
	DRAWN - KSD	REVISED -
PLOT SCALE = 0.16666685 ' / in.	CHECKED - MMA	REVISED -
PLOT DATE = 4/22/2025	DATE - 4/25/2025	REVISED -

STATE OF ILLINOIS
DEPARTMENT OF TRANSPORTATION


CROSS SECTIONS STAGE 5
I–80 EB

SCALE: HORIZ: 1"=10' VERT: 1"=5' | SHEET | OF | SHEETS | STA. | TO STA.

F.A.I. RTE.	SECTION	COUNTY	TOTAL SHEETS	SHEET NO.
80	FAI 80 21 INTERCHANGE	WILL	1209	1085
		CONTRACT NO. 62R22		
	ILLINOIS	FED. AID PROJECT		

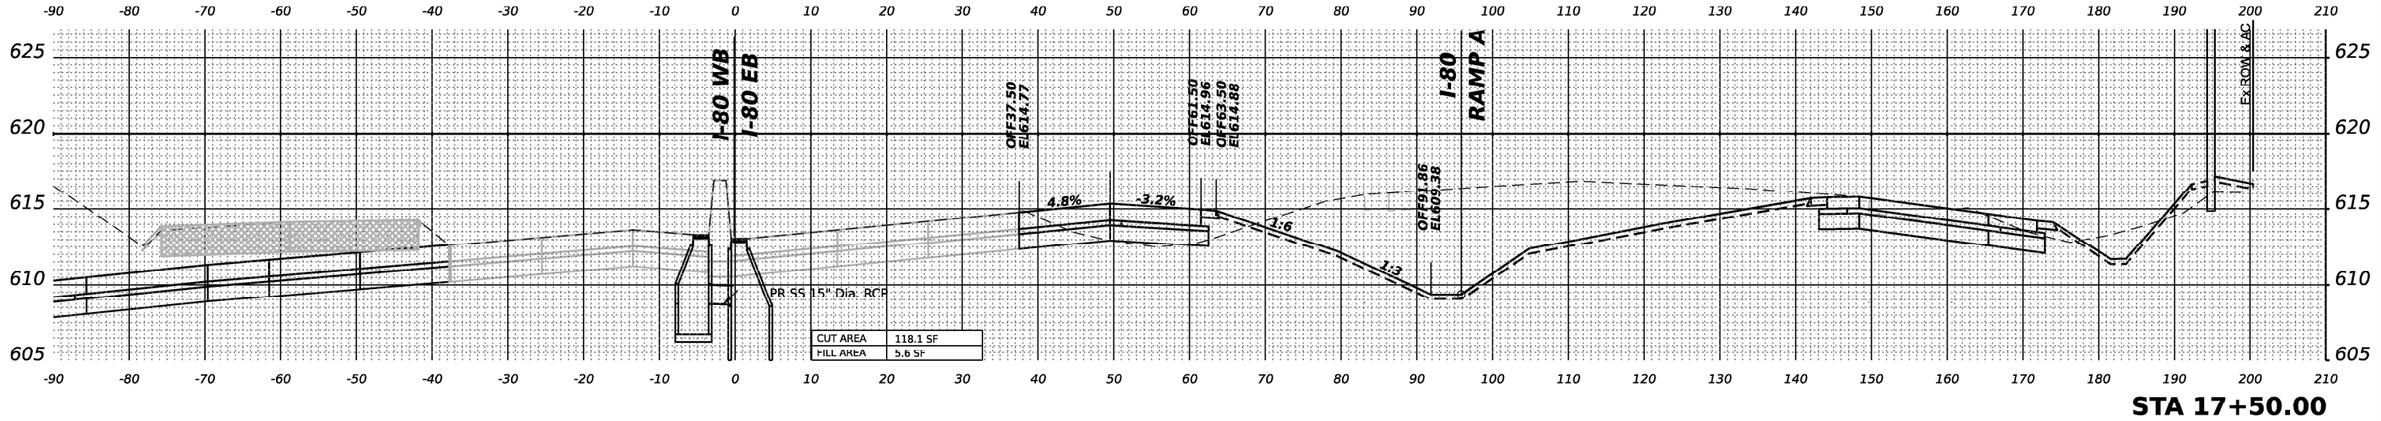

STA 17+50.00

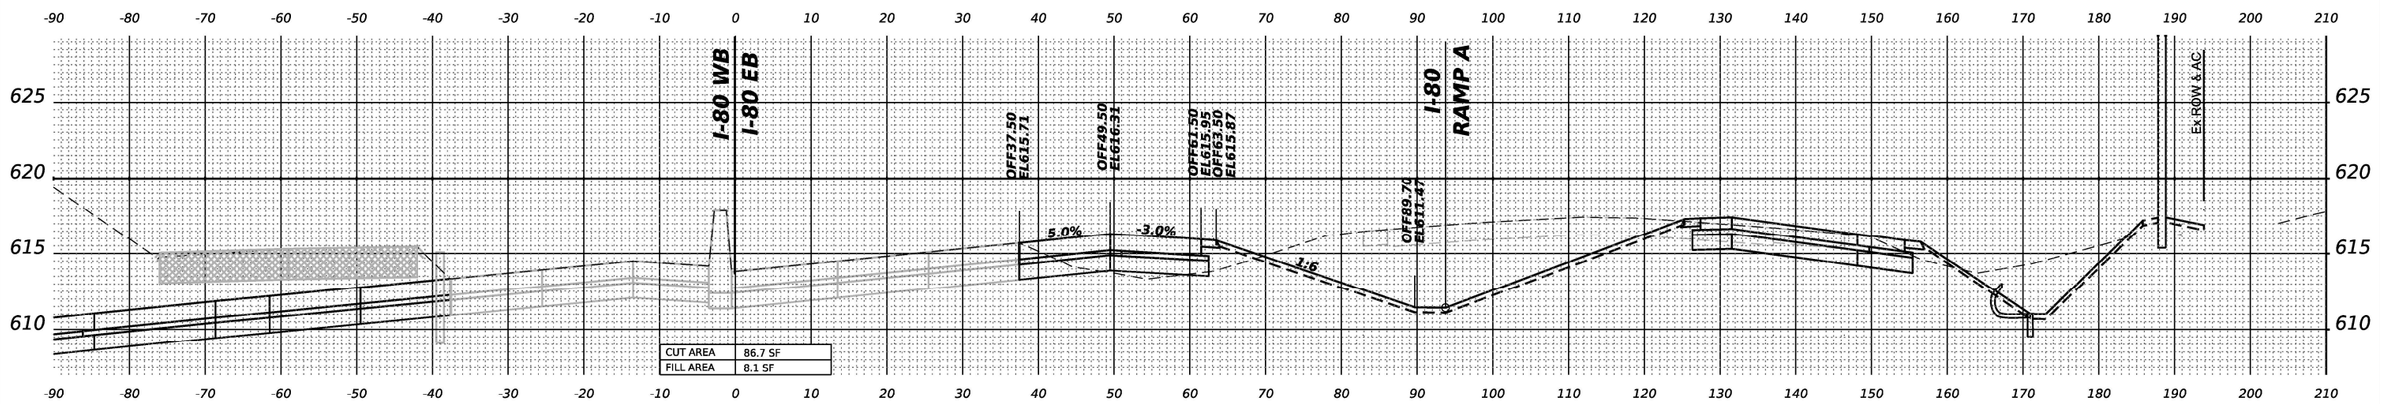

STA 17+00.00

MODEL: PR-I80-NORTH - A17+00.00-1 [Sheet]
FILE NAME: pw://transystems-pw.bentley.com:transystcorp-pw1-hosted/Documents/Projects_2018(CH40,140,180022)/03-WSP/CAD/62R22-INT-4 (Center)/Working/BU/stage 5/D162R22-Corridor-Stage5.dgn

WSP USA Inc.
30 N. LASALLE STREET
SUITE 4200
CHICAGO, IL 60602
TEL: (312) 782-8150


USER NAME = USDJ744408	DESIGNED - KSD	REVISED -
	DRAWN - KSD	REVISED -
PLOT SCALE = 0.16666685 ' / in.	CHECKED - MMA	REVISED -
PLOT DATE = 4/22/2025	DATE - 4/25/2025	REVISED -


STATE OF ILLINOIS
DEPARTMENT OF TRANSPORTATION

CROSS SECTIONS STAGE 5
I–80 EB

SCALE: HORIZ. 1"=10' VERT. 1"=5' | SHEET | OF | SHEETS | STA. | TO STA.

F.A.I. RTE.	SECTION	COUNTY	TOTAL SHEETS	SHEET NO.
80	FAI 80 21 INTERCHANGE	WILL	1209	1086
		CONTRACT NO. 62R22		
	ILLINOIS	FED. AID PROJECT		

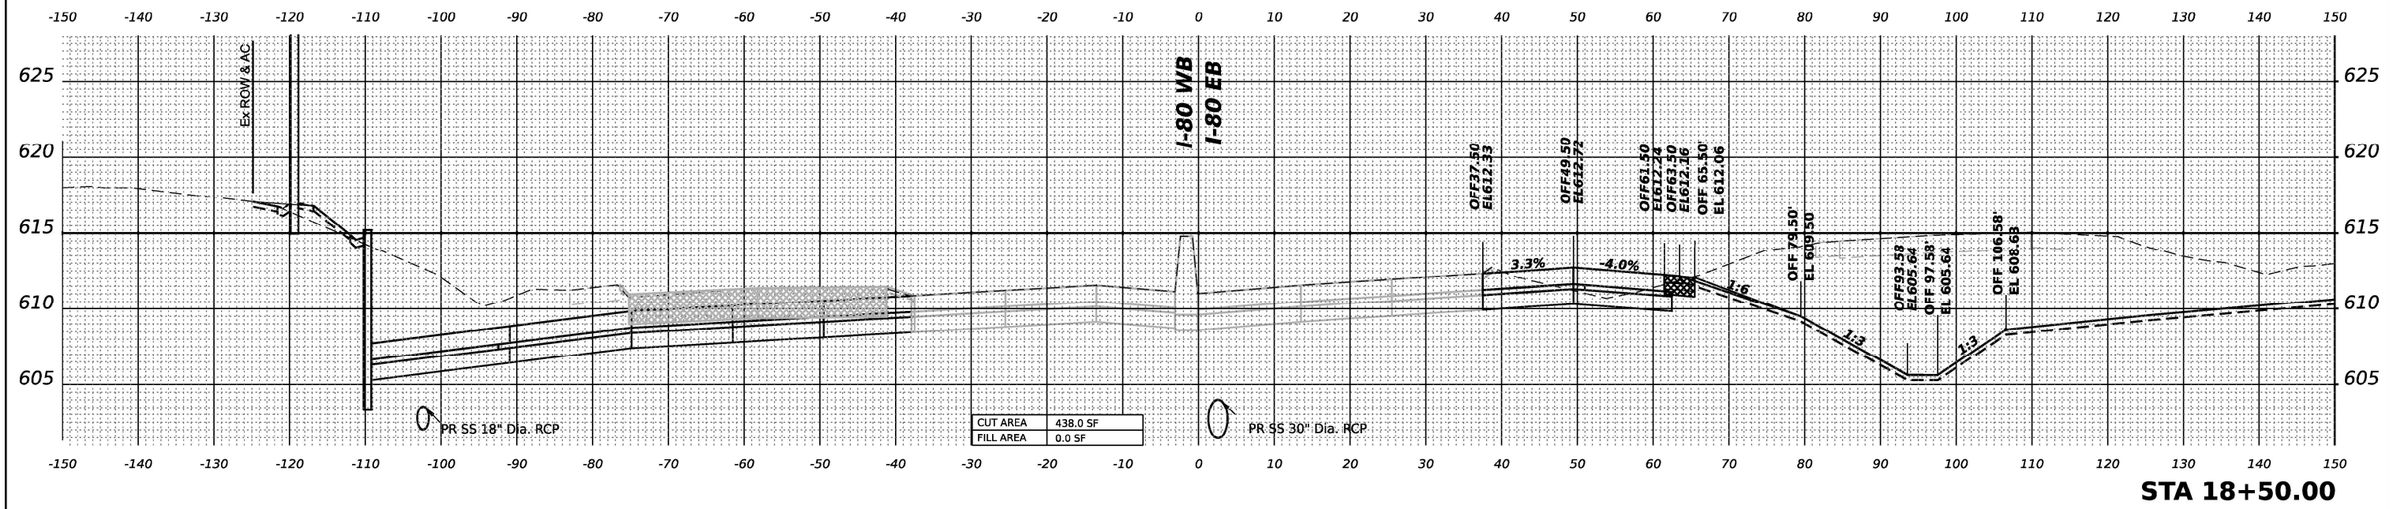

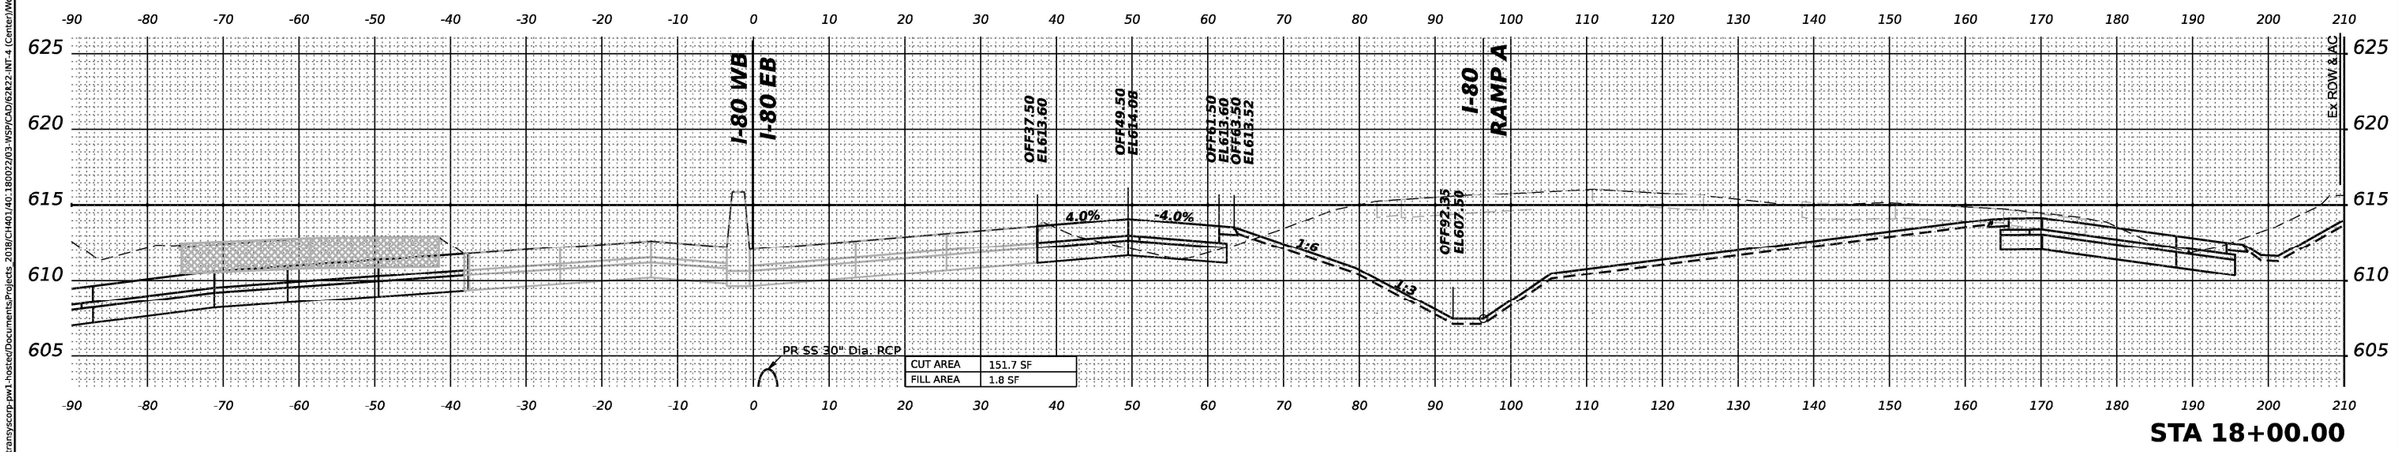

MODEL: PR-I80-NORTH - A18+00.00-1 [Sheet]
FILE NAME: pw://transystems-pw.bentley.com:transystcorp-pw1-hosted/Documents/Projects_2018/CH401401800222/03-WSP/CAD/62R22-INT-4 (Center)/Working/BU/stage 5/D162R22-Corridor-Stage5.dgn

WSP USA Inc.
30 N. LASALLE STREET
SUITE 4200
CHICAGO, IL 60602
TEL: (312) 782-8150


USER NAME = USDJ744408	DESIGNED - KSD	REVISED -	
	DRAWN - KSD	REVISED -	
PLOT SCALE = 0.16666685 ' / in.	CHECKED - MMA	REVISED -	
PLOT DATE = 4/22/2025	DATE - 4/25/2025	REVISED -	

STATE OF ILLINOIS
DEPARTMENT OF TRANSPORTATION

CROSS SECTIONS STAGE 5
I–80 EB

SCALE: HORIZ: 1"=10' VERT: 1"=5' | SHEET | OF | SHEETS | STA. | TO STA.

F.A.I. RTE.	SECTION	COUNTY	TOTAL SHEETS	SHEET NO.
80	FAI 80 21 INTERCHANGE	WILL	1209	1087
		CONTRACT NO. 62R22		
	ILLINOIS	FED. AID PROJECT		

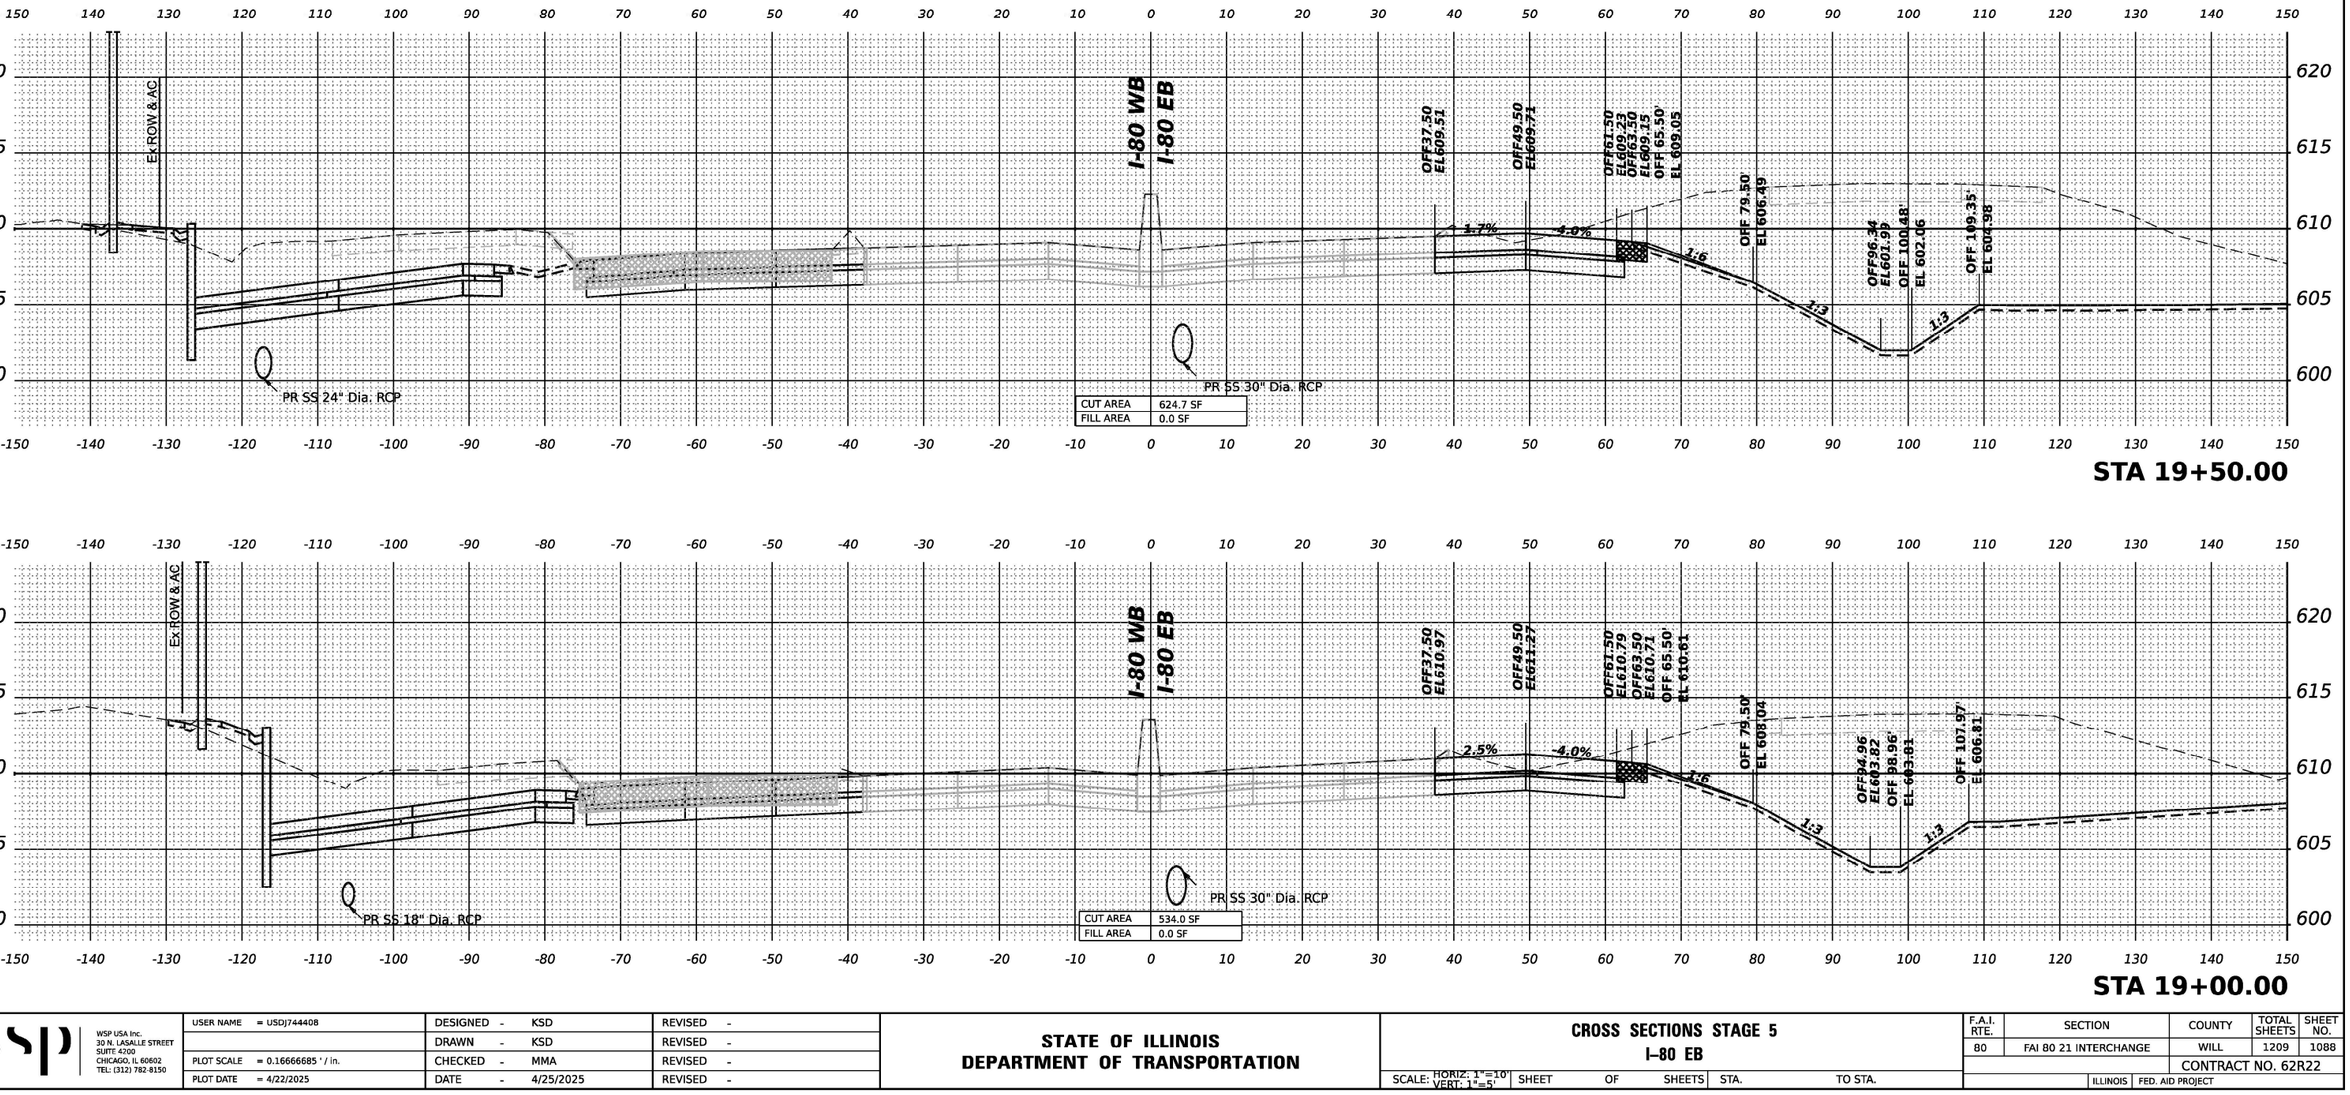

MODEL: PR-I80-NORTH - A19+00.00-1 [Sheet]
FILE NAME: pw://transystems-pw.bentley.com:transystcorp-pw1-host/Documents/Projects_2018/CI140/140.180022/03-WSP/CAD/62R22-INT-4 (Center)/Working/BU/stage 5/D162R22-Corridor-Stage5.dgn

WSP USA Inc.
30 N. LASALLE STREET
SUITE 4200
CHICAGO, IL 60602
TEL: (312) 782-8150


USER NAME = USDJ744408	DESIGNED - KSD	REVISED -	
	DRAWN - KSD	REVISED -	
PLOT SCALE = 0.16666685 ' / in.	CHECKED - MMA	REVISED -	
PLOT DATE = 4/22/2025	DATE - 4/25/2025	REVISED -	

STATE OF ILLINOIS
DEPARTMENT OF TRANSPORTATION

CROSS SECTIONS STAGE 5
I–80 EB

SCALE: HORIZ: 1"=10' VERT: 1"=5' | SHEET | OF | SHEETS | STA. | TO STA.

F.A.I. RTE.	SECTION	COUNTY	TOTAL SHEETS	SHEET NO.
80	FAI 80 21 INTERCHANGE	WILL	1209	1088
		CONTRACT NO. 62R22		
	ILLINOIS	FED. AID PROJECT		

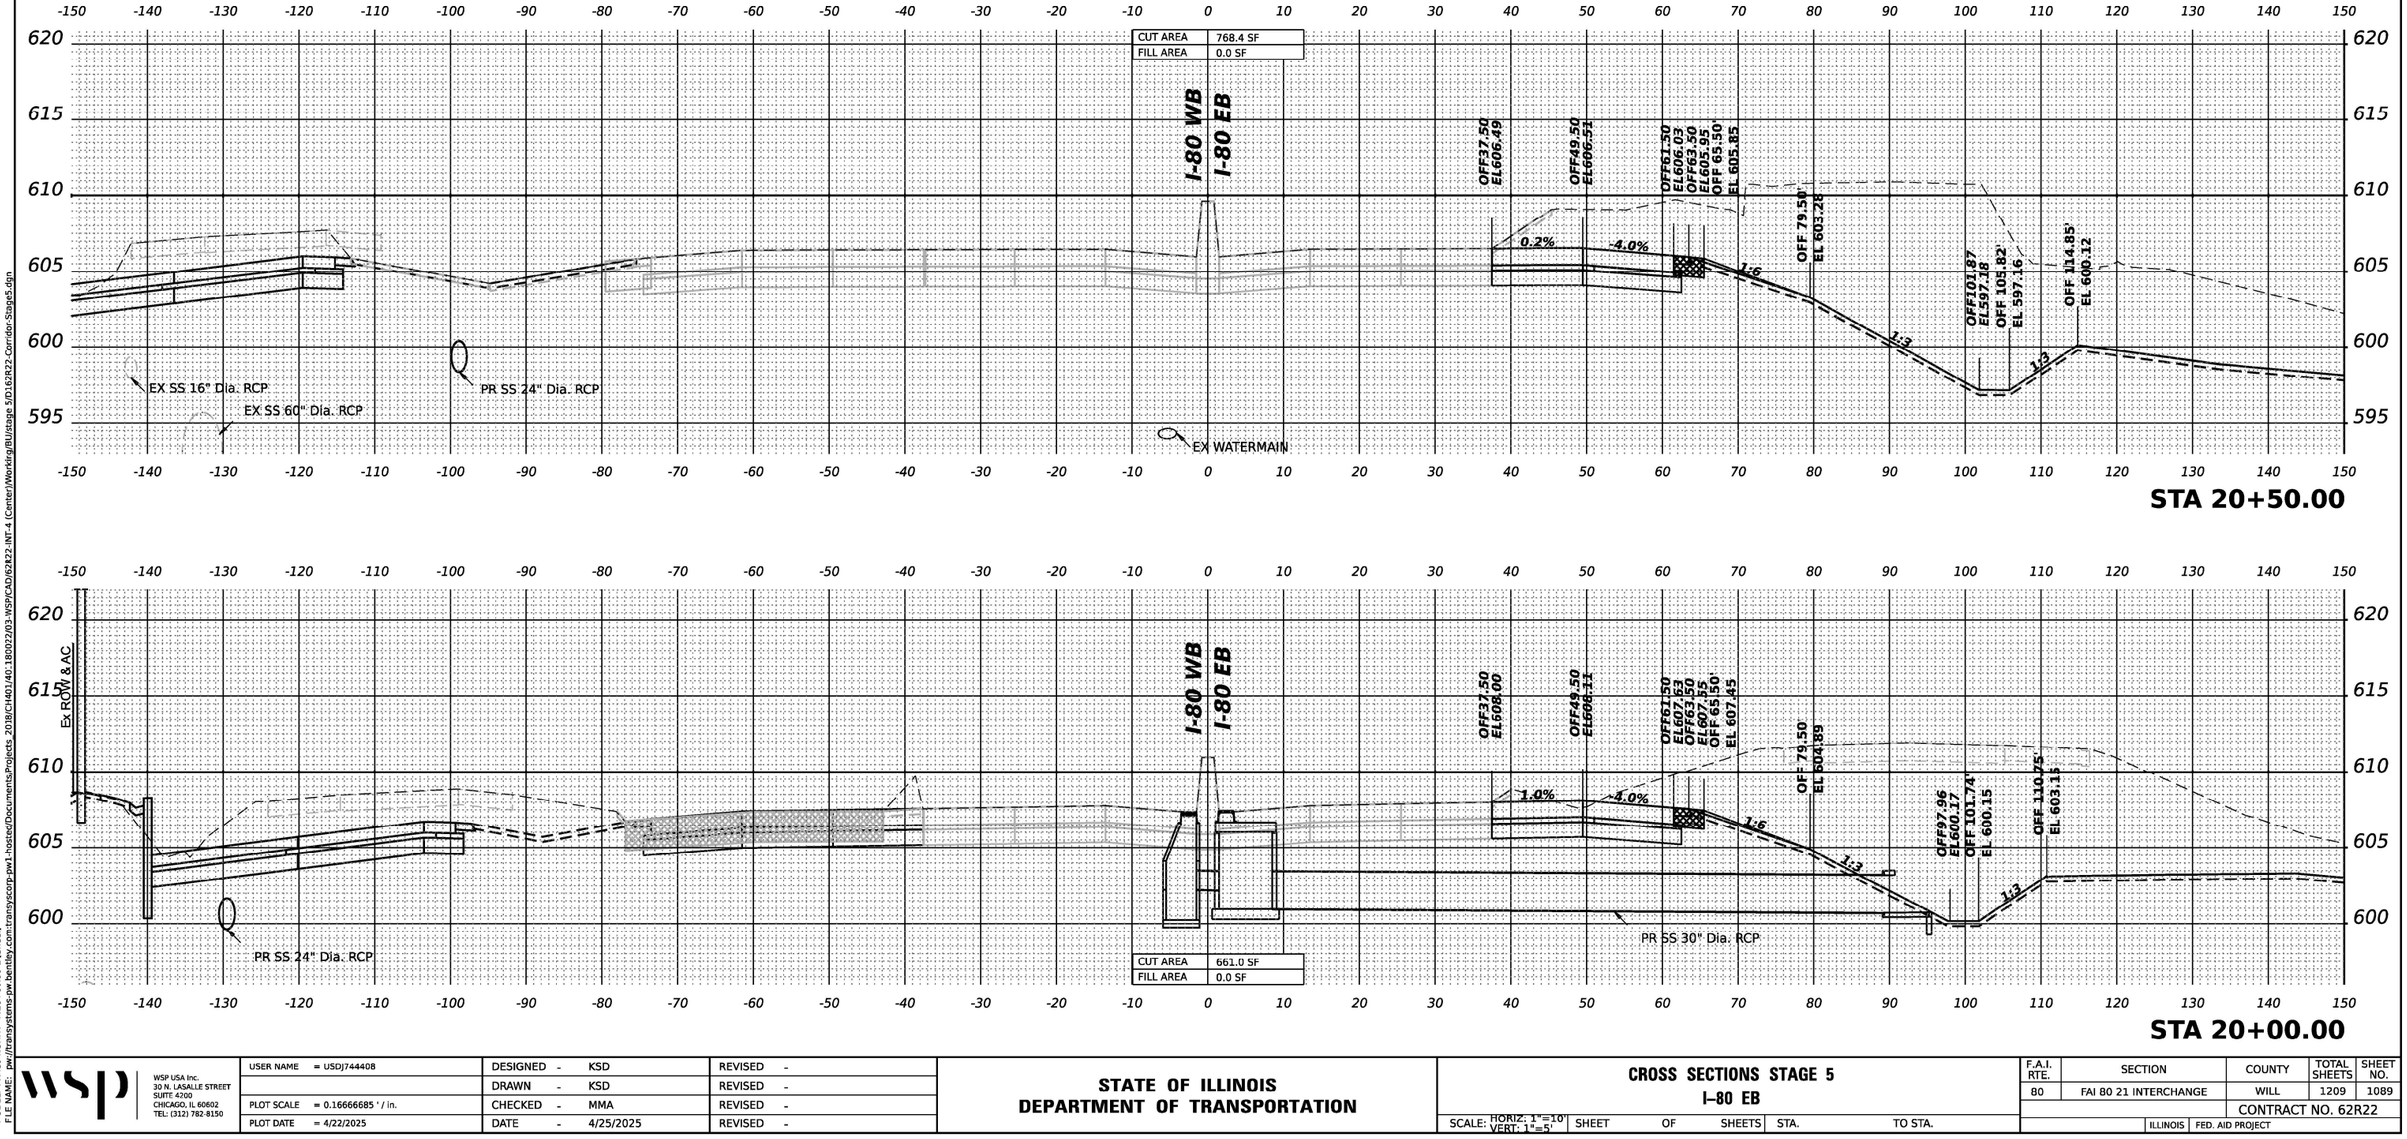

MODEL: PR-80-NORTH - A 20+00.00-1 [Sheet]
FILE NAME: pw://transystems-pw.bentley.com:transystcorp-pw1-hosted/Documents/Projects_2018/CH401/401.180022/03-WSP/CAD/62R22-INT-4 (Center)/Worldsp/BU/stage 5/D162R22-Corridor-Stage5.dgn

WSP USA Inc.
30 N. LASALLE STREET
SUITE 4200
CHICAGO, IL 60602
TEL: (312) 782-8150


USER NAME = USDJ744408	DESIGNED - KSD	REVISED -	
	DRAWN - KSD	REVISED -	
PLOT SCALE = 0.16666685 ' / in.	CHECKED - MMA	REVISED -	
PLOT DATE = 4/22/2025	DATE - 4/25/2025	REVISED -	


STATE OF ILLINOIS
DEPARTMENT OF TRANSPORTATION

CROSS SECTIONS STAGE 5
I-80 EB

SCALE: HORIZ. 1"=10' VERT: 1"=5' | SHEET OF SHEETS | STA. TO STA.

F.A.I. RTE.	SECTION	COUNTY	TOTAL SHEETS	SHEET NO.
80	FAI 80 21 INTERCHANGE	WILL	1209	1089
		CONTRACT NO. 62R22		
	ILLINOIS	FED. AID PROJECT		

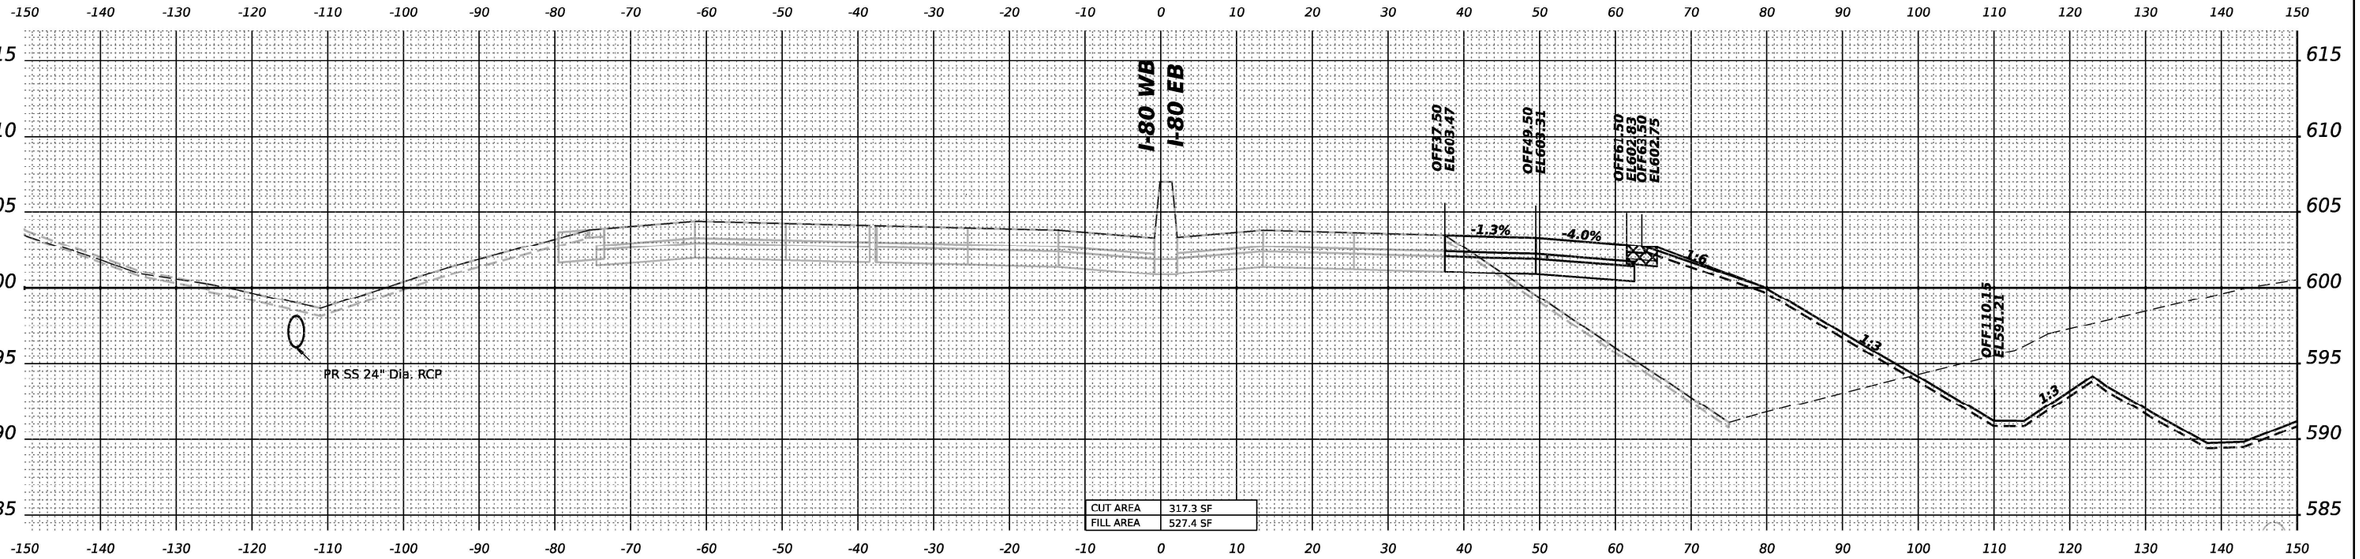

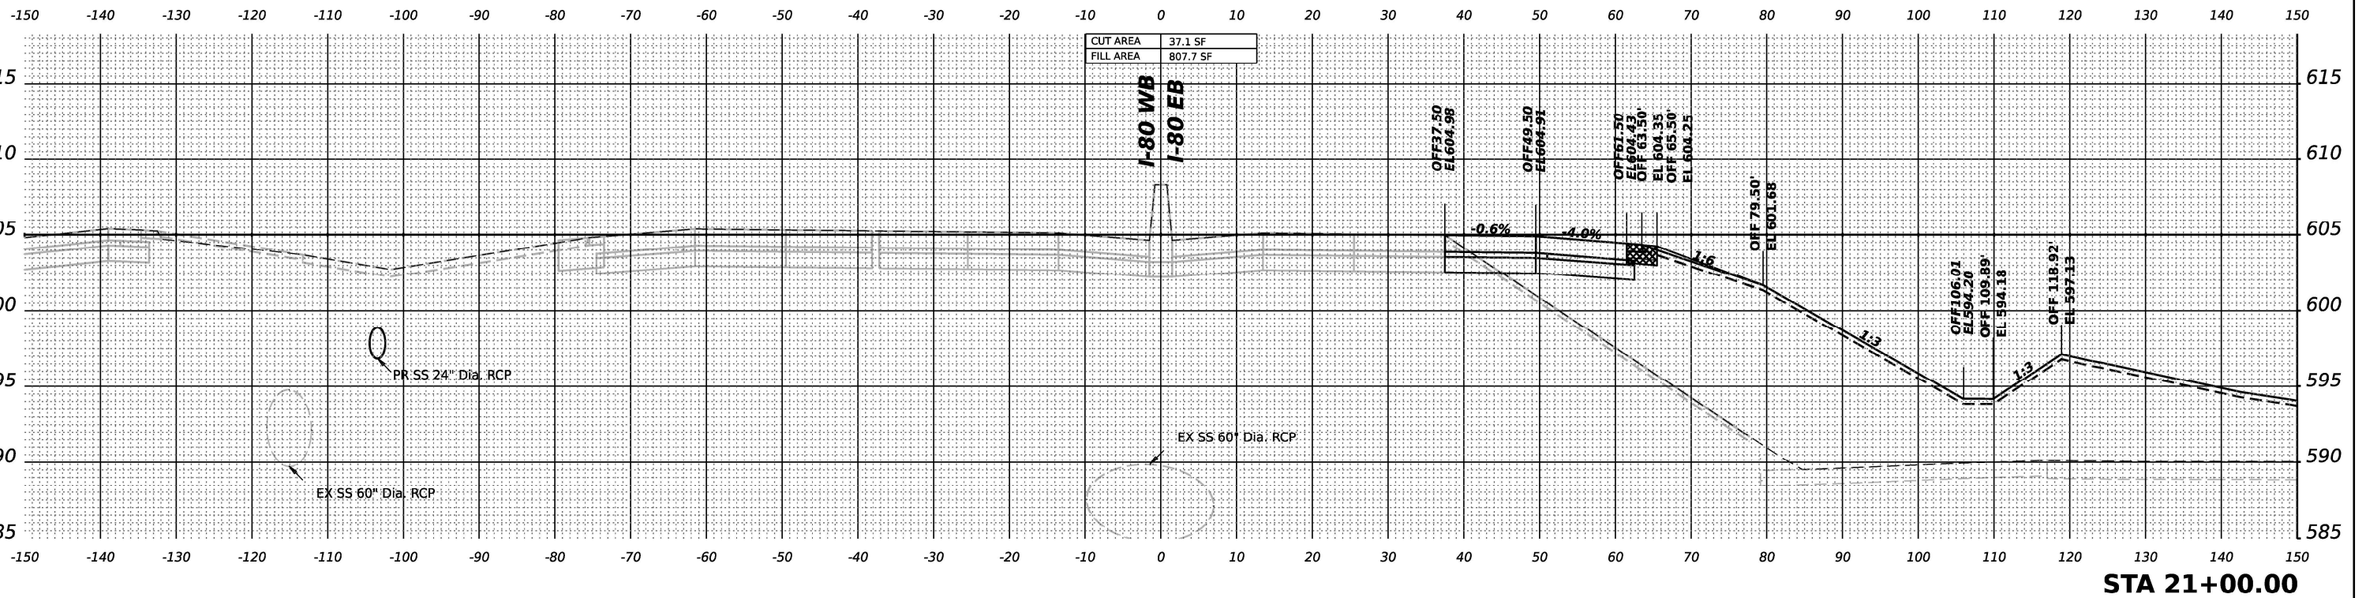

MODEL: PR-80-NORTH - A 21+00.00-1 Sheet
FILE NAME: pw://transystems-pw.bentley.com:transystcorp-pw1:hosted/Documents/Projects 2018/CH401/401.18002/203-WSP/CAD/62R22-INT-4 (Center)/Working/BU/stage 5/D162R22-Corridor-Stage5.dgn

WSP USA Inc.
30 N. LASALLE STREET
SUITE 4200
CHICAGO, IL 60602
TEL: (312) 782-8150


USER NAME = USDJ744408	DESIGNED - KSD	REVISED -	
	DRAWN - KSD	REVISED -	
PLOT SCALE = 0.16666685 ' / in.	CHECKED - MMA	REVISED -	
PLOT DATE = 4/22/2025	DATE - 4/25/2025	REVISED -	

STATE OF ILLINOIS
DEPARTMENT OF TRANSPORTATION


CROSS SECTIONS STAGE 5
I-80 EB

SCALE: HORIZ. 1"=10' VERT: 1"=5' | SHEET | OF | SHEETS | STA. | TO STA.

F.A.I. RTE.	SECTION	COUNTY	TOTAL SHEETS	SHEET NO.
80	FAI 80 21 INTERCHANGE	WILL	1209	1090
		CONTRACT NO. 62R22		
	ILLINOIS FED. AID PROJECT			

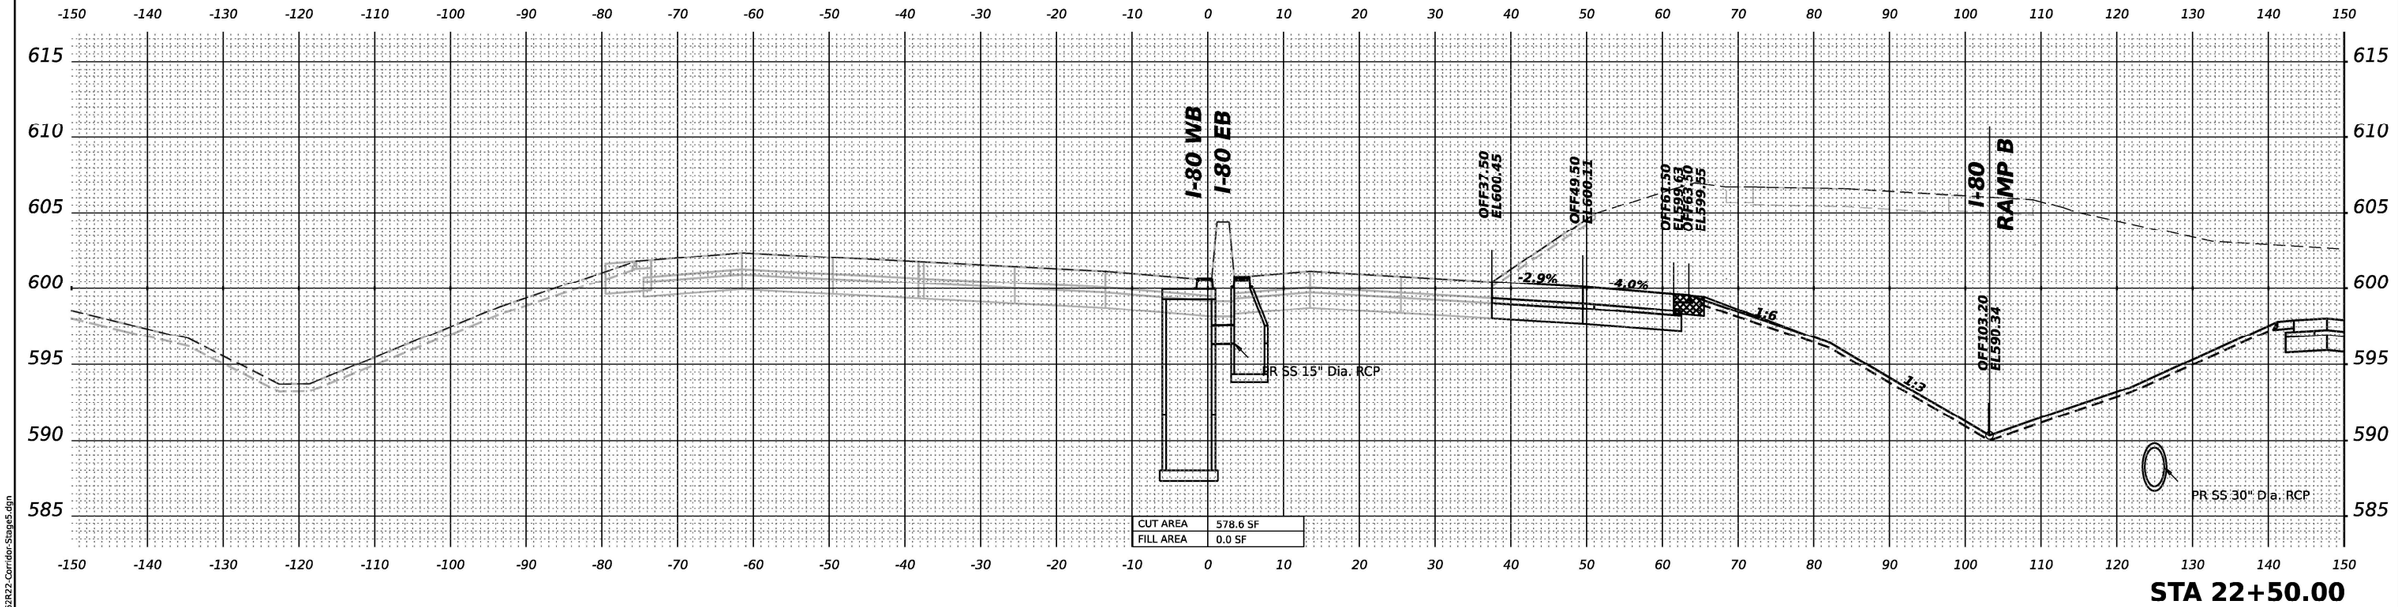

STA 22+50.00

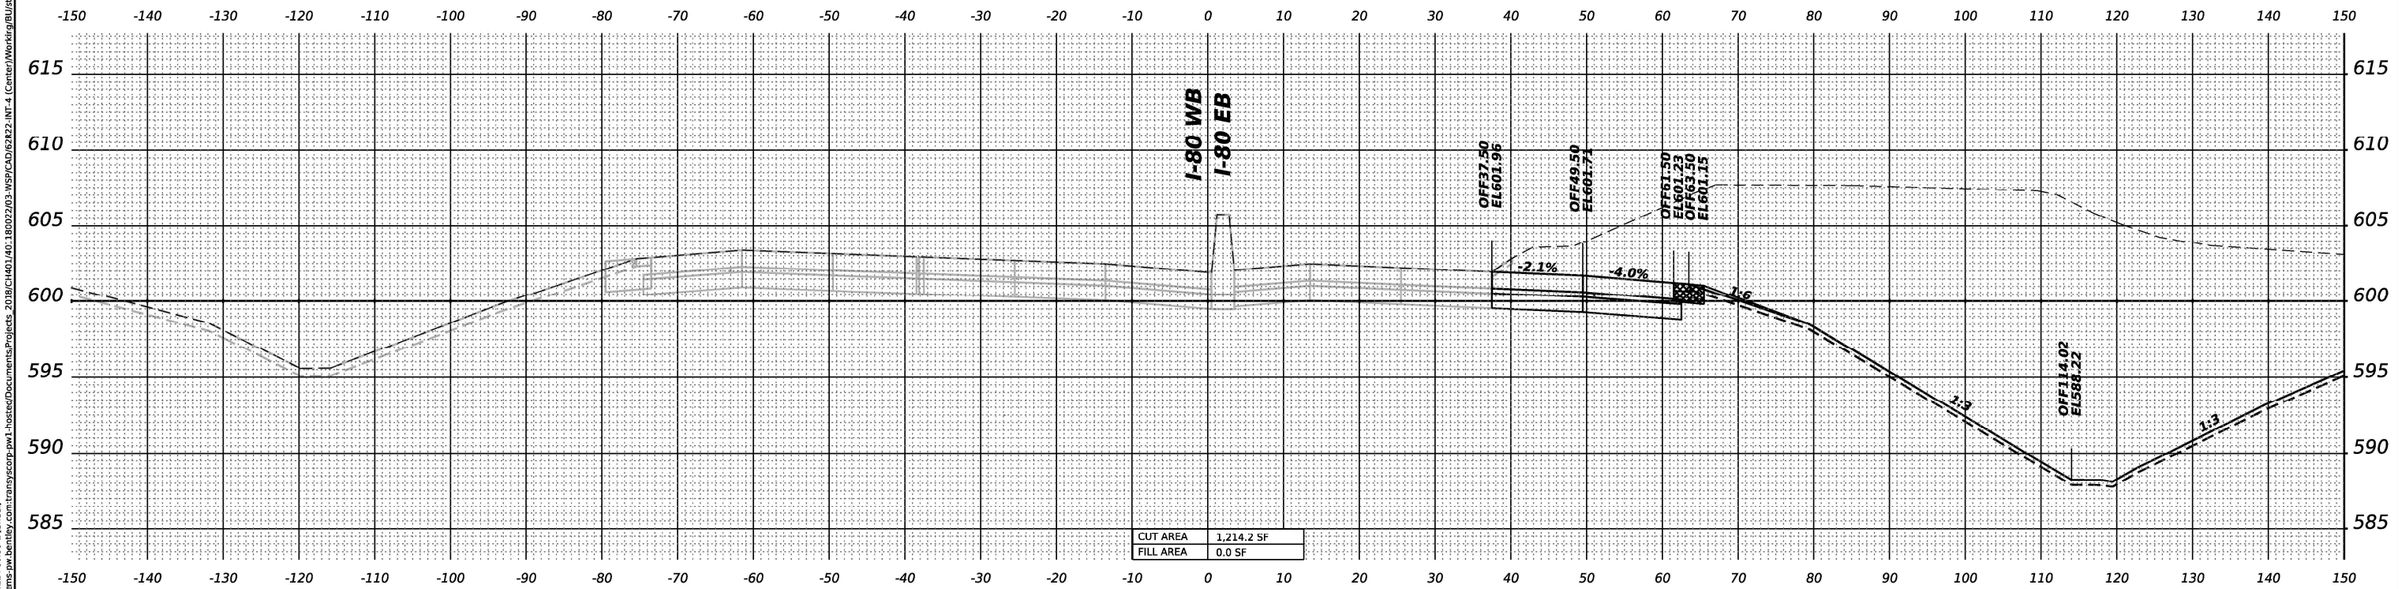

STA 22+00.00

MODEL: PR-I80-NORTH - A22+00.00-1 [Sheet]
FILE NAME: pw://transystems-jw.bentley.com:transystcorp-pw1-host/eDocuments/Projects - 2018/CH401/401.18002/03-WSP/CAD/62R22-INT-4 (Center)/Working/BU/stage 5/D162R22-Corridor-Stage5.dgn

WSP USA Inc.
30 N. LASALLE STREET
SUITE 4200
CHICAGO, IL 60602
TEL: (312) 782-8150


USER NAME = USDJ74440B	DESIGNED - KSD	REVISED -	
	DRAWN - KSD	REVISED -	
PLOT SCALE = 0.16666685 ' / in.	CHECKED - MMA	REVISED -	
PLOT DATE = 4/22/2025	DATE - 4/25/2025	REVISED -	

STATE OF ILLINOIS
DEPARTMENT OF TRANSPORTATION

CROSS SECTIONS STAGE 5
I–80 EB

SCALE: HORIZ. 1"=10' VERT. 1"=5' | SHEET | OF | SHEETS | STA. | TO STA.

F.A.I. RTE.	SECTION	COUNTY	TOTAL SHEETS	SHEET NO.
80	FAI 80 21 INTERCHANGE	WILL	1209	1091
		CONTRACT NO. 62R22		
	ILLINOIS	FED. AID PROJECT		

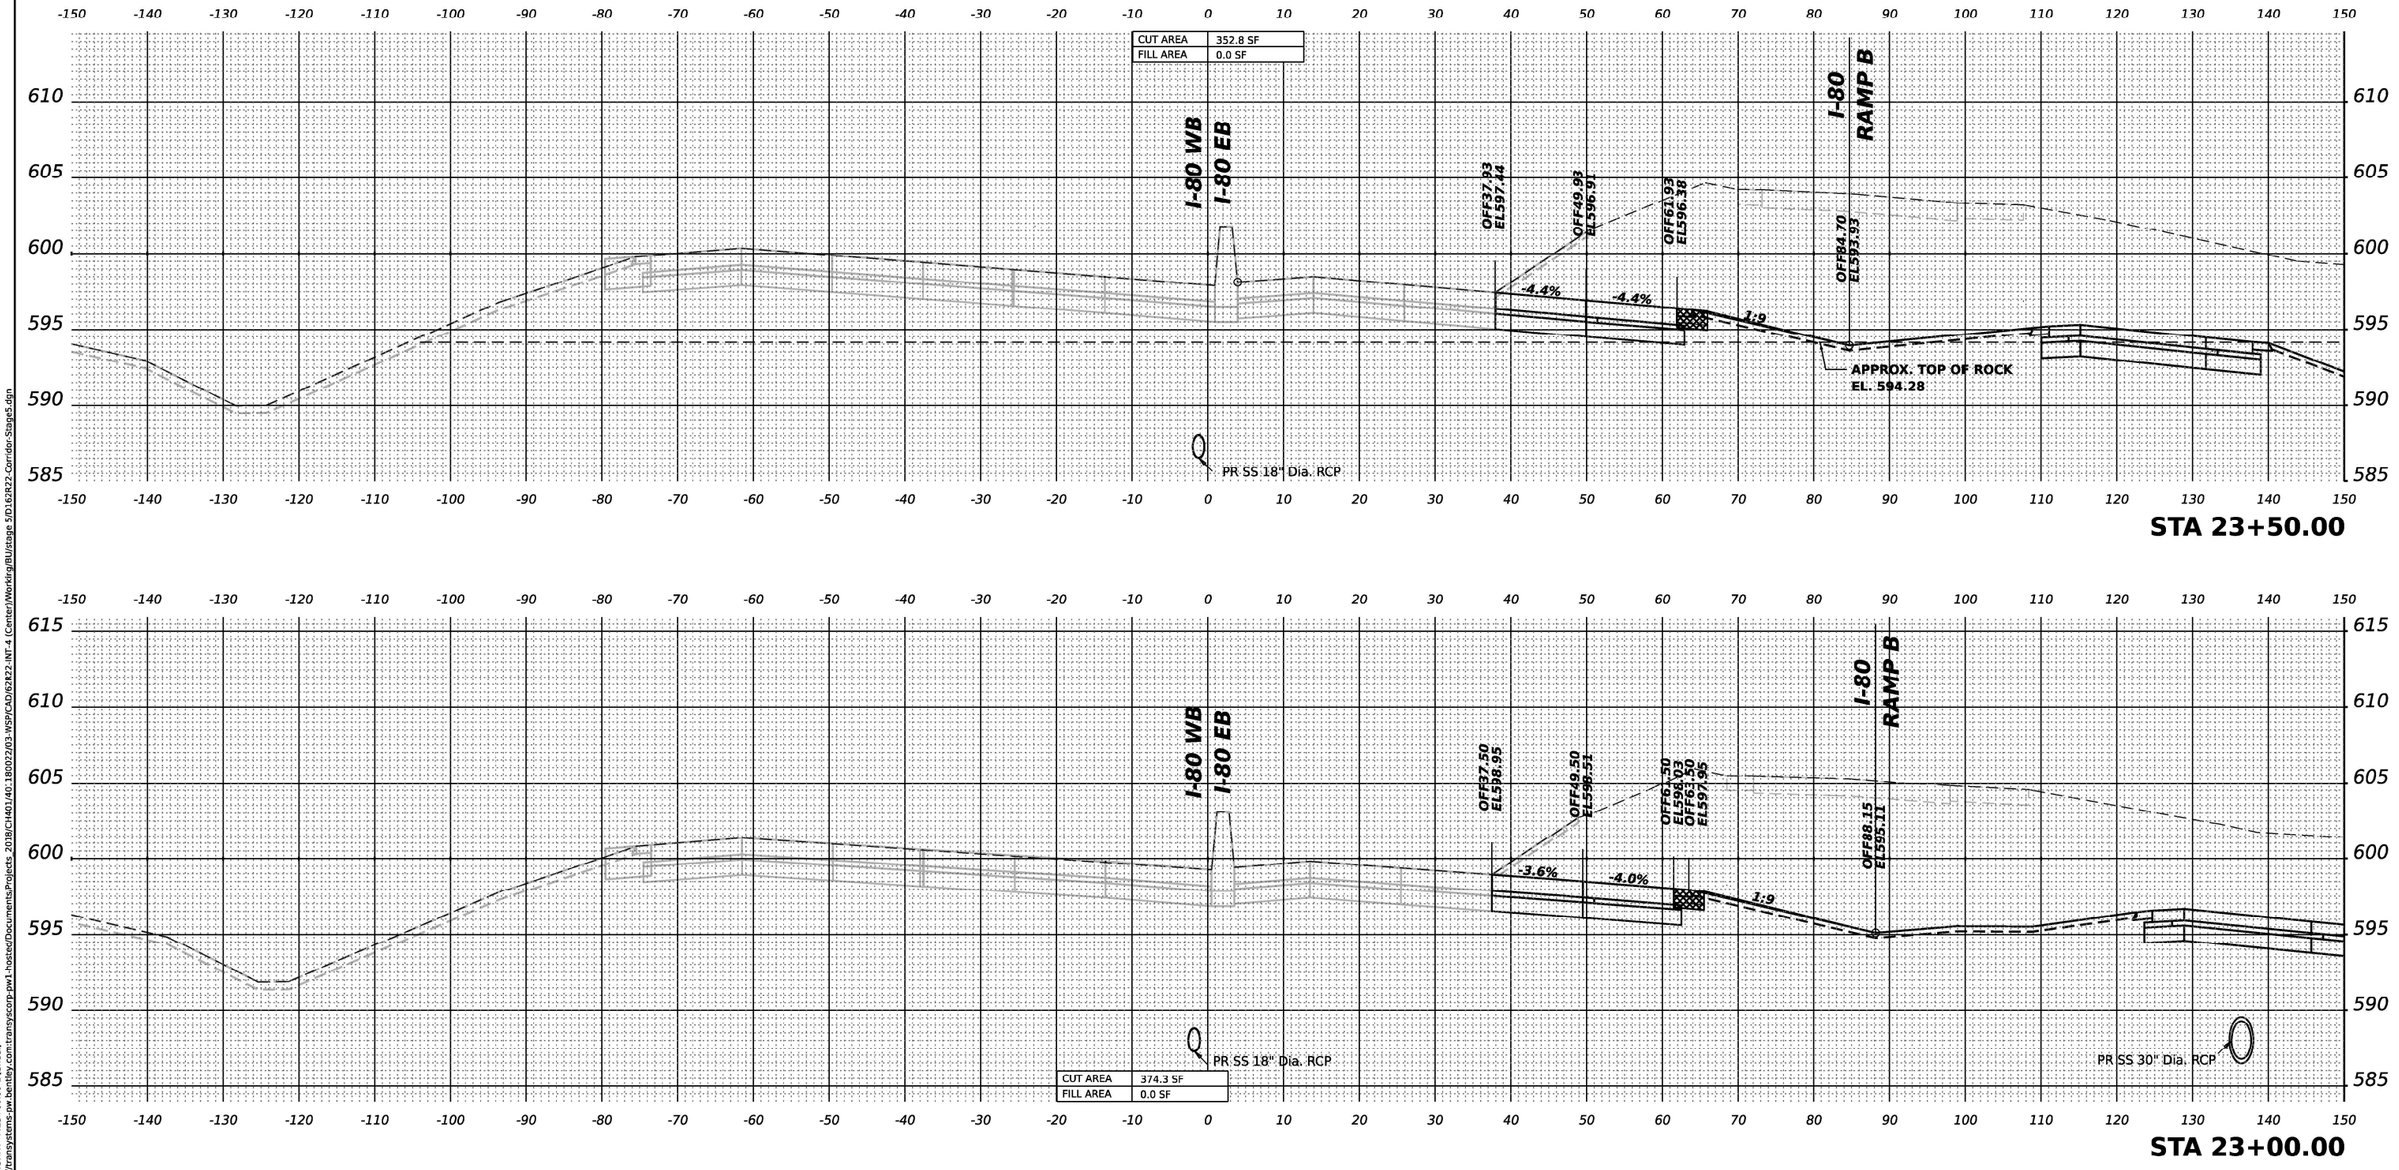

MODEL: PR-80-NORTH - A 23+00.00-1 [Sheet]
FILE NAME: pw://transystems-pw.bentley.com:transystcorp-pw1:hosted/Documents/Projects_2018/CH401/401.18002/03-WSP/CAD/62R22-INT-4 (Center)/Working/BU/stage 5/D16/R22-Corridor-Stage5.dgn

WSP USA Inc.
30 N. LASALLE STREET
SUITE 4200
CHICAGO, IL 60602
TEL: (312) 782-8150


USER NAME = USDJ744408	DESIGNED - KSD	REVISED -	
	DRAWN - KSD	REVISED -	
PLOT SCALE = 0.16666685 ' / in.	CHECKED - MMA	REVISED -	
PLOT DATE = 4/22/2025	DATE - 4/25/2025	REVISED -	

STATE OF ILLINOIS
DEPARTMENT OF TRANSPORTATION


CROSS SECTIONS STAGE 5
I-80 EB

SCALE: HORIZ. 1"=10' VERT: 1"=5' | SHEET | OF | SHEETS | STA. | TO STA.

F.A.I. RTE.	SECTION	COUNTY	TOTAL SHEETS	SHEET NO.
80	FAI 80 21 INTERCHANGE	WILL	1209	1092
		CONTRACT NO. 62R22		
	ILLINOIS	FED. AID PROJECT		

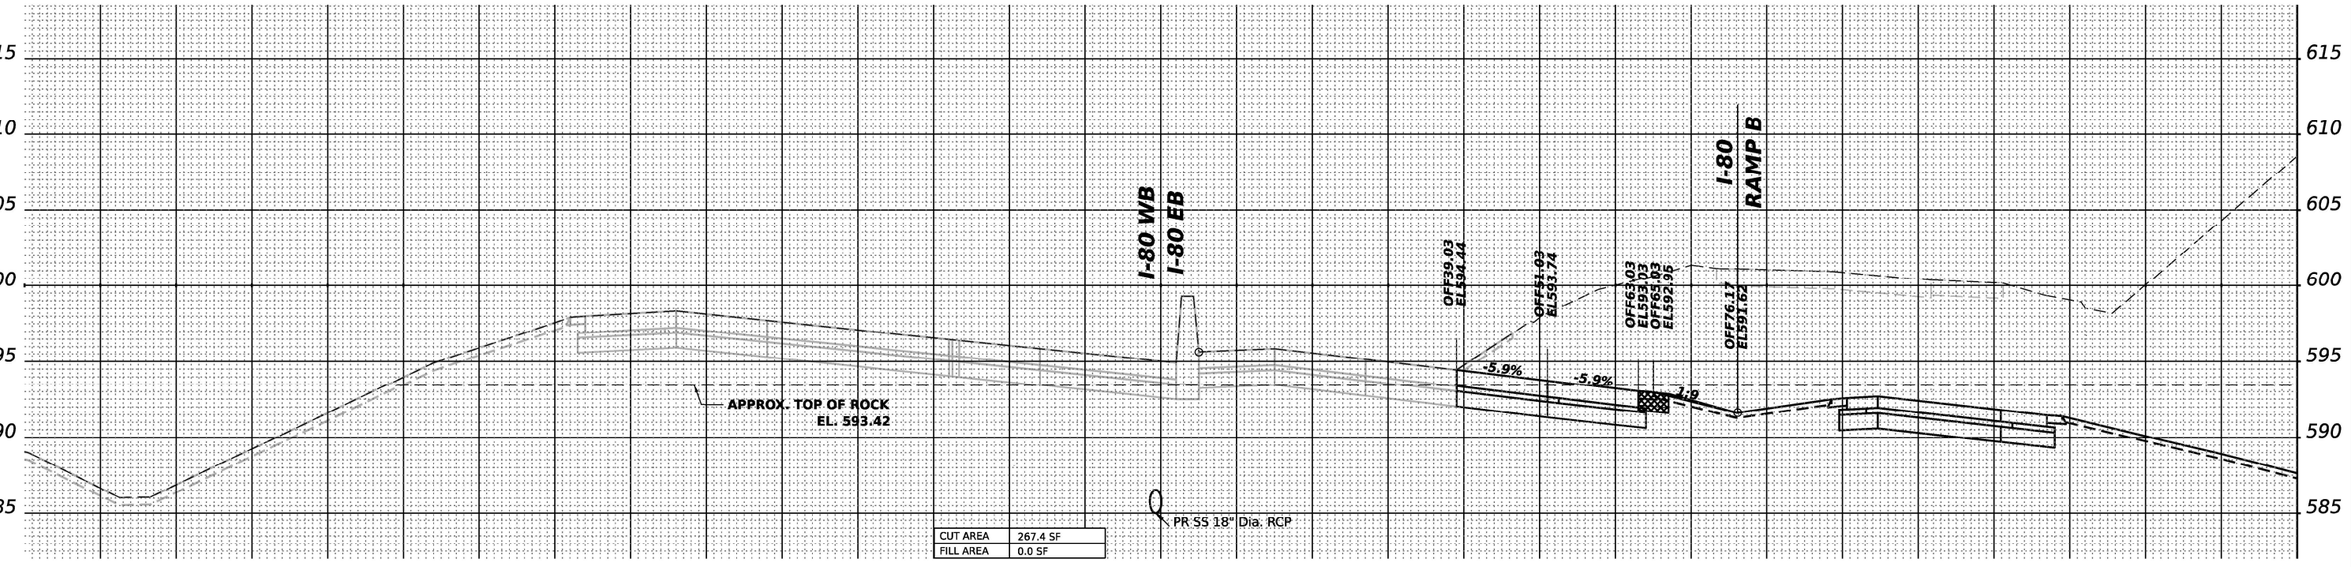

STA 24+50.00

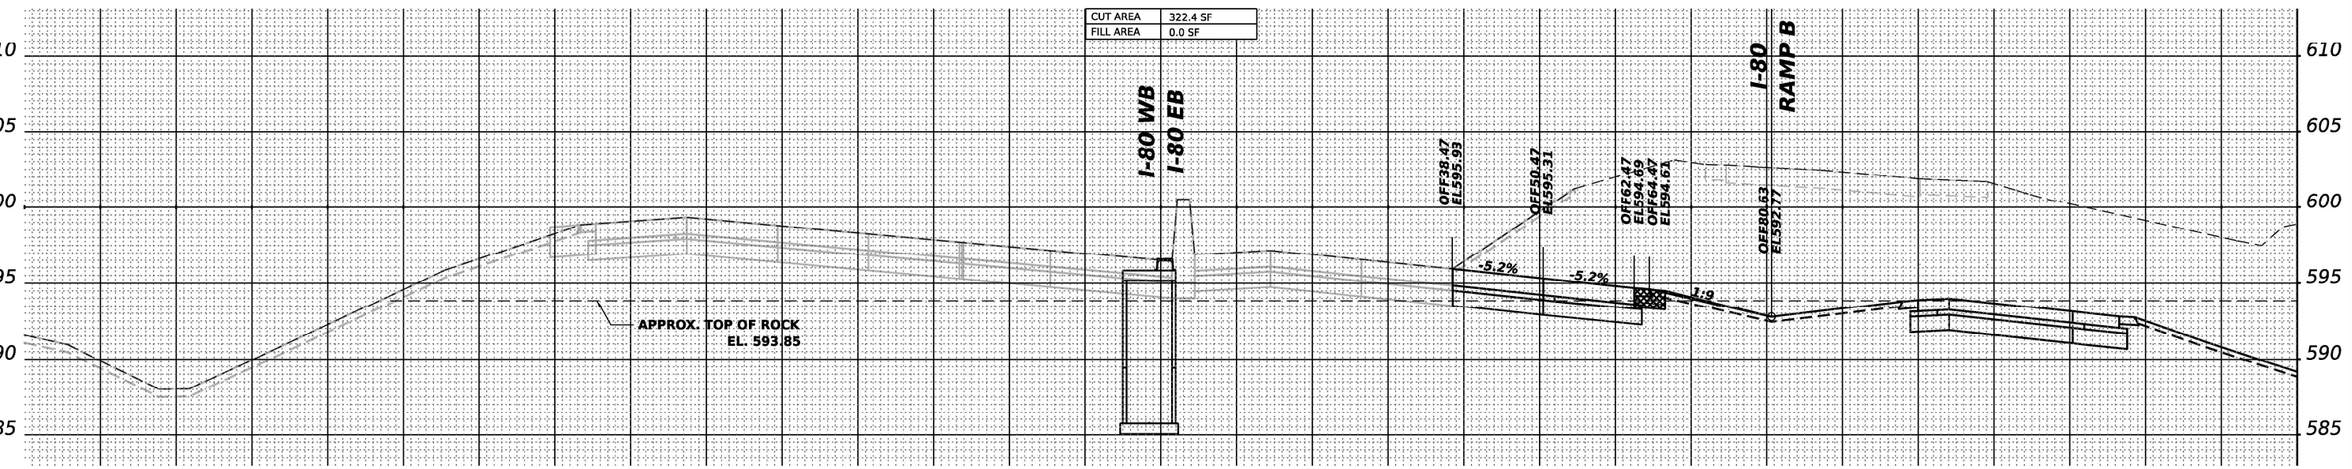

STA 24+00.00

MODEL: PR-80-NORTH - A 24+00.00-1 [Sheet]
FILE NAME: pw://transystems-pw.bentley.com:transystems-pw1-hostee/Documents/Projects_2019/CHI401/40.180022/03-WSP/CAD/62R22-INT-4 (Center)/Working/BU/stage 5/D162R22-Corridor-Stage5.dgn

WSP USA Inc.
30 N. LASALLE STREET
SUITE 4200
CHICAGO, IL 60602
TEL: (312) 782-8150


USER NAME	= USDJ744408	DESIGNED	- KSD	REVISED	-
		DRAWN	- KSD	REVISED	-
PLOT SCALE	= 0.16666685 ' / in.	CHECKED	- MMA	REVISED	-
PLOT DATE	= 4/22/2025	DATE	- 4/25/2025	REVISED	-

STATE OF ILLINOIS
DEPARTMENT OF TRANSPORTATION

CROSS SECTIONS STAGE 5
I–80 EB

SCALE: HORIZ. 1"=10' VERT: 1"=5' | SHEET | OF | SHEETS | STA. | TO STA.

F.A.I. RTE.	SECTION	COUNTY	TOTAL SHEETS	SHEET NO.
80	FAI 80 21 INTERCHANGE	WILL	1209	1093
		CONTRACT NO. 62R22		
	ILLINOIS	FED. AID PROJECT		

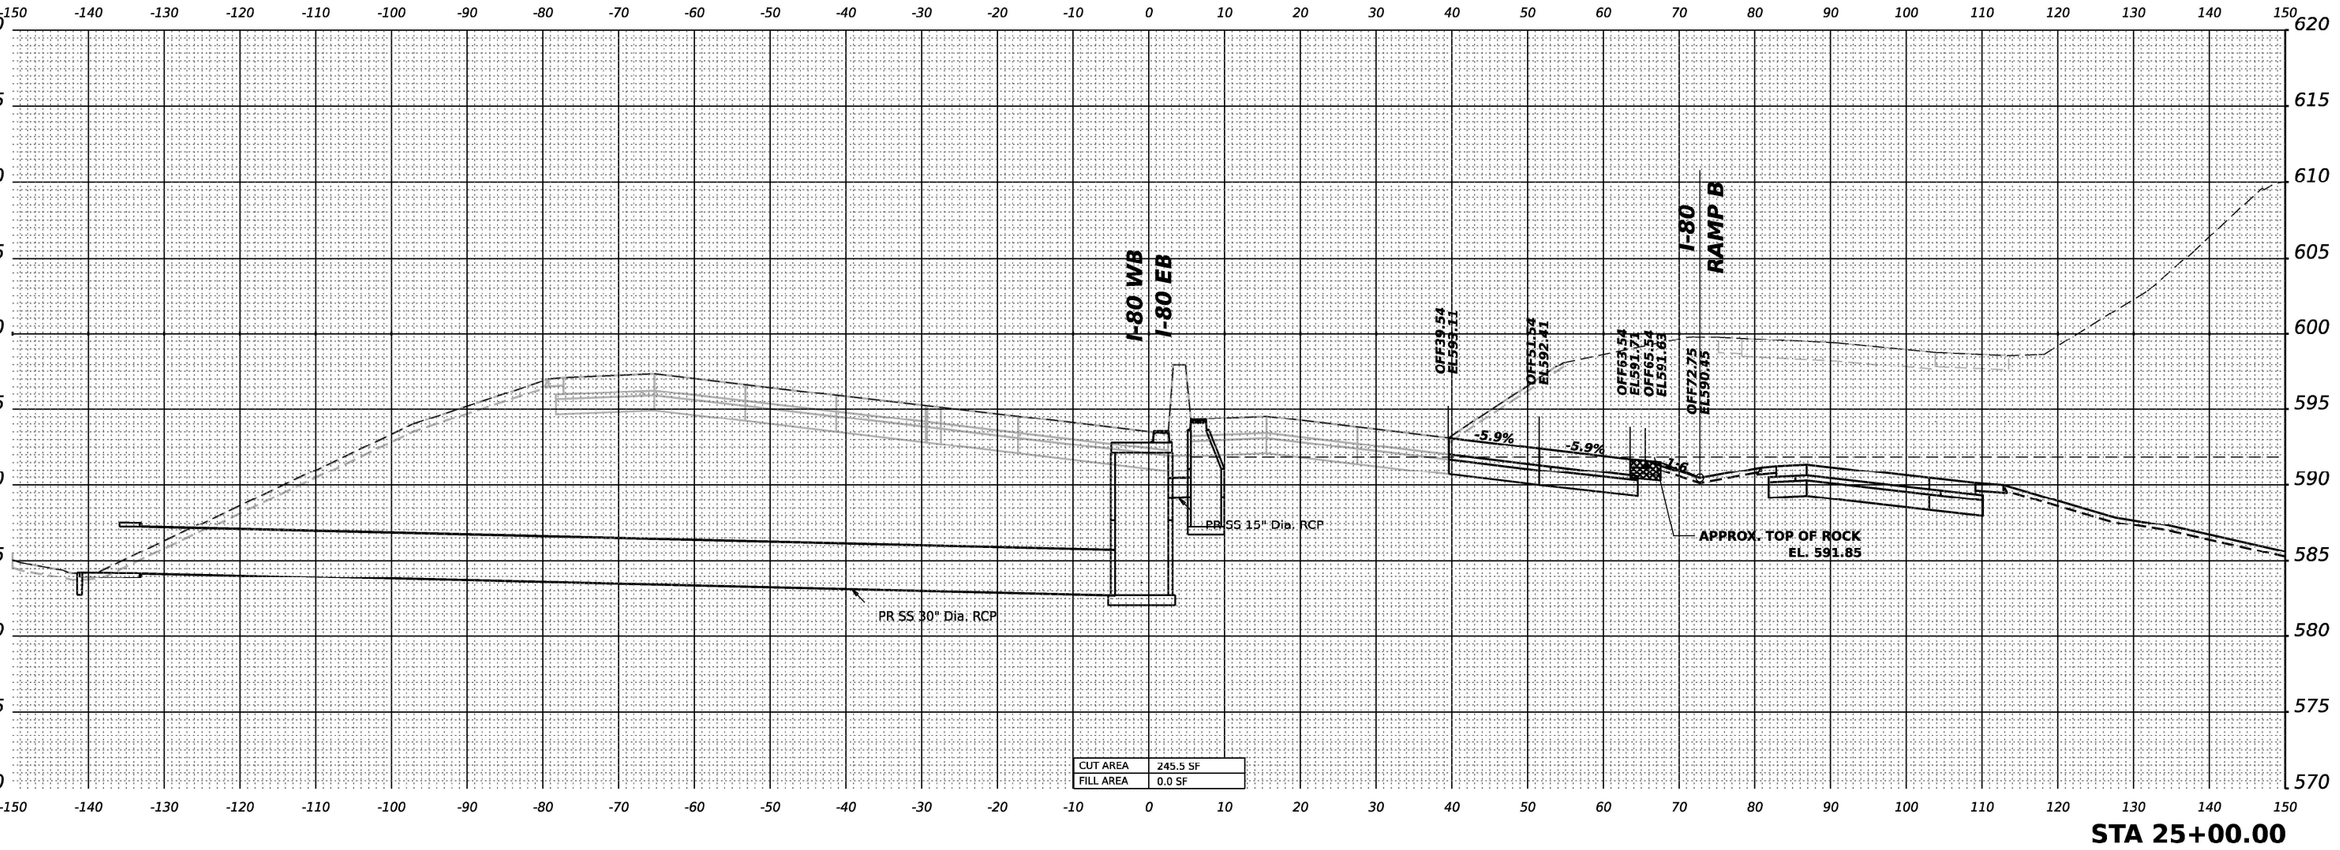

MODEL: PR-I80-NORTH - A25+00.00-1 [Sheet]
FILE NAME: pw://transystems-pw.bentley.com:transystcorp-pw1-hosted/Documents/Projects_2018/CI1401/40.180022/03-WSP/CAD/62R22-INT-4 (Center)/Working/BU/stage 5/D162R22-Corridor-Stage5.dgn

WSP USA Inc.
30 N. LASALLE STREET
SUITE 4200
CHICAGO, IL 60602
TEL: (312) 782-8150


USER NAME = USDJ744408	DESIGNED - KSD	REVISED -	
	DRAWN - KSD	REVISED -	
PLOT SCALE = 0.16666685 ' / in.	CHECKED - MMA	REVISED -	
PLOT DATE = 4/22/2025	DATE - 4/25/2025	REVISED -	

STATE OF ILLINOIS
DEPARTMENT OF TRANSPORTATION

CROSS SECTIONS STAGE 5
I–80 EB

SCALE: HORIZ. 1"=10' VERT. 1"=5' | SHEET | OF | SHEETS | STA. | TO STA.

F.A.I. RTE.	SECTION	COUNTY	TOTAL SHEETS	SHEET NO.
80	FAI 80 21 INTERCHANGE	WILL	1209	1094
		CONTRACT NO. 62R22		
	ILLINOIS	FED. AID PROJECT		

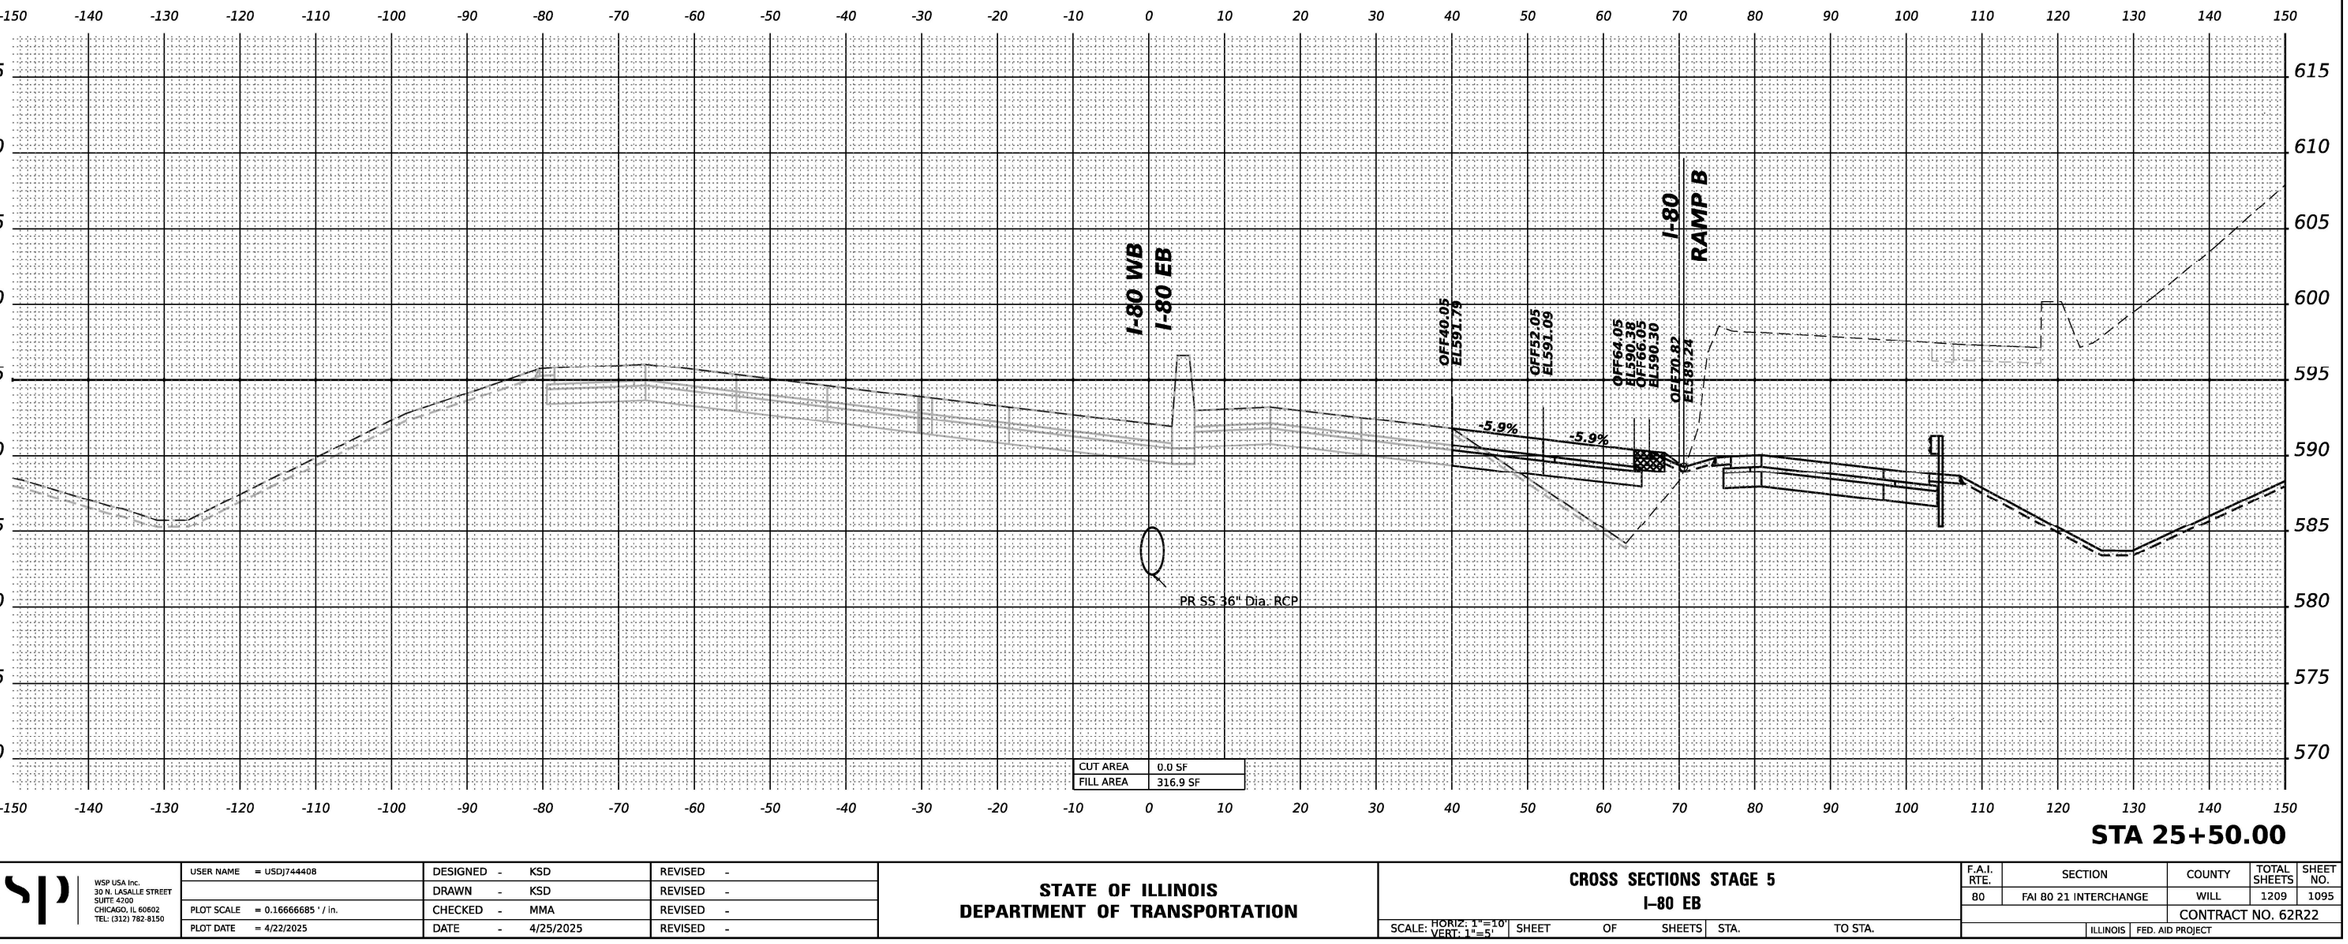

STA 25+50.00

MODEL: PR-I80-NORTH - A25-50.00-1 [Sheet]
FILE NAME: pw://transystems-pw.bentley.com:transystcorp-pw1-hostec/Documents/Projects_2018/CH401/401.180022/03-WSP/CAD/62R22-INT-4 (Center)/Working/BU/stage 5/D162R22-Corridor-Stage5.dgn

WSP USA Inc.
30 N. LASALLE STREET
SUITE 4200
CHICAGO, IL 60602
TEL: (312) 782-8150


USER NAME = USDJ744408	DESIGNED - KSD	REVISED -	
	DRAWN - KSD	REVISED -	
PLOT SCALE = 0.16666685 ' / in.	CHECKED - MMA	REVISED -	
PLOT DATE = 4/22/2025	DATE - 4/25/2025	REVISED -	

STATE OF ILLINOIS
DEPARTMENT OF TRANSPORTATION

CROSS SECTIONS STAGE 5
I–80 EB

SCALE: HORIZ: 1"=10'
VERT: 1"=5'
SHEET OF SHEETS STA. TO STA.

F.A.I. RTE.	SECTION	COUNTY	TOTAL SHEETS	SHEET NO.
80	FAI 80 21 INTERCHANGE	WILL	1209	1095
		CONTRACT NO. 62R22		
	ILLINOIS	FED. AID PROJECT		

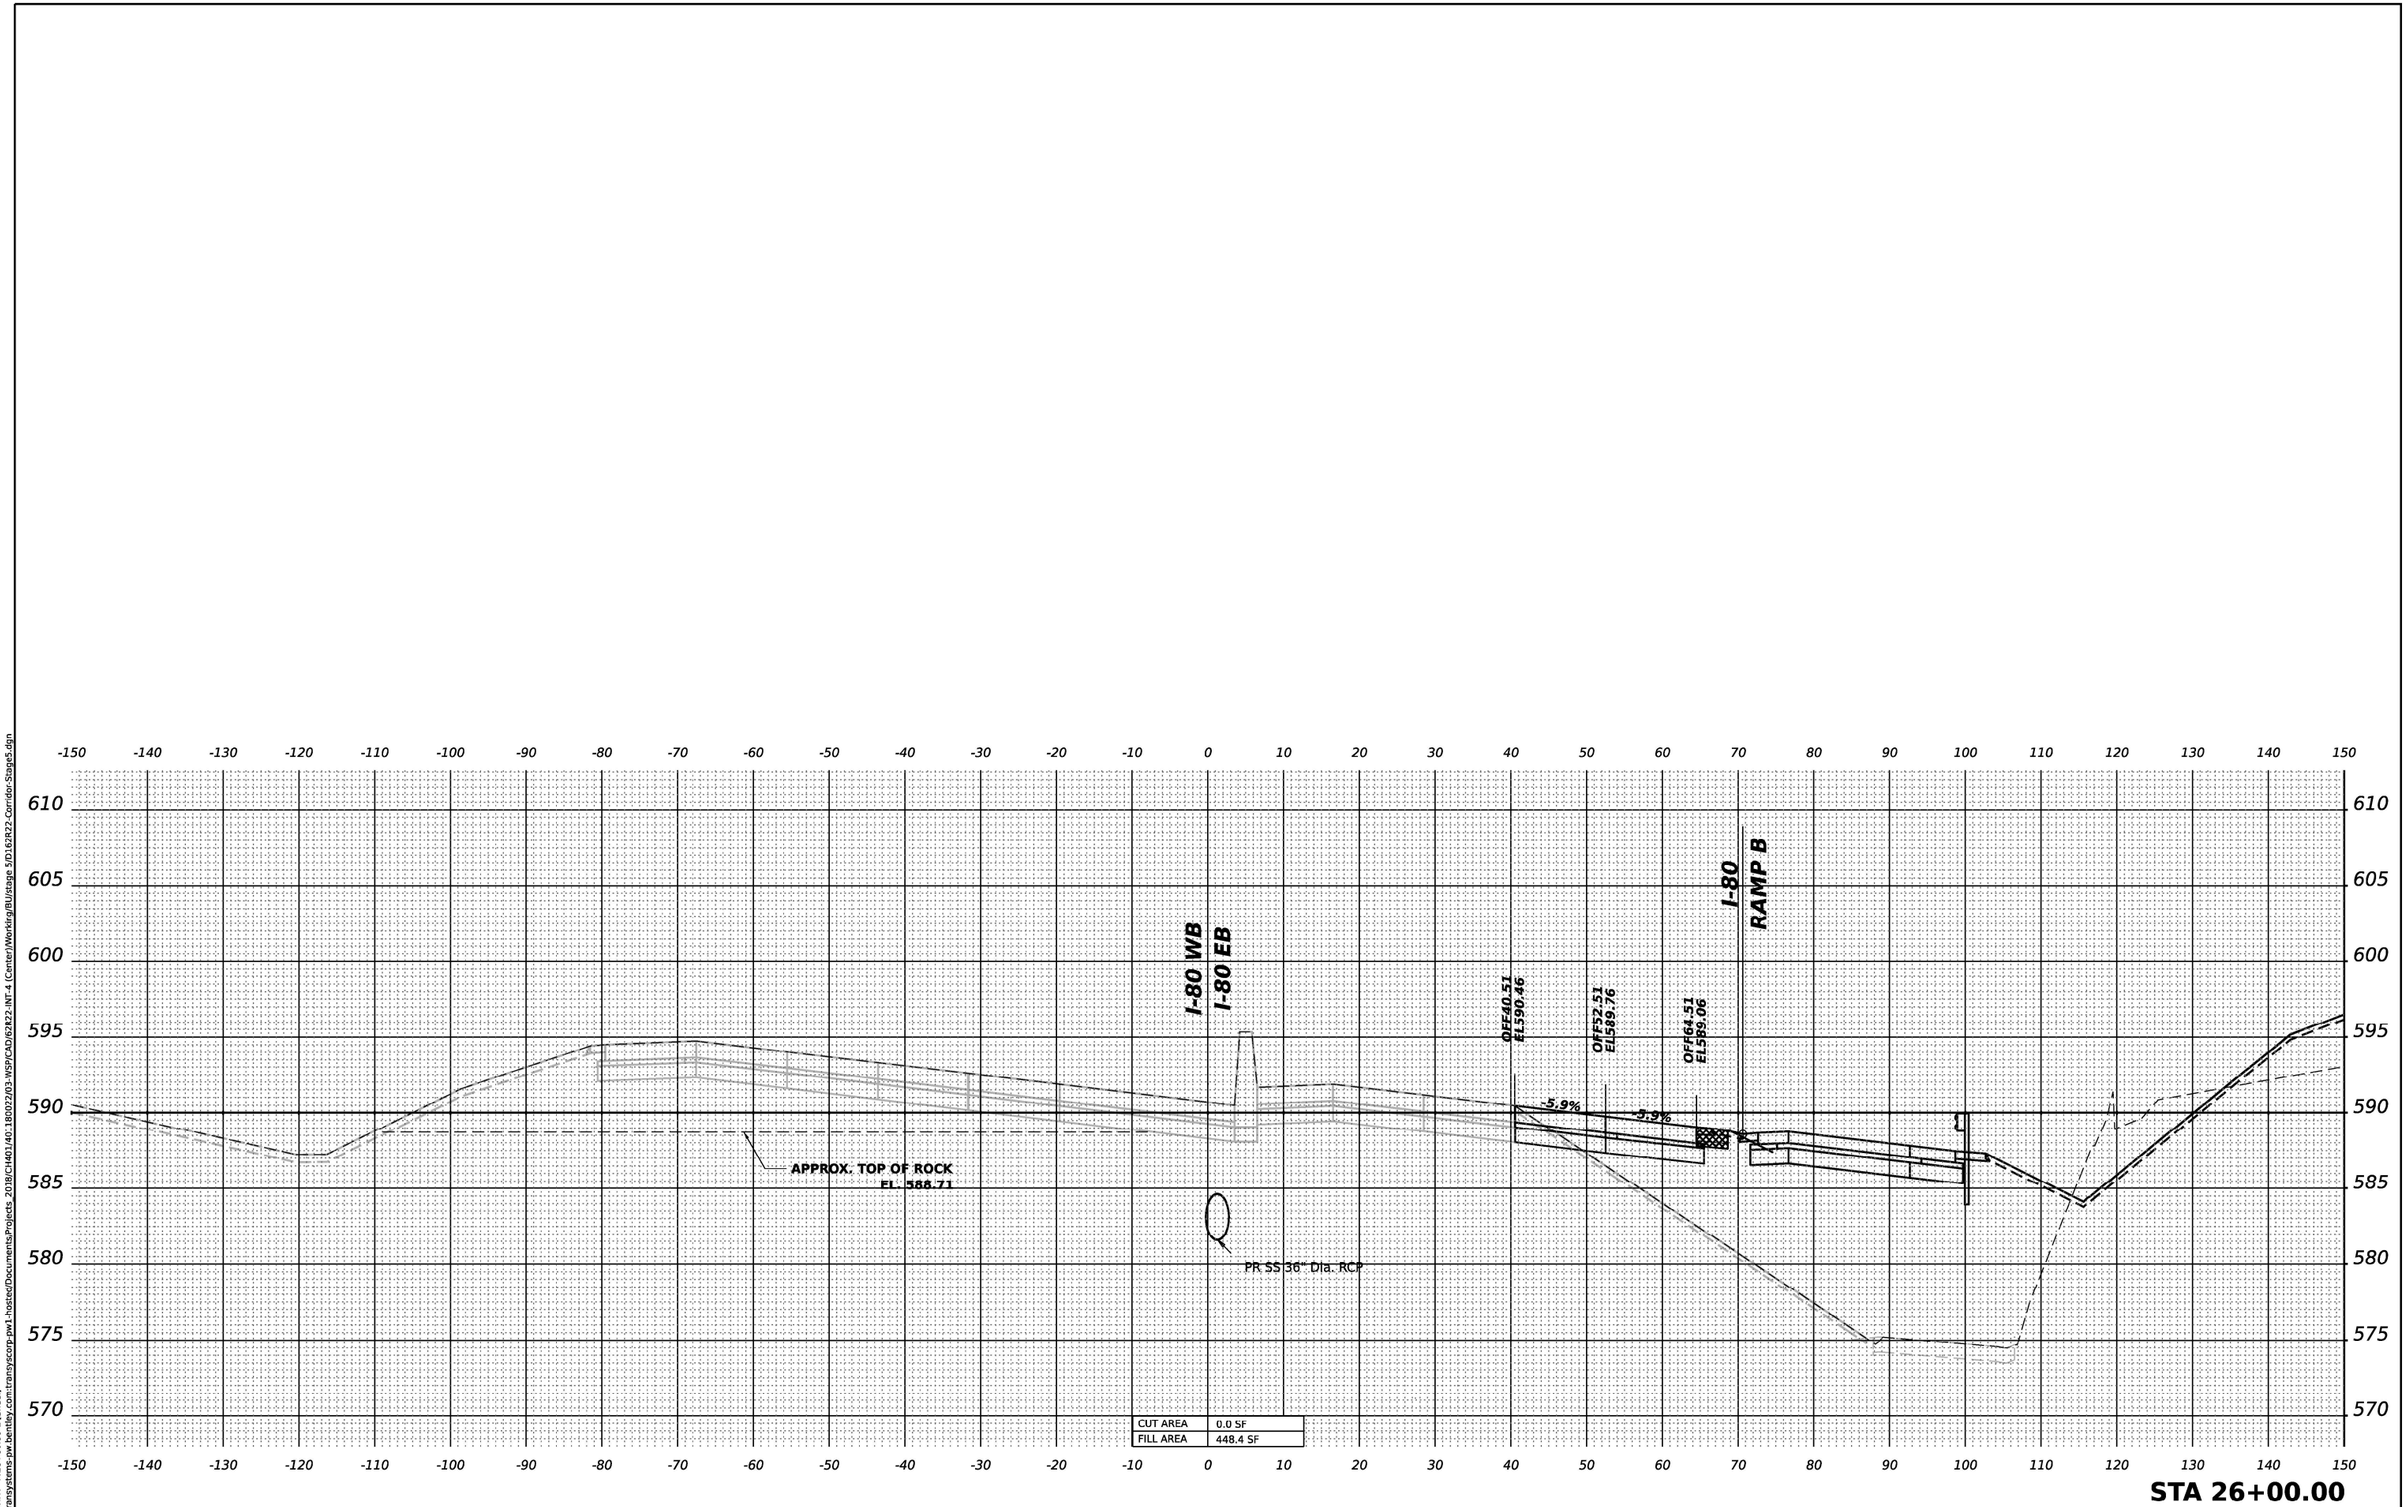

STA 26+00.00

MODEL: PR-80-NORTH - A 26+00.00-1 [Sheet]
FILE NAME: pw:///transystems-pw.bentley.com:transystcorp-pw1:hosted/Documents/Projects 2018/CH401/401180022/03-WSP/CAD/62R22-INT-4 (Center)/Working/BU/stage 5/D1612R22-Corridor-Stage5.dgn

WSP USA Inc.
30 N. LASALLE STREET
SUITE 4200
CHICAGO, IL 60602
TEL: (312) 782-8150


USER NAME = USDJ744408	DESIGNED - KSD	REVISED -
	DRAWN - KSD	REVISED -
PLOT SCALE = 0.16666685 ' / in.	CHECKED - MMA	REVISED -
PLOT DATE = 4/22/2025	DATE - 4/25/2025	REVISED -

STATE OF ILLINOIS
DEPARTMENT OF TRANSPORTATION

CROSS SECTIONS STAGE 5
I-80 EB

SCALE: HORIZ. 1"=10' VERT: 1"=5' | SHEET OF SHEETS | STA. TO STA.

F.A.I. RTE.	SECTION	COUNTY	TOTAL SHEETS	SHEET NO.
80	FAI 80 21 INTERCHANGE	WILL	1209	1096
		CONTRACT NO. 62R22		
	ILLINOIS	FED. AID PROJECT		

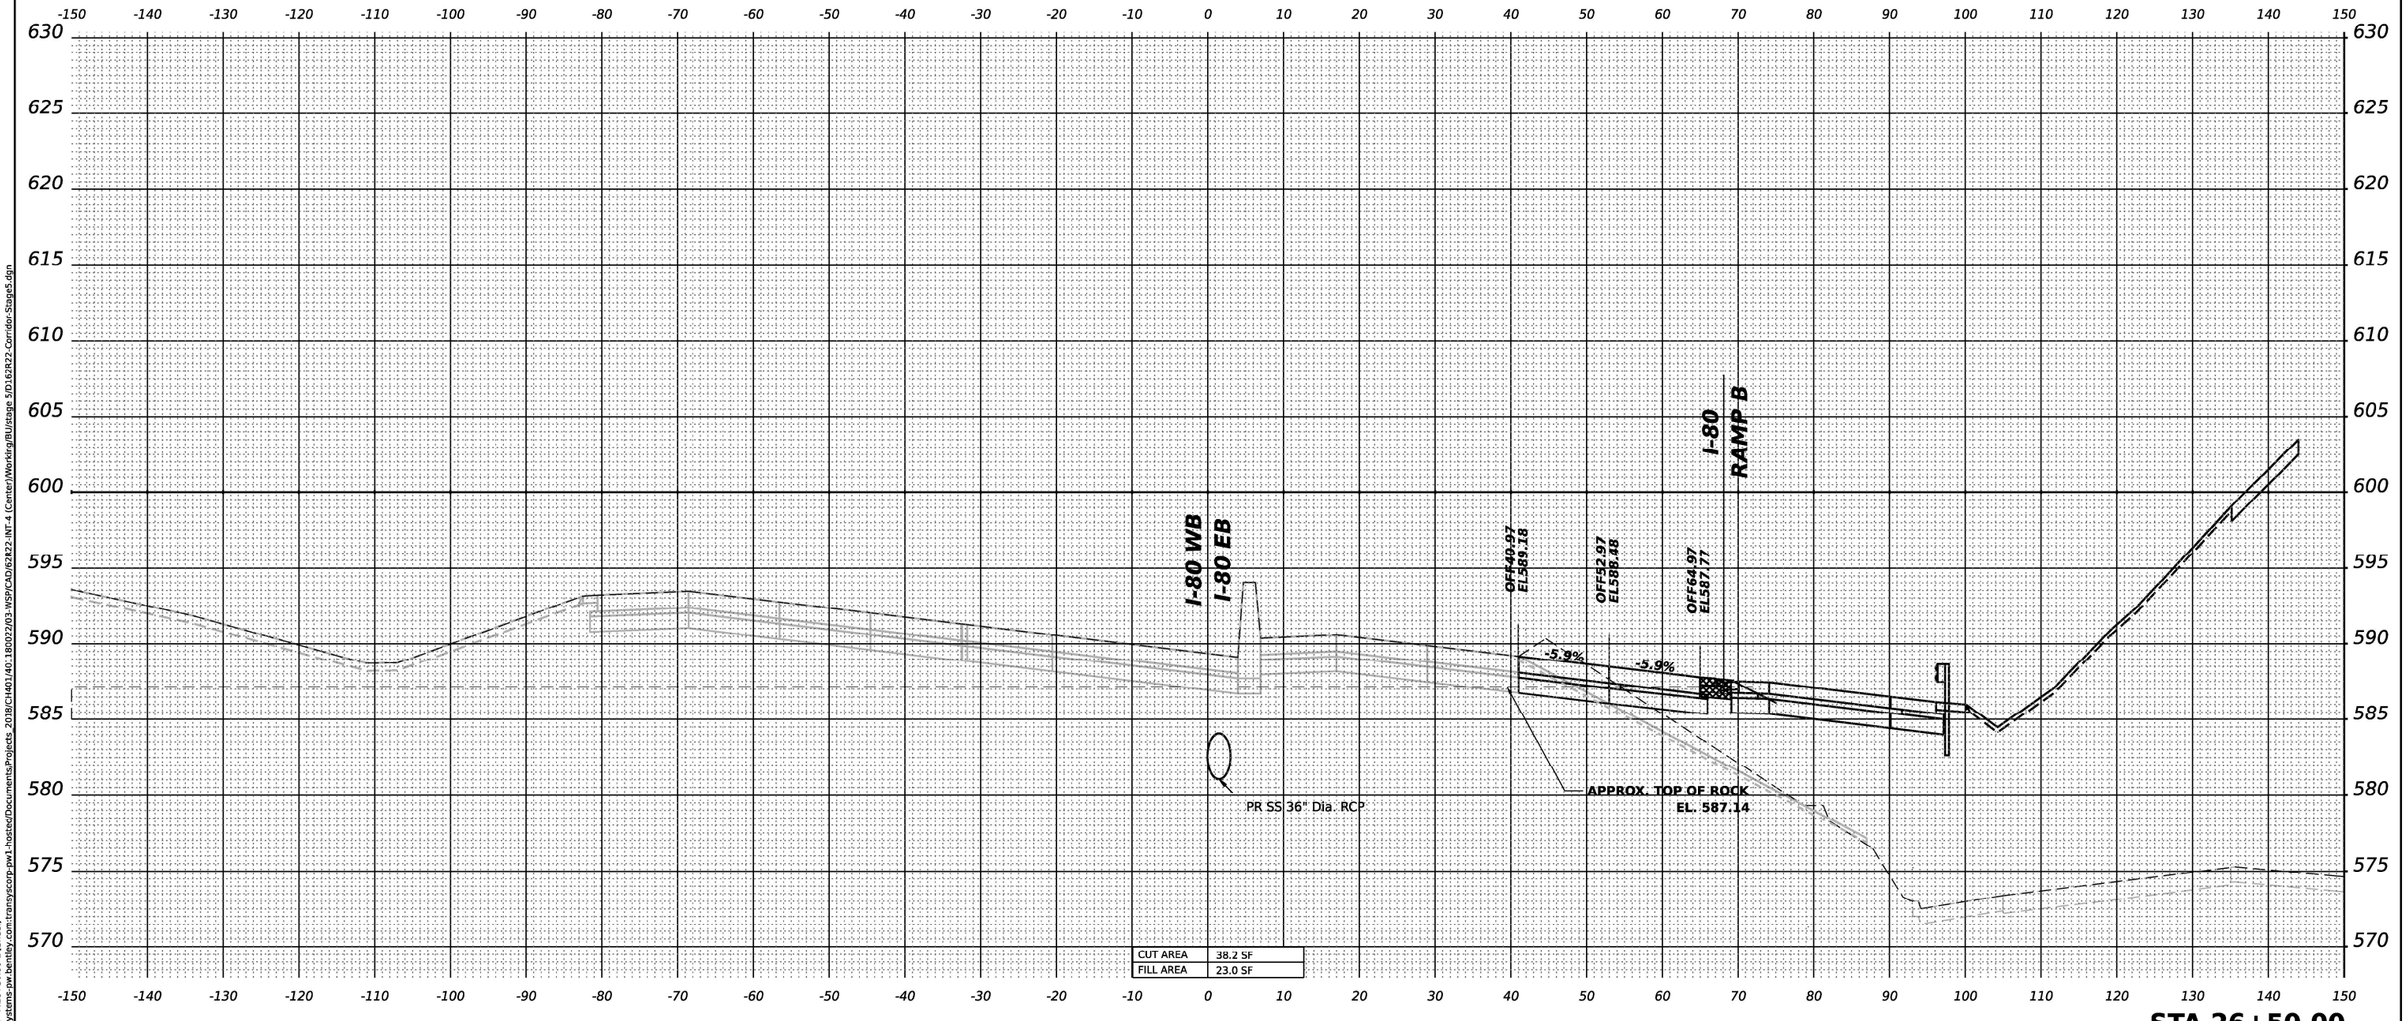

MODEL: PR-I80-NORTH - A26+50.00-1 [Sheet]
FILE NAME: pw://transystems-pw.bentley.com:transystcorp-pw1-hostec/Documents/Projects_2018/CH401/401.180022/03-WSP/CAD/62R22-INT-4 (Center)/Working/BU/stage 5/D162R22-Corridor-Stage5.dgn

WSP USA Inc.
30 N. LASALLE STREET
SUITE 4200
CHICAGO, IL 60602
TEL: (312) 782-8150


USER NAME = USDJ744408	DESIGNED - KSD	REVISED -	
	DRAWN - KSD	REVISED -	
PLOT SCALE = 0.16666685 ' / in.	CHECKED - MMA	REVISED -	
PLOT DATE = 4/22/2025	DATE - 4/25/2025	REVISED -	

STATE OF ILLINOIS
DEPARTMENT OF TRANSPORTATION

CROSS SECTIONS STAGE 5
I–80 EB

SCALE: HORIZ: 1"=10'
VERT: 1"=5'
SHEET OF SHEETS STA. TO STA.

F.A.I. RTE.	SECTION	COUNTY	TOTAL SHEETS	SHEET NO.
80	FAI 80 21 INTERCHANGE	WILL	1209	1097
		CONTRACT NO. 62R22		
	ILLINOIS	FED. AID PROJECT		

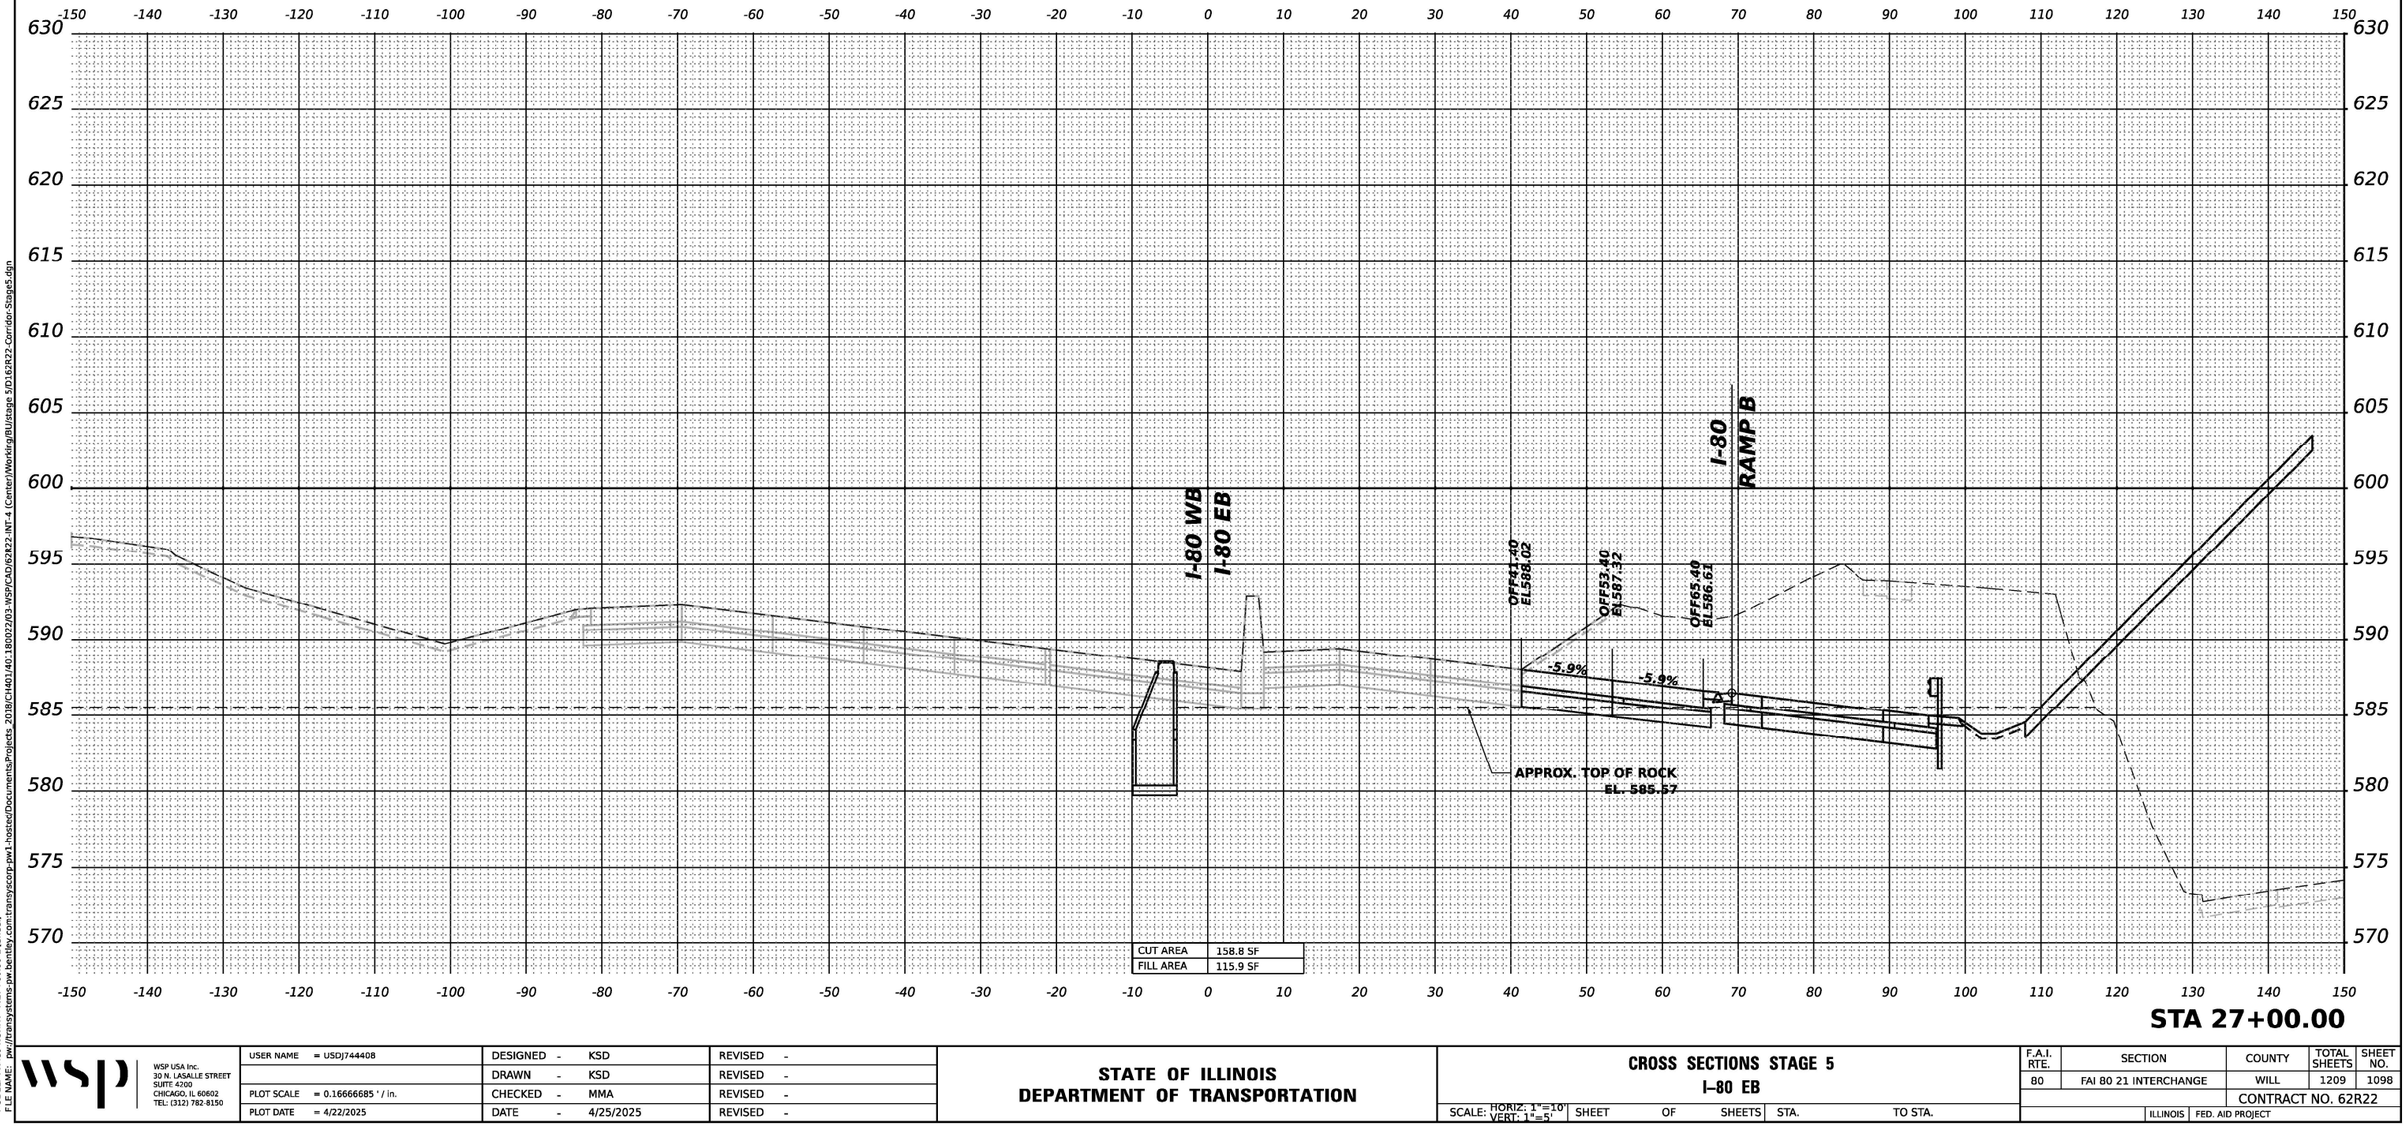

MODEL: PR-I80-NORTH - A27+00.00-1 [Sheet]
FILE NAME: pw://transystems-pw.bentley.com:transystcorp-pw1-hostec/Documents/Projects_2018/CH401/401.180022/03-WSP/CAD/62R22-INT-4 (Center)/Working/BU/stage 5/D162R22-Corridor-Stage5.dgn

WSP USA Inc.
30 N. LASALLE STREET
SUITE 4200
CHICAGO, IL 60602
TEL: (312) 782-8150


USER NAME = USDJ744408	DESIGNED - KSD	REVISED -	
	DRAWN - KSD	REVISED -	
PLOT SCALE = 0.16666685 ' / in.	CHECKED - MMA	REVISED -	
PLOT DATE = 4/22/2025	DATE - 4/25/2025	REVISED -	

STATE OF ILLINOIS
DEPARTMENT OF TRANSPORTATION

CROSS SECTIONS STAGE 5
I–80 EB

SCALE: HORIZ: 1"=10'
VERT: 1"=5'
SHEET OF SHEETS STA. TO STA.

F.A.I. RTE.	SECTION	COUNTY	TOTAL SHEETS	SHEET NO.
80	FAI 80 21 INTERCHANGE	WILL	1209	1098
		CONTRACT NO. 62R22		
	ILLINOIS	FED. AID PROJECT		

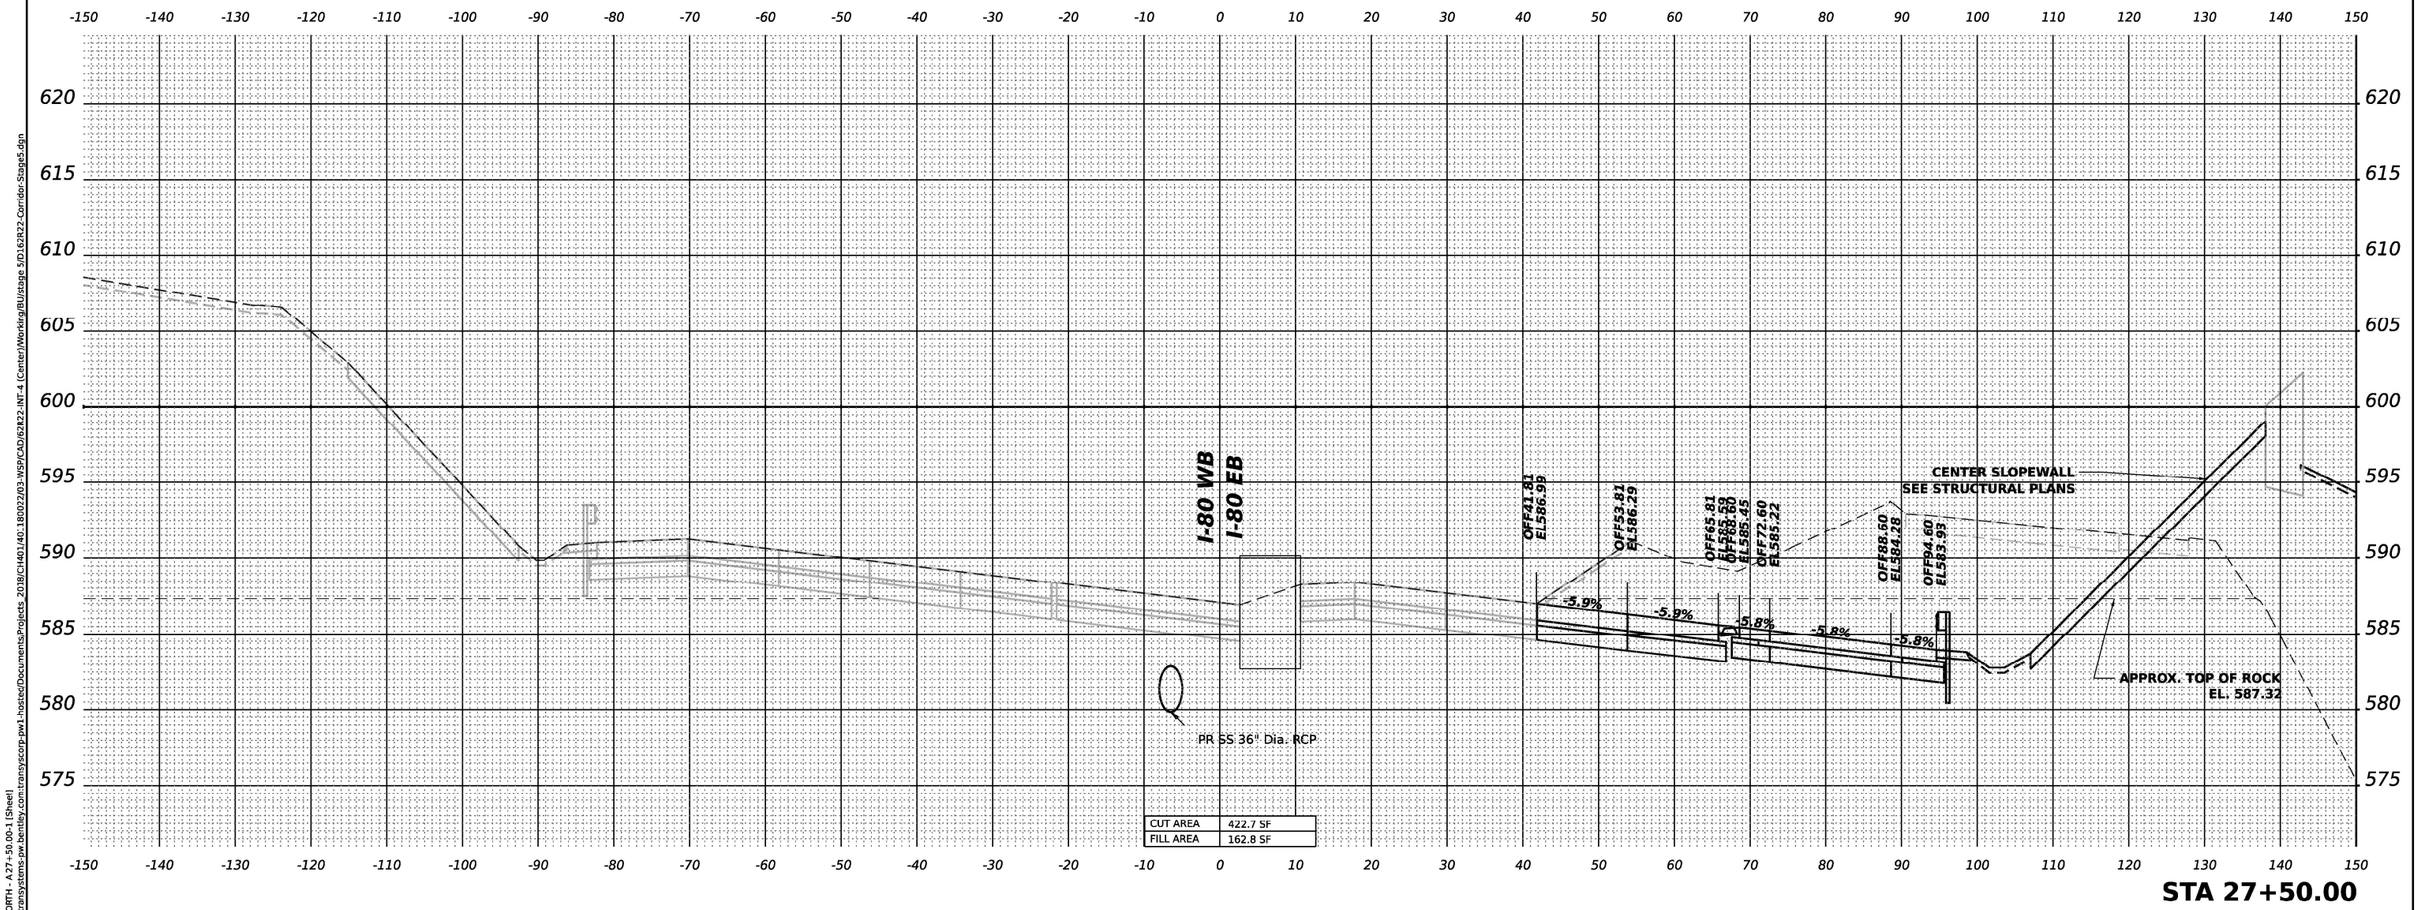

MODEL: PR-I80-NORTH - A27+50.00-1 [Sheet]
FILE NAME: pw://transystems-pw.bentley.com:transystcorp-pw1-host/Documents/Projects_2018/CI1401/40:180022/03-WSP/CAD/62R22-INT-4 (Center)/Working/BU/stage 5/D162R22-Corridor-Stage5.dgn

WSP USA Inc.
30 N. LASALLE STREET
SUITE 4200
CHICAGO, IL 60602
TEL: (312) 782-8150


USER NAME = USDJ74440B	DESIGNED - KSD	REVISED -	
	DRAWN - KSD	REVISED -	
PLOT SCALE = 0.16666685 ' / in.	CHECKED - MMA	REVISED -	
PLOT DATE = 4/22/2025	DATE - 4/25/2025	REVISED -	

STATE OF ILLINOIS
DEPARTMENT OF TRANSPORTATION

CROSS SECTIONS STAGE 5
I–80 EB

SCALE: HORIZ: 1"=10' VERT: 1"=5' | SHEET OF SHEETS | STA. TO STA.

F.A.I. RTE.	SECTION	COUNTY	TOTAL SHEETS	SHEET NO.
80	FAI 80 21 INTERCHANGE	WILL	1209	1099
		CONTRACT NO. 62R22		
	ILLINOIS	FED. AID PROJECT		

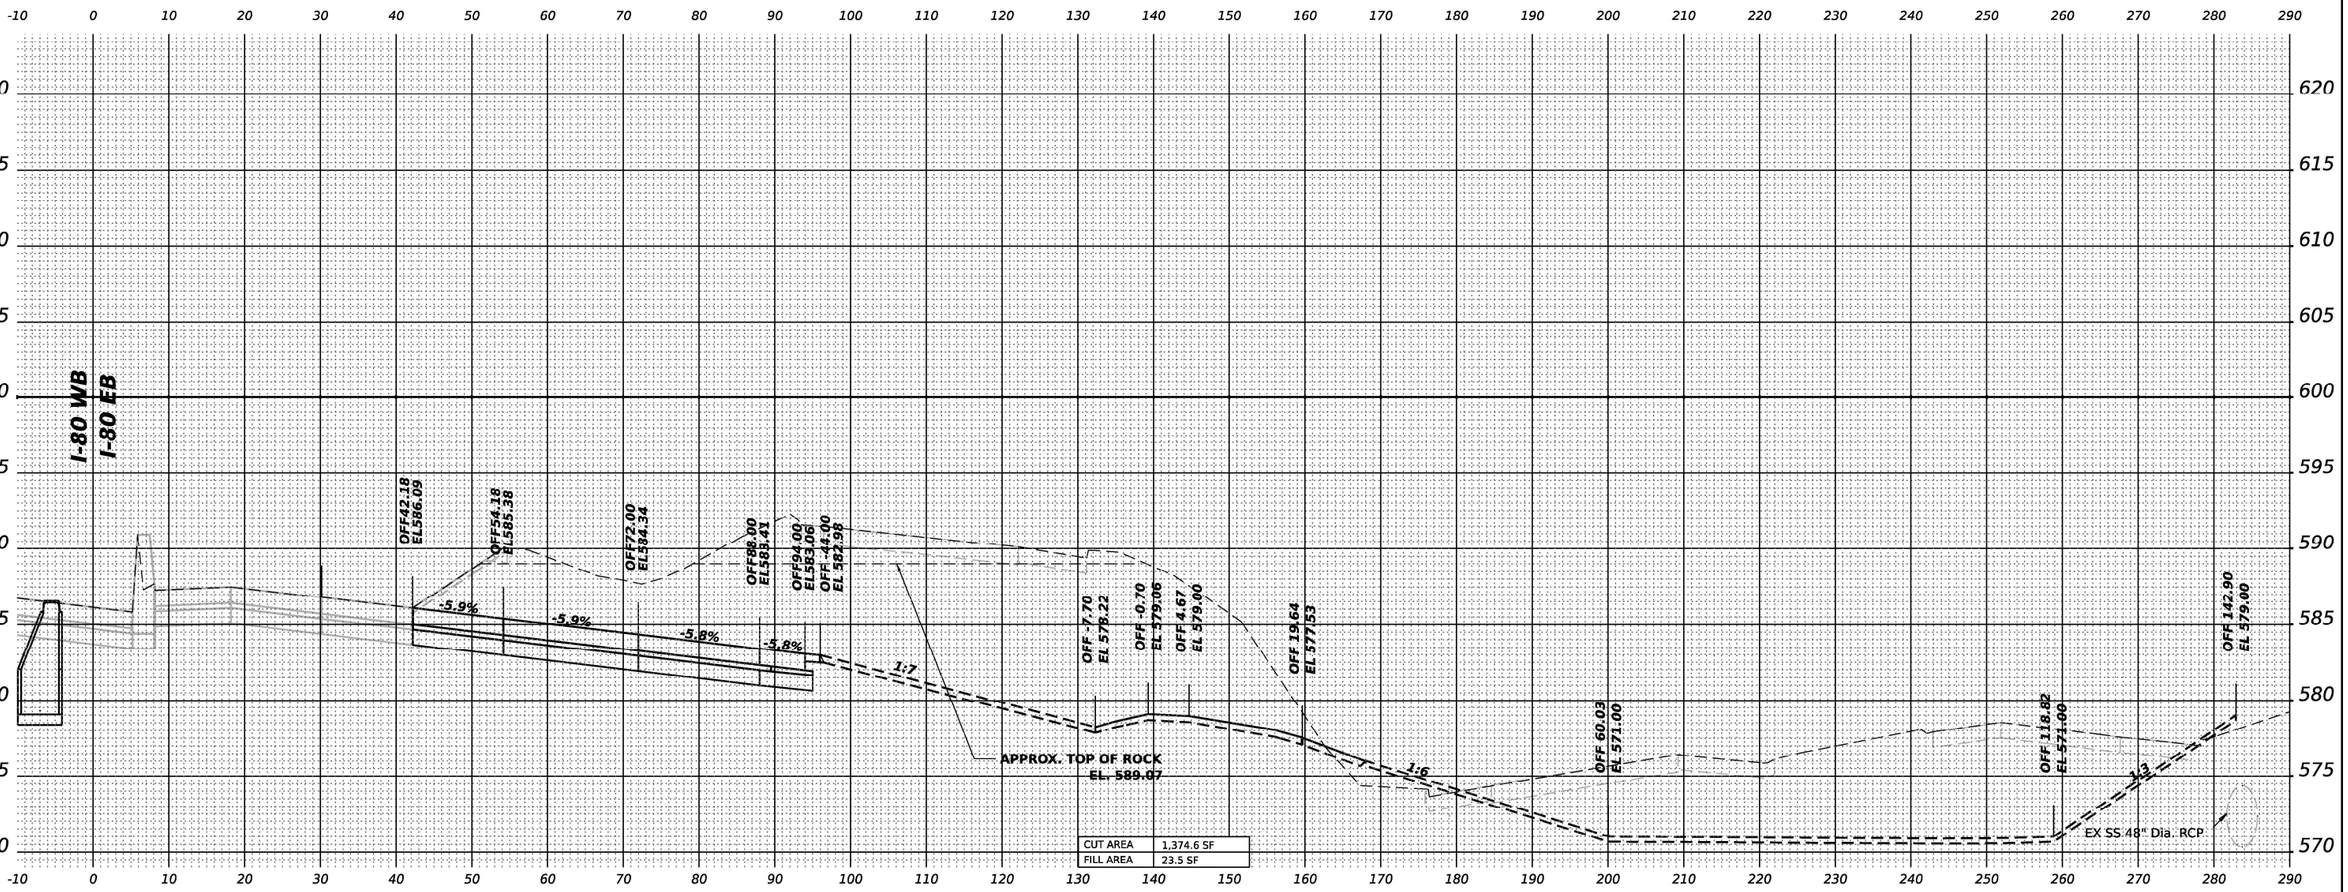

STA 28+00.00

MODEL: PR-80-NORTH - A 28+00.00-1 [Sheet]
FILE NAME: pw://transystems-pw.bentley.com:transystemspw1-hosted/Documents/Projects 2018/CH401/401-180022/03-WSP/CAD/62R22-INT-4 (Center)/Worksig/BU/stage 5/D16/62R22-Corridor-Stage5.dgn

WSP USA Inc.
30 N. LASALLE STREET
SUITE 4200
CHICAGO, IL 60602
TEL: (312) 782-8150

USER NAME = USDJ74408	DESIGNED - KSD	REVISED -	
	DRAWN - KSD	REVISED -	
PLOT SCALE = 0.16666685 ' / in.	CHECKED - MMA	REVISED -	
PLOT DATE = 4/22/2025	DATE - 4/25/2025	REVISED -	

STATE OF ILLINOIS
DEPARTMENT OF TRANSPORTATION

CROSS SECTIONS STAGE 5
I-80 EB

SCALE: HORIZ. 1"=10' VERT: 1"=5' | SHEET | OF | SHEETS | STA. | TO STA.

F.A.I. RTE.	SECTION	COUNTY	TOTAL SHEETS	SHEET NO.
80	FAI 80 21 INTERCHANGE	WILL	1209	1100
		CONTRACT NO. 62R22		
	ILLINOIS	FED. AID PROJECT		