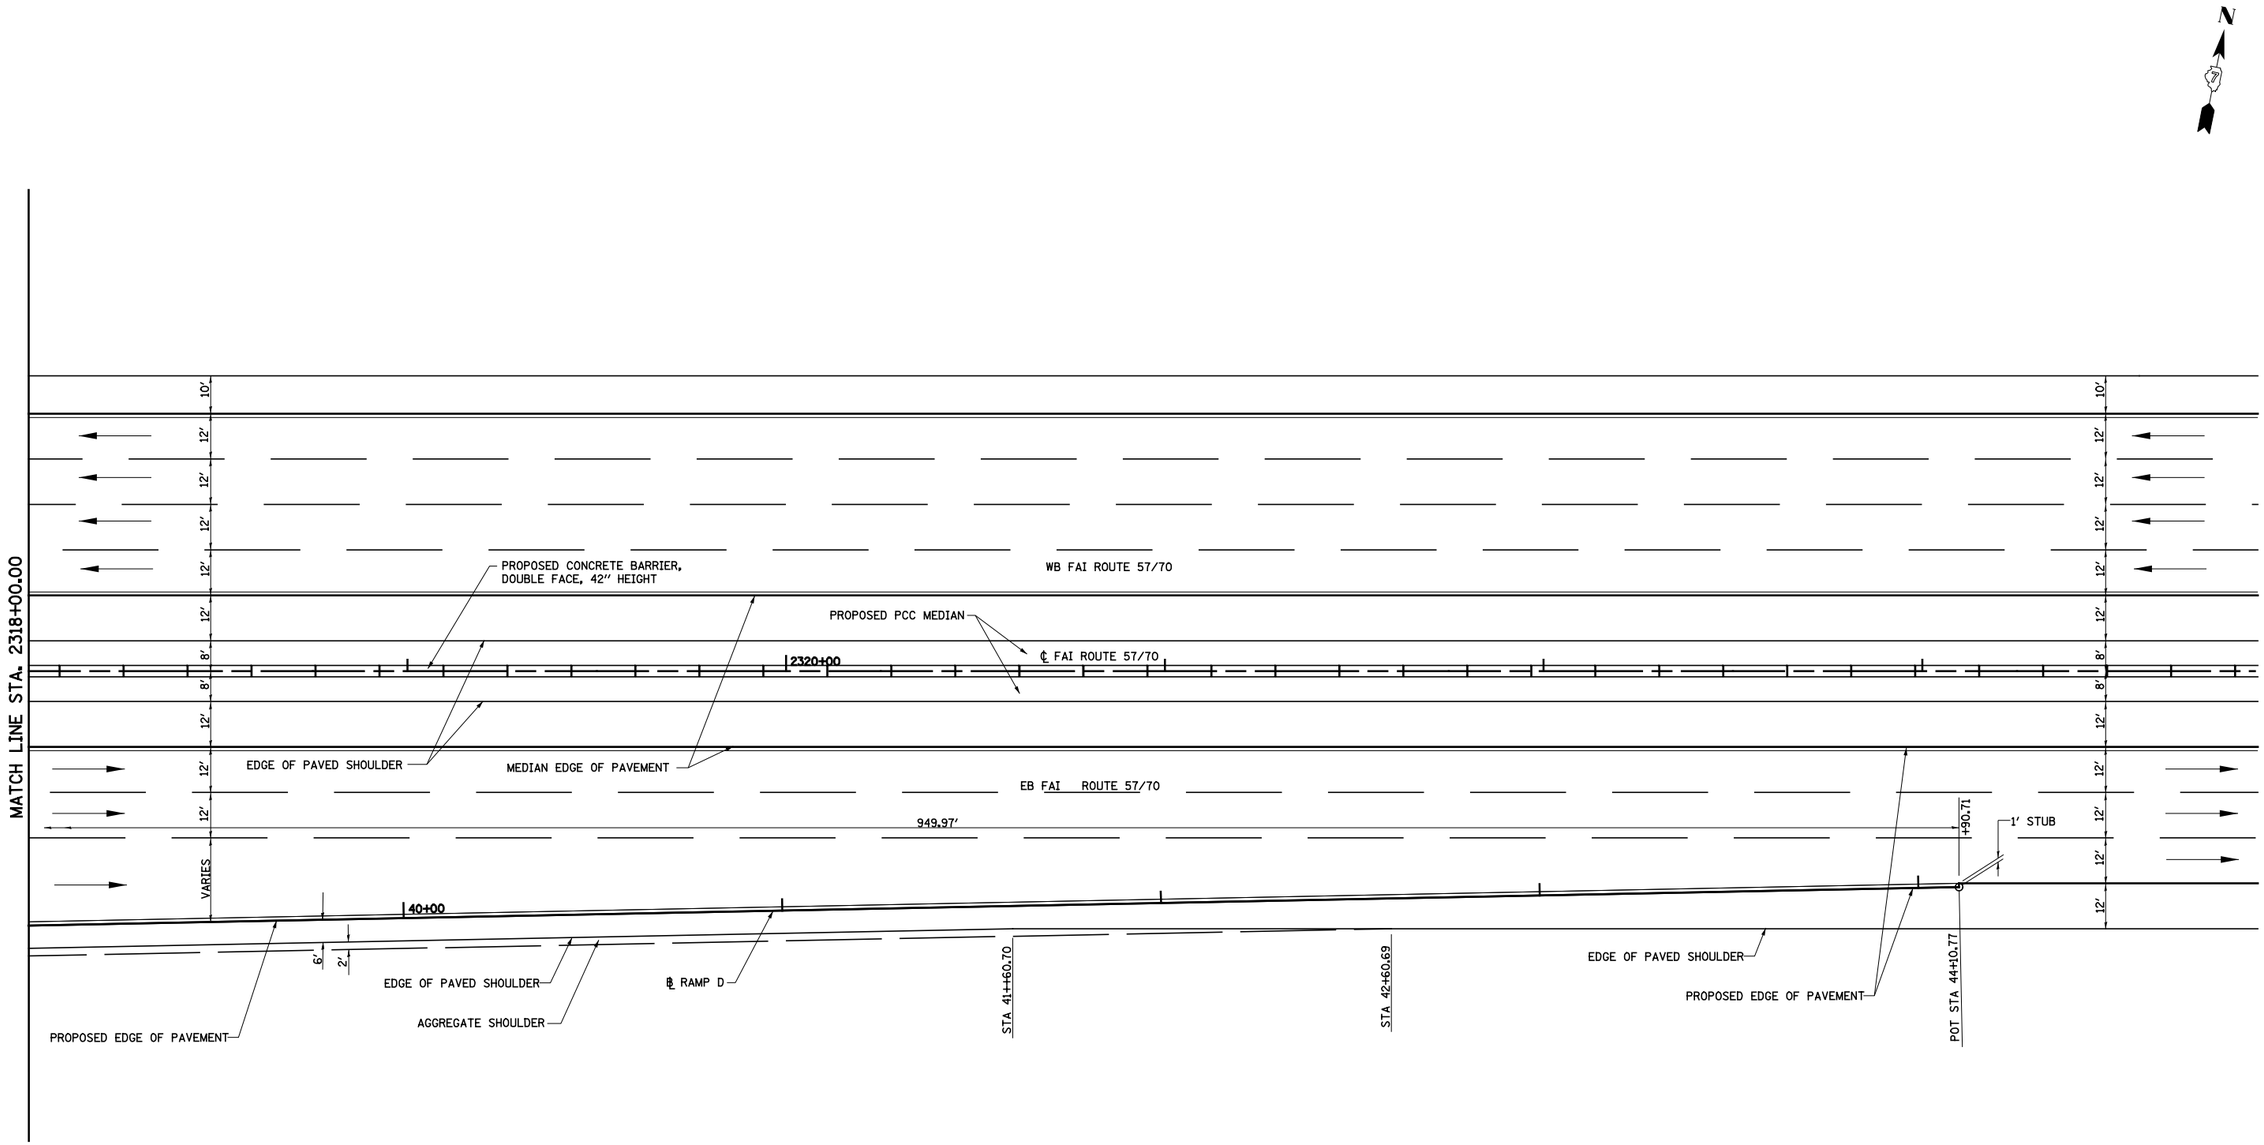

FILE NAME = S:\Projects\403-00072,57-70\dgn\N TrlLv\lrampdetails.dgn	USER NAME = $USER$	DESIGNED - JWS	REVISED -
		DRAWN - PDB	REVISED -
	PLOT SCALE = $SCALE$	CHECKED - BRM	REVISED -
	PLOT DATE = $DATE$	DATE - 7-31-08	REVISED -

STATE OF ILLINOIS
DEPARTMENT OF TRANSPORTATION

INTERCHANGE RAMP TERMINAL DETAIL,
RAMP B AND D, US ROUTE 45

SCALE: 1'=20' | SHEET NO. 5 OF 5 SHEETS | STA. 2318+00.00 TO STA. 2323+88.00

F.A.I RTE.	SECTION	COUNTY	TOTAL SHEETS	SHEET NO.
57/70	(25-4)R	EFFINGHAM	1760	313
		CONTRACT NO. 74295		
FED. ROAD DIST. NO.	ILLINOIS	FED. AID PROJECT		