ALL DIMENSIONS IN METERS EXCEPT PAY ITEMS AND UNLESS NOTED OTHERWISE

| F.A.I. RTE. | SECTION | COUNTY | TOTAL SHEETS | SHEET NO. |
|---|---|---|---|---|
| 80/94 | 2003-106LS | COOK | 59 | 34 |
| STA. | | TO STA. | | |
| FED. ROAD DIST. NO. | | ILLINOIS | FED. AID PROJECT | |

CONTRACT NO. 62699

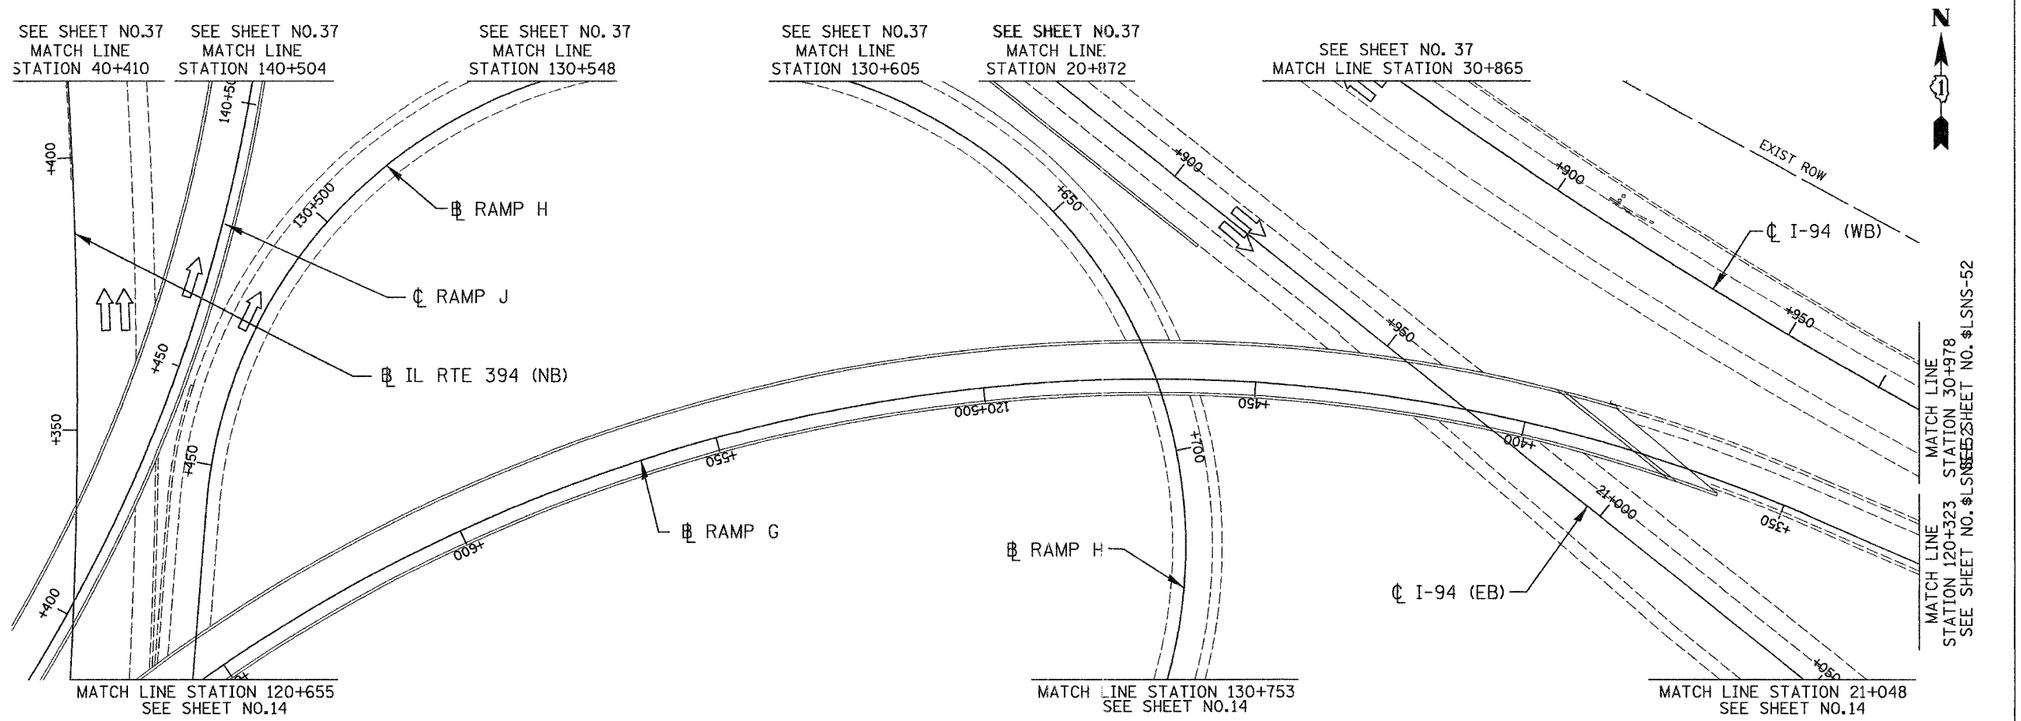


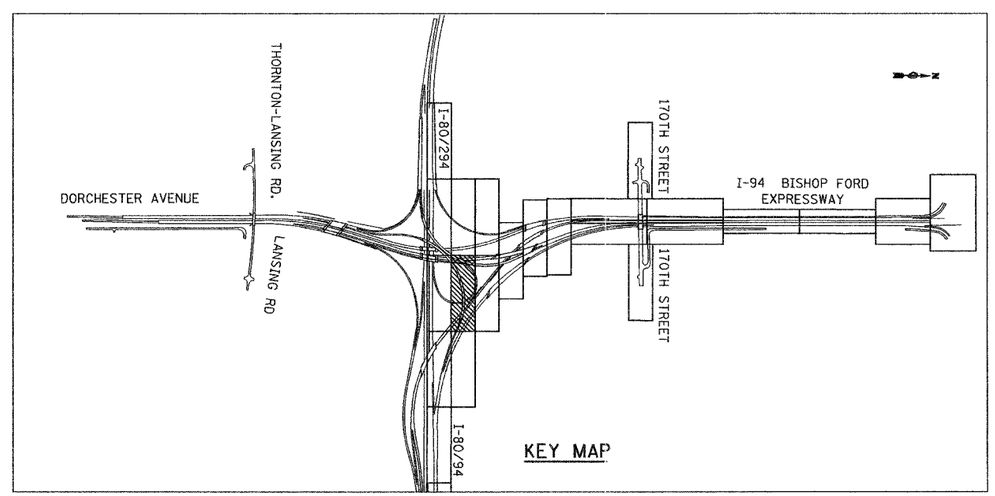


# NO CONTRACT WORK ON THIS SHEET

LSNS – 24

| REVISIONS | |
|---|---|
| NAME | DATE |
| | |
| | |
| | |
| | |
| | |
| | |

ILLINOIS DEPARTMENT OF TRANSPORTATION
I-80/94/US 6
KINGERY-BORMAN EXPRESSWAY
BURNHAM ROAD TO US 41
**LANDSCAPING PLAN**
**I-94 BISHOP FORD EXPWAY**

SCALE 1:500 DRAWN BY ACE/CAD
DATE 06/07 CHECKED BY TJW

AMERICAN CONSULTING ENGINEERS

06/26/2007 1:29:13 PM g:\Project\2014080\CADD\Contract\LsWB\LS_24.rds