CONTRACT NO. 68367

| F.A.I. RTE. | SECTION | COUNTY | TOTAL SHEETS | SHEET NO. |
|---|---|---|---|---|
| FAI 74 | 72(7,8,9,9-1)LS | PEORIA | 19 | 14 |
| STA. _____ | TO STA. _____ | | | |
| FED. ROAD DIST. NO. 4 | ILLINOIS | FED. AID PROJECT | | |

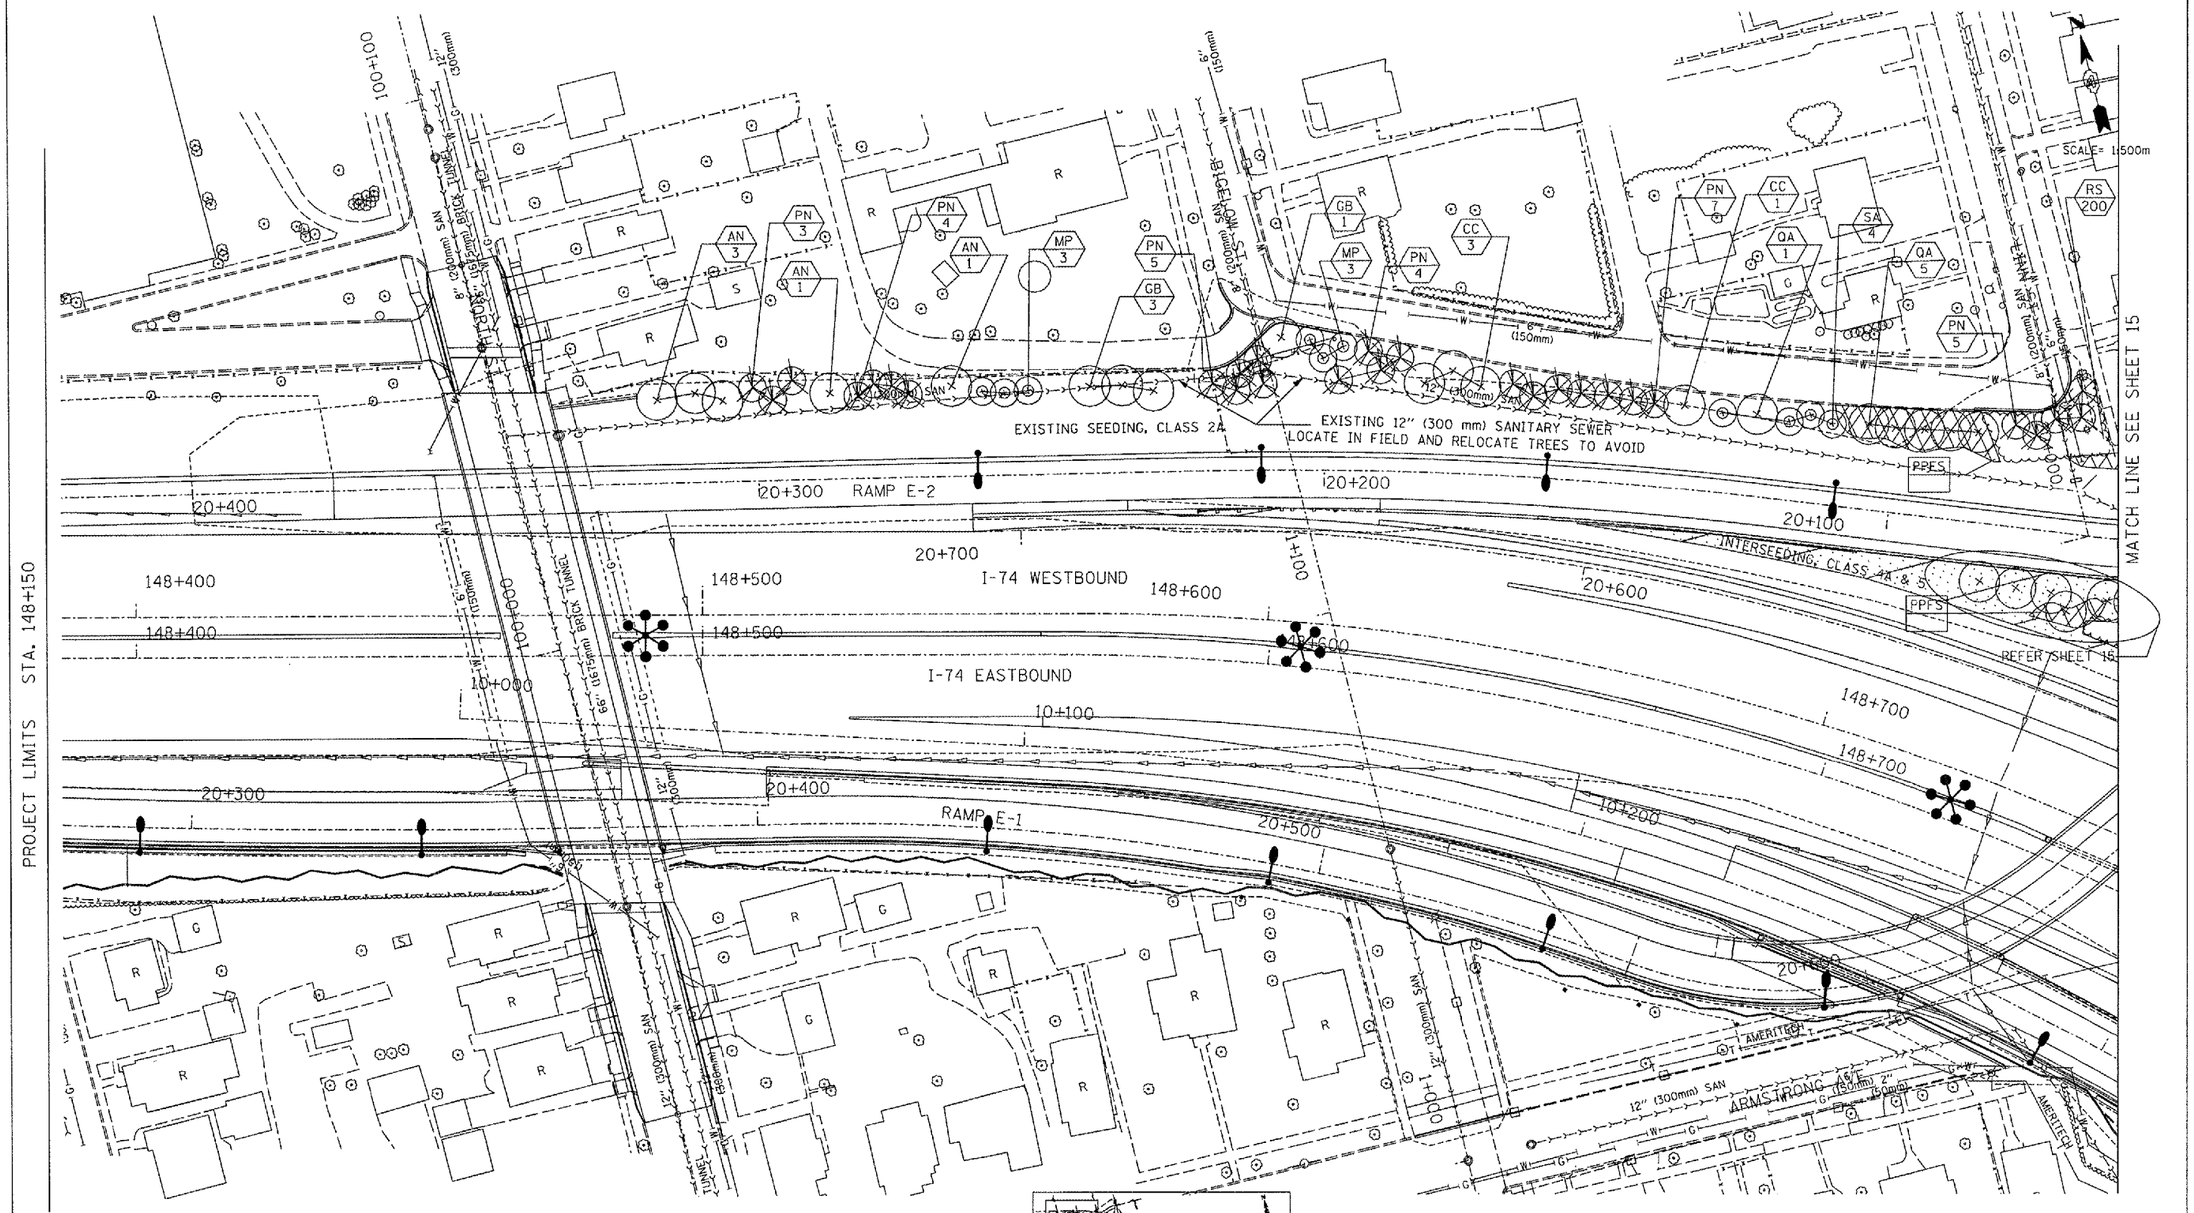


LEGEND

- VINES ON SOUND/ RETAINING WALL
- SHRUBS
- PROPOSED EVERGREEN TREE
- PROPOSED SMALL ORNAMENTAL TREE
- PROPOSED SHADE TREE (5' DIA. MULCH SAUCER-TYP. -FOR ALL TREES & SHRUBS)
- INTERSEEDING, CLASS 4A AND/OR 5
- PERENNIAL PLANTS, FOR SUN
- PPFS — PROPOSED PERENNIAL PLANTS, FOR SUN (REFER TO SHEET NO. 9)
- RRC 250 — PROPOSED PLANT KEY (REFER SHEET NO.4) PROPOSED QUANTITY OF SPECIFIED PLANT
- PROPOSED IRRIGATION CONNECTION

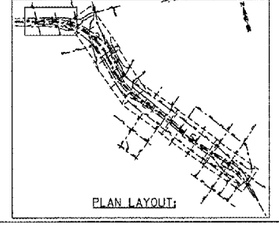


| REVISIONS | |
|---|---|
| NAME | DATE |
| | |
| | |
| | |
| | |
| PS&E RJD | 04/18/07 |
| FINAL PLAN | 05/11/04 |
| PREFINAL PLAN | 03/01/04 |
| PRELIMINARY | 11/17/03 |

ILLINOIS DEPARTMENT OF TRANSPORTATION
FAI ROUTE 74 ( I-74)

# LANDSCAPE - LAYOUT 1

DRAWN BY: KC/DL
DATE: 07/16/2004
CHECKED BY: JB