	SECTION	COUNTY	TOTAL SHEETS	SHEET NO.
	00-00048-00-BT	COOK	39	13
STA. 9+95		TO STA. 31+58		
FED. ROAD DIST. NO. 1	ILLINOIS	FED. AID PROJECT		

CONTRACT NO. 83864

0 30 60

PLAN SCALE: 1"=30'

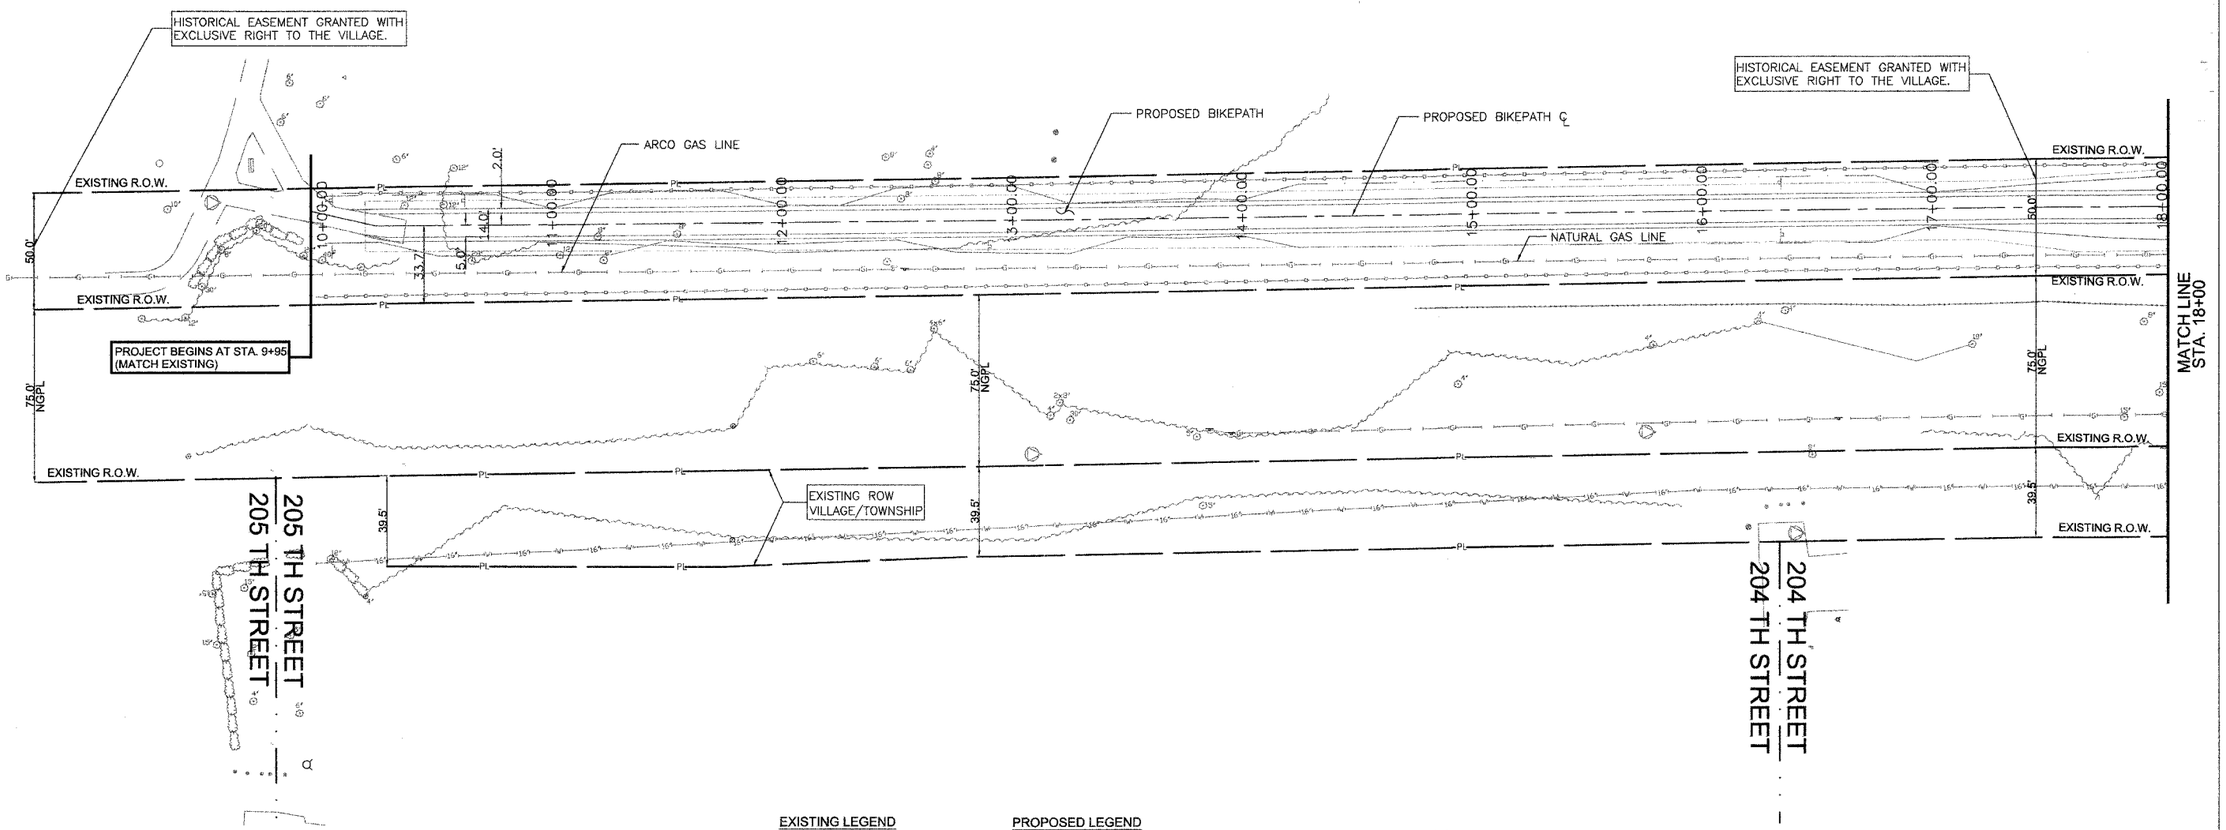

EXISTING LEGEND

- TREES
- WATER
- BEAN FIELD LINE
- GAS
- CORN FIELD LINE
- FIRE HYDRANT
- PROPERTY LINE
- EXISTING R.O.W.
- FLOOD PLAINE

PROPOSED LEGEND

- BOLLARDS
- PROPOSED BRIDGE
- TEMPORARY SILT FENCE
- BORING LOCATION
- PROPOSED BIKE PATH
- PROPOSED EASEMENT LIMITS
- PROPOSED PERMANENT EASEMENT

TOTAL PROPOSED PERMANENT EASEMENT
A = 0.60 AC
A = 26,095 SQ FT

REVISIONS NAME	DATE

ILLINOIS DEPARTMENT OF TRANSPORTATION

PRESERVATION BIKE PATH

RIGHT OF WAY 9+95.00 - 18+00.00

SCALE: 1"=30' DRAWN BY: CC

DATE: MAY 04, 2007 CHECKED BY: SC

TERRA ENGINEERING LTD.
505 N. LASALLE SUITE 250
CHICAGO, IL 60610
(312)467-0123