CONTRACT NO. 83964

F.A.U. RTE.	SECTION	COUNTY	TOTAL SHEETS	SHEET NO.
3509	CO-00173-00-FP	COOK	246	165
STA. 1076+00		TO STA.1100+00		
FED. ROAD DIST. NO. 7	ILLINOIS	FED. AID PROJECT		

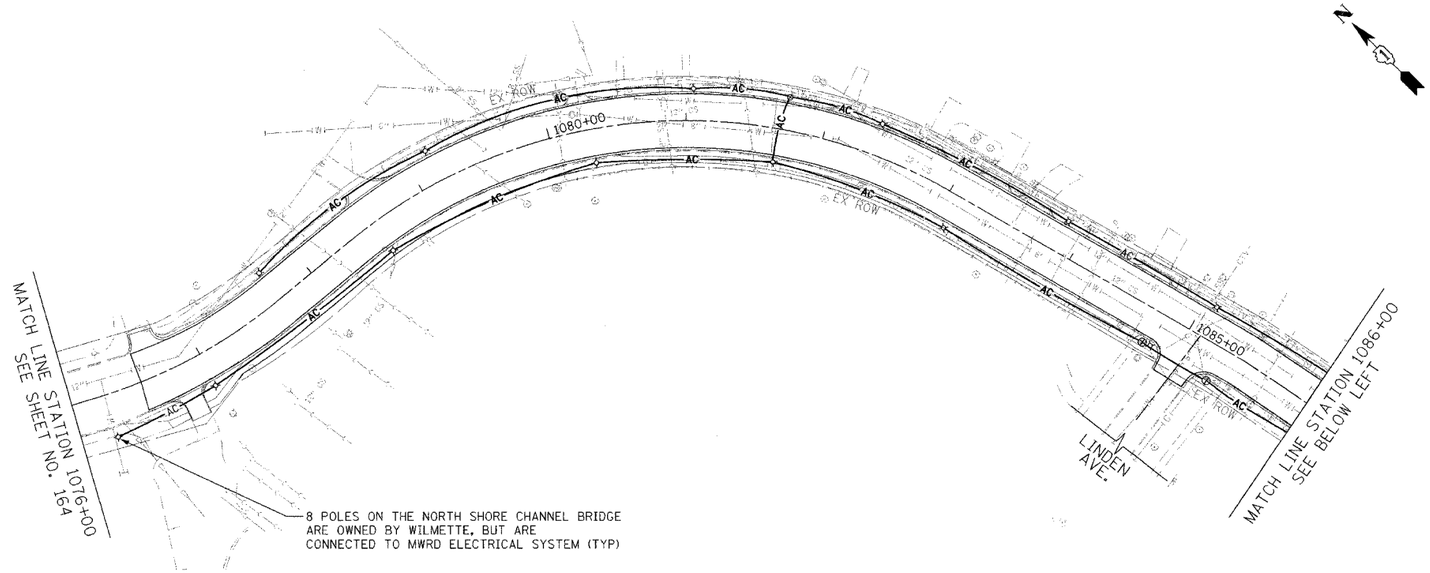

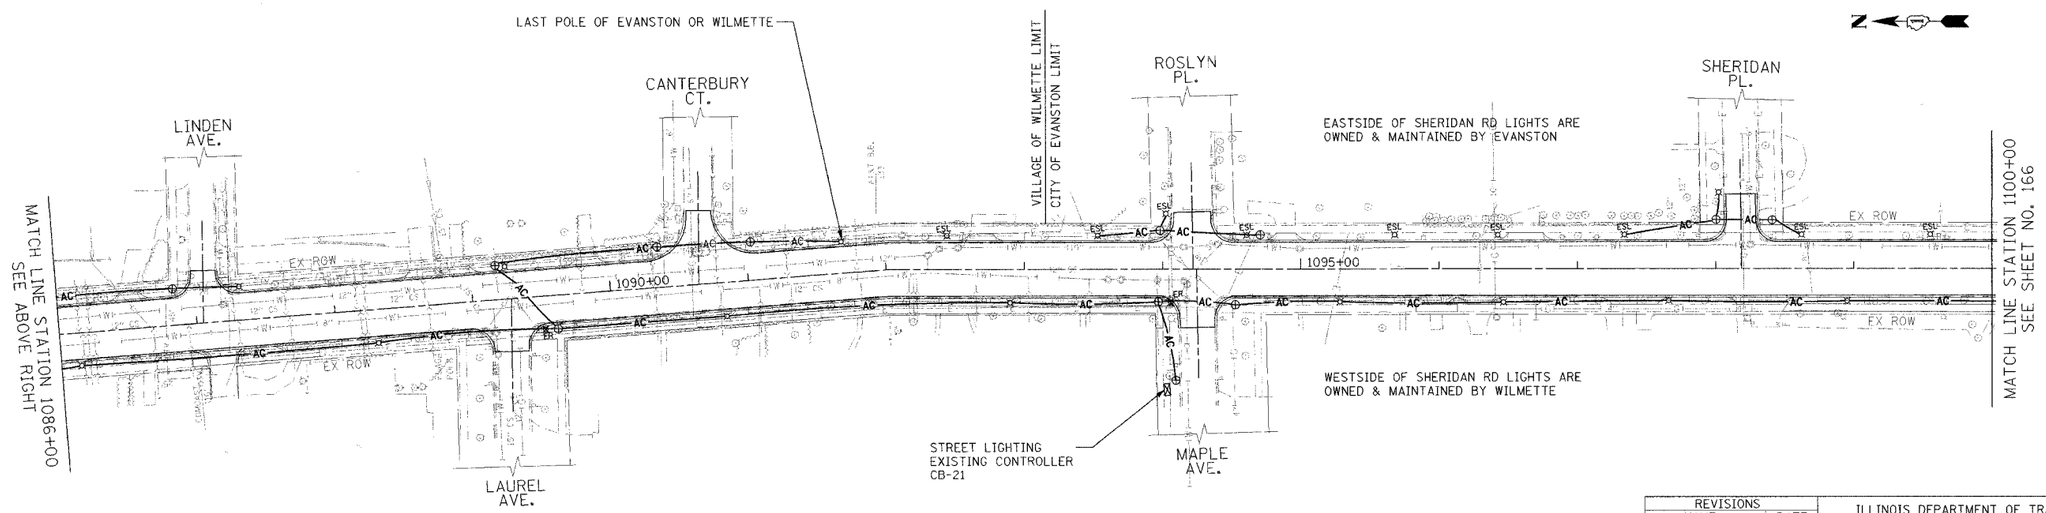

REVISIONS	
NAME	DATE

ILLINOIS DEPARTMENT OF TRANSPORTATION

EXISTING & TEMPORARY LIGHTING PLAN

SHERIDAN ROAD

STATION 1076+00 TO STATION 1100+00

50' 0 50'
HORIZ. 1"=50'

DATE 7/30/07
DRAWN BY AJP
CHECKED BY RJG

TranSystems
1051 PERIMETER DRIVE, SUITE 1025
SCHAUMBURG, ILLINOIS 60173
(847) 605-9600

PLOT DATE = 8/6/2007
FILE NAME = c:\pwdata\2006\cos\SHEET\Ex_lgtg.dgn
PLOT SCALE = 50.0000 ' / in.
USER NAME = mgonzalez