CONTRACT NO. 87349

F.A.S. RTE.	SECTION	COUNTY	TOTAL SHEETS	SHEET NO.
268	07-00644-00-BR	LA SALLE	13	1

STATE OF ILLINOIS
DEPARTMENT OF TRANSPORTATION
DIVISION OF HIGHWAYS

PLANS FOR PROPOSED FEDERAL AID HIGHWAY

FAS 268 (MAIN STREET/CH 15)
SECTION 07-00644-00-BR
PROJECT BRS-268(110)
LA SALLE COUNTY
C-93-060-07

INDEX OF SHEETS

1. COVER SHEET
2. TYPICAL SECTIONS
3. SUMMARY OF QUANTITIES & GENERAL NOTES
4. SCHEDULE OF QUANTITIES
5. PLAN AND PROFILE
6-7. TRAFFIC CONTROL PLANS
8. CULVERT DETAILS
9-10. UTILITY RELOCATION DETAILS
11-12. CROSS SECTIONS
13. SOIL BORINGS

HIGHWAY STANDARDS

000001-04 STANDARD SYMBOLS, ABBREVIATIONS AND PATTERNS
542601 REINFORCED CONCRETE PIPE ELBOW
602301-01 INLET, TYPE A
604051-02 FRAME AND GRATE, TYPE 11
606001-03 CONCRETE CURB, TYPE B AND COMBINATION CONCRETE CURB AND GUTTER
664001-01 CHAIN LINK FENCE
701321-08 LANE CLOSURE, 2L, 2W, BRIDGE REPAIR WITH BARRIER
701501-03 URBAN LANE CLOSURE, 2L, 2W, UNDIVIDED
701801-03 LANE CLOSURE, MULTILANE 1W OR 2W CROSSWALK OR SIDEWALK CLOSURE
702001-06 TRAFFIC CONTROL DEVICES
704001-03 TEMPORARY CONCRETE BARRIER
780001-01 TYPICAL PAVEMENT MARKINGS

LOCATION OF SECTION INDICATED THUS: -

DESIGN FUNCTIONAL CLASSIFICATION: ARTERIAL
ADT 4200 (2006)
B 5100 (2019)
DESIGN SPEED: 30 MPH

R. 4 E. 3RD P.M.

T. 33 N.

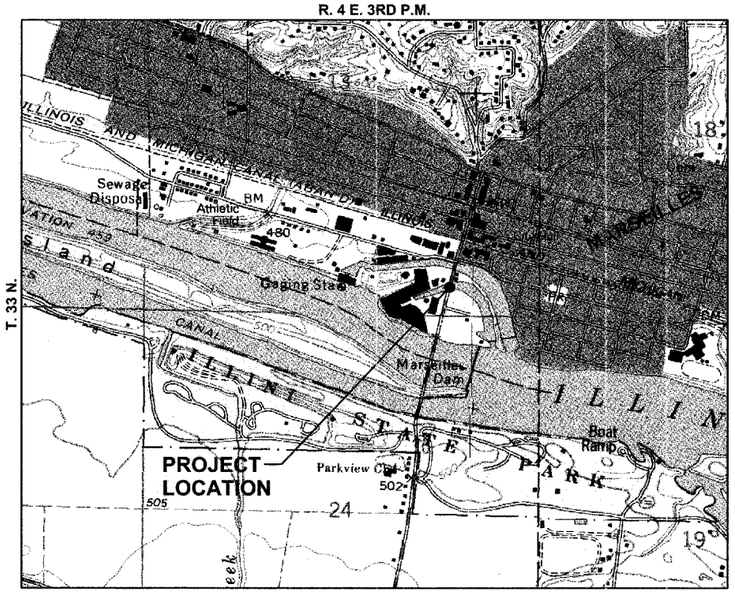

LOCATION MAP
(NOT TO SCALE)

GROSS LENGTH OF IMPROVEMENT = 116.87' (0.022 MILES)
NET LENGTH OF IMPROVEMENT = 116.87' (0.022 MILES)

MICROFILMED _____
REEL NUMBER _____
AWARDED _____
RESIDENT ENGINEER _____
AS BUILT CHANGES WERE MADE
ON THE FOLLOWING SHEETS _____

0 50' 100' — 1"= 20'

FULL SIZE PLANS HAVE BEEN PREPARED USING STANDARD ENGINEERING SCALES. REDUCED SIZED PLANS WILL NOT CONFORM TO STANDARD SCALES. IN MAKING MEASUREMENTS ON REDUCED PLANS, THE ABOVE SCALES MAY BE USED.

J.U.L.I.E.
JOINT UTILITY LOCATION INFORMATION FOR EXCAVATION
1-800-892-0123

DISTRICT 3 NO. (815) 434-6131

TOWNSHIP: FALL RIVER

CONTRACT NO. 87349

07-02-07
date

JAMES K. CLINARD
LICENSED PROFESSIONAL ENGINEER NO. 062-041793
STATE OF ILLINOIS
expires 11-30-2007

signature

PROFESSIONAL DESIGN FIRM
LICENSE NO. 184-001717

CHAMLIN & ASSOCIATES
PERU ILLINOIS MORRIS

STATE OF ILLINOIS
DEPARTMENT OF TRANSPORTATION
DIVISION OF HIGHWAYS

SUBMITTED 7-2 2007
LOCAL AGENCY

7-5 2007
DISTRICT LOCAL ROADS AND STREETS ENGINEER

APPROVED 7-5 2007
DEPUTY DIRECTOR OF HIGHWAYS, REGION 2 ENGINEER

PRINTED BY THE AUTHORITY OF THE STATE OF ILLINOIS

• DATE • 04/07
COVER.DWG