FA-RTE	SECTION	COUNTY	TOTAL SHEET	SHEET NO
03-00026-00-PK		MADISON	33	16

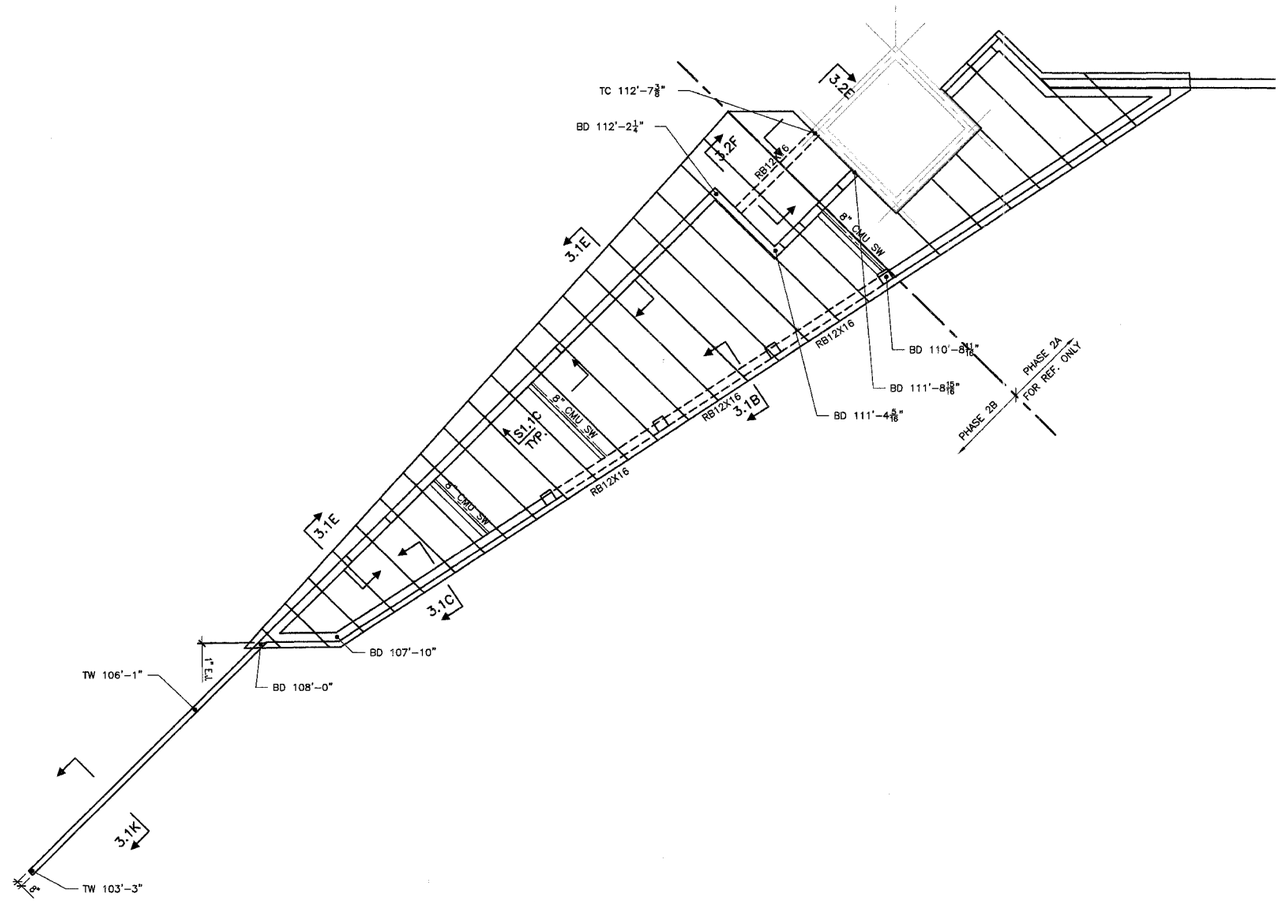

NORTH

ROOF PLAN

1/8"=1'-0

NOTES:

1. ROOF CONSTR: RIGID INSULATION ON 4'-0"X8" DP. (MAX.) PRESTRESSED HOLLOW CORE NORM. WT. CONC. SLAB. (TYPE 4HC8-66-S OR APPROVAL EQUAL), TOP OF SLAB VARIES
   DESIGN CRITERIA: DL = 20PSF
   LL = 30PSF
2. ALL EMBEDS ARE GALVANIZED WHERE EXPOSED.
3. PRECAST CONTRACTOR TO PROVIDE CONNECTION BETWEEN WALL PANEL TO WALL PANEL, WALL PANEL TO COL. FOR 200 lbs/ft IN BOTH DIRECTIONS.
4. PRECASTER IS RESPONSIBLE FOR COORDINATIING FABRICATION OF CONCRETE PANELS WITH LOCATION OF ALL ELECTRICAL, MECHANICAL, AND PLUMBING DEVICES. PANELS SHOULD BE DESIGNED TO INCLUDE ALL KNOCKOUTS AND VOIDS REQUIRED FOR DUCTWORK AND JUNCTION BOXES. THEY SHOULD ALSO INCLUDE CONDUIT FOR THE WIRING OF ALL DEVICES.

These drawings are the property of SSE Inc. They are furnished as contract documents only. Their use for reproducibles for shop drawings is permitted, except for use as anchor setting plans, if approved by the Engineer, but at the users risk. The user shall remove all seals, firm names, titles, and sheet numbers, and shall assume full responsibility for their accuracy, completeness and status.

The seal(s) and signature(s) apply only to the document to which they are affixed, and expressly disclaim any responsibility for all other plans, specifications, estimates, reports or other documents or instruments relating to or intended to be used for any part or parts of the architectural or engineering project.

SSE PROJECT NO: 02111 PHASE 2B

KAI
211 N. Broadway
Suite 1900
St. Louis, MO
63102
(314) 241-8188
FAX (314) 241-0125

PHASE 2B
LEWIS AND CLARK MEMORIAL TOWER
VILLAGE OF HARTFORD, ILLINOIS
HARTFORD, ILLINOIS 62049

SHEET TITLE: ROOF PLAN

REV. NO.	REMARKS	DATE

KENNEDY PROJECT NO
KAI# 10-02048

ISSUE DATE
03-JUNE-05

SHEET NO
S2.2B

©2005 KENNEDY ASSOCIATES INCORPORATED