F.A. RTE.	SECTION	COUNTY	TOTAL SHEETS	SHEET NO.
	03-00026-00-PK	MADISON	38	23

FEDERAL AID PROJECT

Note: Precaster is responsible for coordinating fabrication of concrete panels with location of all electrical, mechanical, and plumbing devices. Panels should be designed to include all knockouts and voids required for ductwork and junction boxes. They should also include conduit for the wiring of all such devices.

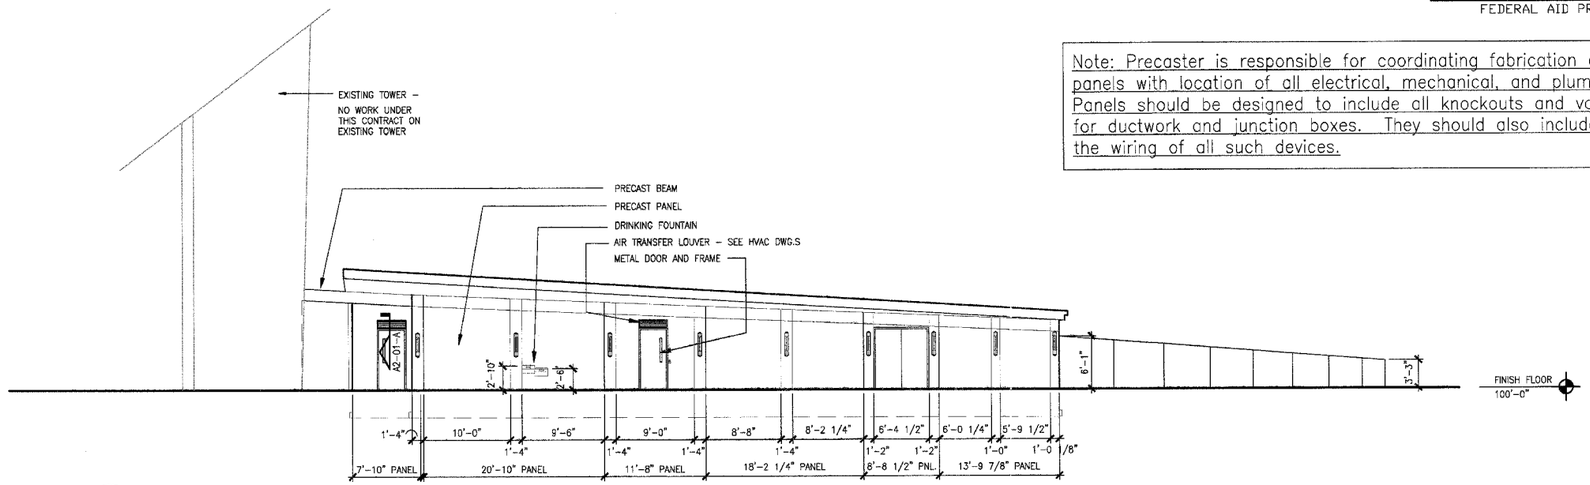

A ELEVATION
1/8"=1'-0"

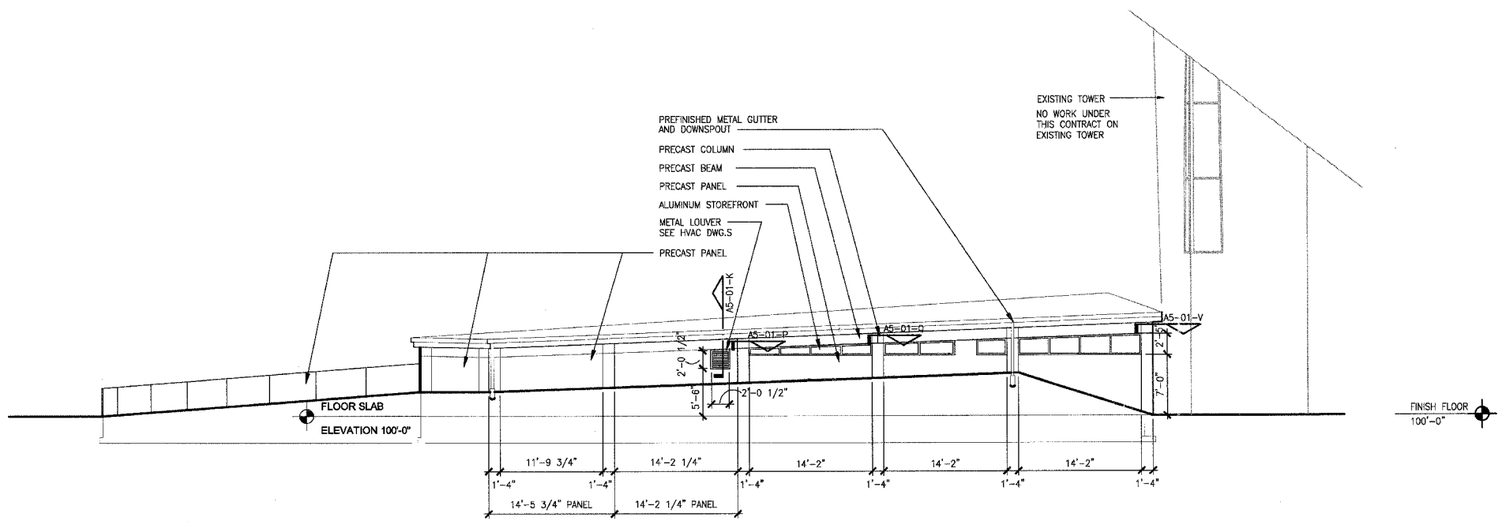

B ELEVATION
1/8"=1'-0"

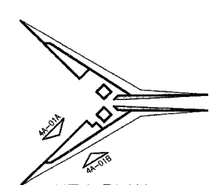

KEY PLAN

211 N. Broadway
Suite 1000
St. Louis, MO
63102
(314) 241-6188
FAX (314) 241-0125
KAI

PHASE 2B
LEWIS AND CLARK MEMORIAL TOWER
VILLAGE OF HARTFORD, ILLINOIS
HARTFORD, ILLINOIS 62049

SHEET TITLE:
EXTERIOR ELEVATIONS

REV. NO.	REMARKS	DATE

KENNEDY PROJECT NO
KAI# 10-02048

ISSUE DATE
12-JULY-05

SHEET NO
A4-01

© 2005 KENNEDY ASSOCIATES INCORPORATED

P:\2002\10-02048\CADD\SC\PHASE-2A2B\A4-01.DWG | 12/27/2005 8:40:36 AM | Xref's: B5-ELEV 1B2A3BC2L | Images: none