CONTRACT NO. 98963

F.A.I. RTE.	SECTION	COUNTY	TOTAL SHEETS	SHEET NO.
57/64	(41-3)HBK	JEFFERSON	518	374
STA. 403+50.00	TO STA. 404+50.00			
FED. ROAD DIST. NO.	ILLINOIS	FED. AID PROJECT		

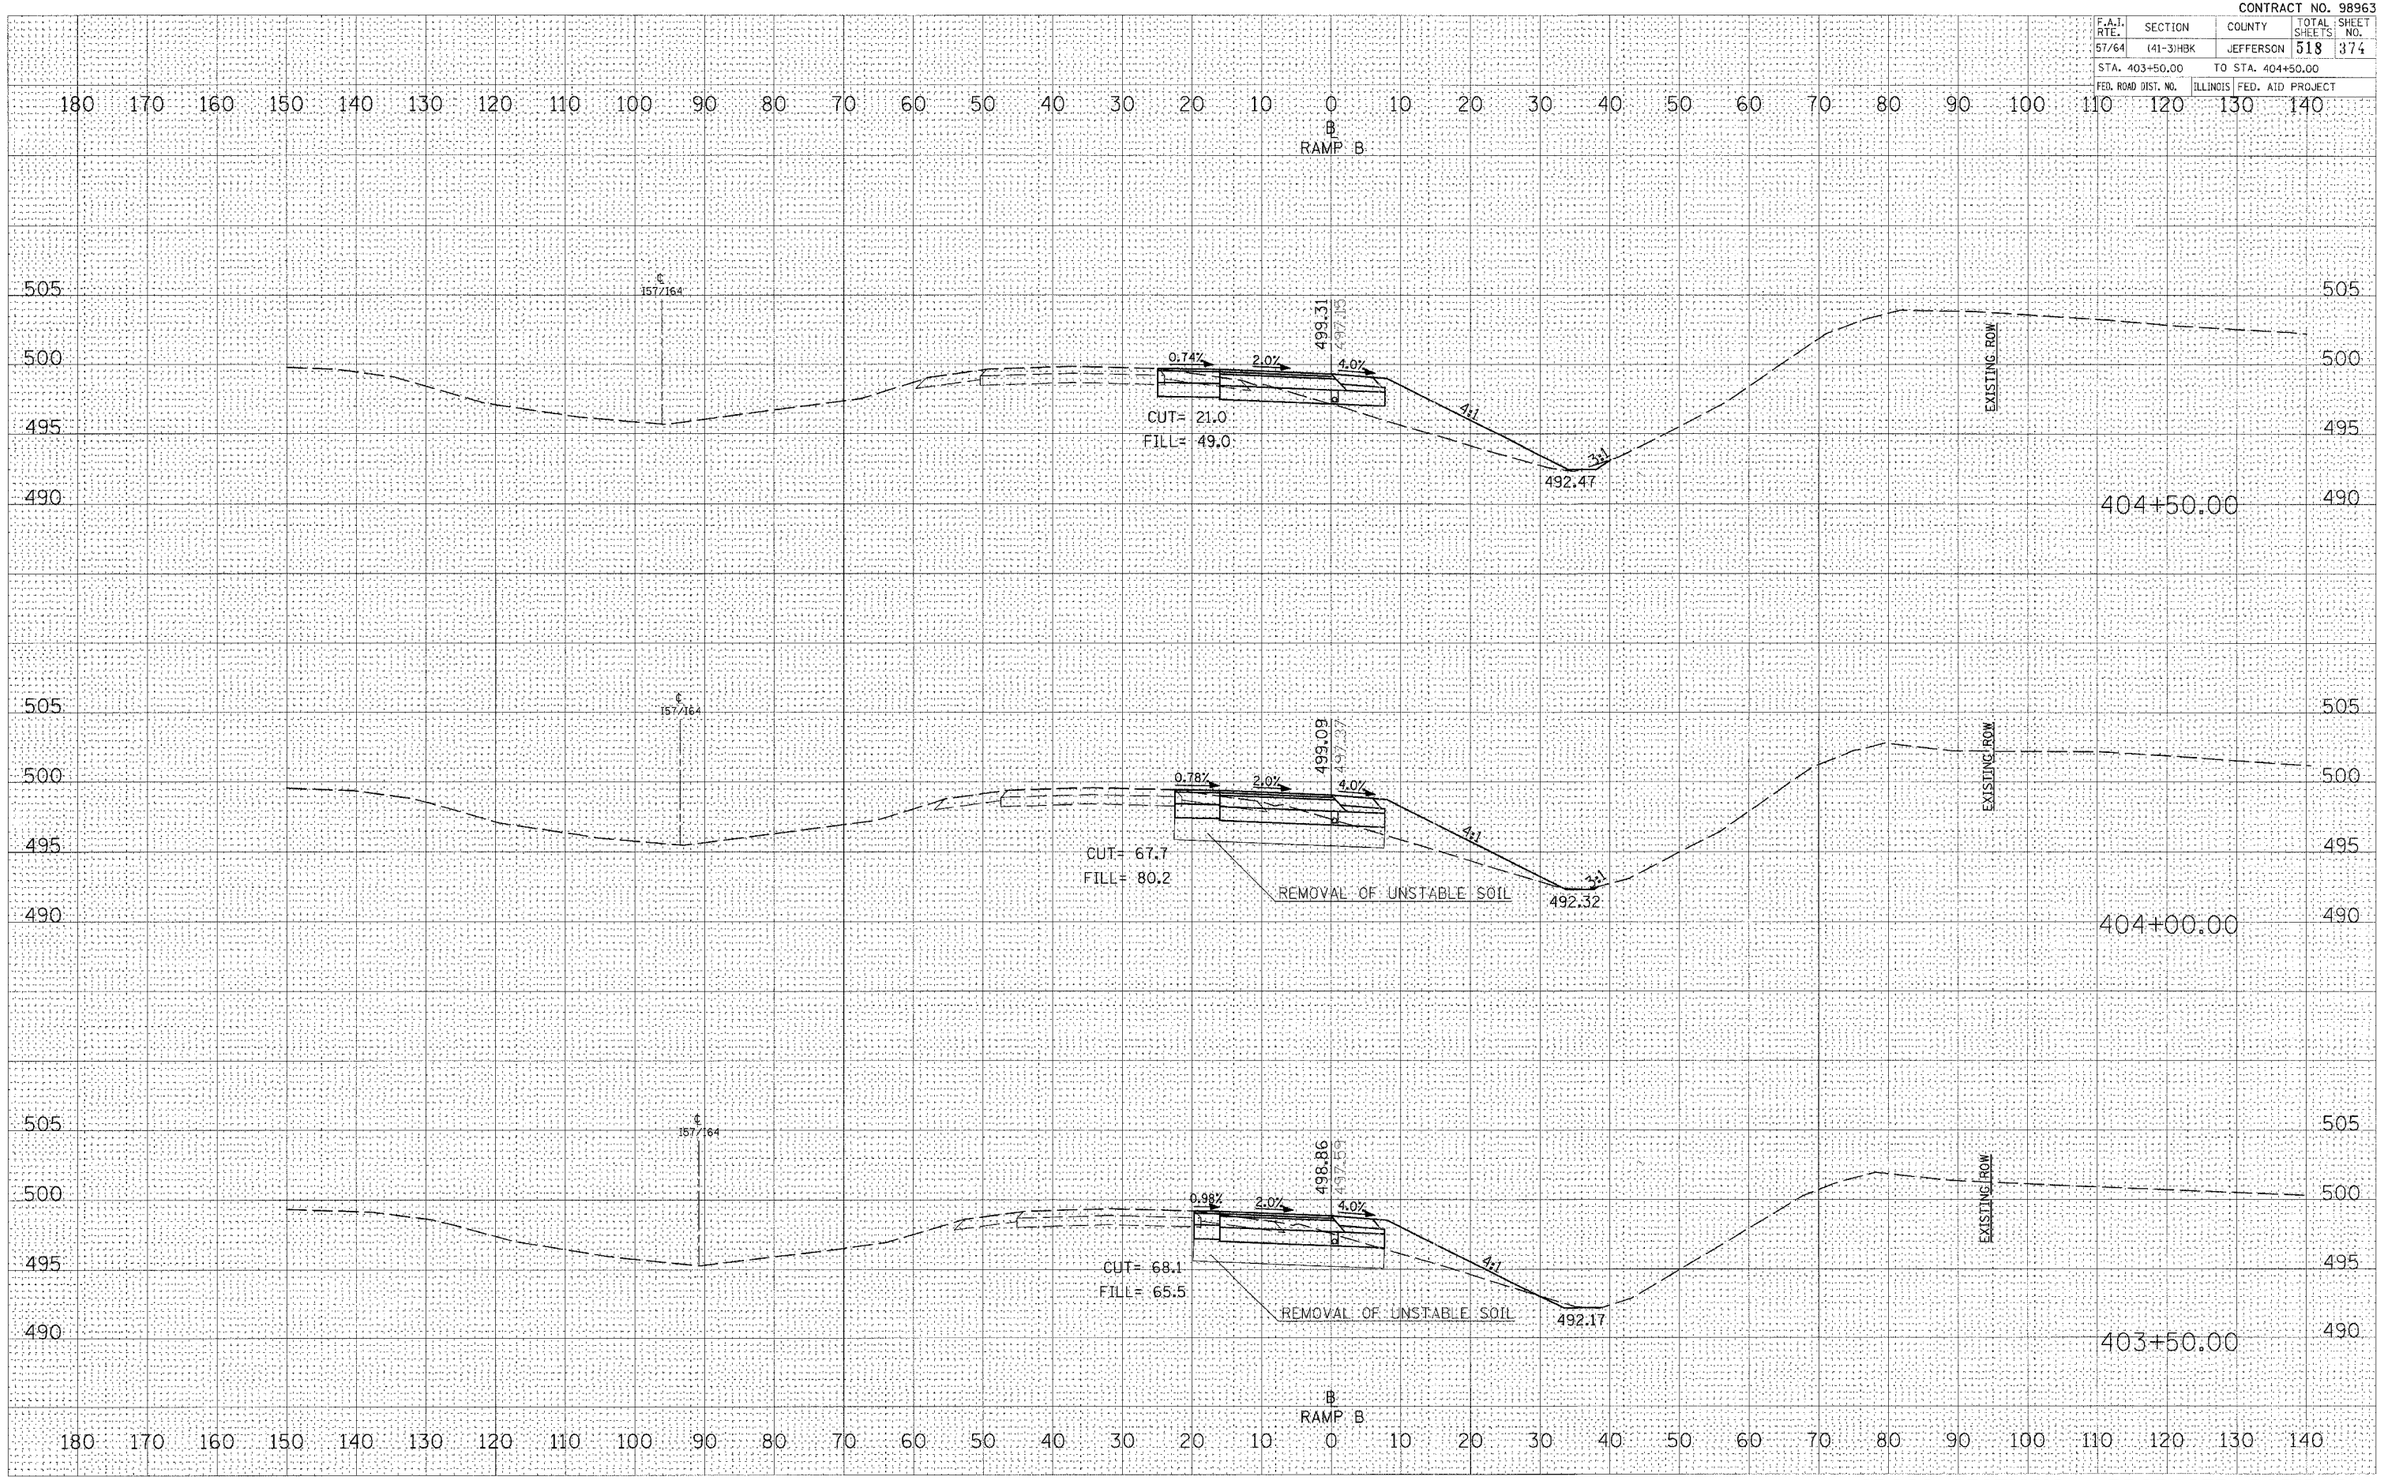

CROSS SECTIONS – PROPOSED RAMP B

FINAL SURVEY — NOTE INDEX — NO. — DATE — BY
SURVEYED — PLOTTED — DRAWN — TRACED — AREAS — AREAS CHECKED

ORIGINAL SURVEY — SURVEYED — PLOTTED — DRAWN — TRACED — AREAS — AREAS CHECKED — NO. — DATE — BY

PLOT DATE = 29-JUL-2022 11:45 AM
FILE NAME = R:\SDL\Projects\2019\IDOT RAMPS\Roadway\Design\
PLOT SCALE = 10.0000 ' / IN.
USER NAME = Ket