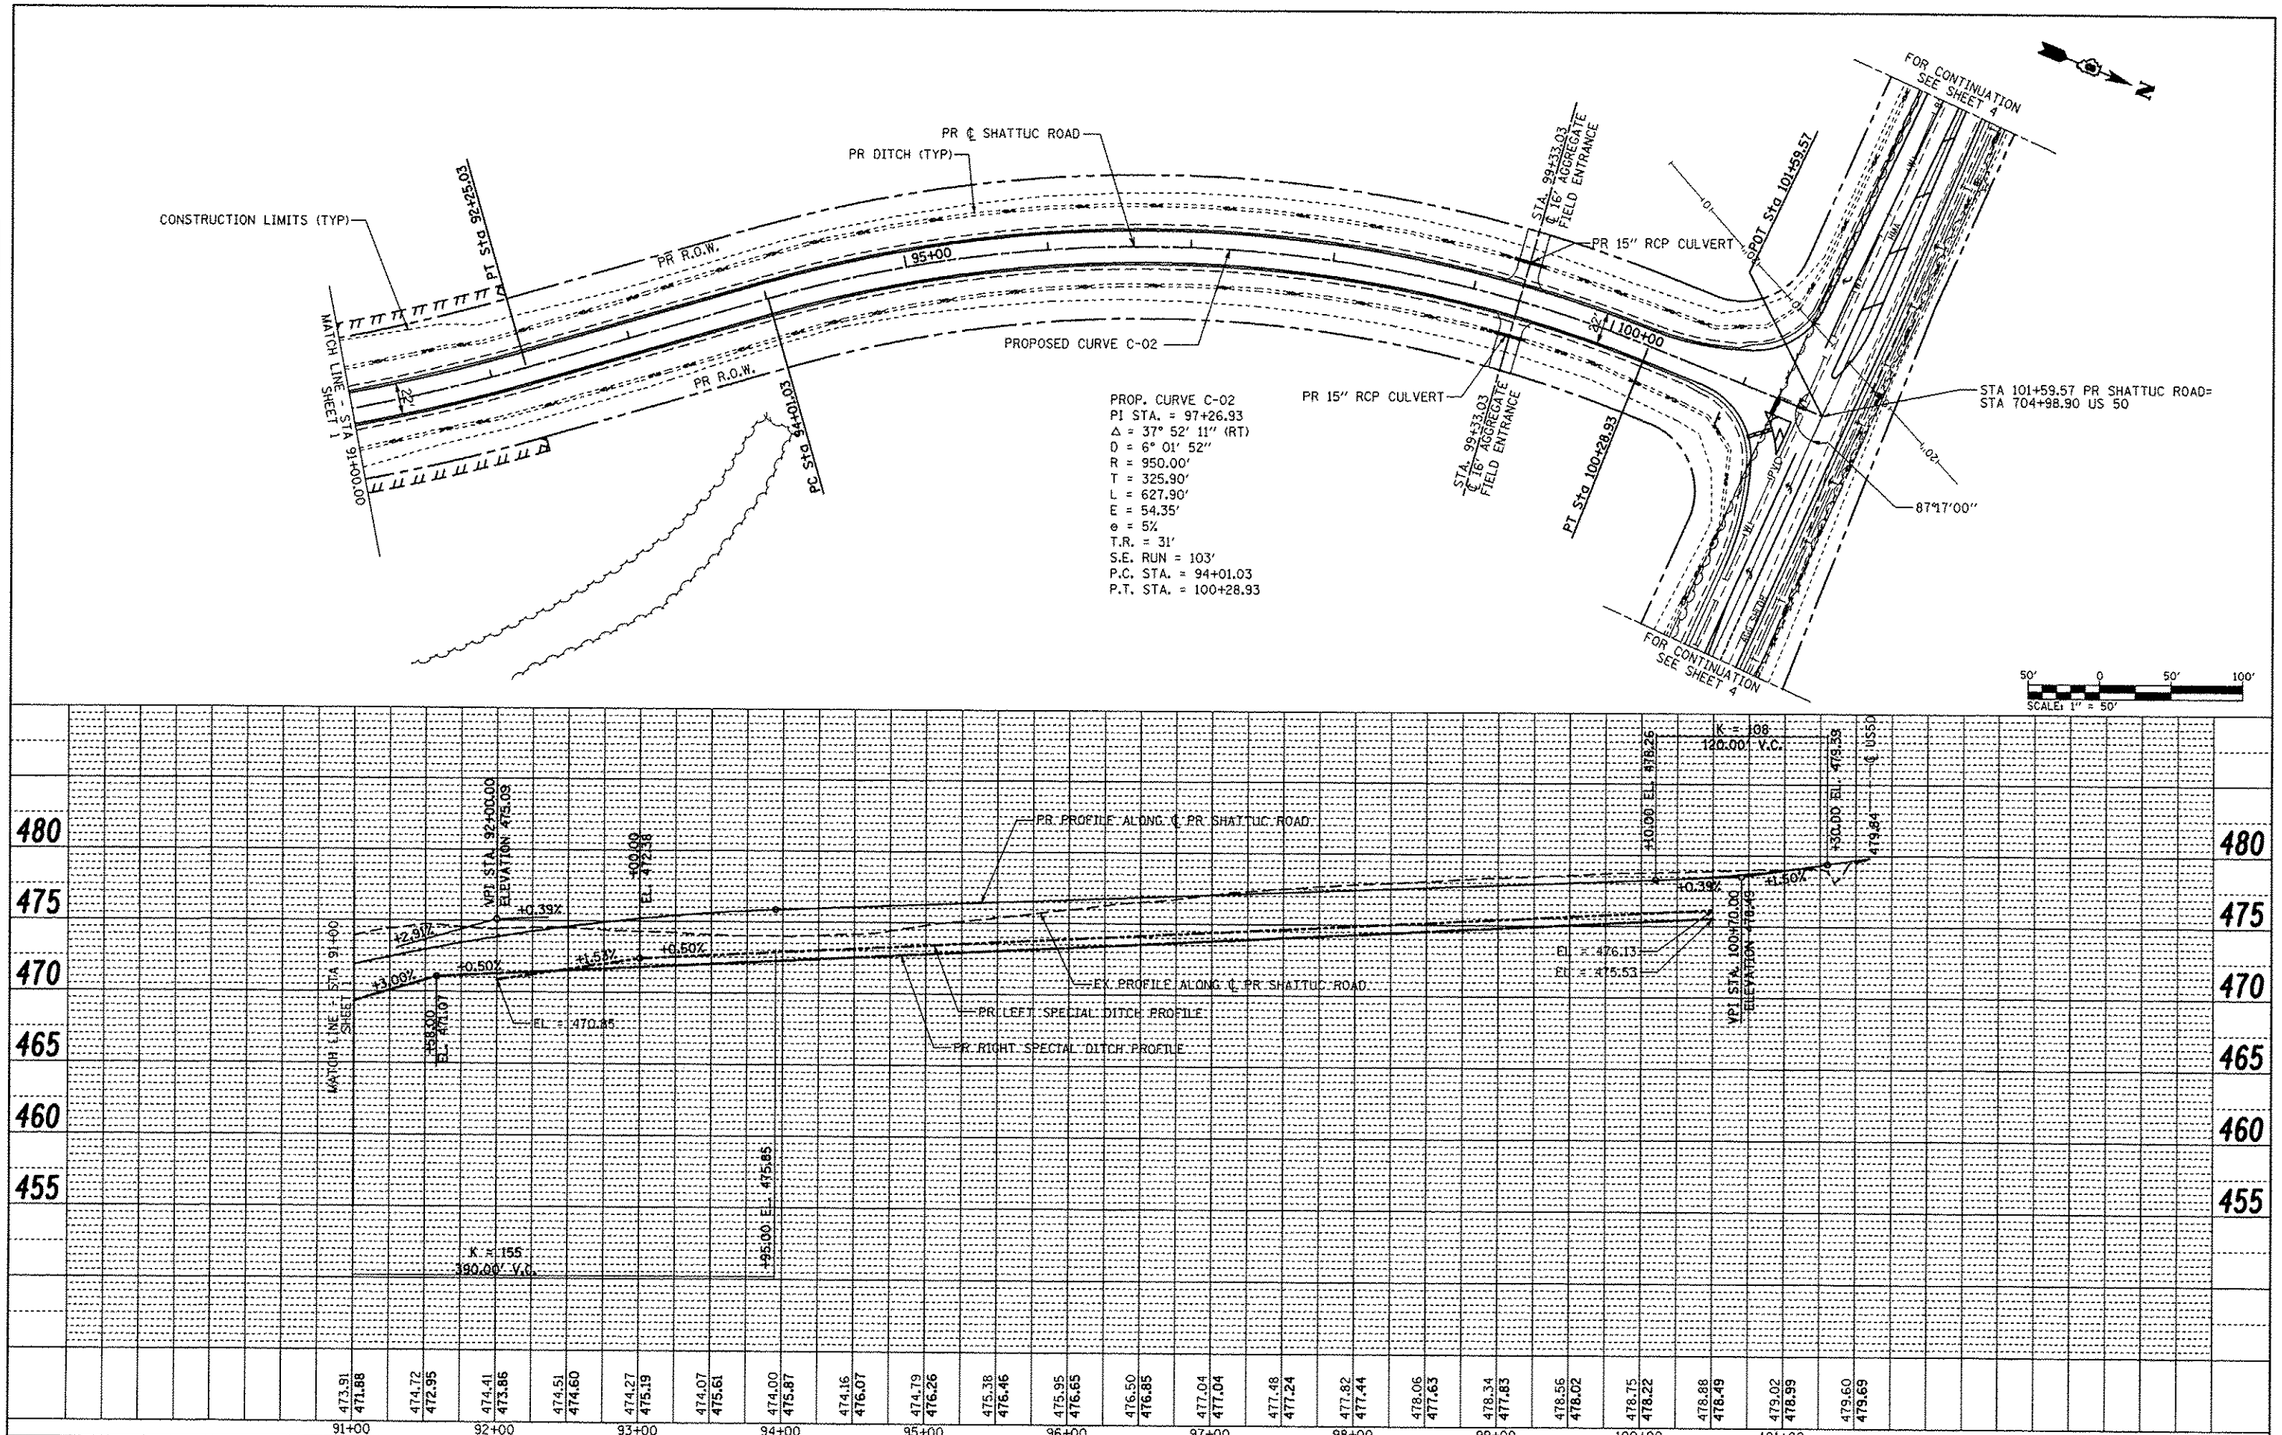

PLAN — NOTE BOOK NO. — SURVEYED — PLOTTED — ALIGNMENT CHECKED — RT. OF WAY CHECKED — CADD FILE NAME — BY — DATE

PROFILE — NOTE BOOK NO. — SURVEYED — PLOTTED — GRADES CHECKED — B.M. NOTED — STRUCTURE NOTATNS CHKD — BY — DATE

FILE NAME = o:\pw_work\pwidot\bergmd\d0309075\D076D53-sht-plnprf2.dgn	USER NAME = bergmd	DESIGNED - DJO	REVISED -
		DRAWN - DMW	REVISED -
	PLOT SCALE = 100.0000 ' / in.	CHECKED -	REVISED -
	PLOT DATE = 6/15/2012	DATE -	REVISED -

STATE OF ILLINOIS
DEPARTMENT OF TRANSPORTATION

SHATTUC ROAD REALIGNMENT
PLAN AND PROFILE

SCALE: 1"=50' | SHEET NO. 2 OF 4 SHEETS | STA. 91+00 TO STA. 101+59.57

F.A.P. RTE.	SECTION	COUNTY	TOTAL SHEETS	SHEET NO.
327	21-1-1,27-1	CLINTON	96	16

CONTRACT NO. 76D53

ILLINOIS FED. AID PROJECT