FINAL SURVEY	
NOTE BOOK	
NO.	

	BY	DATE
SURVEYED		
PLOTTED		
TEMPLATE		
WORK		
AREAS CHECKED		

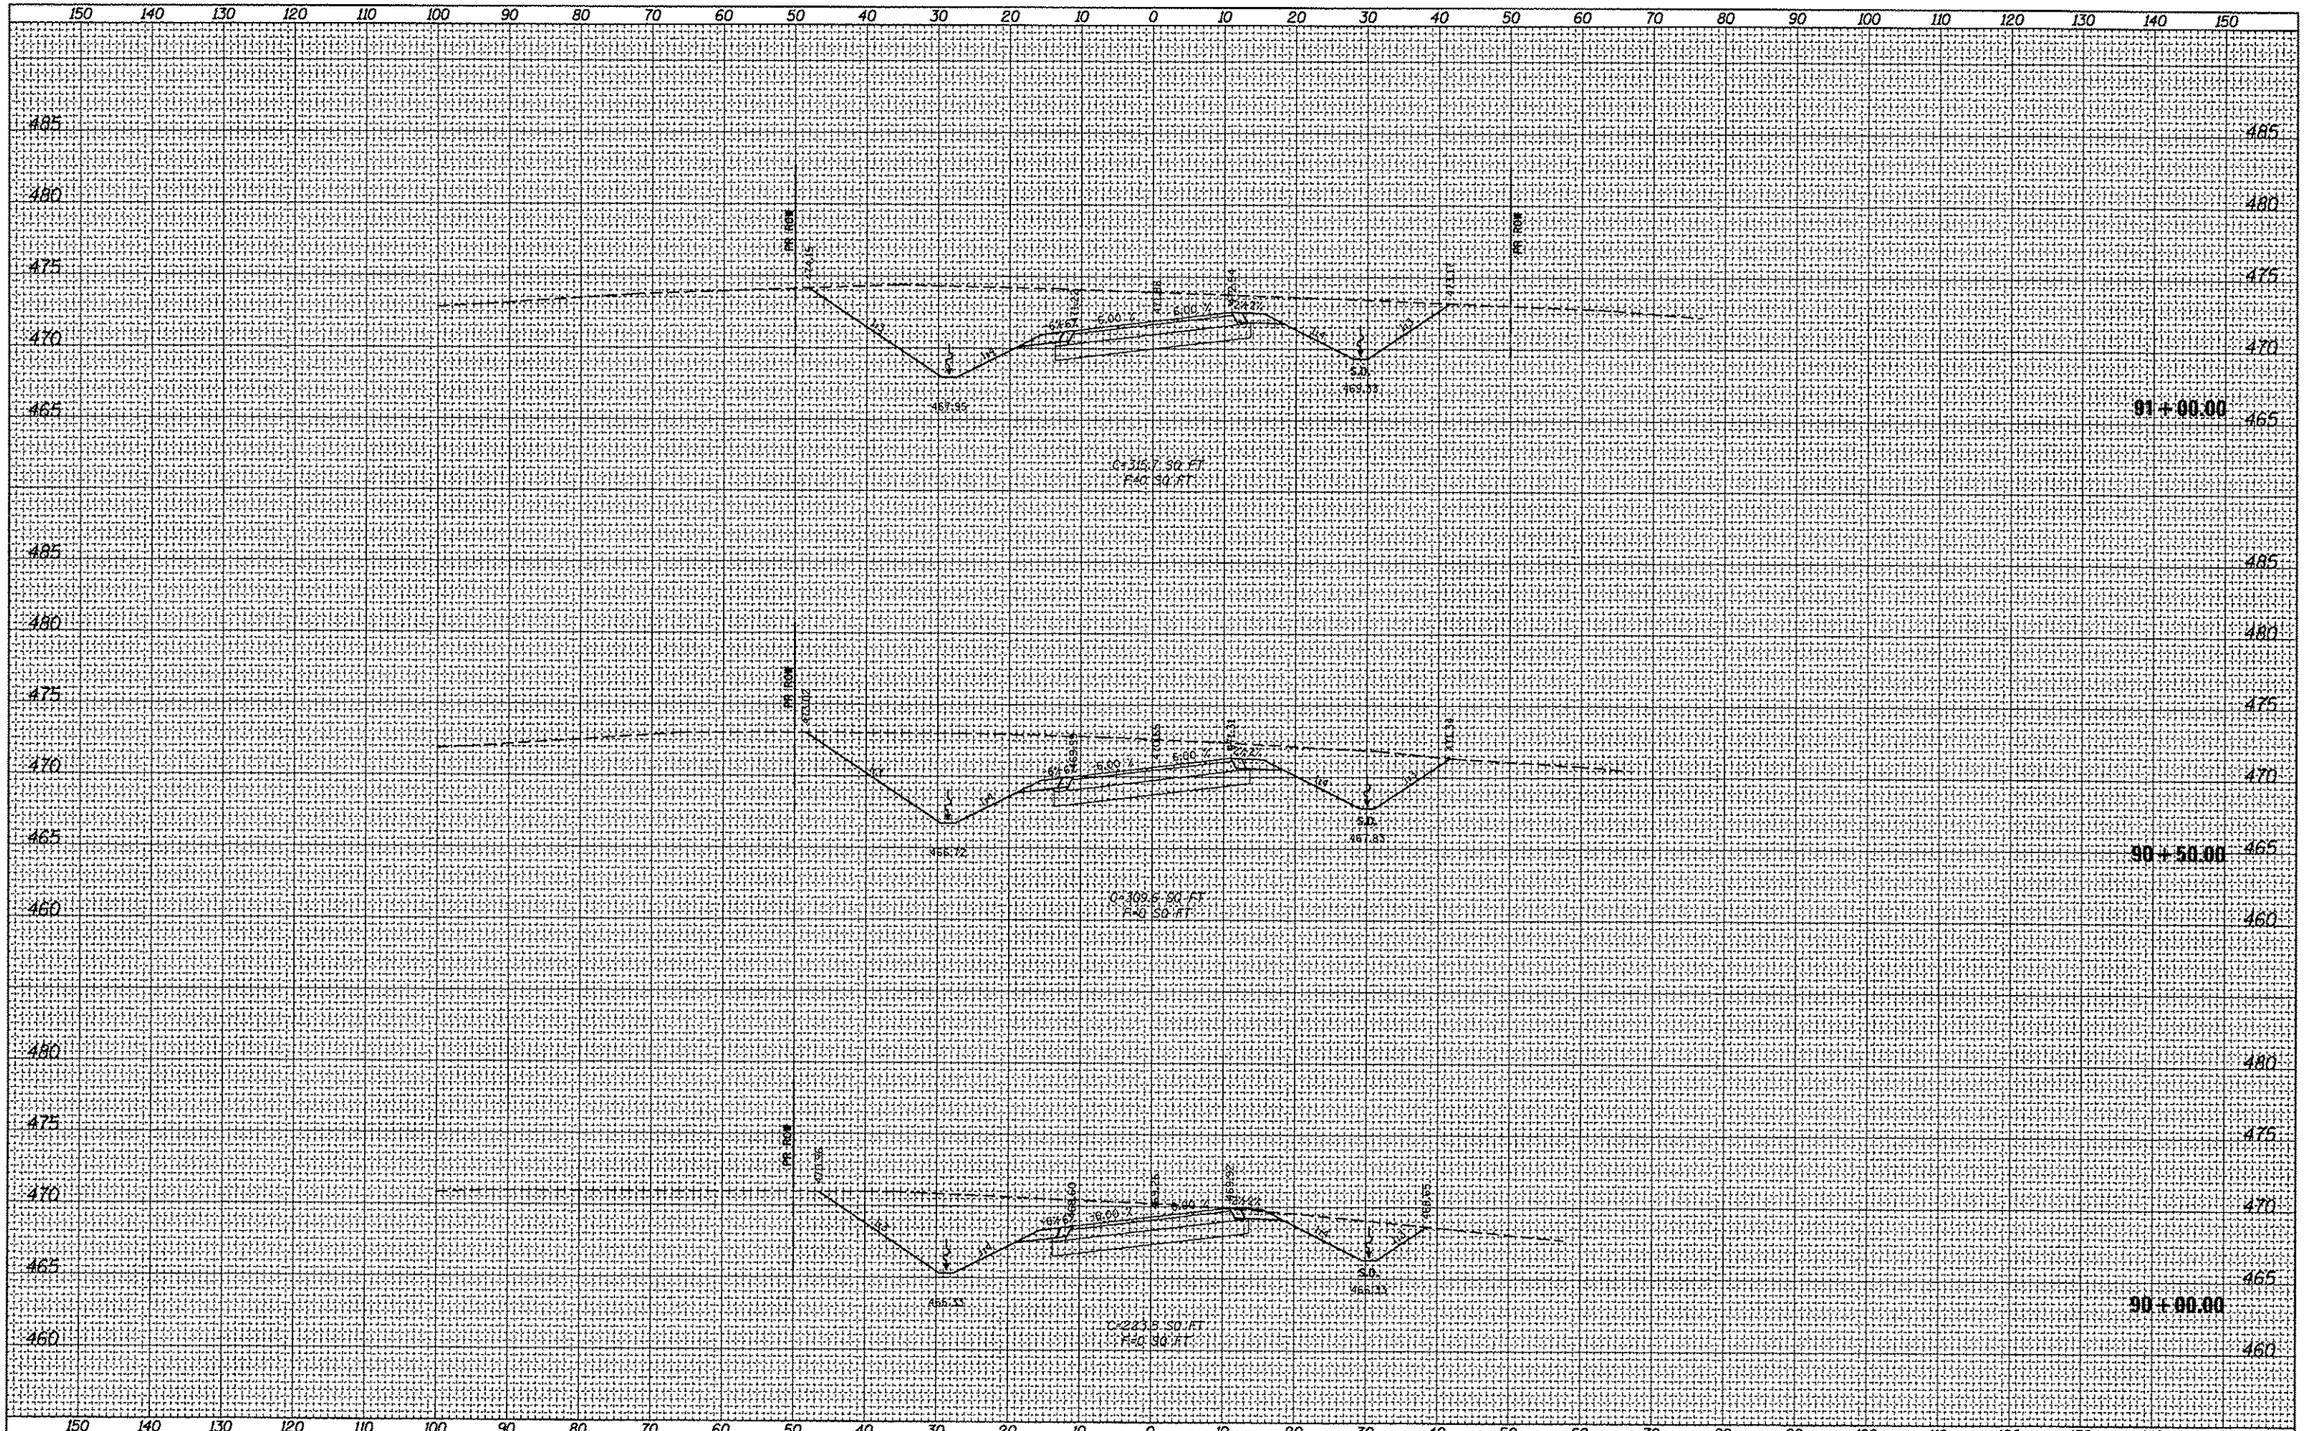

FILE NAME = c:\pw_work\pwidot\bargmd\d0389875\D076053-sht-ssshtl.dgn	USER NAME = bargmd	DESIGNED -	REVISED -
		DRAWN -	REVISED -
	PLOT SCALE = 20.0000 ' / in.	CHECKED -	REVISED -
	PLOT DATE = 6/15/2012	DATE -	REVISED -

STATE OF ILLINOIS
DEPARTMENT OF TRANSPORTATION

PROPOSED SHATTUC CROSS SECTIONS

SCALE: | SHEET 11 OF 21 SHEETS | STA. 90+00.00 TO STA. 91+00.00

F.A.P. RTE.	SECTION	COUNTY	TOTAL SHEETS	SHEET NO.
327	21-I-1, 27-I	CLINTON	96	46
		CONTRACT NO. 76053		
		ILLINOIS FED. AID PROJECT		