FINAL SURVEY	SURVEYED	BY	DATE
NOTE BOOK	PLOTTED		
NO.	TEMPLATE		
	AREAS		
	AREAS CHECKED		

ORIGINAL SURVEY	SURVEYED	BY	DATE
NOTE BOOK	PLOTTED		
NO.	TEMPLATE		
	AREAS		
	AREAS CHECKED		

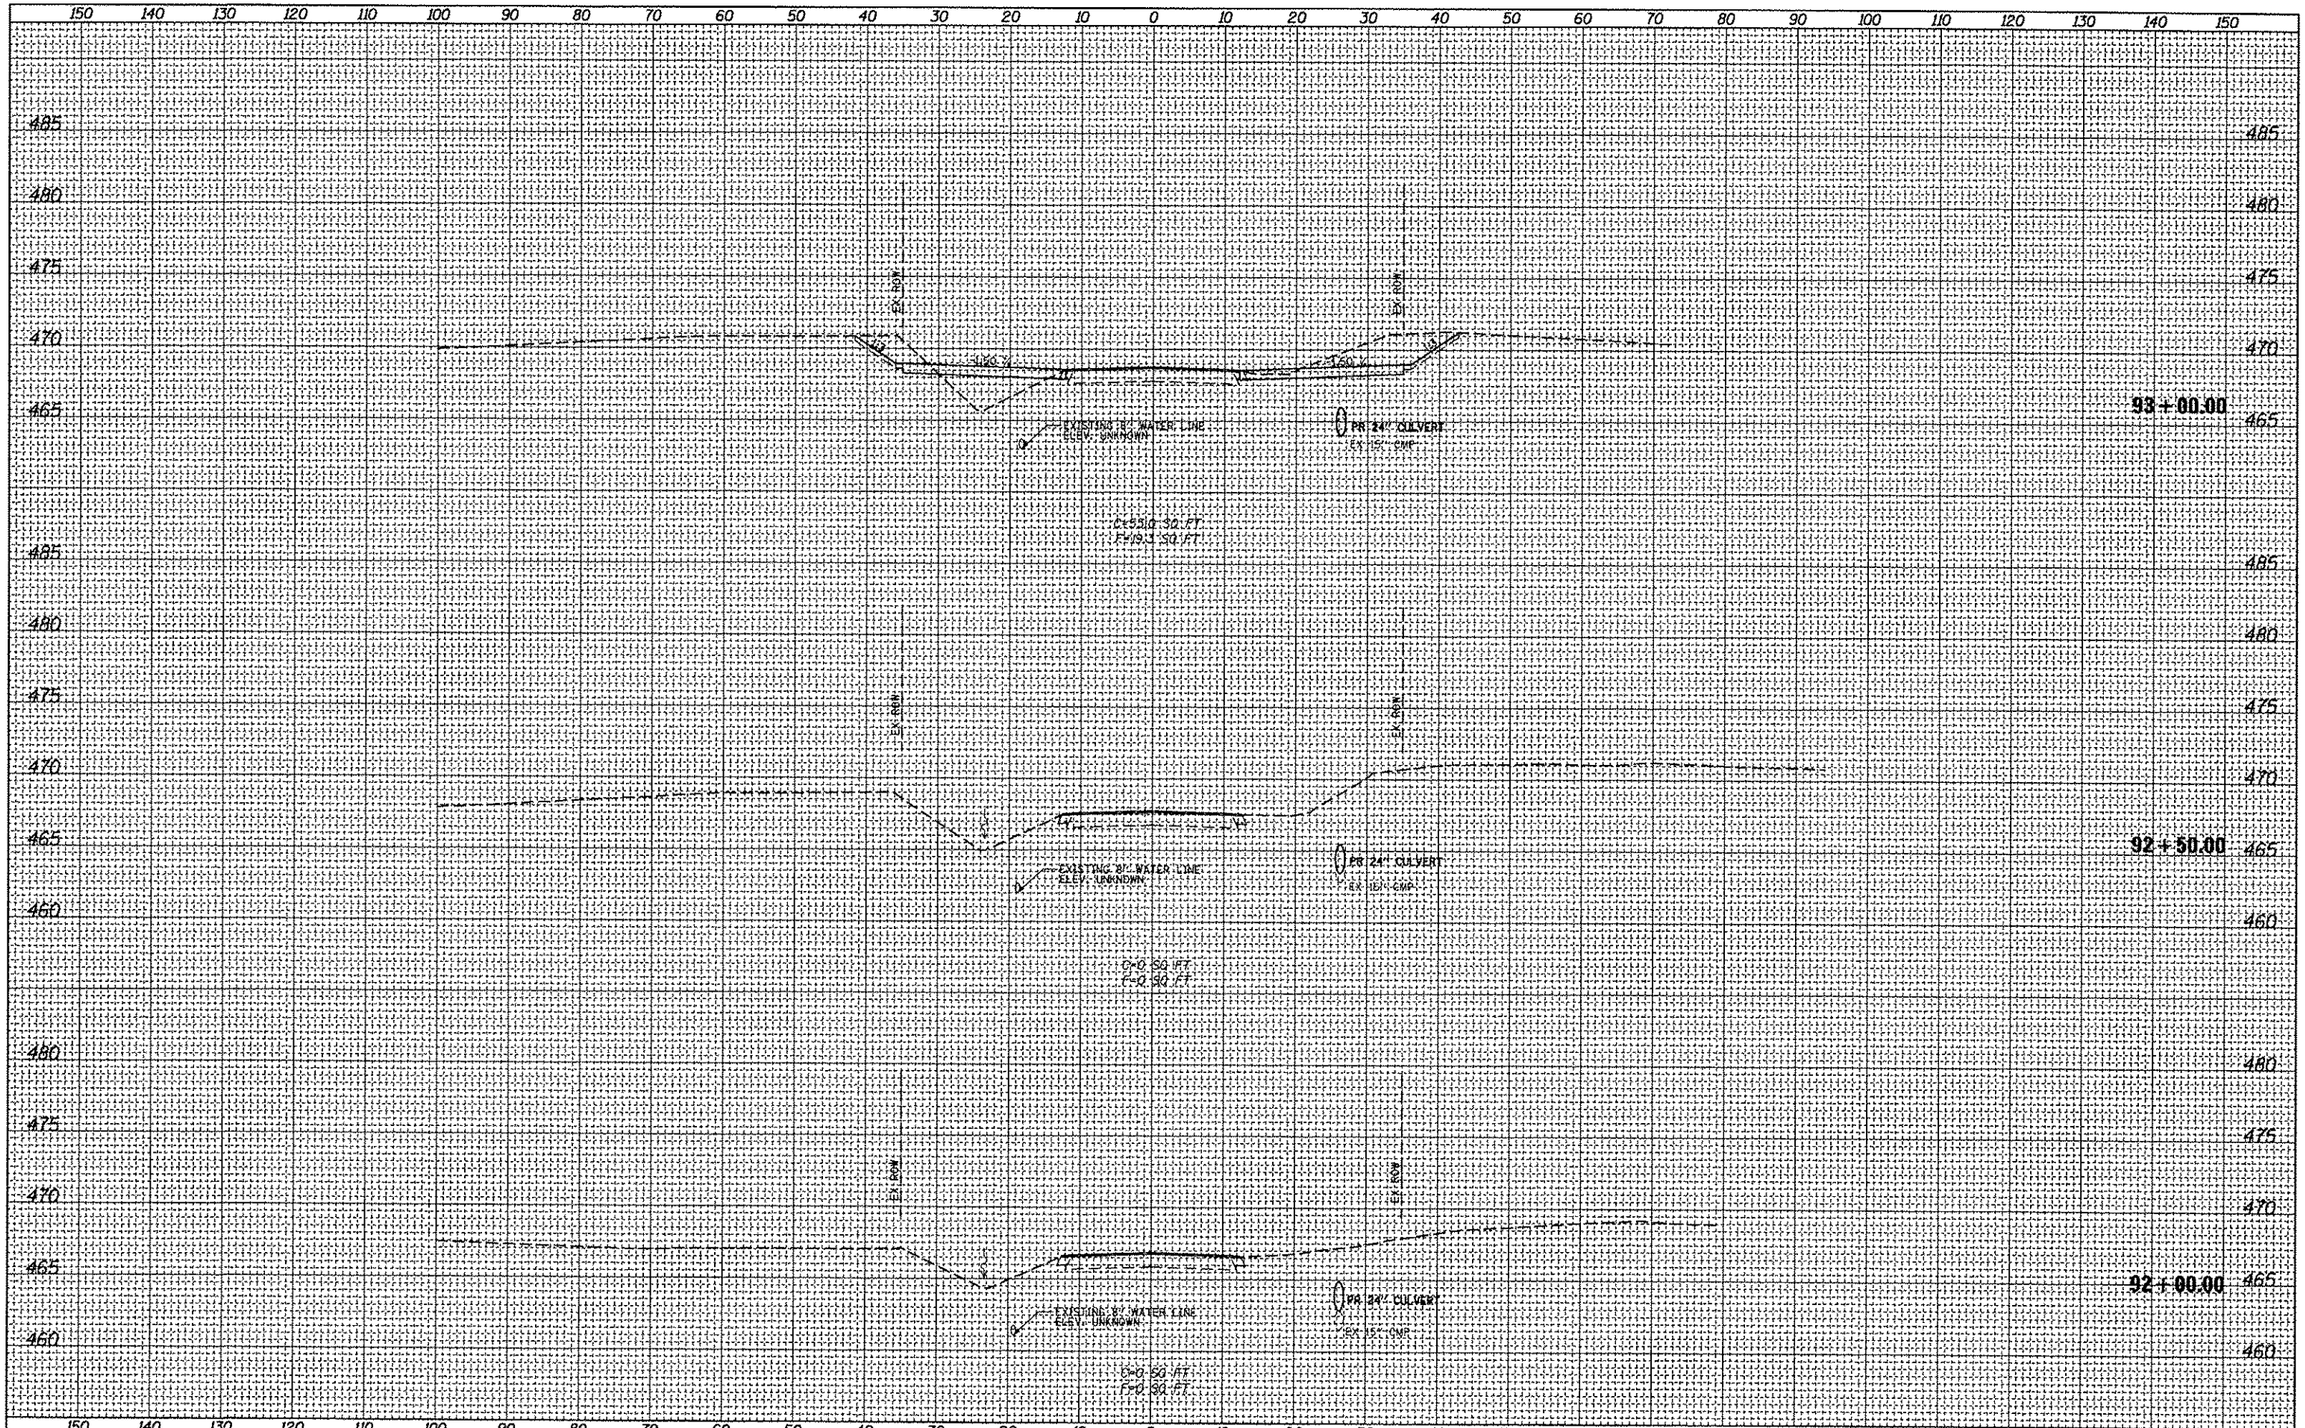

FILE NAME = c:\pw_work\pwidot\bargmd\d0309075\D876053-sht-sesht2.dgn	USER NAME = bargmd	DESIGNED -
		DRAWN -
	PLOT SCALE = 20.0000 ' / in.	CHECKED -
	PLOT DATE = 6/15/2012	DATE -

REVISED	-
REVISED	-
REVISED	-
REVISED	-

STATE OF ILLINOIS
DEPARTMENT OF TRANSPORTATION

EXISTING SHATTUC CROSS SECTIONS

SCALE: | SHEET 3 OF 10 SHEETS | STA. 92+00.00 | TO STA. 93+00.00

F.A.P. RTE.	SECTION	COUNTY	TOTAL SHEETS	SHEET NO.
327	21-1-1, 27-1	CLINTON	96	59
		CONTRACT NO. 76D53		
	ILLINOIS FED. AID PROJECT			