F.A.P. RTE.	SECTION	COUNTY	TOTAL SHEETS	SHEET NO.
344	2006-003 TS	COOK	63	14
STA.		TO STA.		
FED. ROAD DIST. NO.	ILLINOIS	FED. AID PROJECT		

CONTRACT NO. 60B13

TRAFFIC SIGNAL LEGEND

	PROPOSED	EXISTING
CONTROLLER		
SERVICE INSTALLATION		
SIGNAL HEAD		
SIGNAL HEAD WITH BACKPLATE		
SIGNAL HEAD OPTICALLY PROGRAMMED	"P"	"P"
SIGNAL HEAD, PEDESTRIAN		
SIGNAL POST		
MAST ARM ASSEMBLY AND POLE, STEEL		
MAST ARM ASSEMBLY AND POLE, ALUMINUM		
HANDHOLE		
HEAVY DUTY HANDHOLE		
DOUBLE HANDHOLE		"E"
C.O. CONDUIT IN TRENCH OR PUSHED		
PEDESTRIAN PUSHBUTTON DETECTOR		
CONCRETE JUNCTION BOX		"E"
CAST IRON JUNCTION BOX		"E"
COMMON TRENCH		
SPECIAL TRENCH		
PAINT SUNCT		
EMERGENCY VEHICLE SYSTEM DETECTOR		
CONDUIT SPLICE		"E"
WOOD POLE		
DETECTOR LOOP		
RACEWAY FOR MAGNETIC DETECTOR TYPE I OR TYPE II	"E"	"E"
RAILROAD CONTROL CABINET		
SIDEWALK RAMP		
PUSH PITS		

△ CONFIRMATION SEN

△ RELOCATED

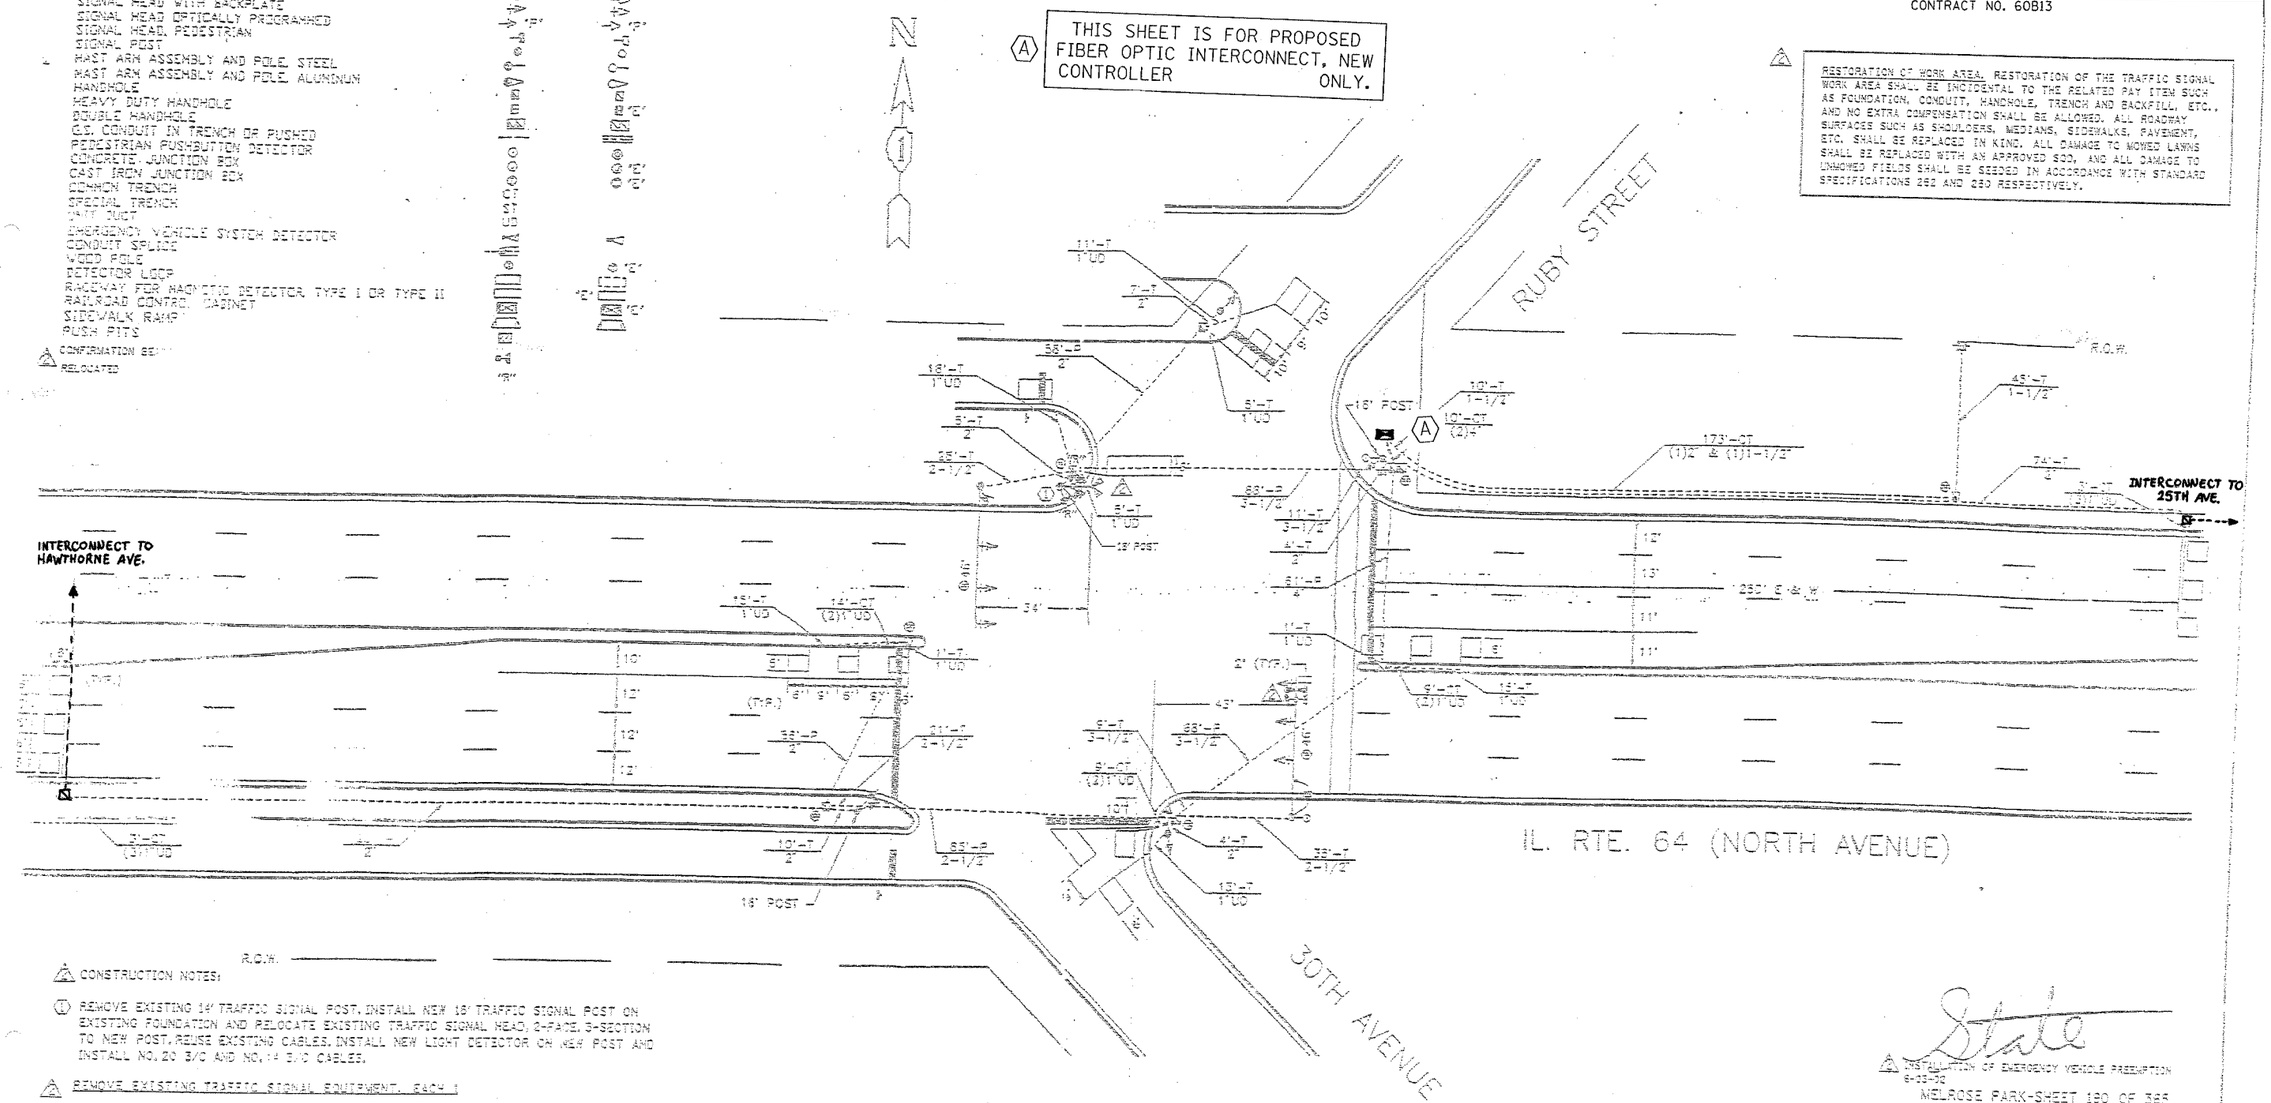

△ RESTORATION OF WORK AREA. RESTORATION OF THE TRAFFIC SIGNAL WORK AREA SHALL BE INCIDENTAL TO THE RELATED PAY ITEM SUCH AS FOUNDATION, CONDUIT, HANDHOLE, TRENCH AND BACKFILL, ETC., AND NO EXTRA COMPENSATION SHALL BE ALLOWED. ALL ROADWAY SURFACES SUCH AS SHOULDERS, MEDIANS, SIDEWALKS, PAVEMENT, ETC. SHALL BE REPLACED IN KIND. ALL DAMAGE TO MOWED LAWNS SHALL BE REPLACED WITH AN APPROVED SOD, AND ALL DAMAGE TO UNMOWED FIELDS SHALL BE SEEDED IN ACCORDANCE WITH STANDARD SPECIFICATIONS 250 AND 280 RESPECTIVELY.

△ CONSTRUCTION NOTES:

① REMOVE EXISTING 14' TRAFFIC SIGNAL POST. INSTALL NEW 18' TRAFFIC SIGNAL POST ON EXISTING FOUNDATION AND RELOCATE EXISTING TRAFFIC SIGNAL HEAD, 2-FACE, 3-SECTION TO NEW POST. REUSE EXISTING CABLES. INSTALL NEW LIGHT DETECTOR ON NEW POST AND INSTALL NO. 20 3/C AND NO. 14 3/C CABLES.

△ REMOVE EXISTING TRAFFIC SIGNAL EQUIPMENT. EACH 1

THE FOLLOWING ITEMS SHALL BE REMOVED BY THE CONTRACTOR AND SHALL BE DISPOSED OF BY THEM OUTSIDE THE RIGHT-OF-WAY AT THEIR EXPENSE. THE SALVAGE VALUE OF THE REMOVED EQUIPMENT SHALL BE REFLECTED IN THE CONTRACT BID PRICE.

1 EACH TRAFFIC SIGNAL POST 14'

△ INSTALLATION OF EMERGENCY VEHICLE PREEMPTION 6-23-06

MELROSE PARK-SHEET 190 OF 385

CHRISTOPHER B. BURKE ENGINEERING LTD.
979 Ridge Road, Suite 200
Rosemont, Illinois 60018
(847) 823-0500

TS 3050

REVISIONS		
	NAME	DATE
△	JOH RINGLER	10-17-03
△	CBBEL	10-23-06

ILLINOIS DEPARTMENT OF TRANSPORTATION

TRAFFIC SIGNAL MODIFICATION AND REMOVAL PLAN

IL. RTE. 64 (NORTH AVENUE) AND 30TH AVENUE/ RUBY STREET

SCALE: VERT. NTS HORIZ.

DATE 6/19/06

DRAWN BY BCK
DESIGNED BY BCK
CHECKED BY BAD

SHEET 73 OF 113

TEMP NO. 60B13 - Melrose Park