F.A.I. RTE.	SECTION	COUNTY	TOTAL SHEETS	SHEET NO.
90/94	*	COOK	588	310
STA. 3482+00		TO STA. 3506+00		
FED. ROAD DIST. NO. 1	ILLINOIS	FED. AID PROJECT		

62303 * (2021-922 PT2 ETC 2324.6-1P) R-11

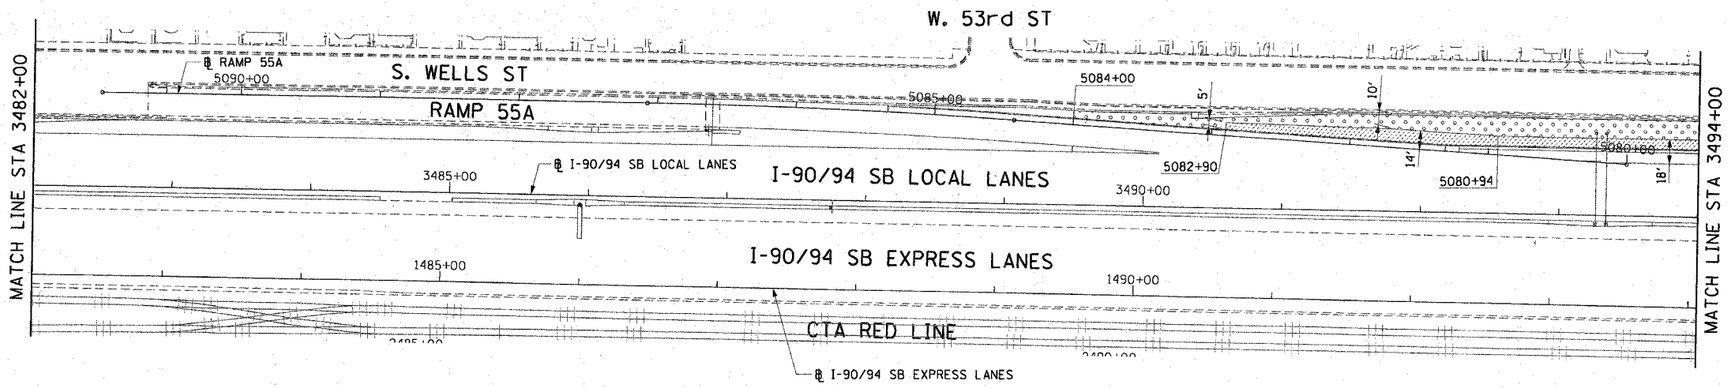

LEGEND:

- TOPSOIL FURNISH AND PLACE, 4"
  SEEDING, CLASS 2A
  EROSION CONTROL BLANKET
- TOPSOIL FURNISH AND PLACE, 12"
  COMPOST FURNISH AND PLACE, 6"
  SEEDING, CLASS 2A
  EROSION CONTROL BLANKET
- TOPSOIL FURNISH AND PLACE, 12"
  COMPOST FURNISH AND PLACE, 6"
  SEEDING, CLASS 4 (MODIFIED)
  SEEDING, CLASS 5A (MODIFIED)
  EROSION CONTROL BLANKET
- TOPSOIL FURNISH AND PLACE, 12"
  COMPOST FURNISH AND PLACE, 6"
  SEEDING, CLASS 4A (MODIFIED)
  SEEDING, CLASS 5 (MODIFIED)
  EROSION CONTROL BLANKET
- PERENNIAL PLANTS, IVY OR SHRUBS
  TOPSOIL FURNISH AND PLACE, 12"
  COMPOST FURNISH AND PLACE, 6"
  EROSION CONTROL BLANKET
- VINE

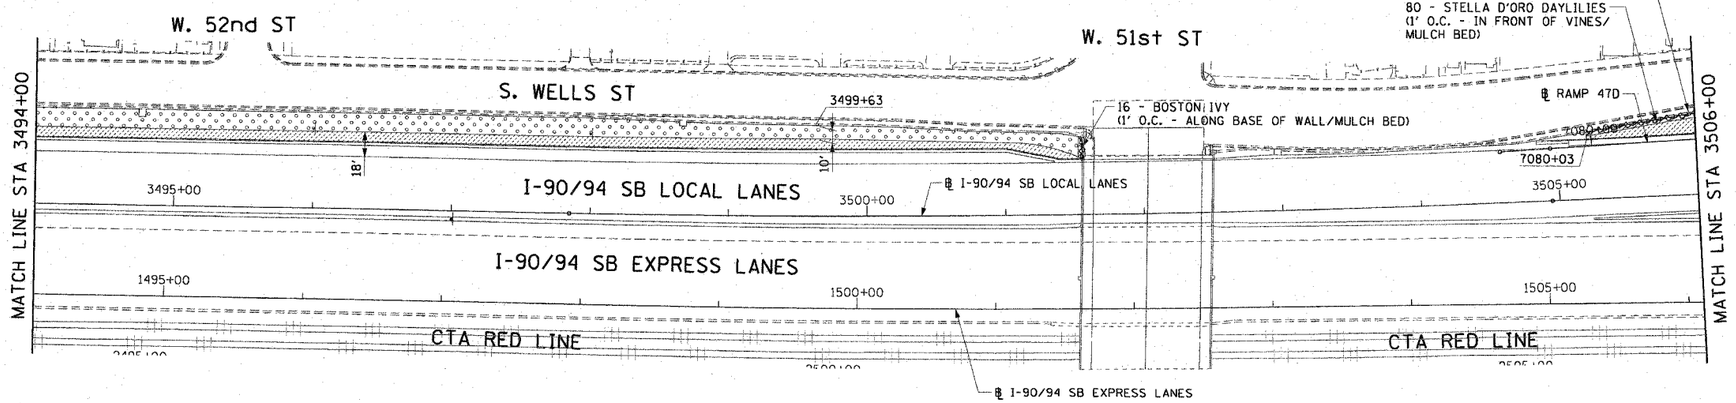

NOTES:

1. THE DIMENSIONS SHOWN ON THE PLANS SHALL BE USED AS A GUIDE TO LAY OUT THE SPECIFIED RESTORATION AREAS.

0 50' 100'

LA-02

CTE | AECOM

REVISIONS	
NAME	DATE

ILLINOIS DEPARTMENT OF TRANSPORTATION
F.A.I. 90/94 (DAN RYAN EXPRESSWAY)

GARFIELD BLVD TO 31ST STREET (SB LOCAL LANES)

LANDSCAPING PLANS AND DETAILS

SCALE: 1"=50' DRAWN BY: PHP

DATE: June 9, 2006 CHECKED BY: RMG

P:\P40468\Civil\US-Cntrs 18 & 19\Sht\Cntr 19\Landscaping\LA90022A.sht 6/7/2006 12:44:28 PM