F.A.I. RTE.	SECTION	COUNTY	TOTAL SHEETS	SHEET NO.
90/94	*	COOK	588	352
STA.	TO STA.			
FED. ROAD DIST. NO. 1	ILLINOIS	FED. AID PROJECT		

62303 * (2021-922 PT2 ETC 2324.6-1P) R-11

DOUBLE FACE CONCRETE BARRIER TRANSITION
N.T.S.

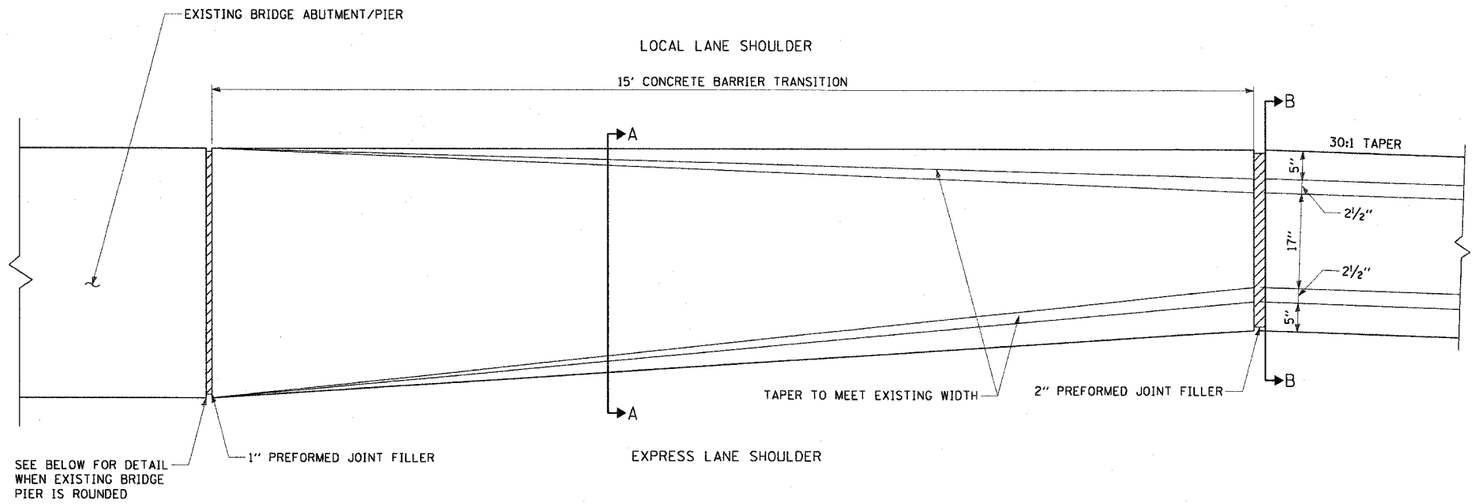

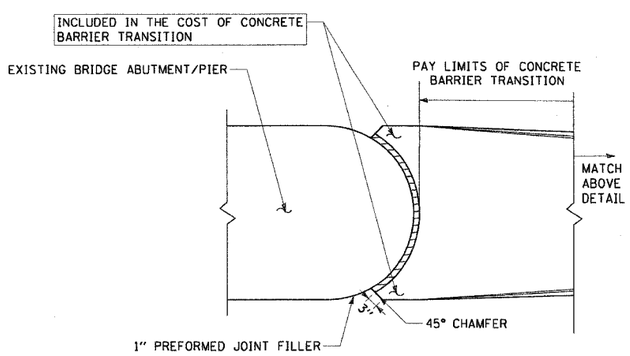

EXISTING ROUNDED PIER

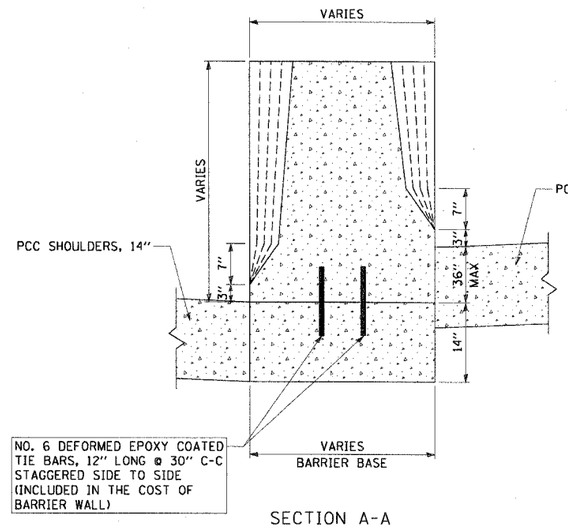

SECTION A-A

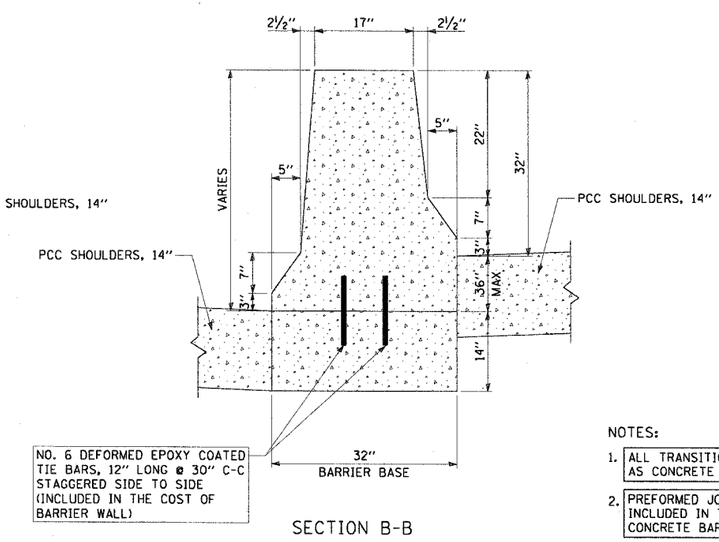

SECTION B-B

NOTES:

1. ALL TRANSITIONS SHALL BE PAID FOR AS CONCRETE BARRIER TRANSITION
2. PREFORMED JOINT FILLER SHALL BE INCLUDED IN THE COST OF THE CONCRETE BARRIER TRANSITION.

RDT-2A

REVISIONS	
NAME	DATE

ILLINOIS DEPARTMENT OF TRANSPORTATION
F.A.I. 90/94 (DAN RYAN EXPRESSWAY)
GARFIELD BLVD TO 31ST STREET (SB LOCAL LANES)

ROADWAY DETAILS
DOUBLE FACE CONCRETE BARRIER TRANSITION

SCALE: NONE — DRAWN BY: NJH
DATE: June 9, 2006 — CHECKED BY: RMG

CTE | AECOM

P:\P40469\civil\8-cntrs 18 & 19\sht\cntr 19\roadway details\rdt90d22a.sht 6/17/2006 1:28:54 PM