CONTRACT NO. 64A46

F.A.P RTE.	SECTION	COUNTY	TOTAL SHEETS	SHEET NO.
599	(26-15D)M	ROCK ISLAND	116	25
STA.		TO STA.		
FED. ROAD DIST. NO.	ILLINOIS	FED. AID PROJECT		

EXIST. CURVE 280
PI STA. = 1251+74.63
Δ = 0° 52′ 24″ (RT)
D = 0° 05′ 20″
R = 64,471.86′
T = 491.35′
L = 982.68′
E = 1.87′
e = _____
T.R. = _____
S.E. RUN = _____
P.C. STA. = 1246+83.28
P.T. STA. = 1256+65.96

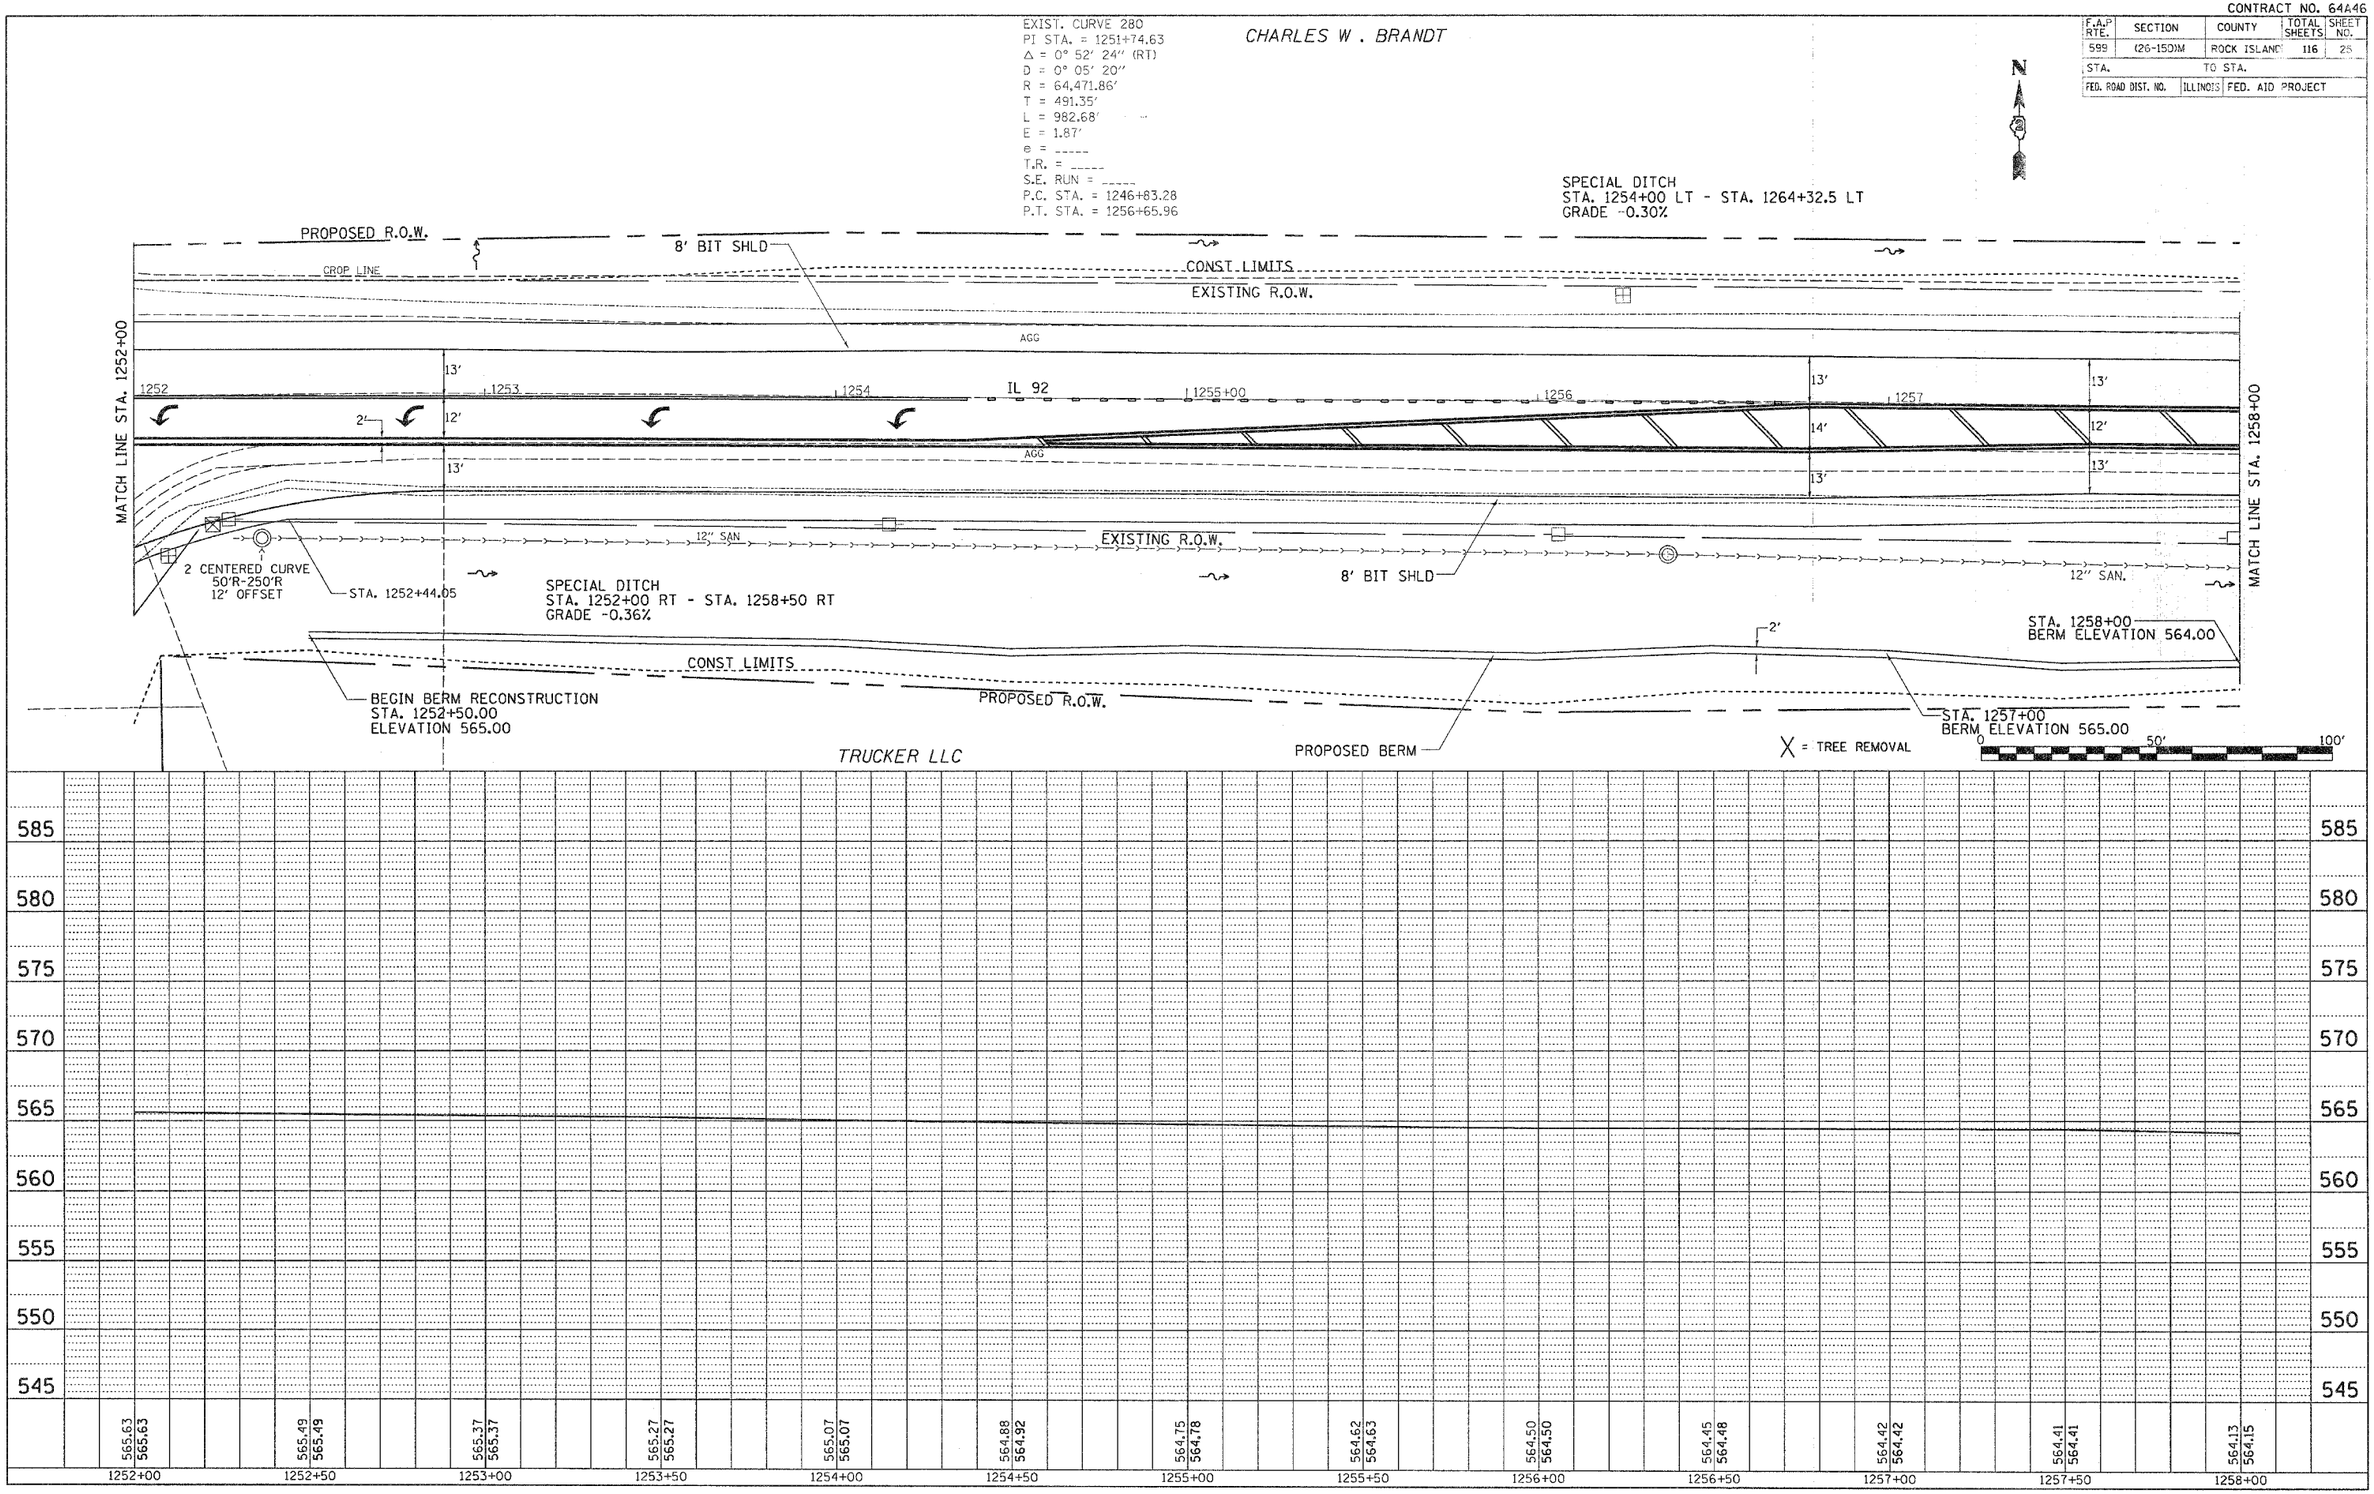

PLAN
NOTE BOOK NO.
SURVEYED
PLOTTED
ALIGNMENT CHECKED
RT. OF WAY CHECKED
CADD FILE NAME
BY
DATE

PROFILE
NOTE BOOK NO.
SURVEYED
PLOTTED
GRADES CHECKED
B.M. NOTED
STRUCTURE NOTAT'NS CHKD
BY
DATE

PLOT DATE = Wed Jun 21 13:03:14 2006
FILE NAME = c:\projects\p209704\s09704plnl.dgn
PLOT SCALE = 20.0000 ′ / IN.

IL 92