CONTRACT NO. 64846

F.A.P. RTE.	SECTION	COUNTY	TOTAL SHEETS	SHEET NO.
599	(26-15DM	ROCK ISLAND	116	42
STA.		TO STA.		
FED. ROAD DIST. NO.	ILLINOIS	FED. AID PROJECT		

STAGING DETAILS

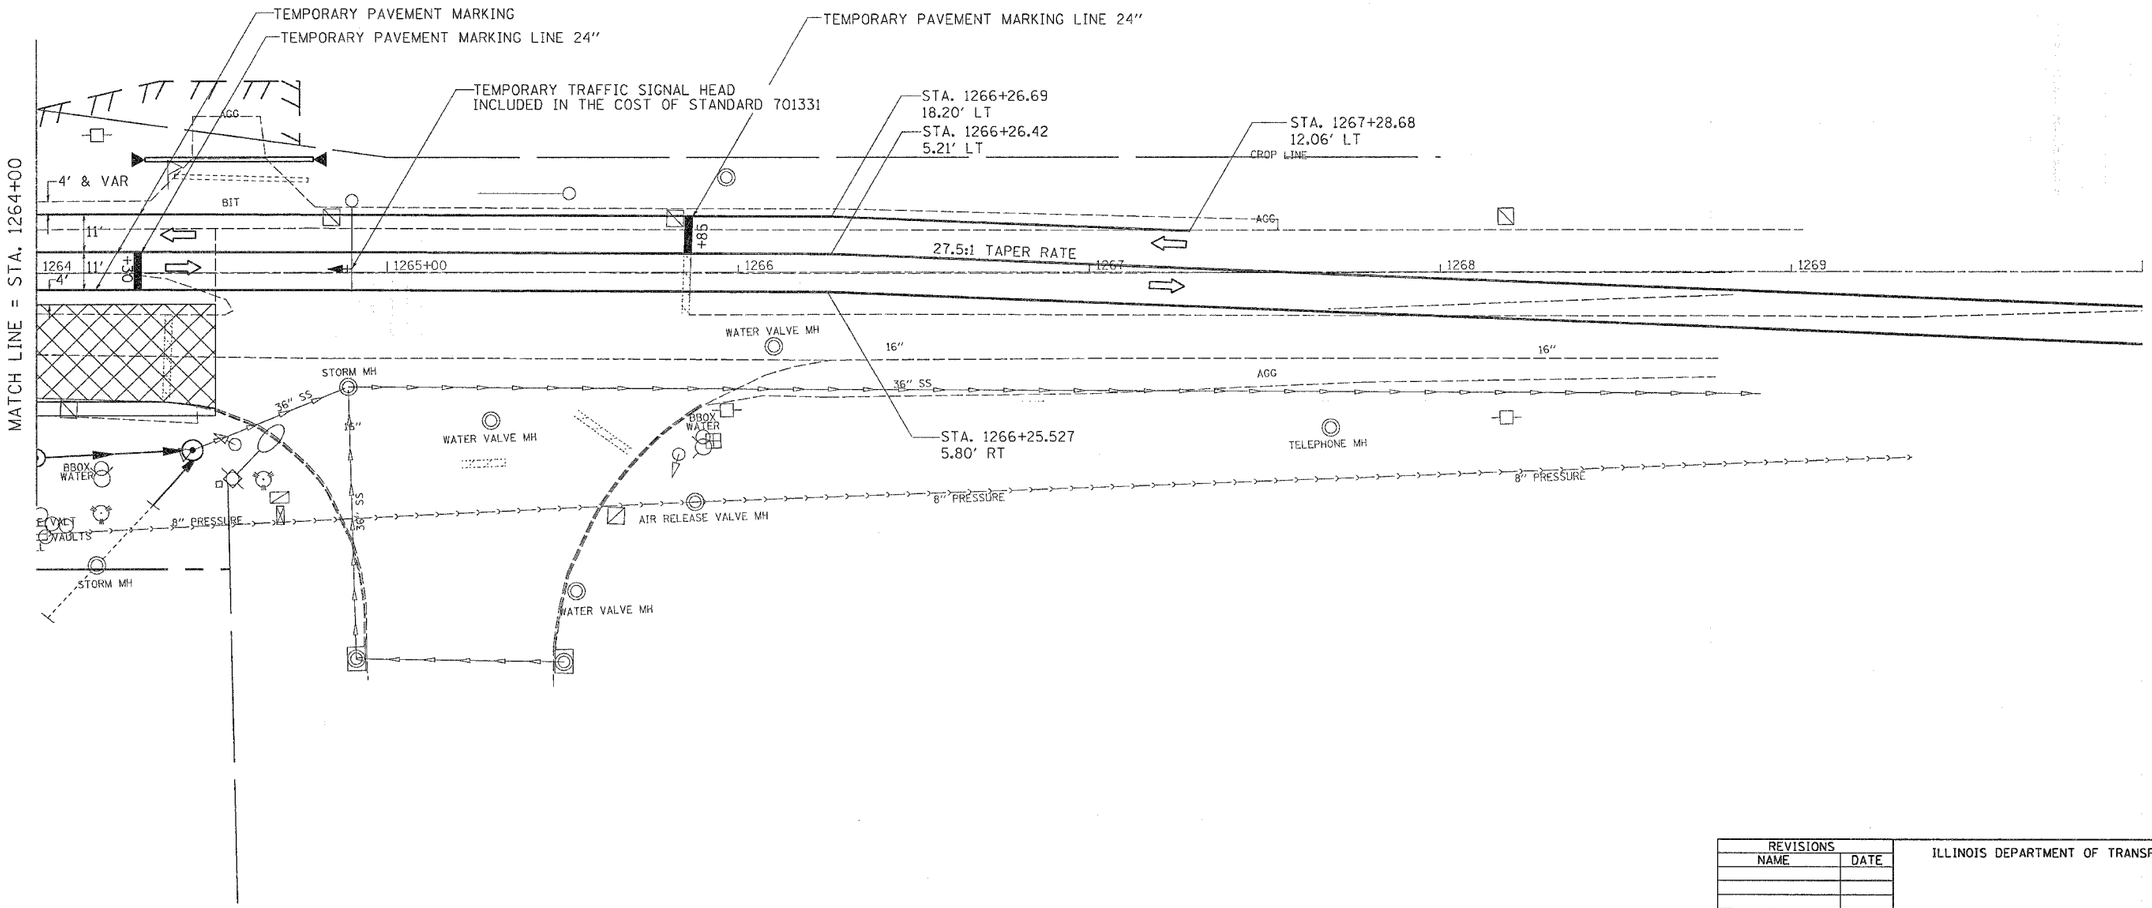

PLOT DATE = Wed Jun 21 11:59:22 2006
FILE NAME = c:\projects\a269784\cd97064sg.dgn
PLOT SCALE = 20.0000 ' / IN.
USER NAME = magillj

REVISIONS	
NAME	DATE

ILLINOIS DEPARTMENT OF TRANSPORTATION

SCALE: VERT.
HORIZ.
DATE

DRAWN BY
CHECKED BY

STAGE 2 DETAILS