CONTRACT NO. 64A46

F.A.P RTE.	SECTION	COUNTY	TOTAL SHEETS	SHEET NO.
599	(26-15DJM	ROCK ISALAND	116	104
STA. 1254+00.0000		TO STA. 1255+00.0000		
FED. ROAD DIST. NO.	ILLINOIS	FED. AID PROJECT		

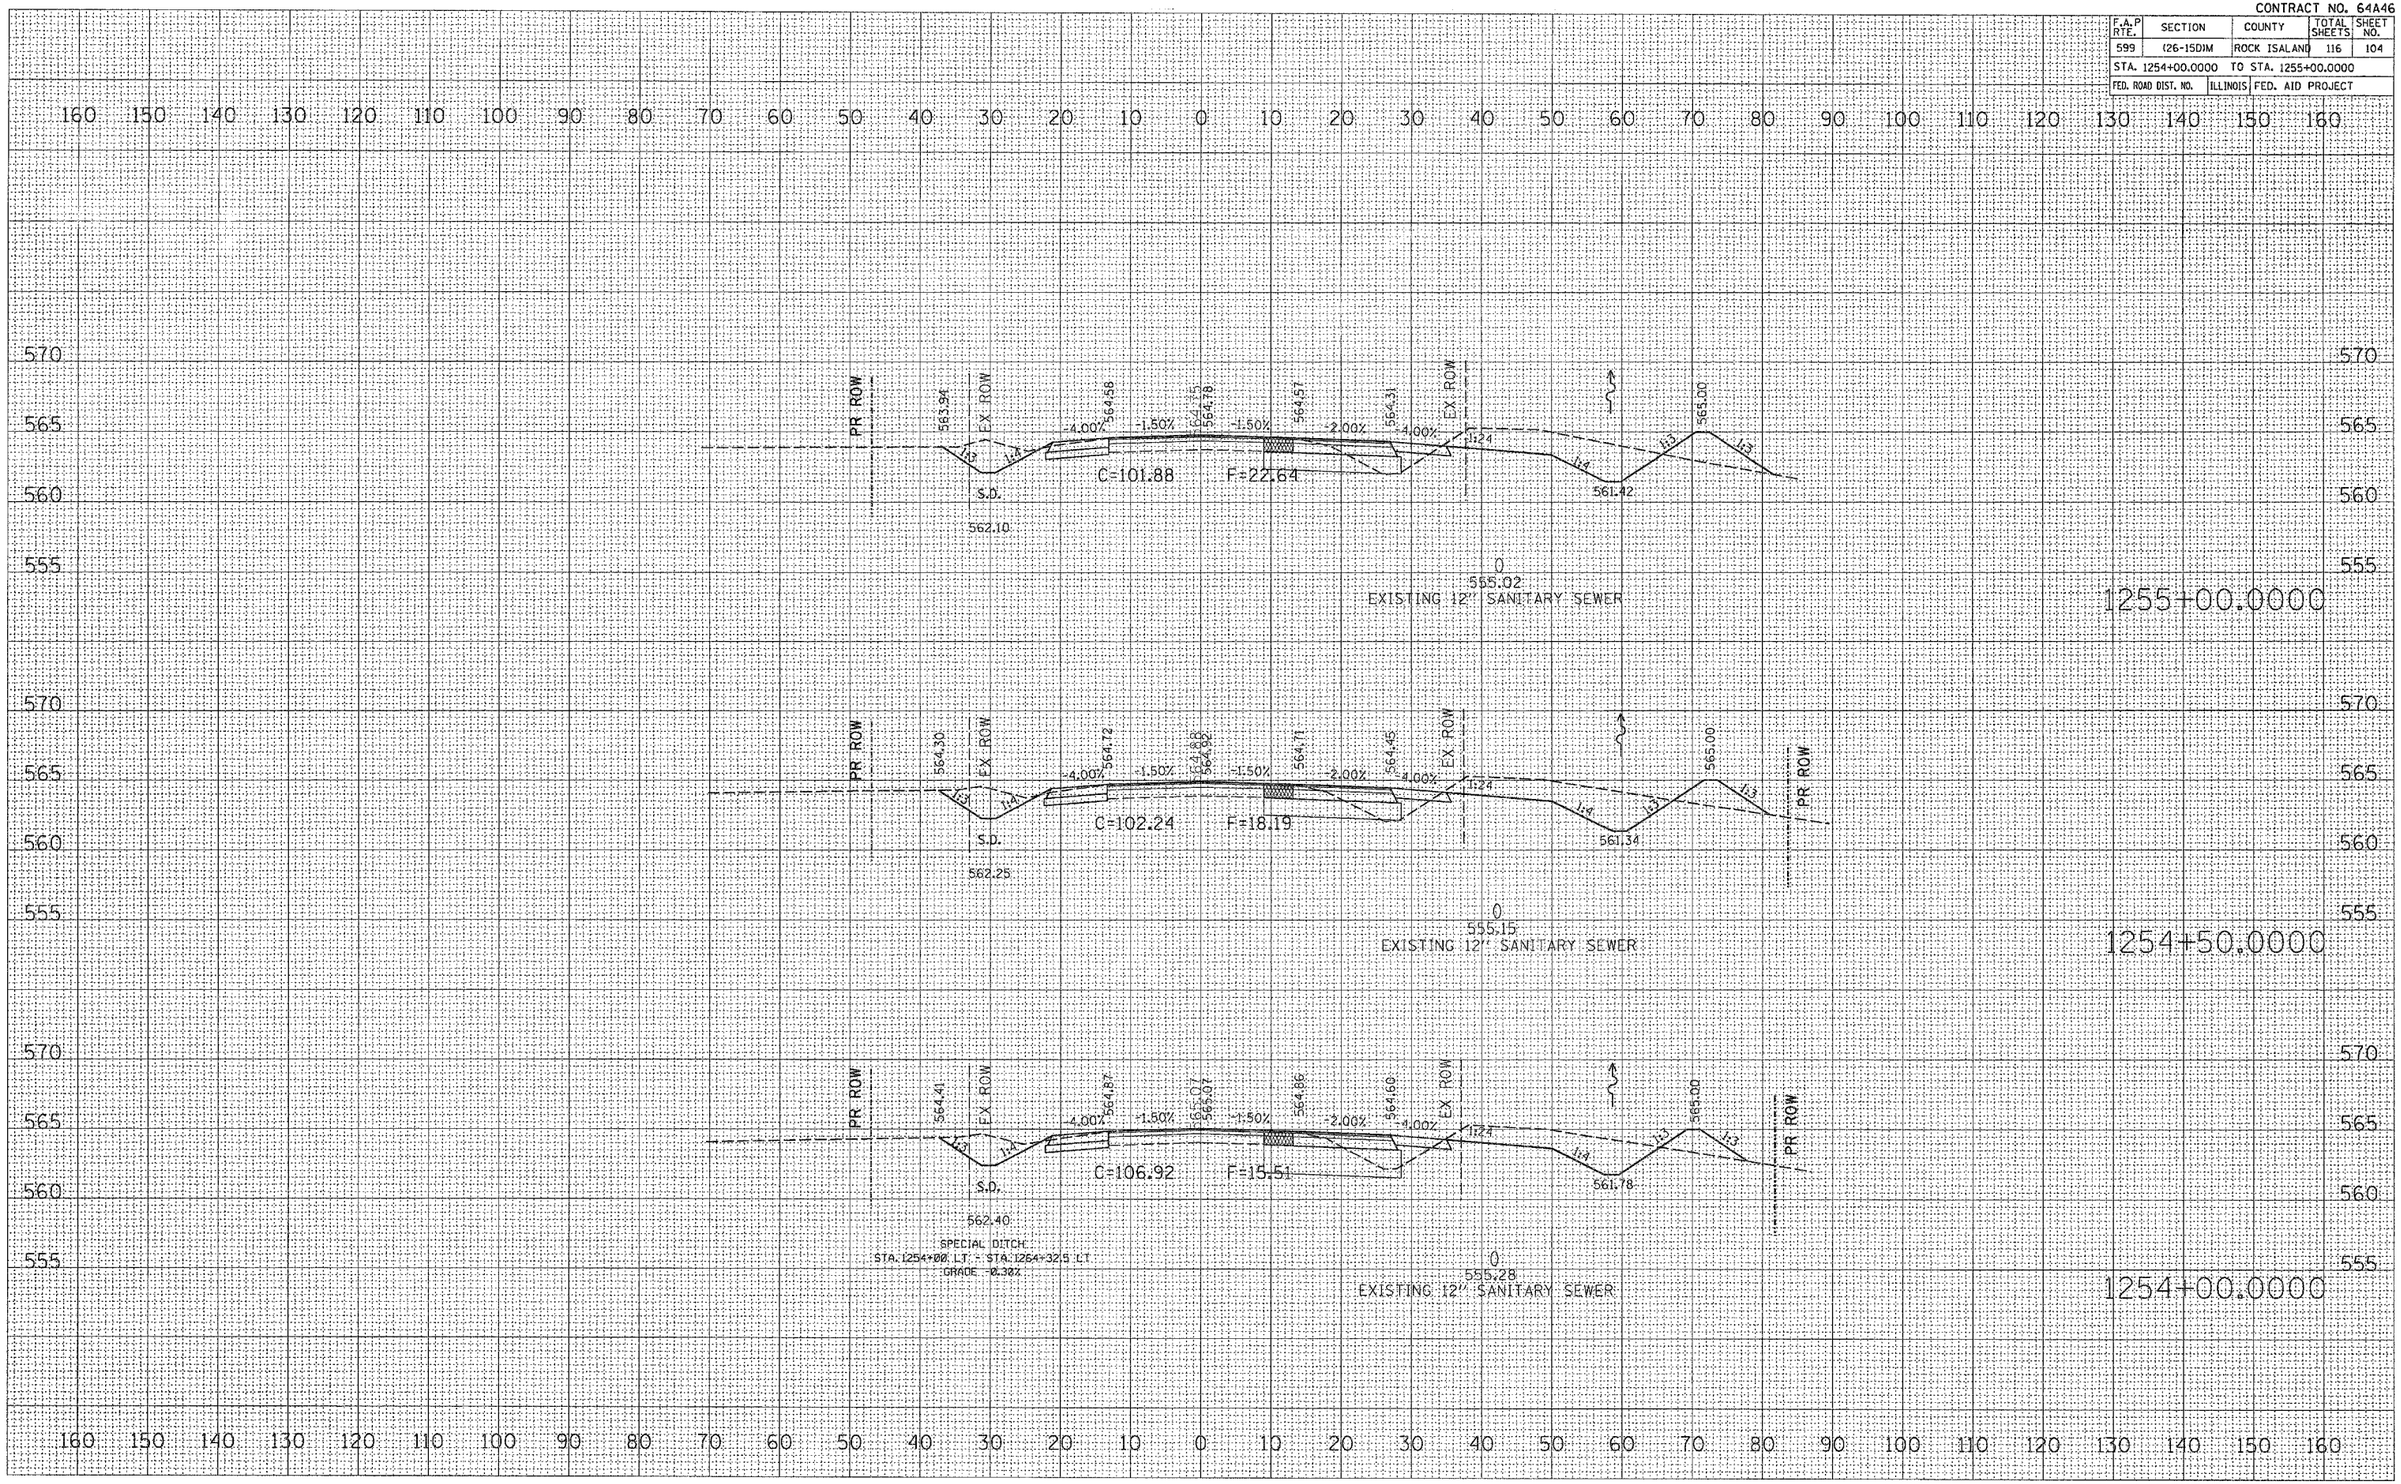

FINAL SURVEY	SURVEYED	BY
	PLOTTED	DATE
NOTE BOOK	TEMPLATE	
	LEVELS	
NO.	AREAS CHECKED	

ORIGINAL SURVEY	SURVEYED	BY
	PLOTED	DATE
NOTE BOOK	TEMPLATE	
	LEVELS	
NO.	AREAS CHECKED	

PLOT DATE = Wed Jun 21 09:28:41 2006
FILE NAME = c:\projects\c267704\d89784\mudi
PLOT SCALE = 40.0000 / IN.
USER NAME = megillj