CONTRACT NO. 70420

F.A.P. RTE.	SECTION	COUNTY	TOTAL SHEETS	SHEET NO.
322	47BR-2	VERMILION	68	62
STA. 2524+00.00		TO STA. 2524+00.00		
FED. ROAD DIST. NO.	ILLINOIS	FED. AID PROJECT		

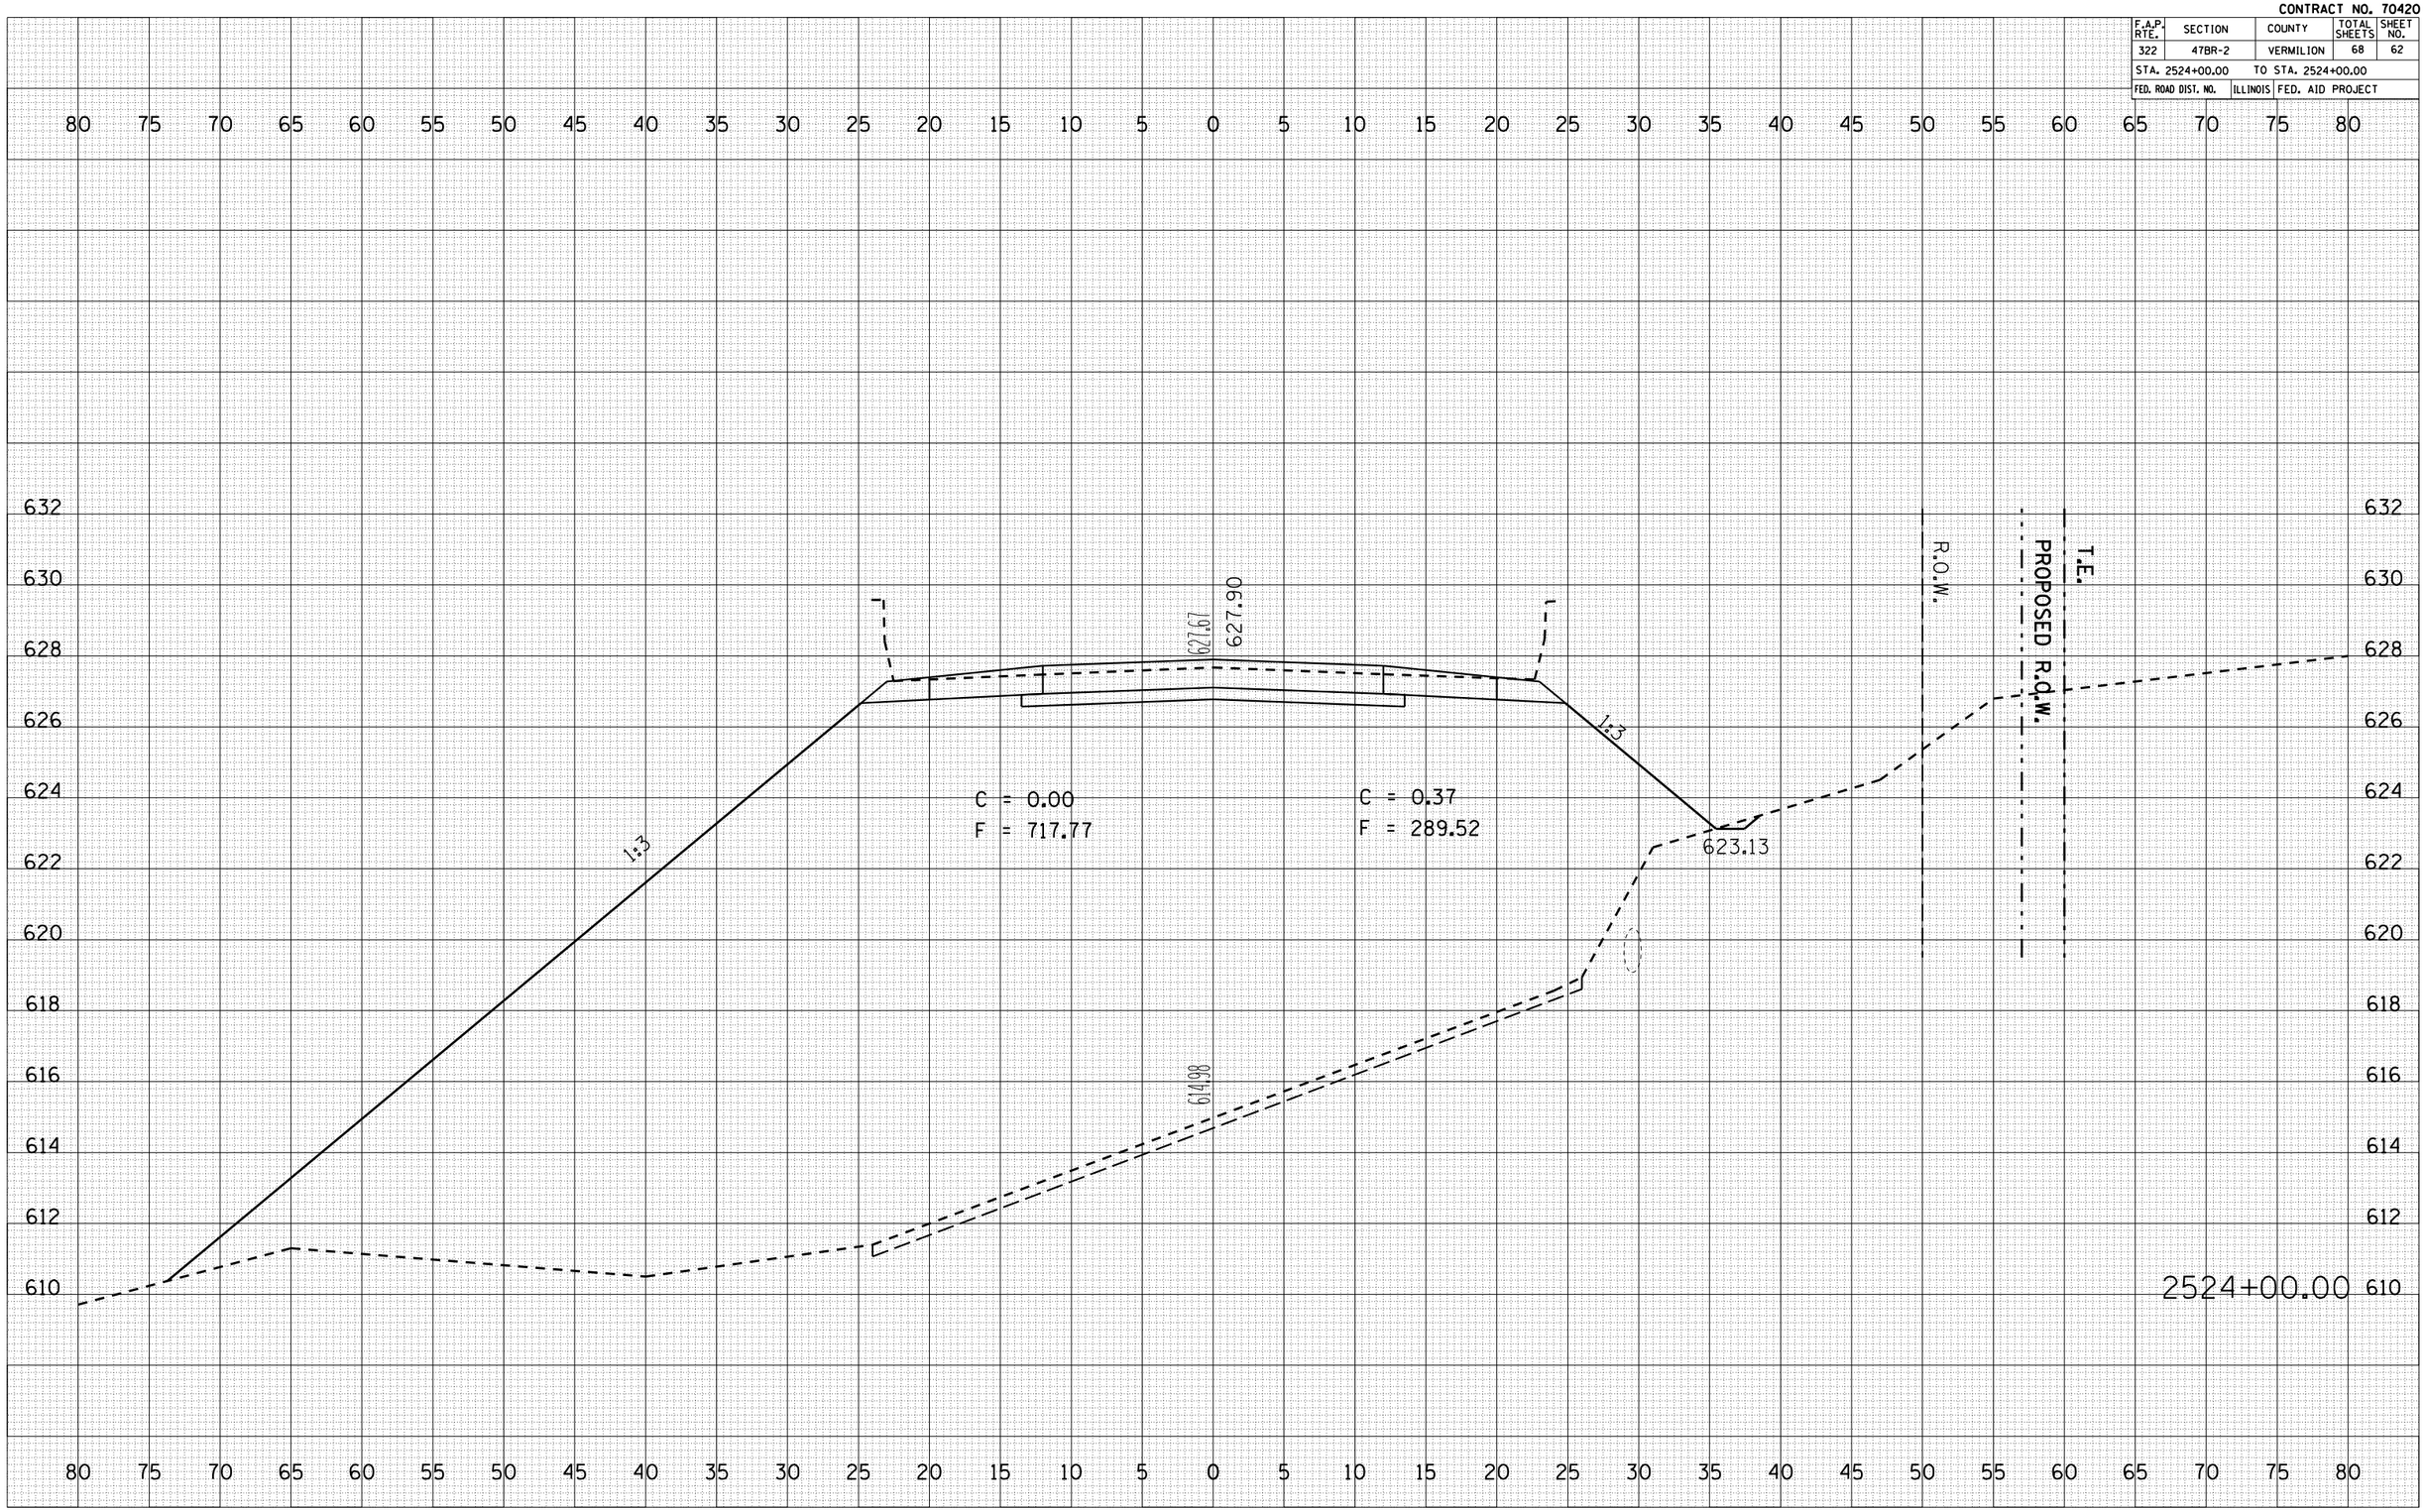

FINAL SURVEY	BY	DATE
SURVEYED		
PLOTTED		
NOTE BOOK	TRAVERSE	
	AREAS	
NO.	AREAS CHECKED	

ORIGINAL SURVEY	BY	DATE
SURVEYED		
PLOTTED		
NOTE BOOK	TRAVERSE	
	AREAS	
NO.	AREAS CHECKED	

PLOT DATE = 6/30/2006
FILE NAME = c:\projects\d560804 (-8)\ill_rs_sheets.dgn
PLOT SCALE = 10.5882 ' / IN.
USER NAME = nelsonrm