CONTRACT NO. 70420

F.A.P. RTE.	SECTION	COUNTY	TOTAL SHEETS	SHEET NO.
322	47BR-2	VERMILION	68	68
STA. 2525+00.00		TO STA. 2525+00.00		
FED. ROAD DIST. NO.	ILLINOIS	FED. AID PROJECT		

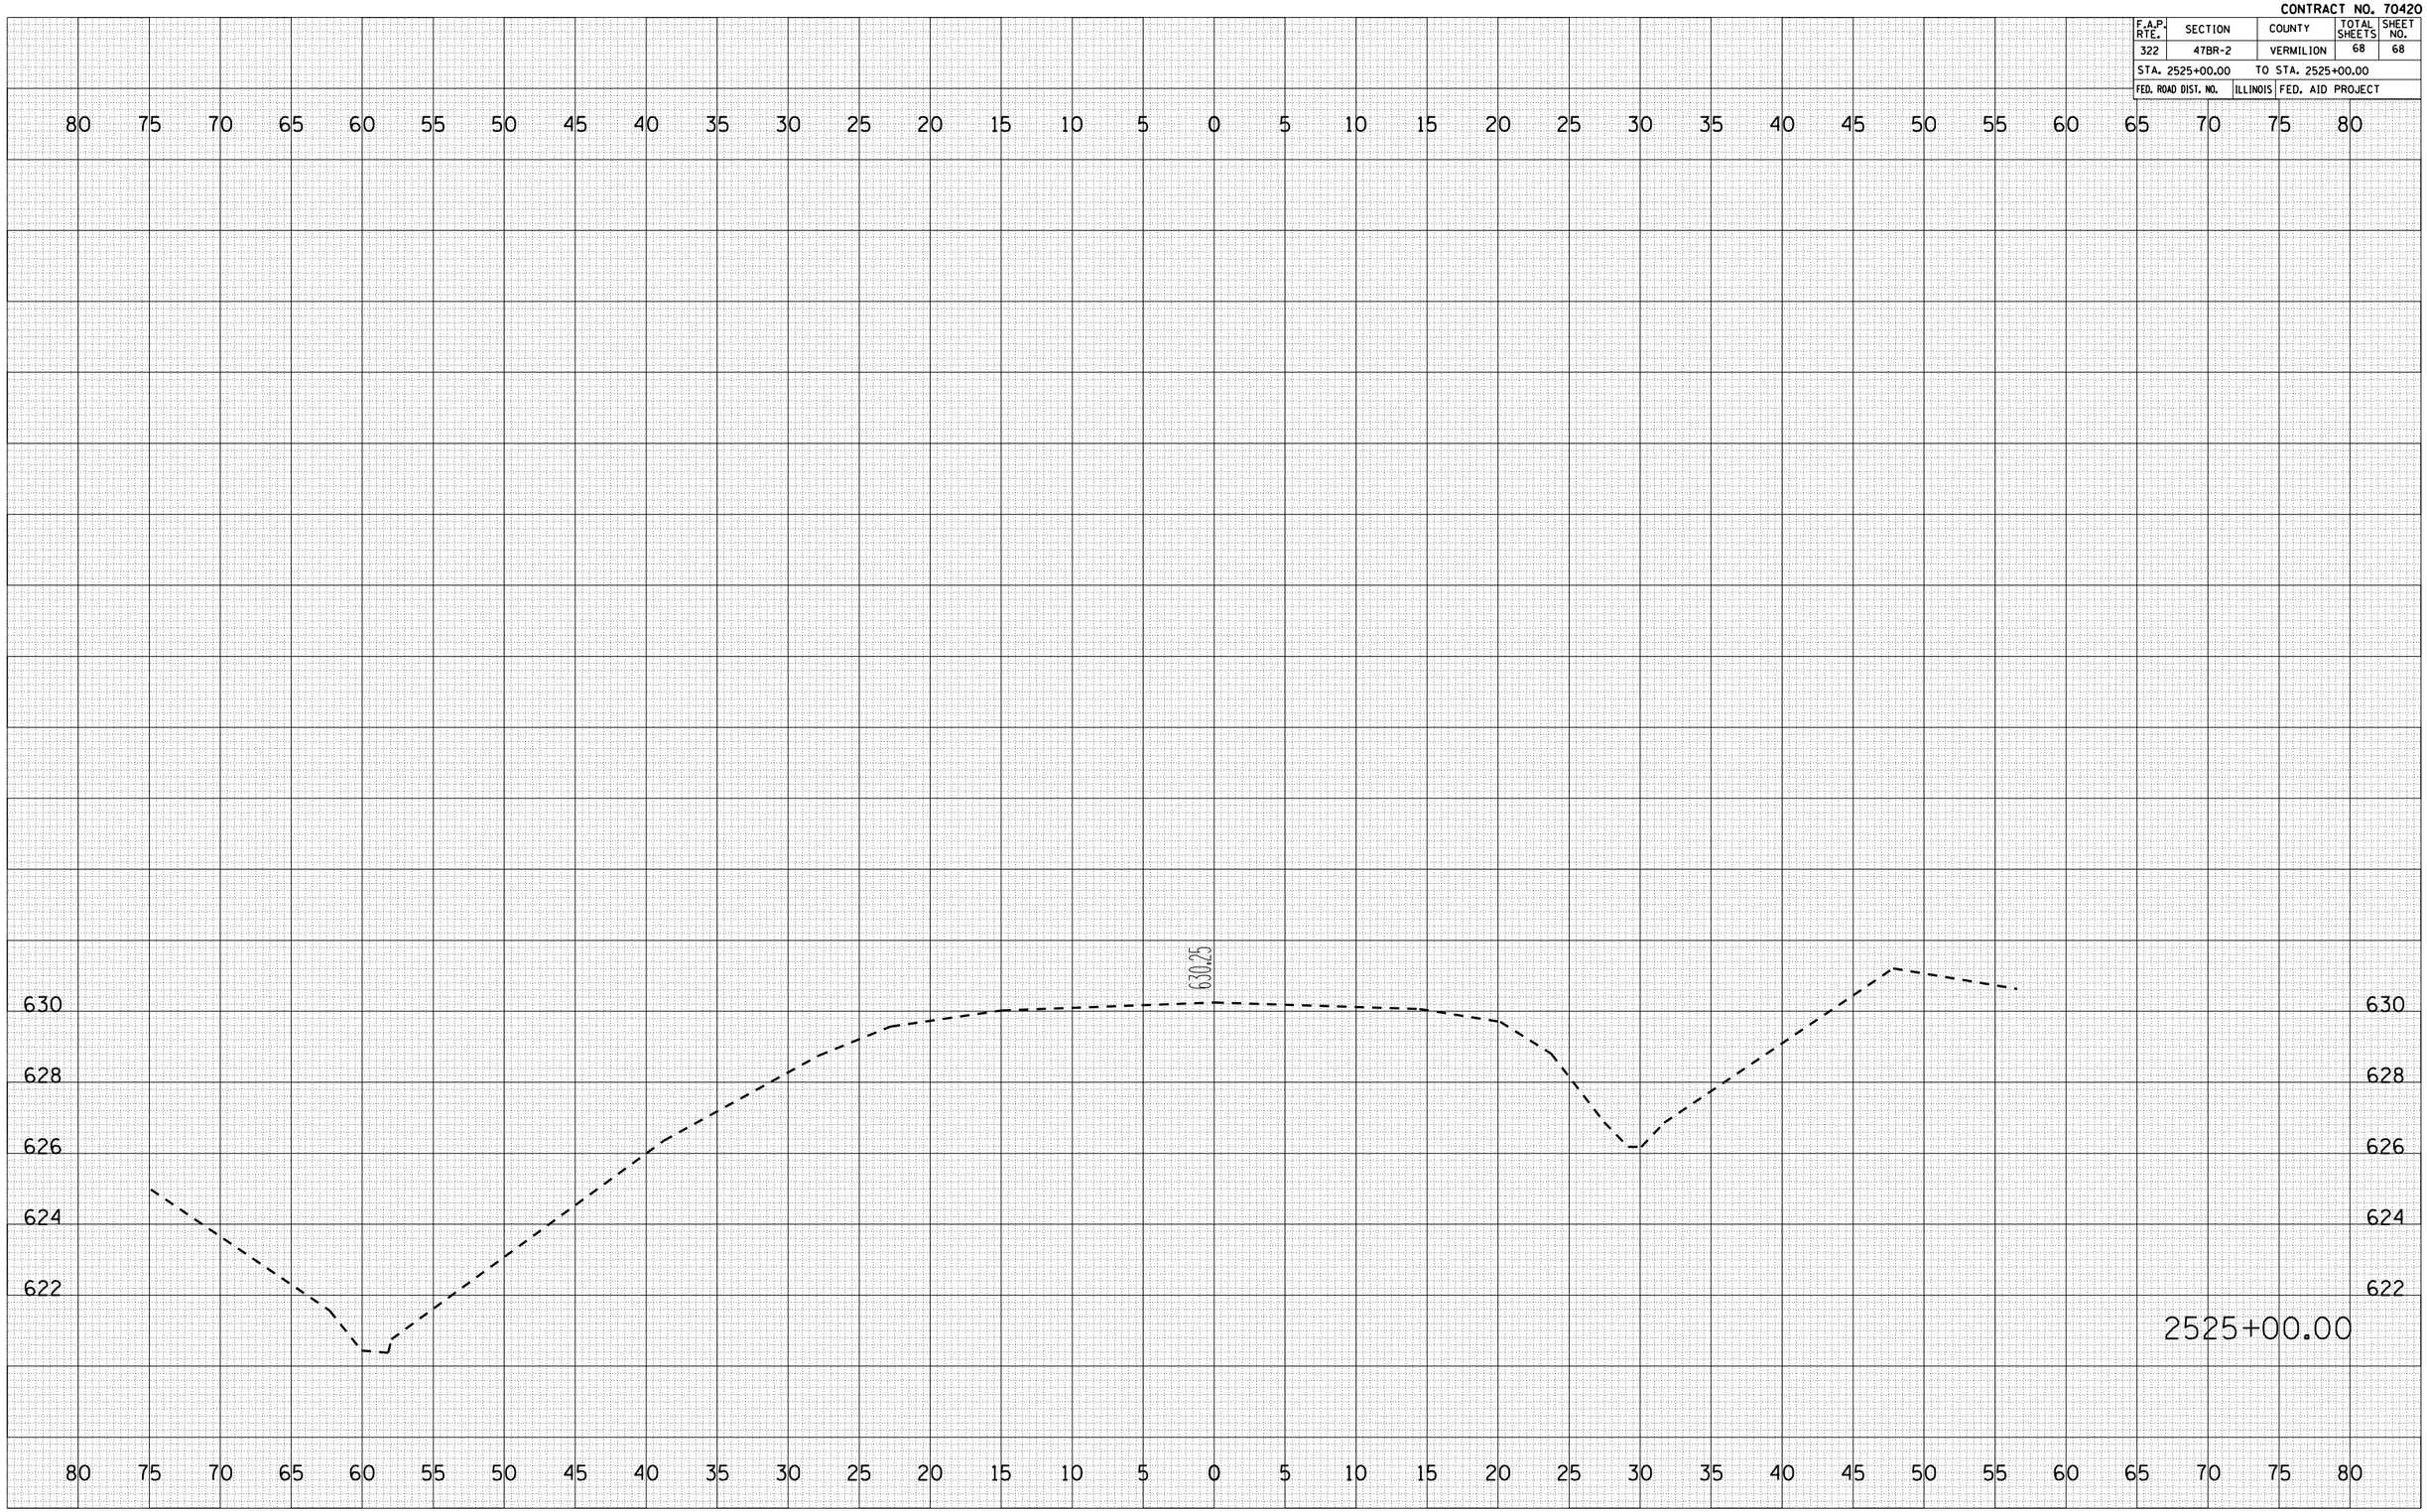

FINAL SURVEY		BY	DATE
NOTE BOOK	SURVEYED		
	PLOTTED		
	TRANSCRIBED		
	AREAS		
	AREAS CHECKED		
NO.			

ORIGINAL SURVEY		BY	DATE
NOTE BOOK	SURVEYED		
	PLOTTED		
	TRANSCRIBED		
	AREAS		
	AREAS CHECKED		
NO.			

PLOT DATE = 6/30/2006
FILE NAME = c:\projects\d506804 (-8)\il_sa_sheets.dgn
PLOT SCALE = 10.5682 ' / IN.
USER NAME = nelsonrm