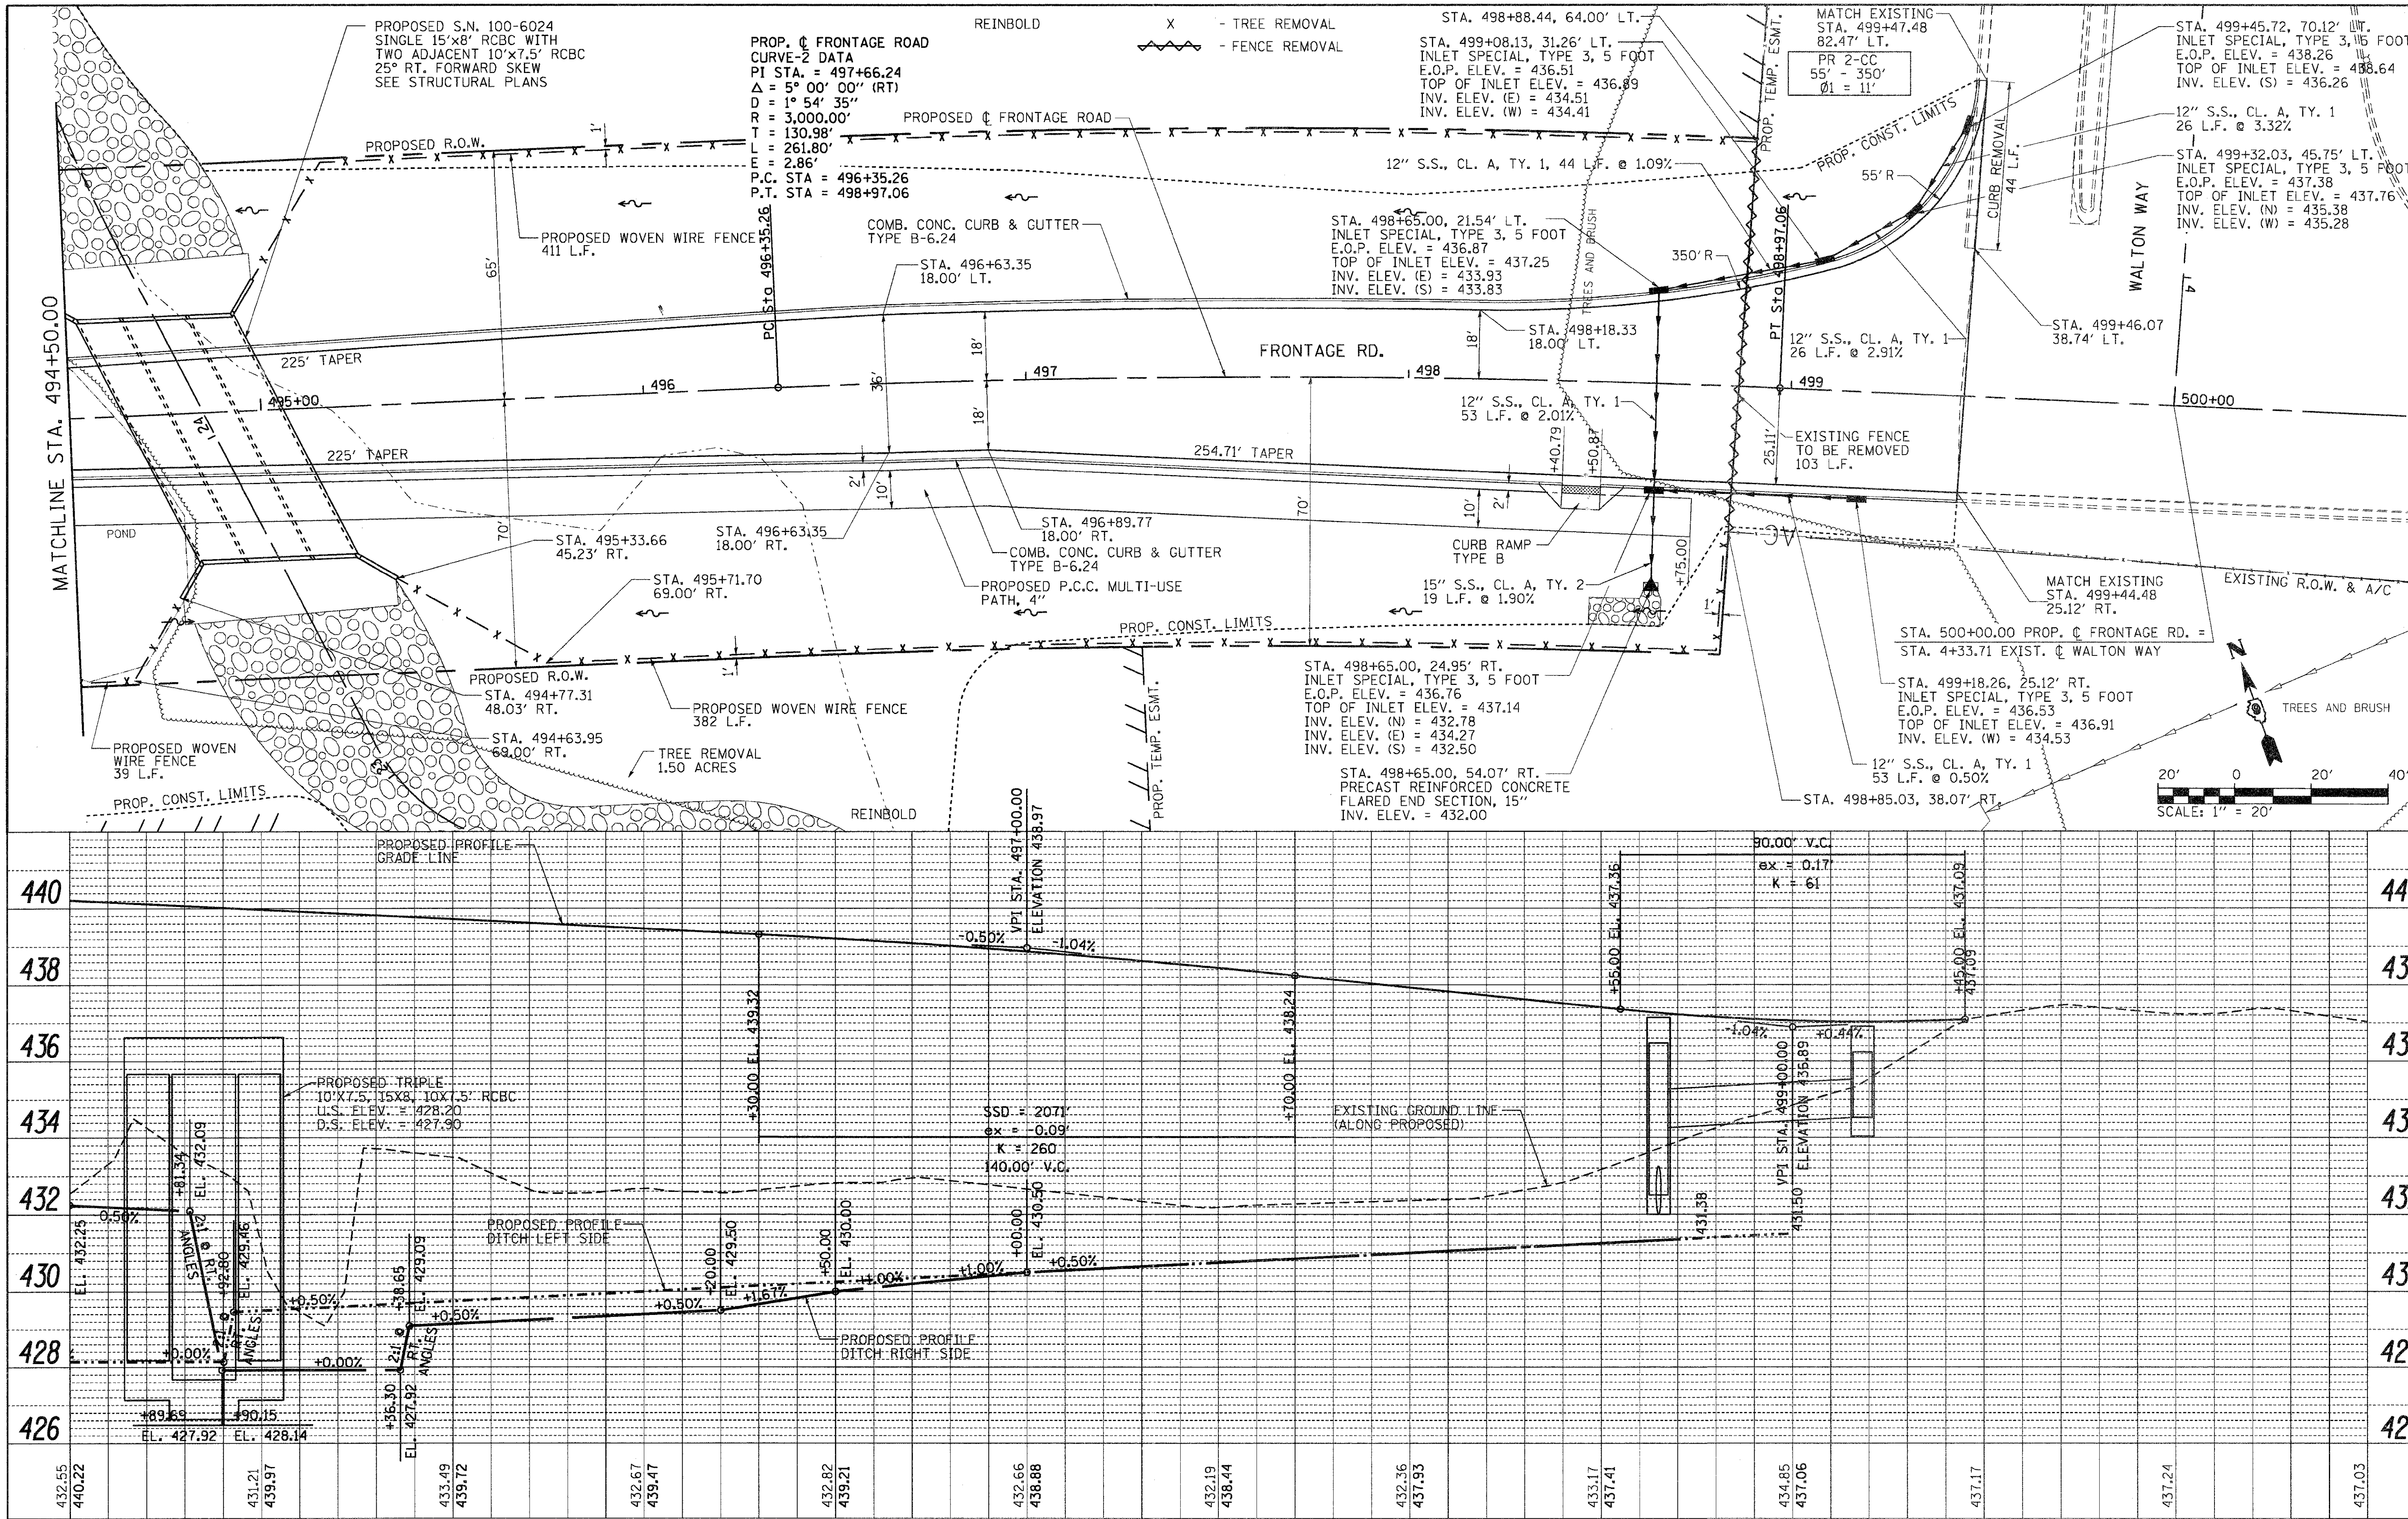

PLAN	SURVEYED	BY	DATE
NOTE BOOK	PLOTTED		
NO.	ALIGNMENT CHECKED		
	RT. OF WAY CHECKED		
	CADD FILE NAME		

PROFILE	SURVEYED	BY	DATE
NOTE BOOK	PLOTTED		
NO.	GRADES CHECKED		
	B.M. NOTED		
	STRUCTURE NOTAT'NS CH'KD		

FILE NAME =	USER NAME = Brian Bond	DESIGNED - BB	REVISED -
I:\IDOT\0906603\Draw\CADD_Sheets\Frontage	Road Contract\D998859-sht-plnprf-010-Frontage.dgn	DRAWN - RH & SH	REVISED -
	PLOT SCALE = 40.0000 ' / IN.	CHECKED - KPF & SPH	REVISED -
	PLOT DATE = 7/1/2011	DATE - 3/16/11	REVISED -

STATE OF ILLINOIS
DEPARTMENT OF TRANSPORTATION

PLAN AND PROFILE
FRONTAGE ROAD

SCALE: 1"=20' | SHEET NO. OF SHEETS | STA. 494+50 TO STA. 500+00

F.A. RTE.	SECTION	COUNTY	TOTAL SHEETS	SHEET NO.
331	(1X-1) R-7	WILLIAMSON	79	21
		CONTRACT NO. 78251		
	ILLINOIS FED. AID PROJECT			