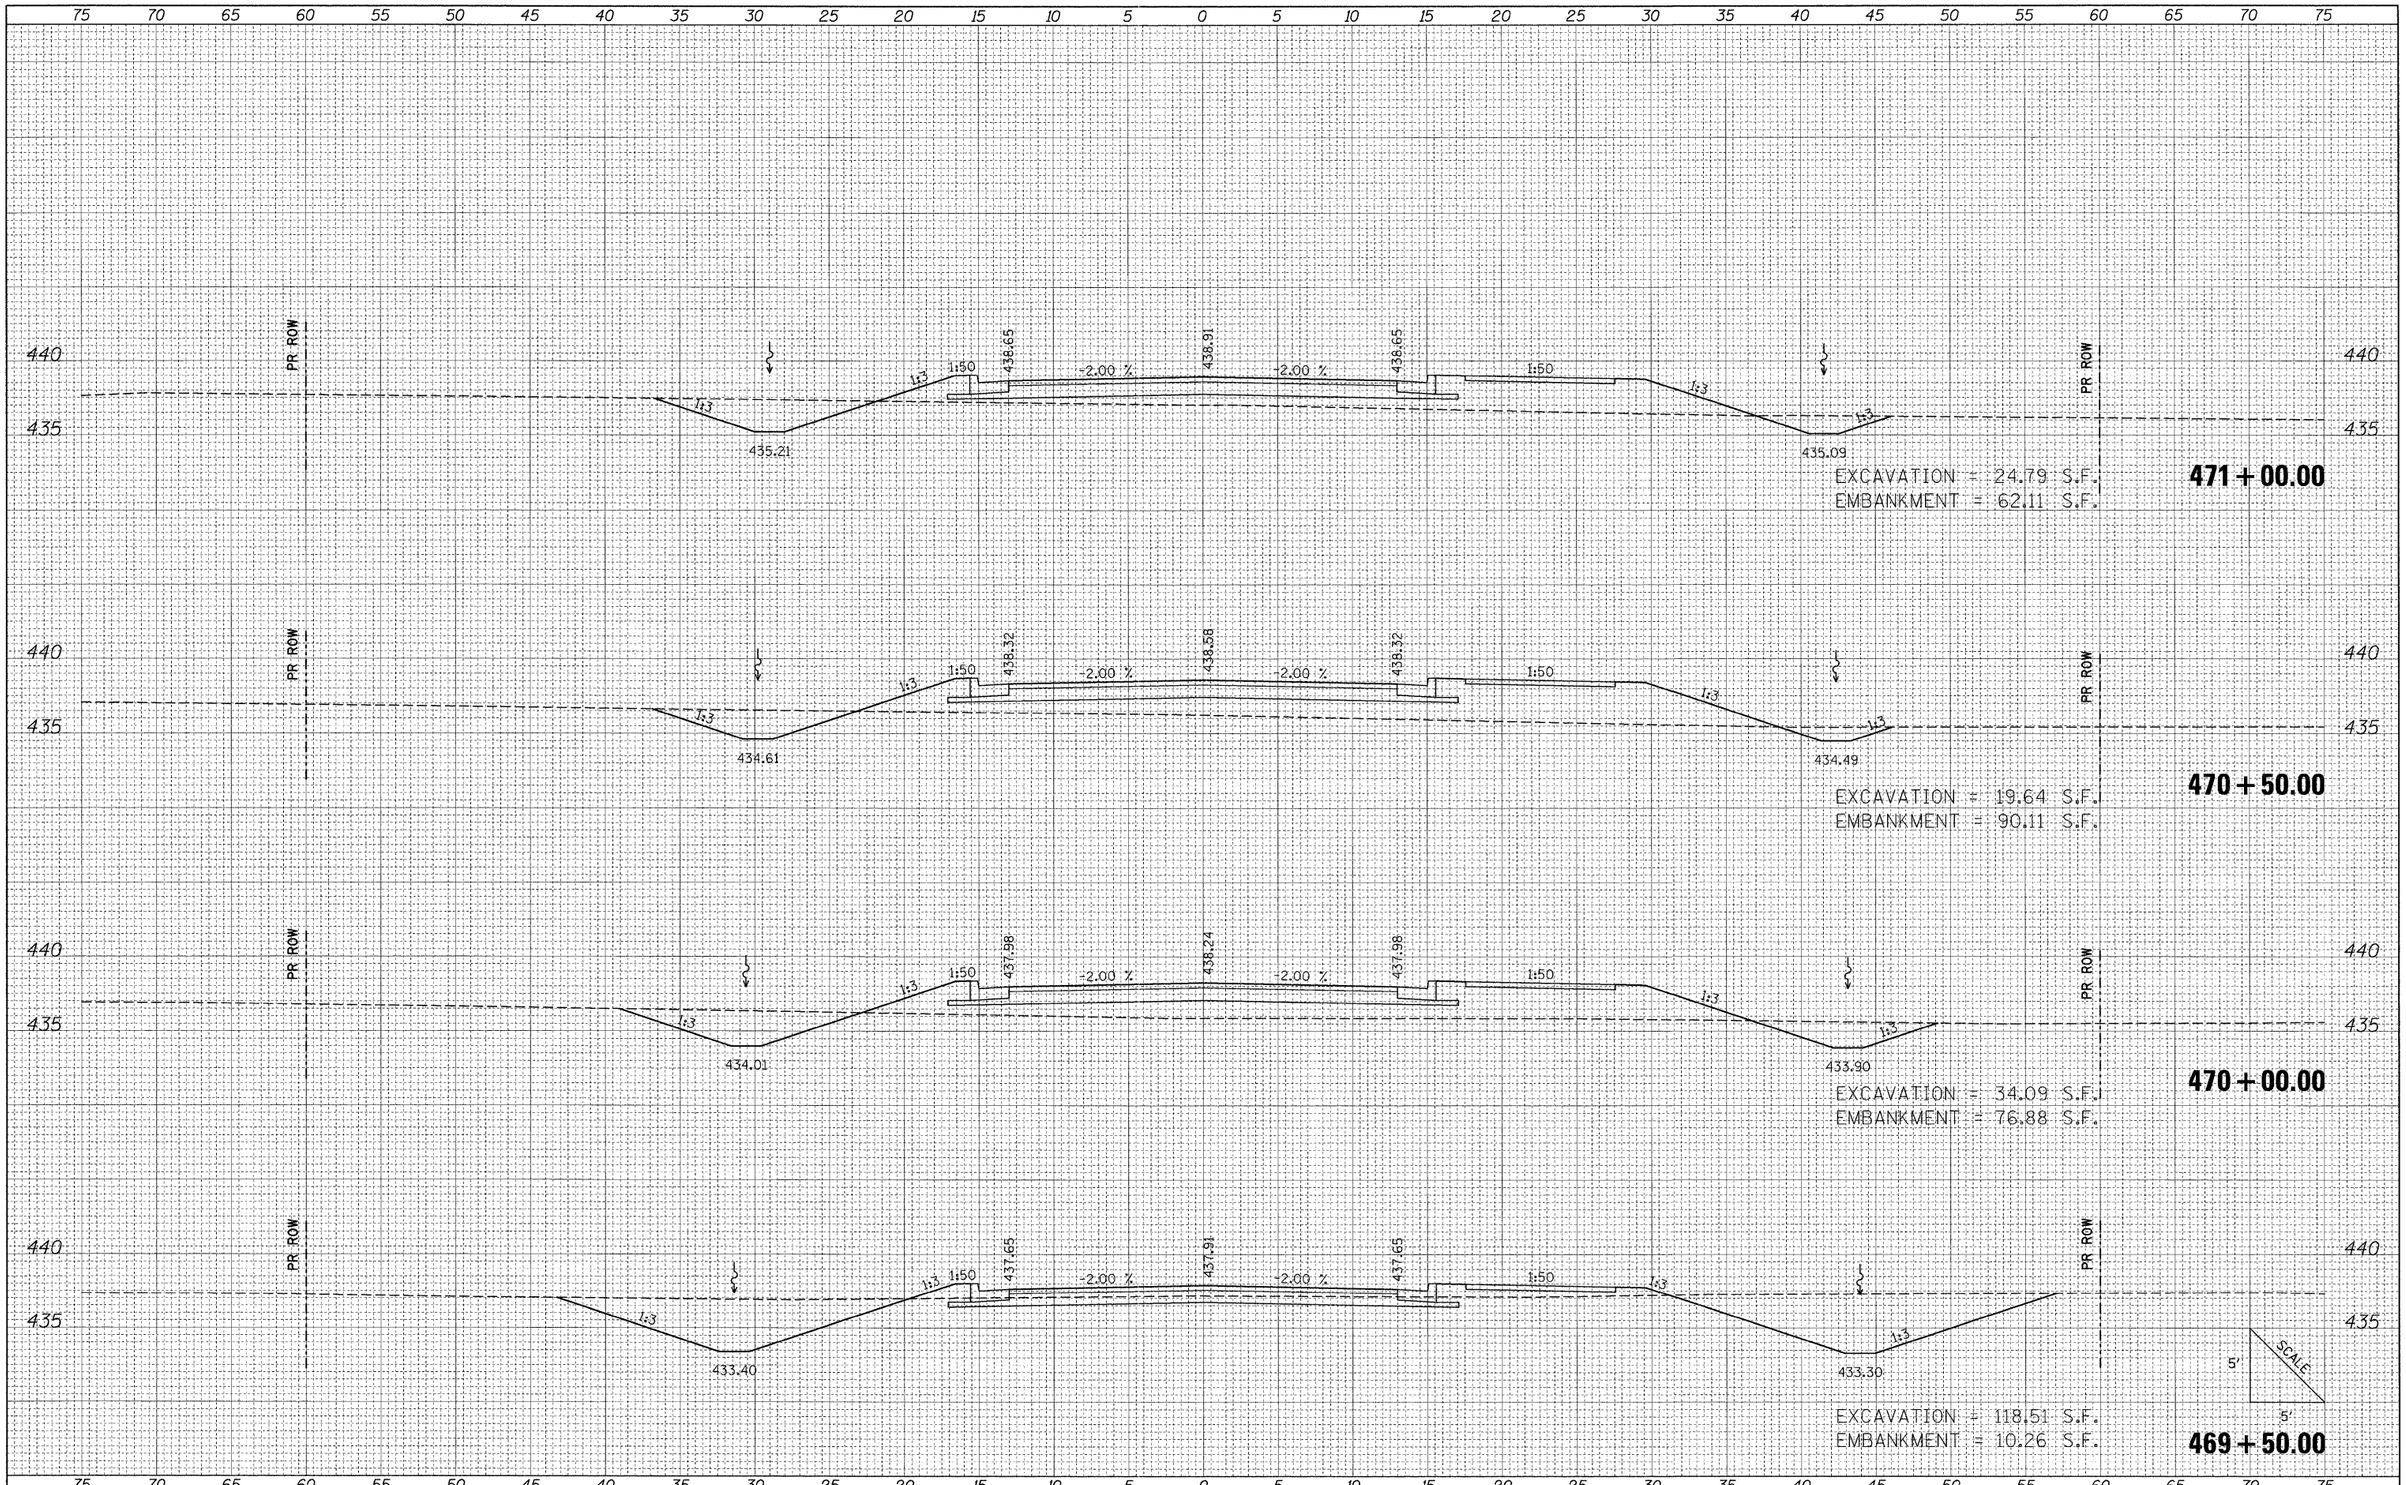

FILE NAME =	USER NAME = Brian Bond	DESIGNED - BMB	REVISED -
h:\IDOT\0906603\Draw\CADD_Sheets\Frontage Road	Contract\D998859-sht-xsFrontage.dgn	DRAWN - RAH	REVISED -
	PLOT SCALE = 5.0000 ' / IN.	CHECKED - SPH	REVISED -
	PLOT DATE = 3/17/2011	DATE 3/16/11	REVISED -

STATE OF ILLINOIS
DEPARTMENT OF TRANSPORTATION

PROPOSED CROSS SECTIONS
FRONTAGE ROAD

SCALE: | SHEET NO. OF SHEETS | STA. 469+50.00 TO STA. 471+00.00

F.A. RTE.	SECTION	COUNTY	TOTAL SHEETS	SHEET NO.
331	(IX-1) R-7	WILLIAMSON	79	56

CONTRACT NO. 78251

ILLINOIS FED. AID PROJECT

FINAL SURVEY	BY	DATE
SURVEYED		
PLOTTED		
TEMPLATE		
AREAS		
AREAS CHECKED		
NOTE BOOK		
NO.		

ORIGINAL SURVEY	BY	DATE
SURVEYED		
PLOTTED		
TEMPLATE		
AREAS		
AREAS CHECKED		
NOTE BOOK		
NO.		