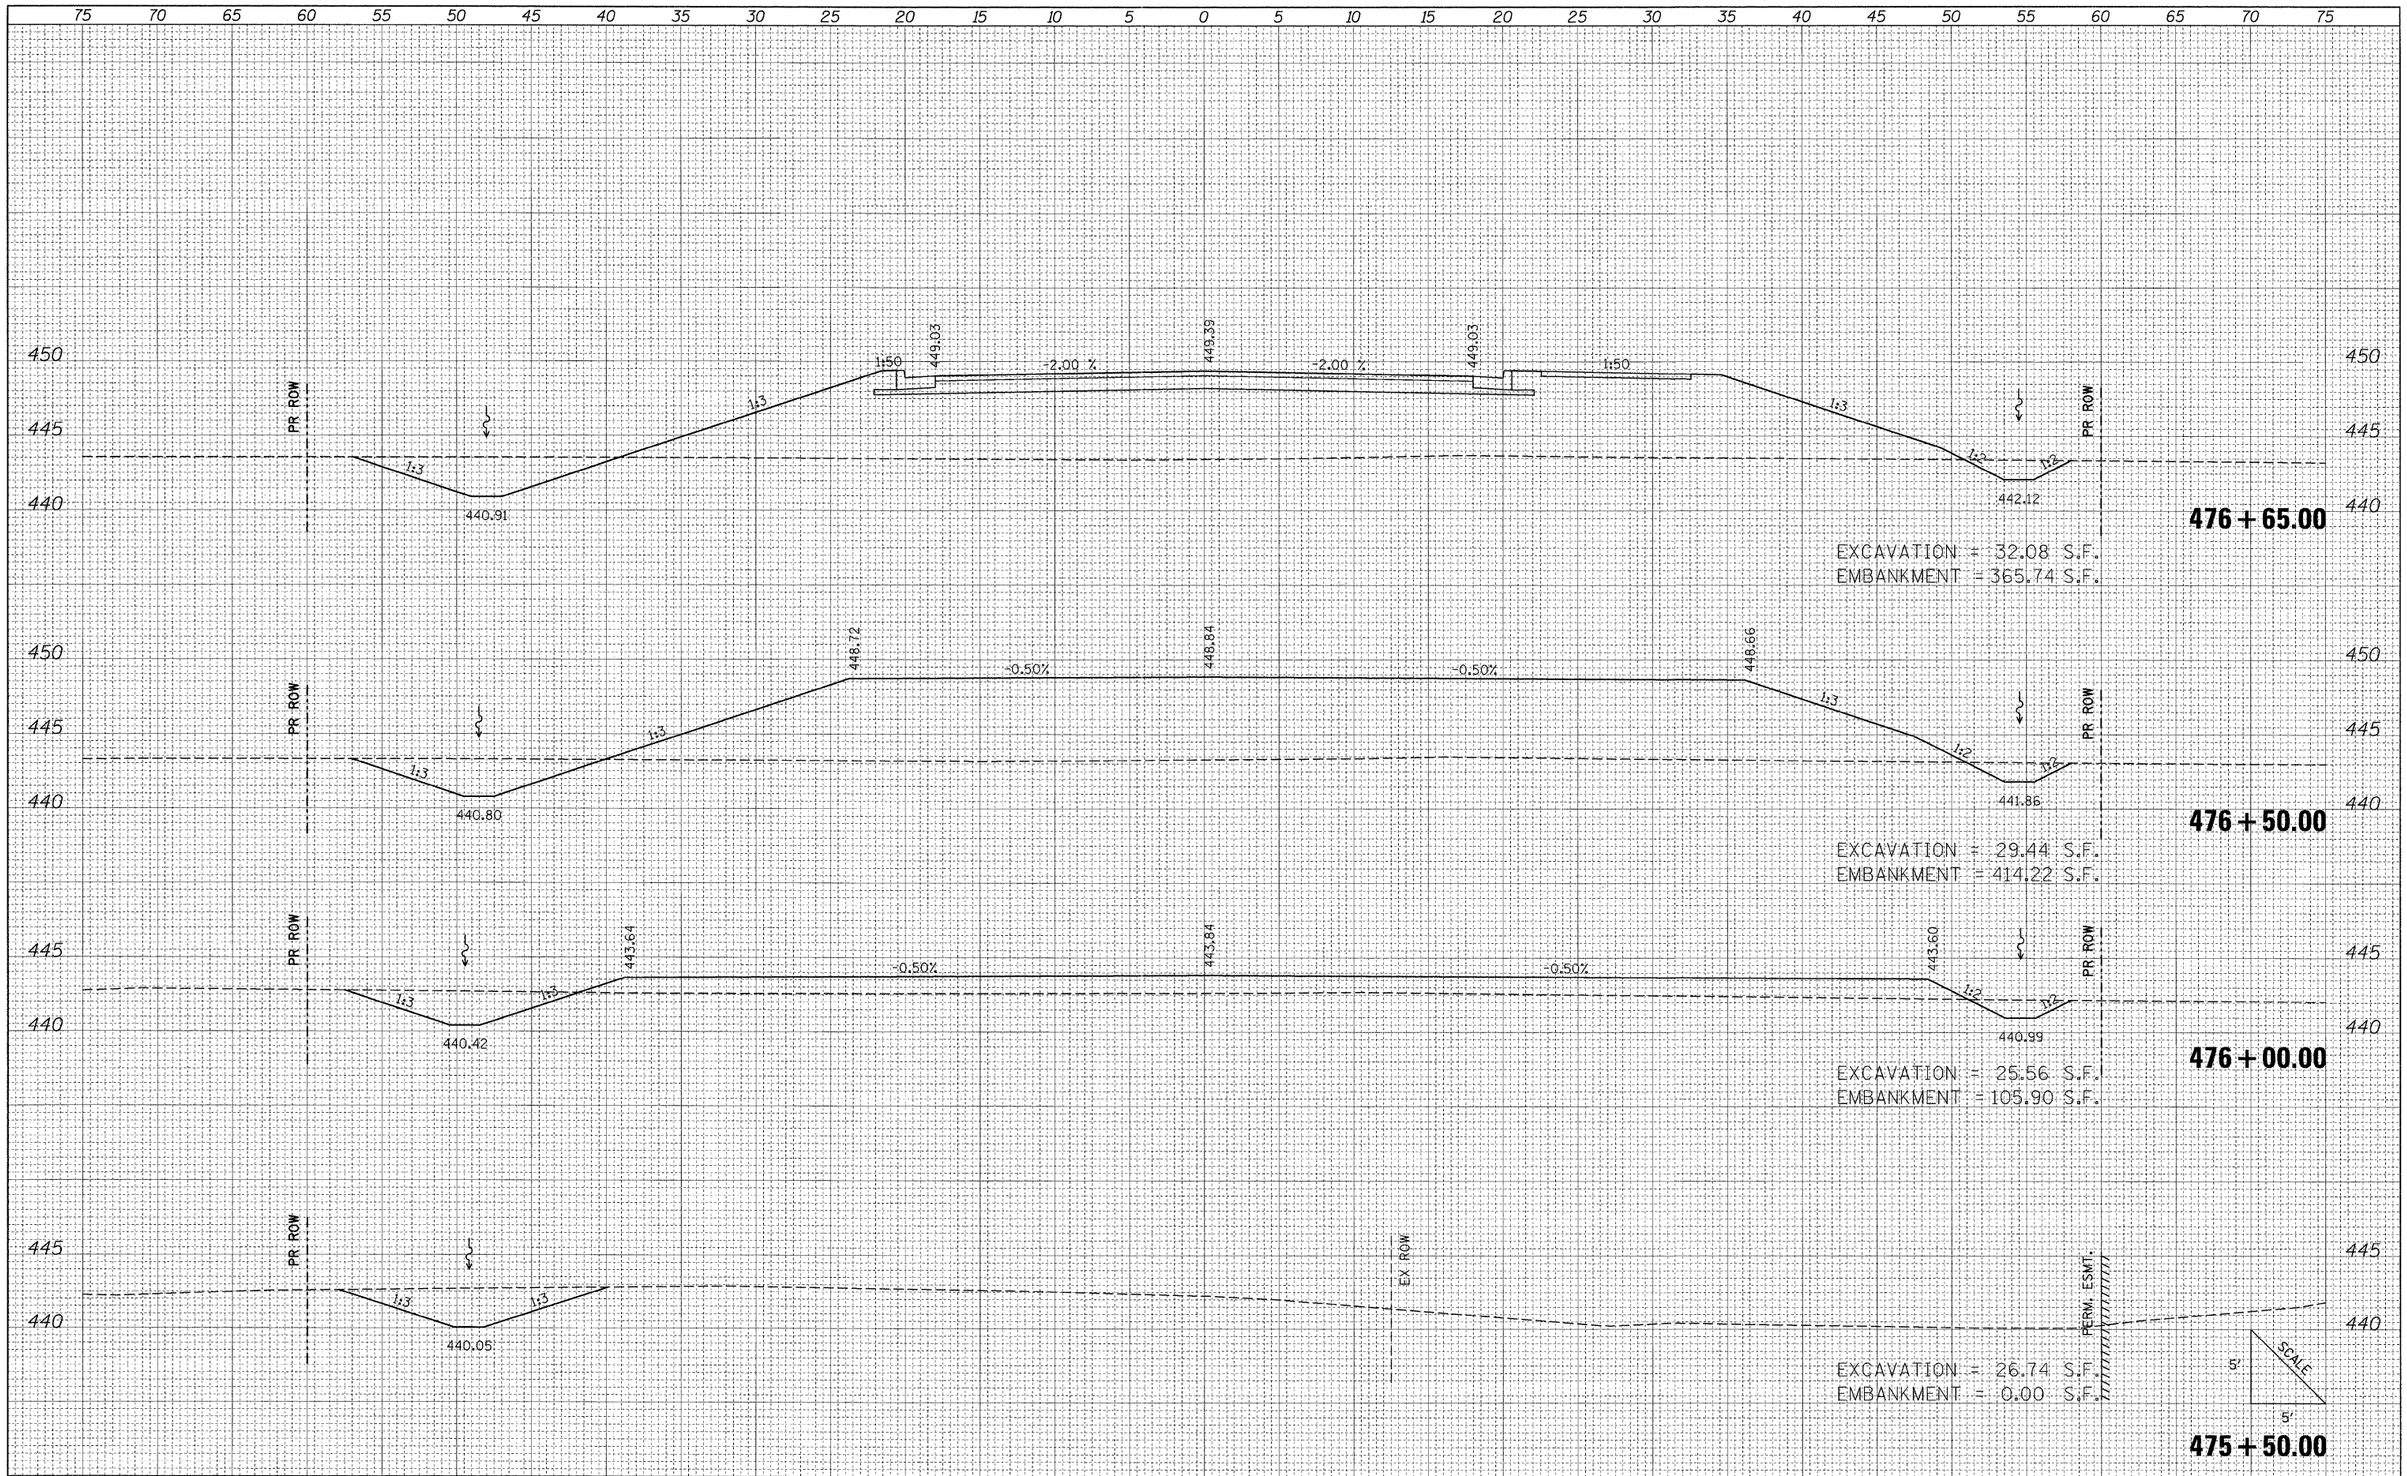

FINAL SURVEY	SURVEYED	BY	DATE
	PLOTTED		
NOTE BOOK	TEMPLATE		
	AREAS		
NO.	AREAS CHECKED		

ORIGINAL SURVEY	SURVEYED	BY	DATE
	PLOTTED		
NOTE BOOK	TEMPLATE		
	AREAS		
NO.	AREAS CHECKED		

FILE NAME =	USER NAME = Brian Bond	DESIGNED - BMB	REVISED -
I:\IDOT\0906603\Draw\CADD.Sheets\Frontage Road Contract\D990859-sht-xsFrontage.dgn		DRAWN - RAH	REVISED -
	PLOT SCALE = 5.0000 ' / IN.	CHECKED - SPH	REVISED -
	PLOT DATE - 3/17/2011	DATE - 3/16/11	REVISED -

STATE OF ILLINOIS
DEPARTMENT OF TRANSPORTATION

PROPOSED CROSS SECTIONS
FRONTAGE ROAD

SCALE: SHEET NO. OF SHEETS STA. 475+50.00 TO STA. 476+65.00

F.A. RTE.	SECTION	COUNTY	TOTAL SHEETS	SHEET NO.
331	(IX-1) R-7	WILLIAMSON	79	58
		CONTRACT NO. 78251		
		ILLINOIS FED. AID PROJECT		