



FINAL SURVEY	NO.	SURVEYED	BY	DATE	
					NOTE BOOK
					PLOTTED
					AREAS CHECKED

ORIGINAL SURVEY	NO.	SURVEYED	BY	DATE	
					NOTE BOOK
					PLOTTED
					AREAS CHECKED

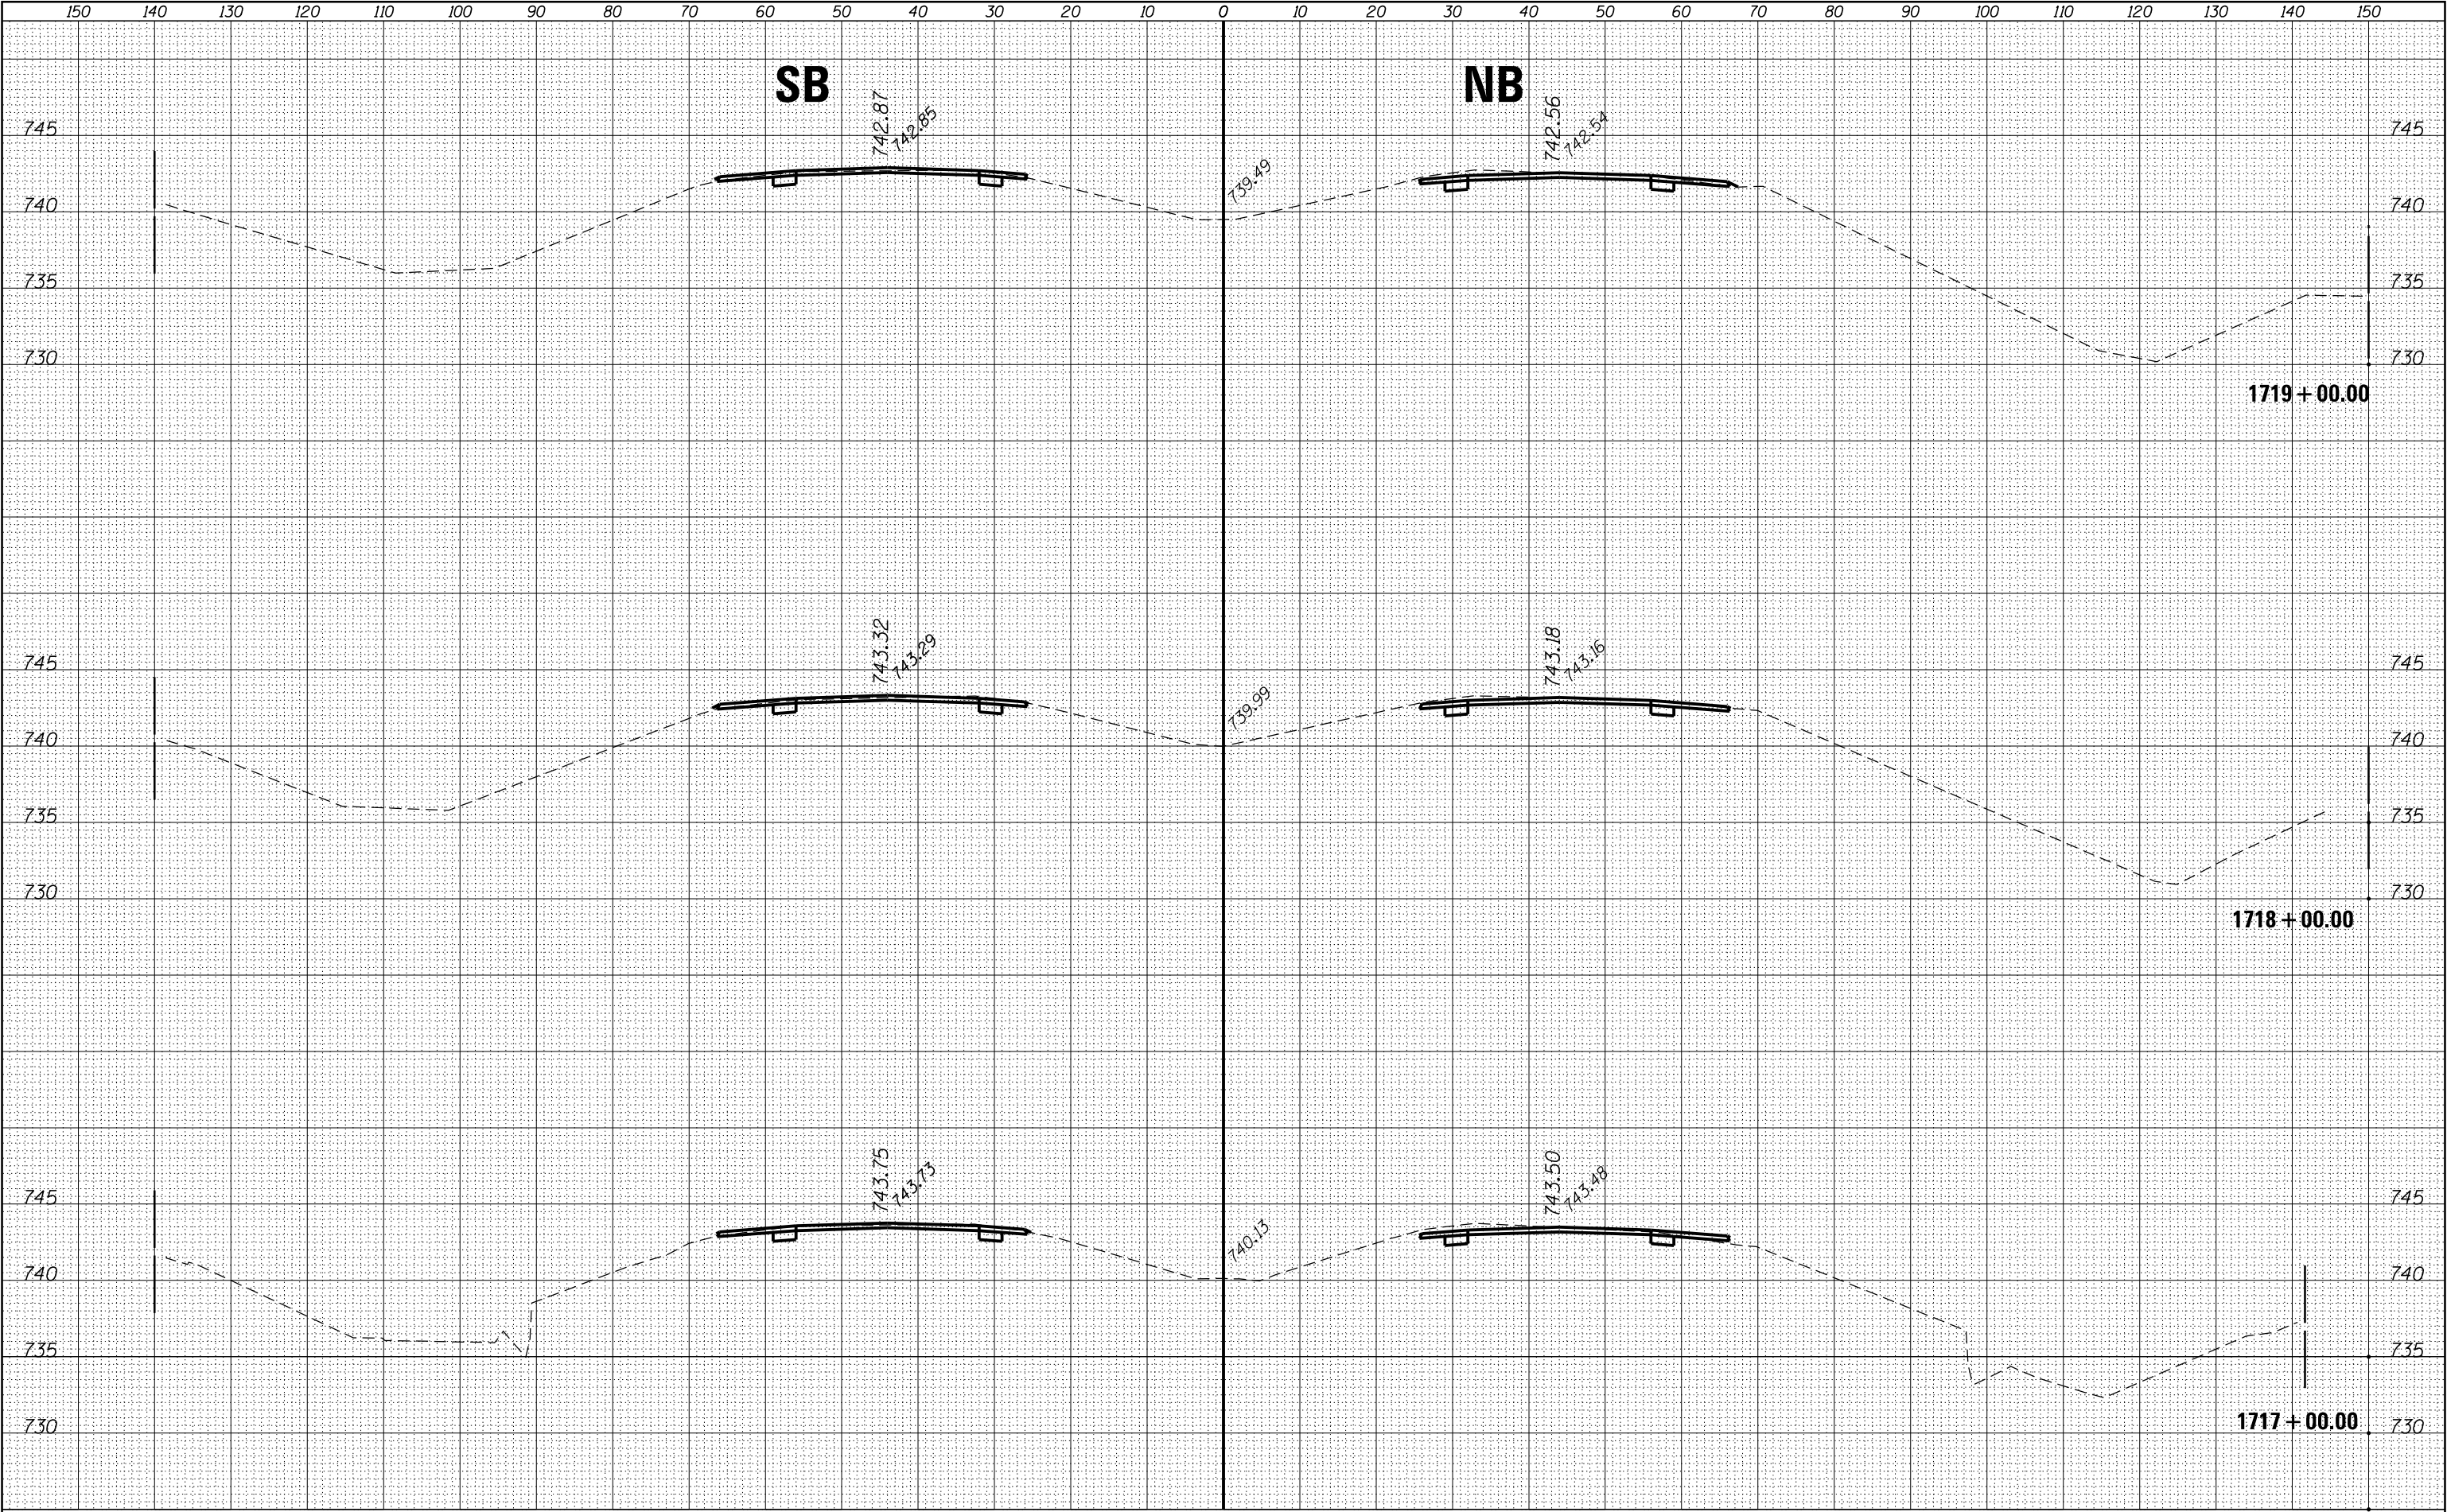


FINAL SURVEY	NO.	SURVEYED	BY	DATE	PLOTTED	TEMPLATE	AREAS	CHECKED

ORIGINAL SURVEY	NO.	SURVEYED	BY	DATE	PLOTTED	TEMPLATE	AREAS	CHECKED

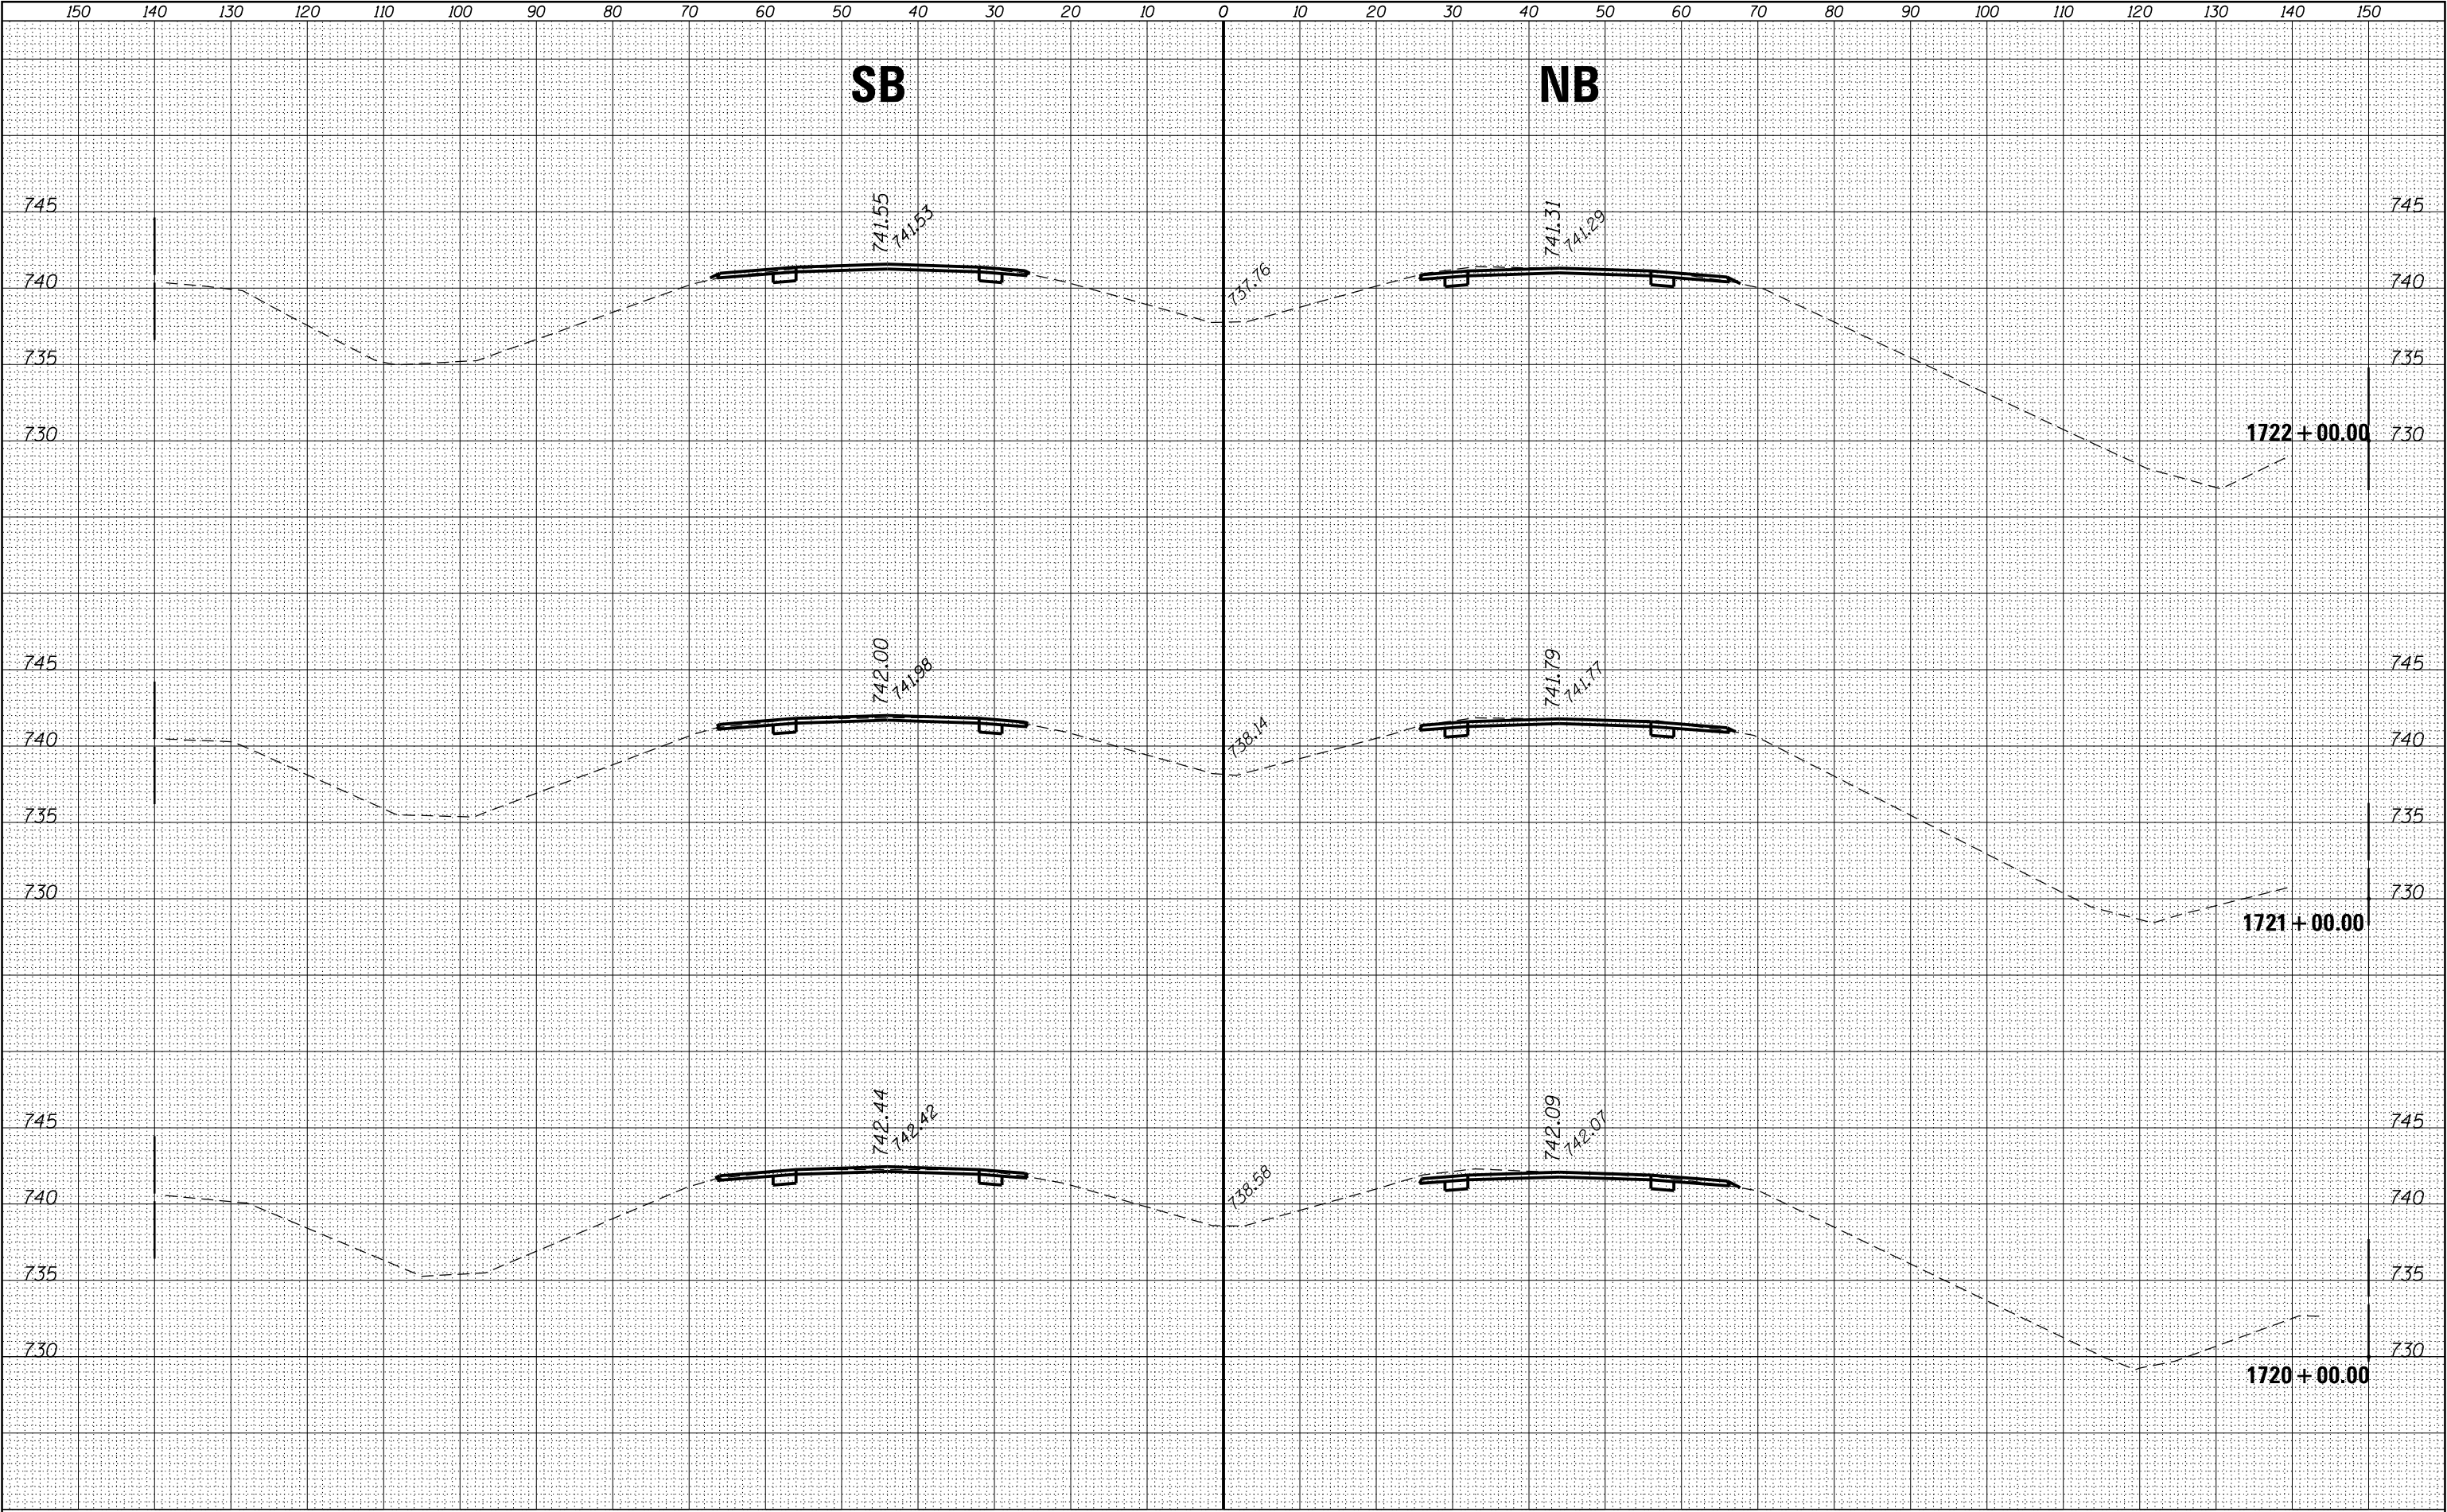


FINAL	SURVEYED	BY	DATE
SURVEY	PLOTTED		
NOTE BOOK	TEMPLATE		
NO.	AREAS CHECKED		

ORIGINAL	SURVEYED	BY	DATE
SURVEY	PLOTTED		
NOTE BOOK	TEMPLATE		
NO.	AREAS CHECKED		

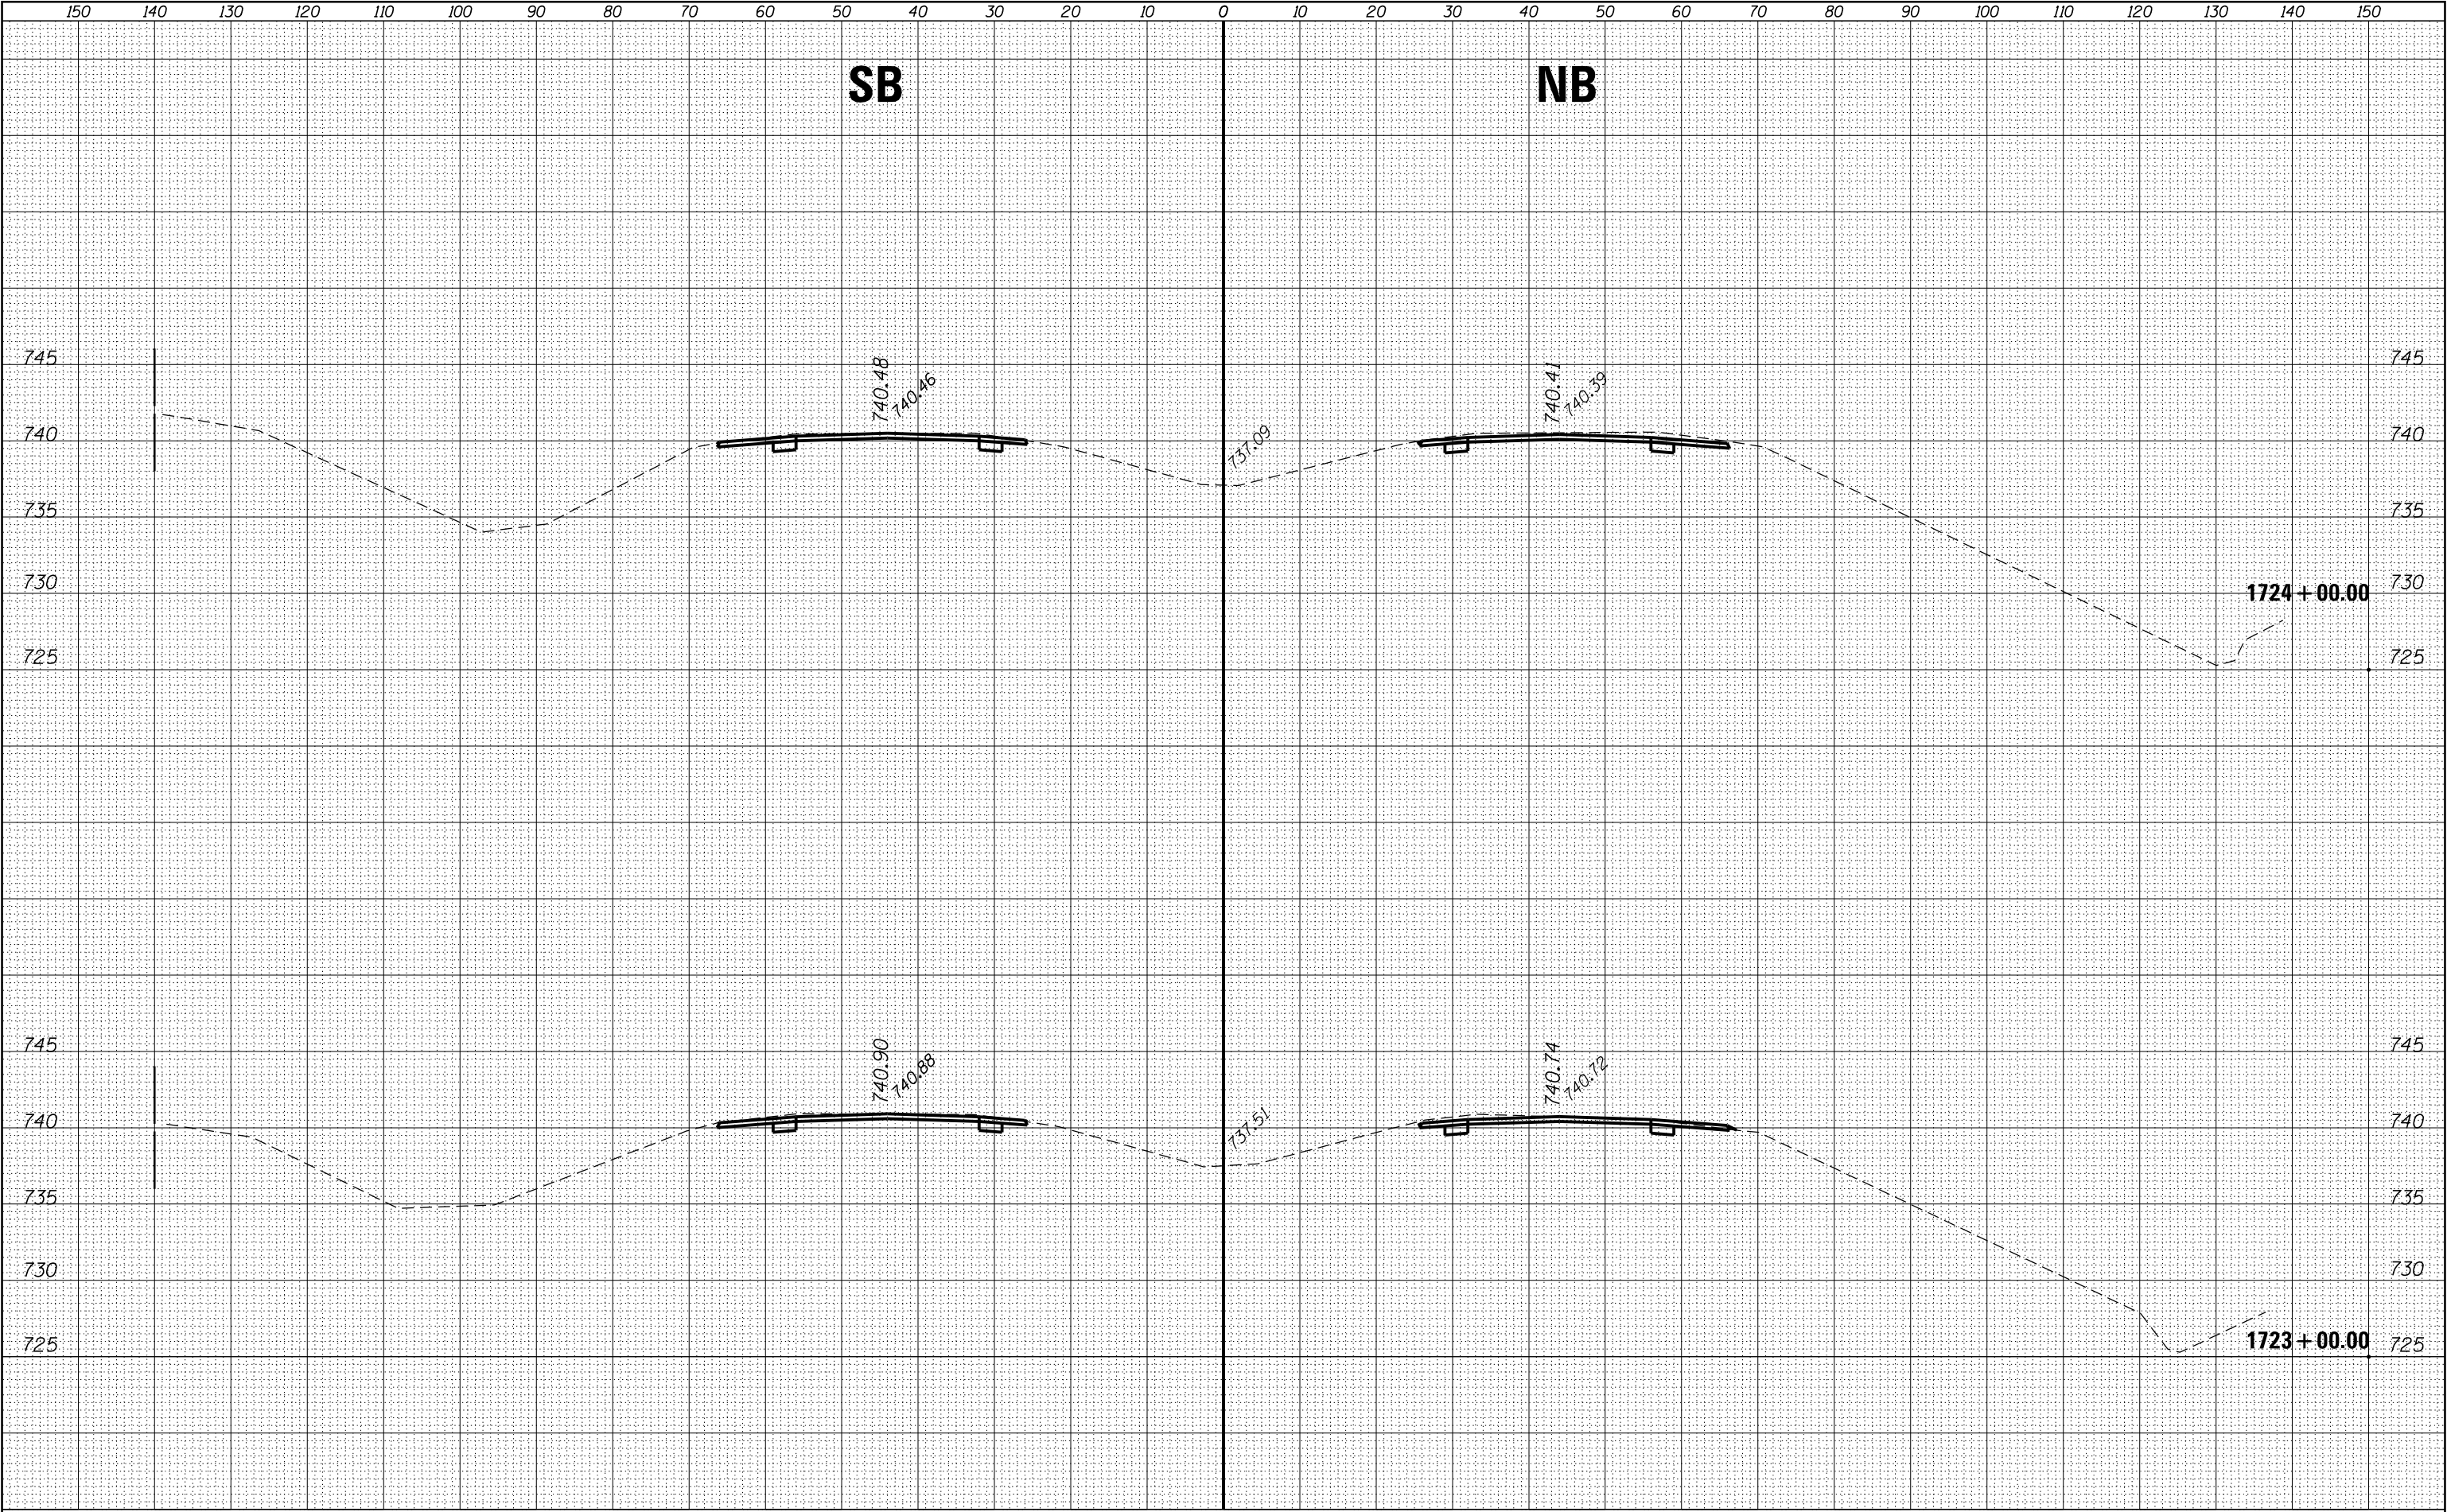

FILE NAME =	USER NAME = corcoranlm	DESIGNED -	REVISED -	STATE OF ILLINOIS DEPARTMENT OF TRANSPORTATION	CROSS SECTIONS – SOUTH SECTION				F.A.I. RTE.	SECTION	COUNTY	TOTAL SHEETS	SHEET NO.
p:\11\084EBIDINTEG\Illinois.gov\PIDOT\Documents\IDOT Offices\District 3\Projects\D366A26\CAD\DRAWINGS\1723+00.00\1723+00.00 SOUTH		DRAWN	REVISED						57	(10.27-38A,27-1)RS-2	FORD	233	103
Default	PLOT SCALE = 20.0000' / in.	CHECKED -	REVISED -						CONTRACT NO. 66A26				
	PLOT DATE = 8/3/2016	DATE -	REVISED -						ILLINOIS FED. AID PROJECT				
SCALE:									SHEET	OF	SHEETS	STA. 1723+00.00	TO STA.1724+00.00

ORIGINAL SURVEY		BY	DATE
NOTE BOOK			
	SURVEYED		
	PLOTTED		
	TEMPLATE		
	AREAS		
NO. _____	AREAS CHECKED		

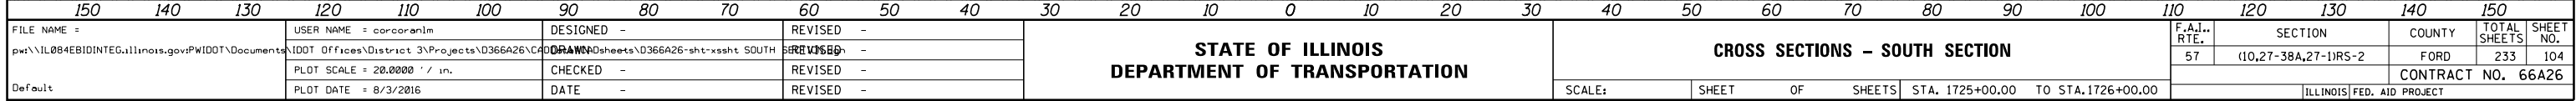


**STATE OF ILLINOIS
DEPARTMENT OF TRANSPORTATION**

CROSS SECTIONS – SOUTH SECTION

F.A.I.. RTE.	SECTION	COUNTY	TOTAL SHEETS	SHEET NO.
57	(10,27-38A,27-1)RS-2	FORD	233	104
		CONTRACT NO. 66A26		
ILLINOIS FED. AID PROJECT				

FINAL	SURVEYED	BY	DATE
SURVEY	PLOTTED		
NOTE BOOK	TEMPLATE		
NO.	AREAS CHECKED		


ORIGINAL	SURVEYED	BY	DATE
SURVEY	PLOTTED		
NOTE BOOK	TEMPLATE		
NO.	AREAS CHECKED		

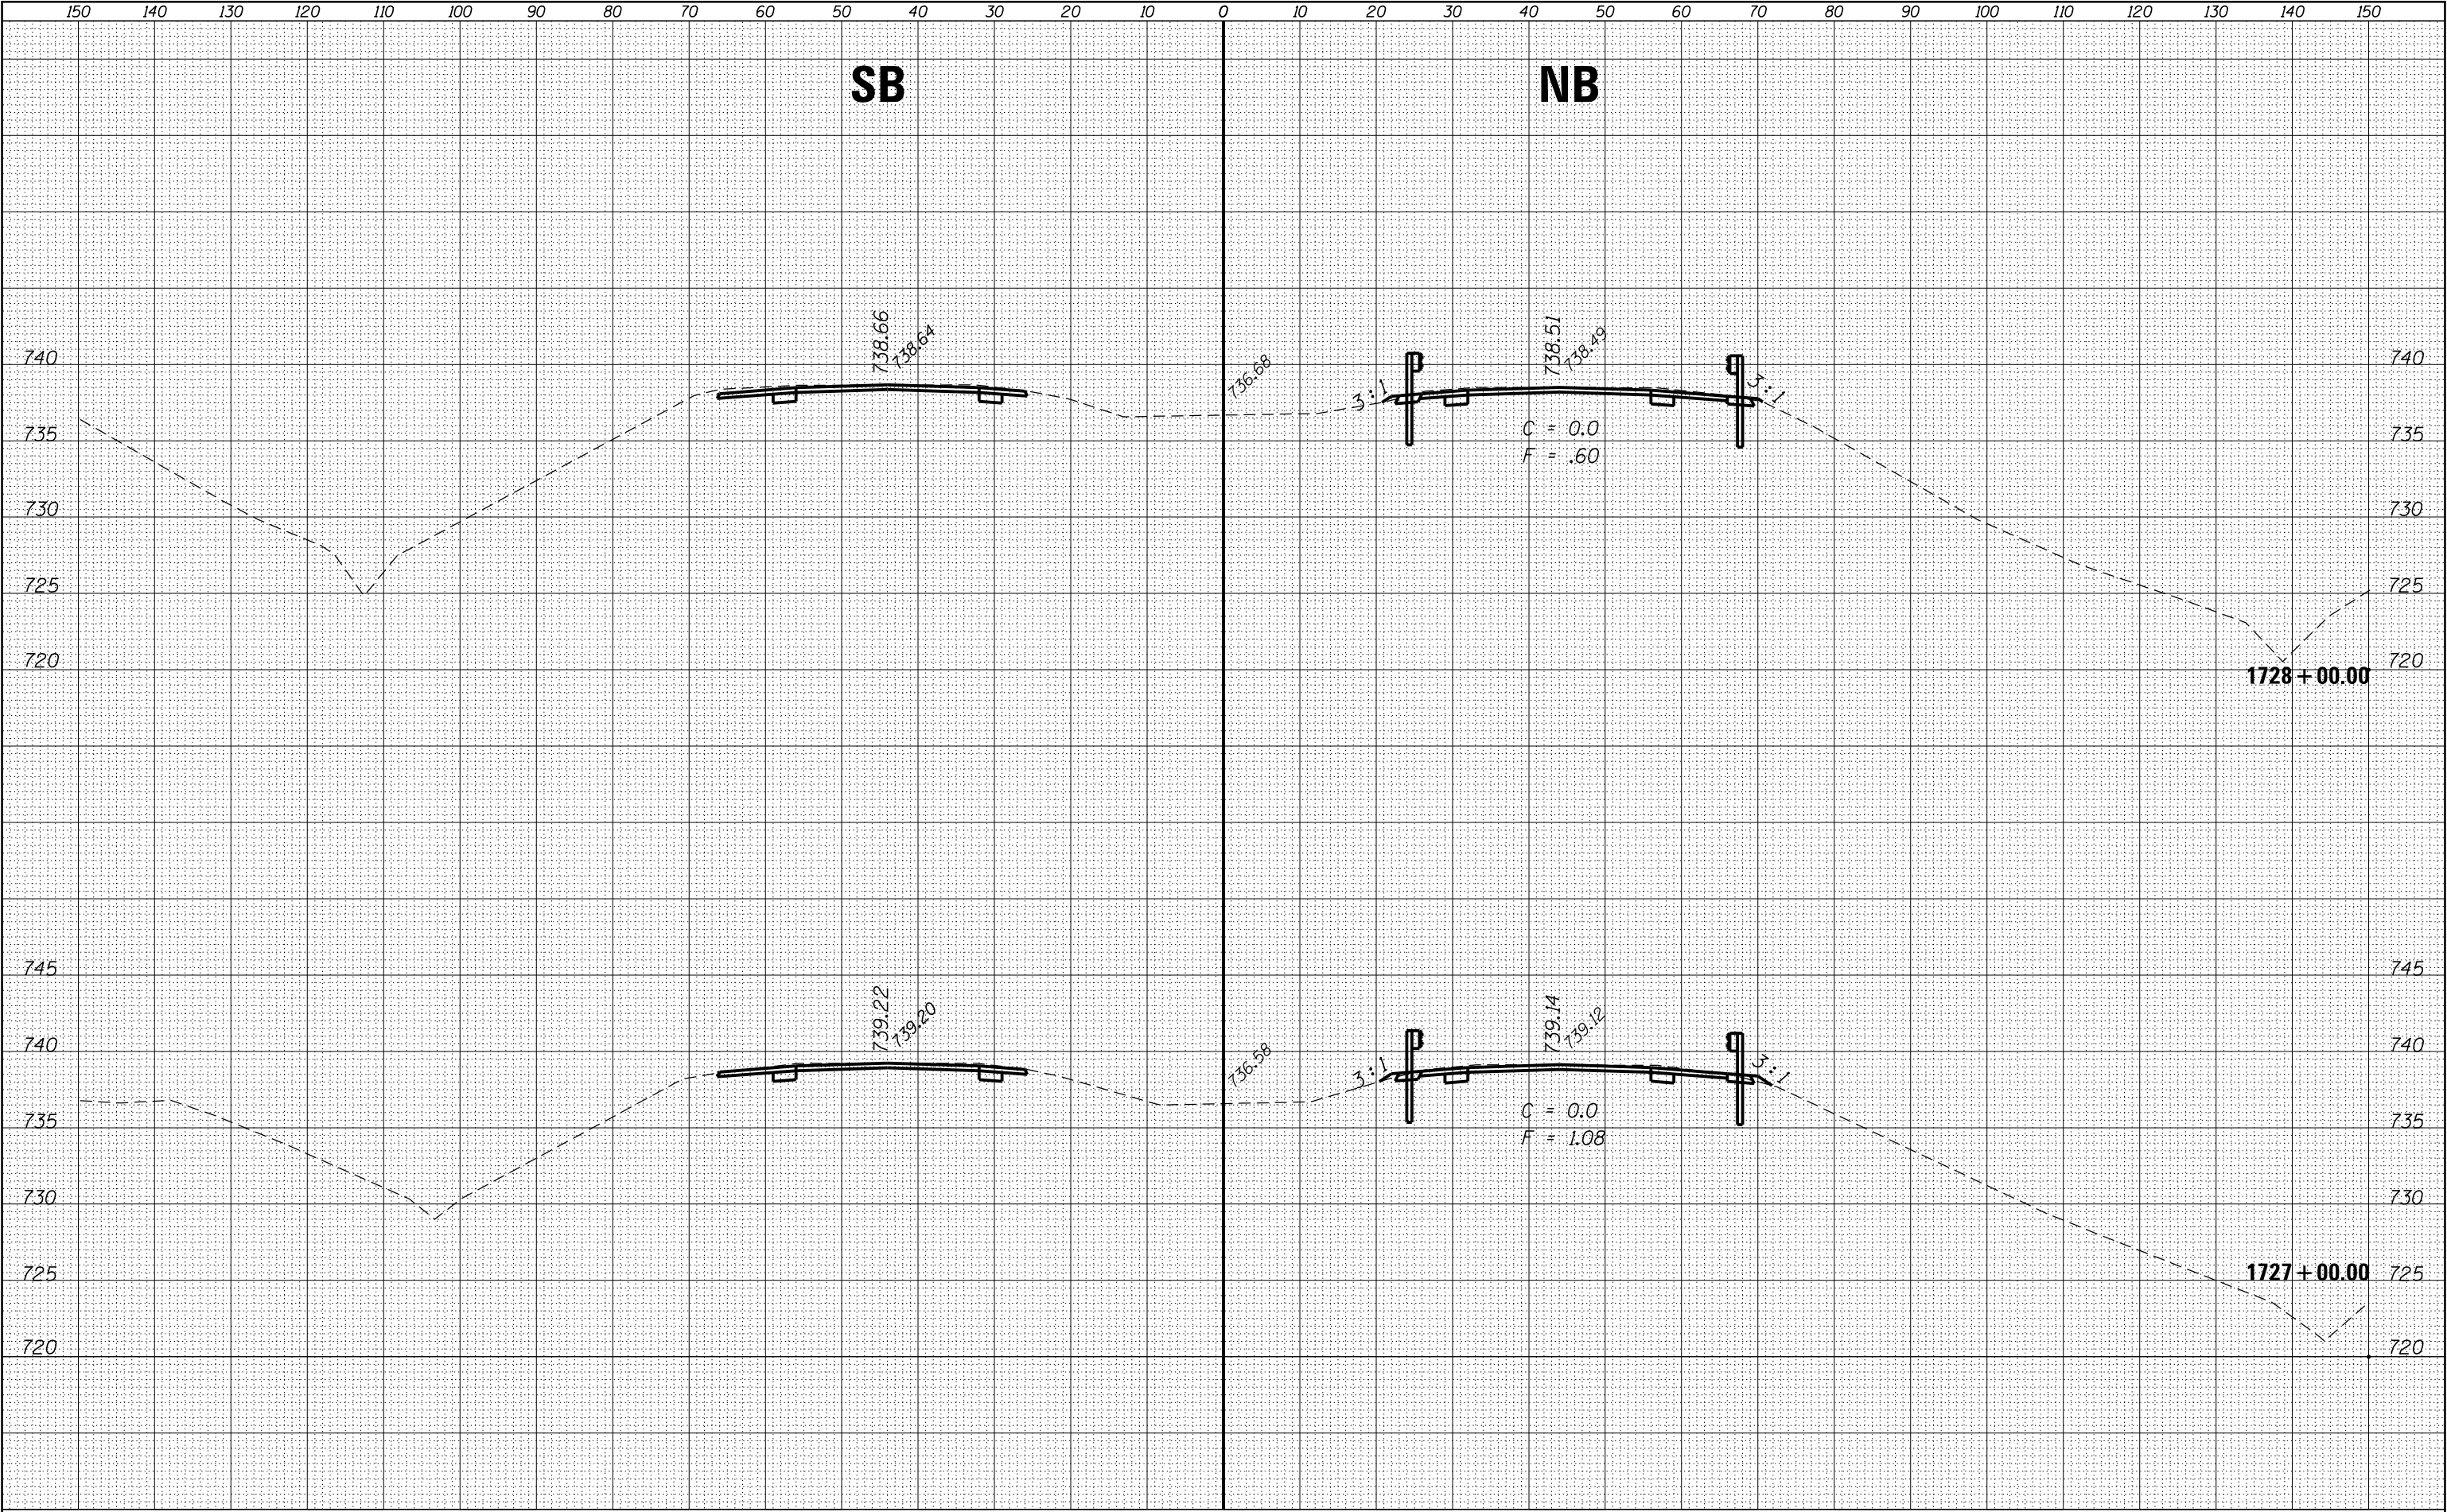

FILE NAME =	USER NAME = corcoranlm	DESIGNED -	REVISED -	STATE OF ILLINOIS DEPARTMENT OF TRANSPORTATION				CROSS SECTIONS - SOUTH SECTION				F.A.I. RTE.	SECTION	COUNTY	TOTAL SHEETS	SHEET NO.
p:\11084EBIDINTEG\Illinois.gov\PWIDOT\Documents\IDOT Offices\District 3\Projects\D366A26\CADD\Drawings\Drawings\1727-1728\1727-1728 SOUTH		DRAWN	REVISED									57	(10,27-38A,27-1)RS-2	FORD	233	105
Default	PLOT SCALE = 20.0000' / in.	CHECKED -	REVISED -									CONTRACT NO. 66A26				
	PLOT DATE = 8/3/2016	DATE -	REVISED -									ILLINOIS FED. AID PROJECT				
				SCALE:				SHEET	OF	SHEETS	STA. 1727+00.00	TO STA. 1728+00.00				

BY	DATE
FINAL SURVEY	SURVEYED
NOTE BOOK	PLOTTED
NO.	TEMPLATE
	AREAS
	CHECKED


BY	DATE
ORIGINAL SURVEY	SURVEYED
NOTE BOOK	PLOTTED
NO.	TEMPLATE
	AREAS
	CHECKED

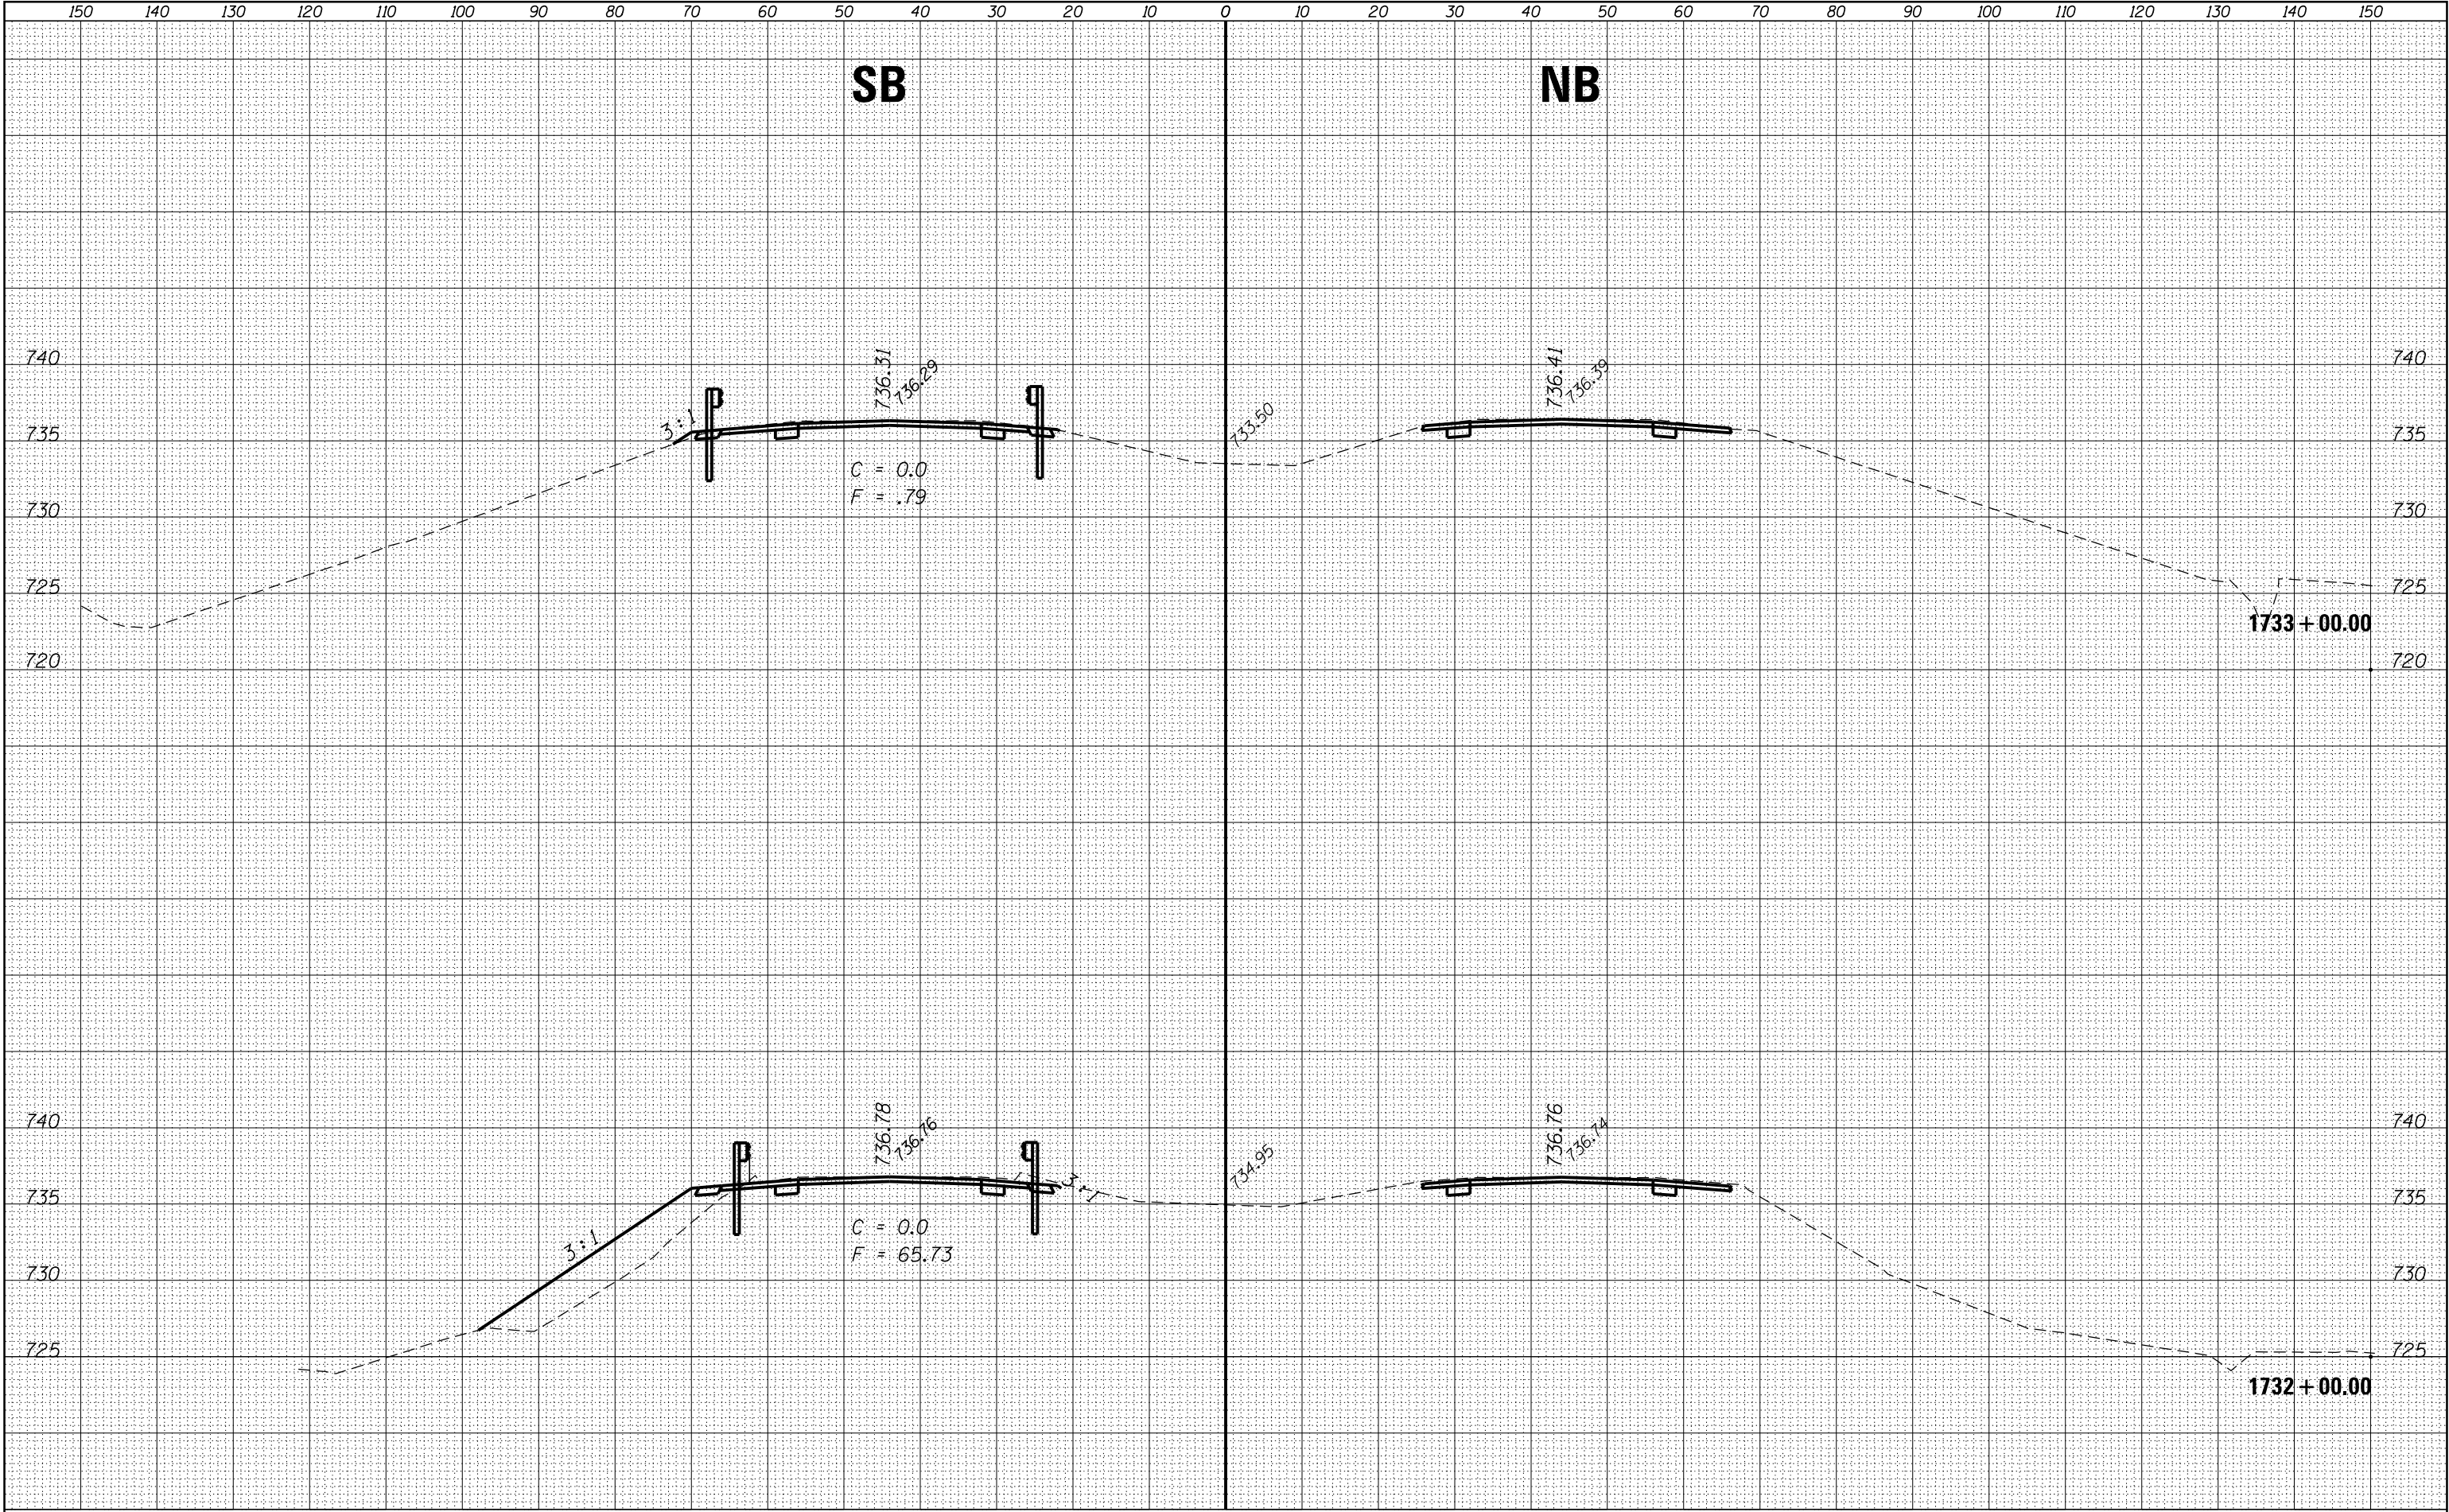

FILE NAME =	USER NAME = corcoranim	DESIGNED -	REVISED -	STATE OF ILLINOIS DEPARTMENT OF TRANSPORTATION	CROSS SECTIONS – SOUTH SECTION					F.A.I. RTE.	SECTION	COUNTY	TOTAL SHEETS	SHEET NO.
pw:\\IL084EBIDINTEG\Illinois.gov\PWIDOT\Documents	IDOT Offices\District 3\Projects\D366A26\CD\DRAWING\Drawings\1732+00.00\1732+00.00 SOUTH	PLANNED	REVISED							57	(10,27-38A,27-1RS-2	FORD	233	106
Default	PLOT SCALE = 20.0000' / 1 in.	CHECKED -	REVISED -				CONTRACT NO. 66A26							
	PLOT DATE = 8/3/2016	DATE -	REVISED -				ILLINOIS FED. AID PROJECT							
					SCALE:	SHEET	OF	SHEETS	STA. 1732+00.00	TO STA.1733+00.00				

FINAL	SURVEYED	BY	DATE
SURVEY	PLOTTED		
NOTE BOOK	TEMPLATE		
NO.	AREAS CHECKED		


ORIGINAL	SURVEYED	BY	DATE
SURVEY	PLOTTED		
NOTE BOOK	TEMPLATE		
NO.	AREAS CHECKED		

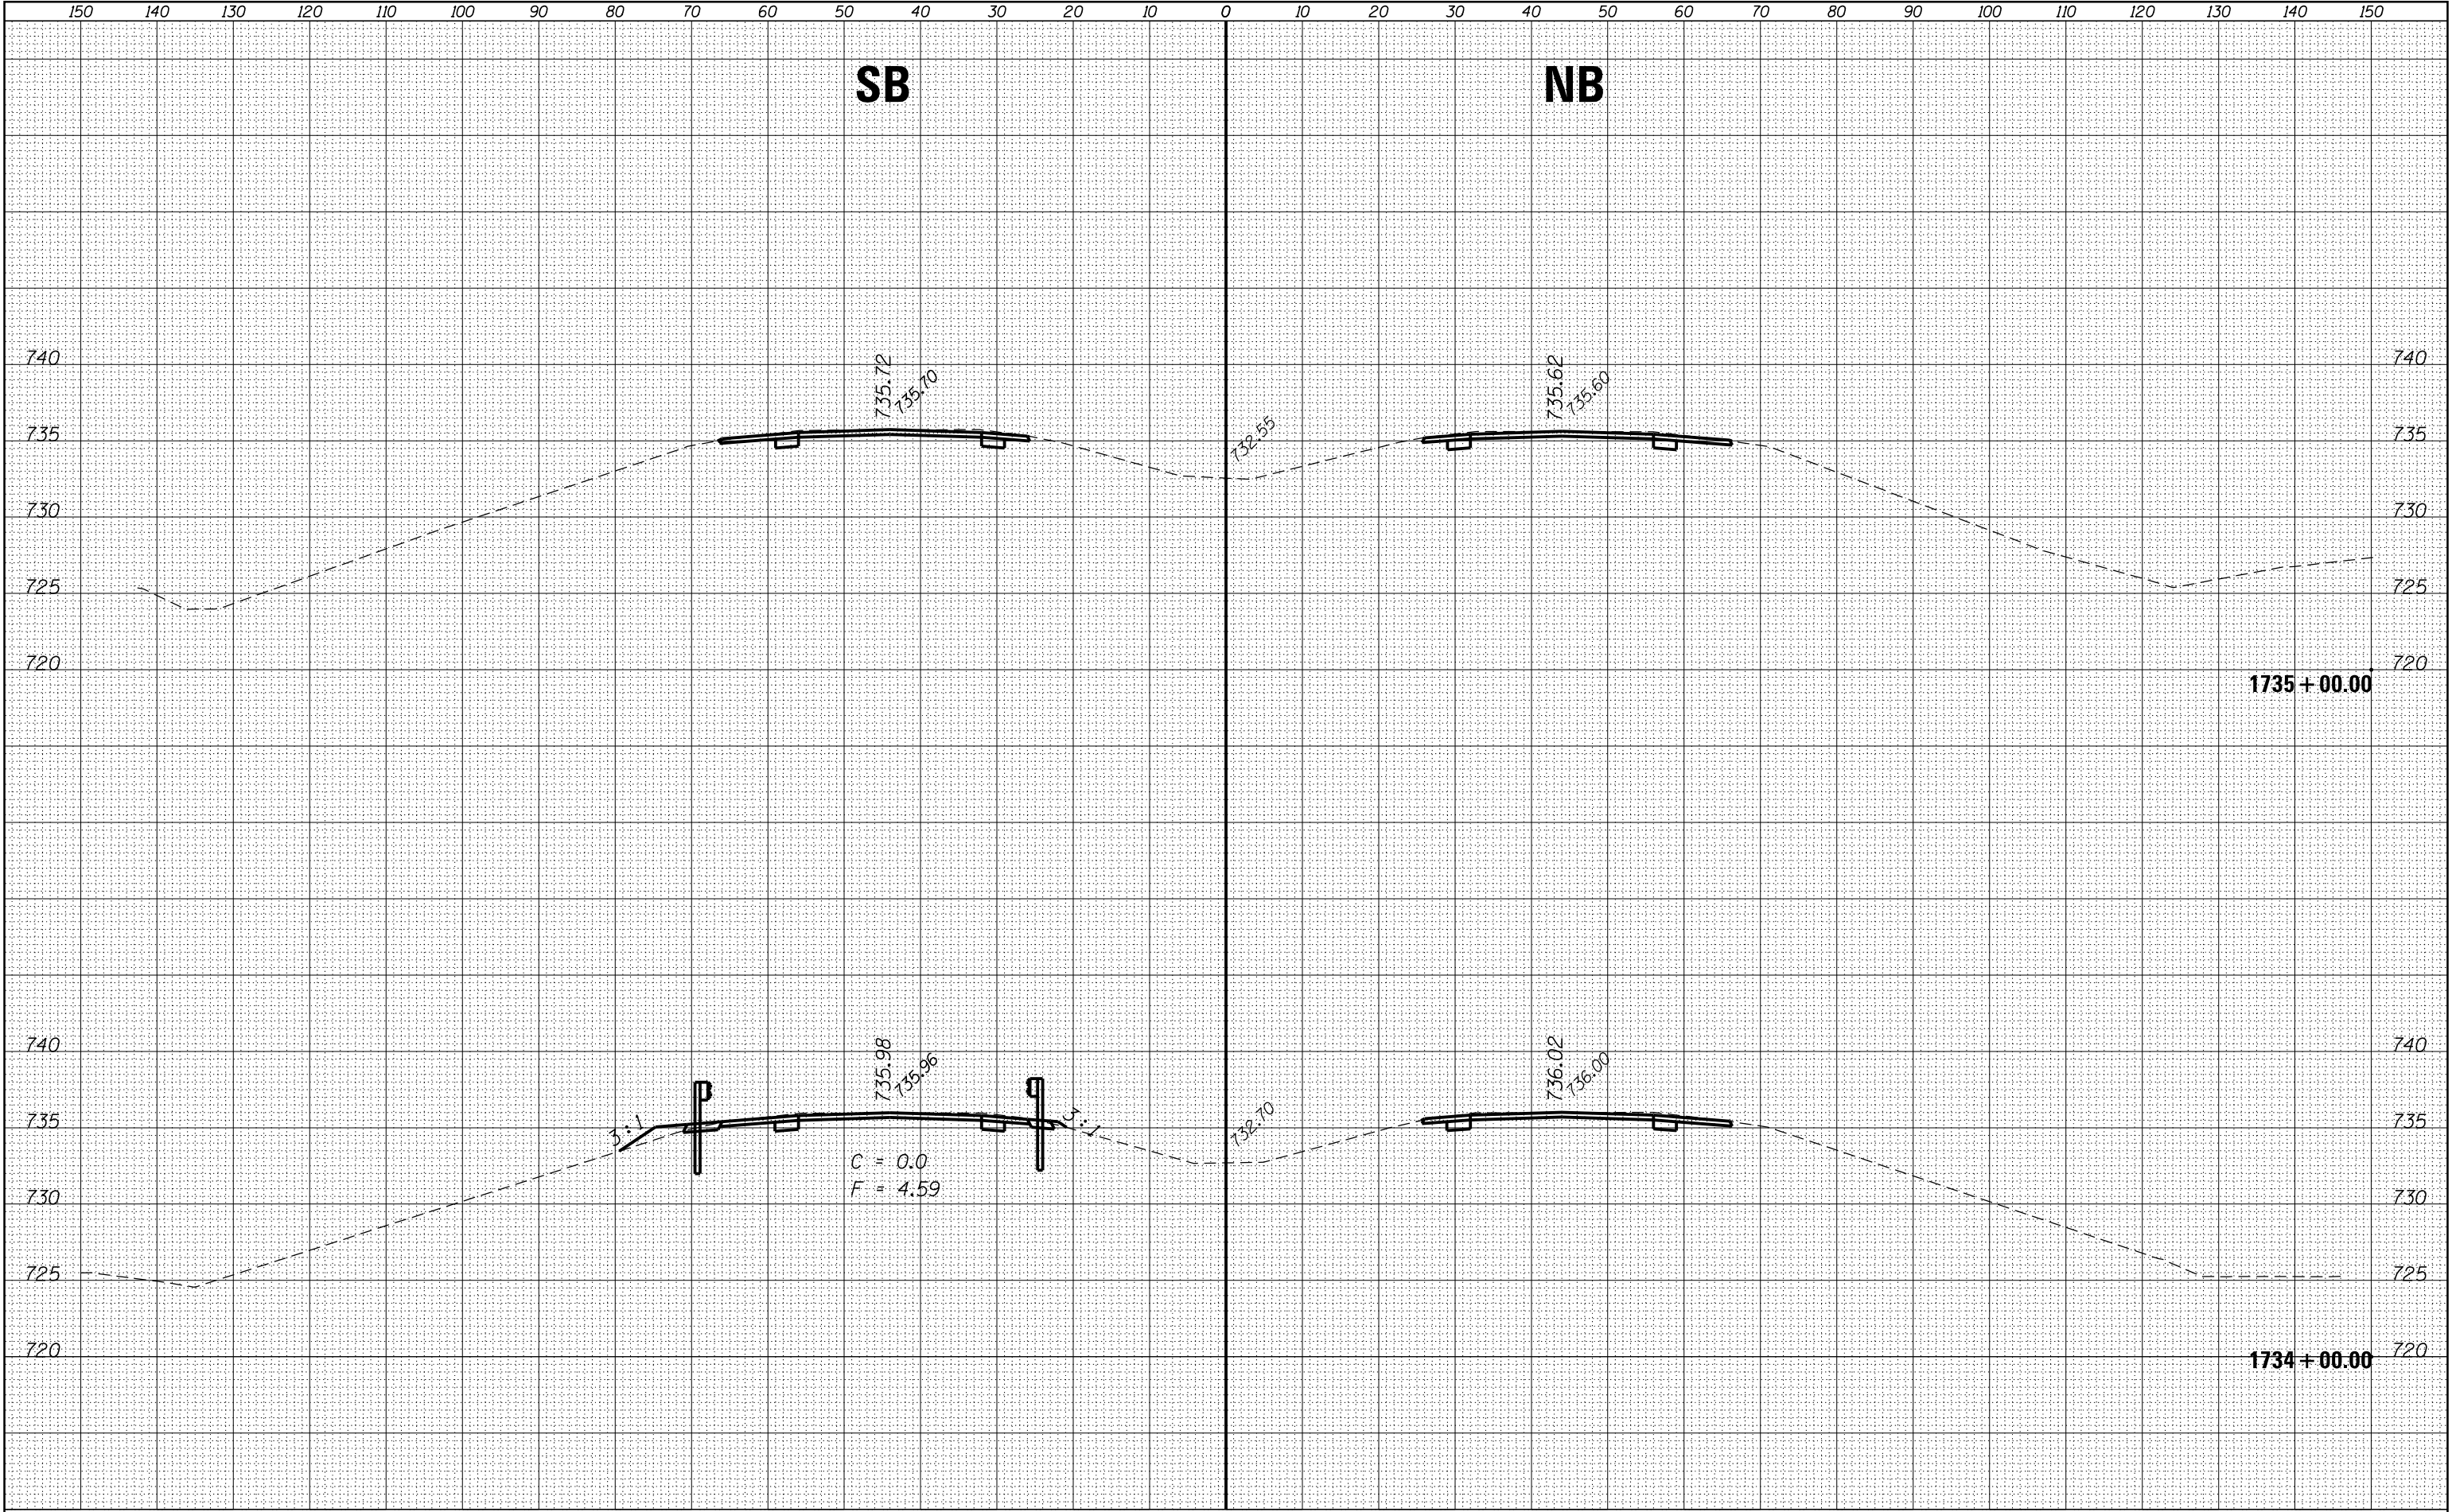

FILE NAME =	USER NAME = corcoranlm	DESIGNED -	REVISED -	STATE OF ILLINOIS DEPARTMENT OF TRANSPORTATION	CROSS SECTIONS – SOUTH SECTION					F.A.I. RTE.	SECTION	COUNTY	TOTAL SHEETS	SHEET NO.
p:\1\084EBIDINTEG\Illinois.gov\PWIDOT\Documents\IDOT Offices\District 3\Projects\0366A26\CAD\DRAWINGS\0366A26-sht-xxsht SOUTH		DRAWN	REVISED							57	(10,27-38A,27-1)RS-2	FORD	233	107
Default	PLOT SCALE = 20.0000' / in.	CHECKED -	REVISED -		CONTRACT NO. 66A26									
	PLOT DATE = 8/3/2016	DATE -	REVISED -		ILLINOIS FED. AID PROJECT									
					SCALE:	SHEET	OF	SHEETS	STA. 1734+00.00	TO STA. 1735+00.00				

FINAL	SURVEYED	BY	DATE
SURVEY	PLOTTED		
NOTE BOOK	TEMPLATE		
NO.	AREAS CHECKED		


ORIGINAL	SURVEYED	BY	DATE
SURVEY	PLOTTED		
NOTE BOOK	TEMPLATE		
NO.	AREAS CHECKED		

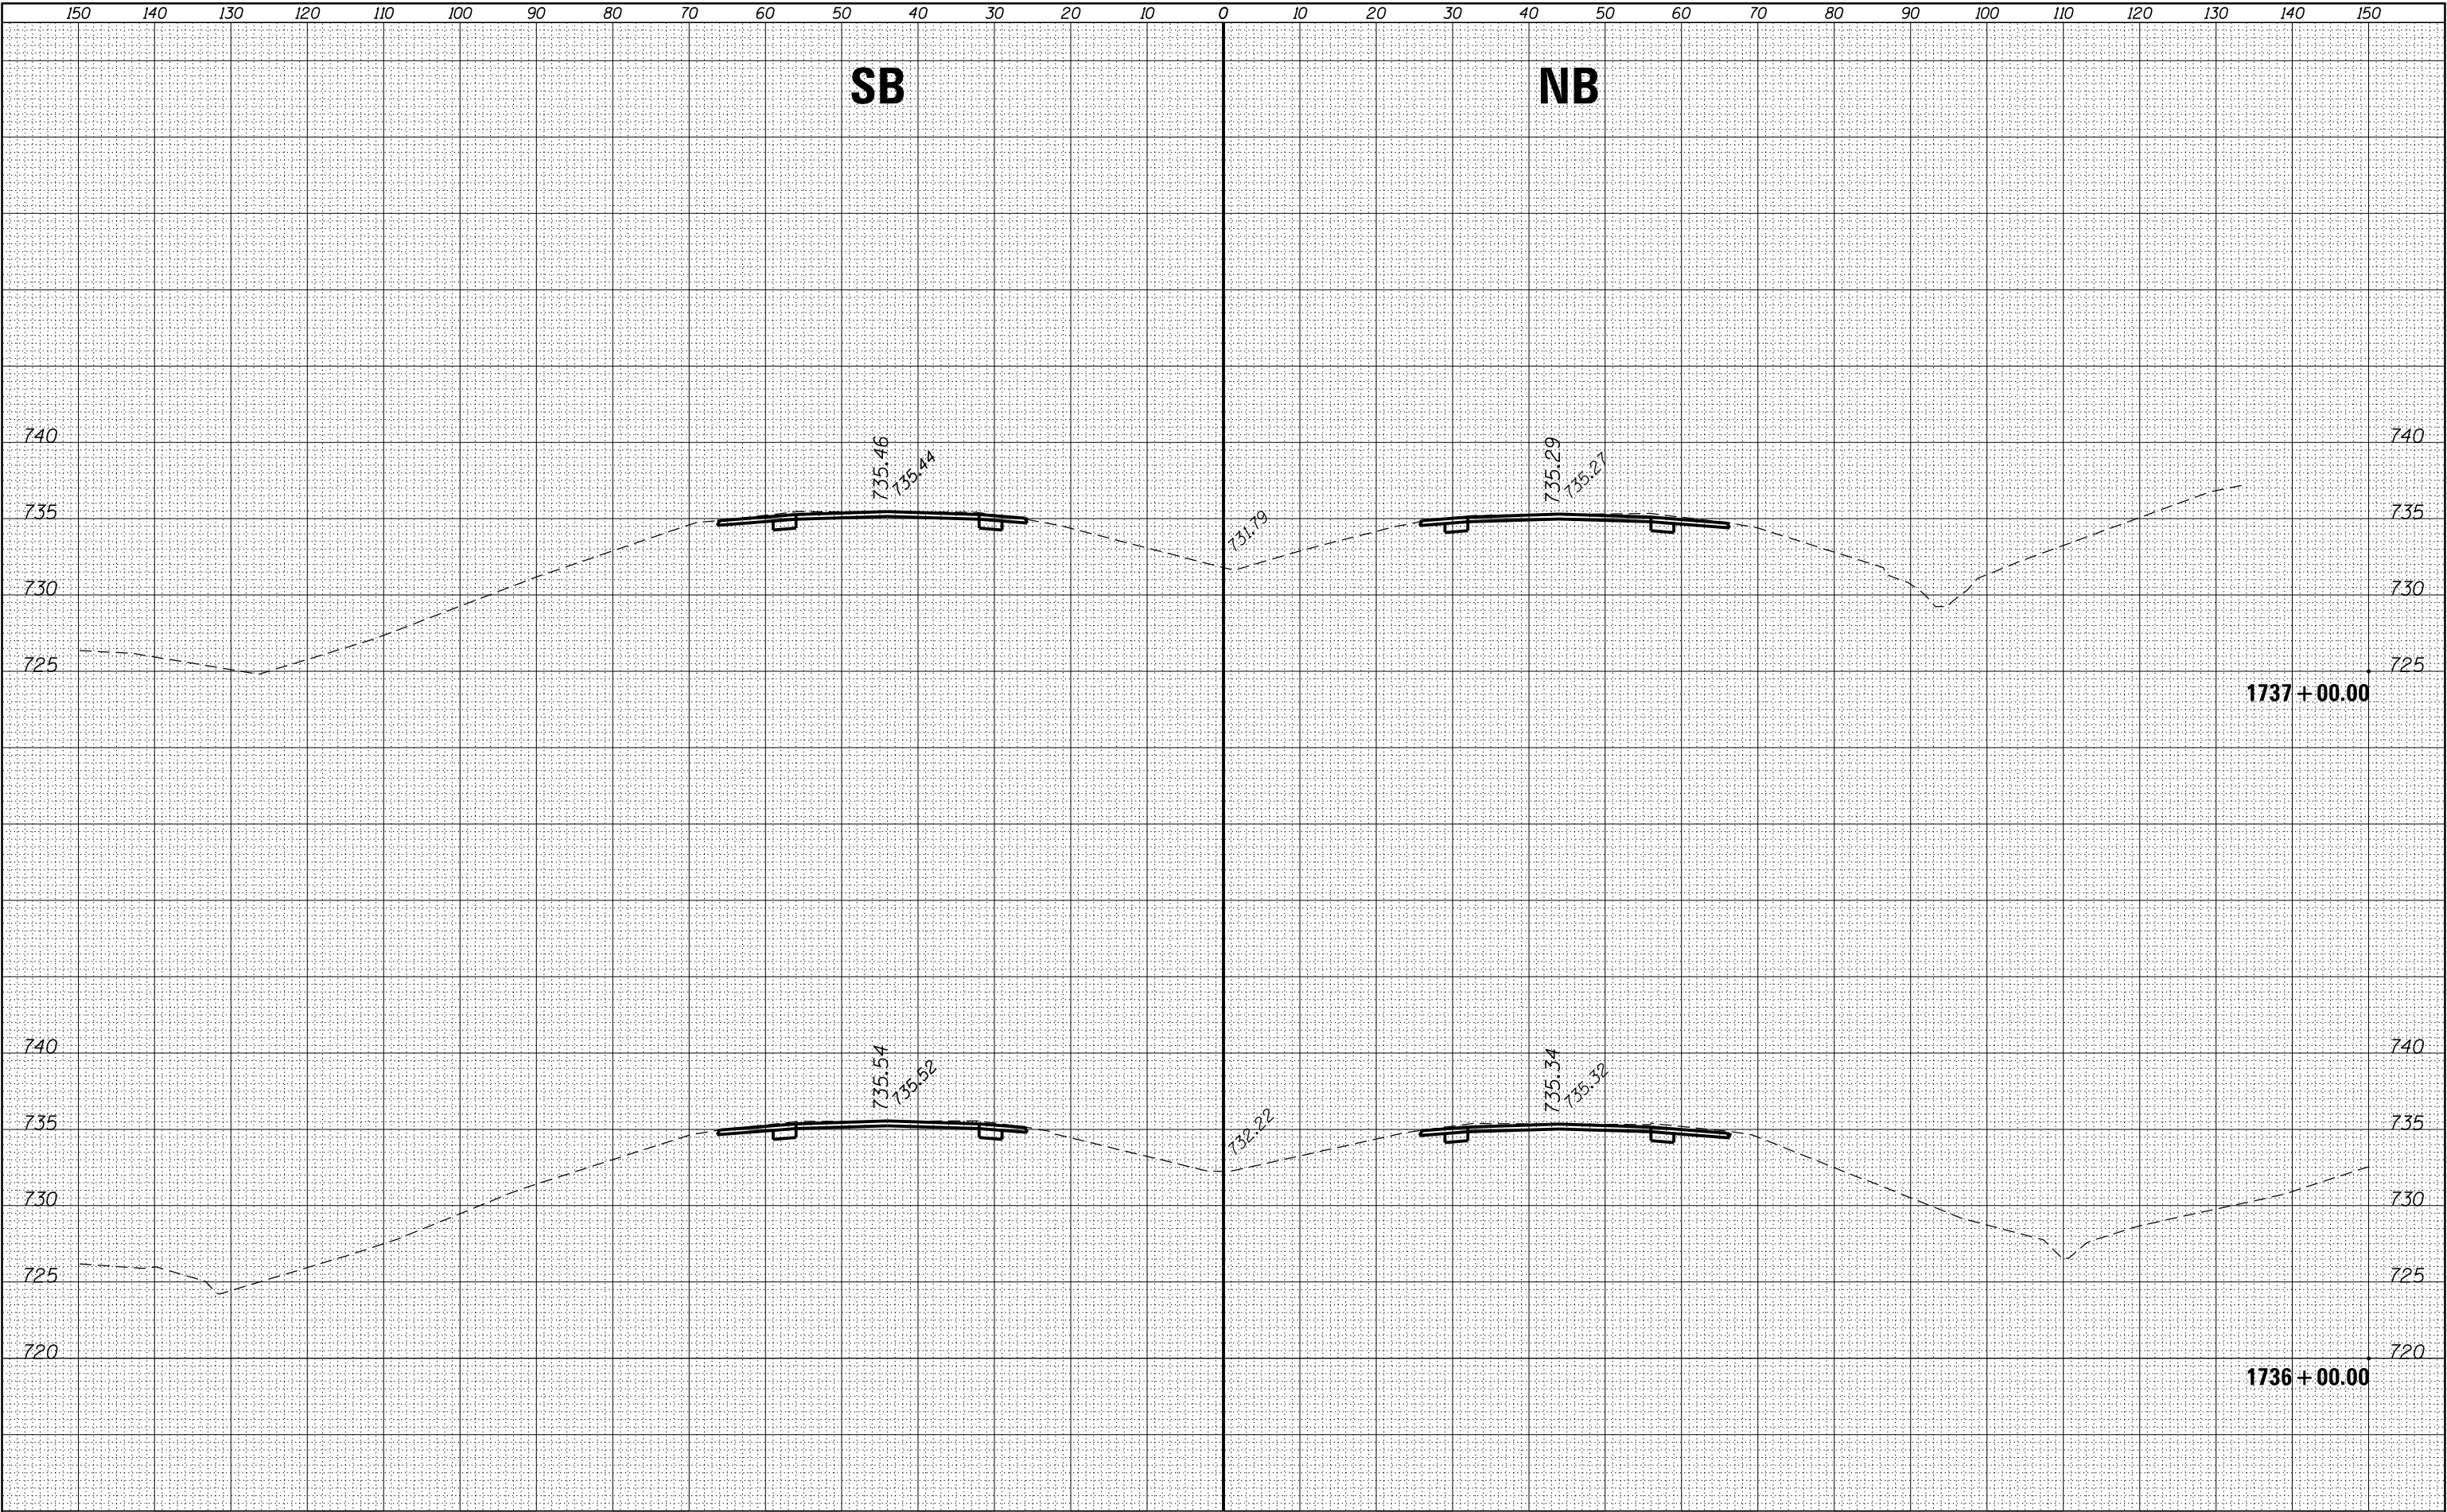

FILE NAME =	USER NAME = corcoranlm	DESIGNED -	REVISED -	STATE OF ILLINOIS DEPARTMENT OF TRANSPORTATION				CROSS SECTIONS - SOUTH SECTION				F.A.I. RTE.	SECTION	COUNTY	TOTAL SHEETS	SHEET NO.
p:\11084EBIDINTEG\Illinois.gov\PWIDOT\Documents\IDOT Offices\District 3\Projects\D366A26\CD\DRAWING\Drawings\1736+00.00\1736+00.00 SOUTH		REVISION	REVISION									57	(10.27-38A,27-1)RS-2	FORD	233	108
PLOT SCALE = 20.0000' / in.	CHECKED -	REVISION	REVISION									CONTRACT NO. 66A26				
PLOT DATE = 8/3/2016	DATE -	REVISION	REVISION									ILLINOIS FED. AID PROJECT				
Default								SCALE:	SHEET	OF	SHEETS	STA. 1736+00.00	TO STA. 1737+00.00			


FINAL	SURVEYED	BY	DATE
SURVEY	PLOTTED		
NOTE BOOK	TEMPLATE		
NO.	AREAS	CHECKED	

ORIGINAL	SURVEYED	BY	DATE
SURVEY	PLOTTED		
NOTE BOOK	TEMPLATE		
NO.	AREAS	CHECKED	

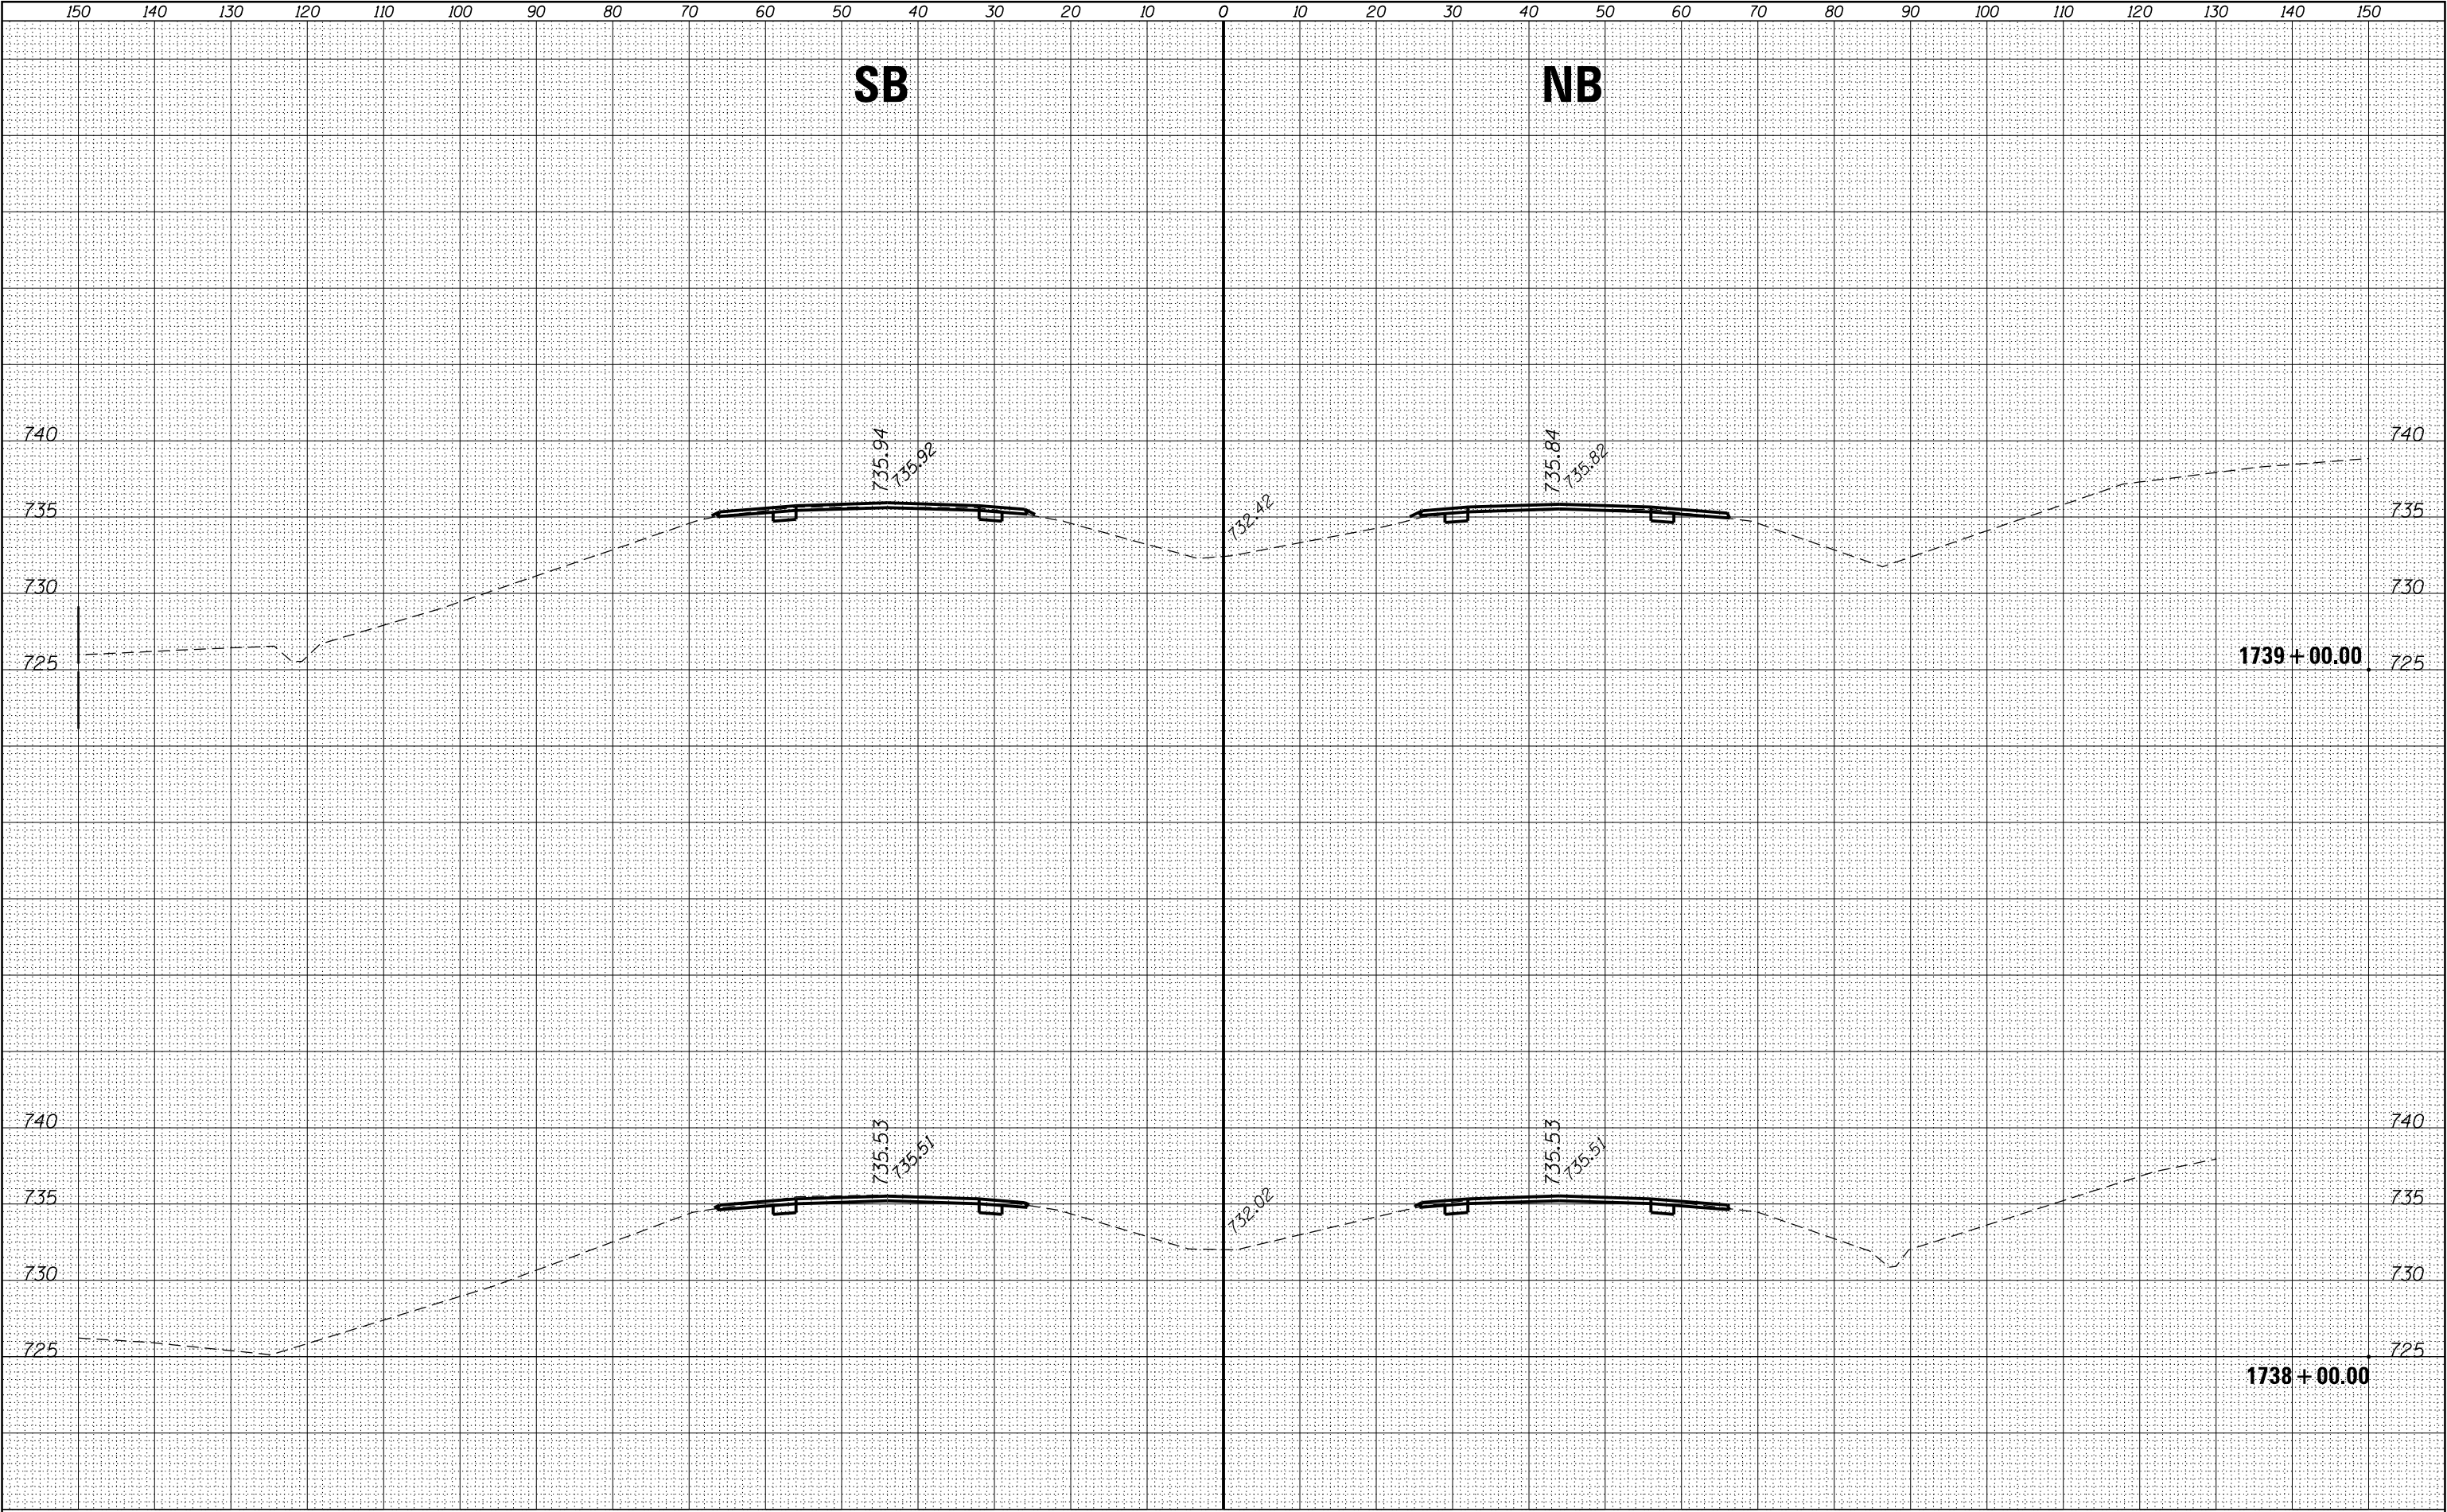

FINAL	SURVEYED	BY	DATE
SURVEY	PLOTTED		
NOTE BOOK	TEMPLATE		
NO.	AREAS CHECKED		


ORIGINAL	SURVEYED	BY	DATE
SURVEY	PLOTTED		
NOTE BOOK	TEMPLATE		
NO.	AREAS CHECKED		

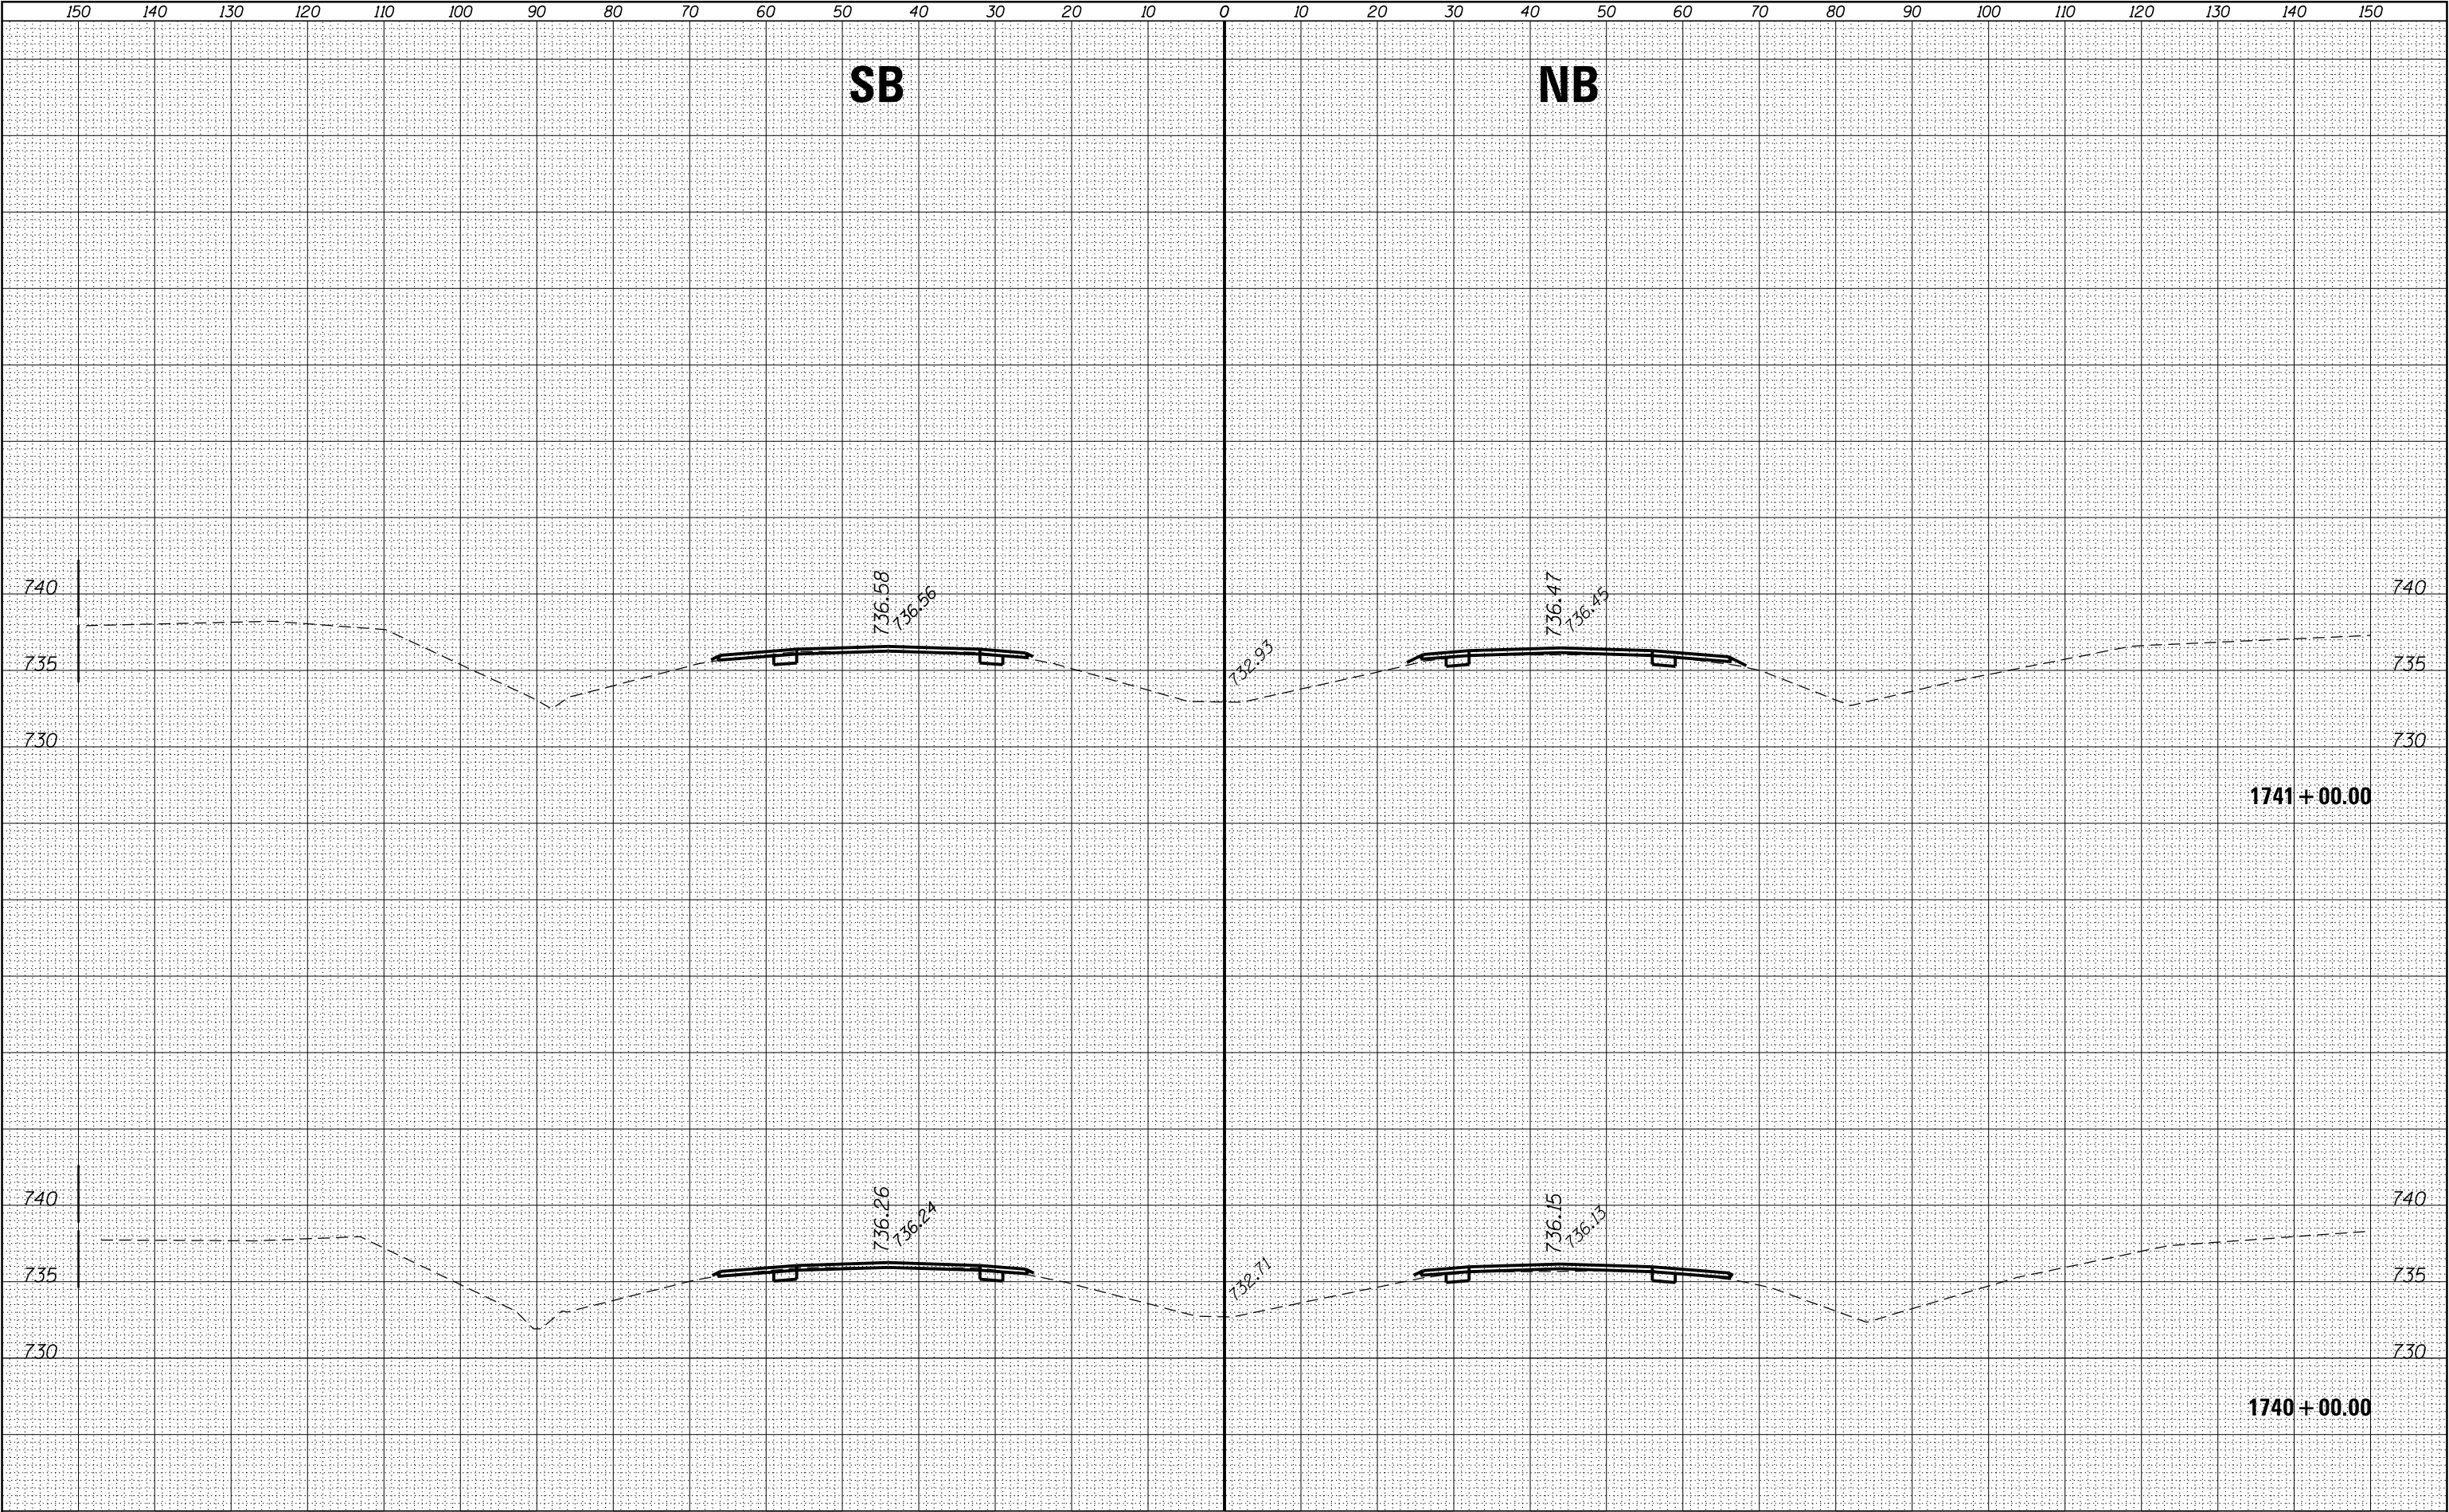

FILE NAME =	USER NAME = corcoranlm	DESIGNED -	REVISED -	STATE OF ILLINOIS DEPARTMENT OF TRANSPORTATION	CROSS SECTIONS – SOUTH SECTION				F.A.I. RTE.	SECTION	COUNTY	TOTAL SHEETS	SHEET NO.
p:\11084EBIDINTEGallinois.gov\PIDOT\Documents\IDOT Offices\District 3\Projects\0366A26\CAD\DRAWINGS\0366A26-shr-xssht SOUTH	DRAWN	REVISED	REVISED						57	(10,27-38A,27-1)RS-2	FORD	233	110
Default	PLOT SCALE = 20.0000' / in.	CHECKED -	REVISED -		CONTRACT NO. 66A26								
	PLOT DATE = 8/3/2016	DATE -	REVISED -		SCALE:	SHEET	OF	SHEETS	STA. 1740+00.00 TO STA.1741+00.00	ILLINOIS FED. AID PROJECT			


FINAL SURVEY	NO.	SURVEYED	BY	DATE					
					NOTE BOOK	PLOTTED	TEMPLATE	AREAS	CHECKED

ORIGINAL SURVEY	NO.	SURVEYED	BY	DATE					
					NOTE BOOK	PLOTTED	TEMPLATE	AREAS	CHECKED

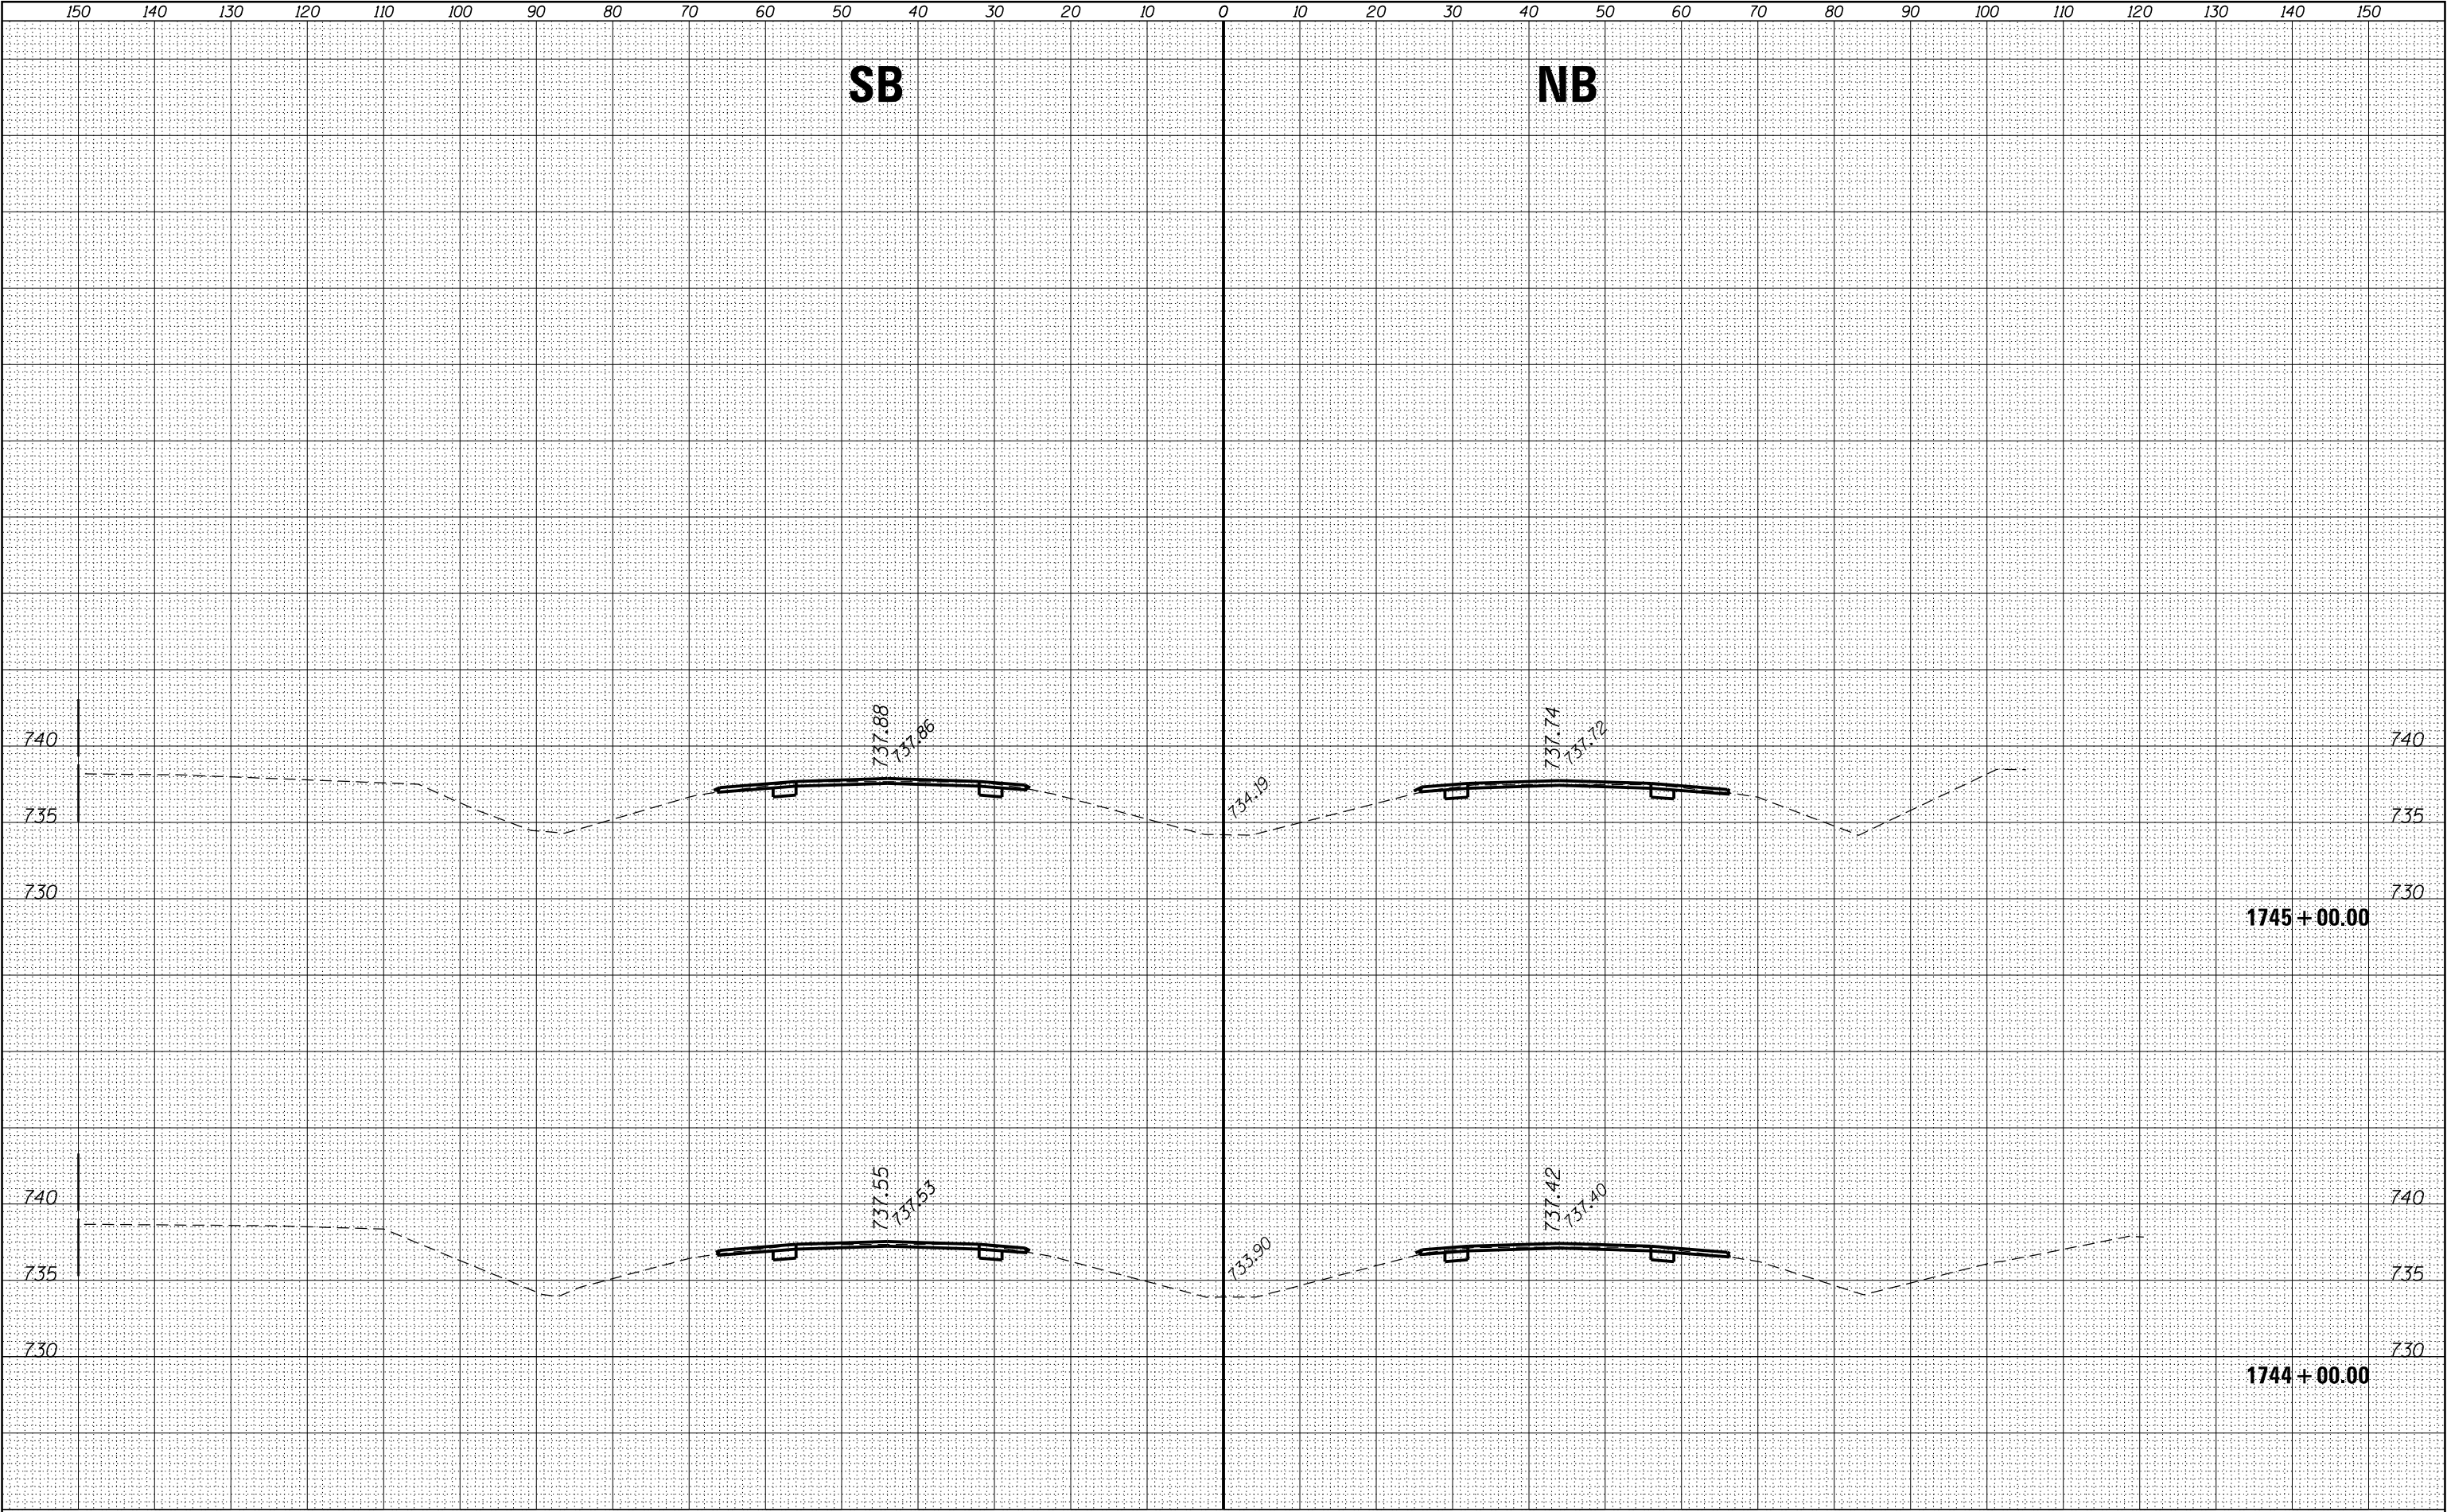

FINAL	SURVEYED	BY	DATE
SURVEY	PLOTTED		
NOTE BOOK	TEMPLATE		
NO.	AREAS	CHECKED	


ORIGINAL	SURVEYED	BY	DATE
SURVEY	PLOTTED		
NOTE BOOK	TEMPLATE		
NO.	AREAS	CHECKED	

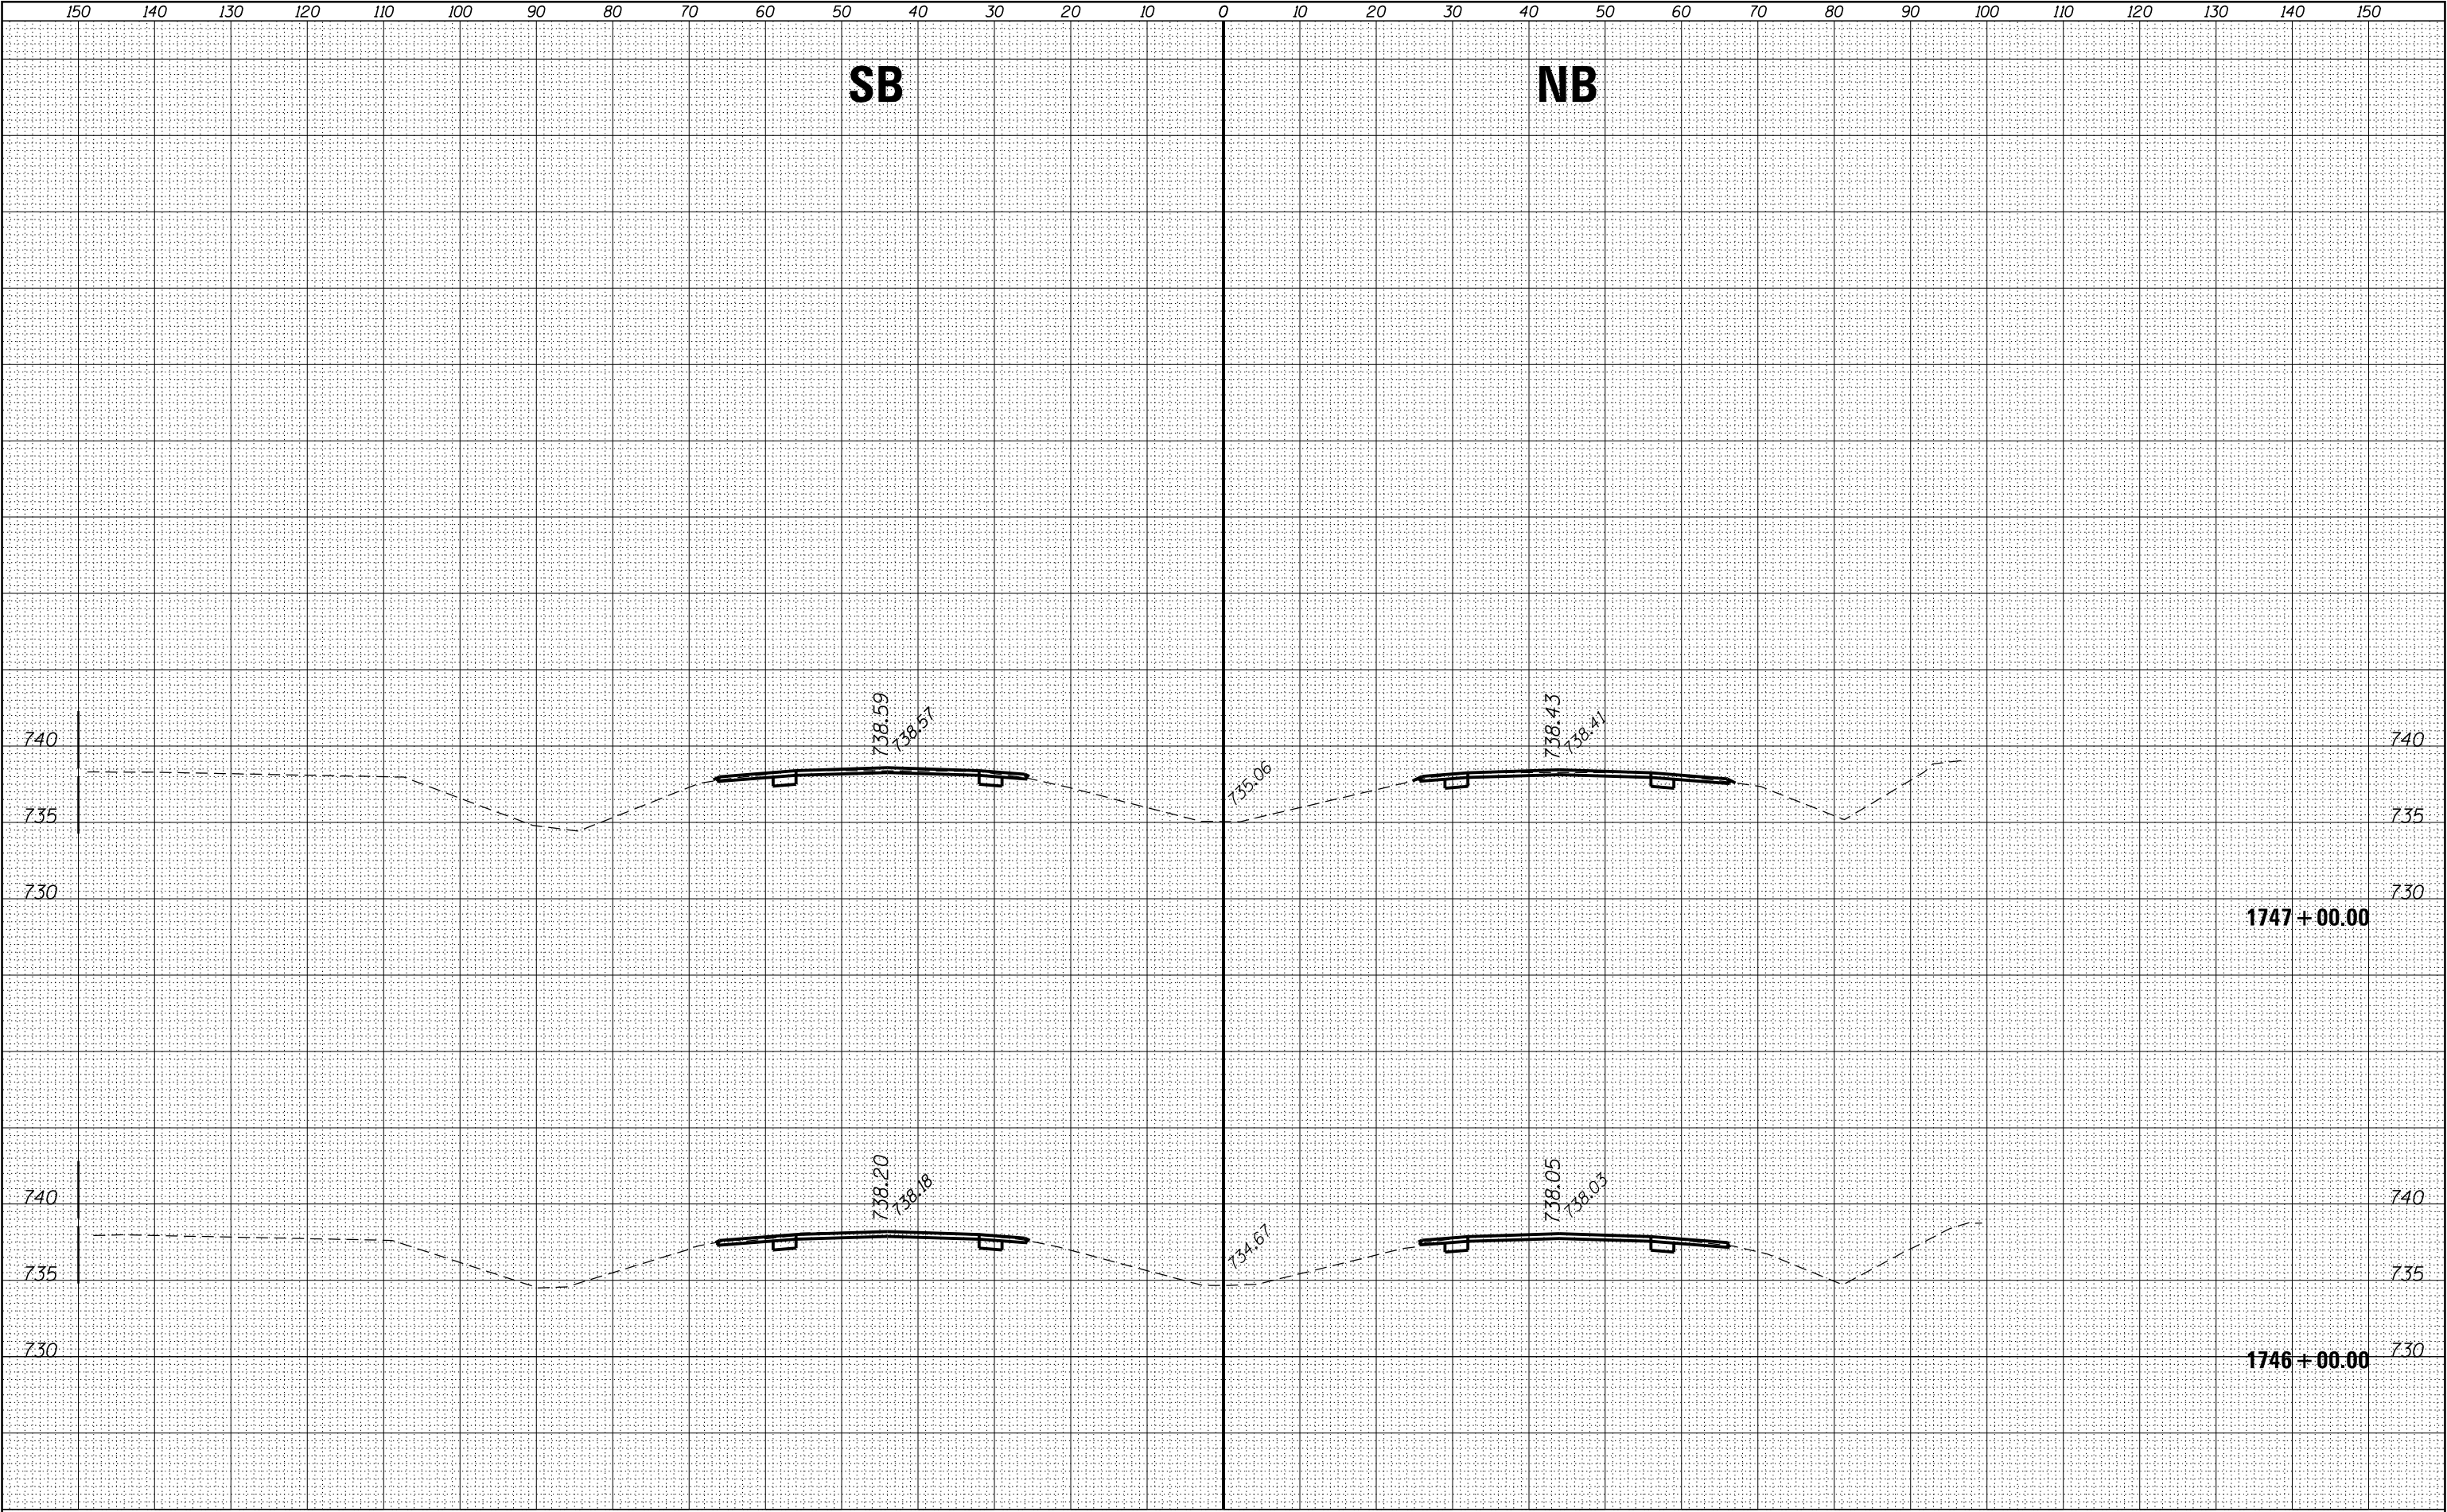

FILE NAME =	USER NAME = corcoranlm	DESIGNED -	REVISED -	STATE OF ILLINOIS DEPARTMENT OF TRANSPORTATION	CROSS SECTIONS – SOUTH SECTION				F.A.I. RTE.	SECTION	COUNTY	TOTAL SHEETS	SHEET NO.
p:\11084EBIDINTEG\Illinois.gov\PIDOT\Documents\IDOT Offices\District 3\Projects\D366A26\CAD\DRAWINGS\1746+00.00\1746+00.00 SOUTH	DESIGNED -	REVISED -	REVISED -						57	(10,27-38A,27-1)RS-2	FORD	233	113
Default	PLOT SCALE = 20.0000' / in.	CHECKED -	REVISED -						CONTRACT NO. 66A26				
	PLOT DATE = 8/3/2016	DATE -	REVISED -						ILLINOIS FED. AID PROJECT				
SCALE:									SHEET	OF	SHEETS	STA. 1746+00.00	TO STA. 1747+00.00

FINAL SURVEY	NO.	SURVEYED PLOTTED NOTE BOOK	BY	DATE


ORIGINAL SURVEY	NO.	SURVEYED PLOTTED NOTE BOOK	BY	DATE

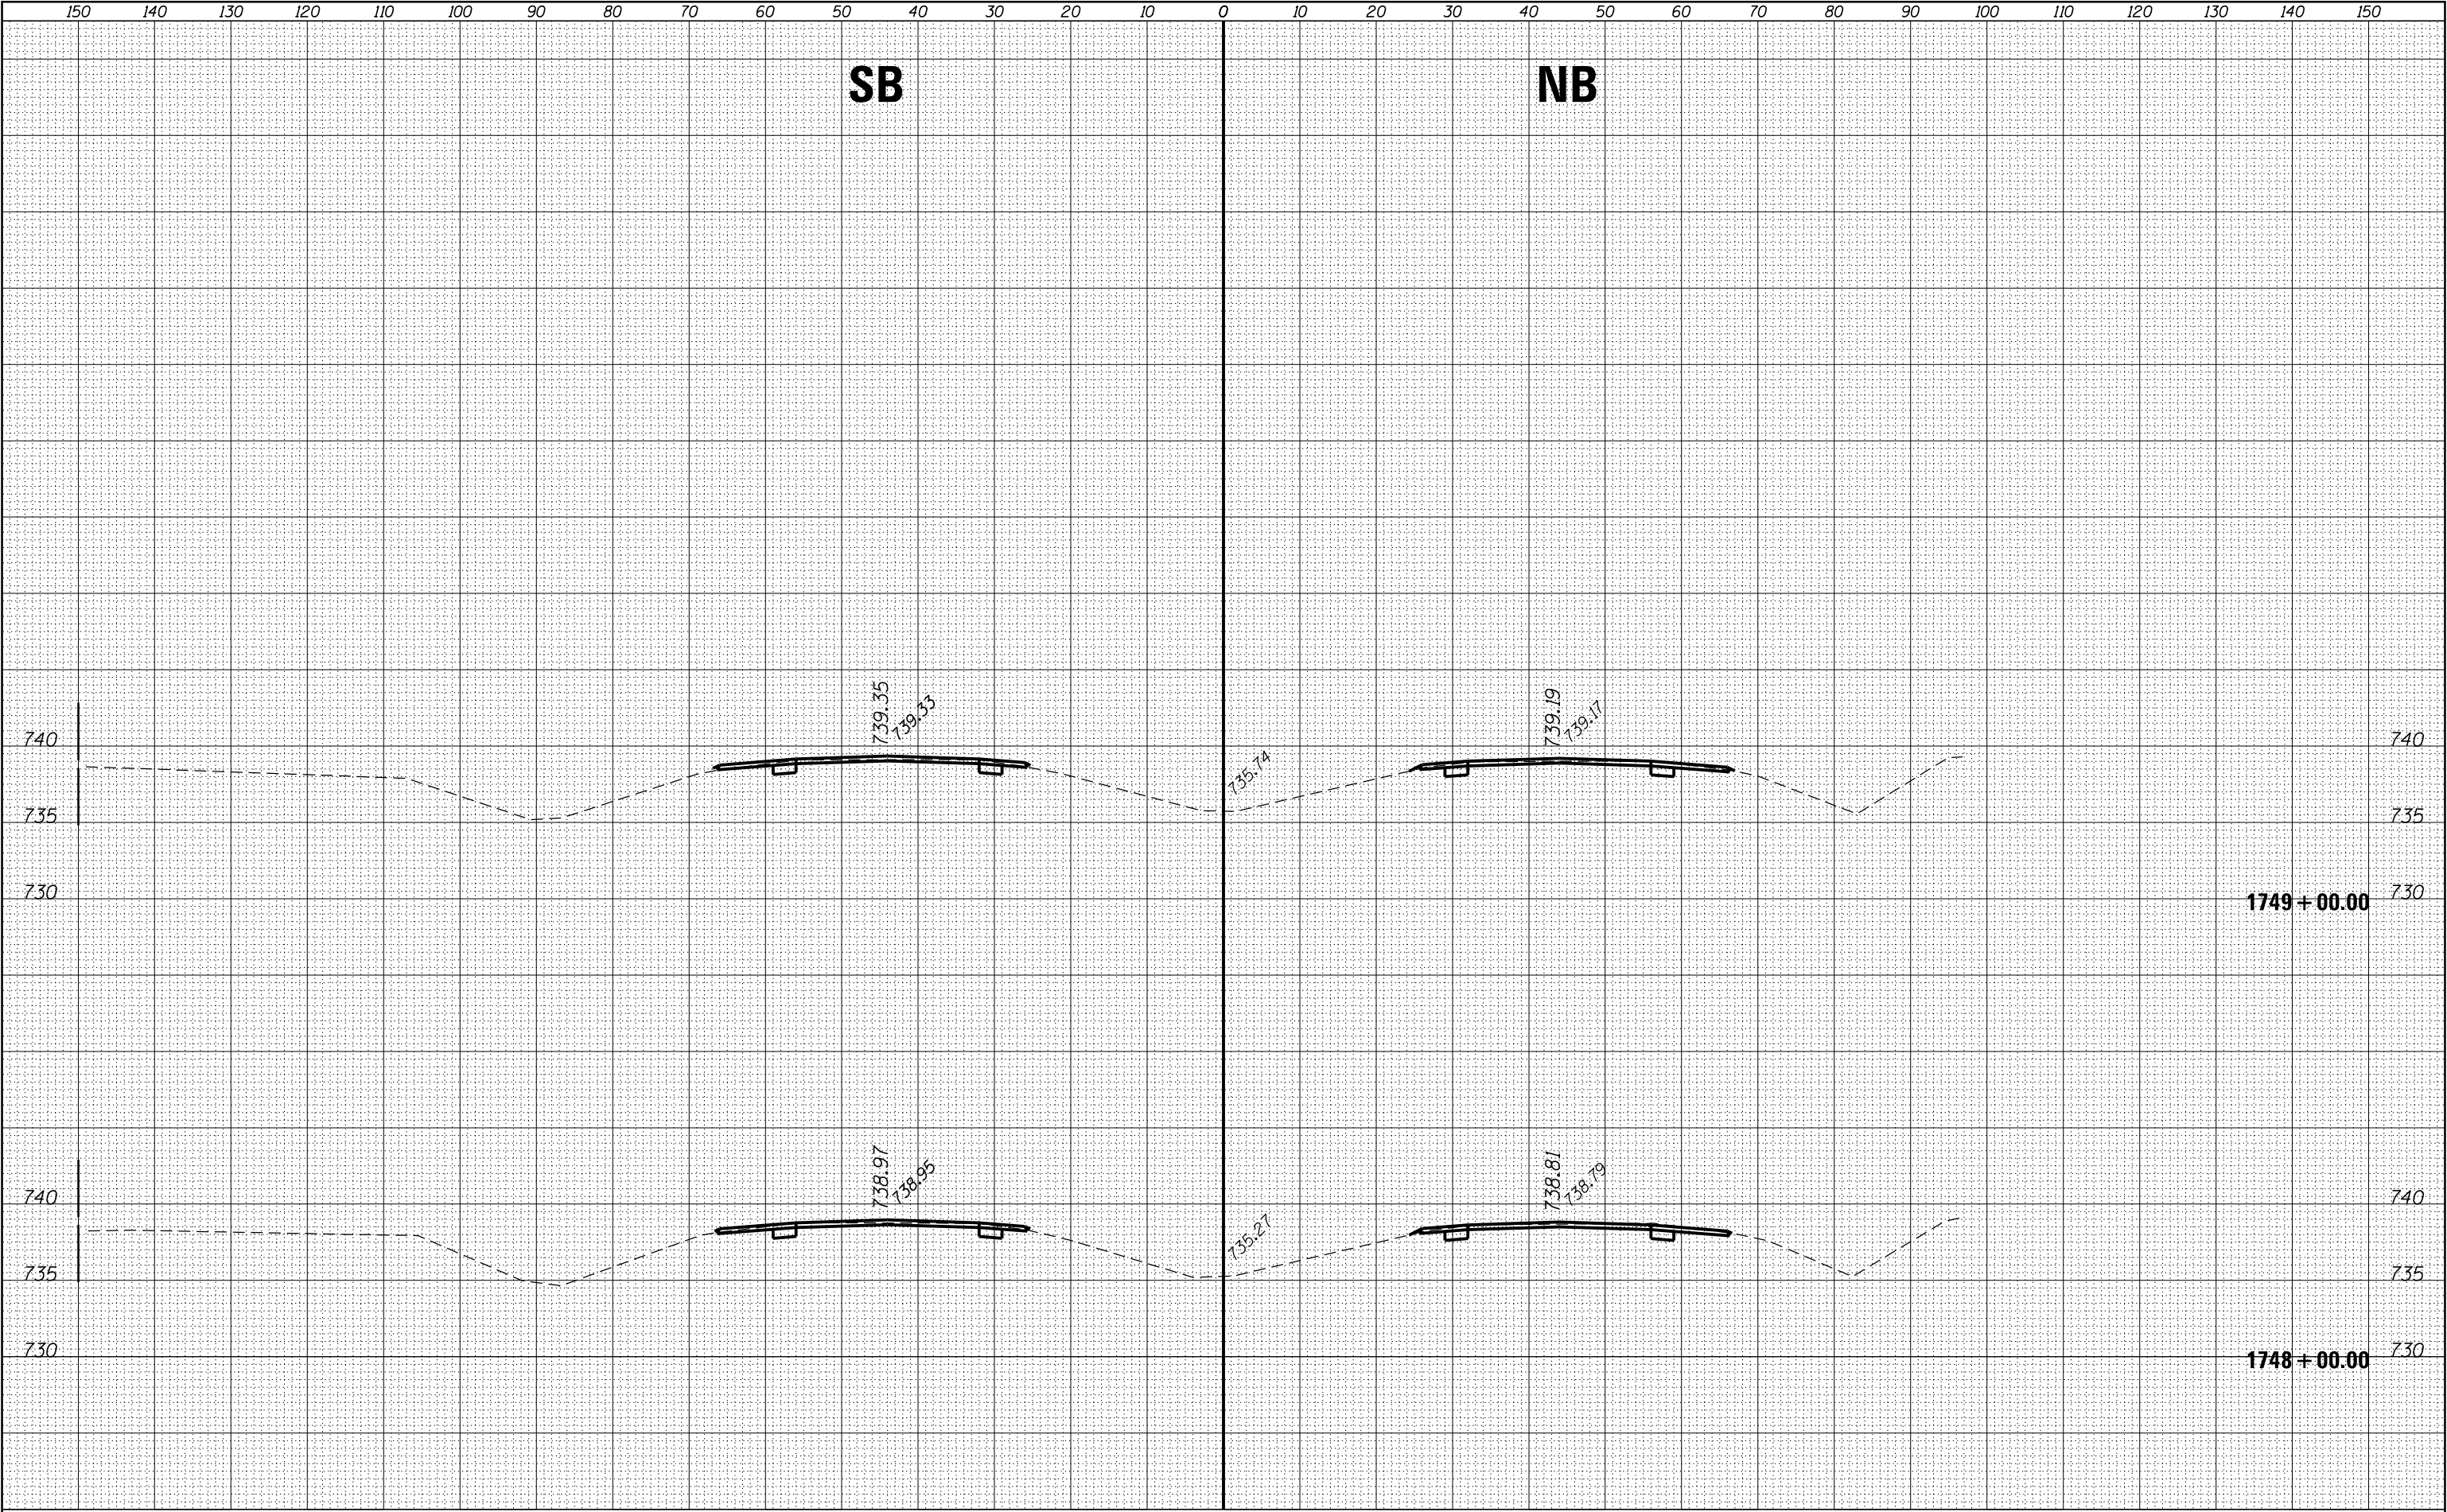

FILE NAME = p:\11084EBIDINTEG\Illinois.gov\PWIDOT\Documents\IDOT Offices\District 3\Projects\D366A26\CD\DRAWN\Drawings\1748+00.00\1748+00.00 SOUTH Default	USER NAME = corcoranlm	DESIGNED -	REVISED -	STATE OF ILLINOIS DEPARTMENT OF TRANSPORTATION	CROSS SECTIONS – SOUTH SECTION				F.A.I. RTE.	SECTION	COUNTY	TOTAL SHEETS	SHEET NO.
	IDOT Offices\District 3\Projects\D366A26\CD\DRAWN\Drawings\1748+00.00\1748+00.00 SOUTH	DRAWN -	REVISED -						57	(10,27-38A,27-1)RS-2	FORD	233	114
	PLOT SCALE = 20.0000' / in.	CHECKED -	REVISED -						CONTRACT NO. 66A26				
	PLOT DATE = 8/3/2016	DATE -	REVISED -						ILLINOIS FED. AID PROJECT				
				SCALE:	SHEET	OF	SHEETS	STA. 1748+00.00	TO STA. 1749+00.00				


FINAL SURVEY	NO.	NOTE BOOK	AREAS CHECKED	BY	DATE

ORIGINAL SURVEY	NO.	NOTE BOOK	AREAS CHECKED	BY	DATE

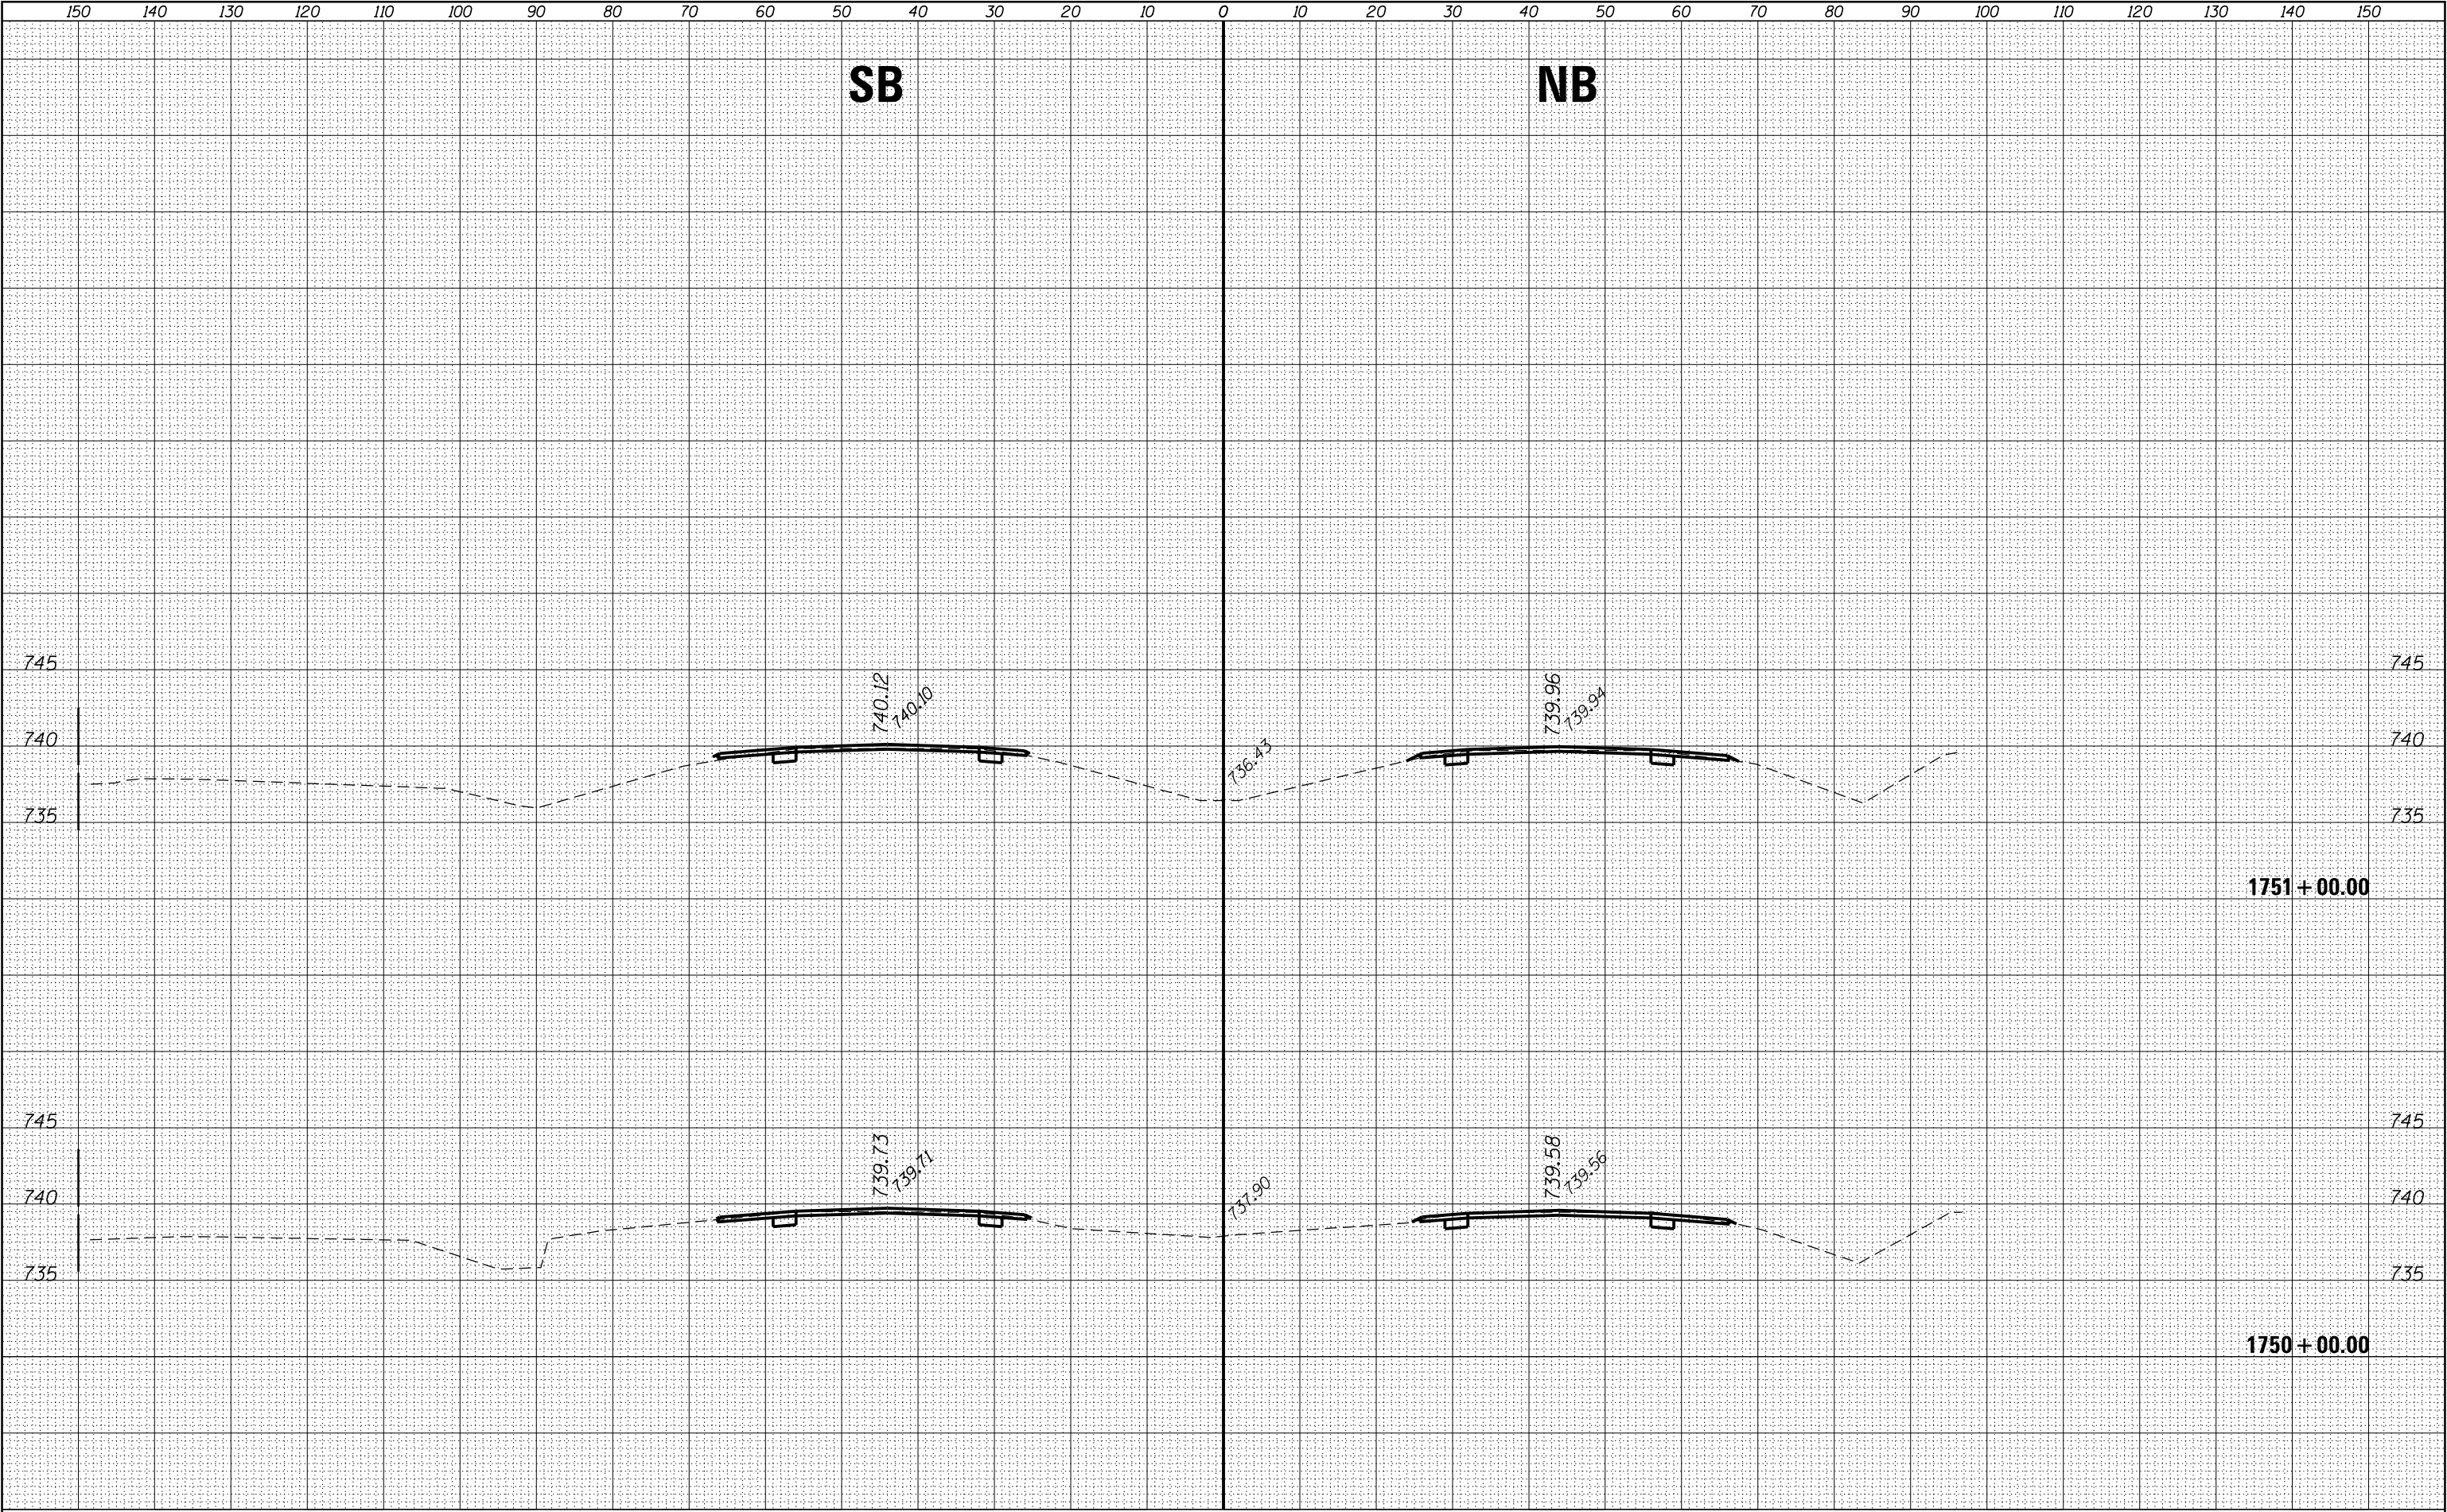


FINAL SURVEY NOTE BOOK NO.	SURVEYED PLOTTED TEMPLATE AREAS CHECKED	BY	DATE

ORIGINAL SURVEY NOTE BOOK NO.	SURVEYED PLOTTED TEMPLATE AREAS CHECKED	BY	DATE

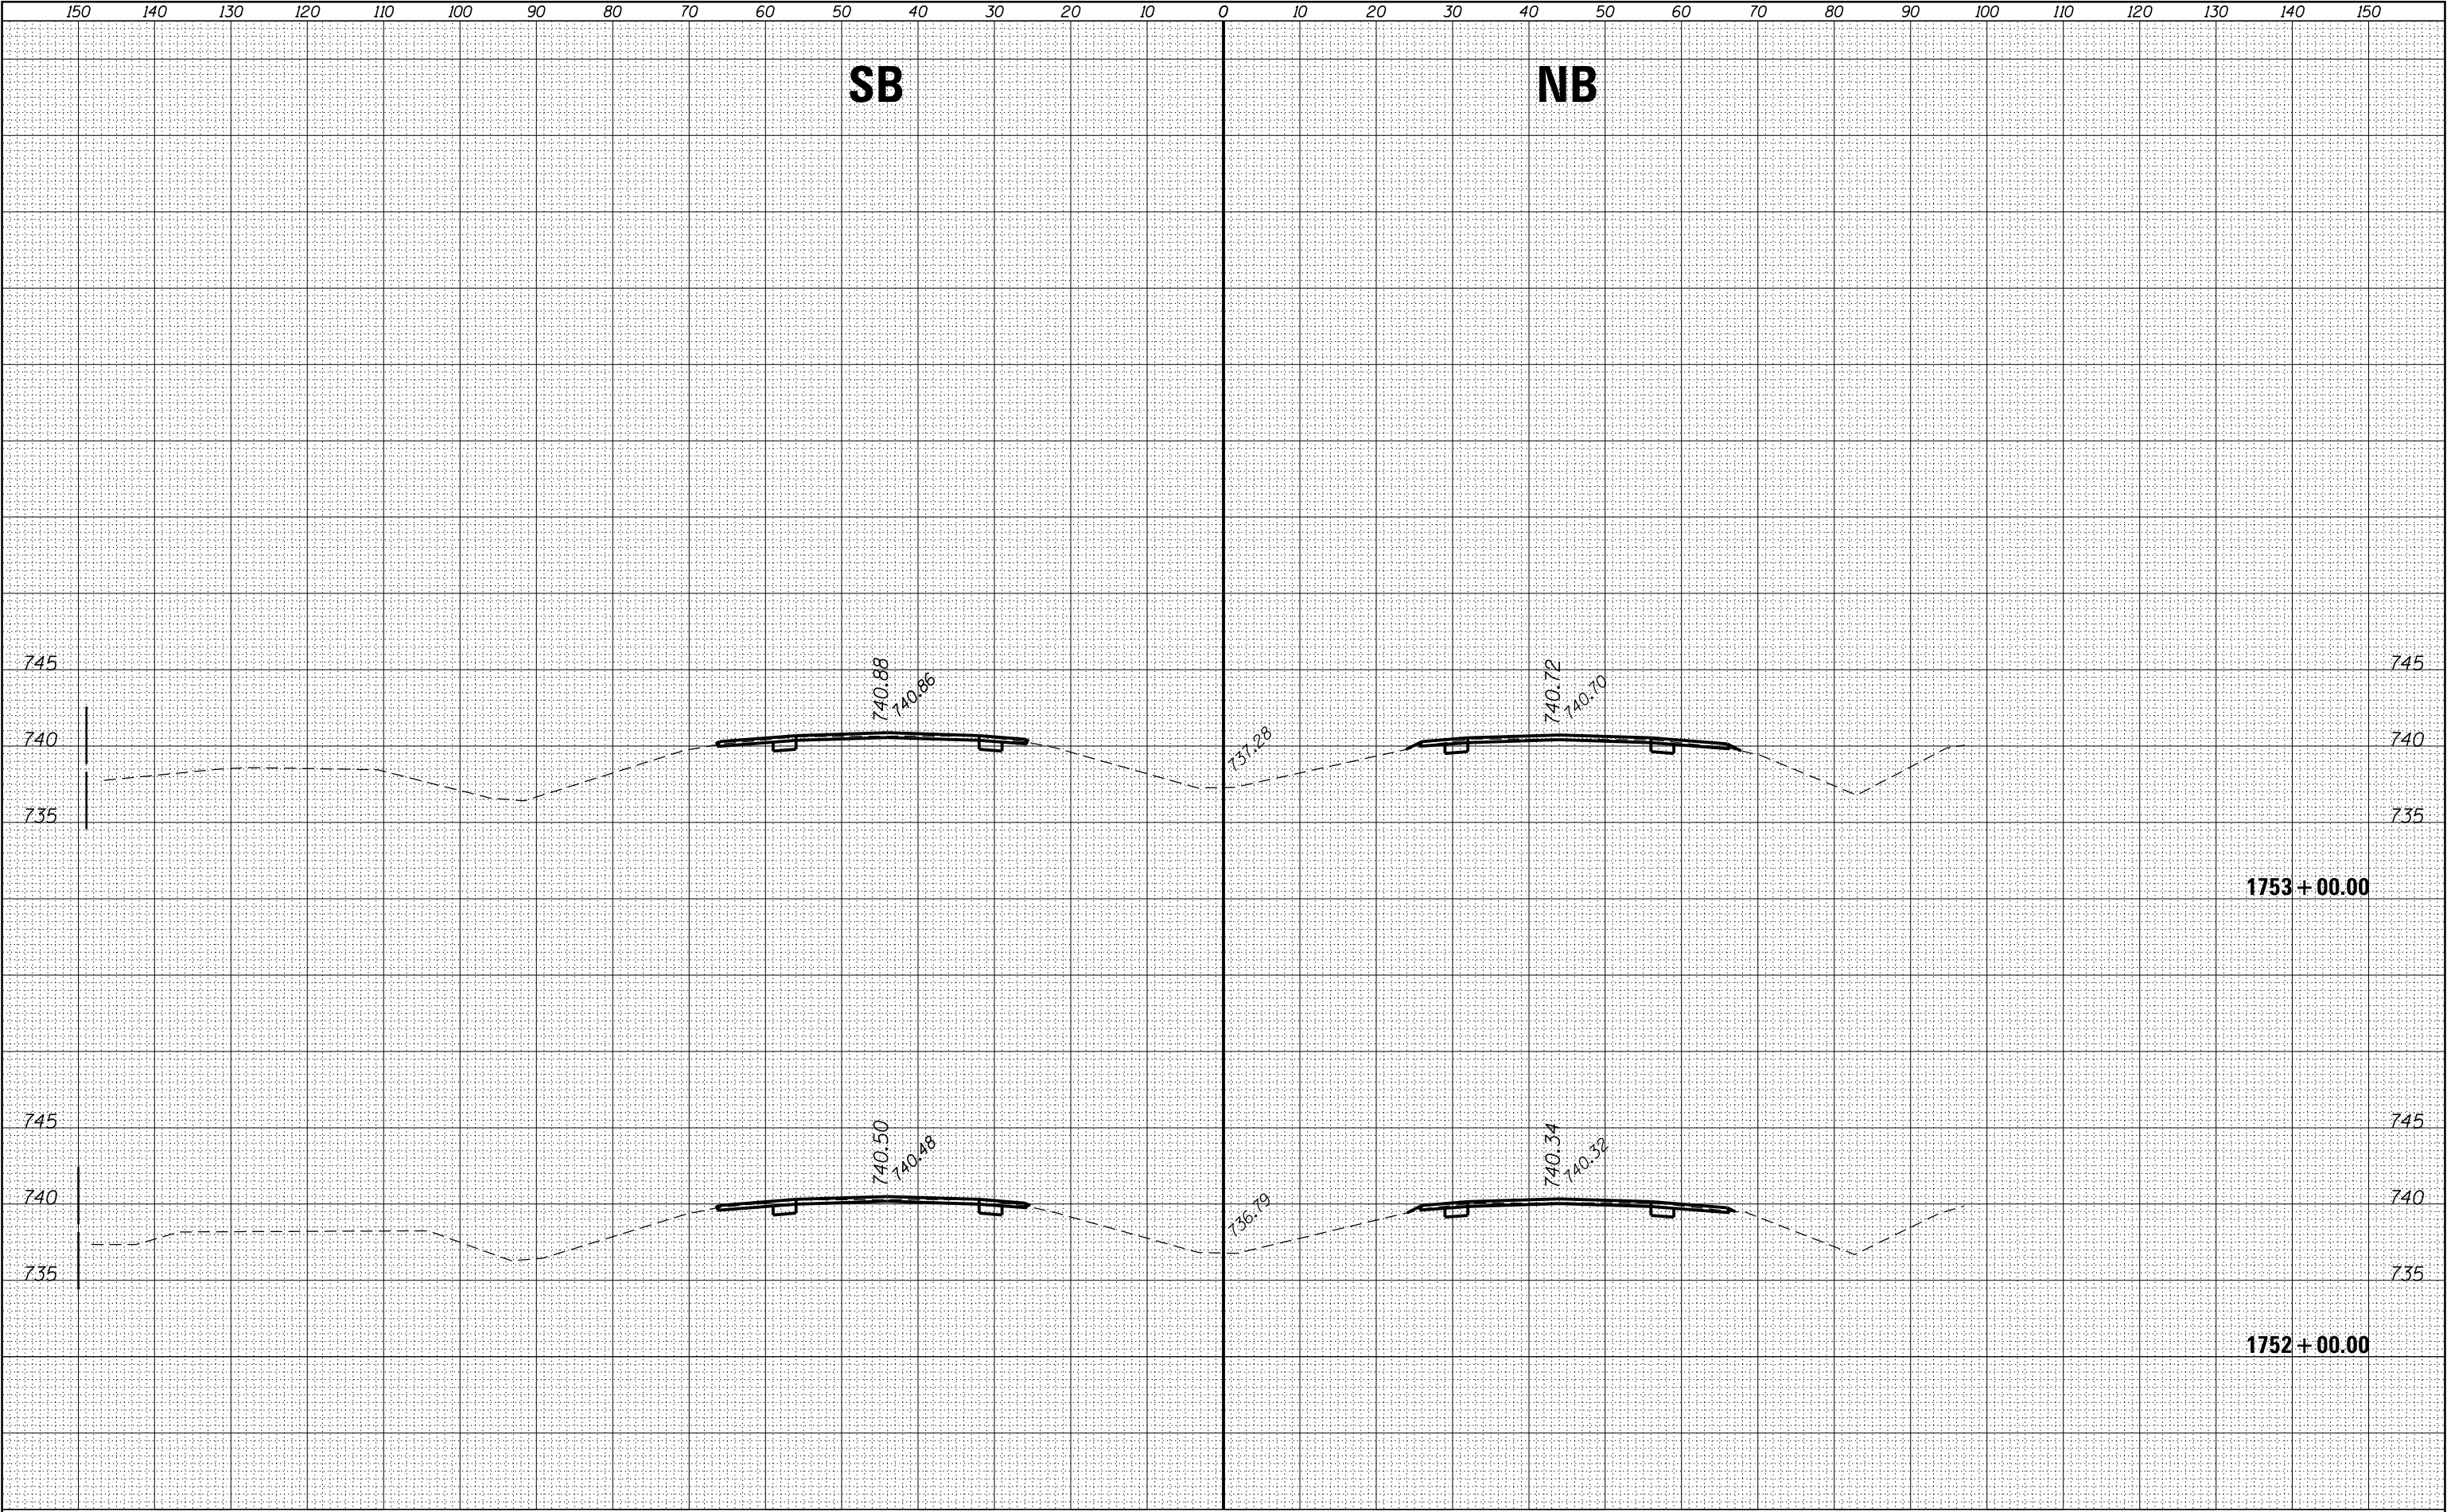

FINAL	SURVEYED	BY	DATE
SURVEY	PLOTTED		
NOTE BOOK	TEMPLATE		
NO.	AREAS CHECKED		


ORIGINAL	SURVEYED	BY	DATE
SURVEY	PLOTTED		
NOTE BOOK	TEMPLATE		
NO.	AREAS CHECKED		

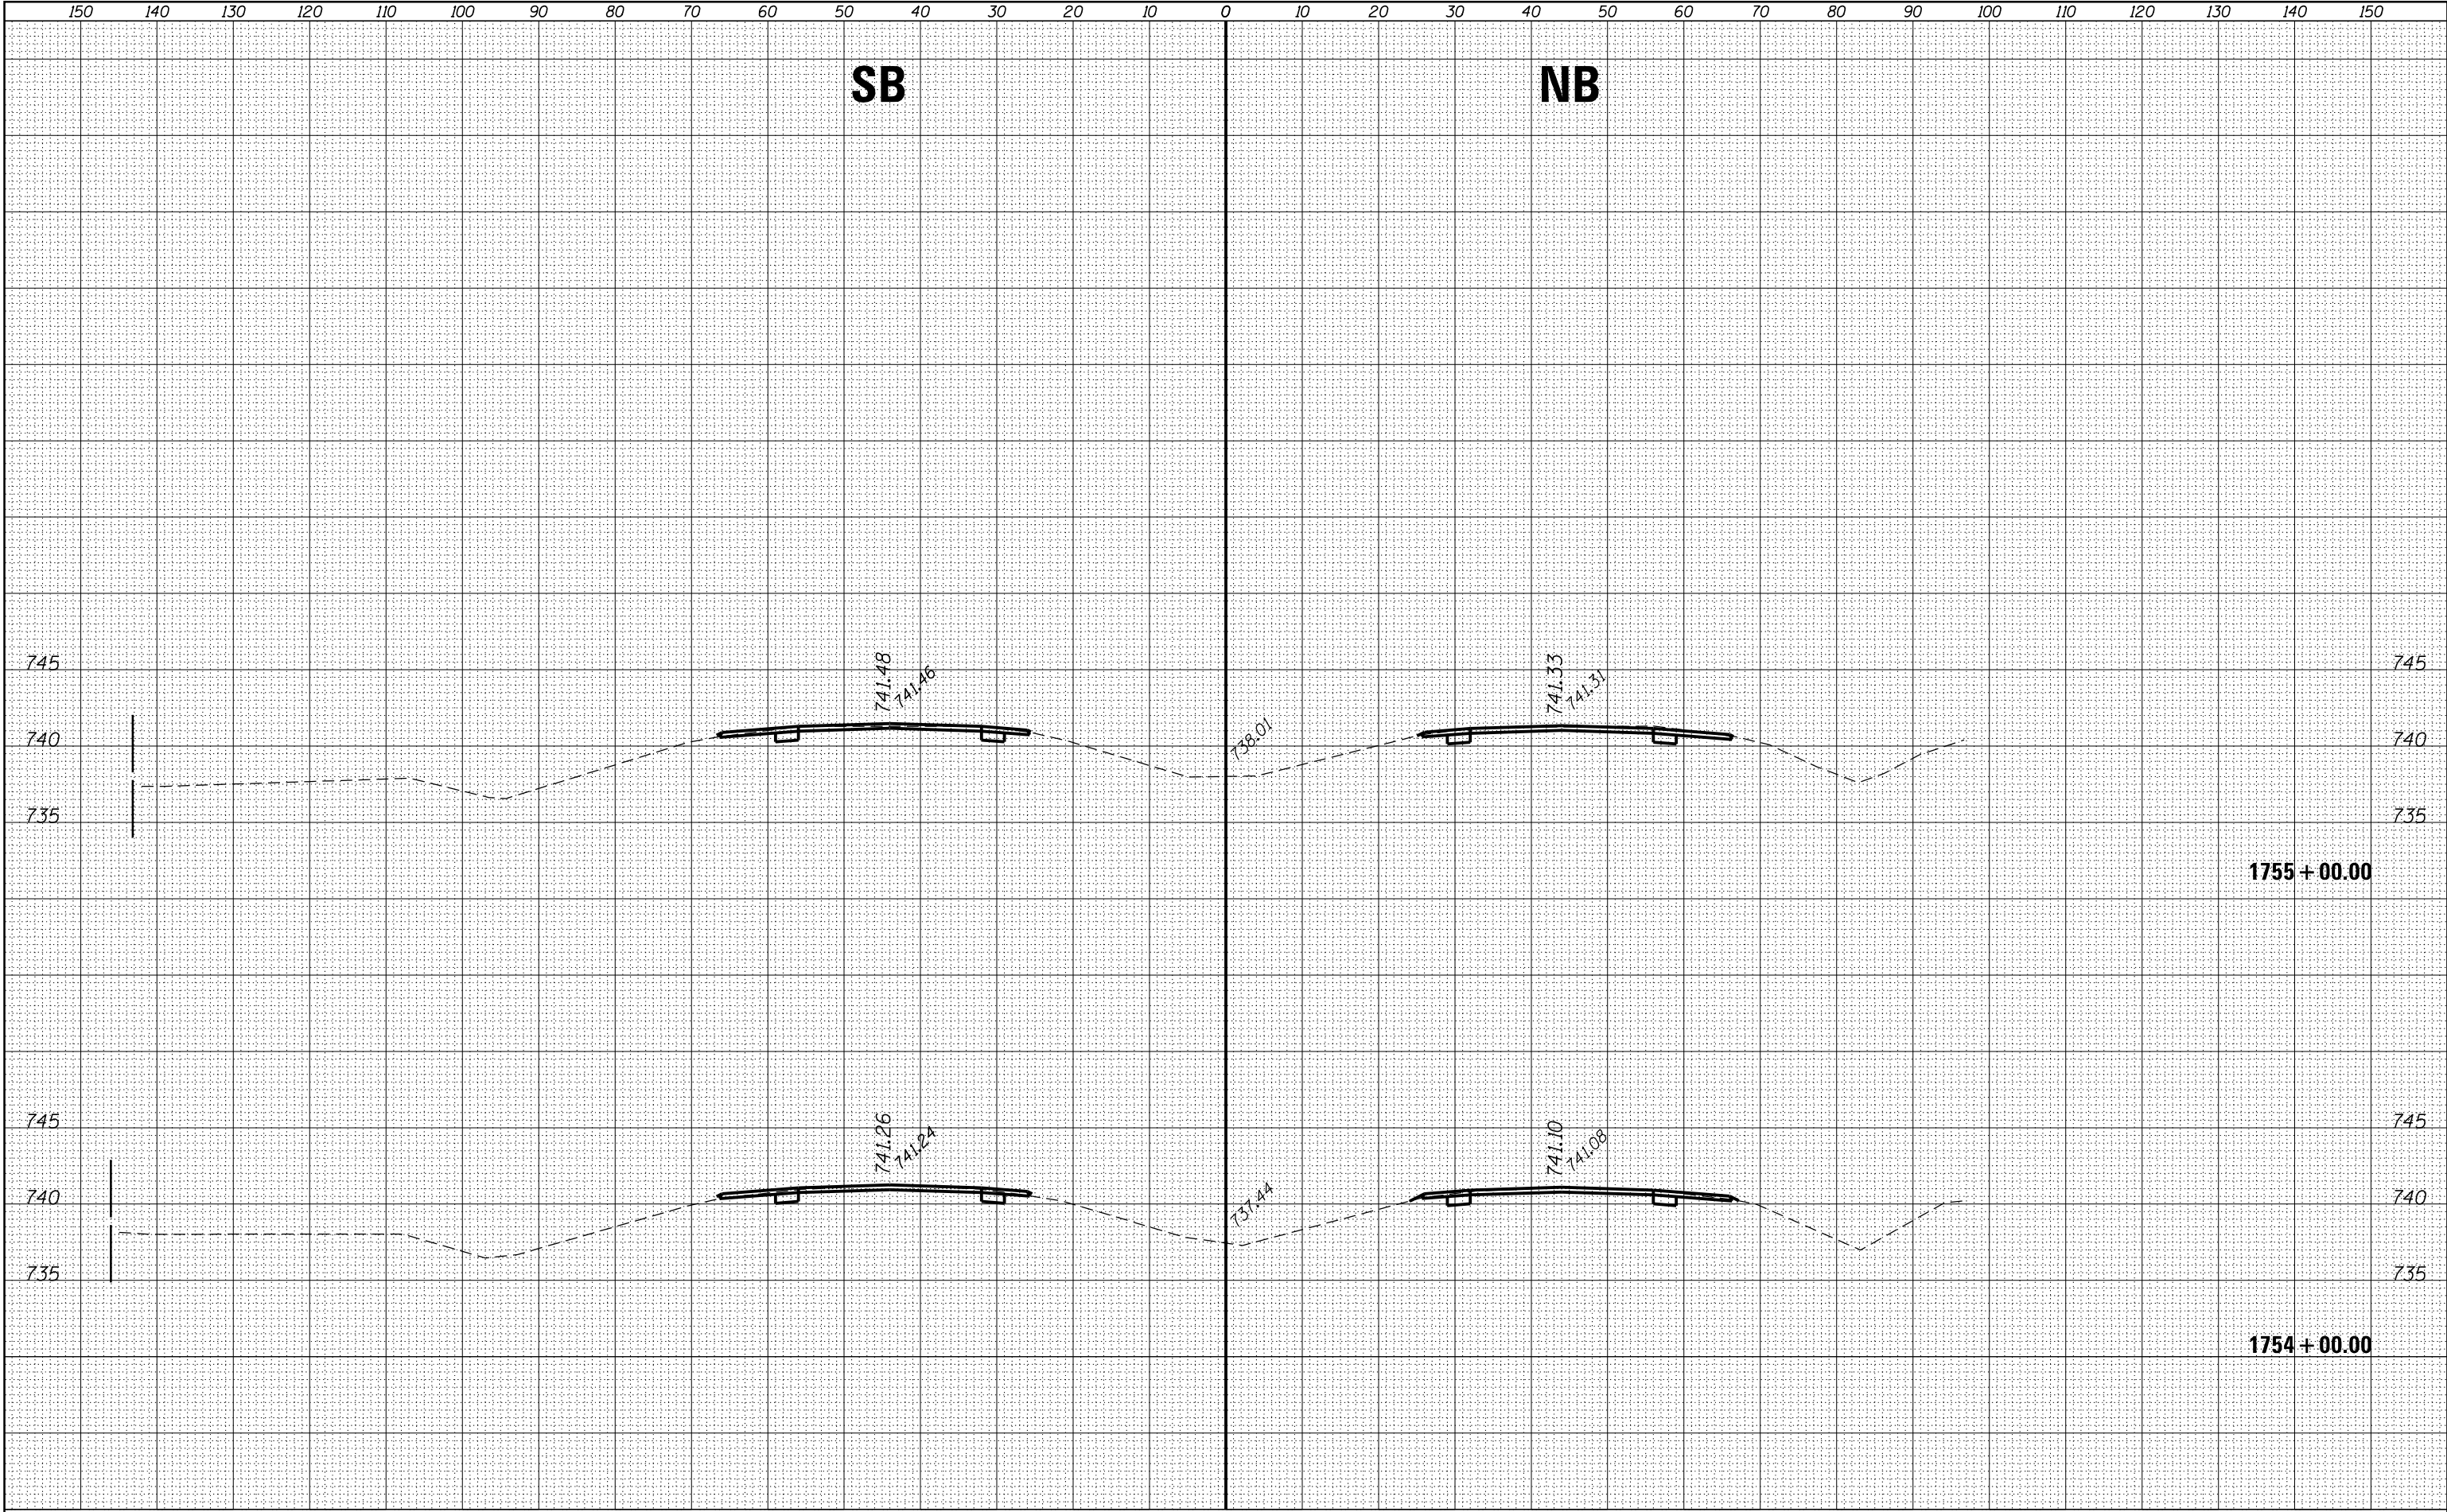


FILE NAME =	USER NAME = corcoranlm	DESIGNED -	REVISED -	STATE OF ILLINOIS DEPARTMENT OF TRANSPORTATION				CROSS SECTIONS - SOUTH SECTION				F.A.I. RTE.	SECTION	COUNTY	TOTAL SHEETS	SHEET NO.
p:\11084EBIDINTEGallinois.gov\PIDOT\Documents\IDOT Offices\District 3\Projects\D366A26\CAD\DRAWINGS\1754+00.00\1754+00.00 SOUTH	PROJECT =	DRAWN -	REVISED -									57	(10,27-38A,27-1)RS-2	FORD	233	117
Default	PLOT SCALE = 20.0000' / in.	CHECKED -	REVISED -									CONTRACT NO. 66A26				
	PLOT DATE = 8/3/2016	DATE -	REVISED -									ILLINOIS FED. AID PROJECT				
				SCALE:		SHEET		OF		SHEETS		STA. 1754+00.00		TO STA. 1755+00.00		

FINAL SURVEY	NO.	SURVEYED	BY	DATE					
					NOTE BOOK	PLOTTED	TEMPLATE	AREAS	CHECKED

ORIGINAL SURVEY	NO.	SURVEYED	BY	DATE					
					NOTE BOOK	PLOTTED	TEMPLATE	AREAS	CHECKED

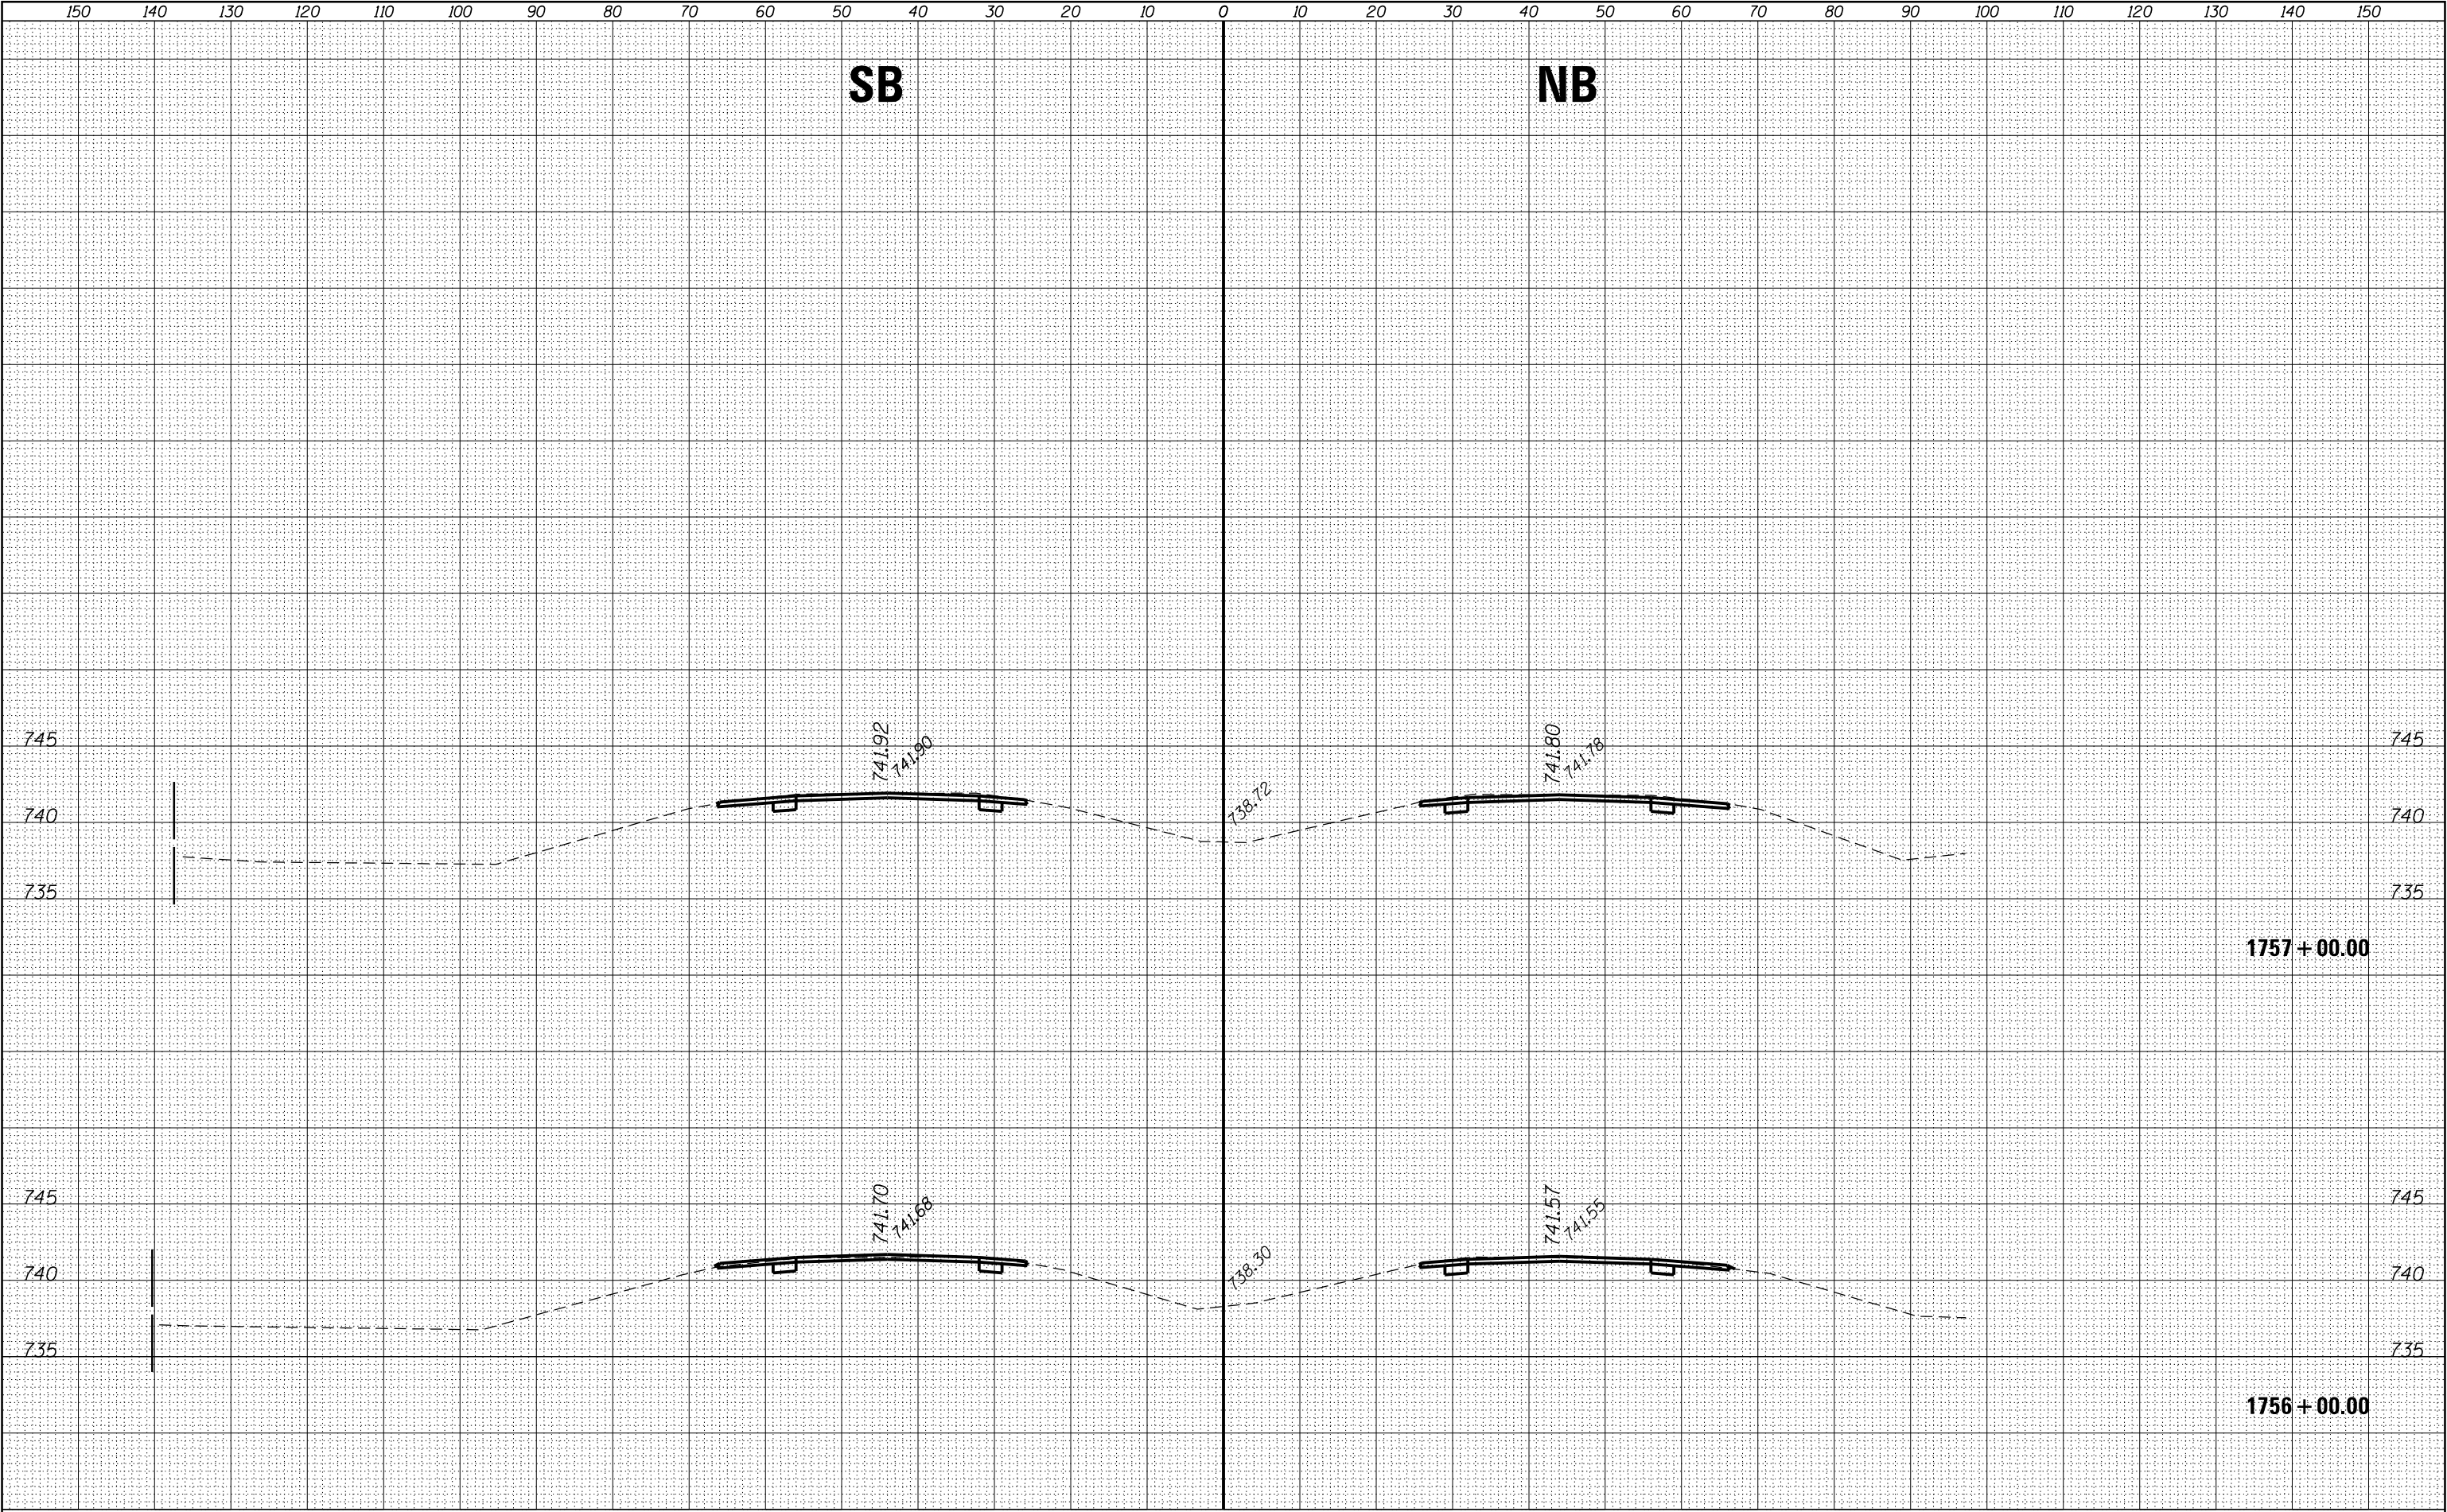


ORIGINAL SURVEY		BY	DATE
NOTE BOOK			
	SURVEYED		
	PLOTTED		
	TEMPLATE		
	AREAS		
NO. _____	AREAS CHECKED		

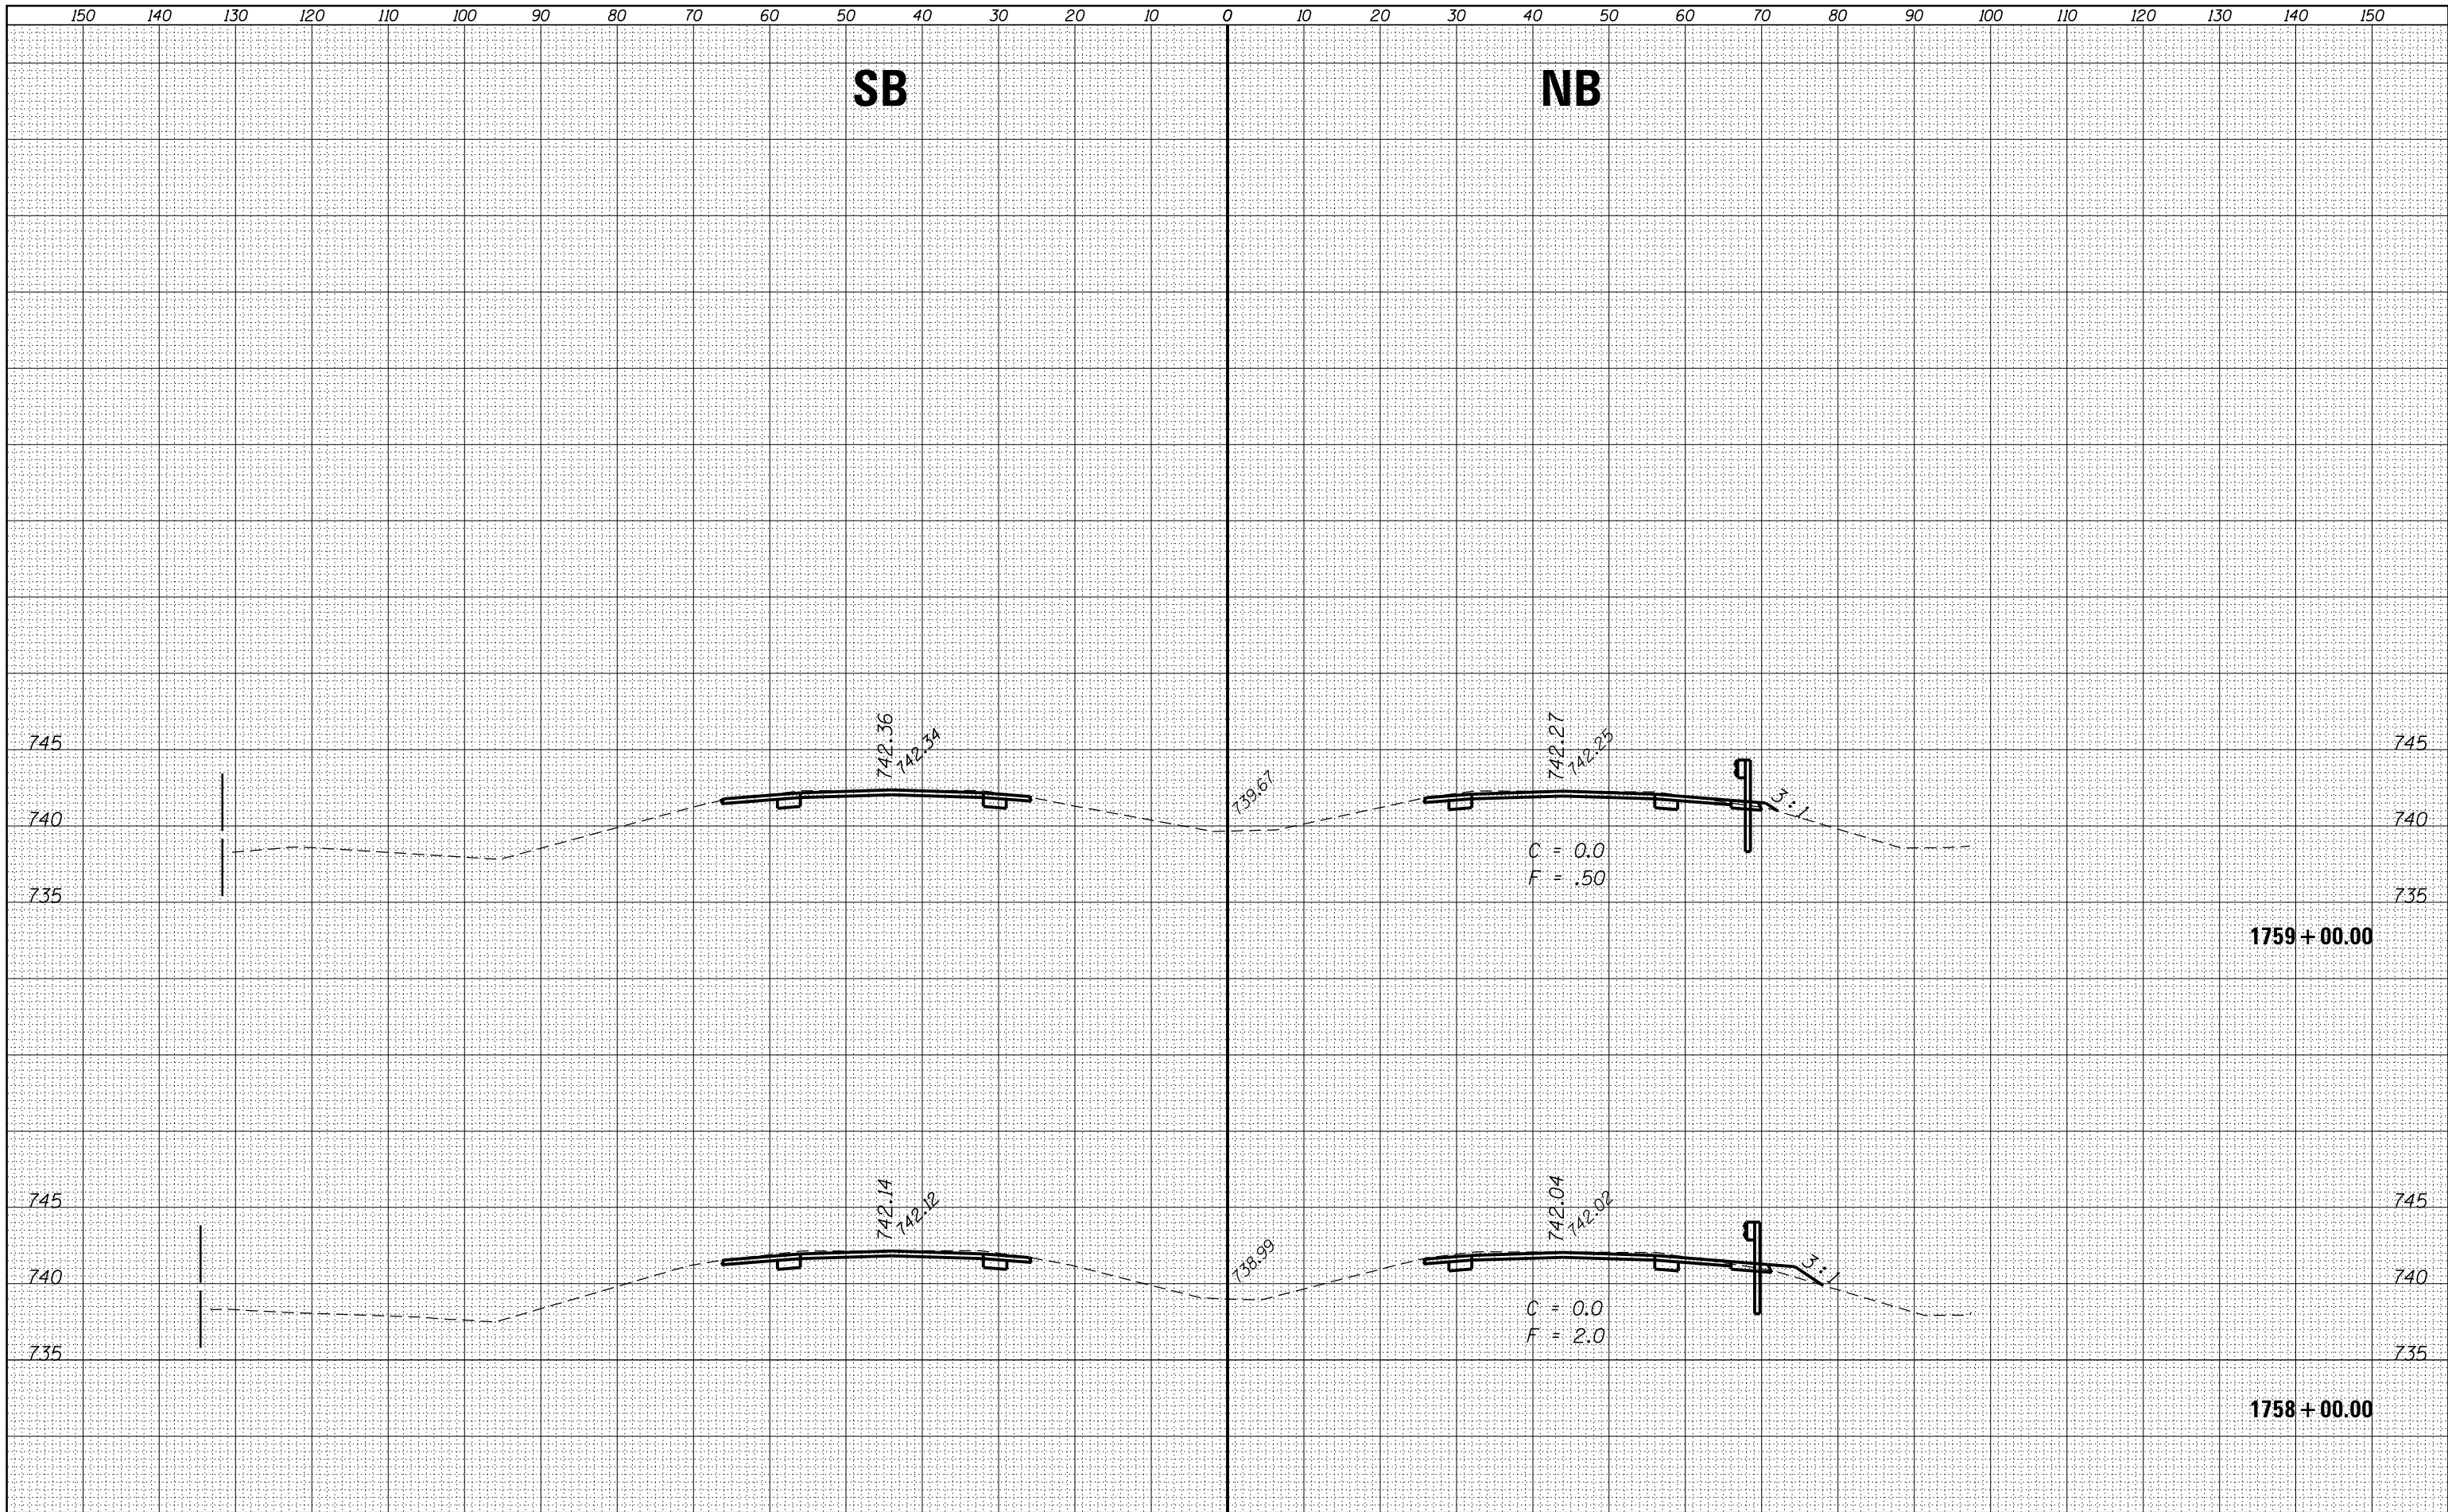

FILE NAME =	USER NAME = corcoranm	DESIGNED -	REVISED -	STATE OF ILLINOIS DEPARTMENT OF TRANSPORTATION	CROSS SECTIONS - SOUTH SECTION				F.A.I. RTE.	SECTION	COUNTY	TOTAL SHEETS	SHEET NO.
p:\1\084EBID\INTEG\Illinois.gov\PIDOT\Documents\PIDOT Offices\District 3\Projects\0366A26\CA\Drawings\0366A26-sht-xxsht SOUTH									57	(10,27-38A,27-1RS-2	FORD	233	119
PLOT SCALE = 20.0000' / in.	CHECKED -	REVISED -			SCALE: SHEET OF SHEETS STA. 1758+00.00 TO STA.1759+00.00				CONTRACT NO. 66A26				
PLOT DATE = 8/3/2016	DATE	REVISED -							ILLINOIS FED. AID PROJECT				

FINAL SURVEY	NO.	SURVEYED PLOTTED TEMPLATE AREAS CHECKED	BY	DATE


ORIGINAL SURVEY	NO.	SURVEYED PLOTTED TEMPLATE AREAS CHECKED	BY	DATE

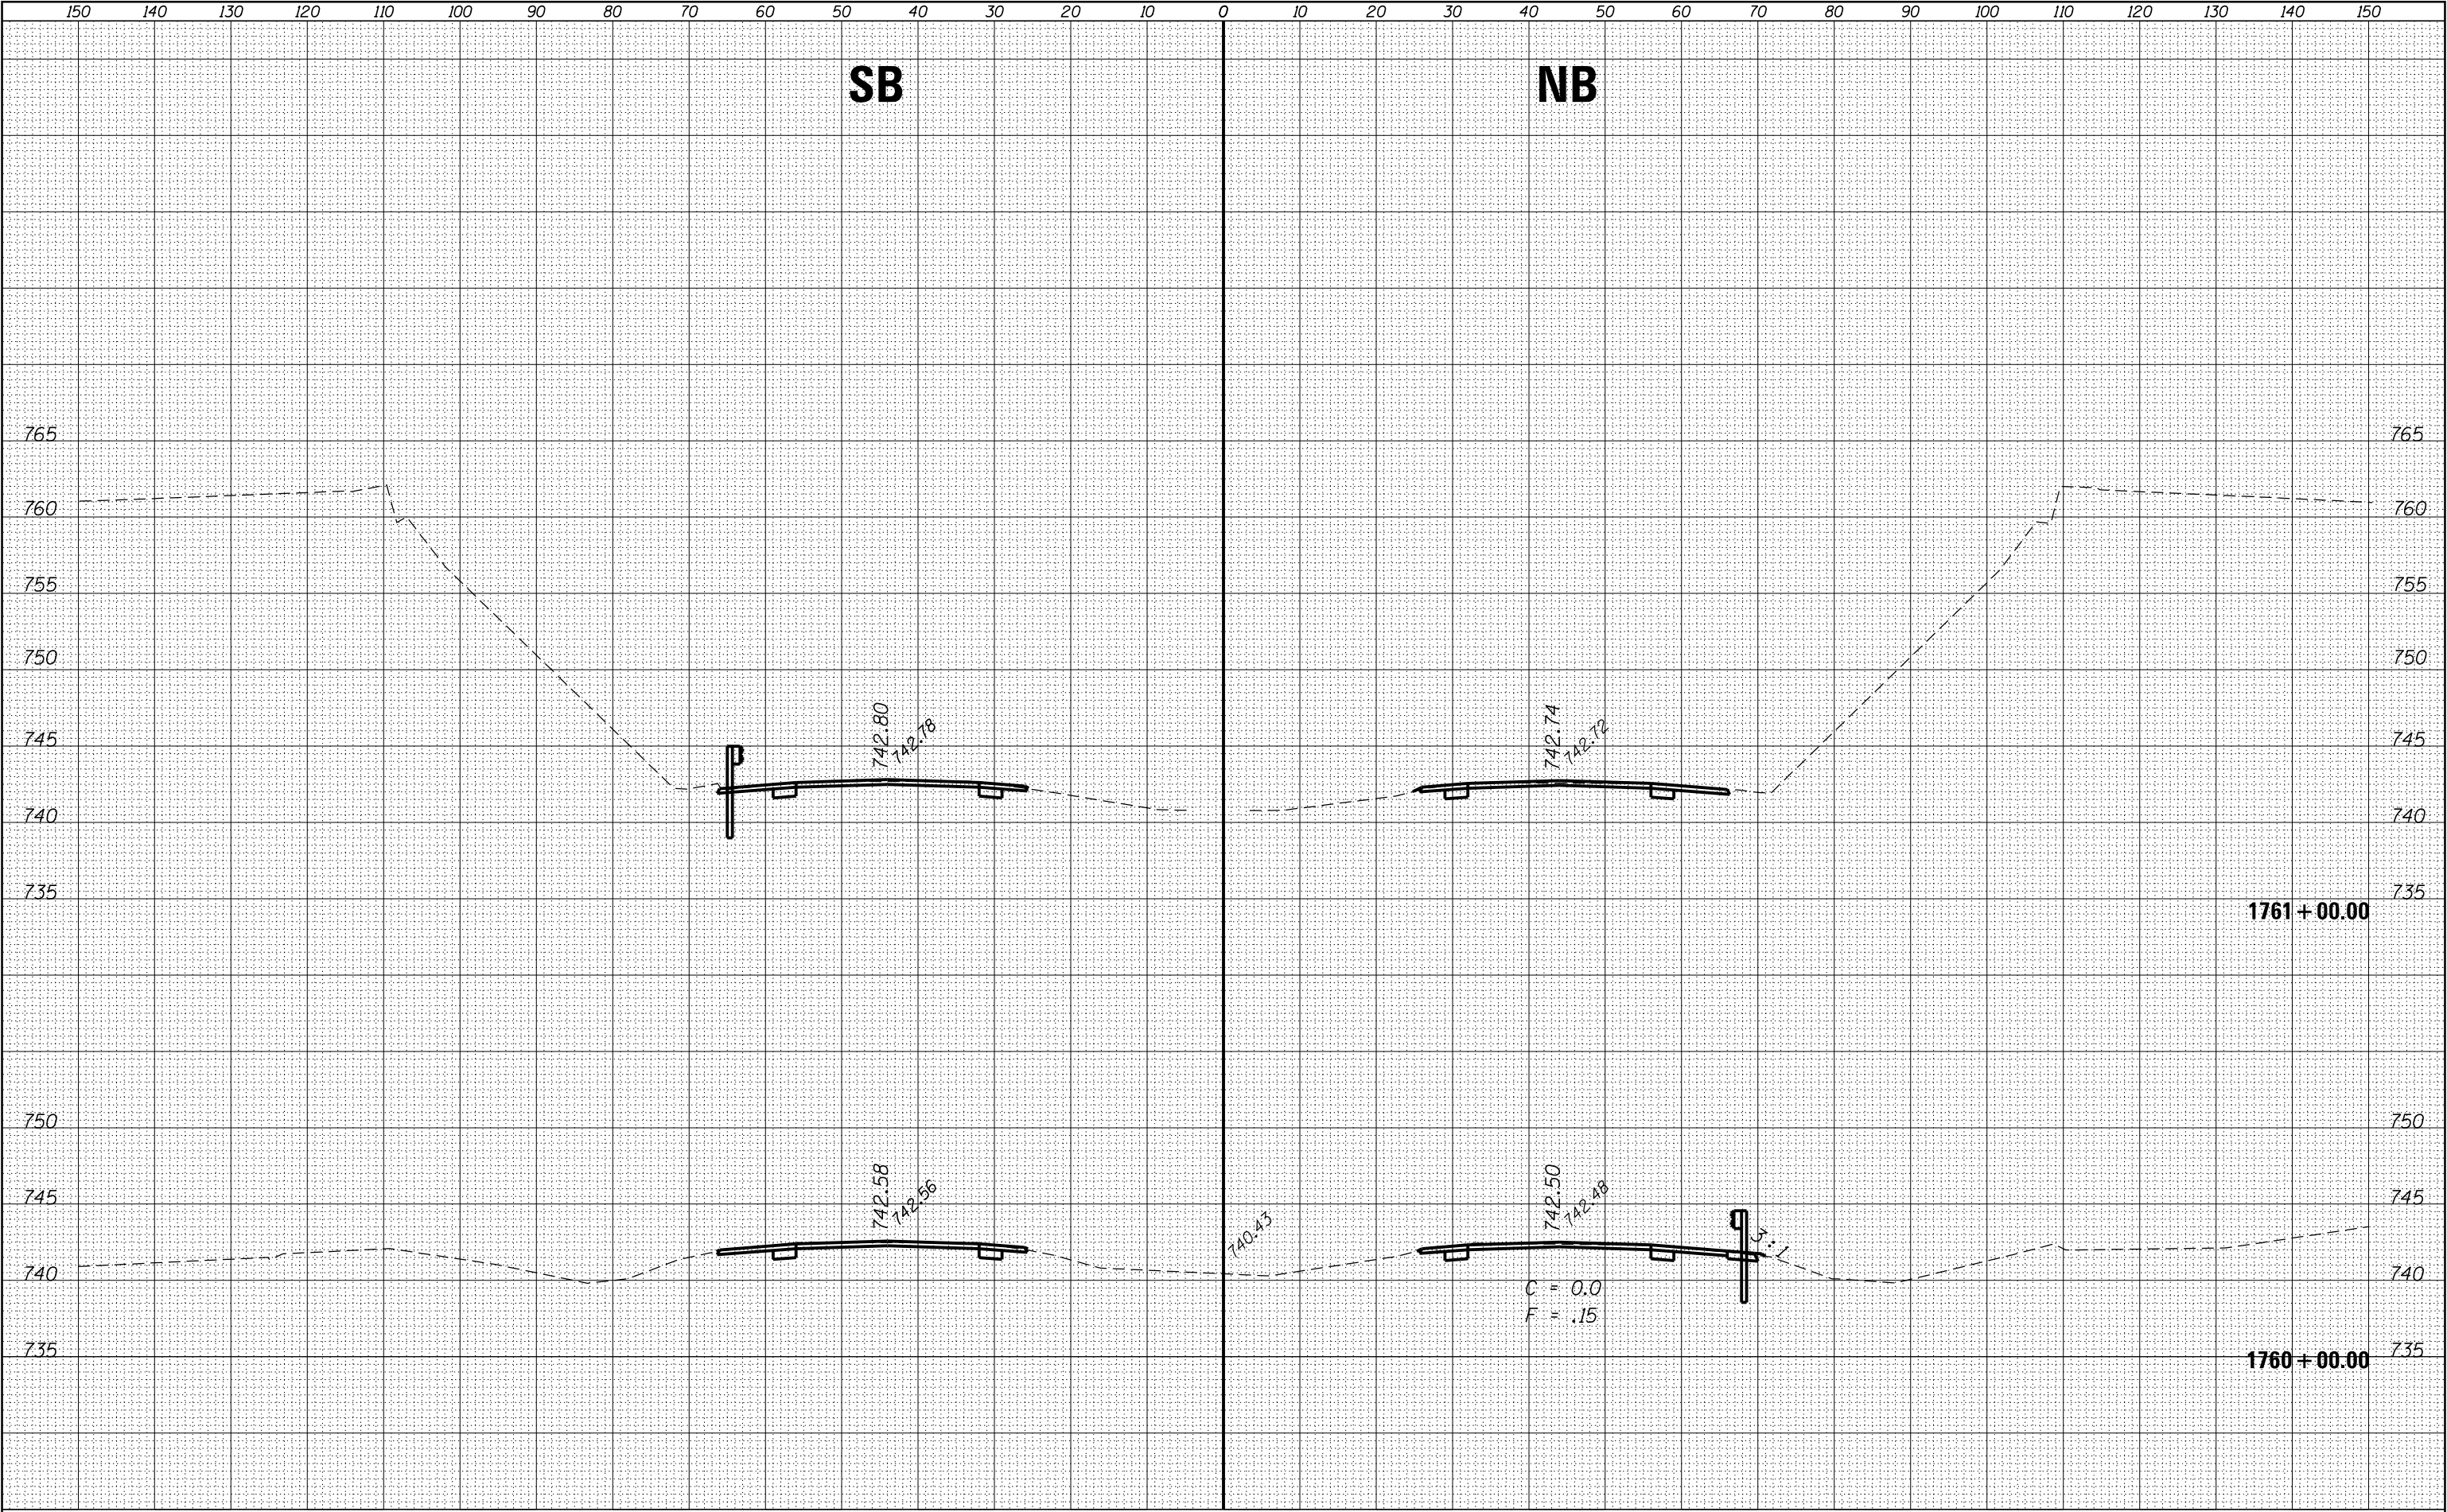

FILE NAME = p:\11084EBIDINTEG\Illinois.gov\PIWIDOT\Documents\IDOT Offices\District 3\Projects\D366A26\CAD\DRAWINGS\1761+00.00 SOUTH Default	USER NAME = corcoranlm	DESIGNED -	REVISED -	STATE OF ILLINOIS DEPARTMENT OF TRANSPORTATION	CROSS SECTIONS – SOUTH SECTION				F.A.I. RTE.	SECTION	COUNTY	TOTAL SHEETS	SHEET NO.
	IDOT Offices\District 3\Projects\D366A26\CAD\DRAWINGS\1761+00.00 SOUTH	DRAWN	REVISED						57	(10,27-38A,27-1RS-2	FORD	233	120
	PLOT SCALE = 20.0000' / in.	CHECKED -	REVISED -						CONTRACT NO. 66A26				
	PLOT DATE = 8/3/2016	DATE -	REVISED -						ILLINOIS FED. AID PROJECT				
				SCALE:	SHEET	OF	SHEETS	STA. 1760+00.00	TO STA. 1761+00.00				

FINAL	SURVEYED	BY	DATE
SURVEY	PLOTTED		
NOTE BOOK	TEMPLATE		
NO.	AREAS CHECKED		


ORIGINAL	SURVEYED	BY	DATE
SURVEY	PLOTTED		
NOTE BOOK	TEMPLATE		
NO.	AREAS CHECKED		

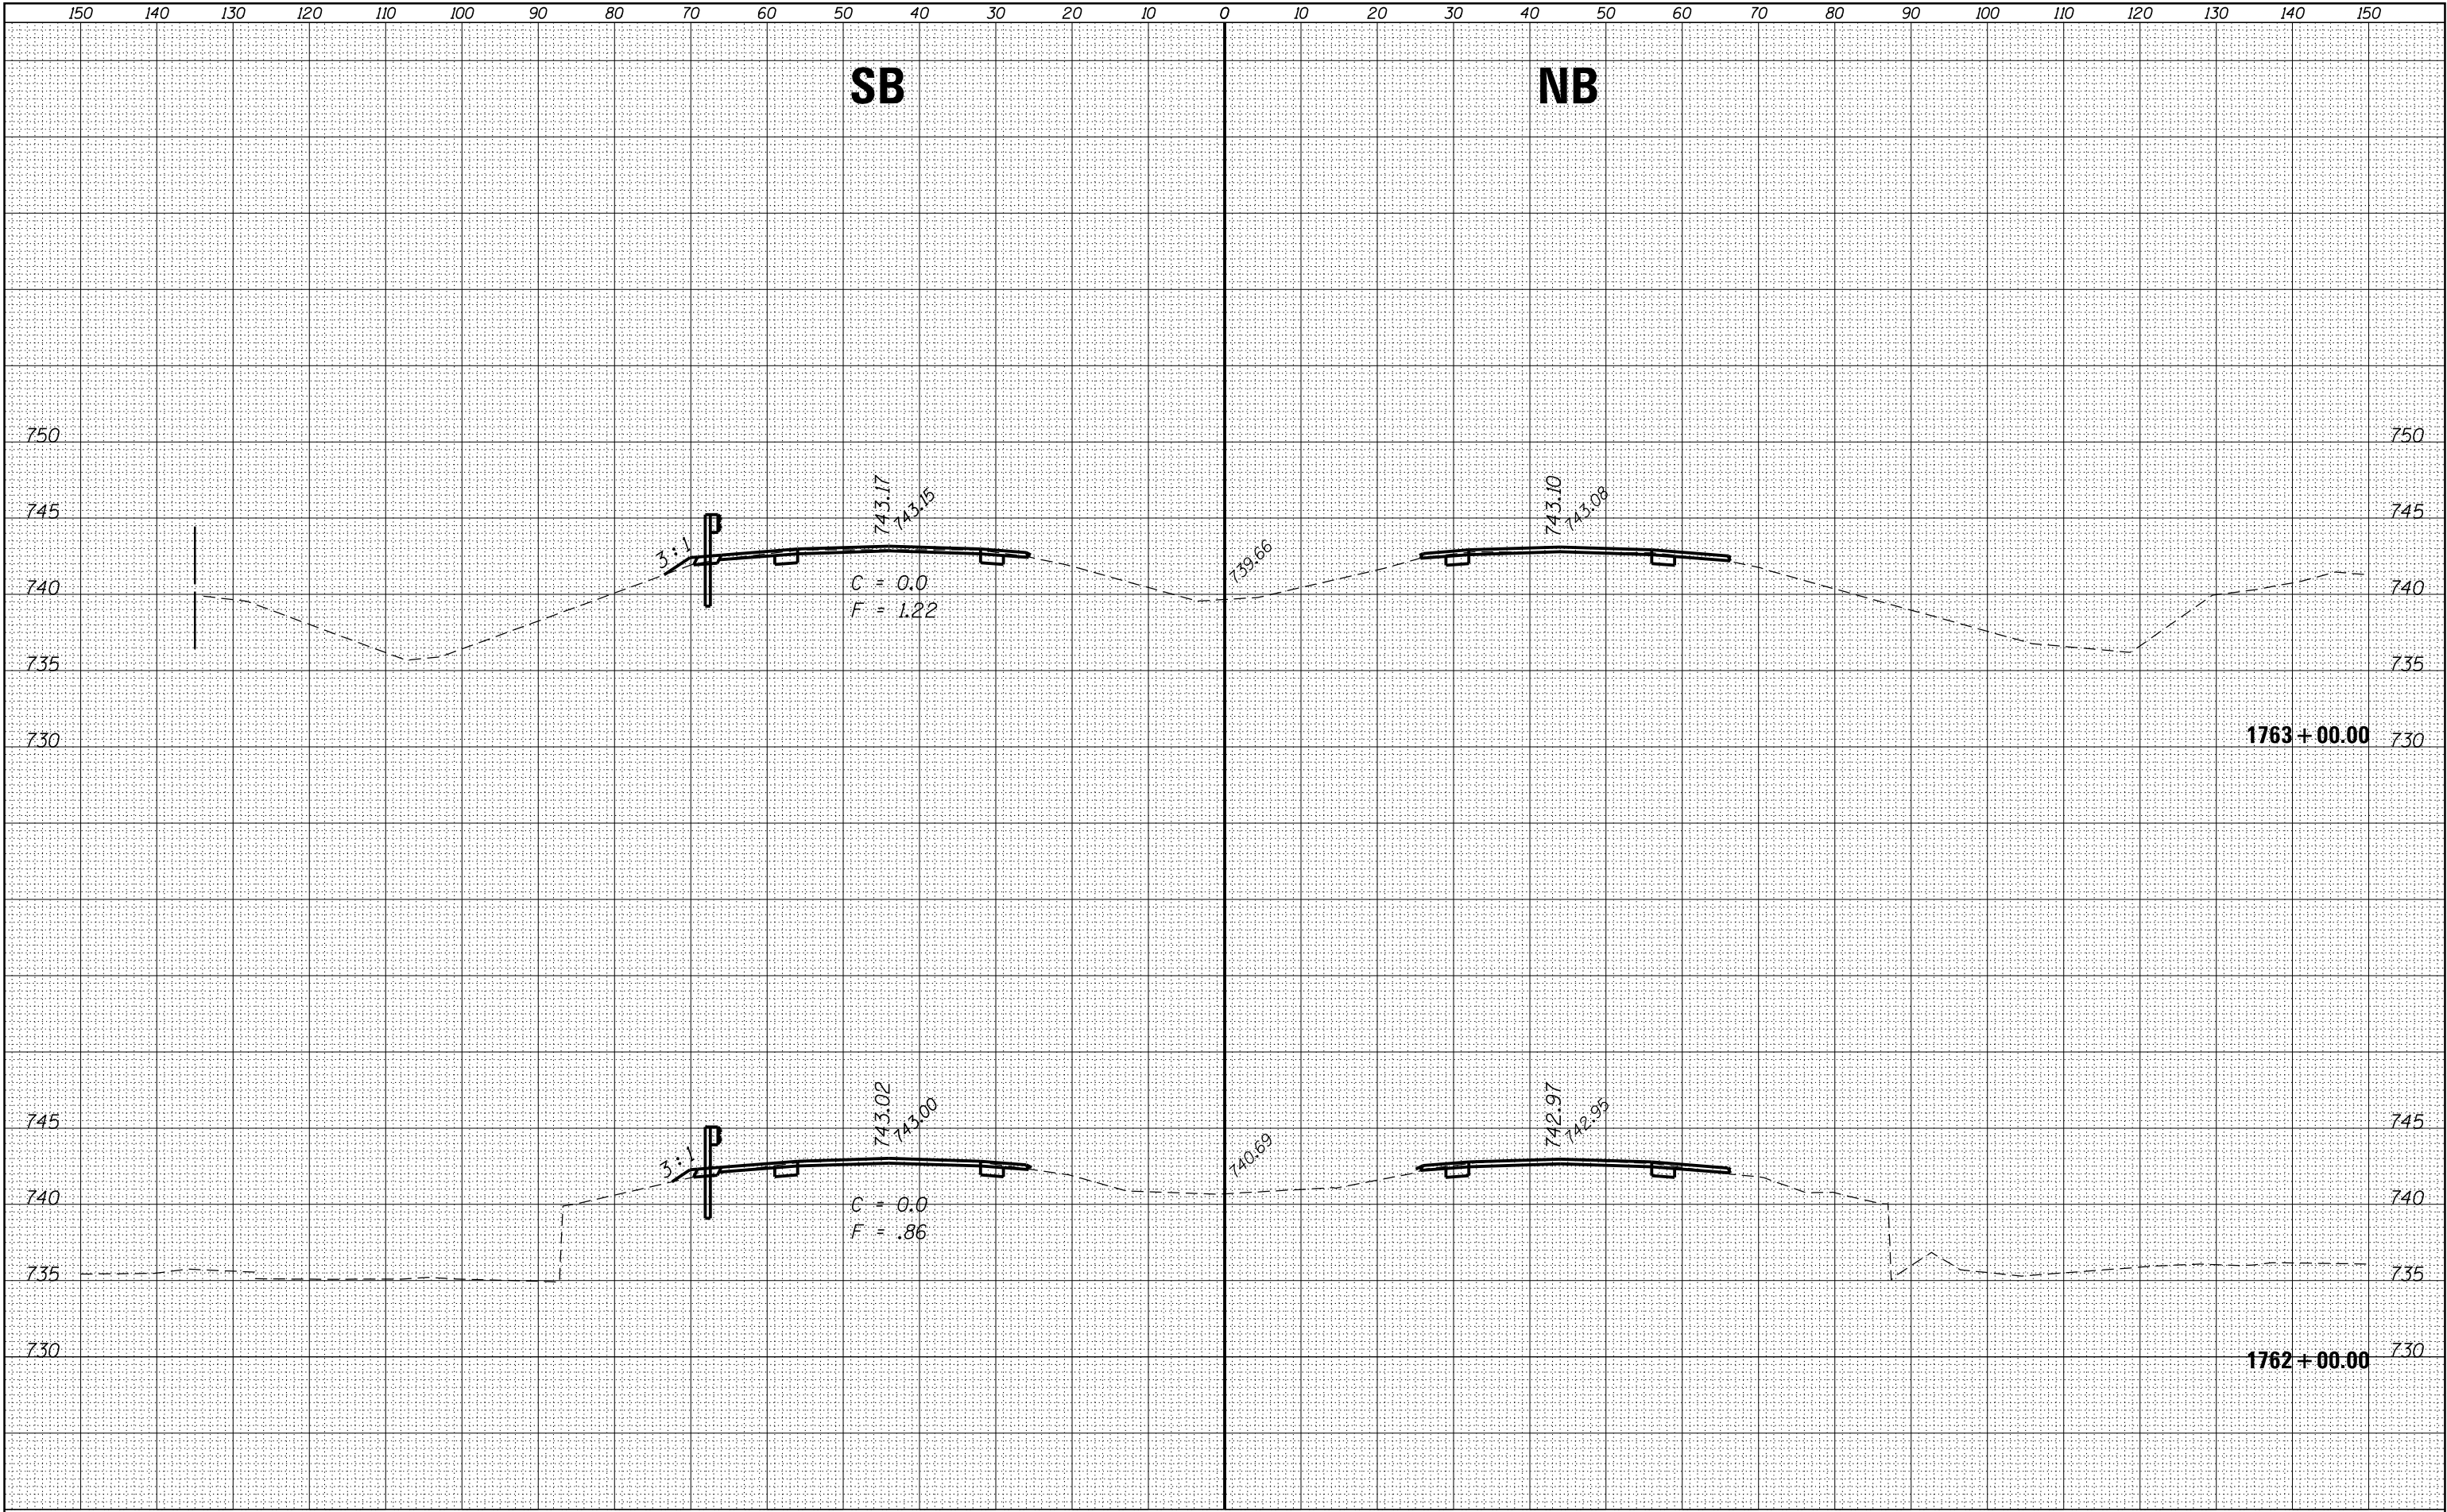

FILE NAME =	USER NAME = corcoranlm	DESIGNED -	REVISED -	STATE OF ILLINOIS DEPARTMENT OF TRANSPORTATION				CROSS SECTIONS - SOUTH SECTION				F.A.I. RTE.	SECTION	COUNTY	TOTAL SHEETS	SHEET NO.
Default	\\IL084EBIDINTEG\Illinois.gov\PIWIDOT\Documents\IDOT Offices\District 3\Projects\0366A26\CD\DRAWINGS\0366A26-sht-xxsht SOUTH	DESIGNED -	REVISED -									57	(10,27-38A,27-1)RS-2	FORD	233	121
		PLOT SCALE = 20.0000' / in.	CHECKED -													
		PLOT DATE = 8/3/2016	DATE -													
								SCALE:	SHEET	OF	SHEETS	STA. 1762+00.00 TO STA.1763+00.00		ILLINOIS FED. AID PROJECT		

FINAL	SURVEYED	BY	DATE
SURVEY	PLOTTED		
NOTE BOOK	TEMPLATE		
NO.	AREAS CHECKED		


ORIGINAL	SURVEYED	BY	DATE
SURVEY	PLOTTED		
NOTE BOOK	TEMPLATE		
NO.	AREAS CHECKED		

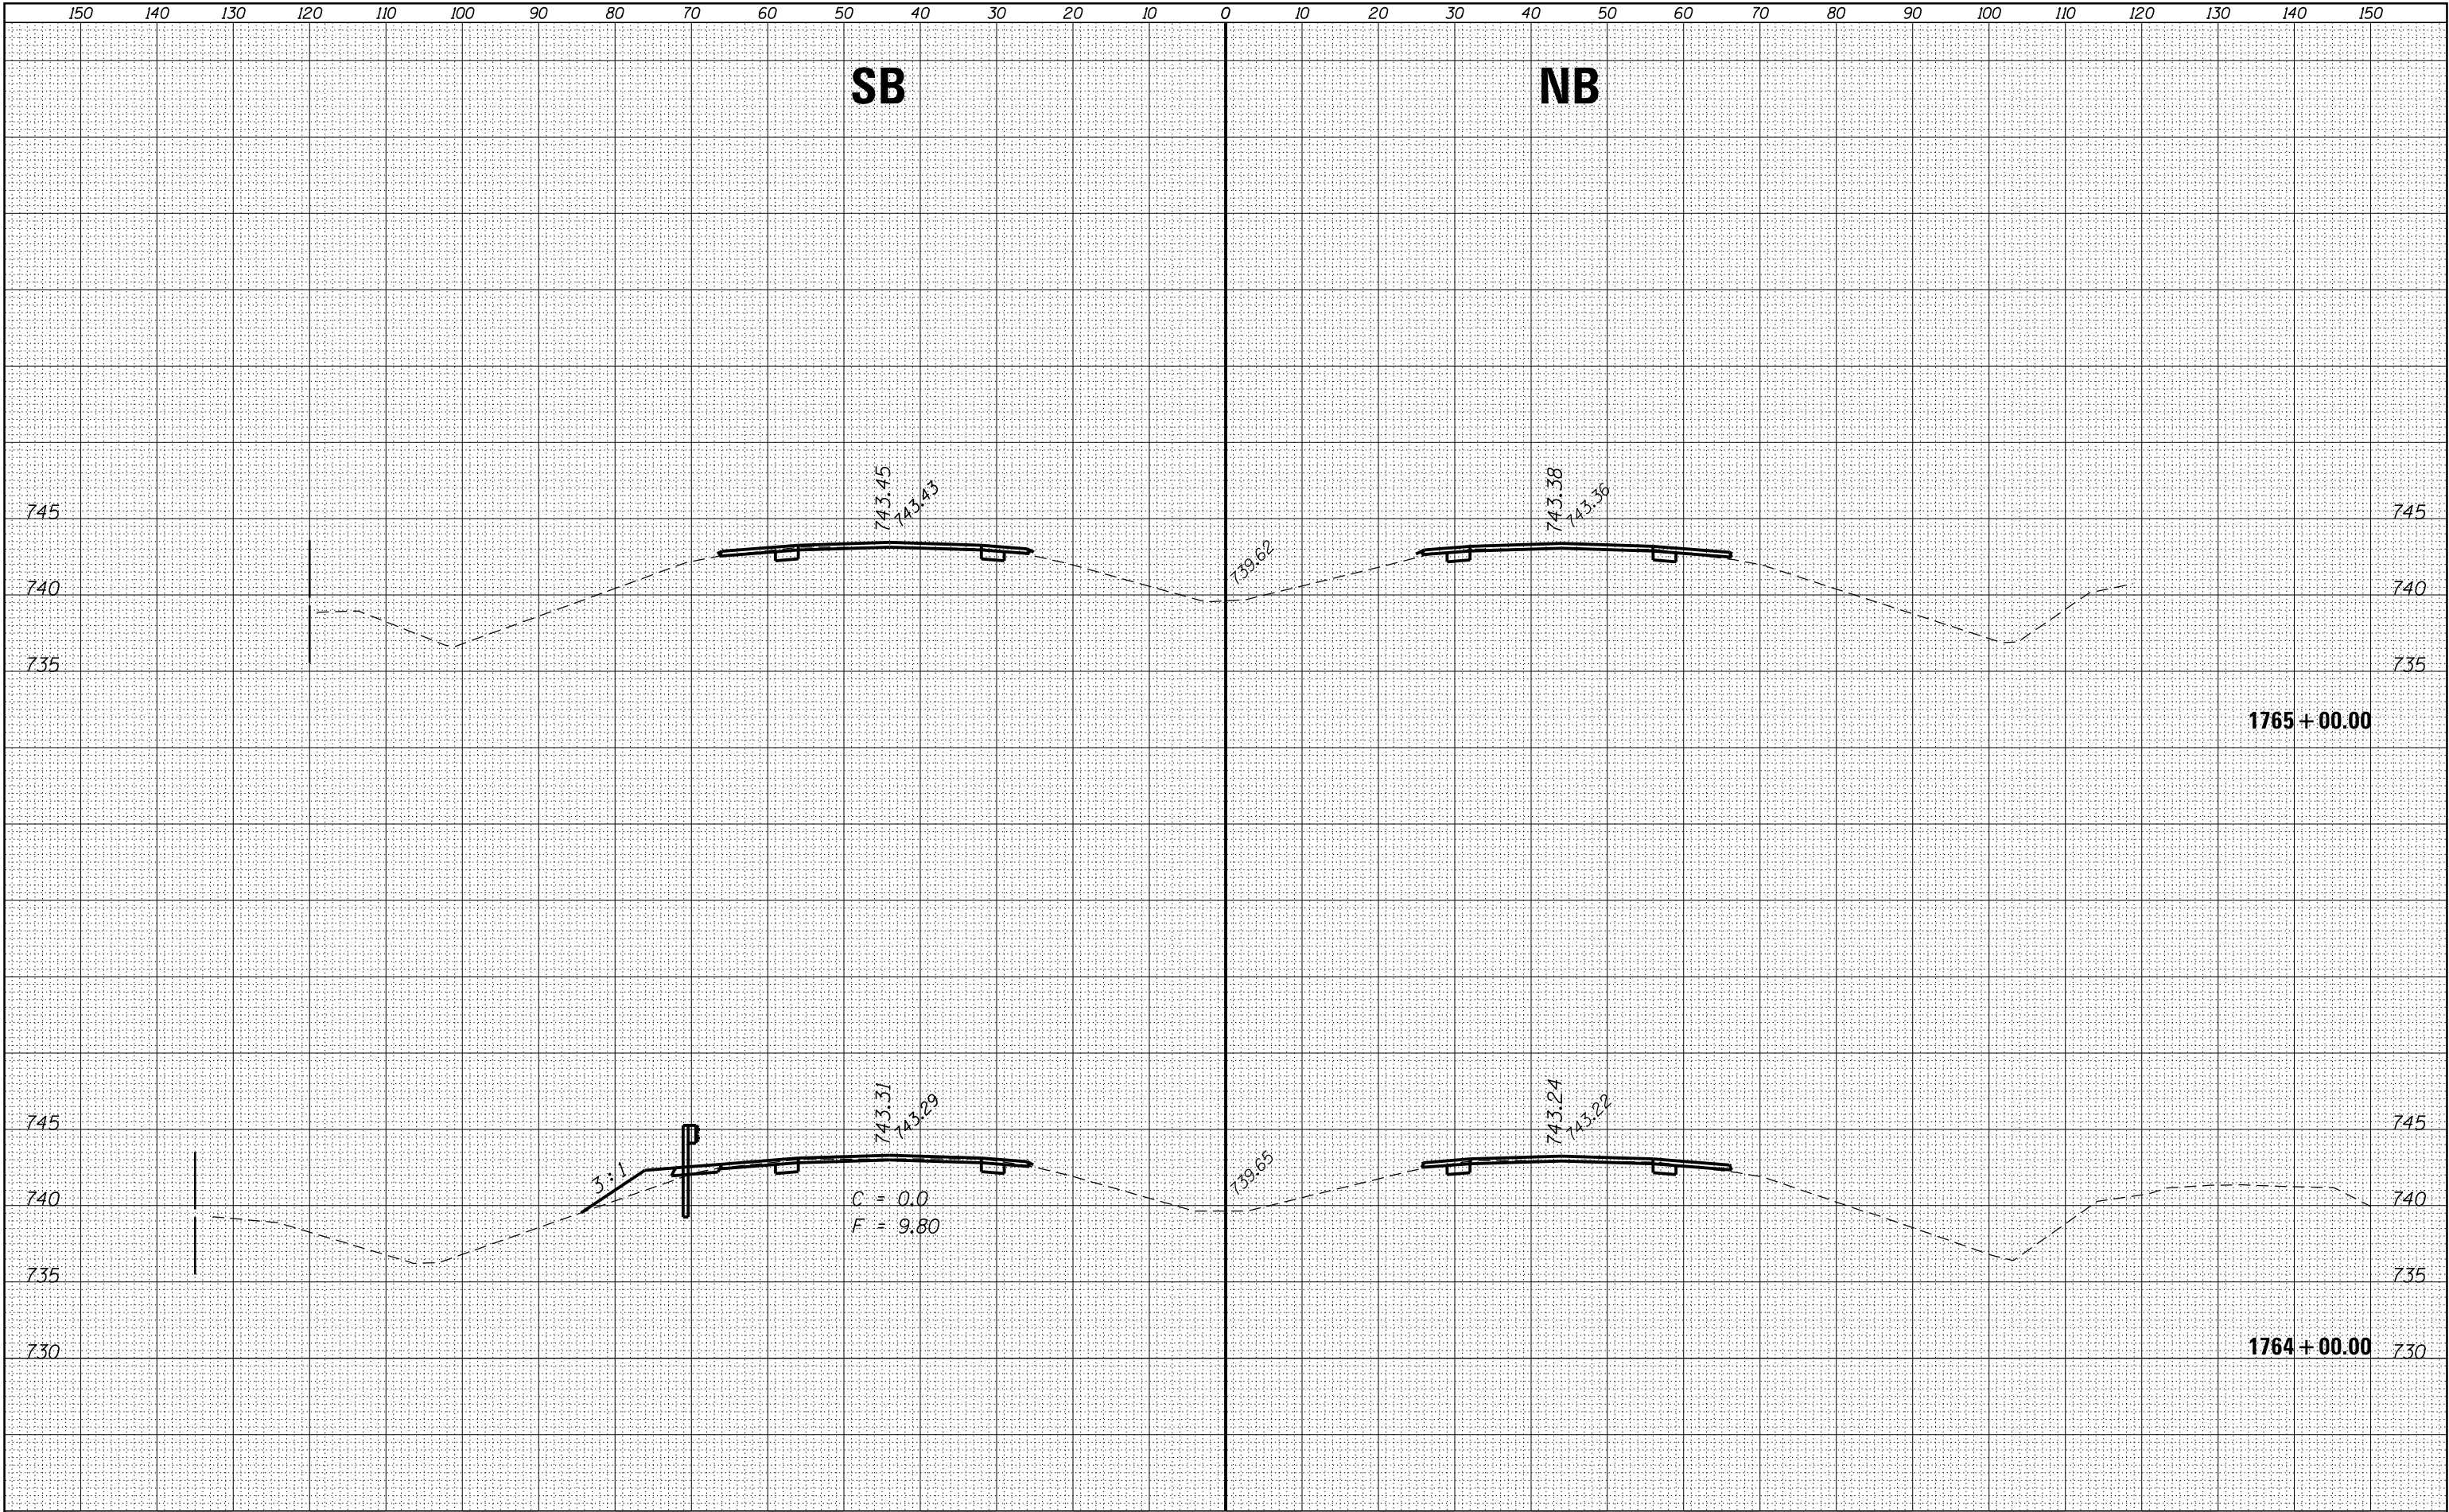

FILE NAME =	USER NAME = corcoranlm	DESIGNED -	REVISED -	STATE OF ILLINOIS DEPARTMENT OF TRANSPORTATION				CROSS SECTIONS - SOUTH SECTION				F.A.I. RTE.	SECTION	COUNTY	TOTAL SHEETS	SHEET NO.
p:\IL084EBIDINTEG\Illinois.gov\IDOT\Documents\IDOT Offices\District 3\Projects\D366A26\CD\DRAWN\Drawings\1764+00.00 SOUTH		DRAWN	REVISED									57	(10,27-38A,27-1)RS-2	FORD	233	122
Default	PLOT SCALE = 20.0000' / in.	CHECKED -	REVISED -									CONTRACT NO. 66A26				
	PLOT DATE = 8/3/2016	DATE -	REVISED -									ILLINOIS FED. AID PROJECT				
				SCALE:				SHEET	OF	SHEETS	STA. 1764+00.00	TO STA. 1765+00.00				

FINAL	SURVEYED	BY	DATE
SURVEY	PLOTTED		
NOTE BOOK	TEMPLATE		
NO.	AREAS	CHECKED	


ORIGINAL	SURVEYED	BY	DATE
SURVEY	PLOTTED		
NOTE BOOK	TEMPLATE		
NO.	AREAS	CHECKED	

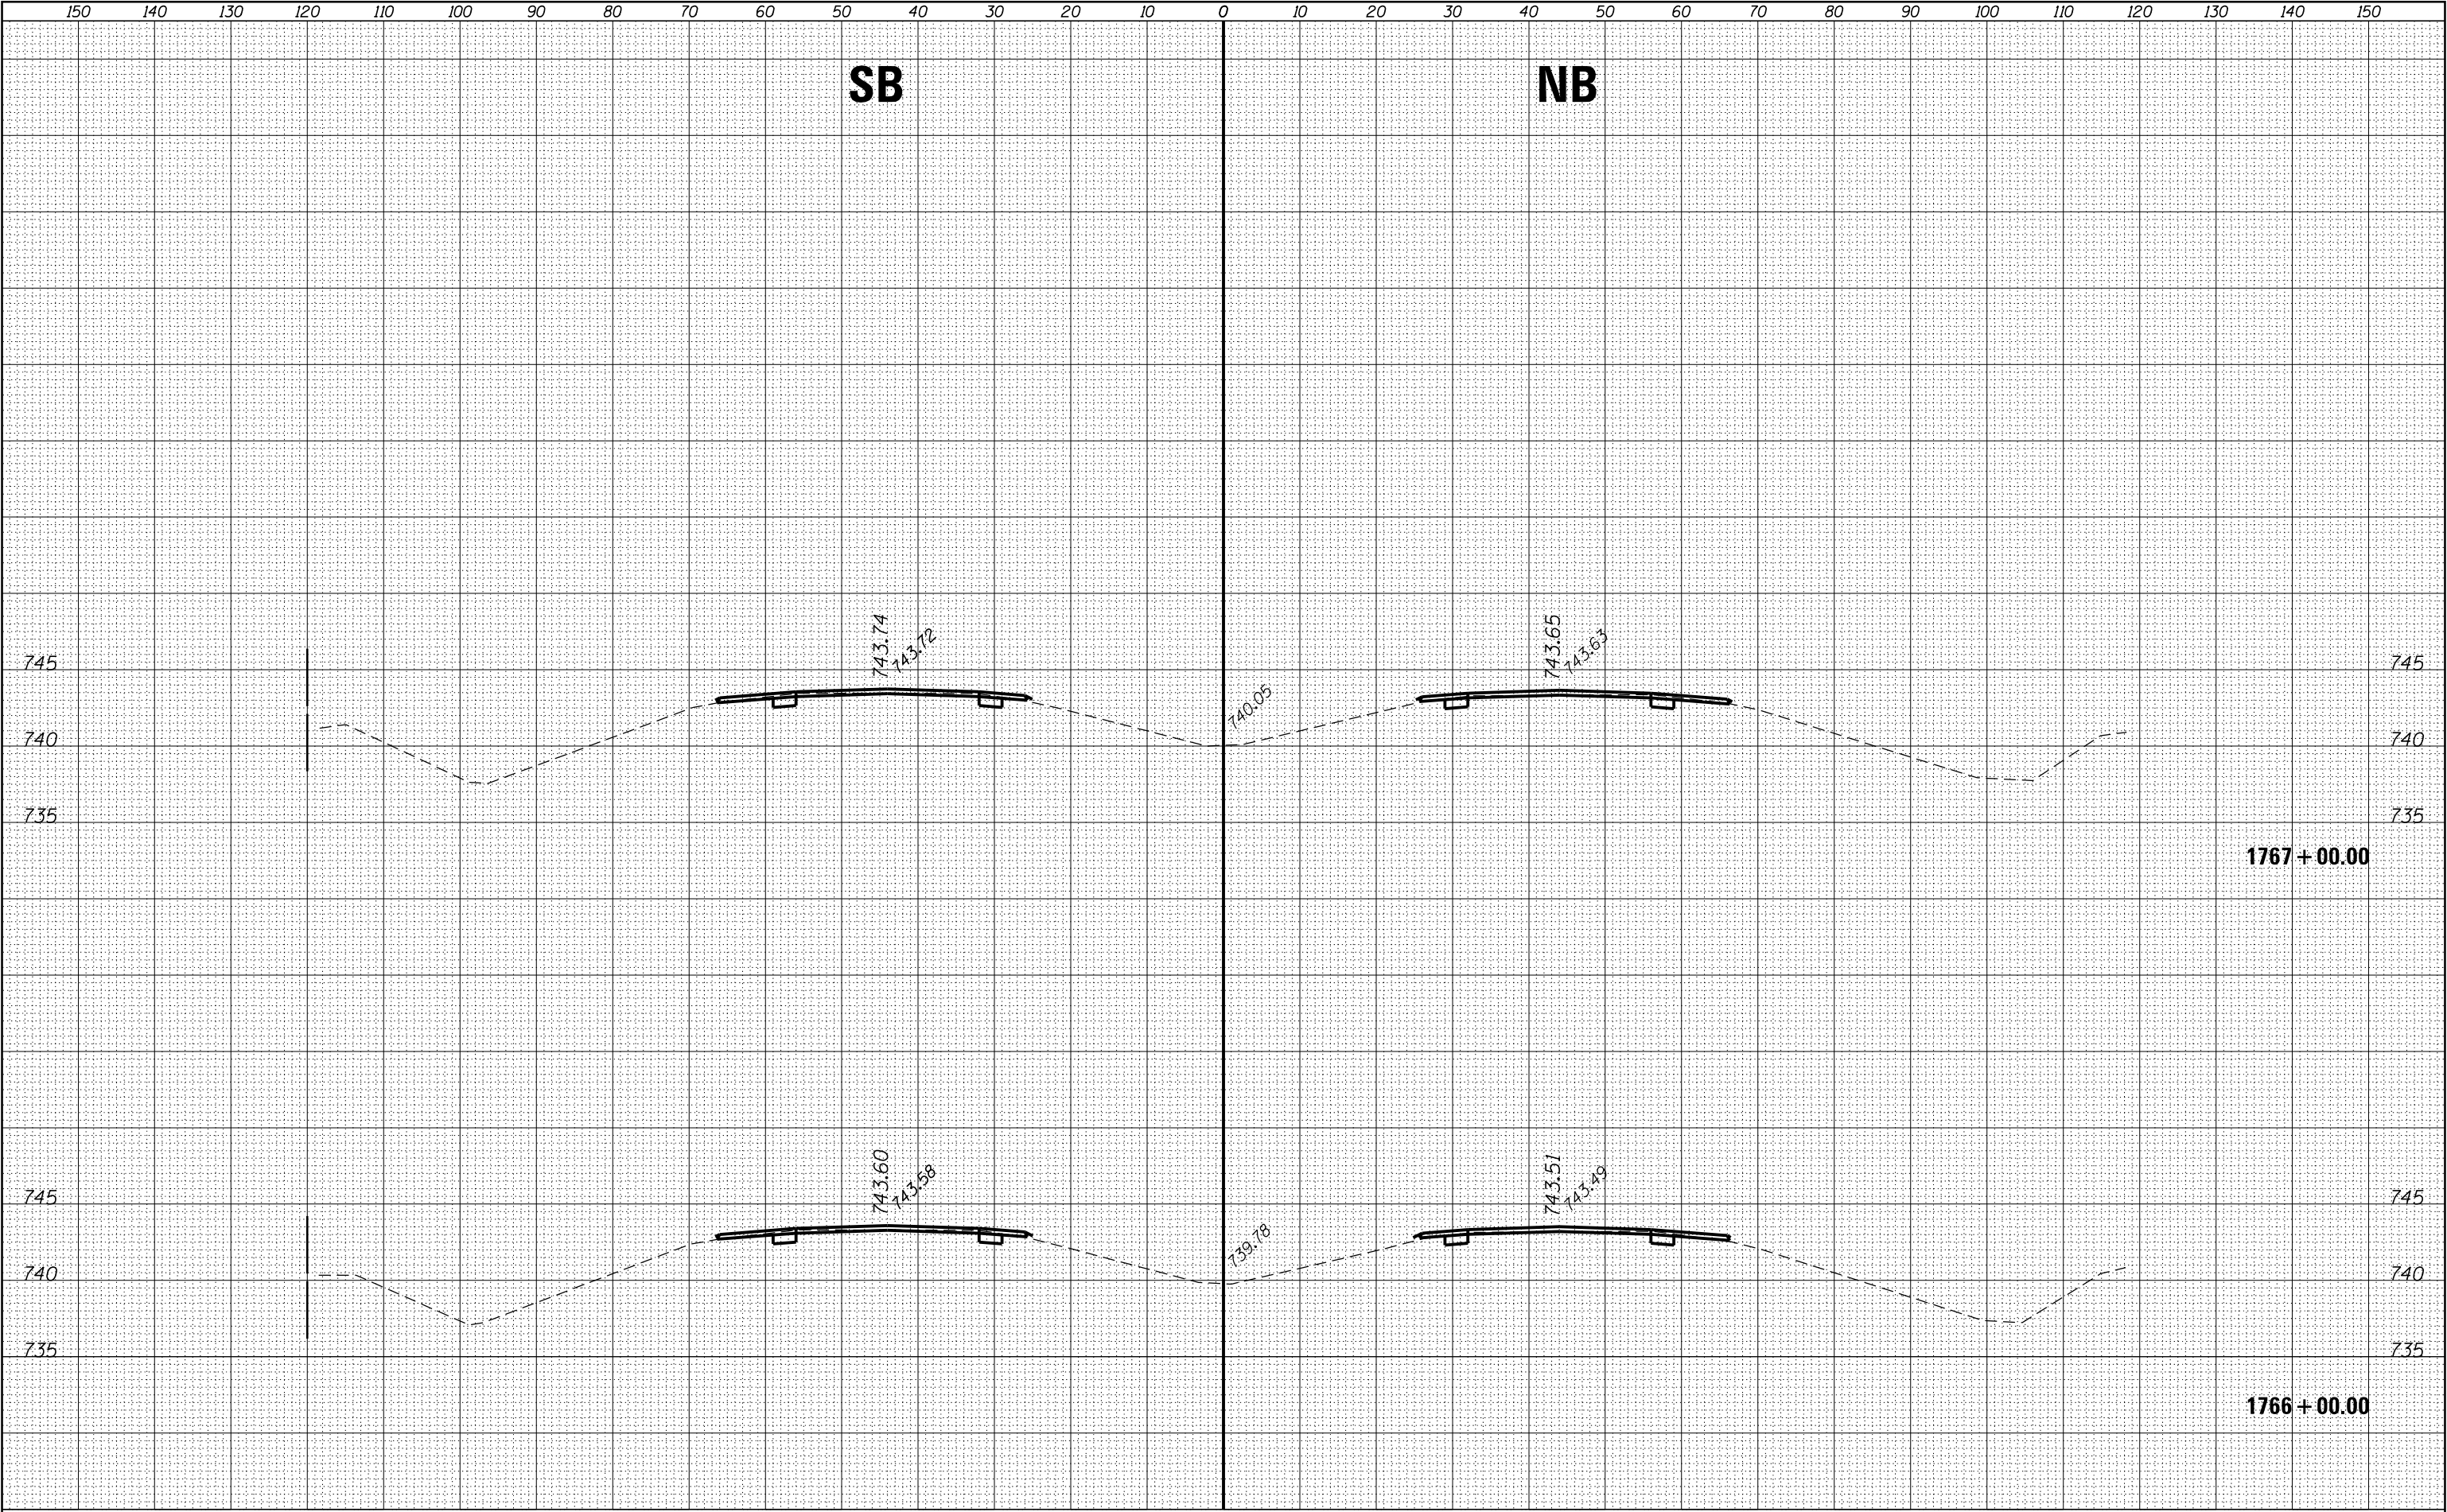

FILE NAME =	USER NAME = corcoranlm	DESIGNED -	REVISED -	STATE OF ILLINOIS DEPARTMENT OF TRANSPORTATION	CROSS SECTIONS – SOUTH SECTION				F.A.I. RTE.	SECTION	COUNTY	TOTAL SHEETS	SHEET NO.
p:\11084EBIDINTEG\Illinois.gov\PIWIDOT\Documents\IDOT Offices\District 3\Projects\D366A26\CAD\DRAWINGS\1766A26-shsht-south	DESIGNED -	REVISED -	REVISED -						57	(10,27-38A,27-1)RS-2	FORD	233	123
Default	PLOT SCALE = 20.0000' / in.	CHECKED -	REVISED -						CONTRACT NO. 66A26				
	PLOT DATE = 8/3/2016	DATE -	REVISED -						ILLINOIS FED. AID PROJECT				
									SCALE:	SHEET	OF	SHEETS	STA. 1766+00.00 TO STA.1767+00.00


FINAL SURVEY	NO.	SURVEYED	BY	DATE					
					NOTE BOOK	PLOTTED	TEMPLATE	AREAS	CHECKED

ORIGINAL SURVEY	NO.	SURVEYED	BY	DATE					
					NOTE BOOK	PLOTTED	TEMPLATE	AREAS	CHECKED

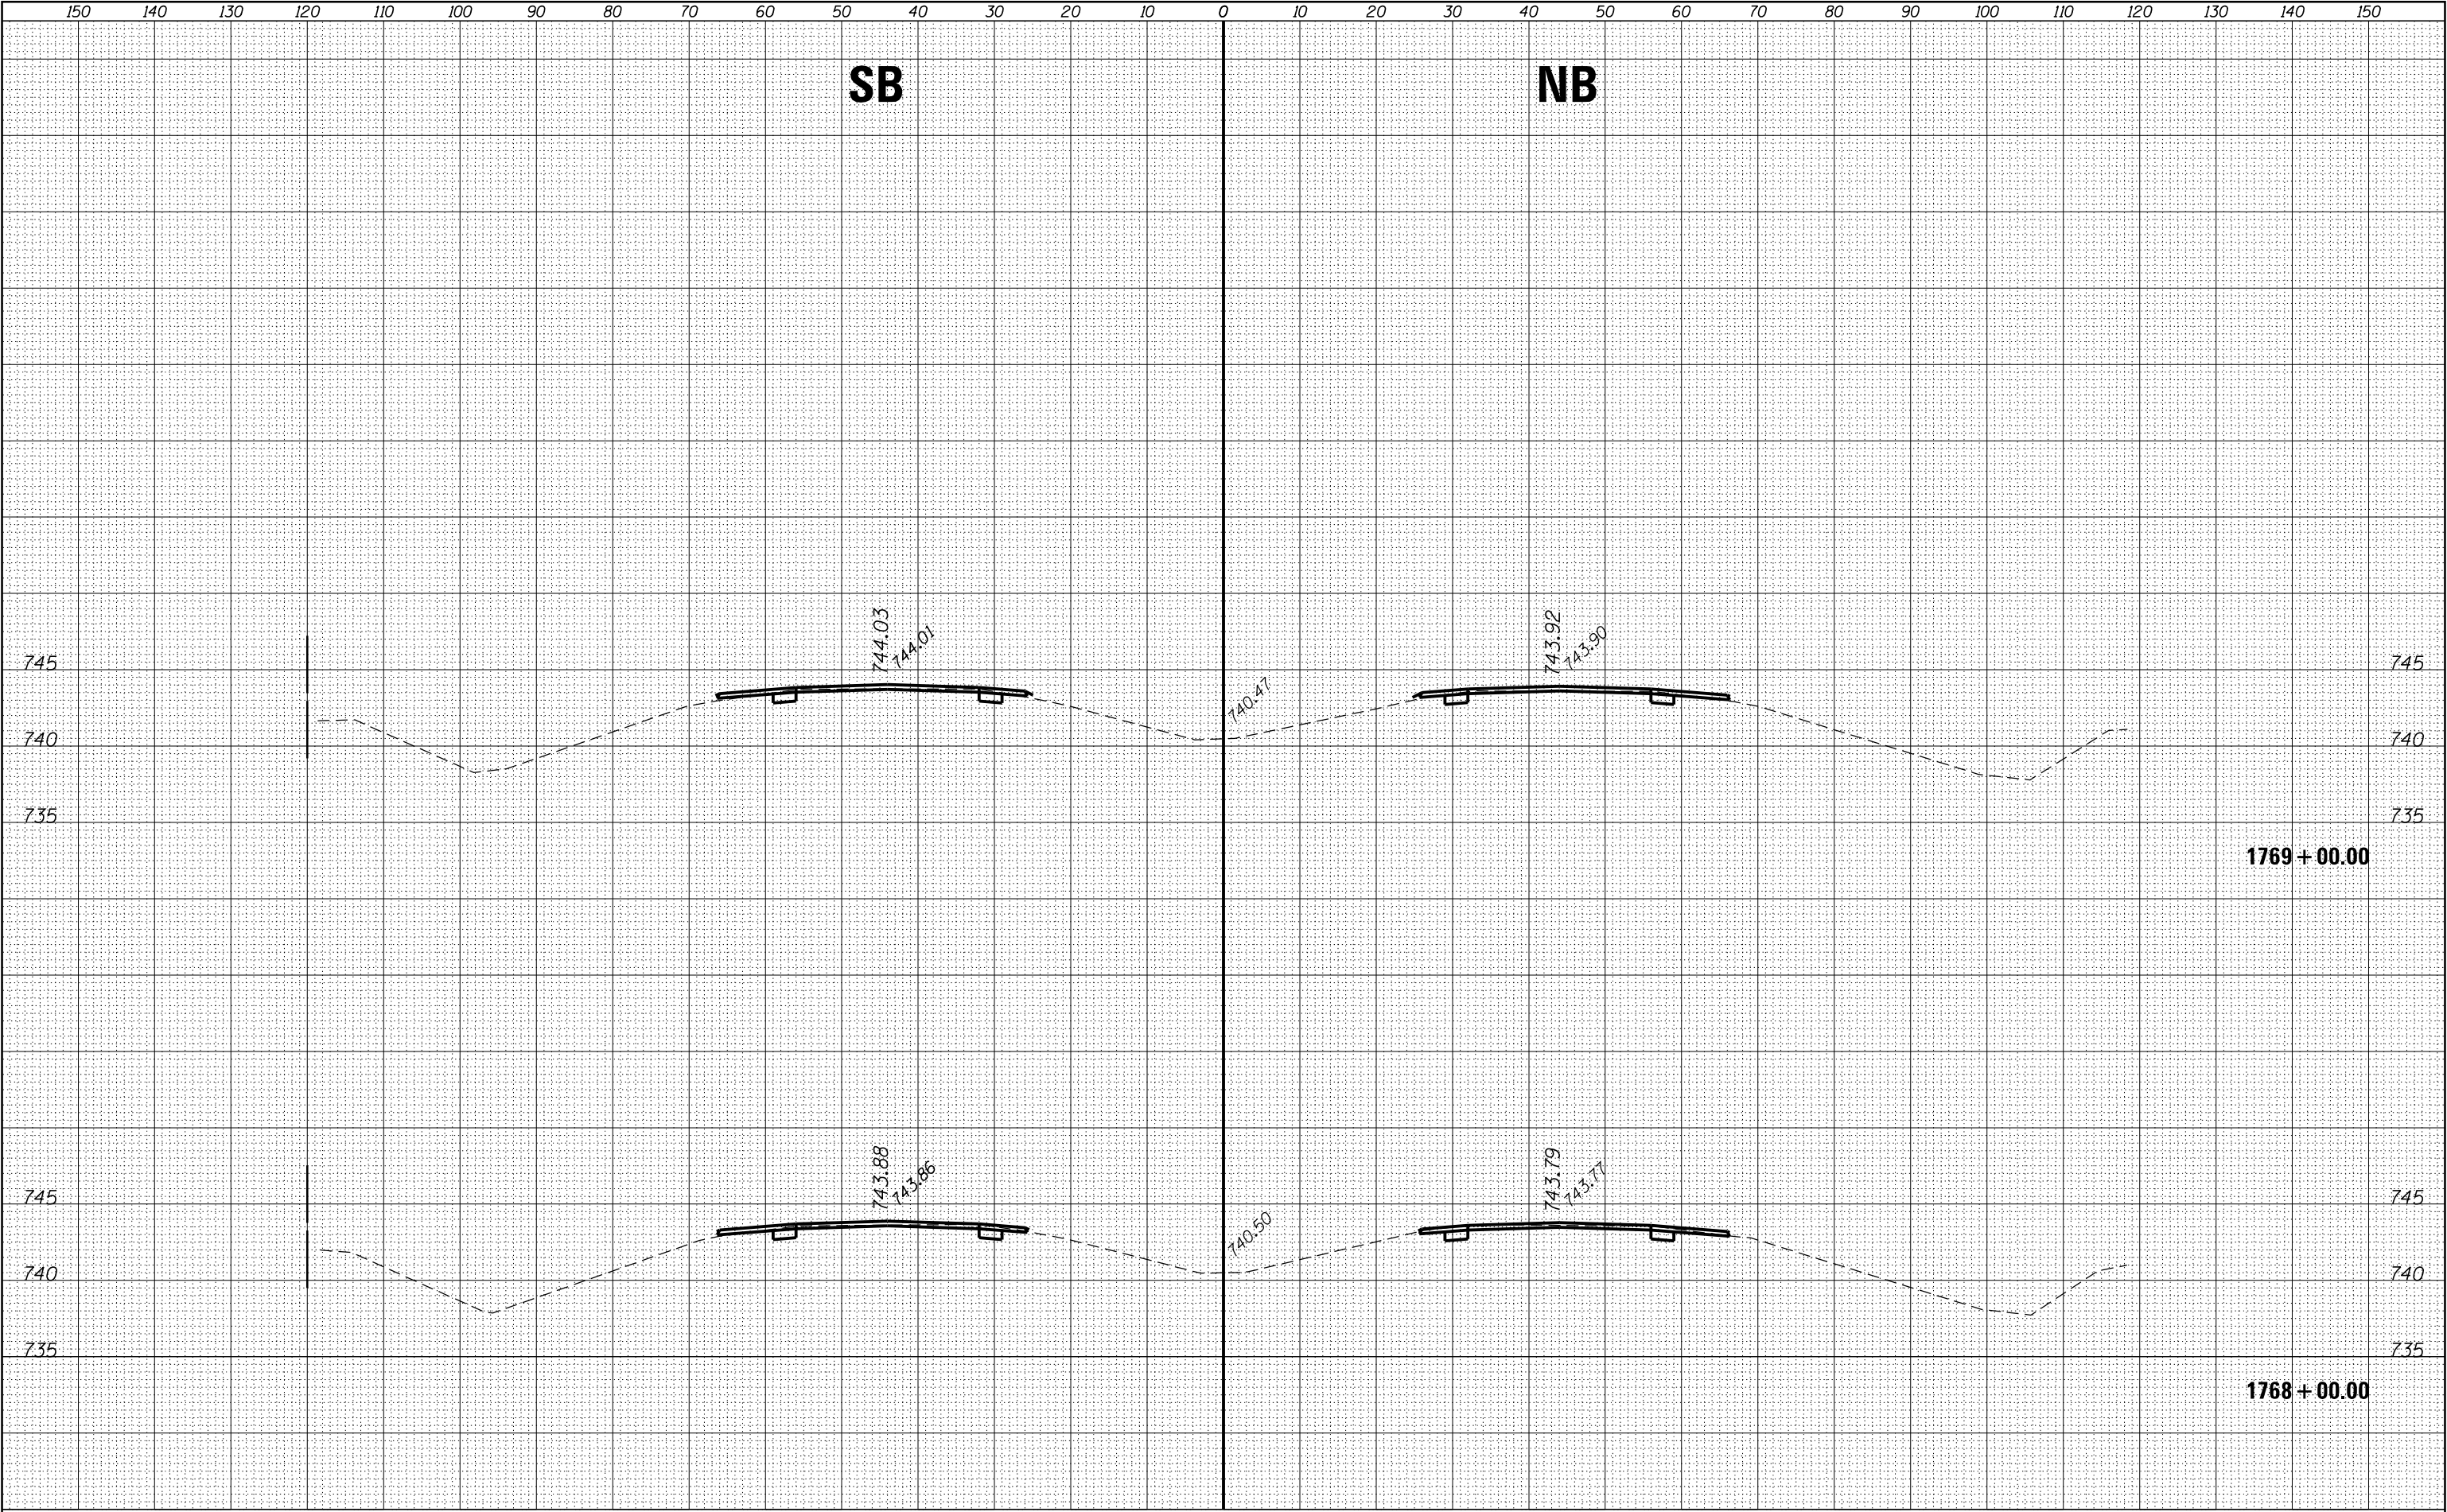

FINAL SURVEY NOTE BOOK NO.	SURVEYED PLOTTED TEMPLATE AREAS CHECKED	BY	DATE


ORIGINAL SURVEY NOTE BOOK NO.	SURVEYED PLOTTED TEMPLATE AREAS CHECKED	BY	DATE

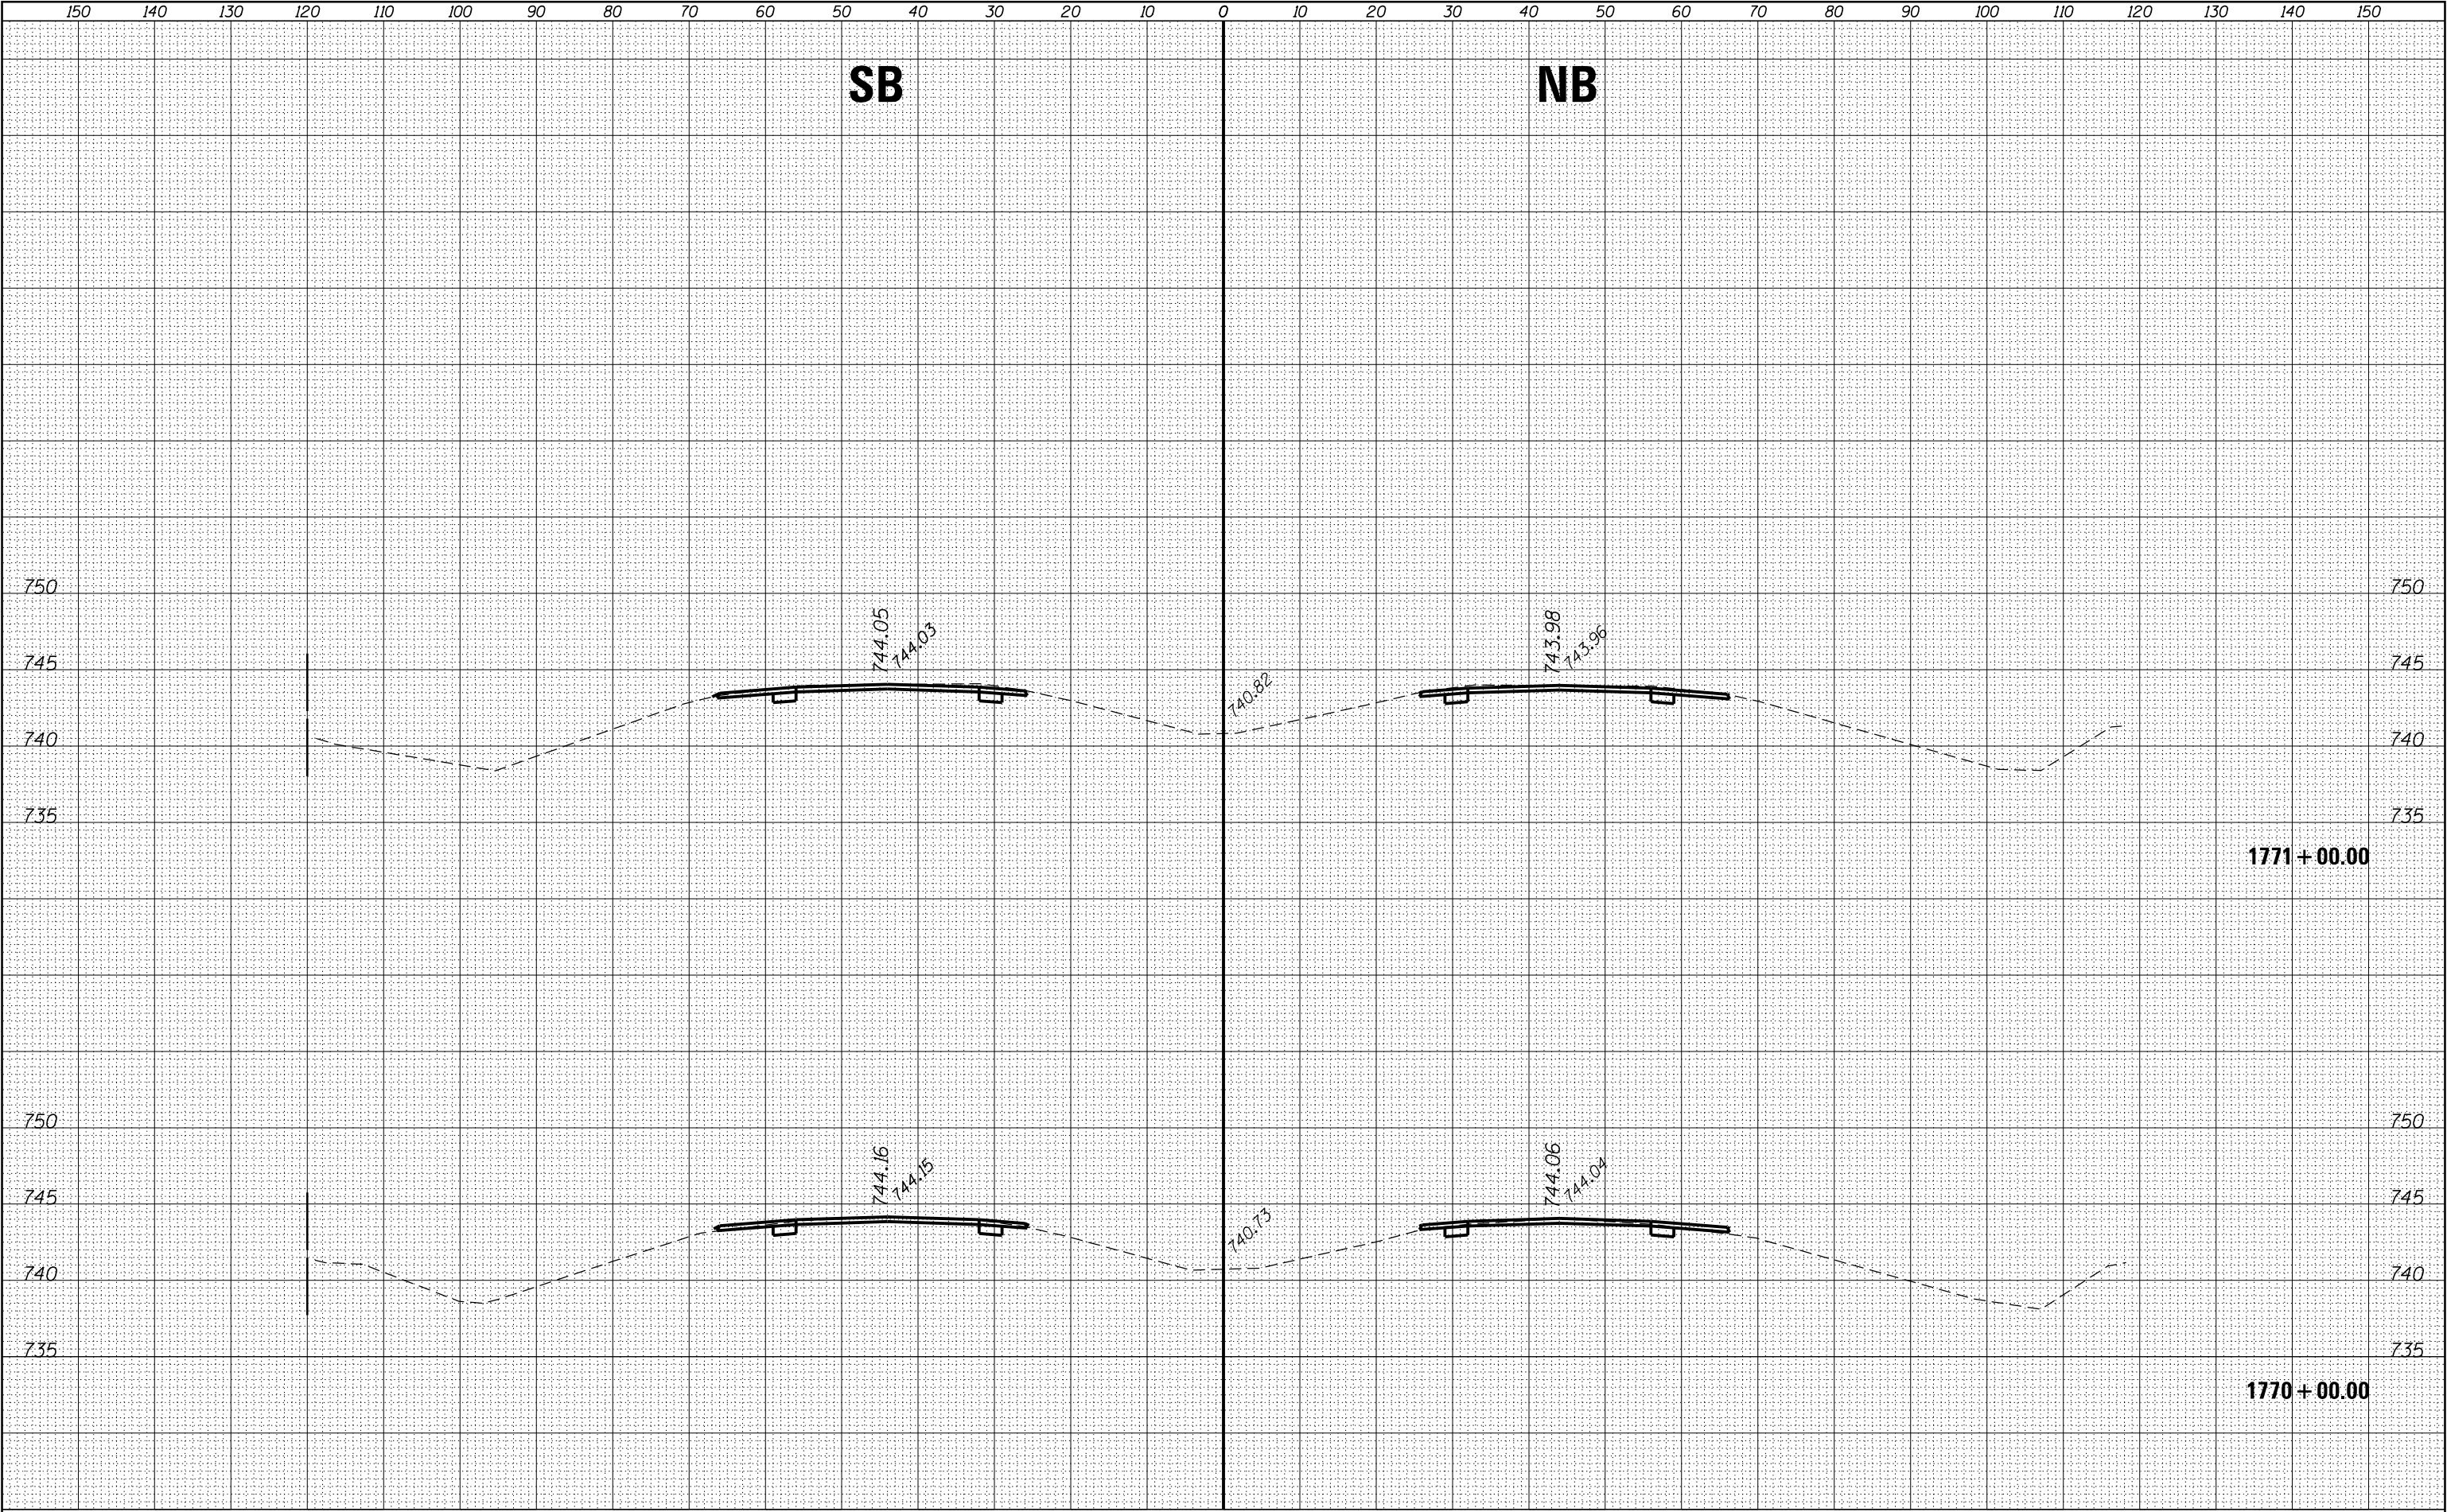

FILE NAME = p:\11084EBIDINTEG\Illinois.gov\PWIDOT\Documents\IDOT Offices\District 3\Projects\D366A26\CAD\DRAWINGS\1770+00.00\1770+00.00 SOUTH CROSS SECTION.dwg Default	USER NAME = corcoranlm	DESIGNED -	REVISED -	STATE OF ILLINOIS DEPARTMENT OF TRANSPORTATION	CROSS SECTIONS – SOUTH SECTION				F.A.I. RTE.	SECTION	COUNTY	TOTAL SHEETS	SHEET NO.
	IDOT Offices\District 3\Projects\D366A26\CAD\DRAWINGS\1770+00.00\1770+00.00 SOUTH CROSS SECTION.dwg	DRAWN	REVISED						57	(10.27-38A,27-1RS-2	FORD	233	125
	PLOT SCALE = 20.0000' / in.	CHECKED -	REVISED -								CONTRACT NO. 66A26		
	PLOT DATE = 8/3/2016	DATE	REVISED -						SCALE:		SHEET OF SHEETS	STA. 1770+00.00 TO STA.1771+00.00	

FINAL SURVEY NOTE BOOK NO.	SURVEYED PLOTTED TEMPLATE AREAS CHECKED	BY	DATE


ORIGINAL SURVEY NOTE BOOK NO.	SURVEYED PLOTTED TEMPLATE AREAS CHECKED	BY	DATE

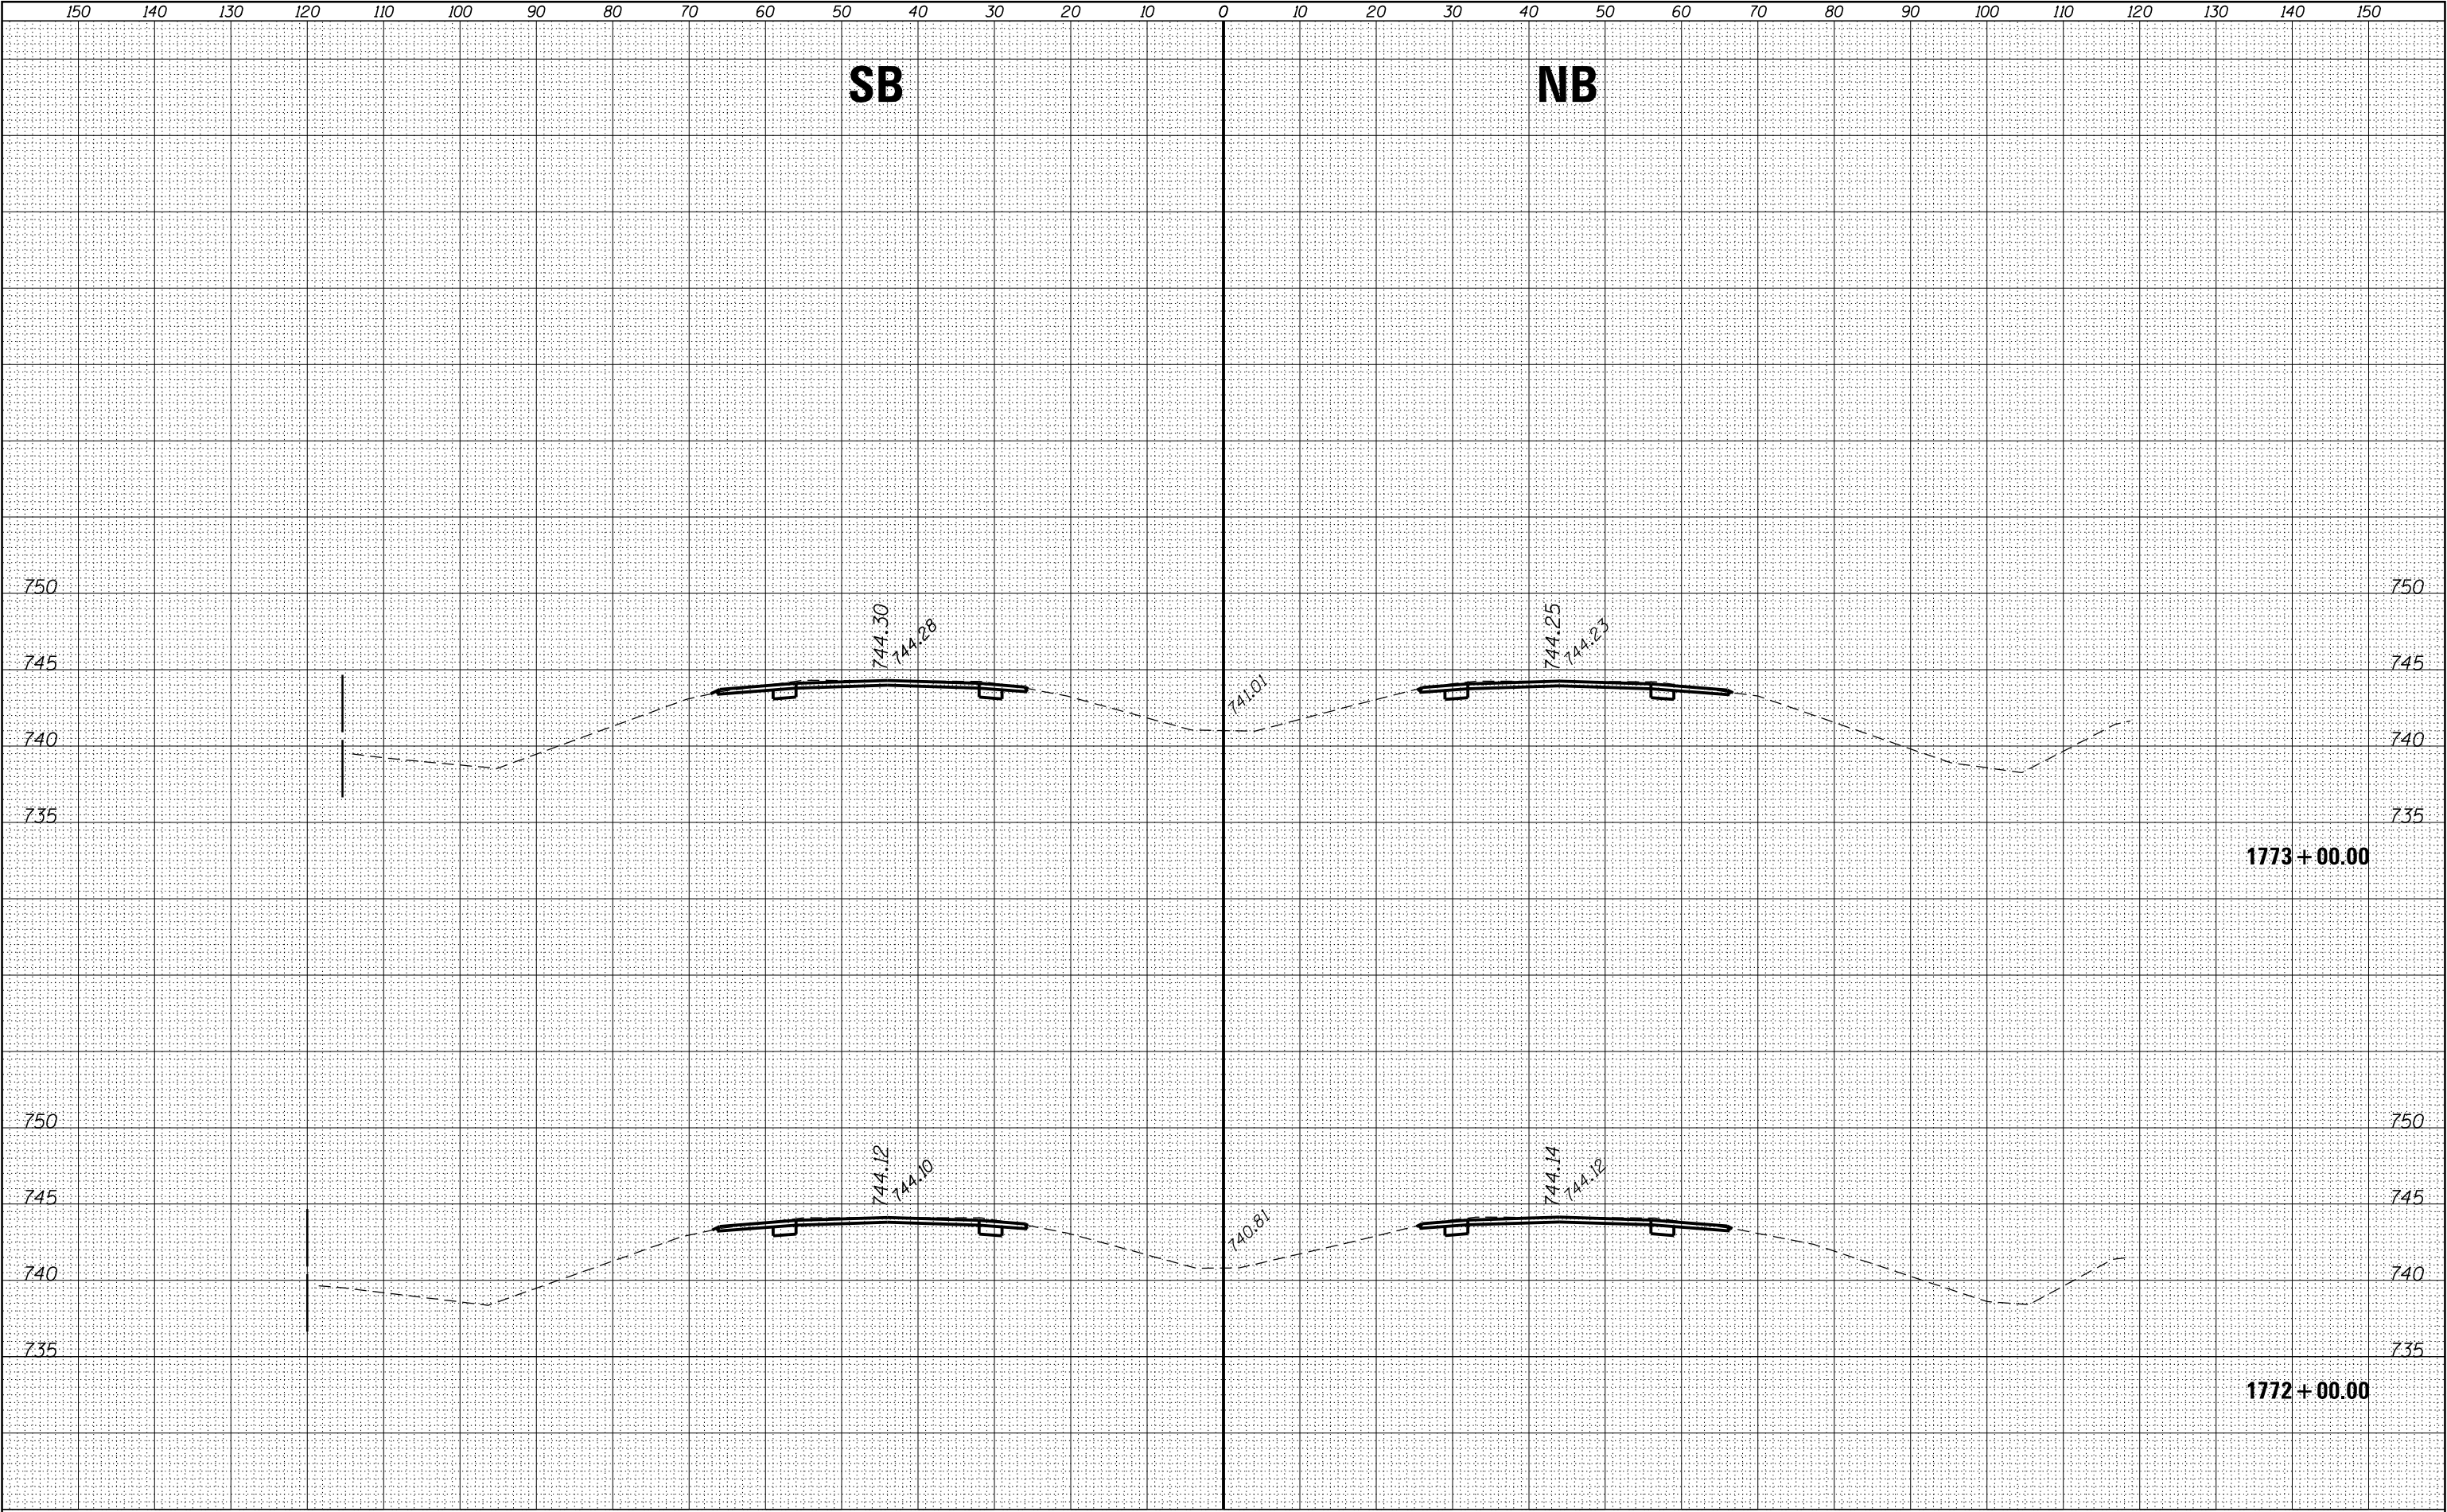

FILE NAME =	USER NAME = corcoranlm	DESIGNED -	REVISED -	STATE OF ILLINOIS DEPARTMENT OF TRANSPORTATION CROSS SECTIONS – SOUTH SECTION SCALE: SHEET OF SHEETS STA. 1772+00.00 TO STA.1773+00.00	F.A.I. RTE.	SECTION	COUNTY	TOTAL SHEETS	SHEET NO.
p:\11084EBIDINTEG\Illinois.gov\PWIDOT\Documents\IDOT Offices\District 3\Projects\D366A26\CD\DRAWINGS\1772+00.00\1772+00.00 SOUTH	1772+00.00 SOUTH	DRAWN	REVISED		57	(10.27-38A,27-1)RS-2	FORD	233	126
PLOT SCALE = 20.0000' / in.	CHECKED -	REVISED -	REVISED -		CONTRACT NO. 66A26				
Default	PLOT DATE = 8/3/2016	DATE -	REVISED -		ILLINOIS FED. AID PROJECT				


FINAL SURVEY NOTE BOOK NO.	SURVEYED PLOTTED TEMPLATE AREAS CHECKED	BY	DATE

ORIGINAL SURVEY NOTE BOOK NO.	SURVEYED PLOTTED TEMPLATE AREAS CHECKED	BY	DATE

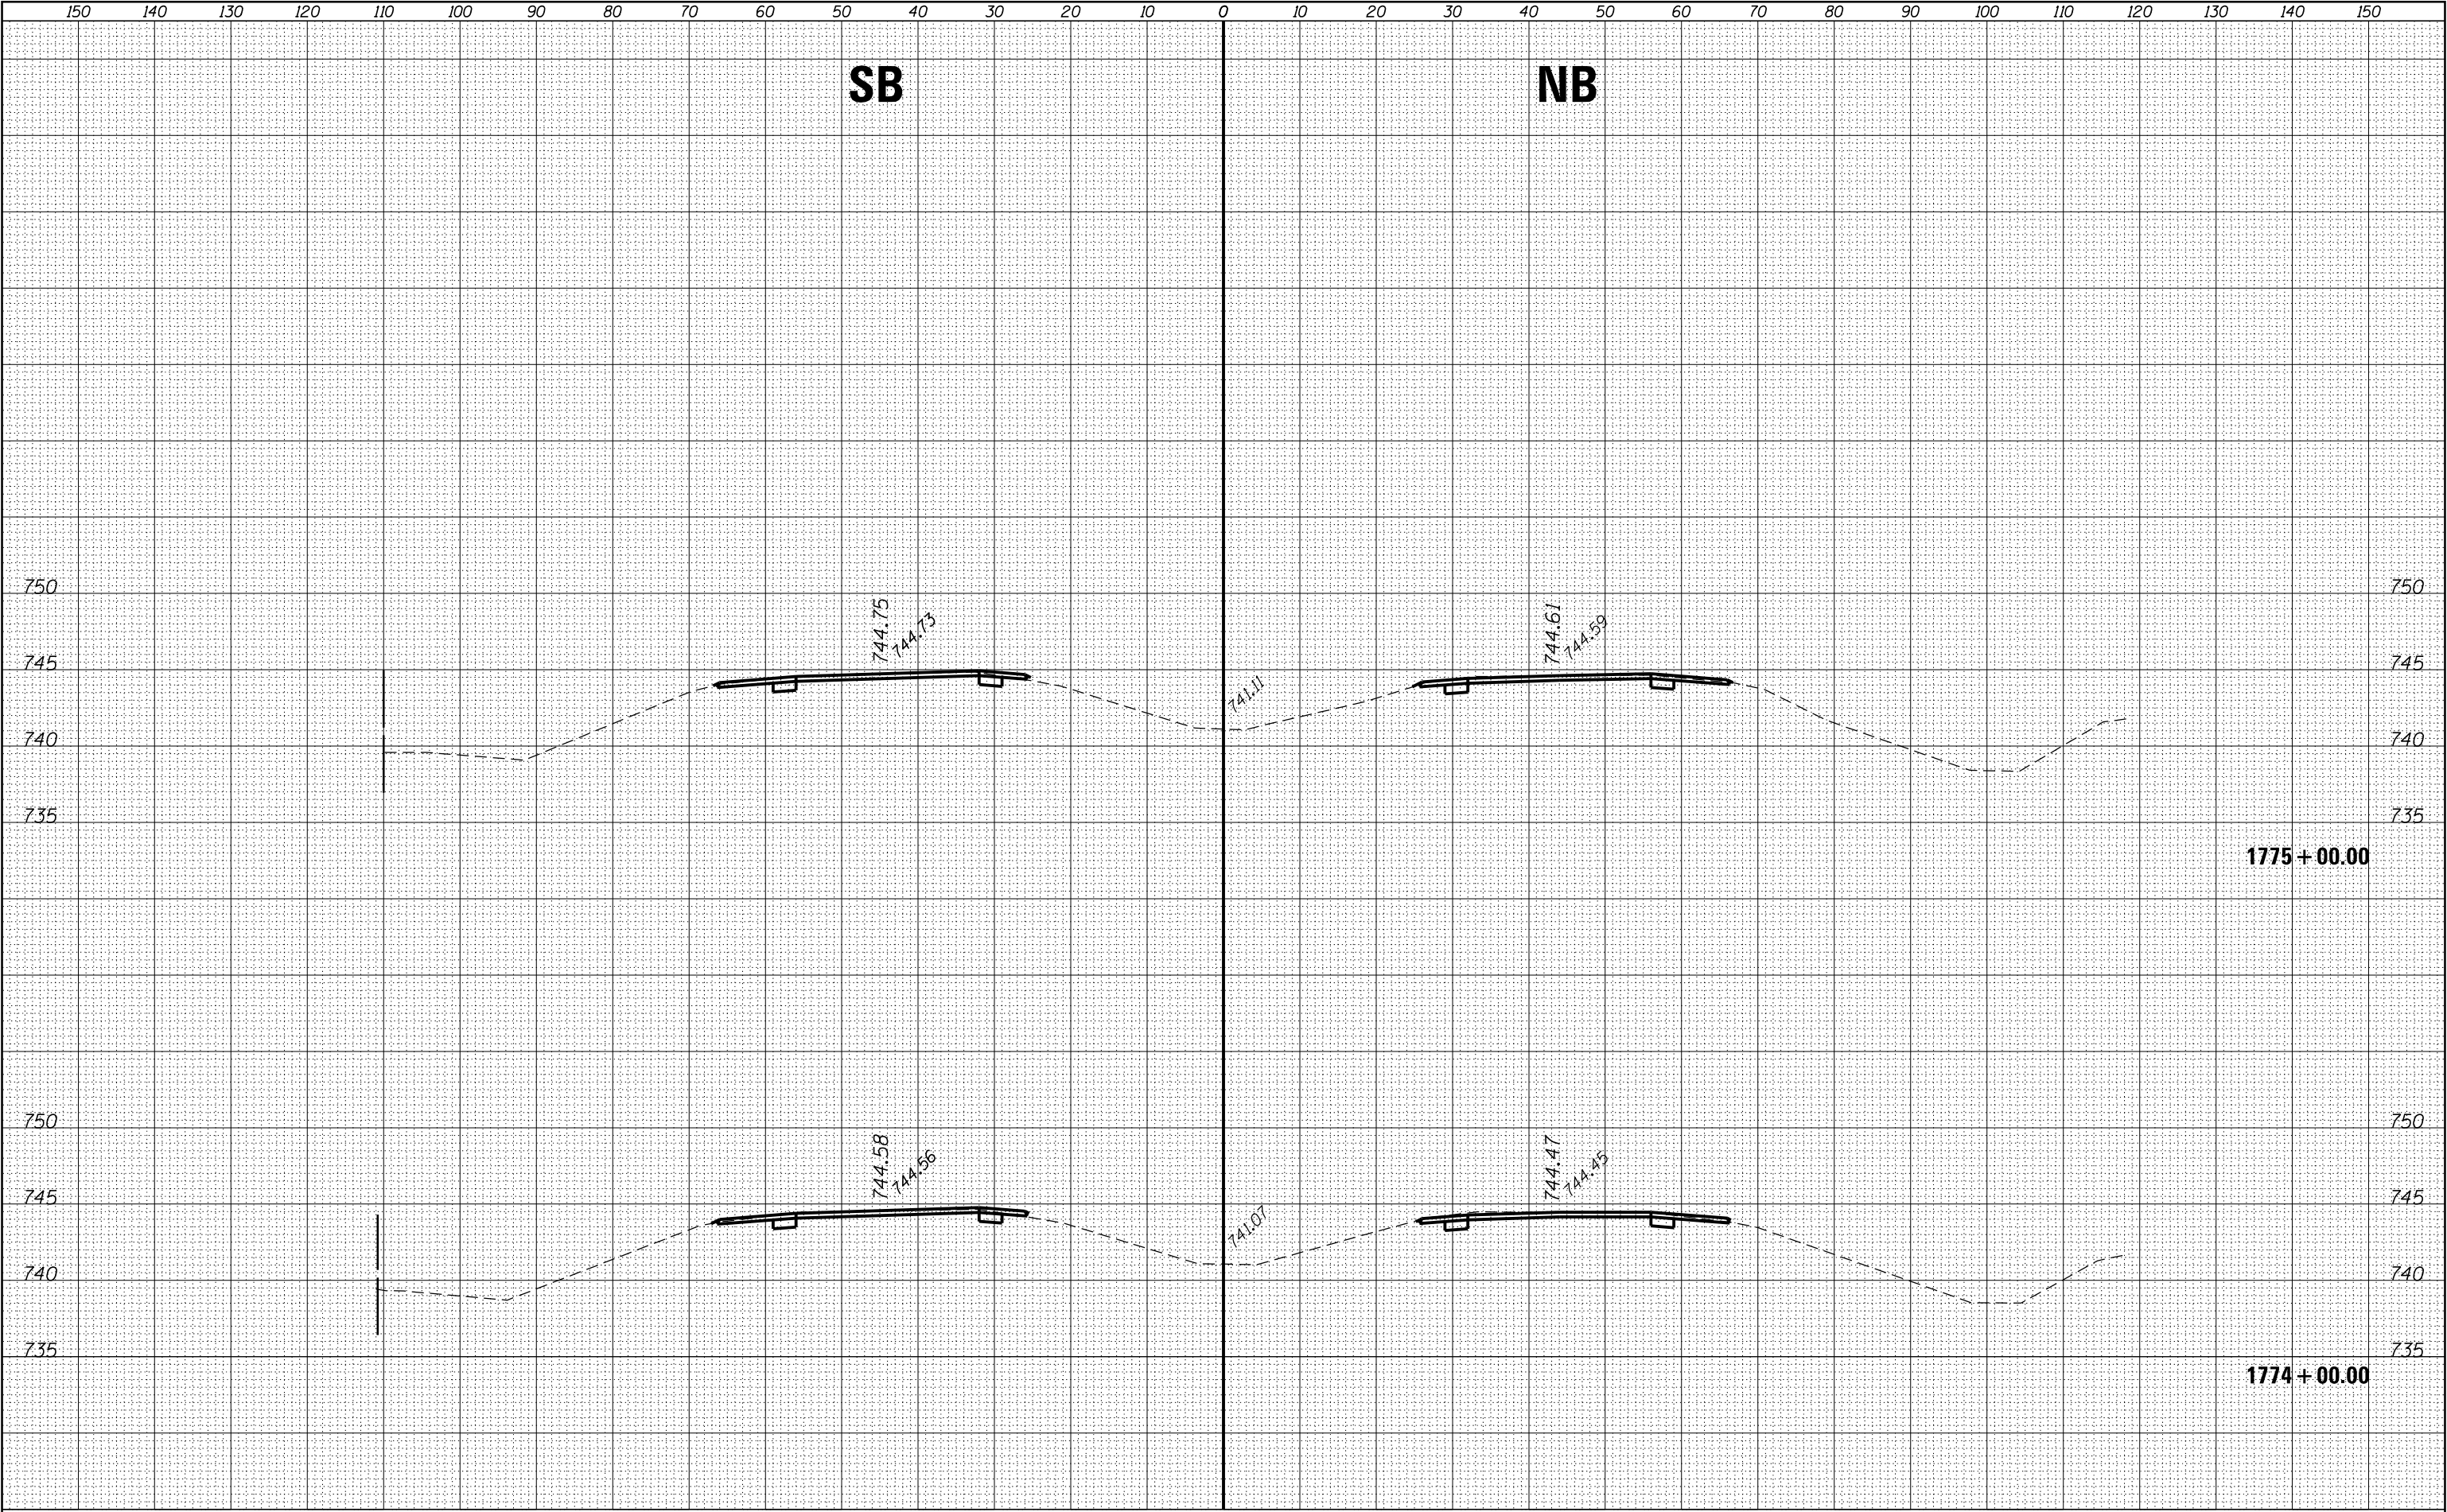


FINAL SURVEY NOTE BOOK NO.	SURVEYED PLOTTED TEMPLATE AREAS CHECKED	BY	DATE

ORIGINAL SURVEY NOTE BOOK NO.	SURVEYED PLOTTED TEMPLATE AREAS CHECKED	BY	DATE

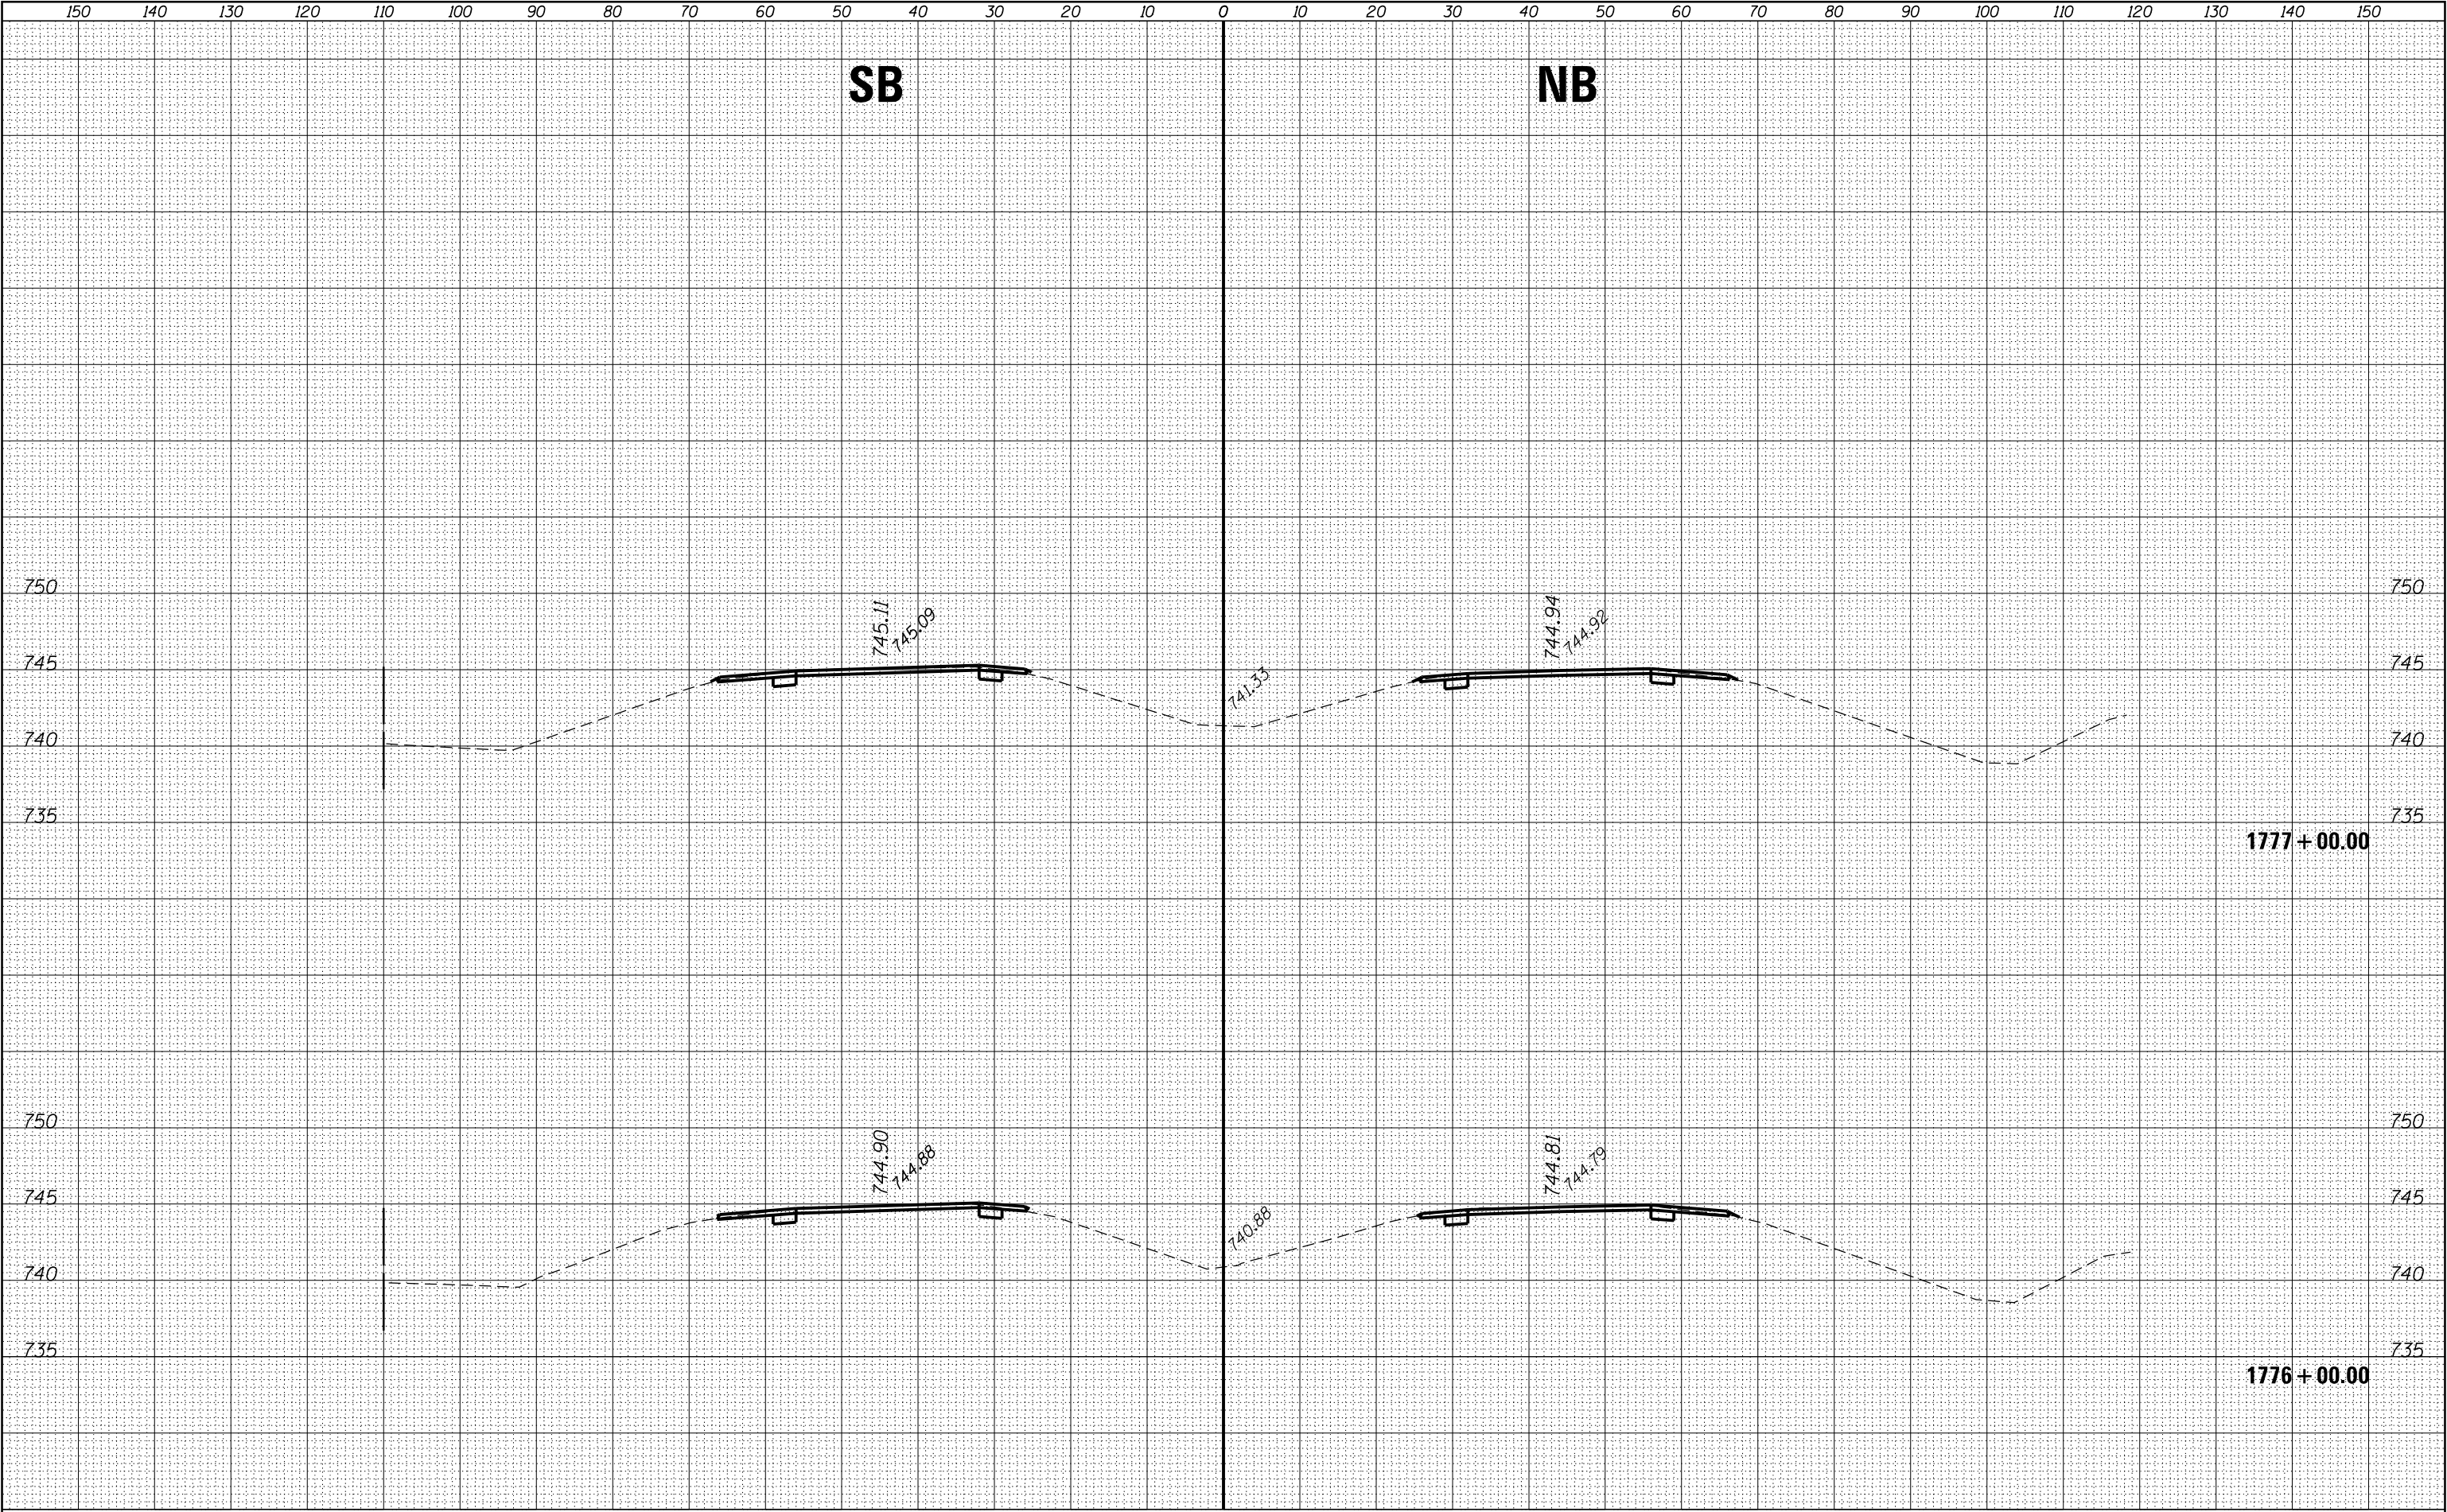

FINAL SURVEY	NO.	SURVEYED NOTE BOOK	BY	DATE


ORIGINAL SURVEY	NO.	SURVEYED NOTE BOOK	BY	DATE

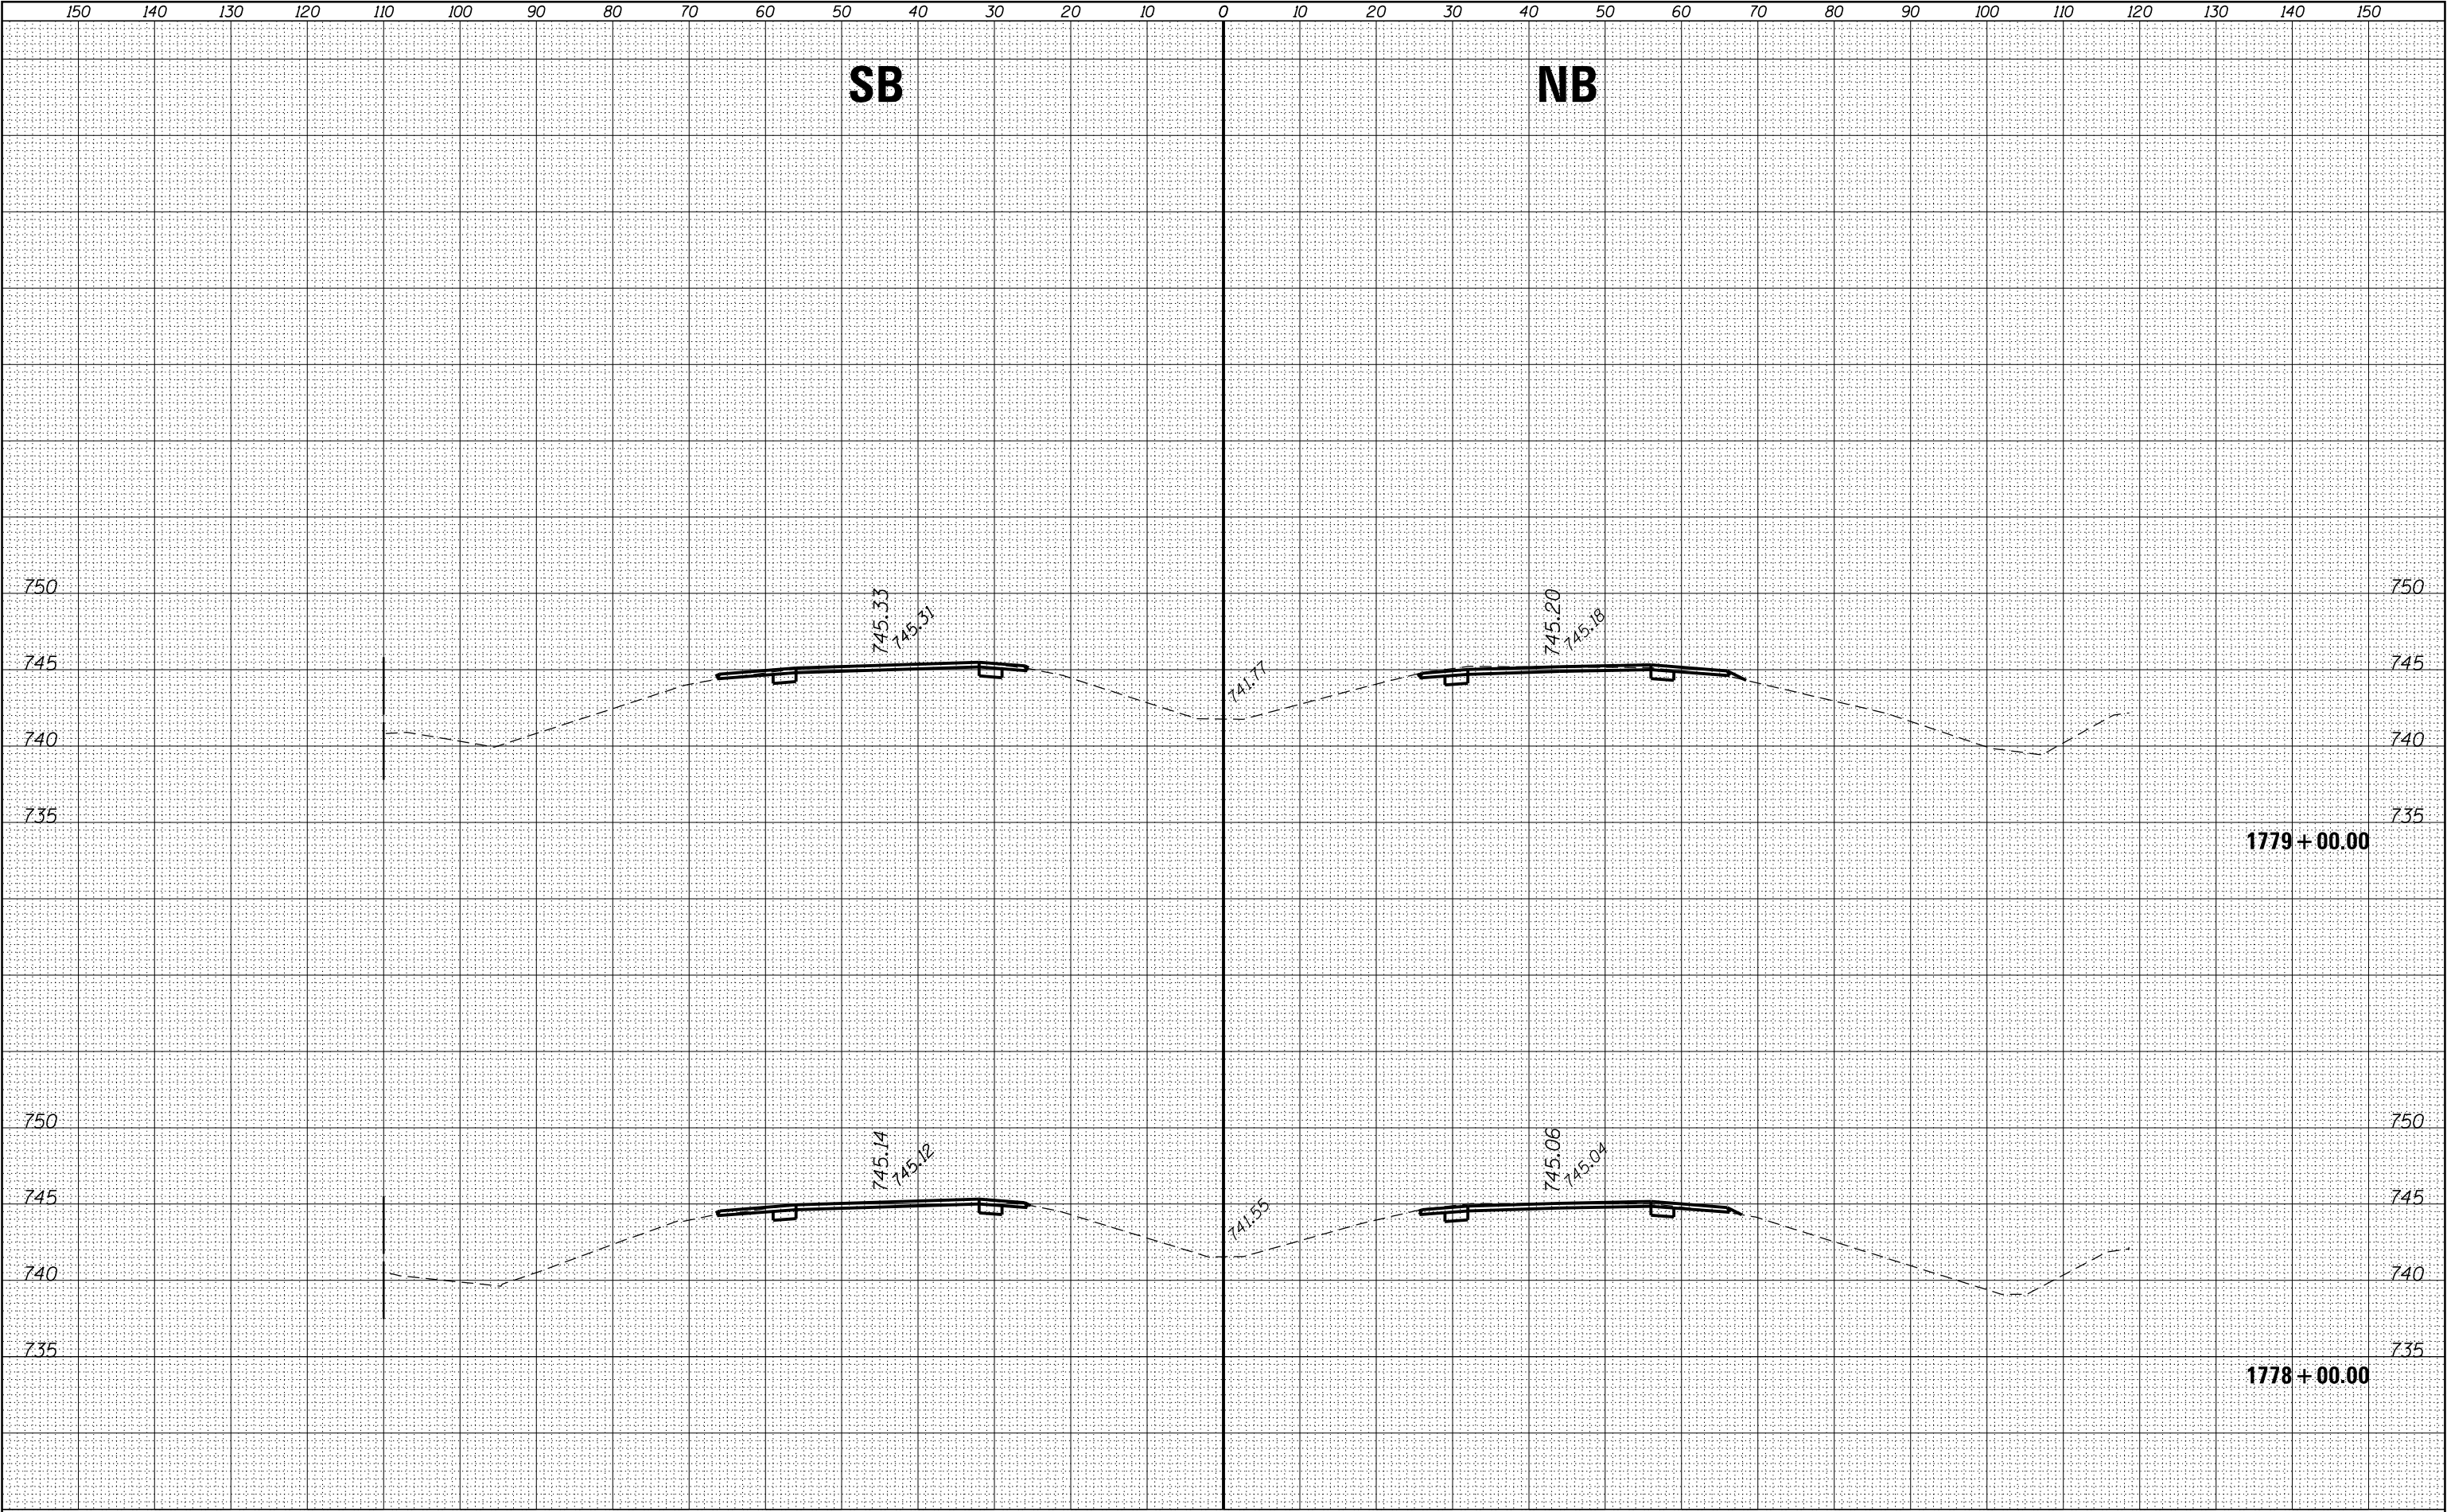

FILE NAME = p:\11084EBID\INTEG\Illinois.gov\PWIDOT\Documents\IDOT Offices\District 3\Projects\D366A26\CADD\Drawings\Drawings\1778+00.00\1778+00.00.dwg	USER NAME = corcoranlm	DESIGNED -	REVISED -	STATE OF ILLINOIS DEPARTMENT OF TRANSPORTATION	CROSS SECTIONS – SOUTH SECTION				F.A.I. RTE.	SECTION	COUNTY	TOTAL SHEETS	SHEET NO.	
	IDOT Offices\District 3\Projects\D366A26\CADD\Drawings\Drawings\1778+00.00\1778+00.00.dwg	DRAWN -	REVISED -											
	PLOT SCALE = 20.0000' / in.	CHECKED -	REVISED -											
	PLOT DATE = 8/3/2016	DATE -	REVISED -											
Default					SCALE:	SHEET	OF	SHEETS	STA. 1778+00.00 TO STA.1779+00.00	CONTRACT NO. 66A26				
										ILLINOIS FED. AID PROJECT				
										57	(10.27-38A,27-1)RS-2	FORD	233	129

FINAL SURVEY NO.	SURVEYED PLOTTED NOTE BOOK	BY	DATE


ORIGINAL SURVEY NO.	SURVEYED PLOTTED NOTE BOOK	BY	DATE

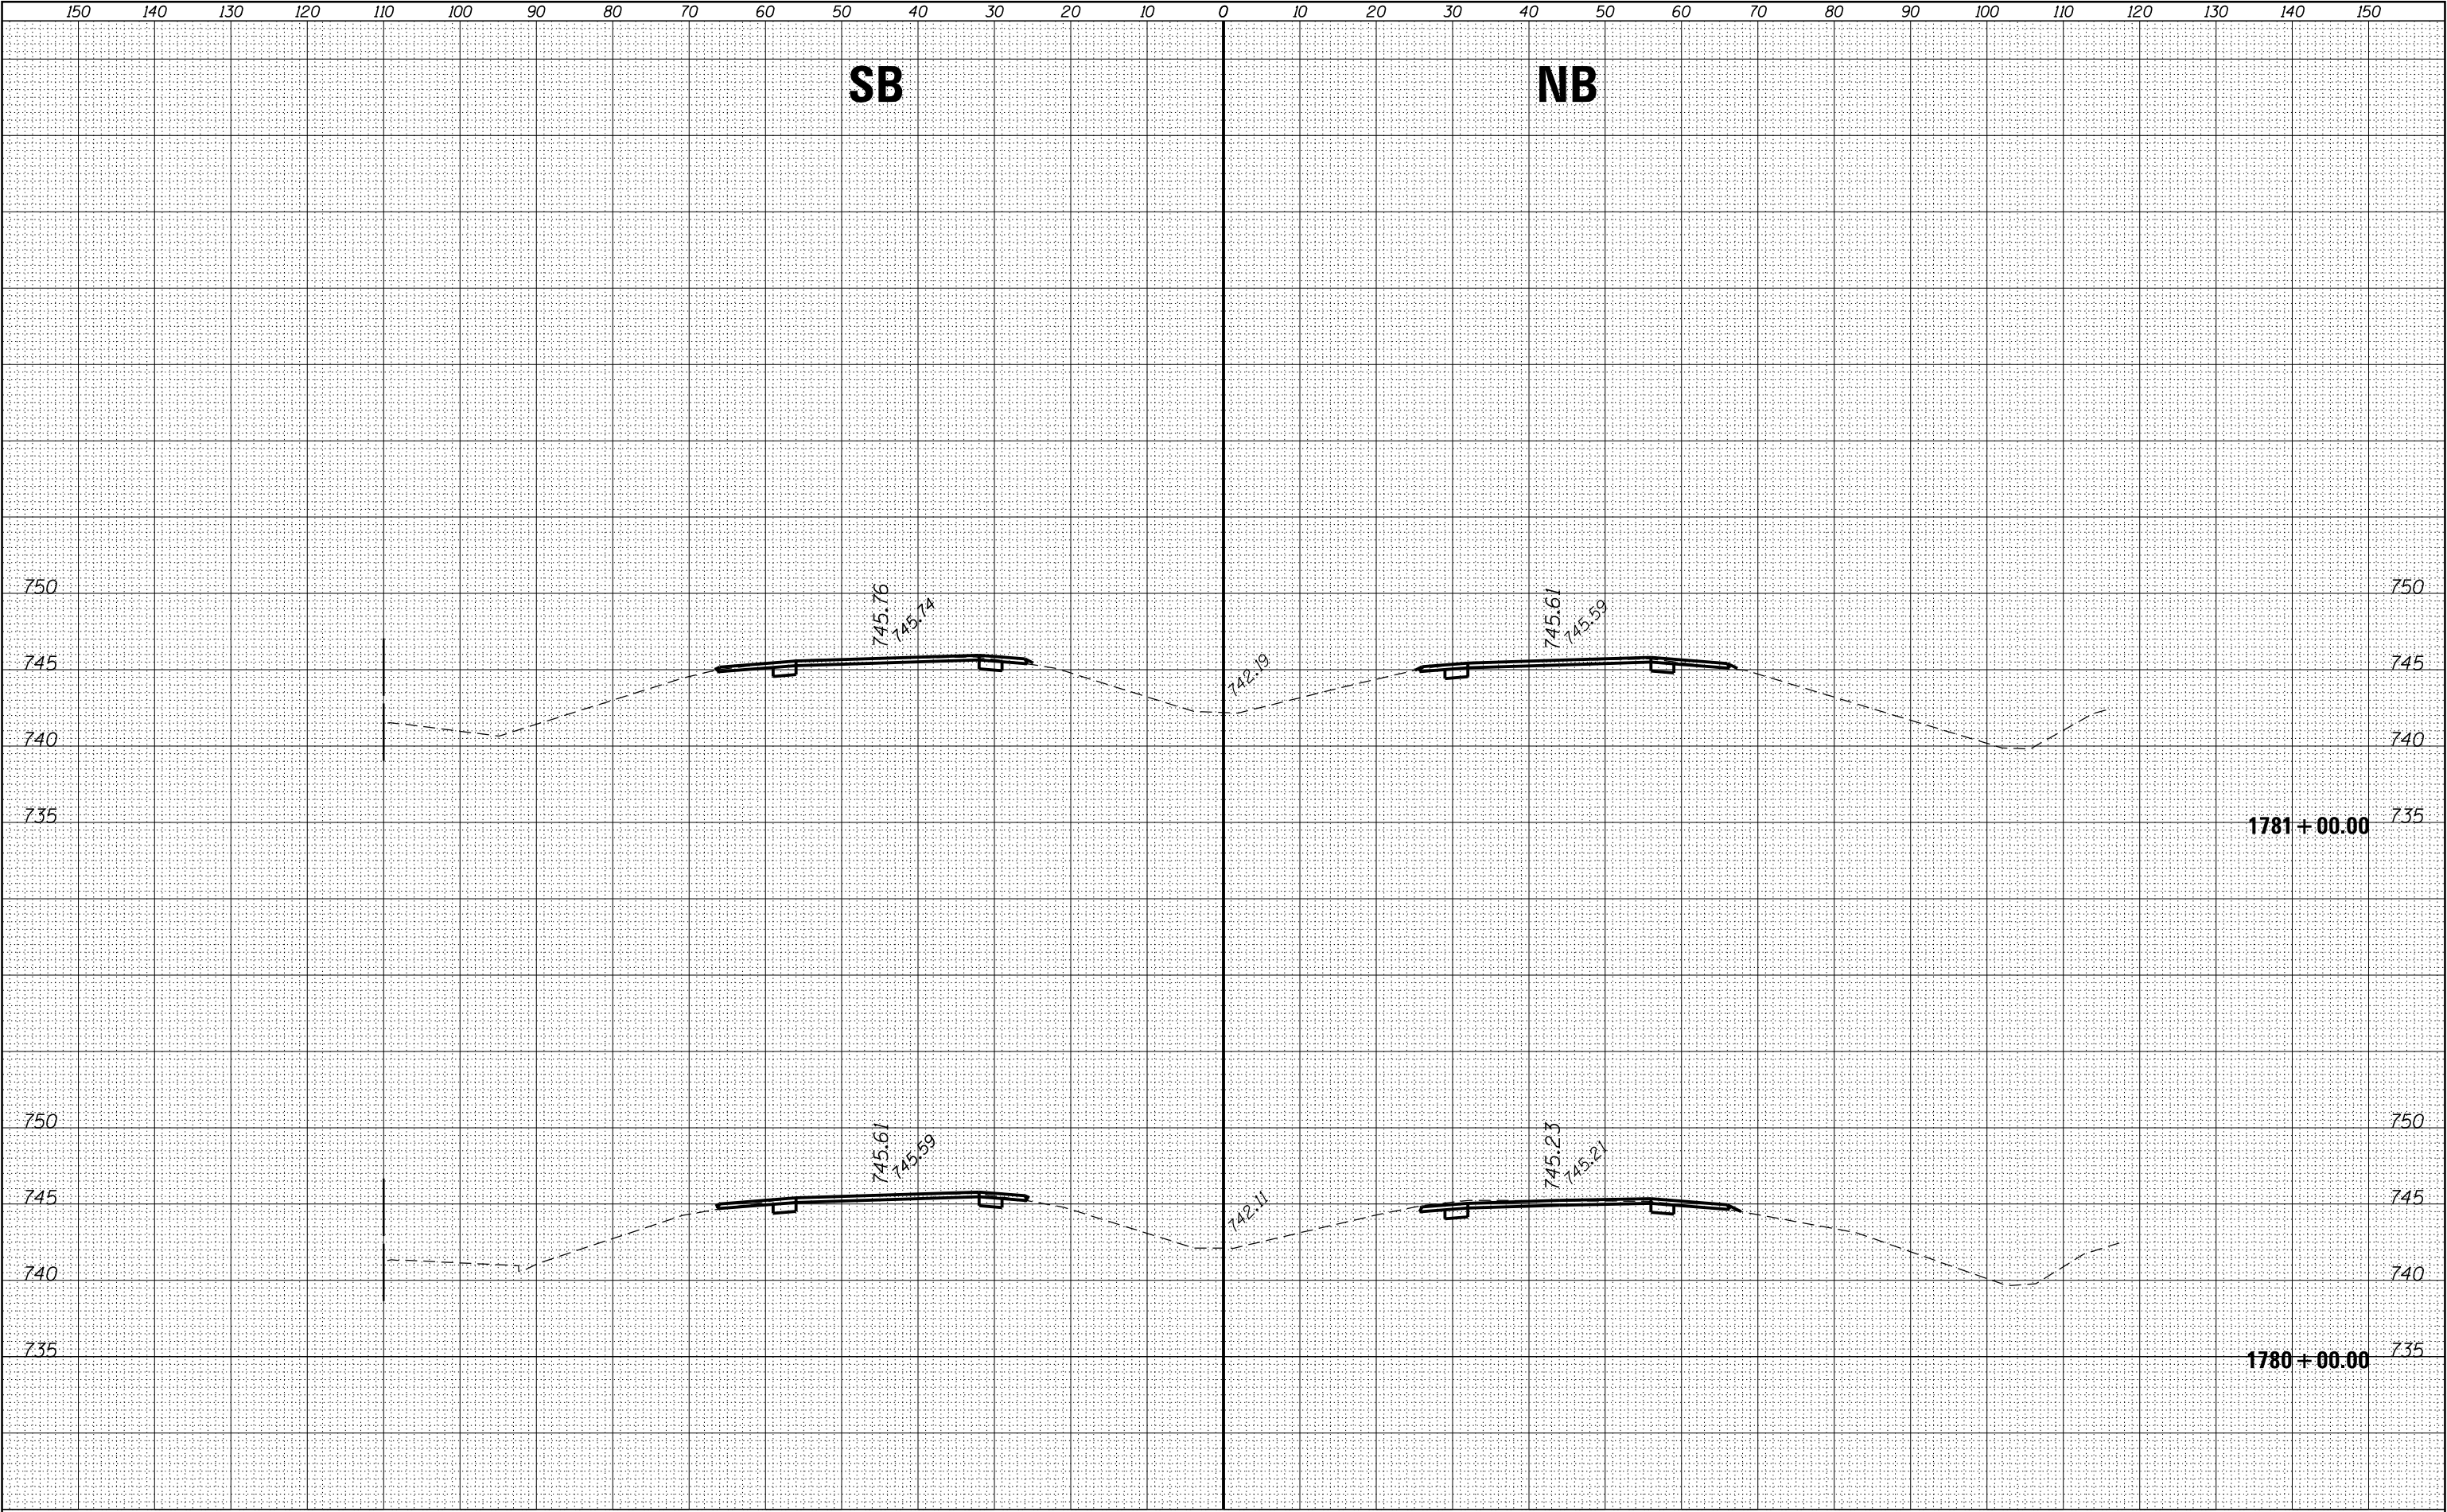

FILE NAME = p:\11084EBIDINTEG\Illinois.gov\PWIDOT\Documents\IDOT Offices\District 3\Projects\D366A26\CD\DRAWN\Drawings\1780+00.00\1780+00.00 SOUTH Default	USER NAME = corcoranlm	DESIGNED -	REVISED -	STATE OF ILLINOIS DEPARTMENT OF TRANSPORTATION	CROSS SECTIONS – SOUTH SECTION				F.A.I. RTE.	SECTION	COUNTY	TOTAL SHEETS	SHEET NO.
	IDOT Offices\District 3\Projects\D366A26\CD\DRAWN\Drawings\1780+00.00\1780+00.00 SOUTH	DRAWN	REVISED -						57	(10.27-38A,27-1)RS-2	FORD	233	130
	PLOT SCALE = 20.0000 ' / in.	CHECKED -	REVISED -				CONTRACT NO. 66A26						
	PLOT DATE = 8/3/2016	DATE	REVISED -		SCALE:	SHEET	OF	SHEETS	STA. 1780+00.00	TO STA. 1781+00.00	ILLINOIS FED. AID PROJECT		

FINAL SURVEY NO.	SURVEYED PLOTTED NOTE BOOK	BY	DATE


ORIGINAL SURVEY NO.	SURVEYED PLOTTED NOTE BOOK	BY	DATE

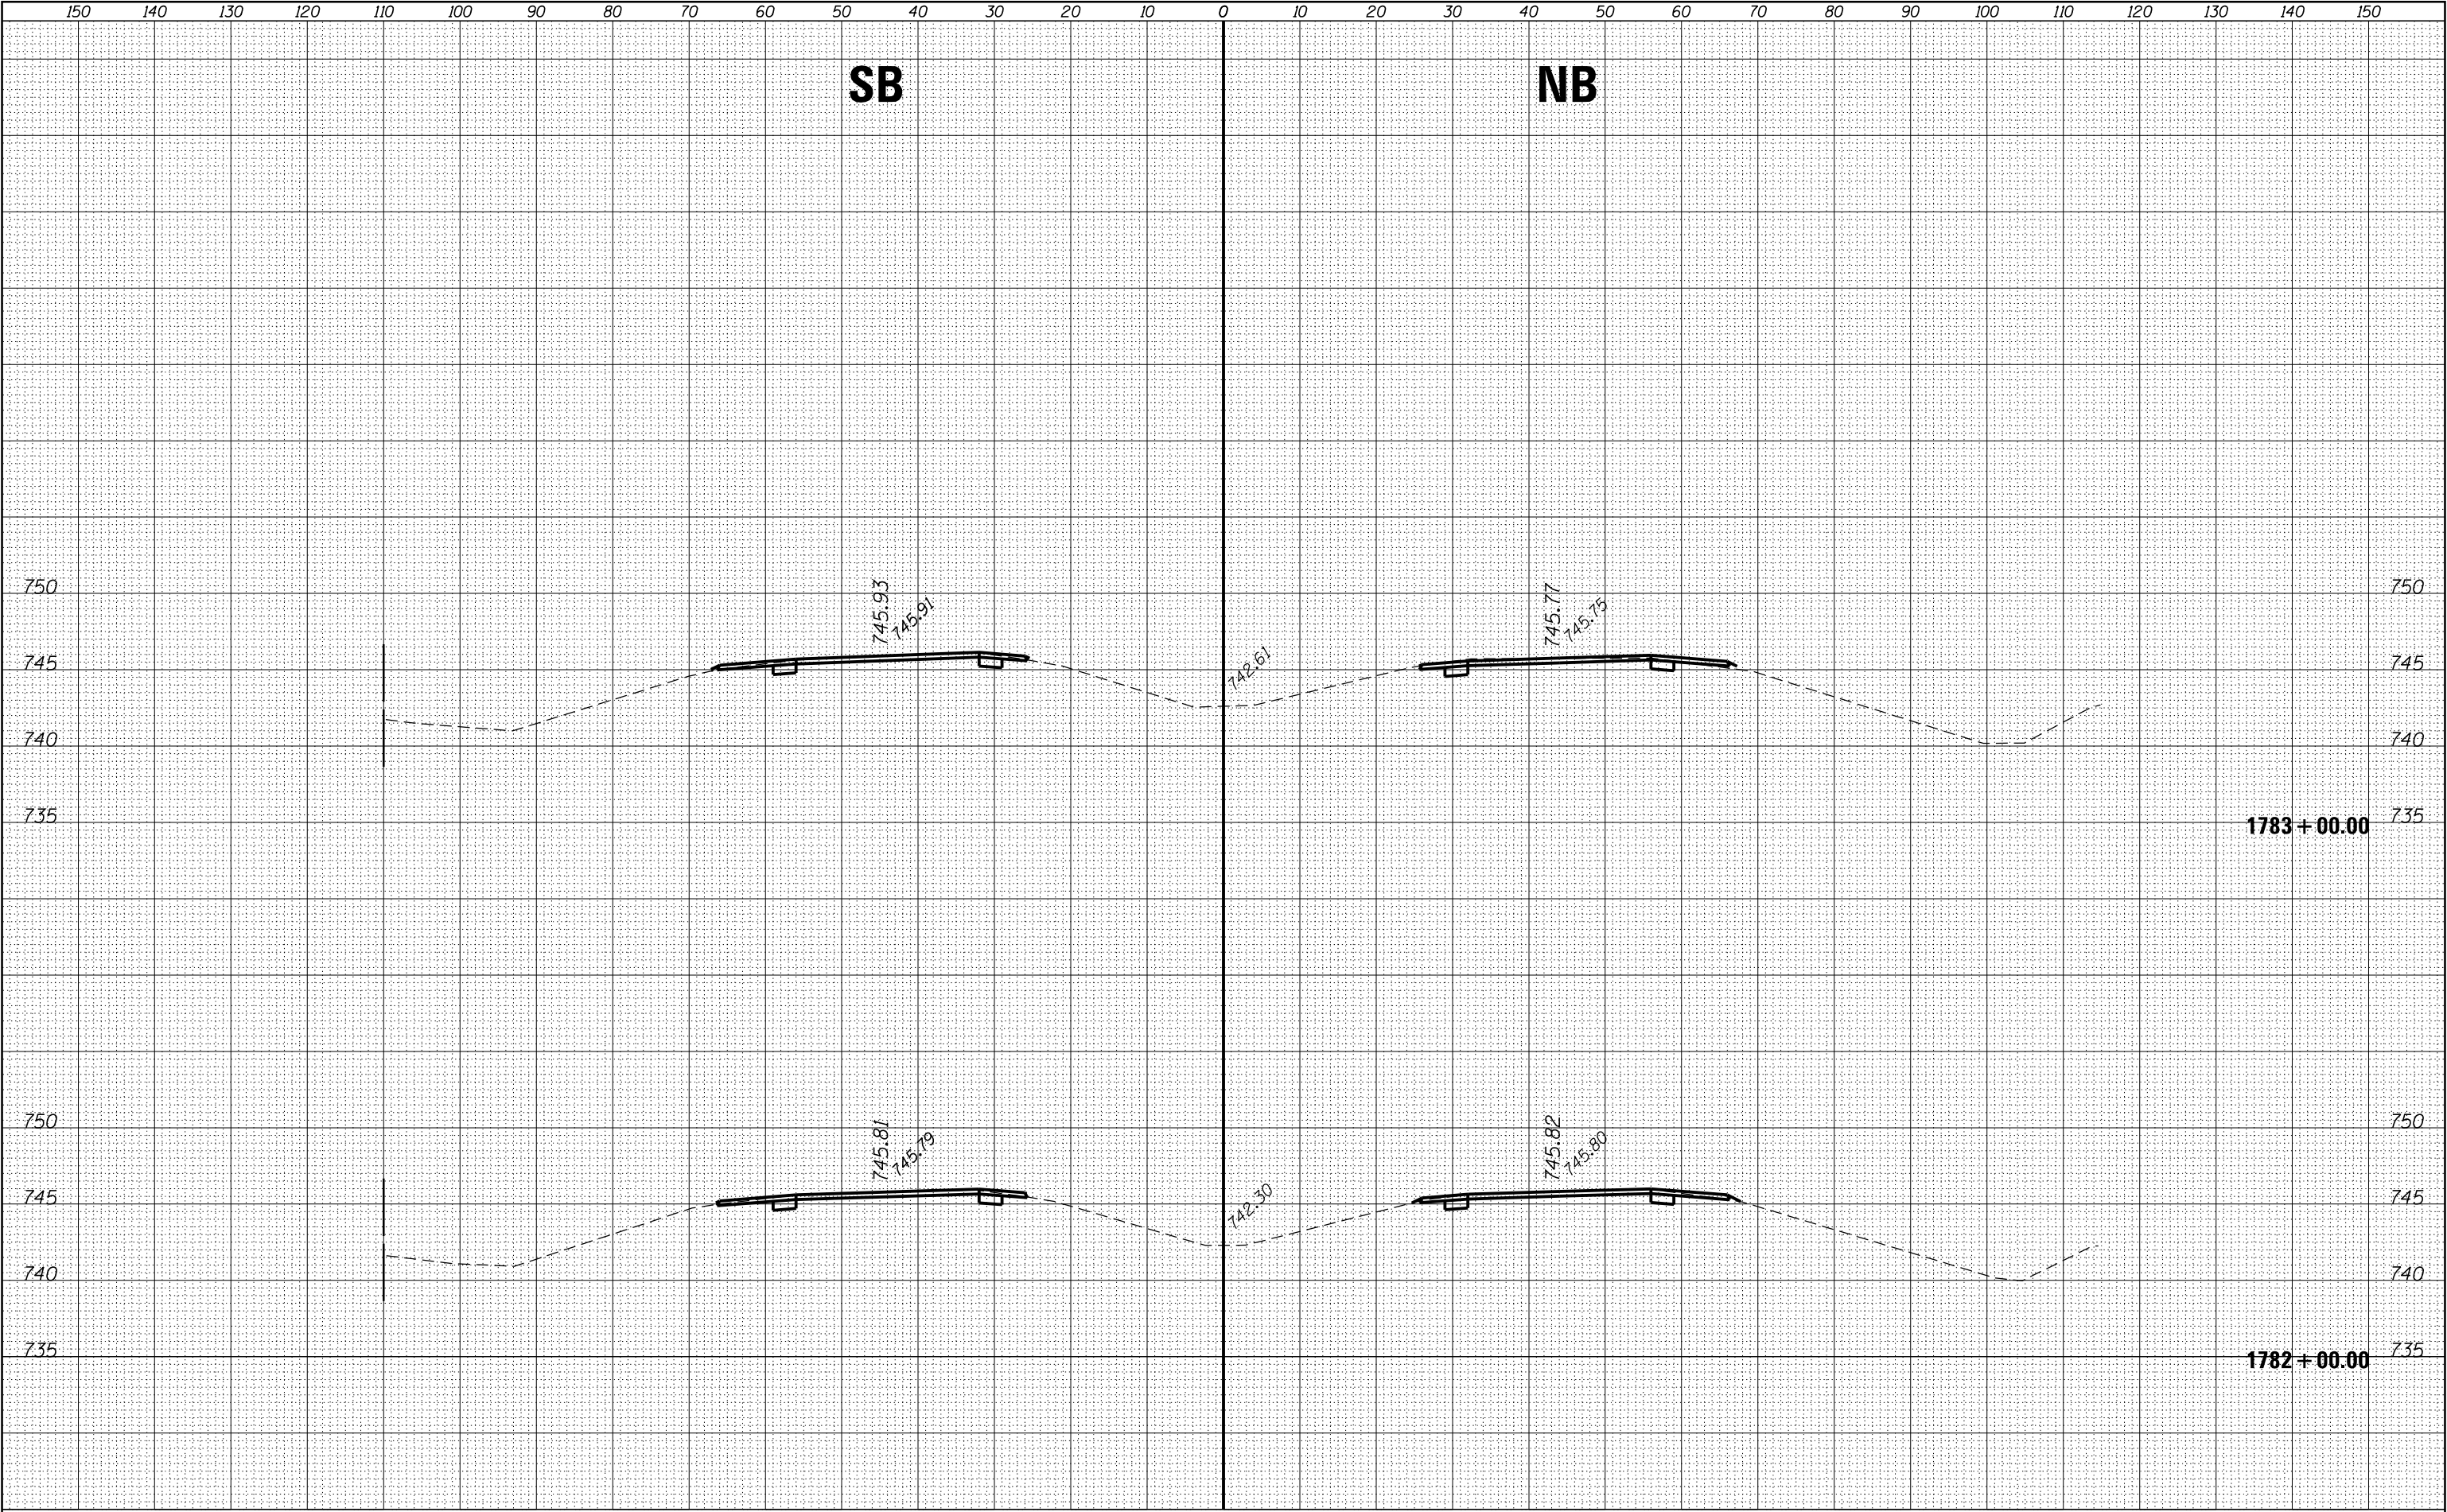

FILE NAME = p:\11084EBIDINTEG\Illinois.gov\PIWIDOT\Documents\IDOT Offices\District 3\Projects\D366A26\CD\DRAWN\Drawings\1782-1783\1782-1783 SOUTH Default	USER NAME = corcoranlm	DESIGNED -	REVISED -	STATE OF ILLINOIS DEPARTMENT OF TRANSPORTATION	CROSS SECTIONS – SOUTH SECTION				F.A.I. RTE.	SECTION	COUNTY	TOTAL SHEETS	SHEET NO.
	IDOT Offices\District 3\Projects\D366A26\CD\DRAWN\Drawings\1782-1783\1782-1783 SOUTH	DRAWN	REVISED -						57	(10,27-38A,27-1)RS-2	FORD	233	131
	PLOT SCALE = 20.0000' / in.	CHECKED -	REVISED -				CONTRACT NO. 66A26						
	PLOT DATE = 8/3/2016	DATE -	REVISED -		SCALE:	SHEET	OF	SHEETS	STA. 1782+00.00	TO STA.1783+00.00	ILLINOIS FED. AID PROJECT		


FINAL SURVEY	NO.	SURVEYED	BY	DATE	PLOTTED	TEMPLATE	AREAS	CHECKED

ORIGINAL SURVEY	NO.	SURVEYED	BY	DATE	PLOTTED	TEMPLATE	AREAS	CHECKED

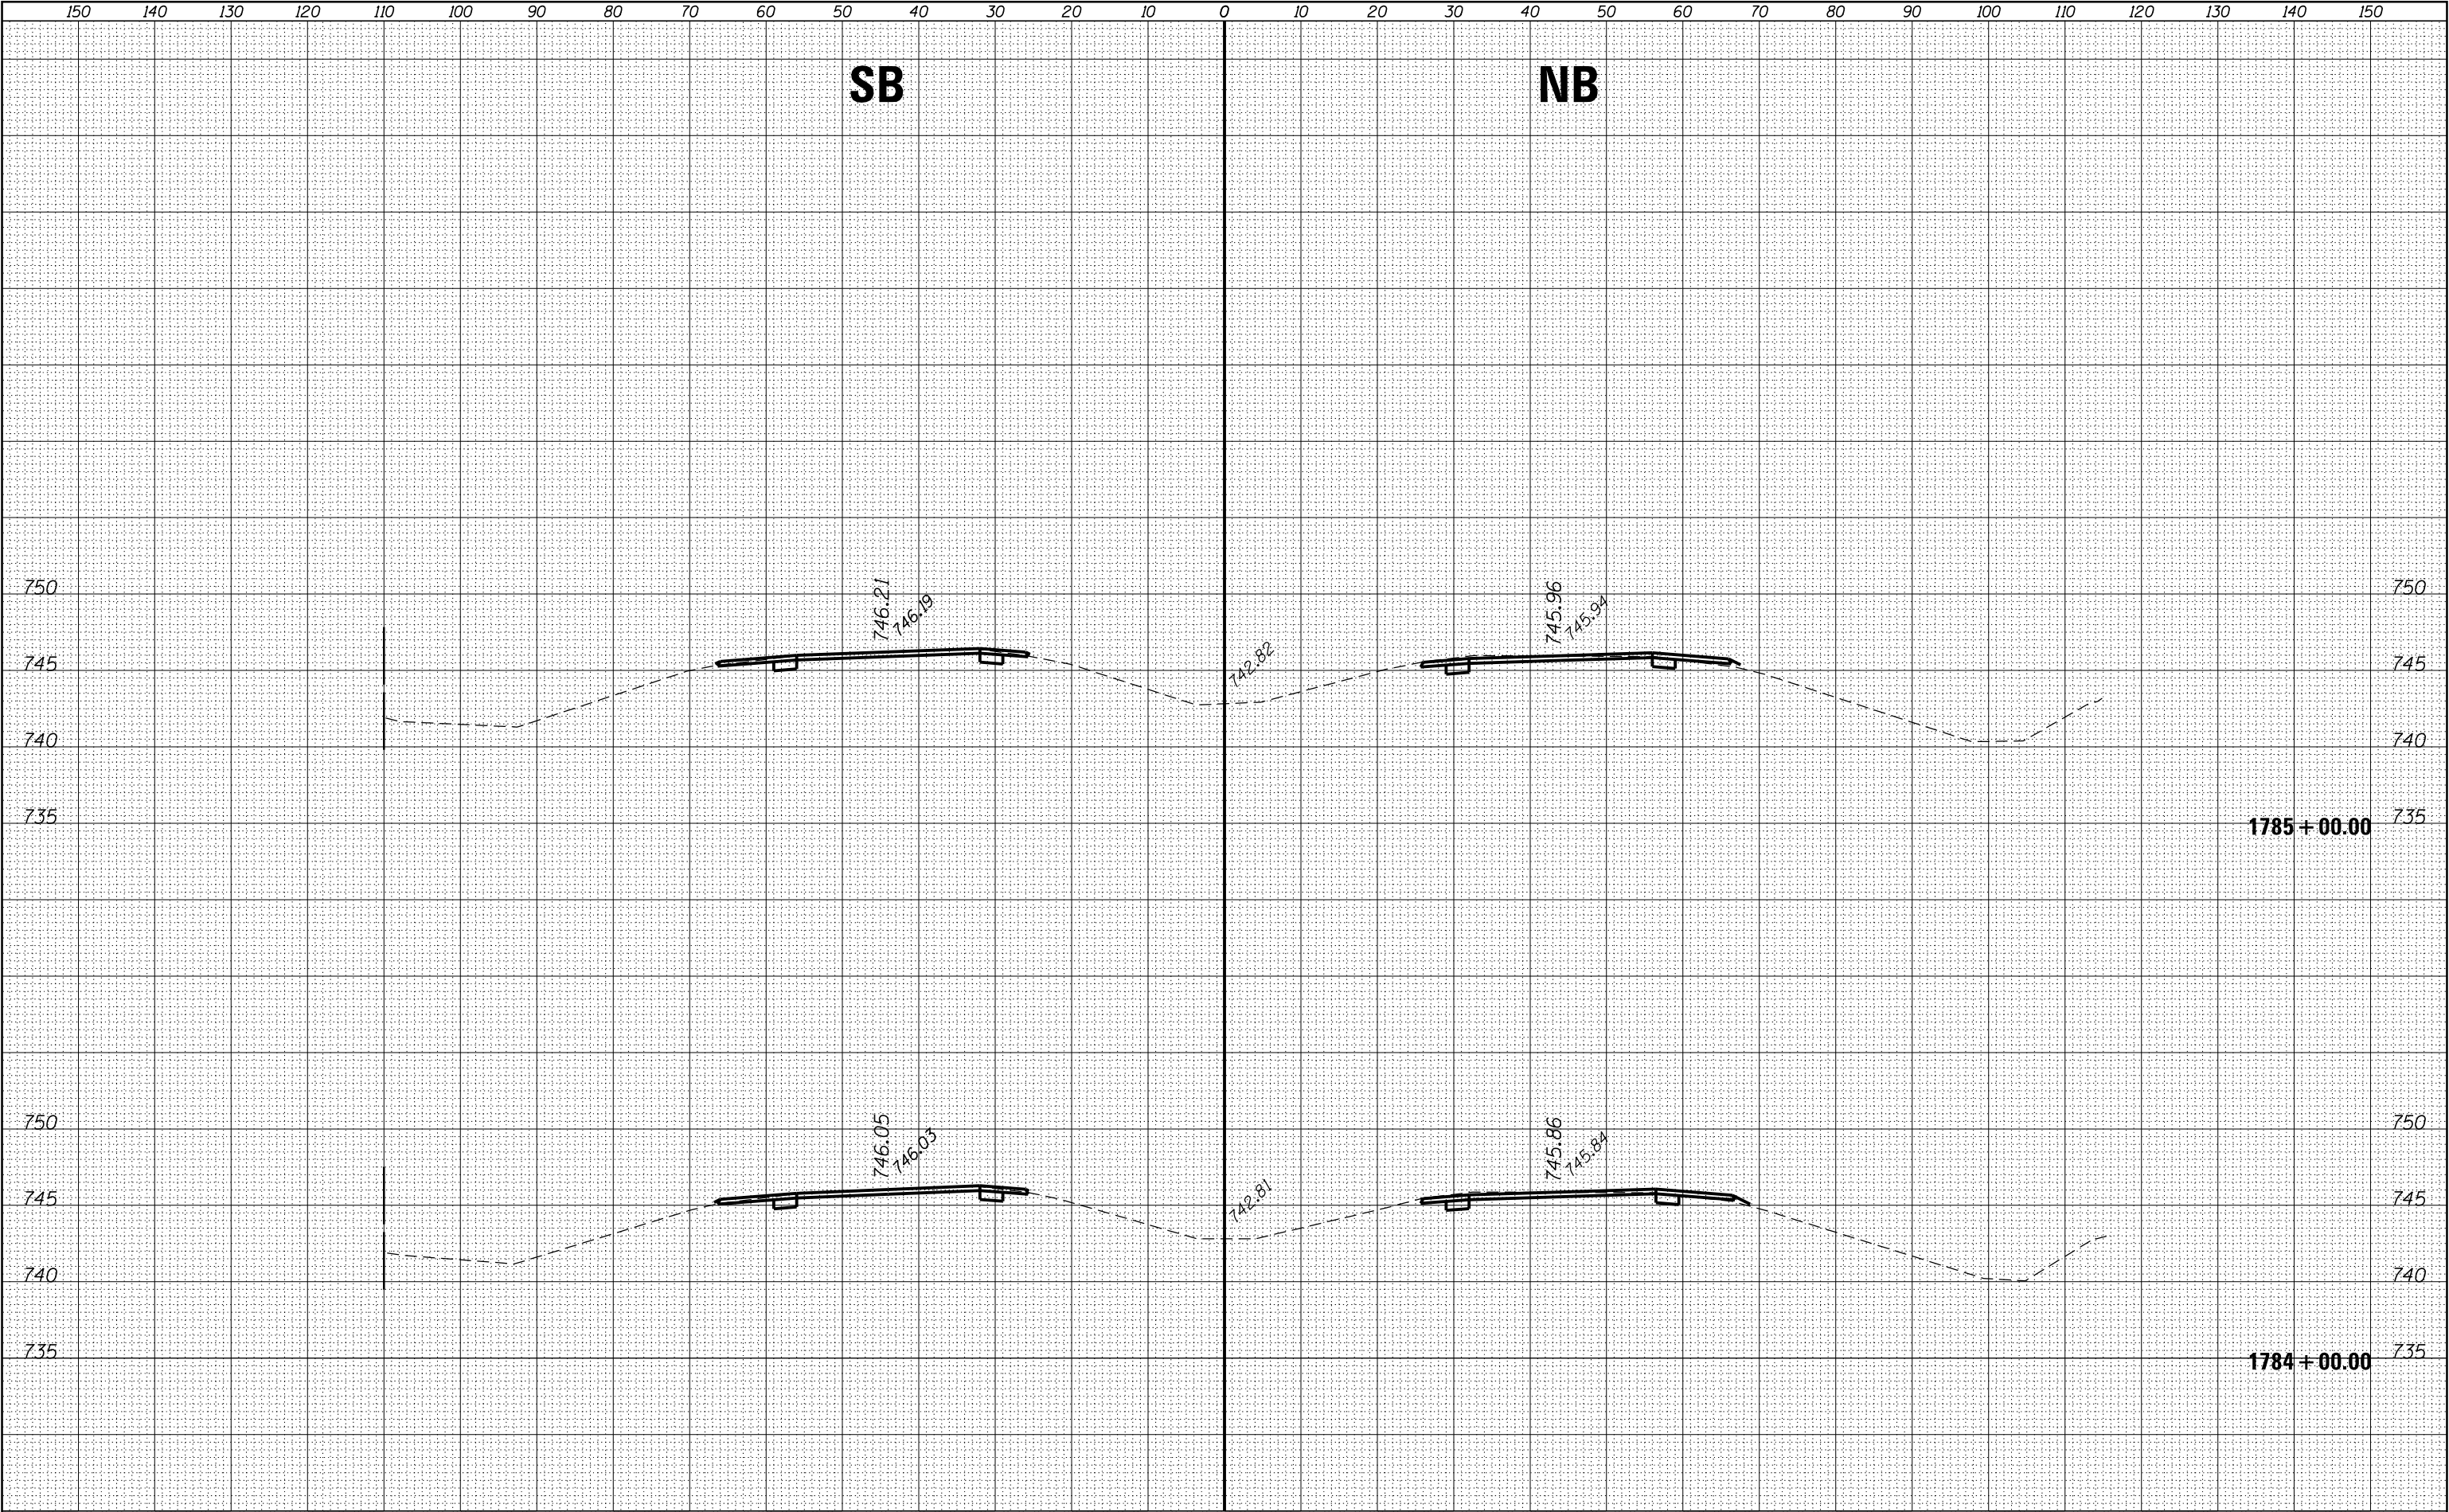

FINAL SURVEY NO.	SURVEYED PLOTTED NOTE BOOK	BY	DATE


ORIGINAL SURVEY NO.	SURVEYED PLOTTED NOTE BOOK	BY	DATE

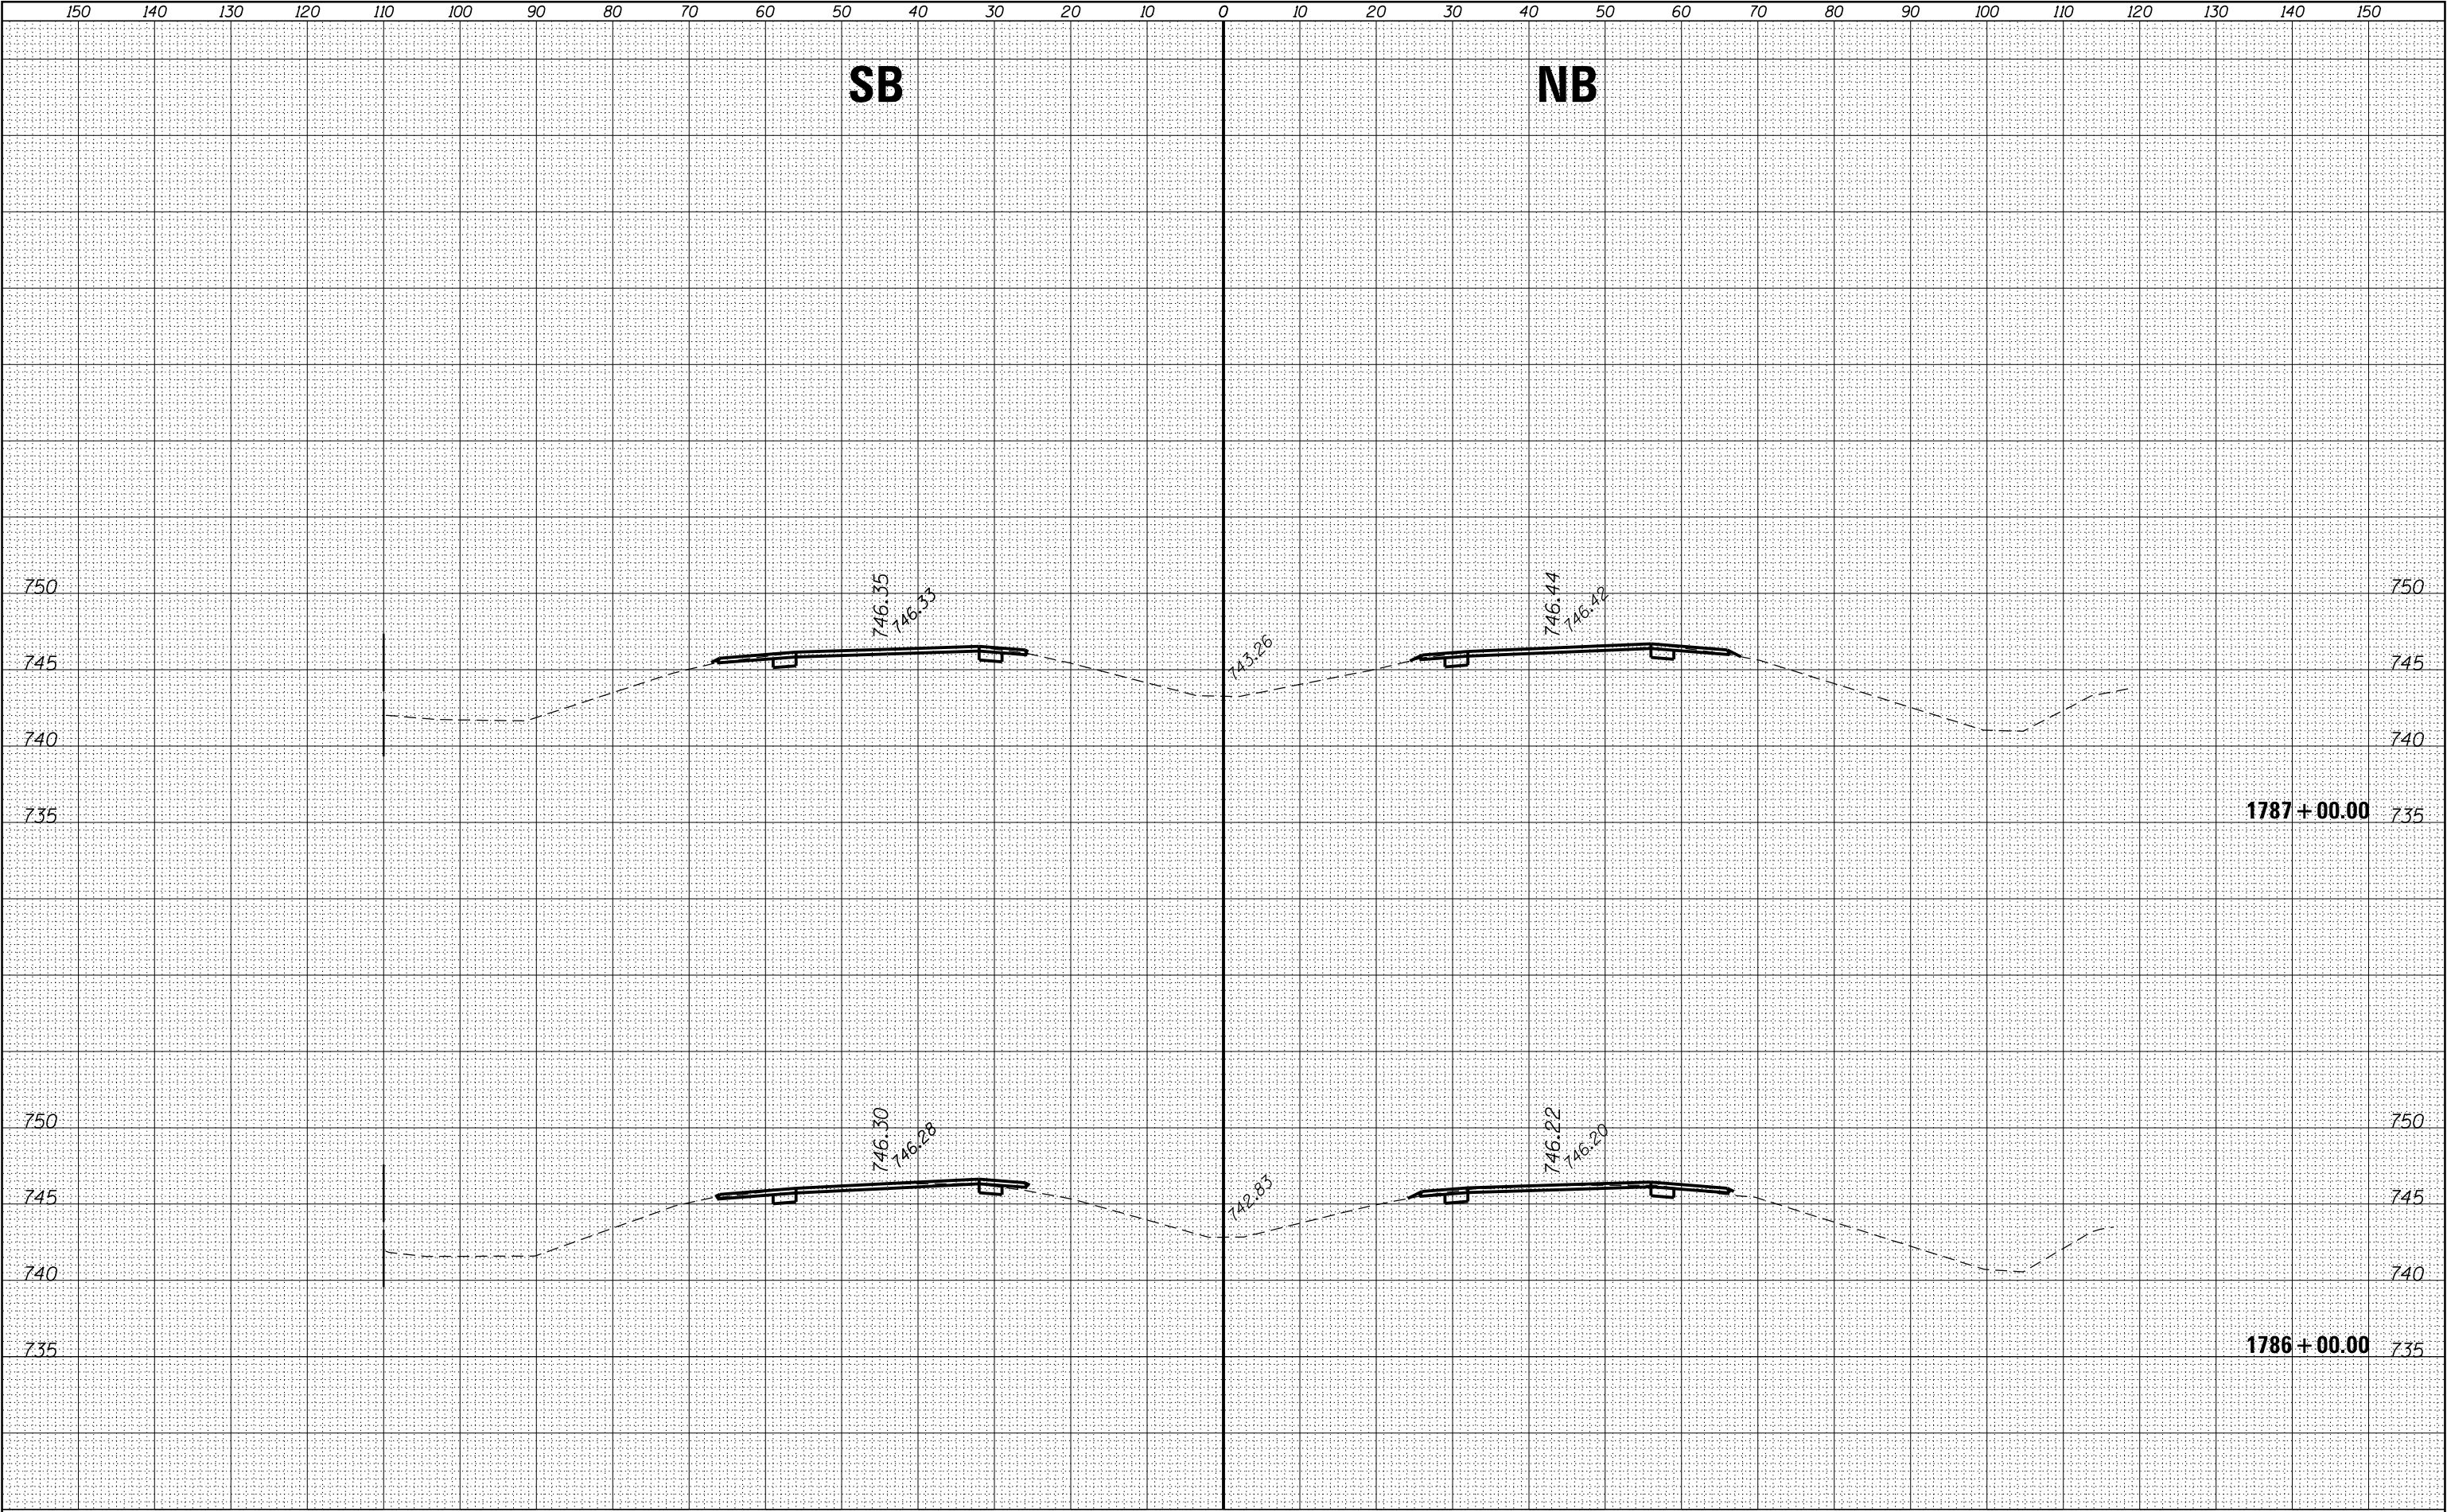

FILE NAME = p:\11084EBIDINTEG\Illinois.gov\PWIDOT\Documents\IDOT Offices\District 3\Projects\0366A26\CD\DRAWN\0366A26-shr-ssht SOUTH Default	USER NAME = corcoranlm	DESIGNED -	REVISED -	STATE OF ILLINOIS DEPARTMENT OF TRANSPORTATION	CROSS SECTIONS – SOUTH SECTION	SCALE:	SHEET	OF	SHEETS	STA. 1786+00.00 TO STA.1787+00.00	F.A.I. RTE.	SECTION	COUNTY	TOTAL SHEETS	SHEET NO.
	IDOT Offices\District 3\Projects\0366A26\CD\DRAWN\0366A26-shr-ssht SOUTH	DRAWN	REVISED								57	(10.27-38A,27-1)RS-2	FORD	233	133
	PLOT SCALE = 20.0000' / in.	CHECKED -	REVISED -								CONTRACT NO. 66A26				
	PLOT DATE = 8/3/2016	DATE	REVISED -								ILLINOIS FED. AID PROJECT				


FINAL SURVEY	NO.	SURVEYED	BY	DATE	PLOTTED	TEMPLATE	AREAS	CHECKED

ORIGINAL SURVEY	NO.	SURVEYED	BY	DATE	PLOTTED	TEMPLATE	AREAS	CHECKED

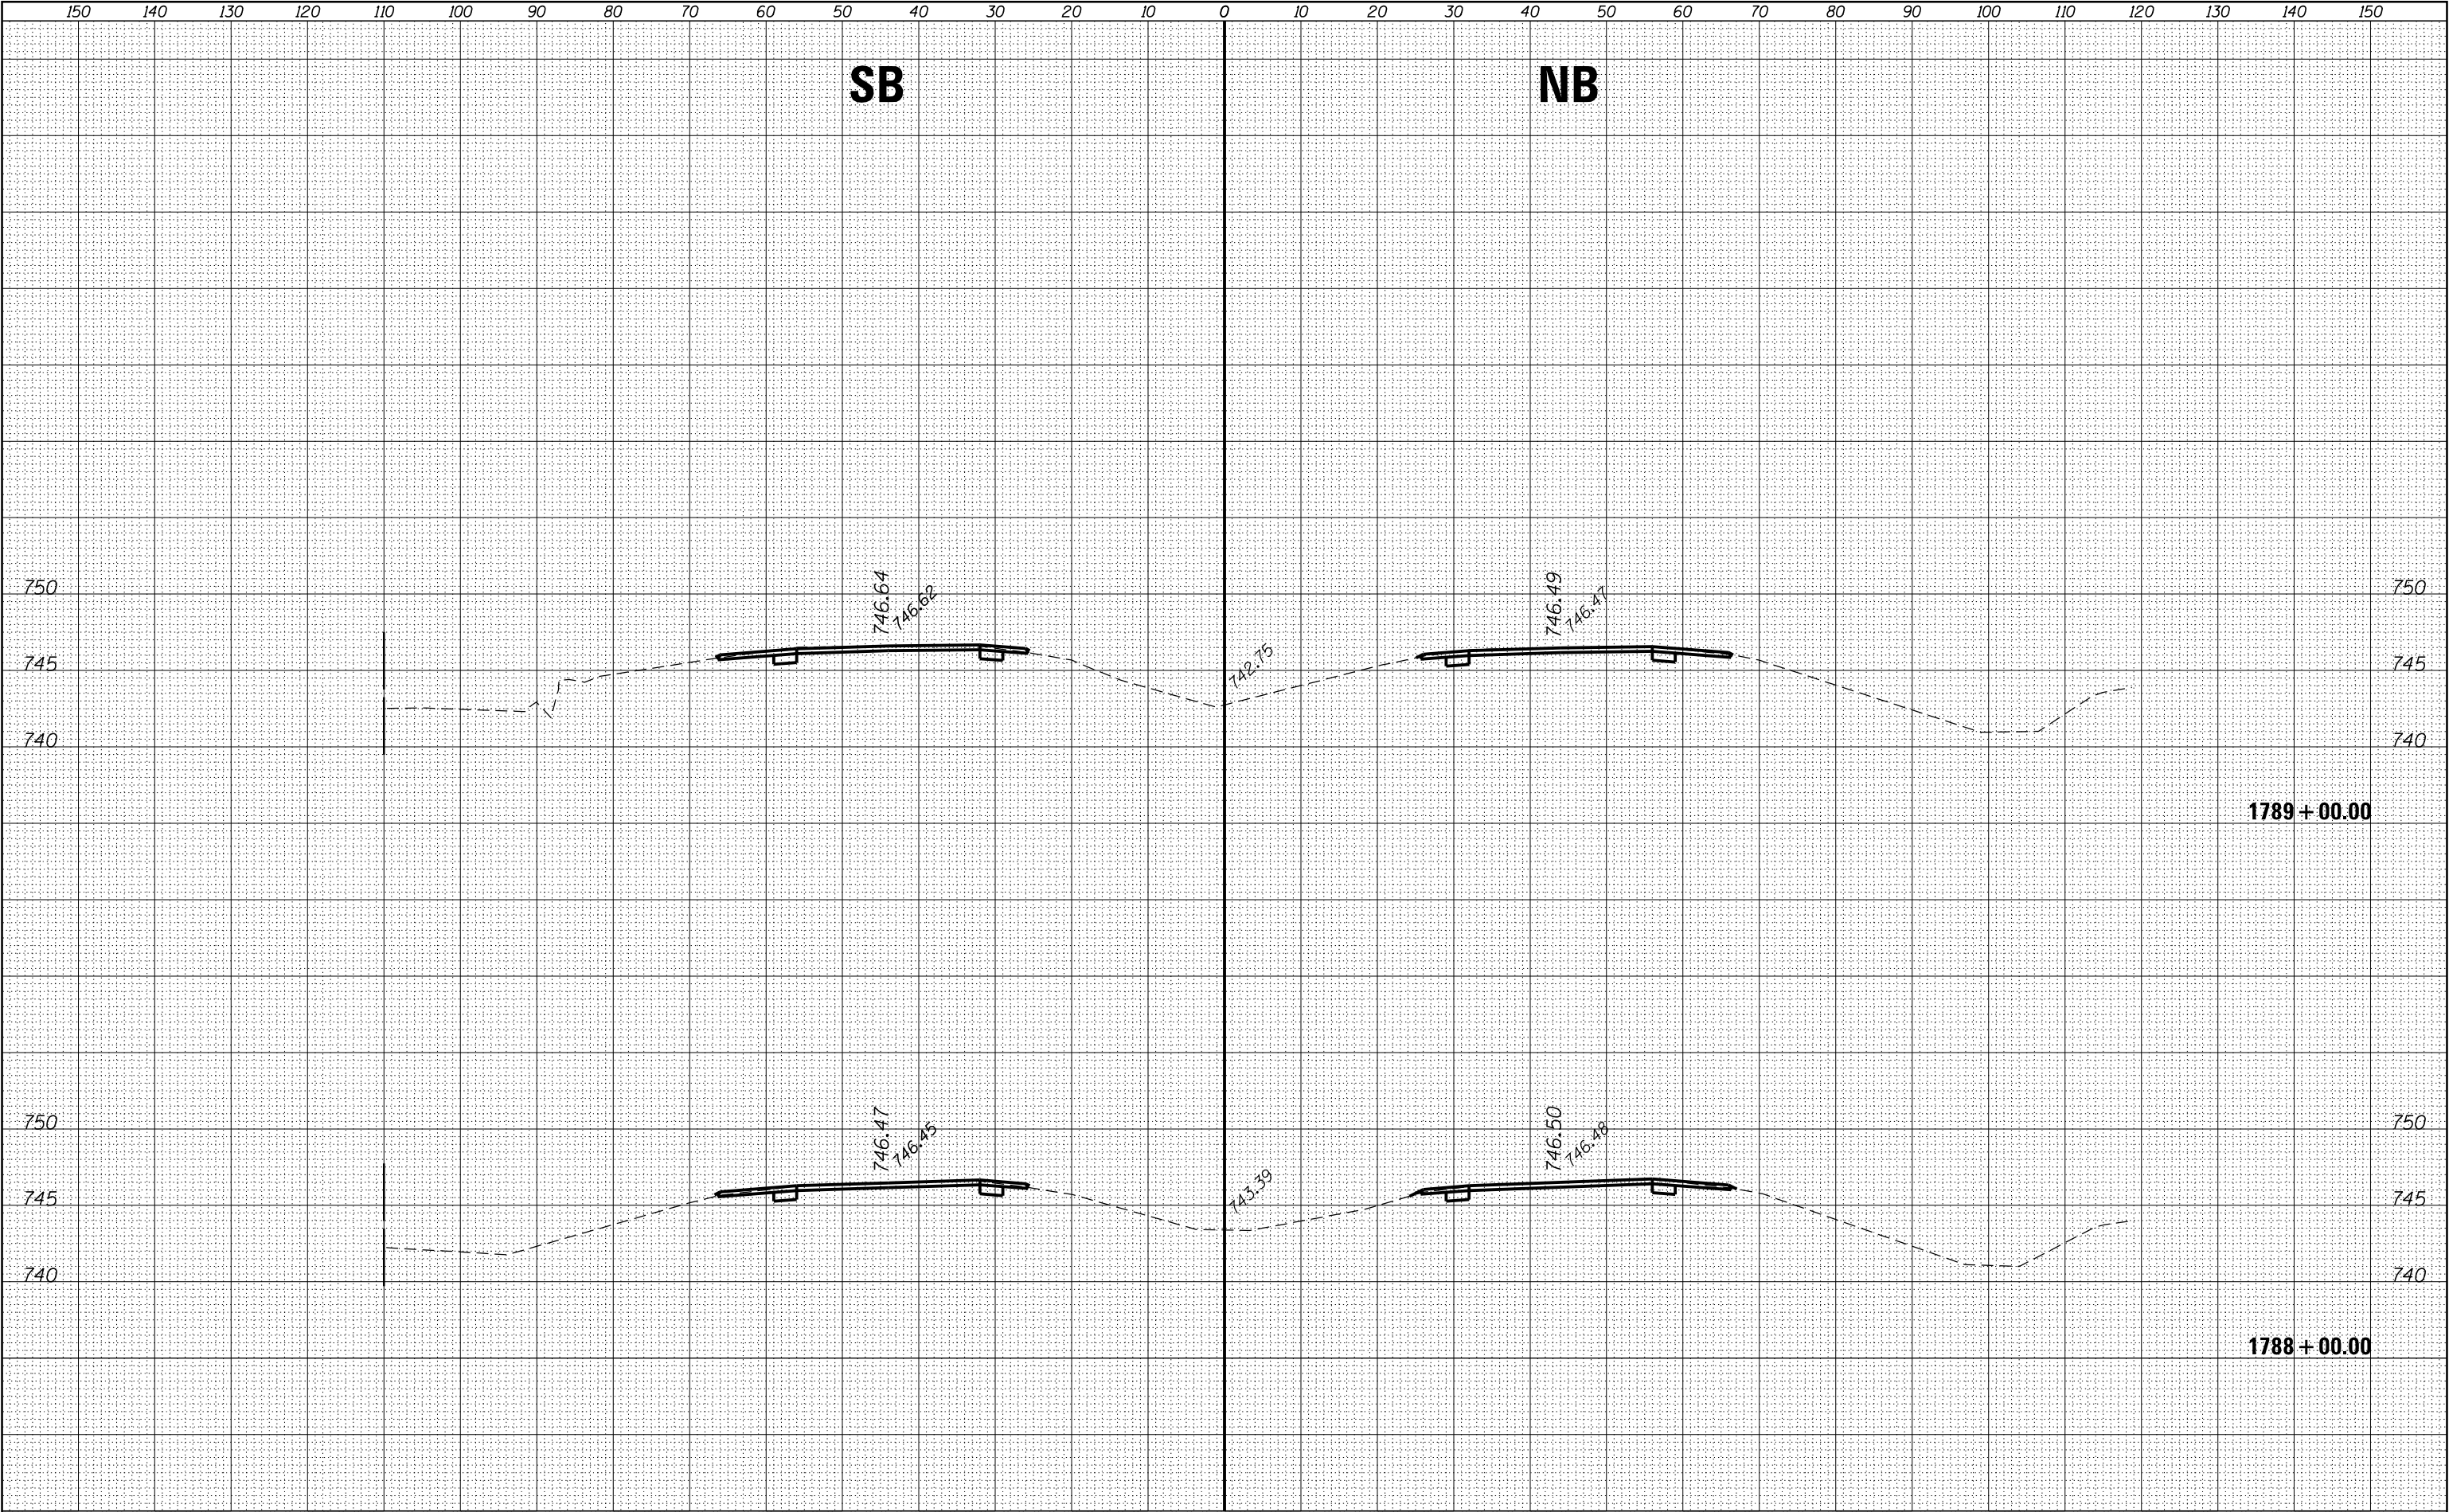


FINAL SURVEY	NO.	SURVEYED	BY	DATE		
					PLOTTED	
						TEMPLATE
NOTE BOOK						

ORIGINAL SURVEY	NO.	SURVEYED	BY	DATE		
					PLOTTED	
						TEMPLATE
NOTE BOOK						

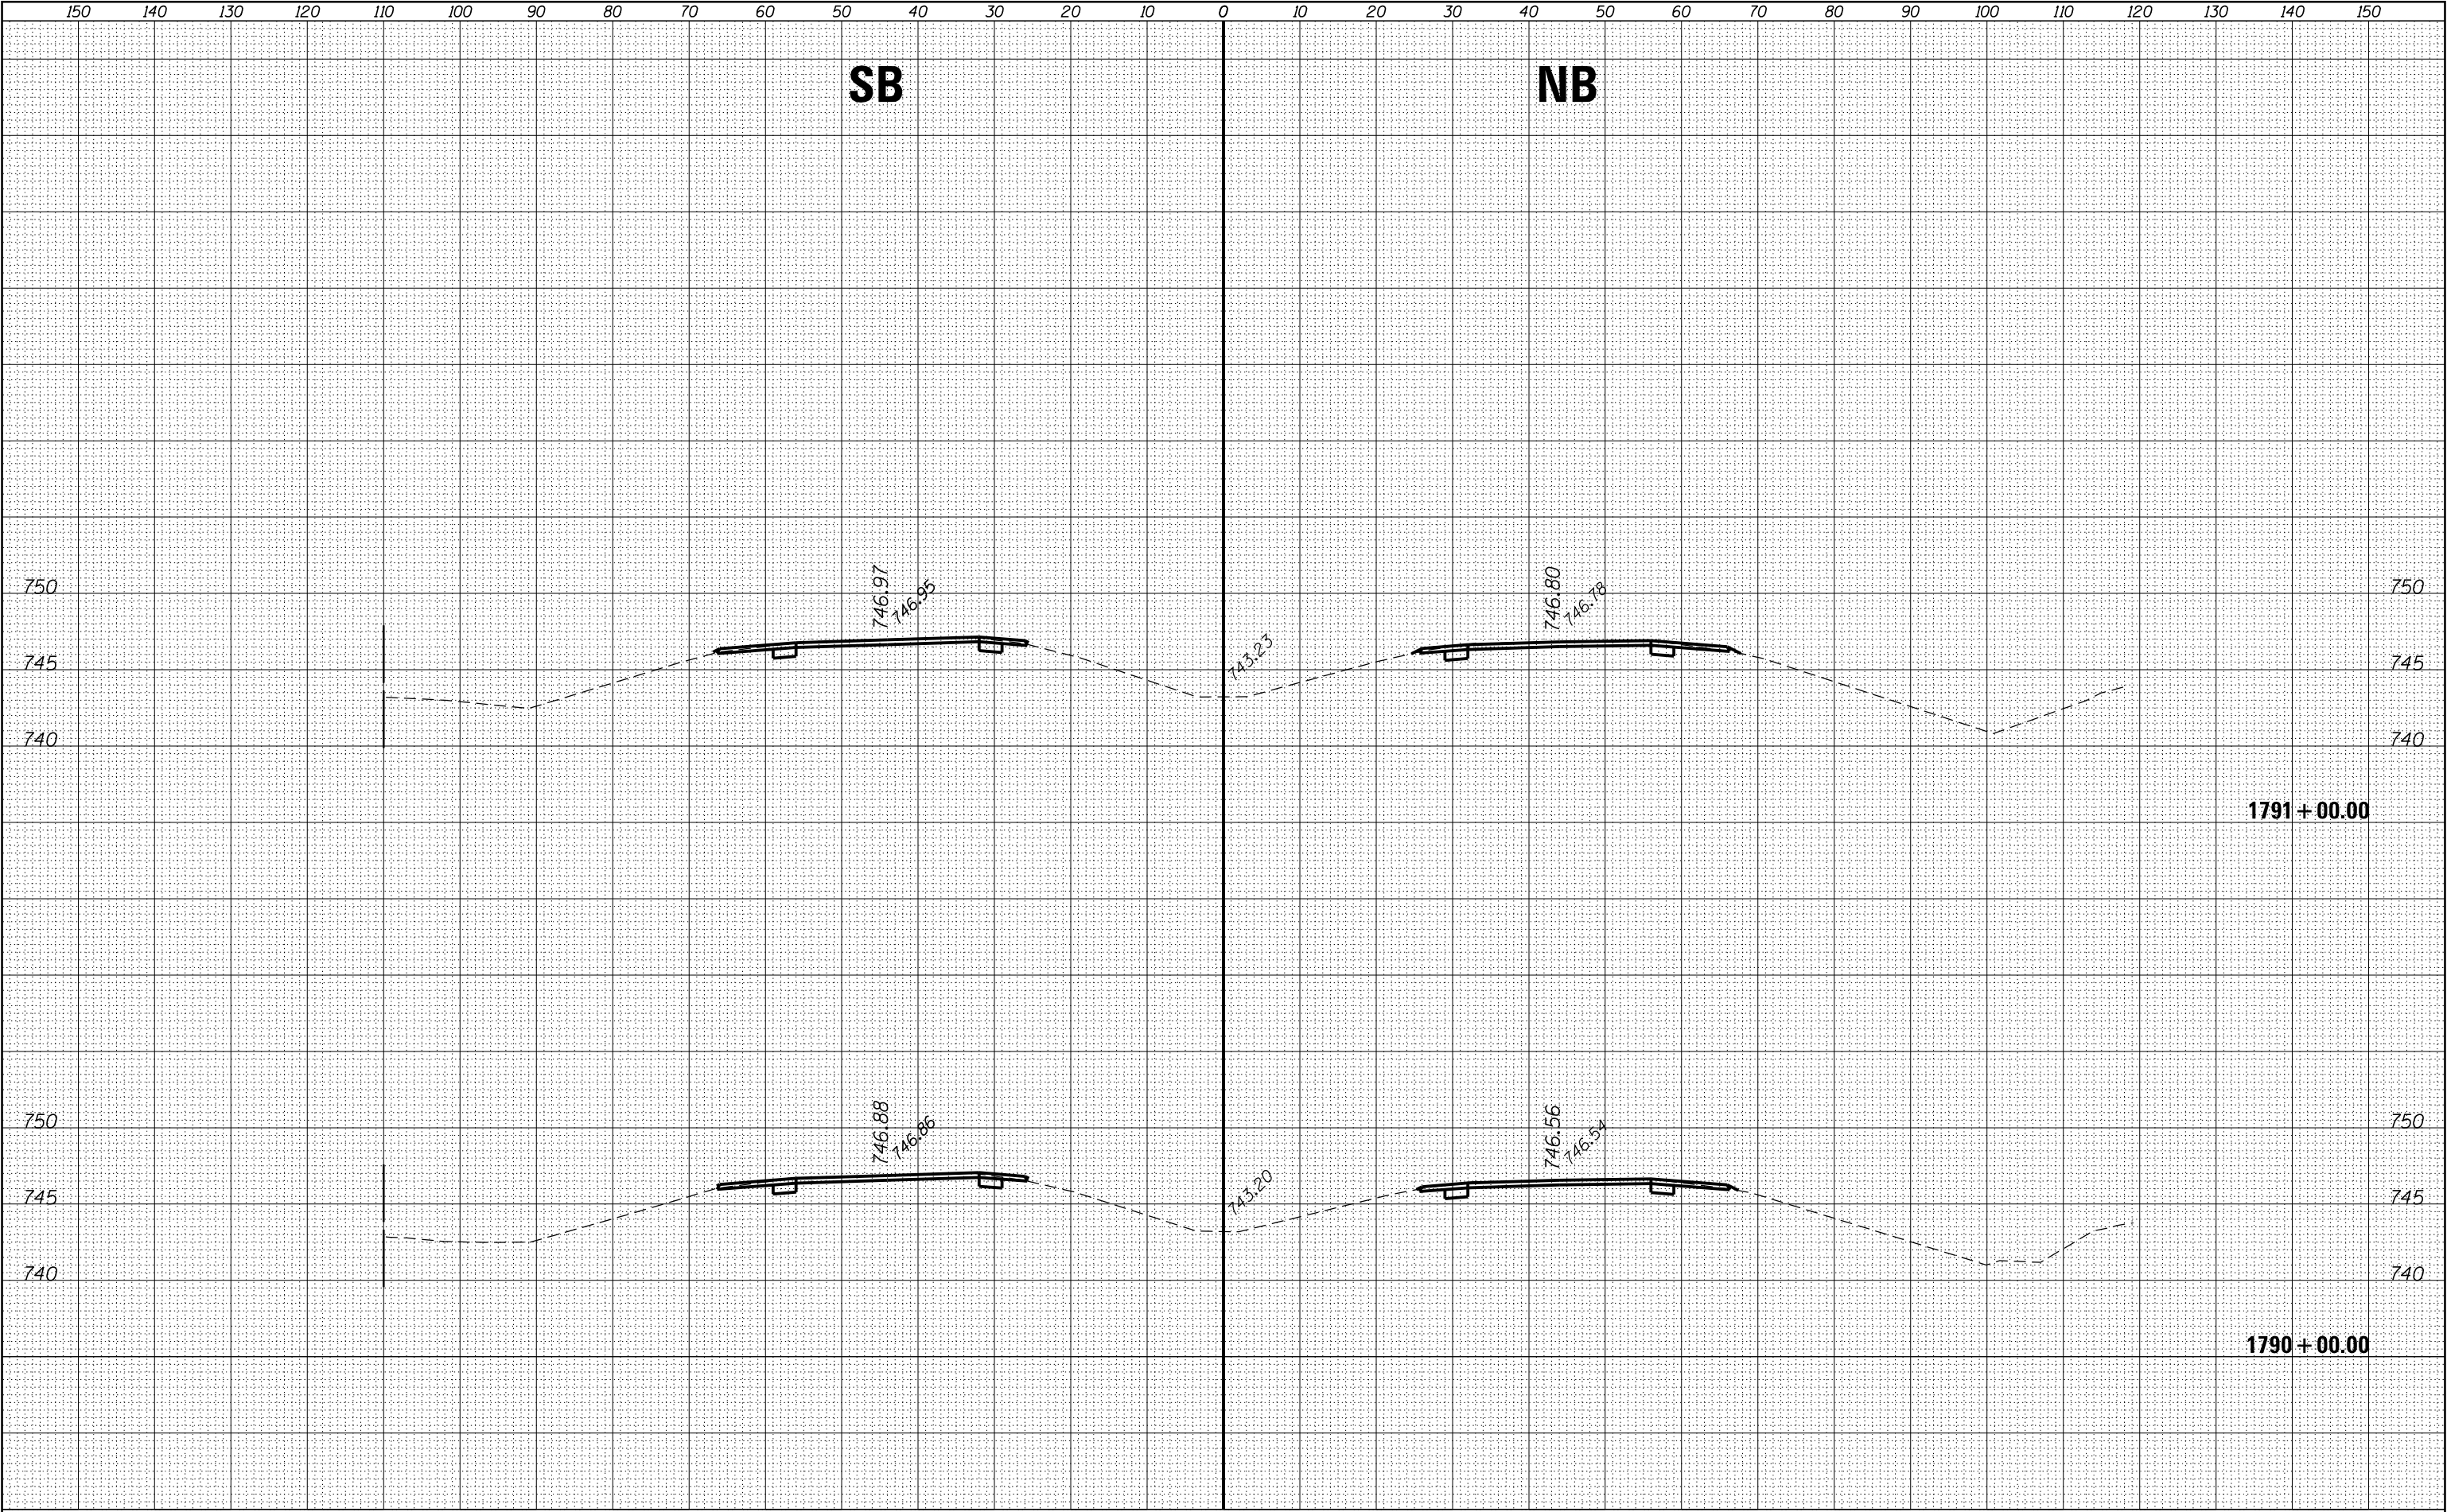


FINAL SURVEY NO.	SURVEYED PLOTTED NOTE BOOK	BY	DATE

ORIGINAL SURVEY NO.	SURVEYED PLOTTED NOTE BOOK	BY	DATE

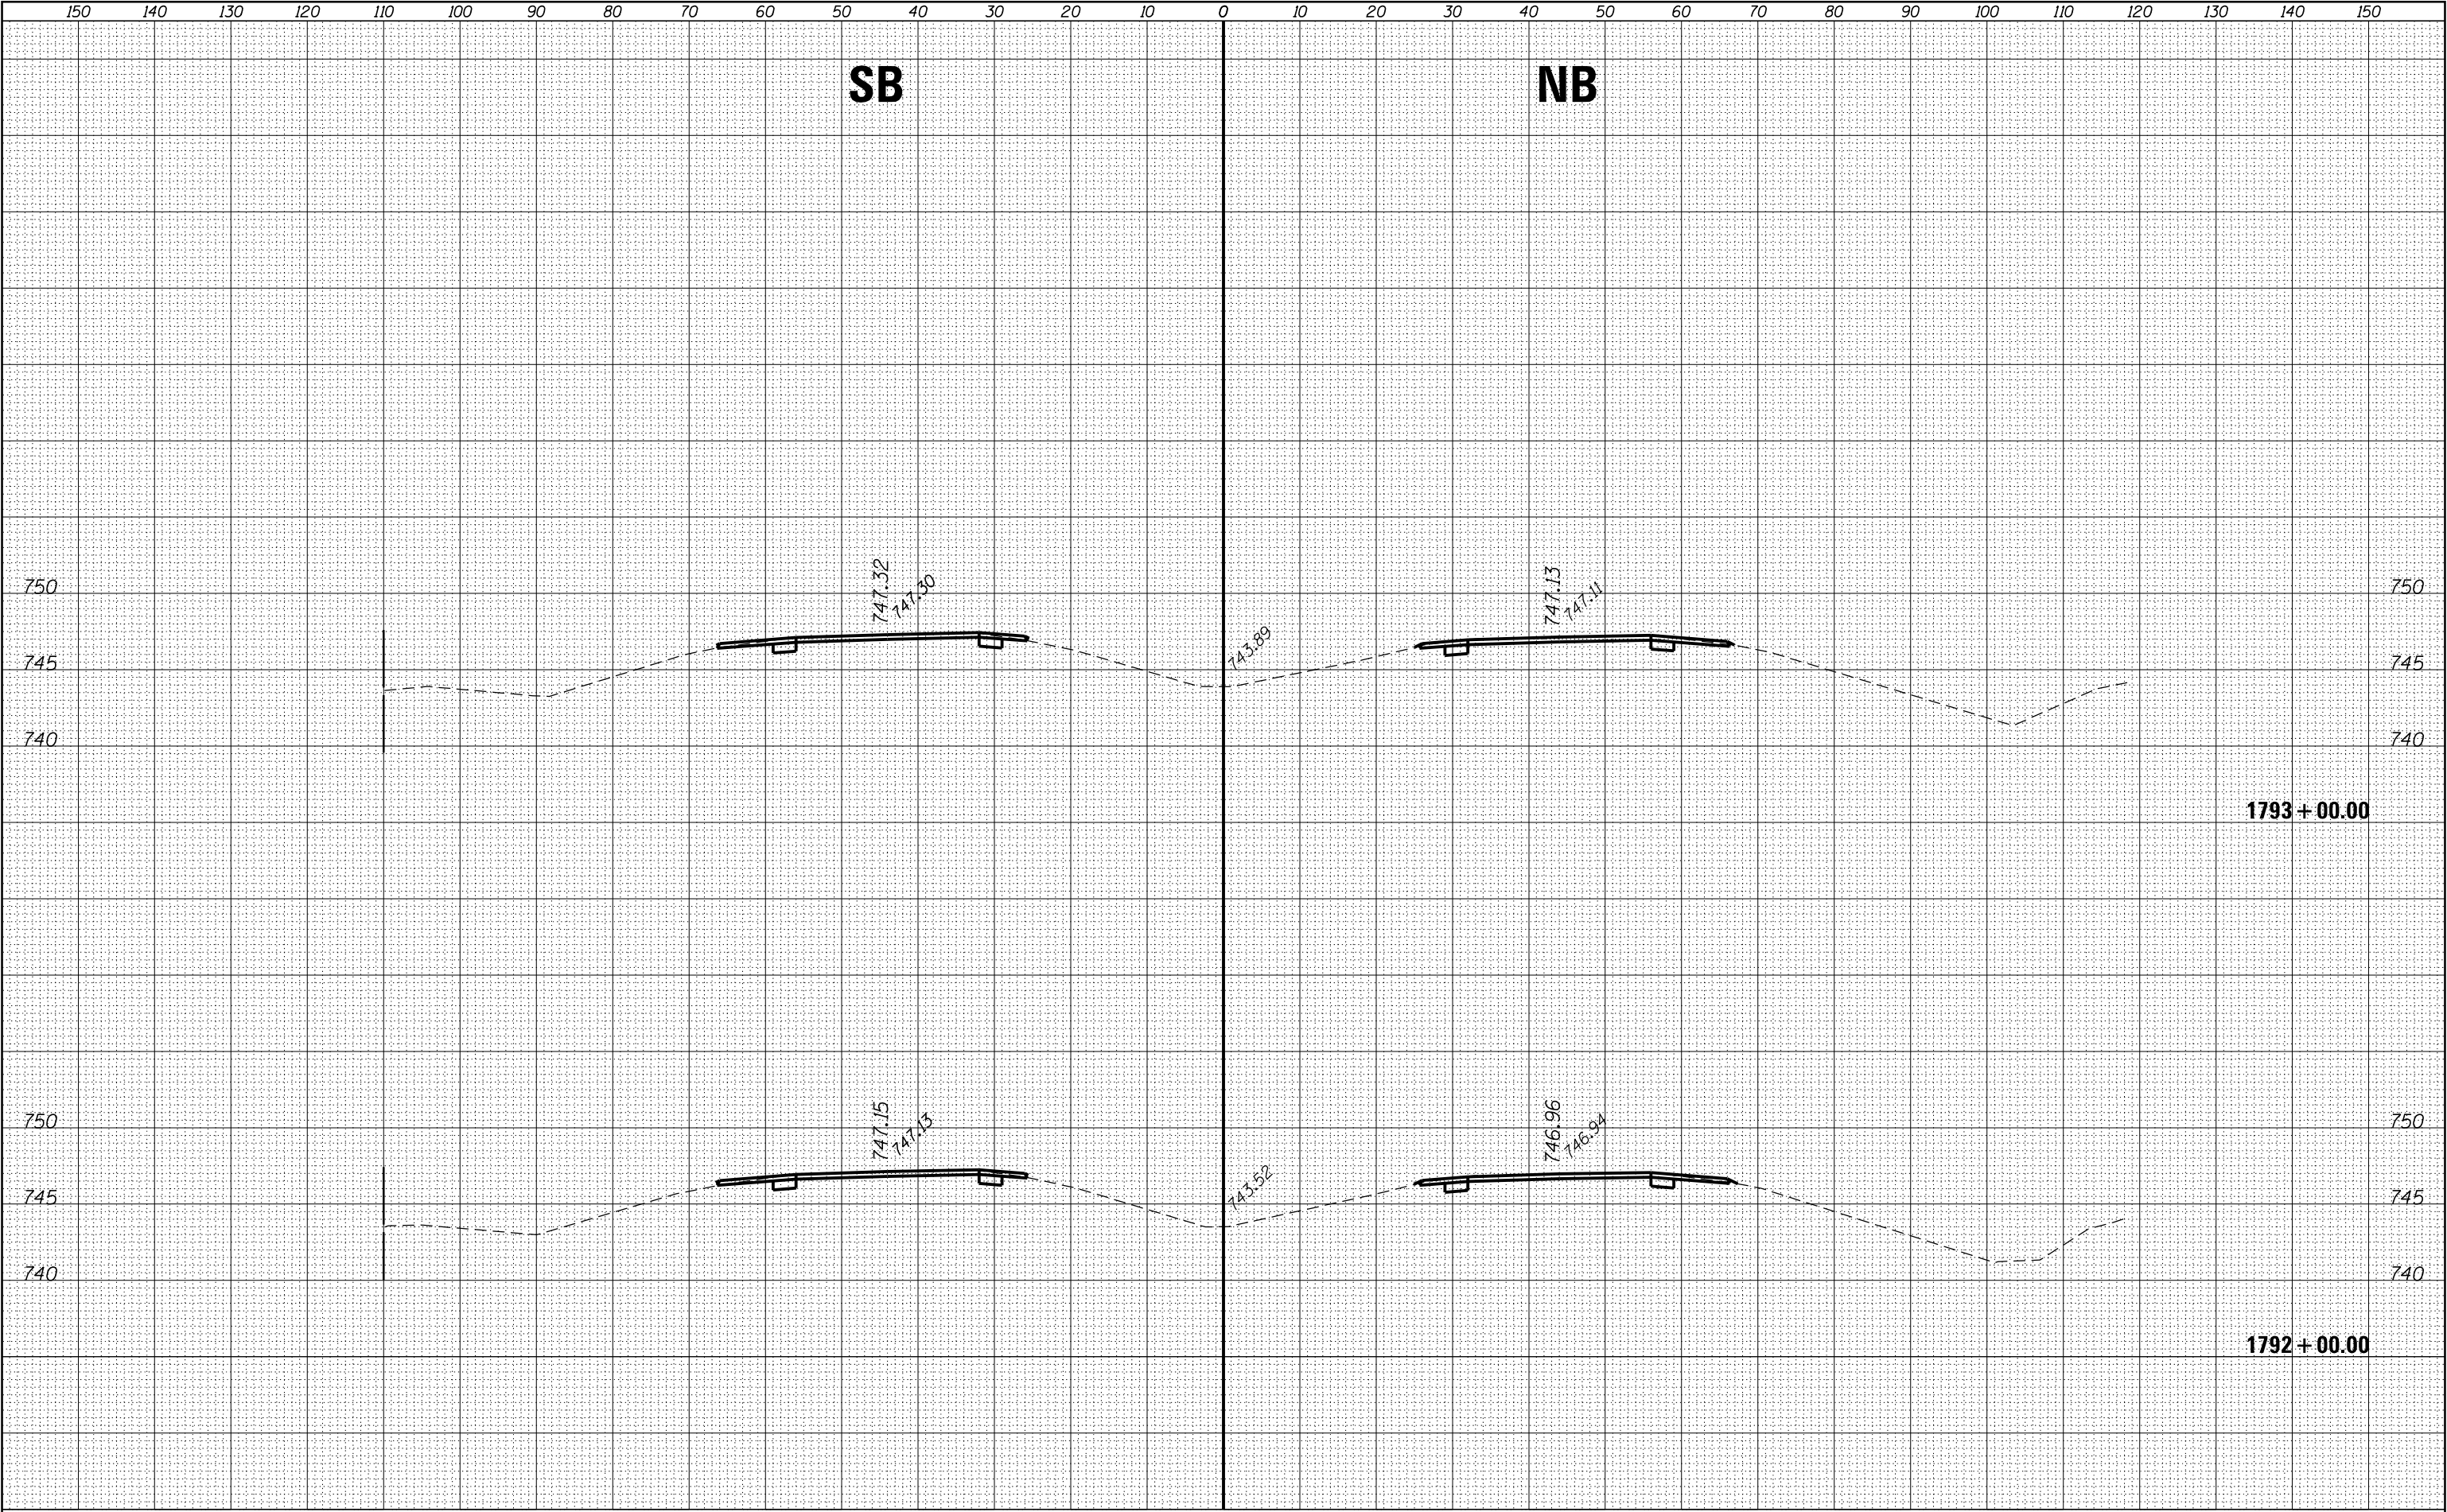

FINAL SURVEY	SURVEYED	BY	DATE
NOTE BOOK	PLOTTED		
NO.	TEMPLATE		
	AREAS		
	CHECKED		


ORIGINAL SURVEY	SURVEYED	BY	DATE
NOTE BOOK	PLOTTED		
NO.	TEMPLATE		
	AREAS		
	CHECKED		

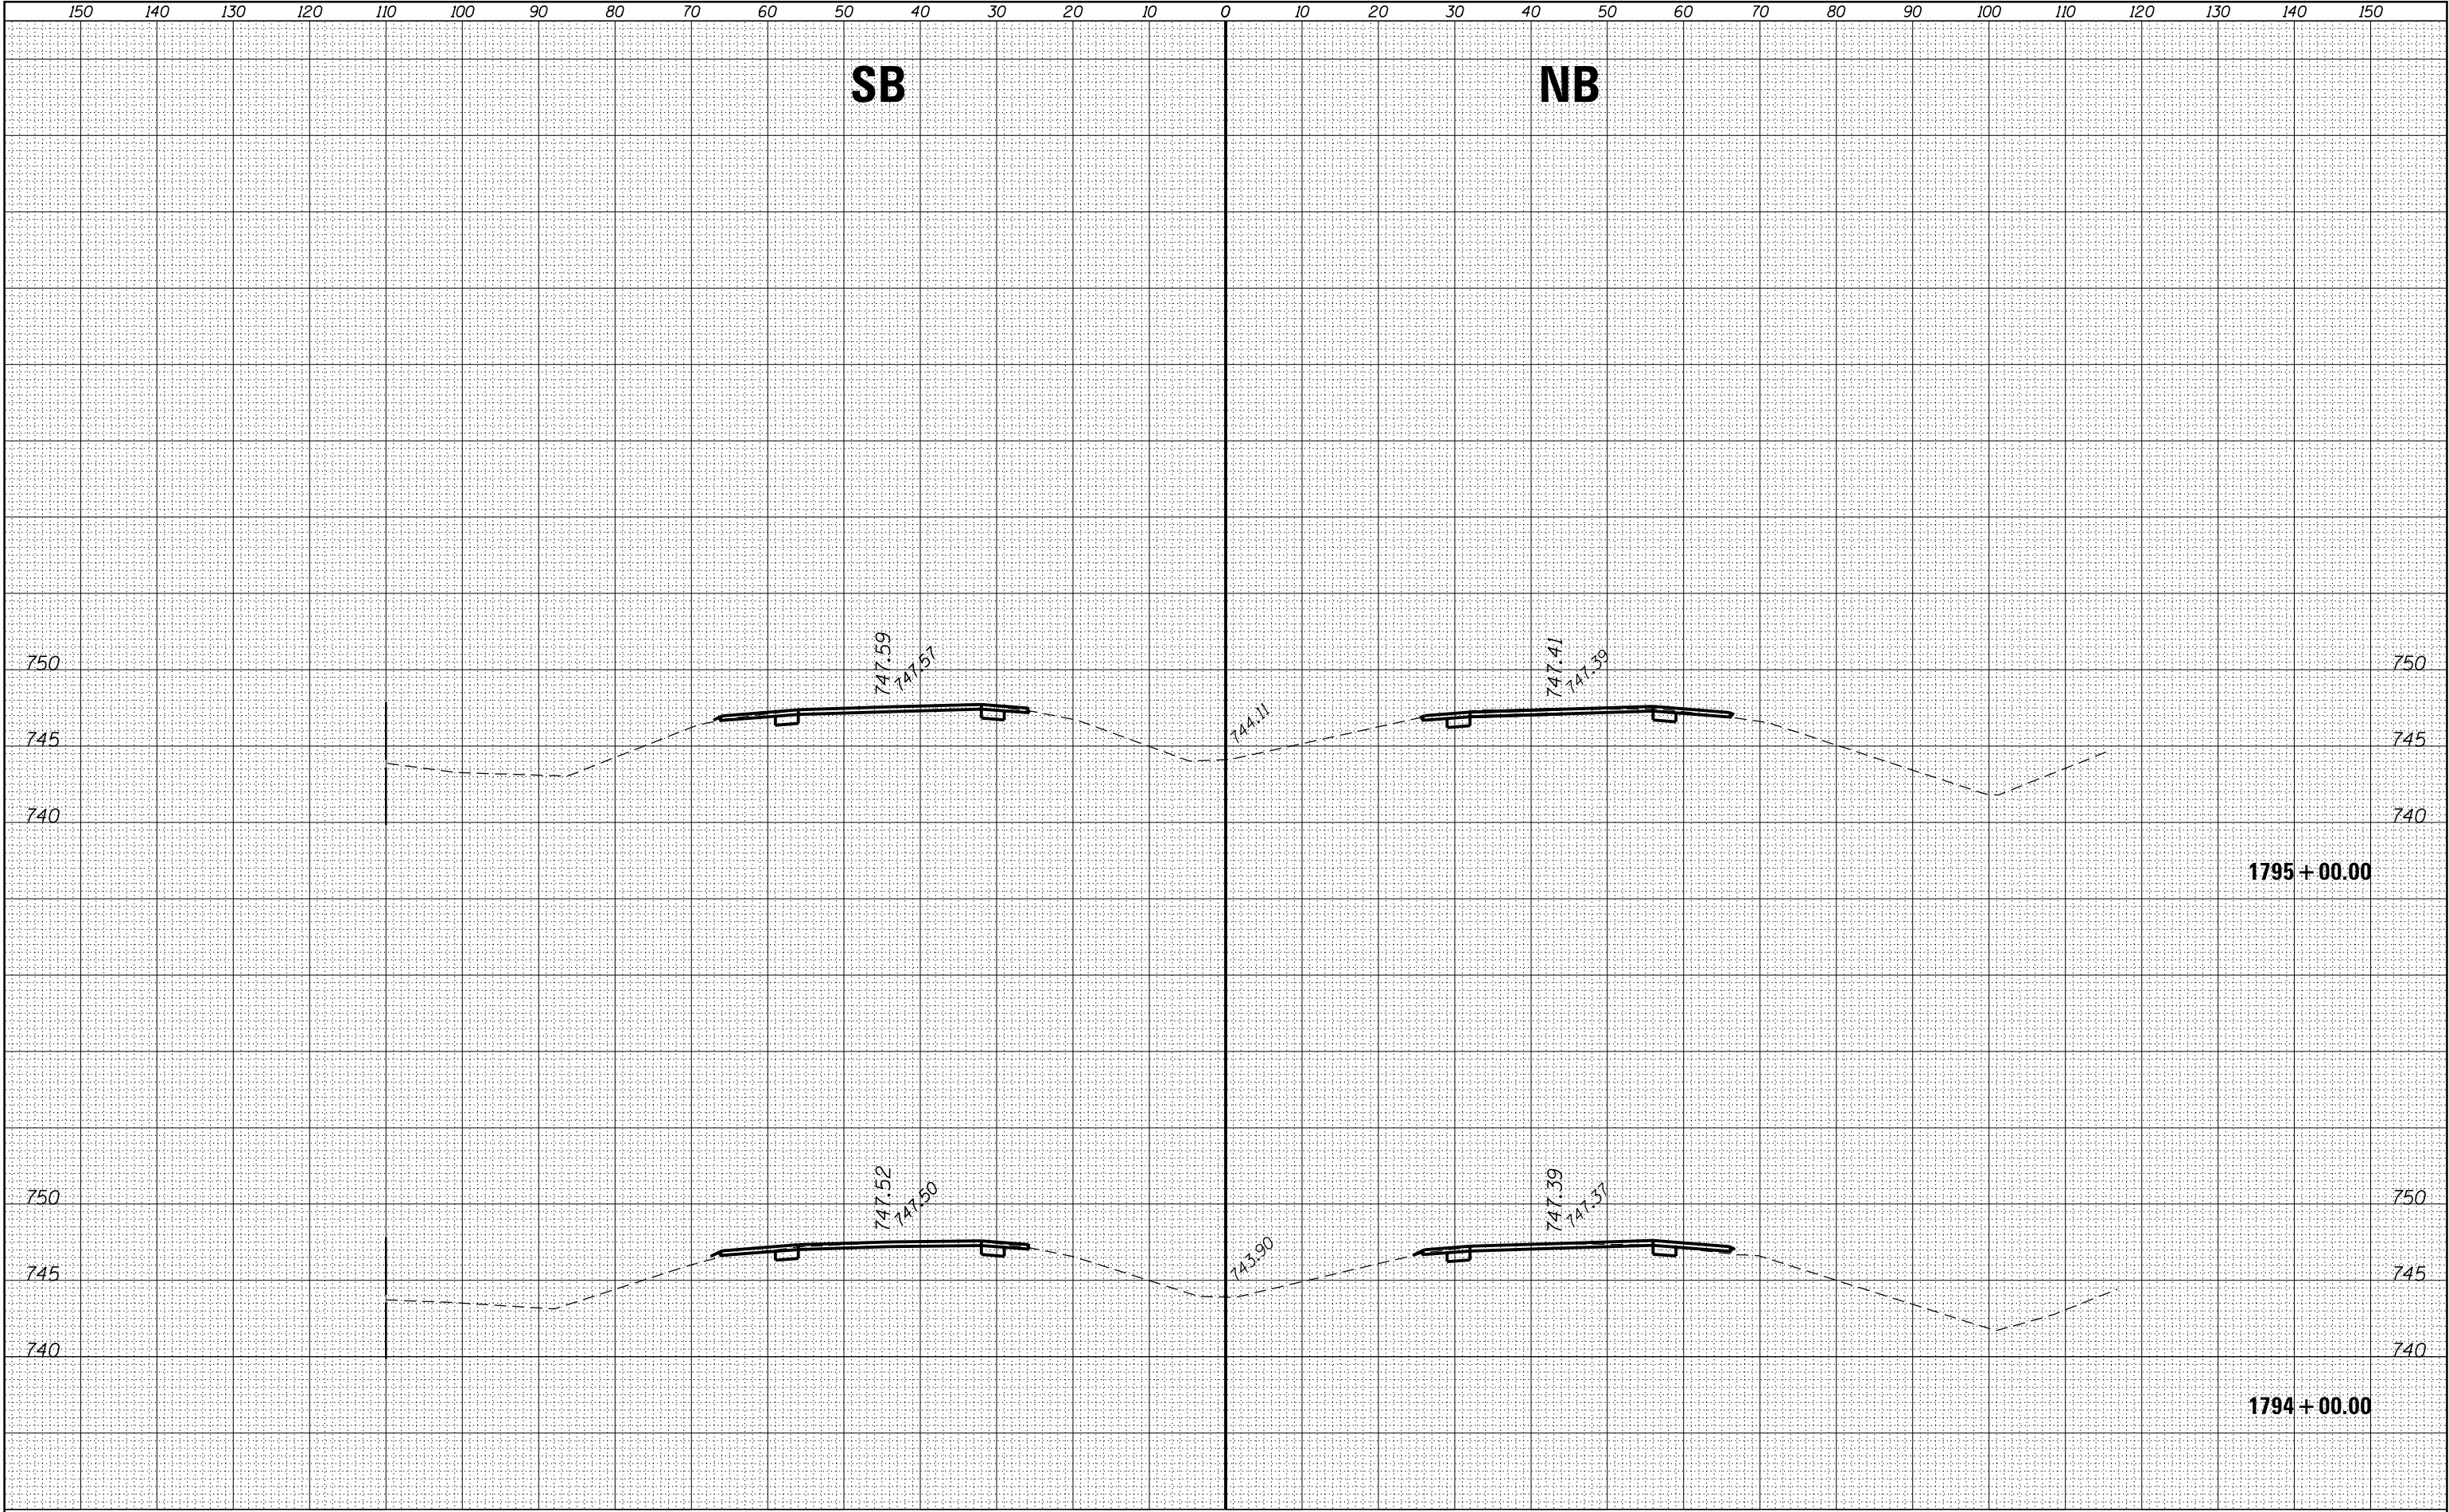

FILE NAME =	USER NAME = corcoranlm	DESIGNED -	REVISED -	STATE OF ILLINOIS DEPARTMENT OF TRANSPORTATION	CROSS SECTIONS – SOUTH SECTION					F.A.I. RTE.	SECTION	COUNTY	TOTAL SHEETS	SHEET NO.
p:\11084EBIDINTEG\Illinois.gov\PWIDOT\Documents\IDOT Offices\District 3\Projects\D366A26\CD\DRAWINGS\1794+00.00\1794+00.00 SOUTH	DESIGNED -	REVISED -	REVISED -							57	(10,27-38A,27-1)RS-2	FORD	233	137
Default	PLOT SCALE = 20.0000' / in.	CHECKED -	REVISED -							CONTRACT NO. 66A26				
	PLOT DATE = 8/3/2016	DATE -	REVISED -							ILLINOIS FED. AID PROJECT				
SCALE:										SHEET	OF	SHEETS	STA. 1794+00.00	TO STA. 1795+00.00


FINAL SURVEY NOTE BOOK NO.	SURVEYED PLOTTED TEMPLATE AREAS CHECKED	BY	DATE

ORIGINAL SURVEY NOTE BOOK NO.	SURVEYED PLOTTED TEMPLATE AREAS CHECKED	BY	DATE

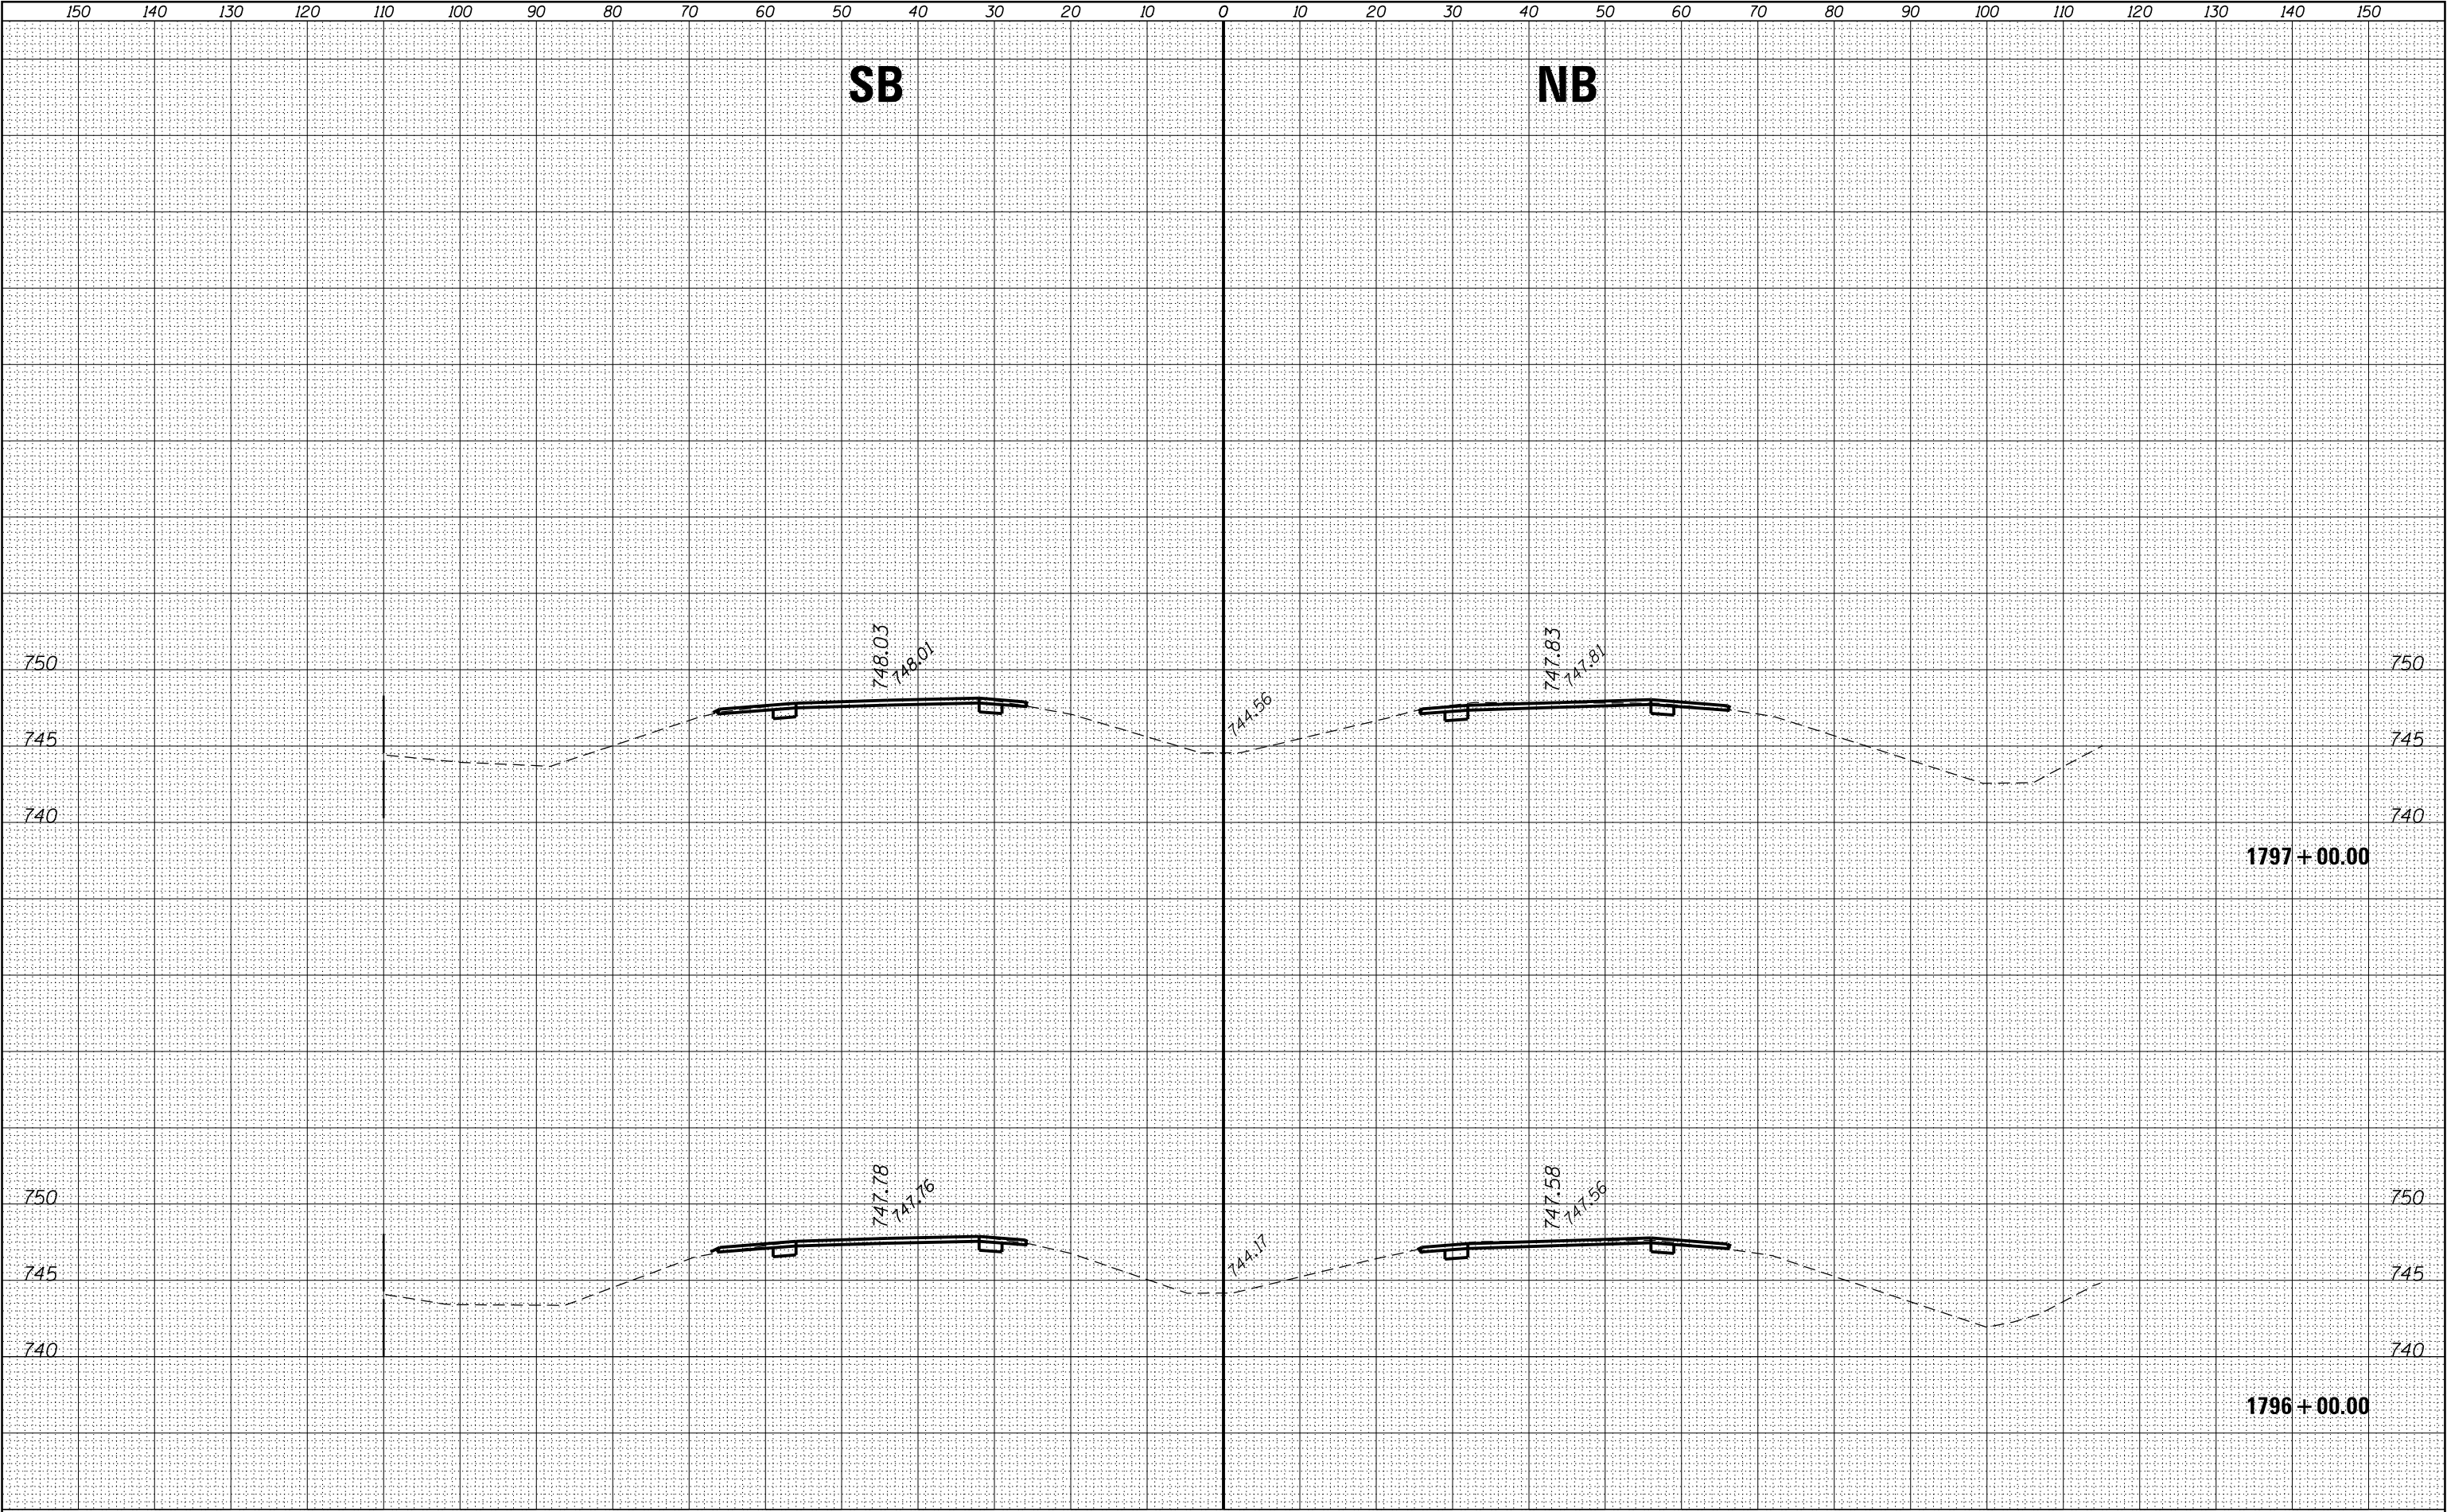

FINAL	SURVEYED	BY	DATE
SURVEY	PLOTTED		
NOTE BOOK	TEMPLATE		
NO.	AREAS CHECKED		


ORIGINAL	SURVEYED	BY	DATE
SURVEY	PLOTTED		
NOTE BOOK	TEMPLATE		
NO.	AREAS CHECKED		

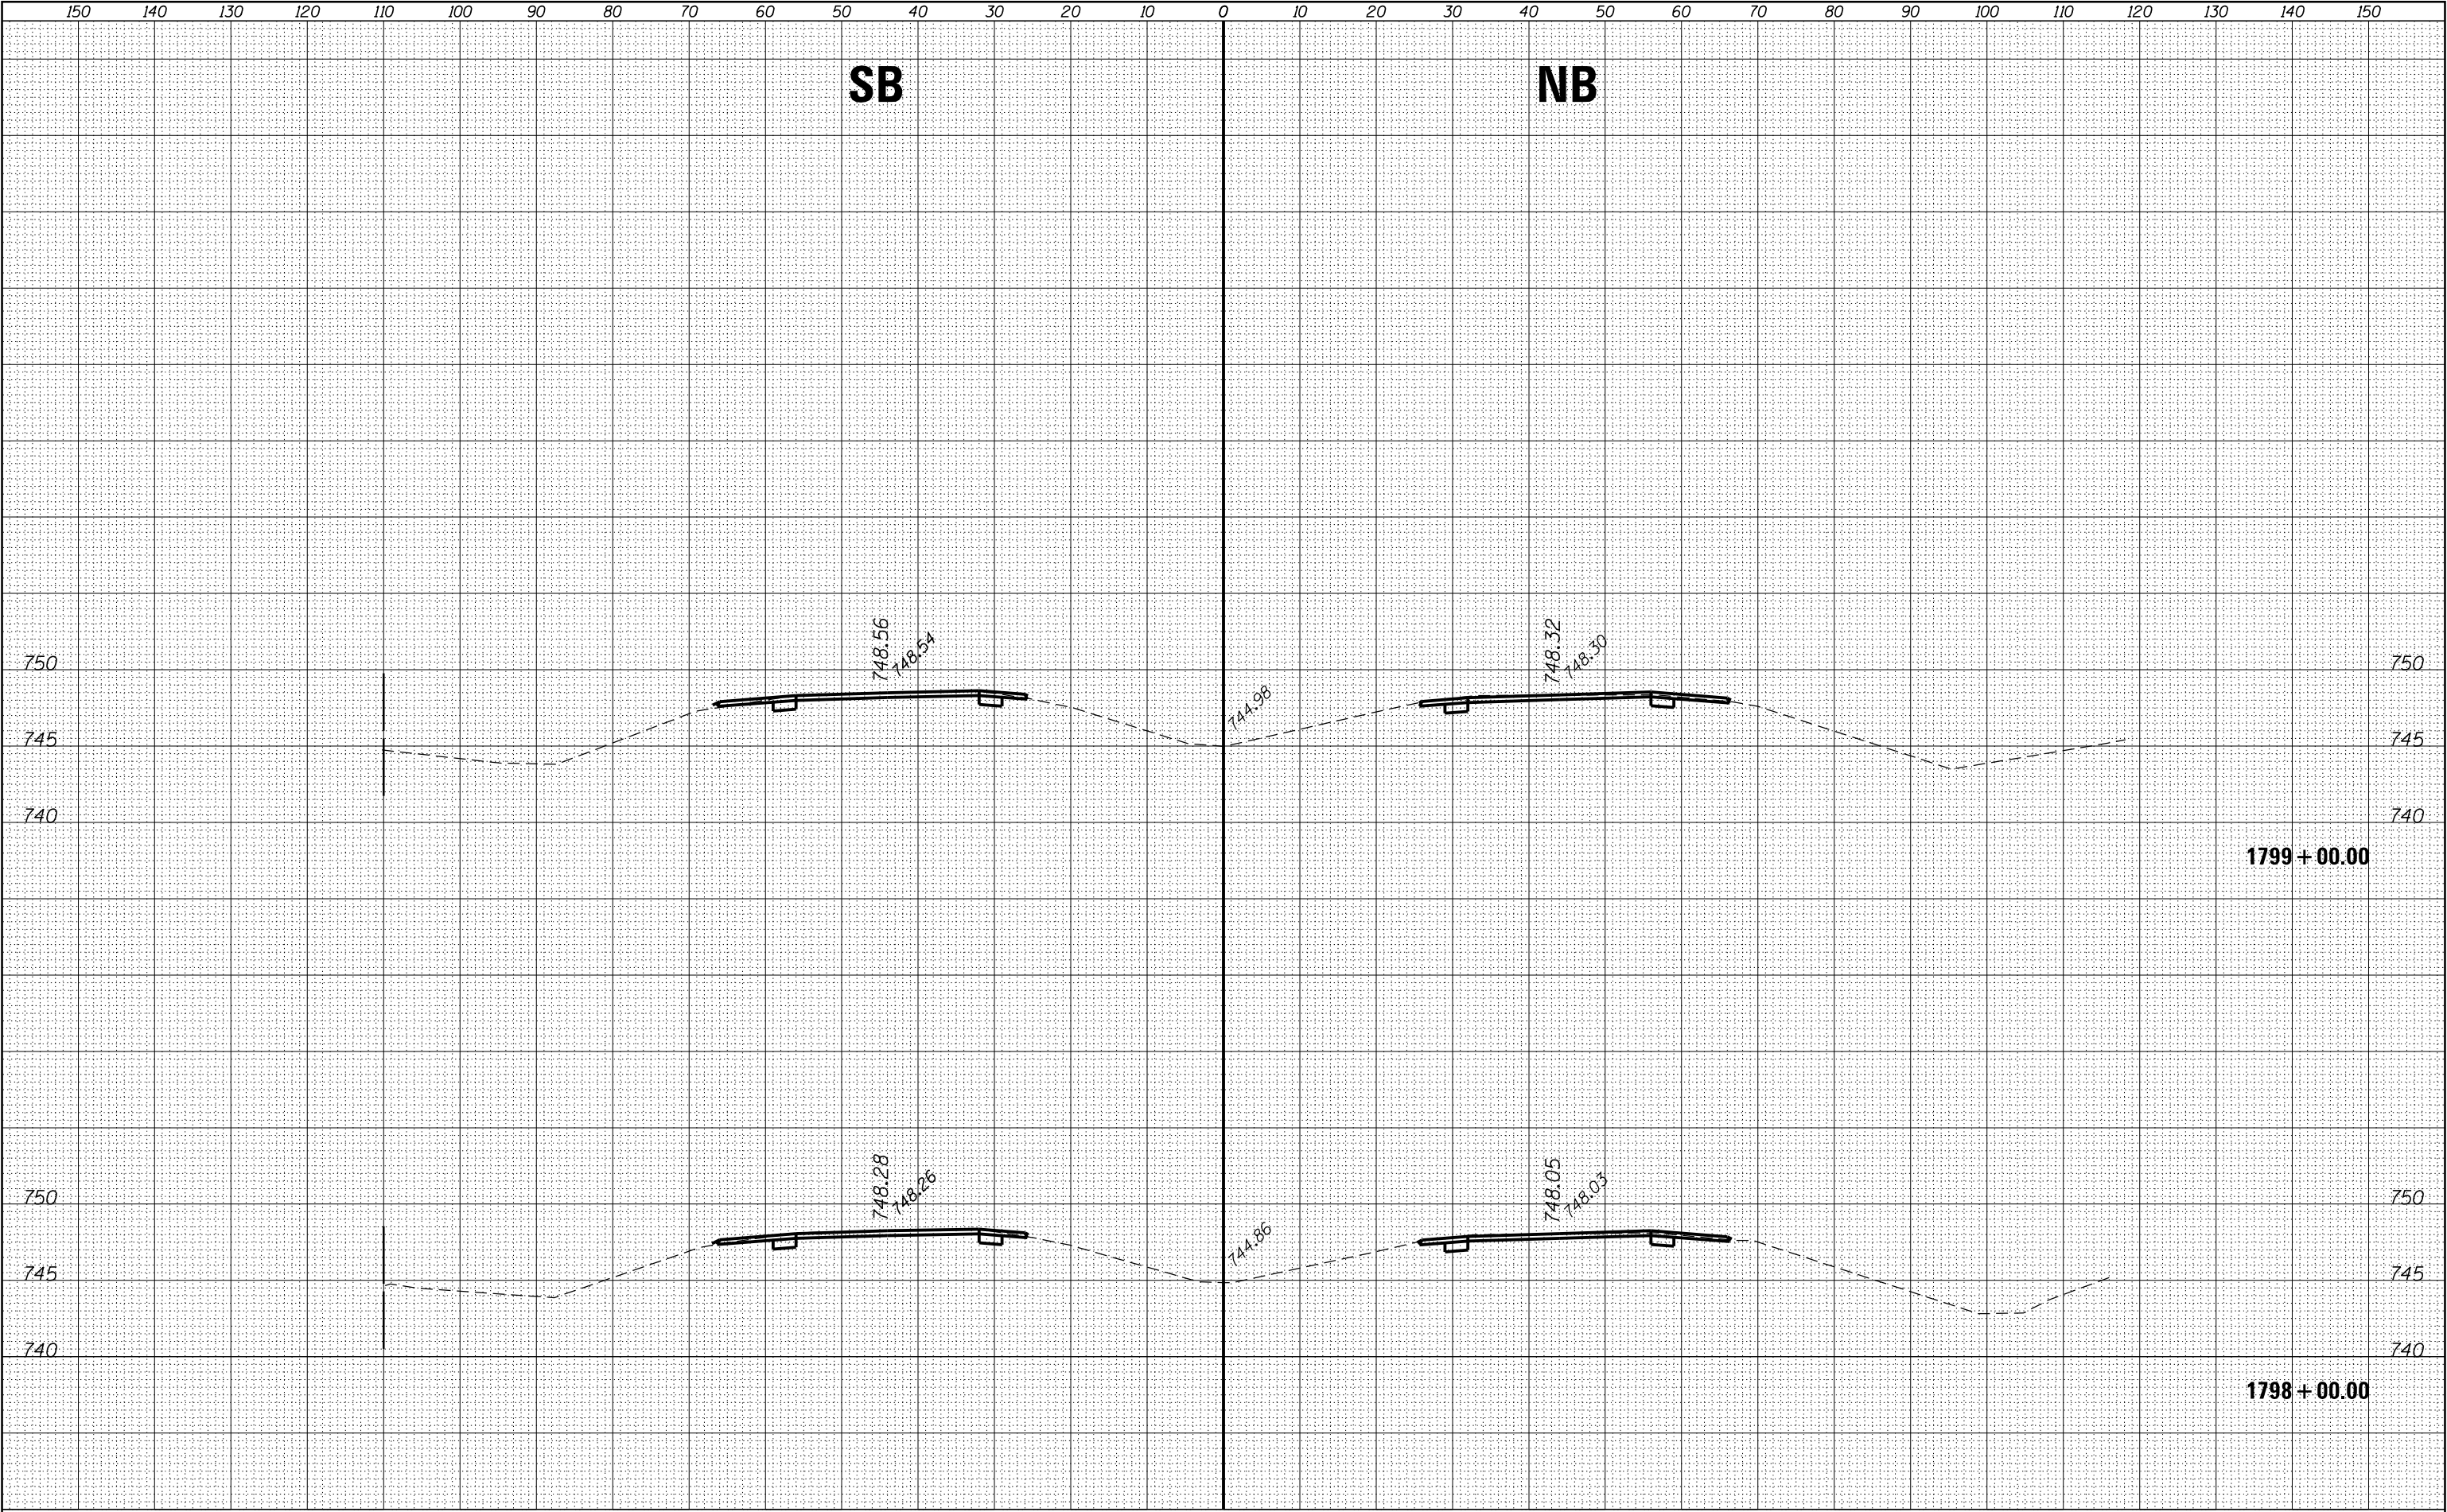

FILE NAME =	USER NAME = corcoranlm	DESIGNED -	REVISED -	STATE OF ILLINOIS DEPARTMENT OF TRANSPORTATION	CROSS SECTIONS – SOUTH SECTION				F.A.I. RTE.	SECTION	COUNTY	TOTAL SHEETS	SHEET NO.
p:\11084EBIDINTEG\Illinois.gov\PIDOT\Documents\IDOT Offices\District 3\Projects\0366A26\CAD\DRAWINGS\0366A26-sht-xxsht SOUTH	DESIGNED -	REVISED -	REVISED -						57	(10,27-38A,27-1)RS-2	FORD	233	139
Default	PLOT SCALE = 20.0000' / in.	CHECKED -	REVISED -						CONTRACT NO. 66A26				
	PLOT DATE = 8/3/2016	DATE -	REVISED -						ILLINOIS FED. AID PROJECT				
SCALE:									SHEET	OF	SHEETS	STA. 1798+00.00	TO STA. 1799+00.00

FINAL SURVEY NO.	SURVEYED NOTE BOOK	PLOTTED TEMPLATE	AREAS CHECKED	BY	DATE


ORIGINAL SURVEY NO.	SURVEYED NOTE BOOK	PLOTTED TEMPLATE	AREAS CHECKED	BY	DATE

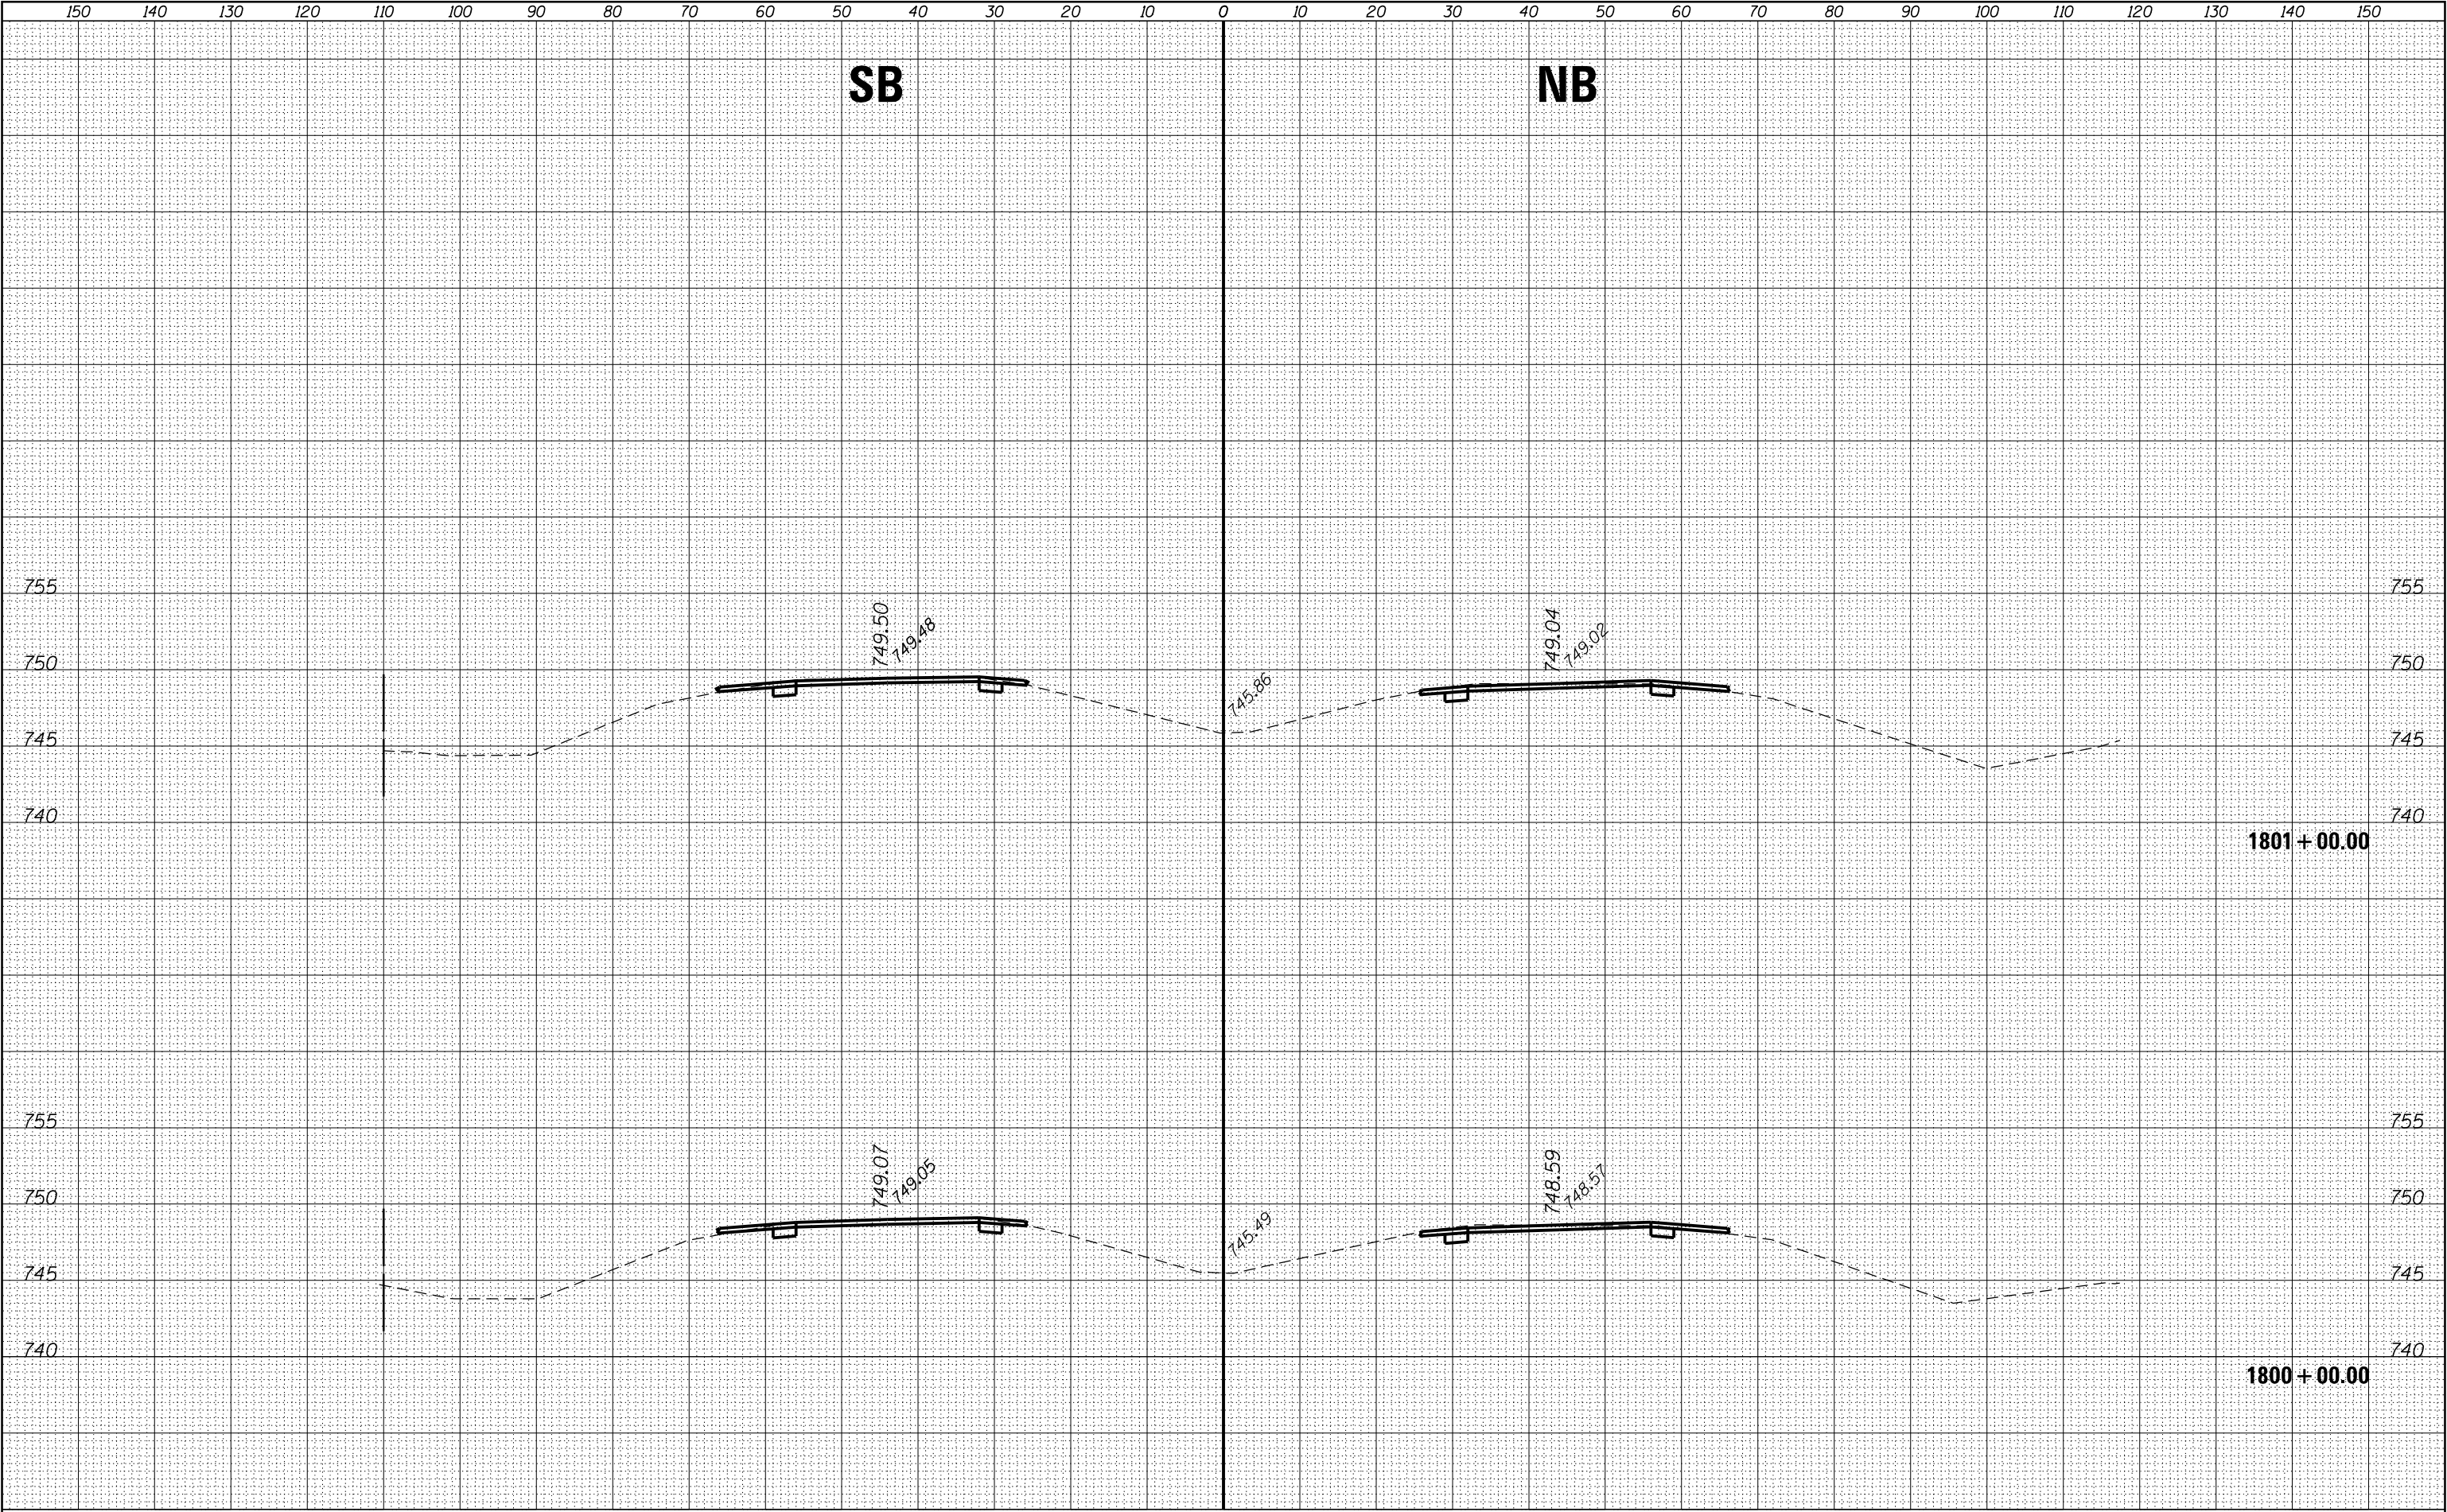

FILE NAME = p:\11084EBIDINTEG\Illinois.gov\PWIDOT\Documents\IDOT Offices\District 3\Projects\D366A26\CAD\DRAWINGS\1800+00.00\1800+00.00 SOUTH Default	USER NAME = corcoranlm	DESIGNED -	REVISED -	STATE OF ILLINOIS DEPARTMENT OF TRANSPORTATION	CROSS SECTIONS – SOUTH SECTION				F.A.I. RTE.	SECTION	COUNTY	TOTAL SHEETS	SHEET NO.
	IDOT Offices\District 3\Projects\D366A26\CAD\DRAWINGS\1800+00.00\1800+00.00 SOUTH	DRAWN -	REVISED -						57	(10,27-38A,27-1)RS-2	FORD	233	140
	PLOT SCALE = 20.0000' / in.	CHECKED -	REVISED -						CONTRACT NO. 66A26				
	PLOT DATE = 8/3/2016	DATE -	REVISED -						ILLINOIS FED. AID PROJECT				
				SCALE:	SHEET	OF	SHEETS	STA. 1800+00.00	TO STA. 1801+00.00				

FINAL SURVEY NOTE BOOK NO.	SURVEYED PLOTTED TEMPLATE AREAS CHECKED	BY	DATE


ORIGINAL SURVEY NOTE BOOK NO.	SURVEYED PLOTTED TEMPLATE AREAS CHECKED	BY	DATE

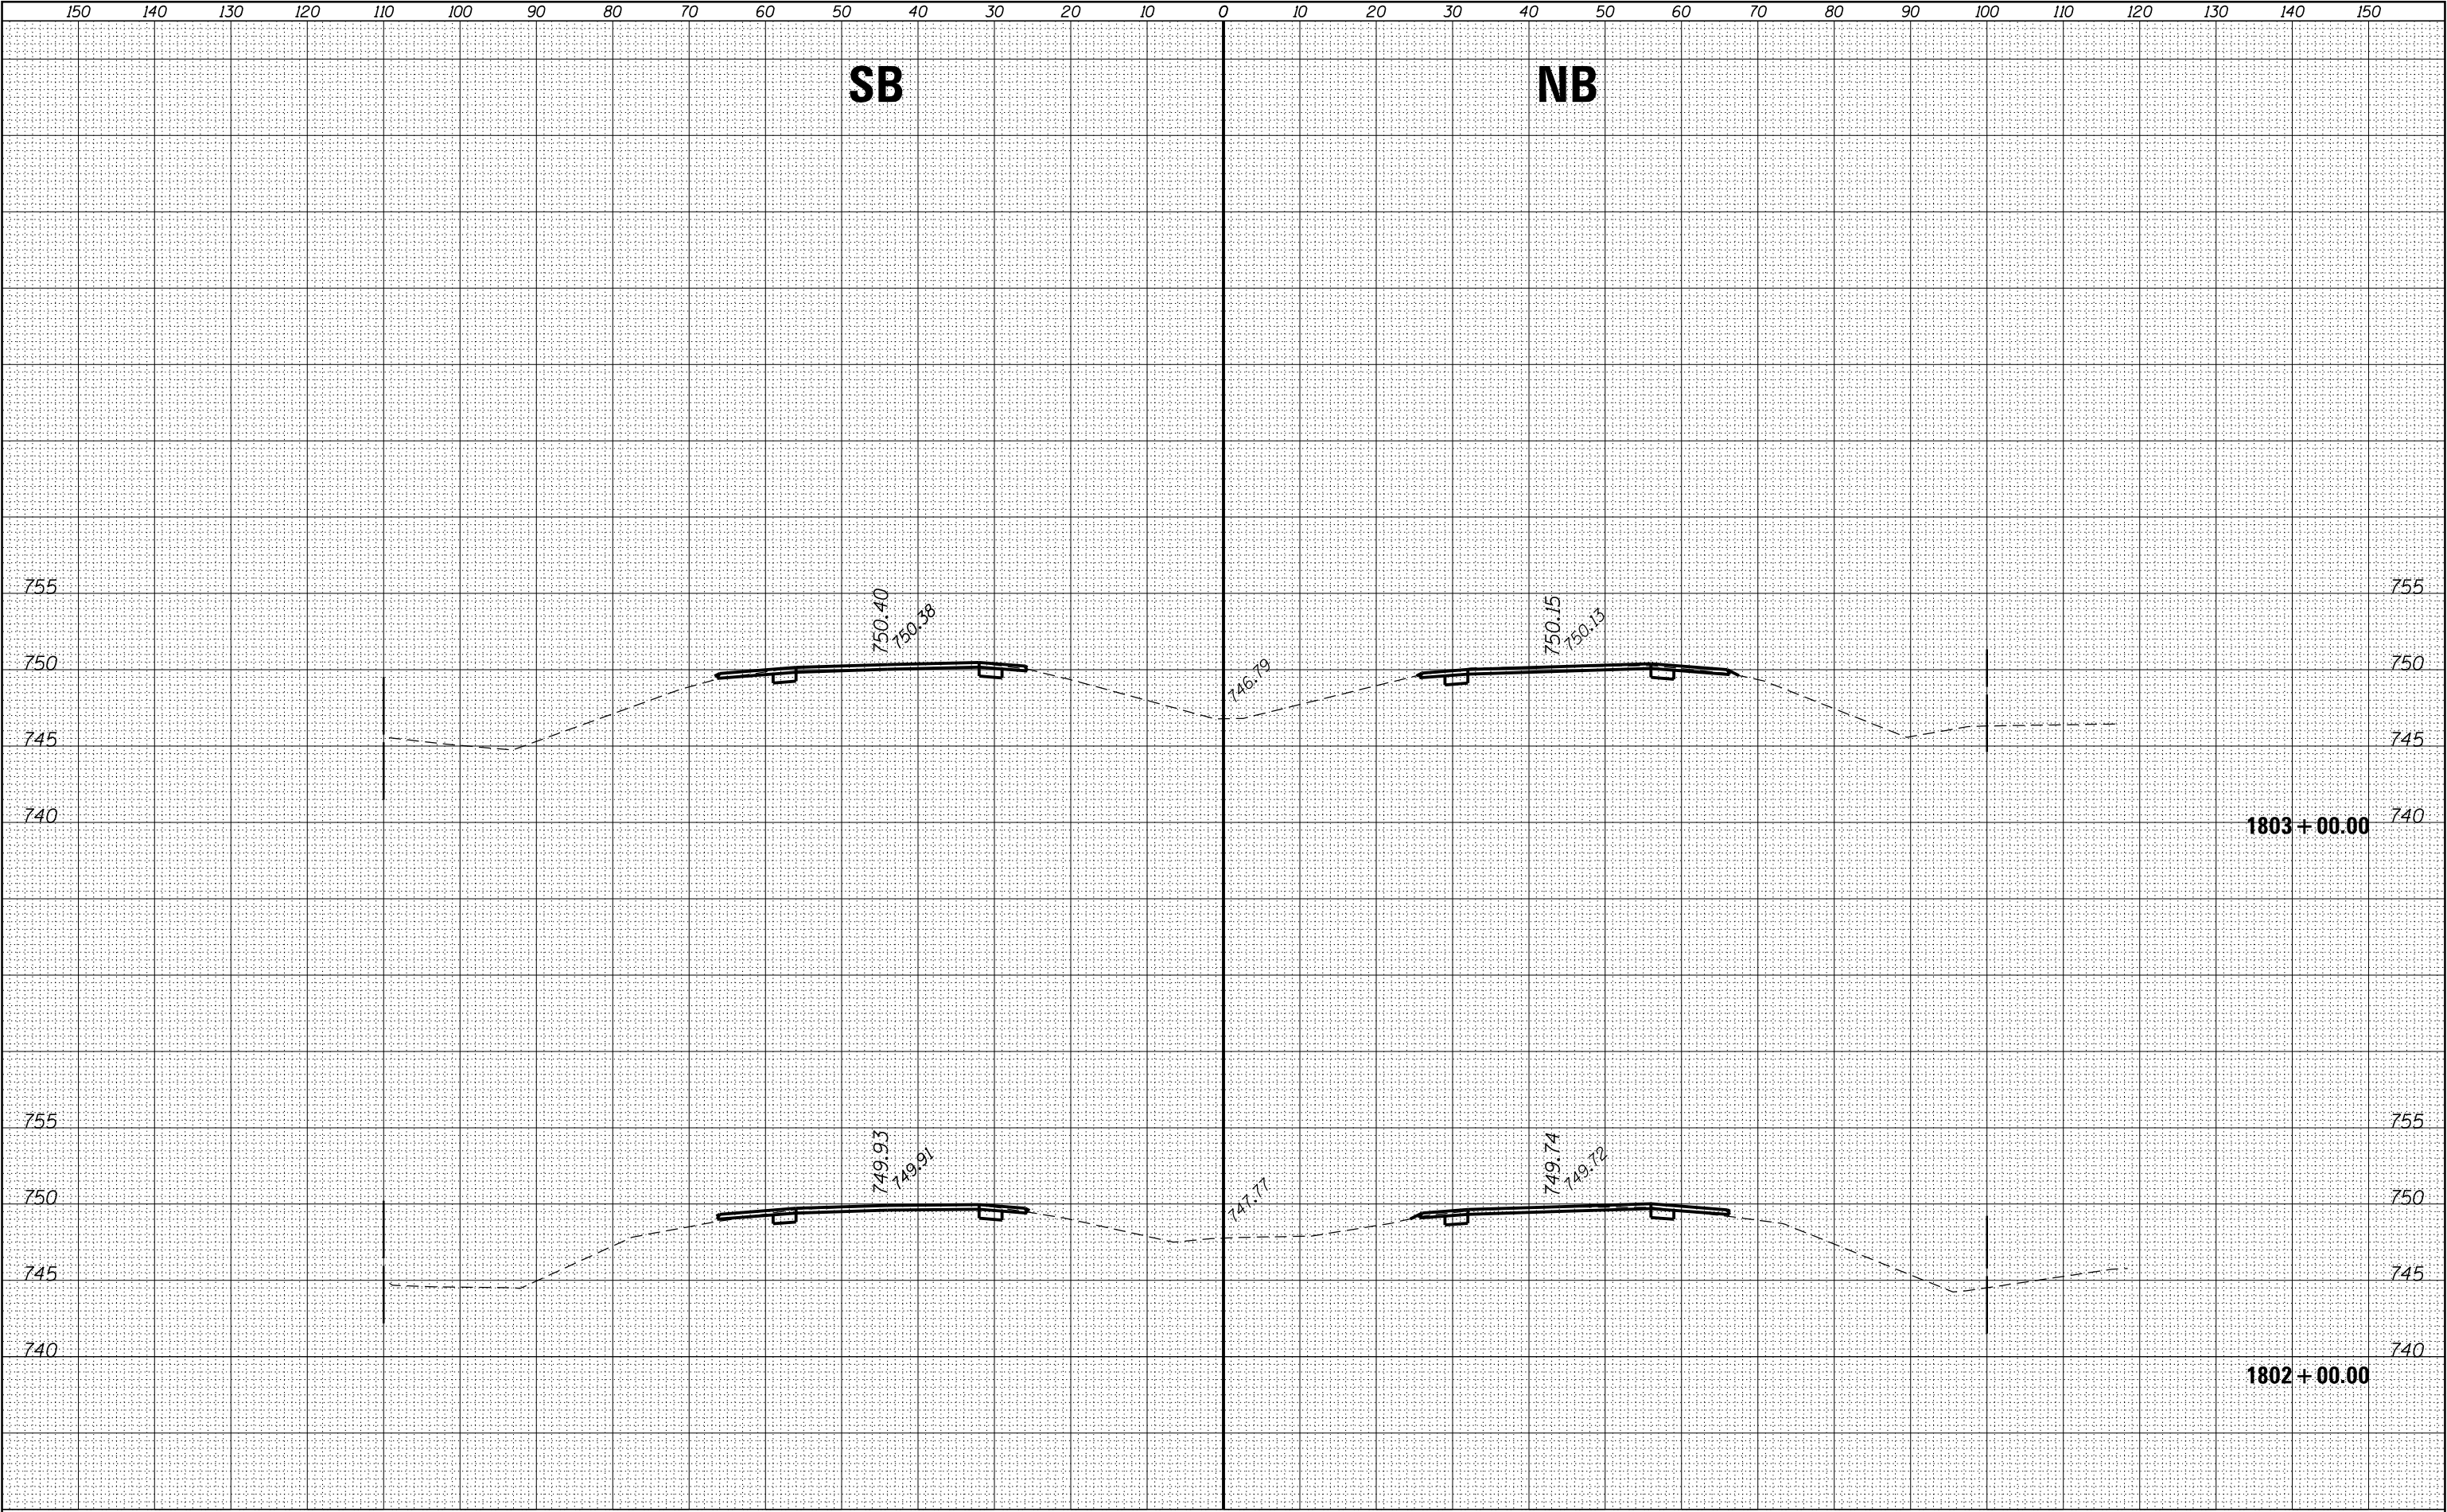

FILE NAME = p:\11084EBIDINTEG\Illinois.gov\PWIDOT\Documents\IDOT Offices\District 3\Projects\D366A26\CD\DRAWINGS\1802+00.00\1802+00.00 SOUTH Default	USER NAME = corcoranlm	DESIGNED -	REVISED -	STATE OF ILLINOIS DEPARTMENT OF TRANSPORTATION	CROSS SECTIONS – SOUTH SECTION				F.A.I. RTE.	SECTION	COUNTY	TOTAL SHEETS	SHEET NO.	
	IDOT Offices\District 3\Projects\D366A26\CD\DRAWINGS\1802+00.00\1802+00.00 SOUTH	DRAWN	REVISED							57	(10,27-38A,27-1)RS-2	FORD	233	141
	PLOT SCALE = 20.0000' / in.	CHECKED -	REVISED -							CONTRACT NO. 66A26				
	PLOT DATE = 8/3/2016	DATE	REVISED -							SCALE:	SHEET	OF	SHEETS	STA. 1802+00.00 TO STA.1803+00.00

FINAL	SURVEYED	BY	DATE
SURVEY	PLOTTED		
NOTE BOOK	TEMPLATE		
NO.	AREAS CHECKED		


ORIGINAL	SURVEYED	BY	DATE
SURVEY	PLOTTED		
NOTE BOOK	TEMPLATE		
NO.	AREAS CHECKED		

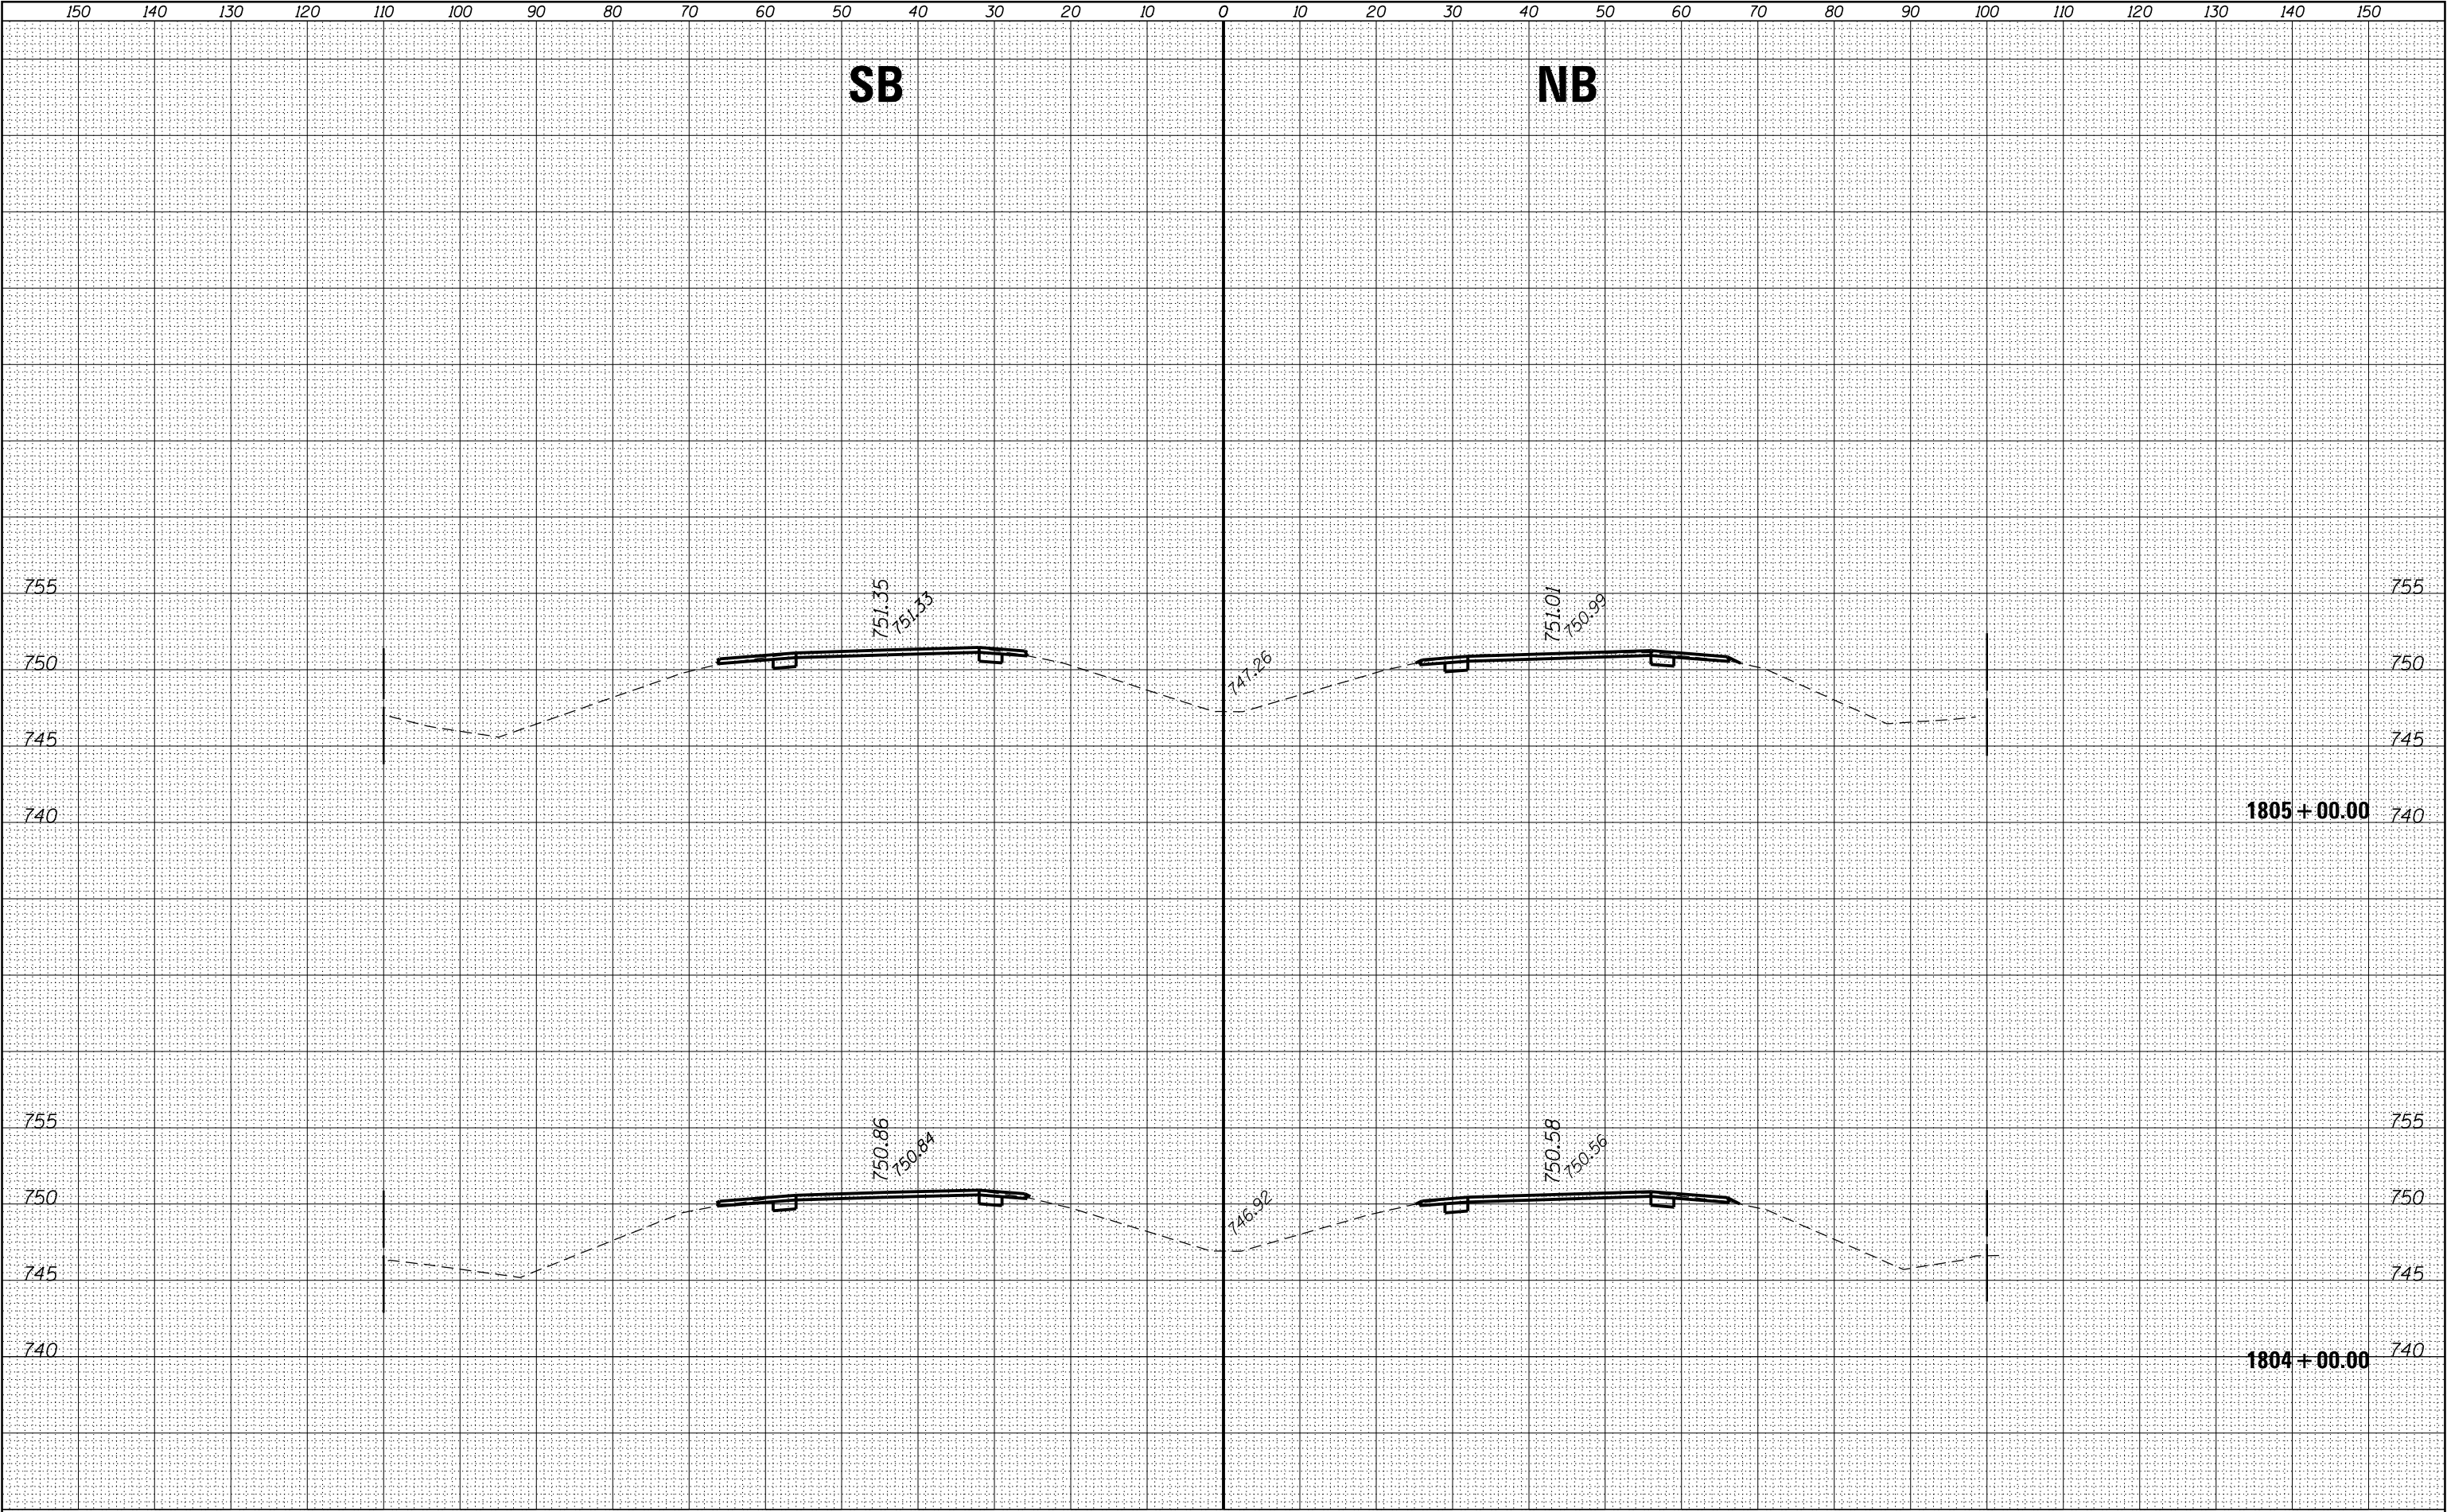

FILE NAME =	USER NAME = corcoranlm	DESIGNED -	REVISED -	STATE OF ILLINOIS DEPARTMENT OF TRANSPORTATION	CROSS SECTIONS – SOUTH SECTION					F.A.I. RTE.	SECTION	COUNTY	TOTAL SHEETS	SHEET NO.
p:\11084EBIDINTEG\Illinois.gov\PWIDOT\Documents\IDOT Offices\District 3\Projects\D366A26\CD\DRAWINGS\1804+00.00 SOUTH	PROJECT =	DRAWN -	REVISED -							57	(10,27-38A,27-1)RS-2	FORD	233	142
Default	PLOT SCALE = 20.0000' / in.	CHECKED -	REVISED -		CONTRACT NO. 66A26									
	PLOT DATE = 8/3/2016	DATE -	REVISED -		SCALE:	SHEET	OF	SHEETS	STA. 1804+00.00 TO STA.1805+00.00	ILLINOIS FED. AID PROJECT				

FINAL SURVEY NO.	SURVEYED PLOTTED NOTE BOOK	BY	DATE


ORIGINAL SURVEY NO.	SURVEYED PLOTTED NOTE BOOK	BY	DATE

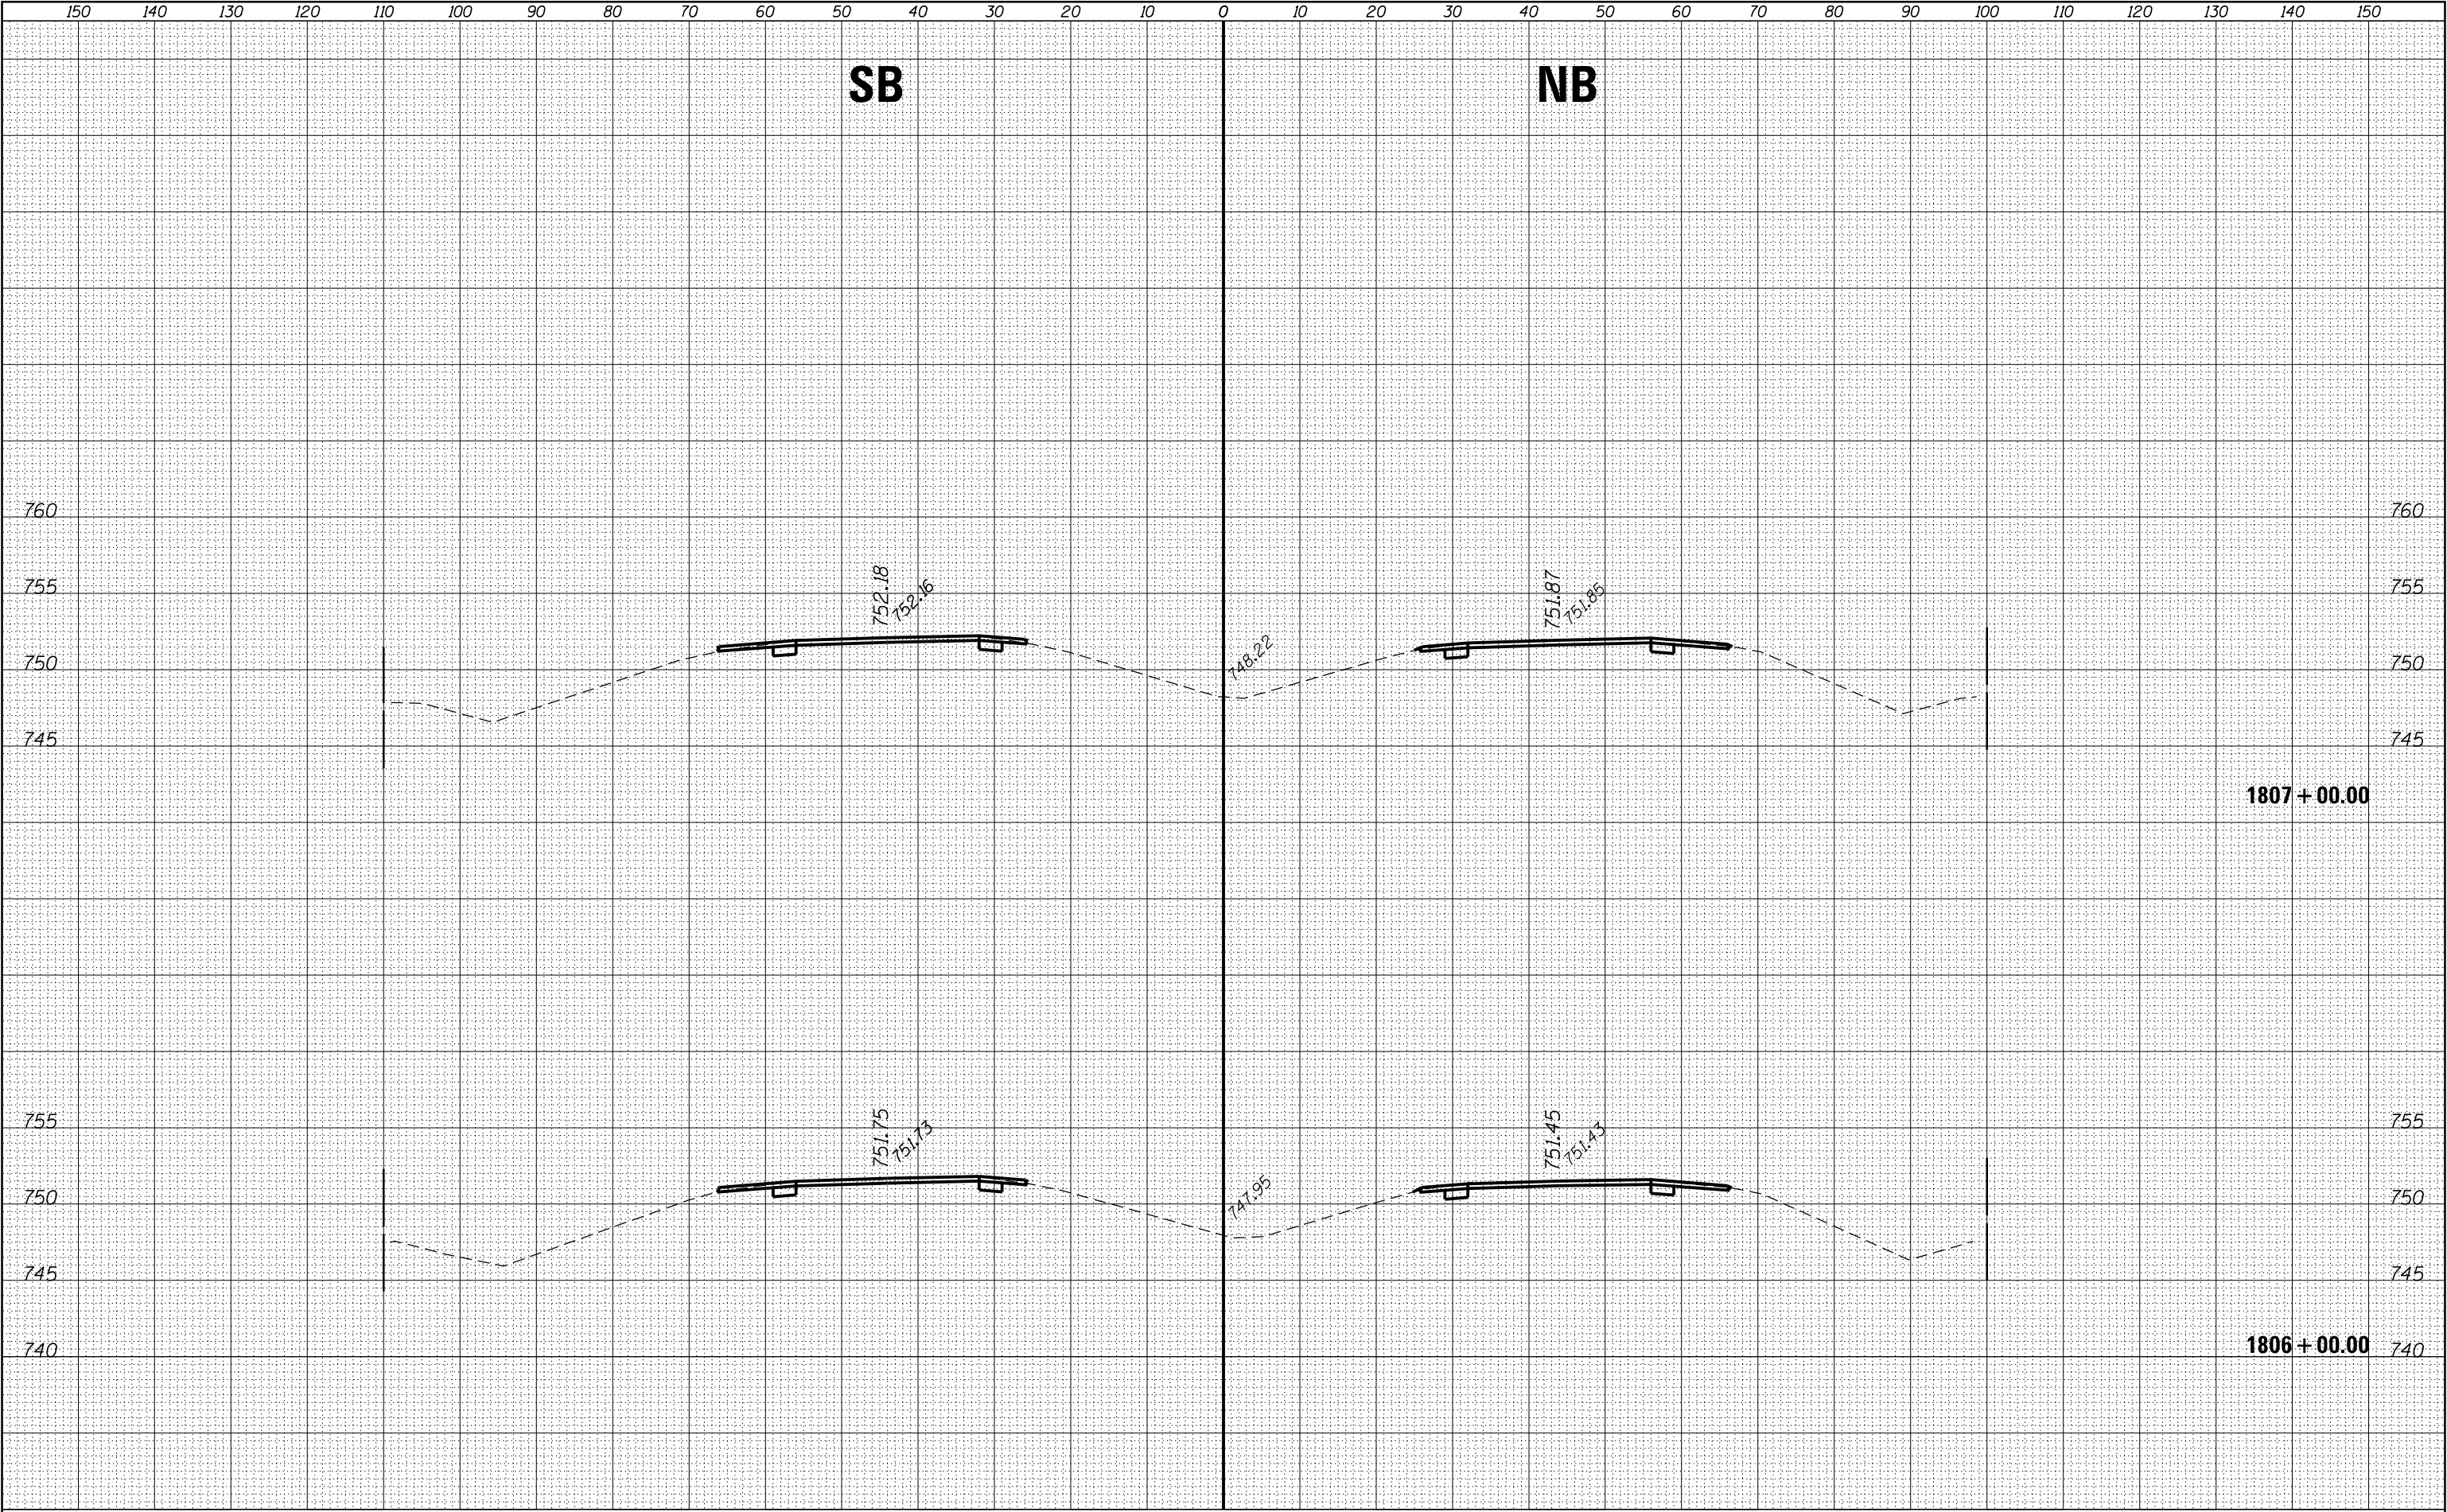

FILE NAME = p:\11084EBIDINTEG\Illinois.gov\PWIDOT\Documents\IDOT Offices\District 3\Projects\D366A26\CD\DRAWINGS\1806A26-shr-ssht SOUTH Default	USER NAME = corcoranlm	DESIGNED -	REVISED -	STATE OF ILLINOIS DEPARTMENT OF TRANSPORTATION	CROSS SECTIONS – SOUTH SECTION				F.A.I. RTE.	SECTION	COUNTY	TOTAL SHEETS	SHEET NO.
	IDOT Offices\District 3\Projects\D366A26\CD\DRAWINGS\1806A26-shr-ssht SOUTH	DRAWN	REVISED -						57	(10.27-38A,27-1)RS-2	FORD	233	143
	PLOT SCALE = 20.0000' / in.	CHECKED -	REVISED -						CONTRACT NO. 66A26				
	PLOT DATE = 8/3/2016	DATE	REVISED -						ILLINOIS FED. AID PROJECT				
				SCALE:	SHEET	OF	SHEETS	STA. 1806+00.00	TO STA.1807+00.00				


FINAL SURVEY	NO.	SURVEYED	BY	DATE					
					NOTE BOOK	PLOTTED	TEMPLATE	AREAS	CHECKED

ORIGINAL SURVEY	NO.	SURVEYED	BY	DATE					
					NOTE BOOK	PLOTTED	TEMPLATE	AREAS	CHECKED

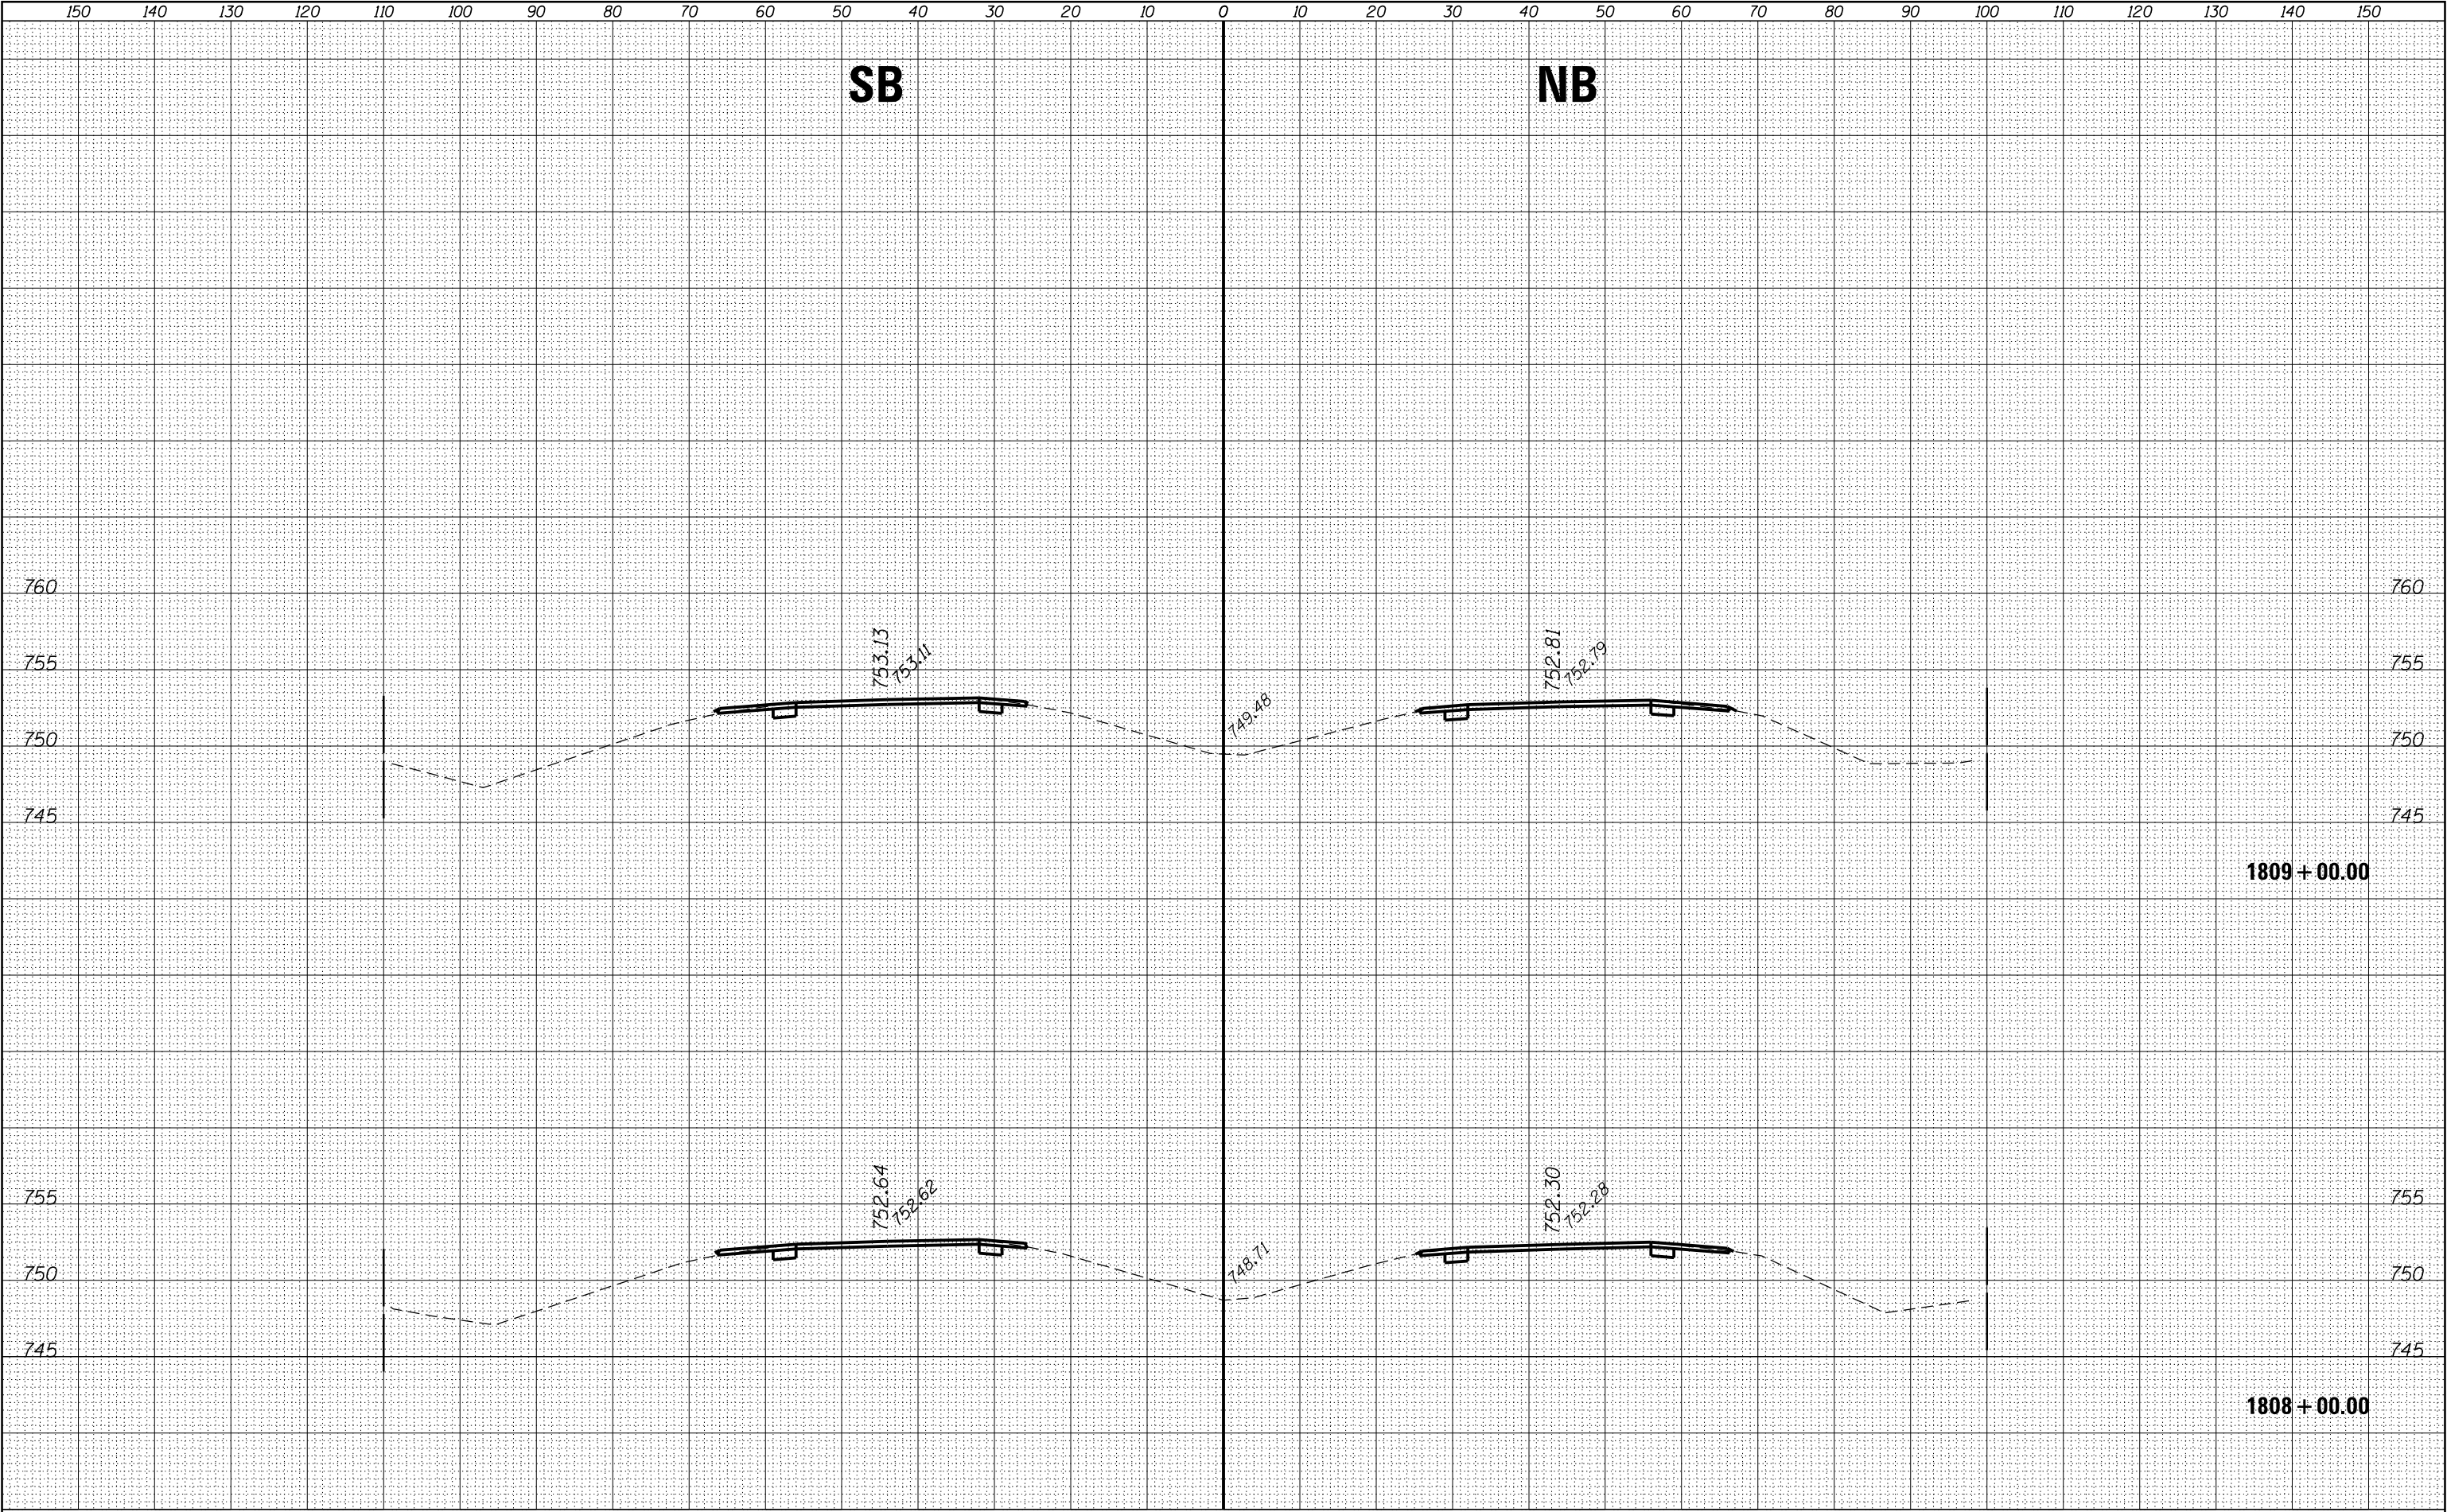


FINAL SURVEY NO.	SURVEYED PLOTTED NOTE BOOK	BY	DATE

ORIGINAL SURVEY NO.	SURVEYED PLOTTED NOTE BOOK	BY	DATE

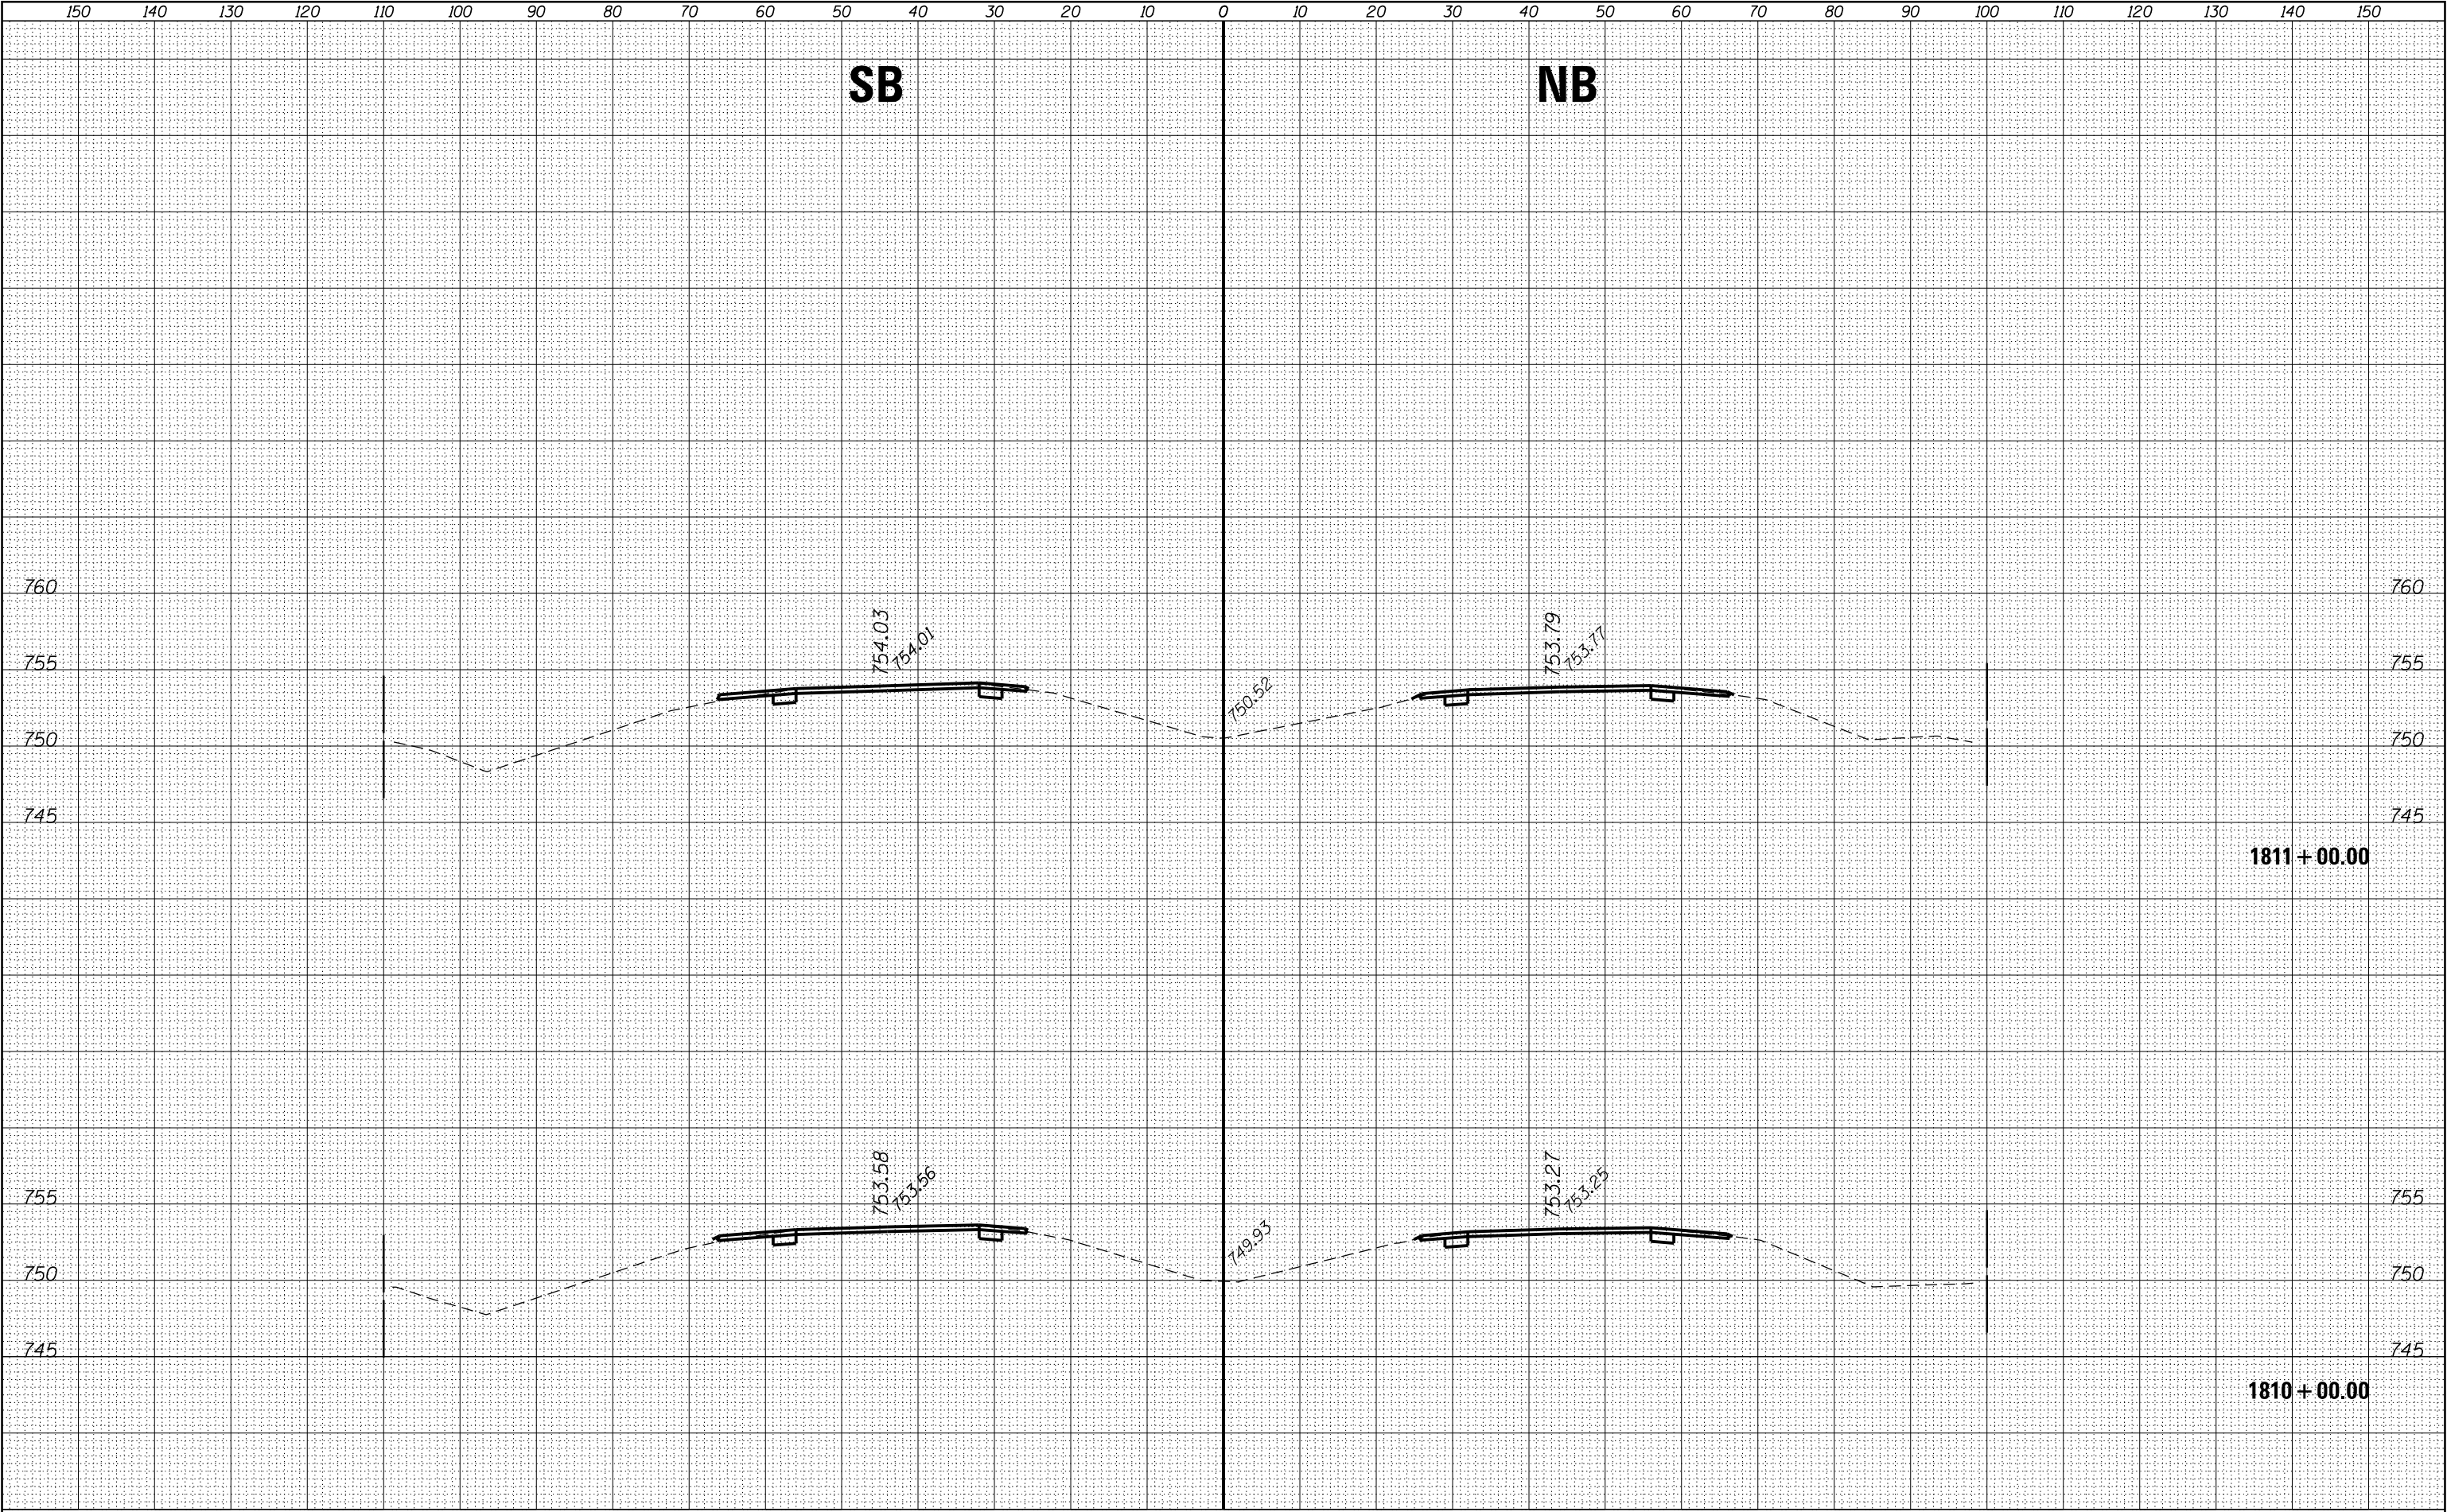


ORIGINAL SURVEY	SURVEYED _____	BY _____	DATE _____
	PLOTTED _____		
	TEMPLATE _____		
	AREAS _____		
	AREAS CHECKED _____		
NOTE BOOK			
No. _____			

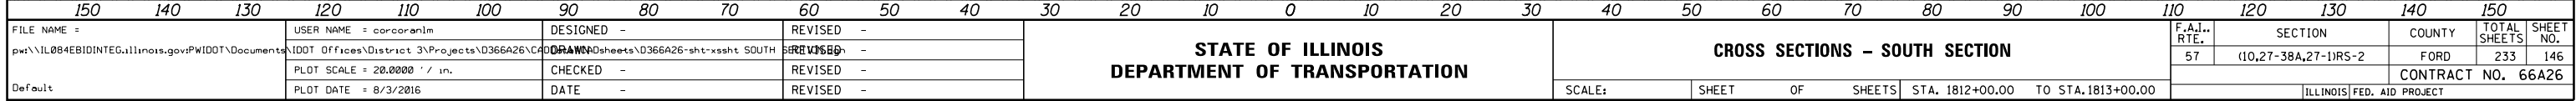


FINAL SURVEY NOTE BOOK NO.	SURVEYED PLOTTED TEMPLATE AREAS CHECKED	BY	DATE

ORIGINAL SURVEY NOTE BOOK NO.	SURVEYED PLOTTED TEMPLATE AREAS CHECKED	BY	DATE

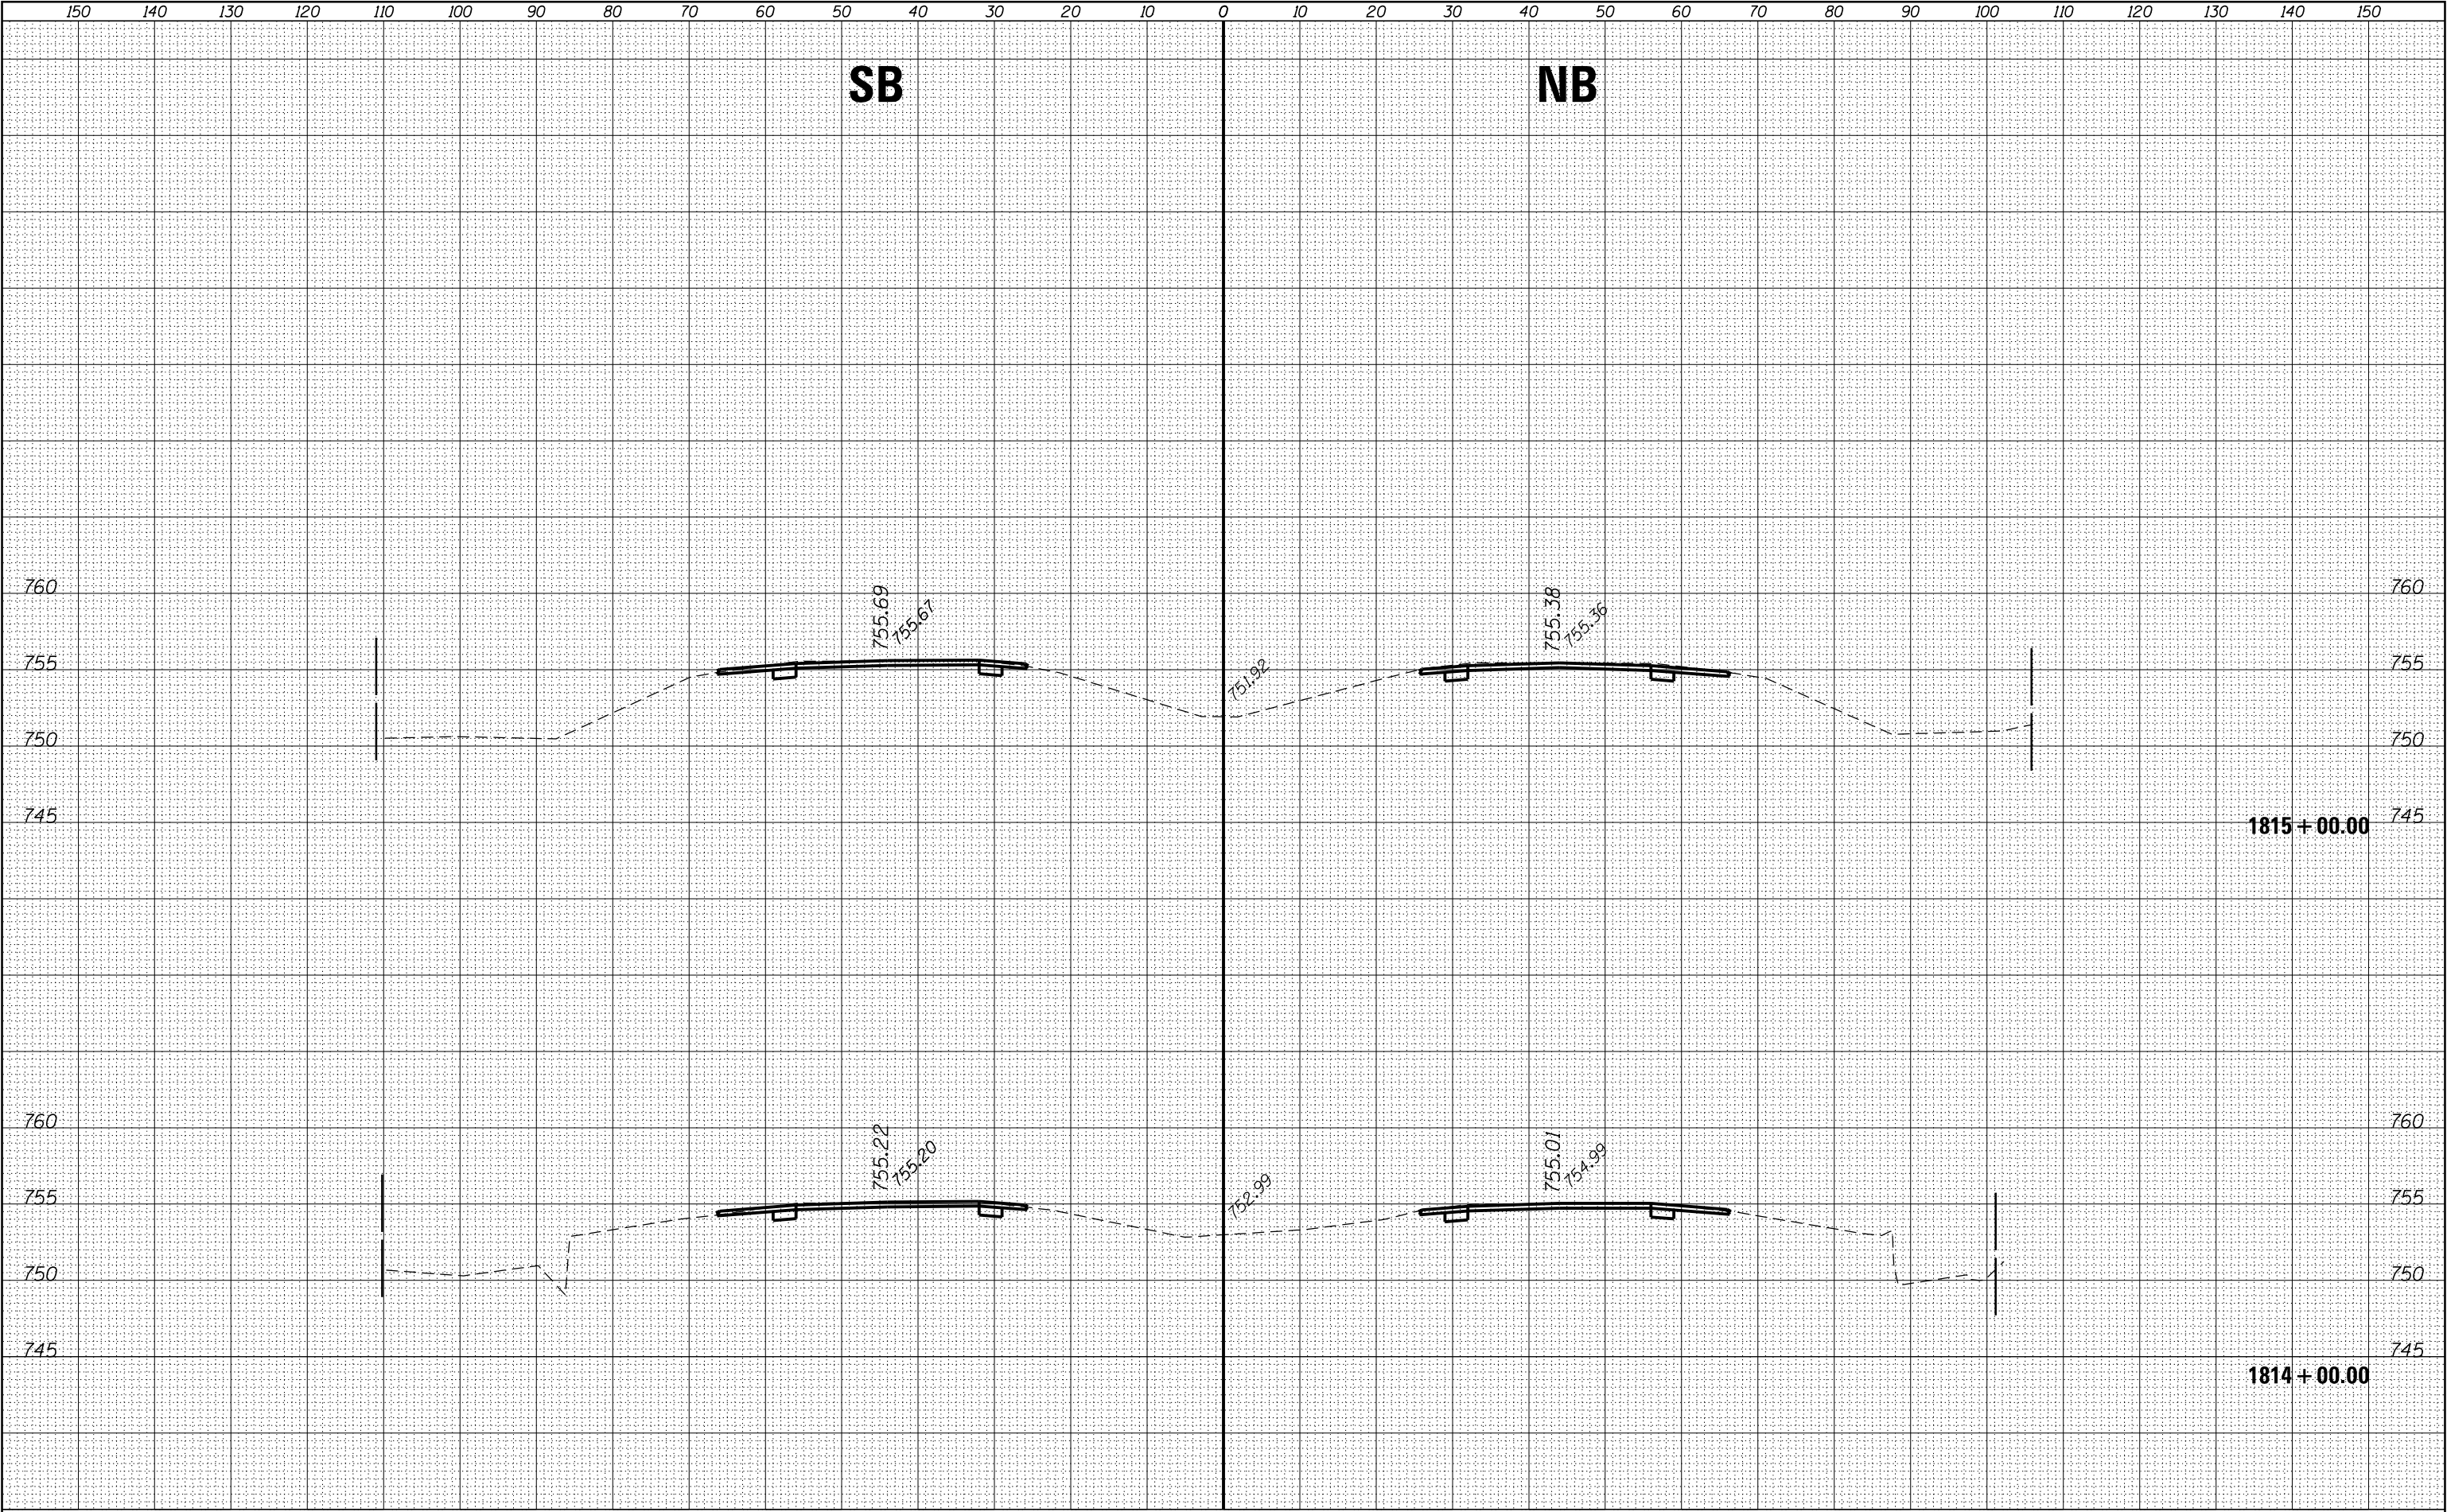

FINAL	SURVEYED	BY	DATE
SURVEY	PLOTTED		
NOTE BOOK	TEMPLATE		
NO.	AREAS CHECKED		


ORIGINAL	SURVEYED	BY	DATE
SURVEY	PLOTTED		
NOTE BOOK	TEMPLATE		
NO.	AREAS CHECKED		

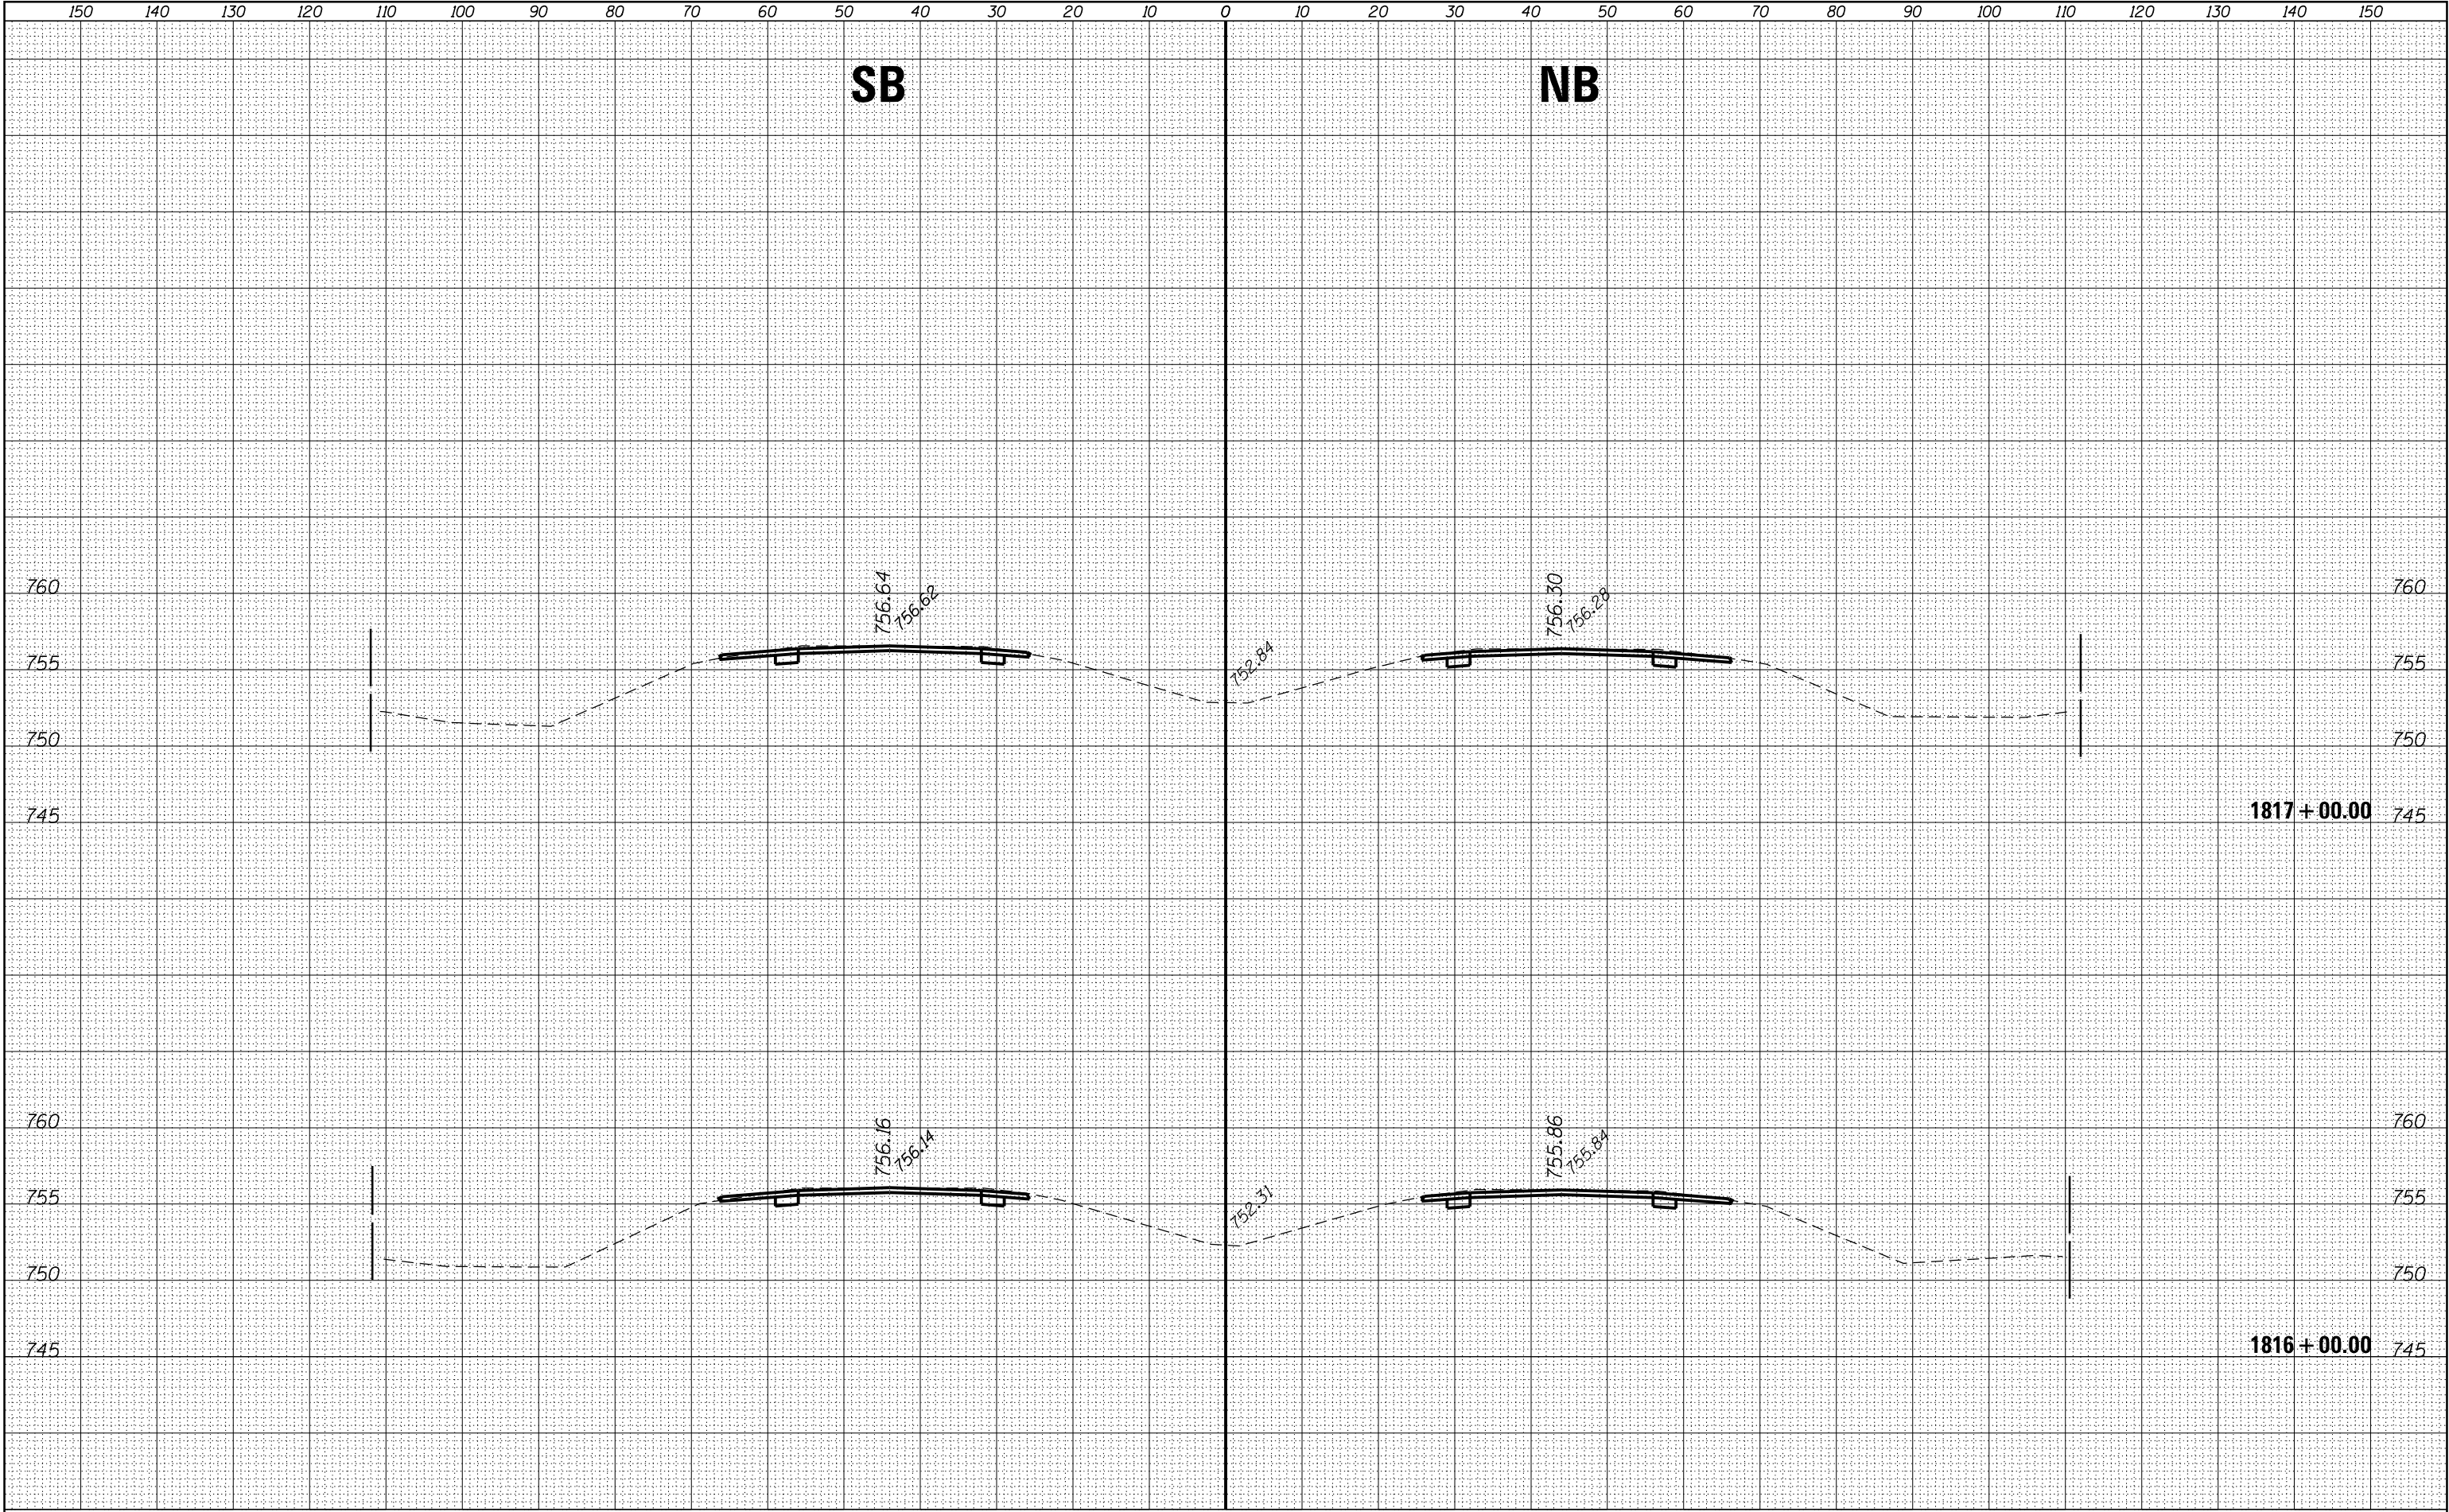

FILE NAME =	USER NAME = corcoranlm	DESIGNED -	REVISED -	STATE OF ILLINOIS DEPARTMENT OF TRANSPORTATION				CROSS SECTIONS - SOUTH SECTION				F.A.I. RTE.	SECTION	COUNTY	TOTAL SHEETS	SHEET NO.
p:\11084EBIDINTEG\Illinois.gov\PWIDOT\Documents\IDOT Offices\District 3\Projects\D366A26\CD\DRAWINGS\1816+00.00\1816+00.00 SOUTH		DRAWN	REVISED									57	(10.27-38A,27-1)RS-2	FORD	233	148
Default	PLOT SCALE = 20.0000' / in.	CHECKED -	REVISED -									CONTRACT NO. 66A26				
	PLOT DATE = 8/3/2016	DATE -	REVISED -									ILLINOIS FED. AID PROJECT				
								SCALE:	SHEET	OF	SHEETS	STA. 1816+00.00 TO STA. 1817+00.00				

FINAL SURVEY	SURVEYED	BY	DATE
NOTE BOOK	PLOTTED		
NO.	TEMPLATE		
	AREAS		
	CHECKED		


ORIGINAL SURVEY	SURVEYED	BY	DATE
NOTE BOOK	PLOTTED		
NO.	TEMPLATE		
	AREAS		
	CHECKED		

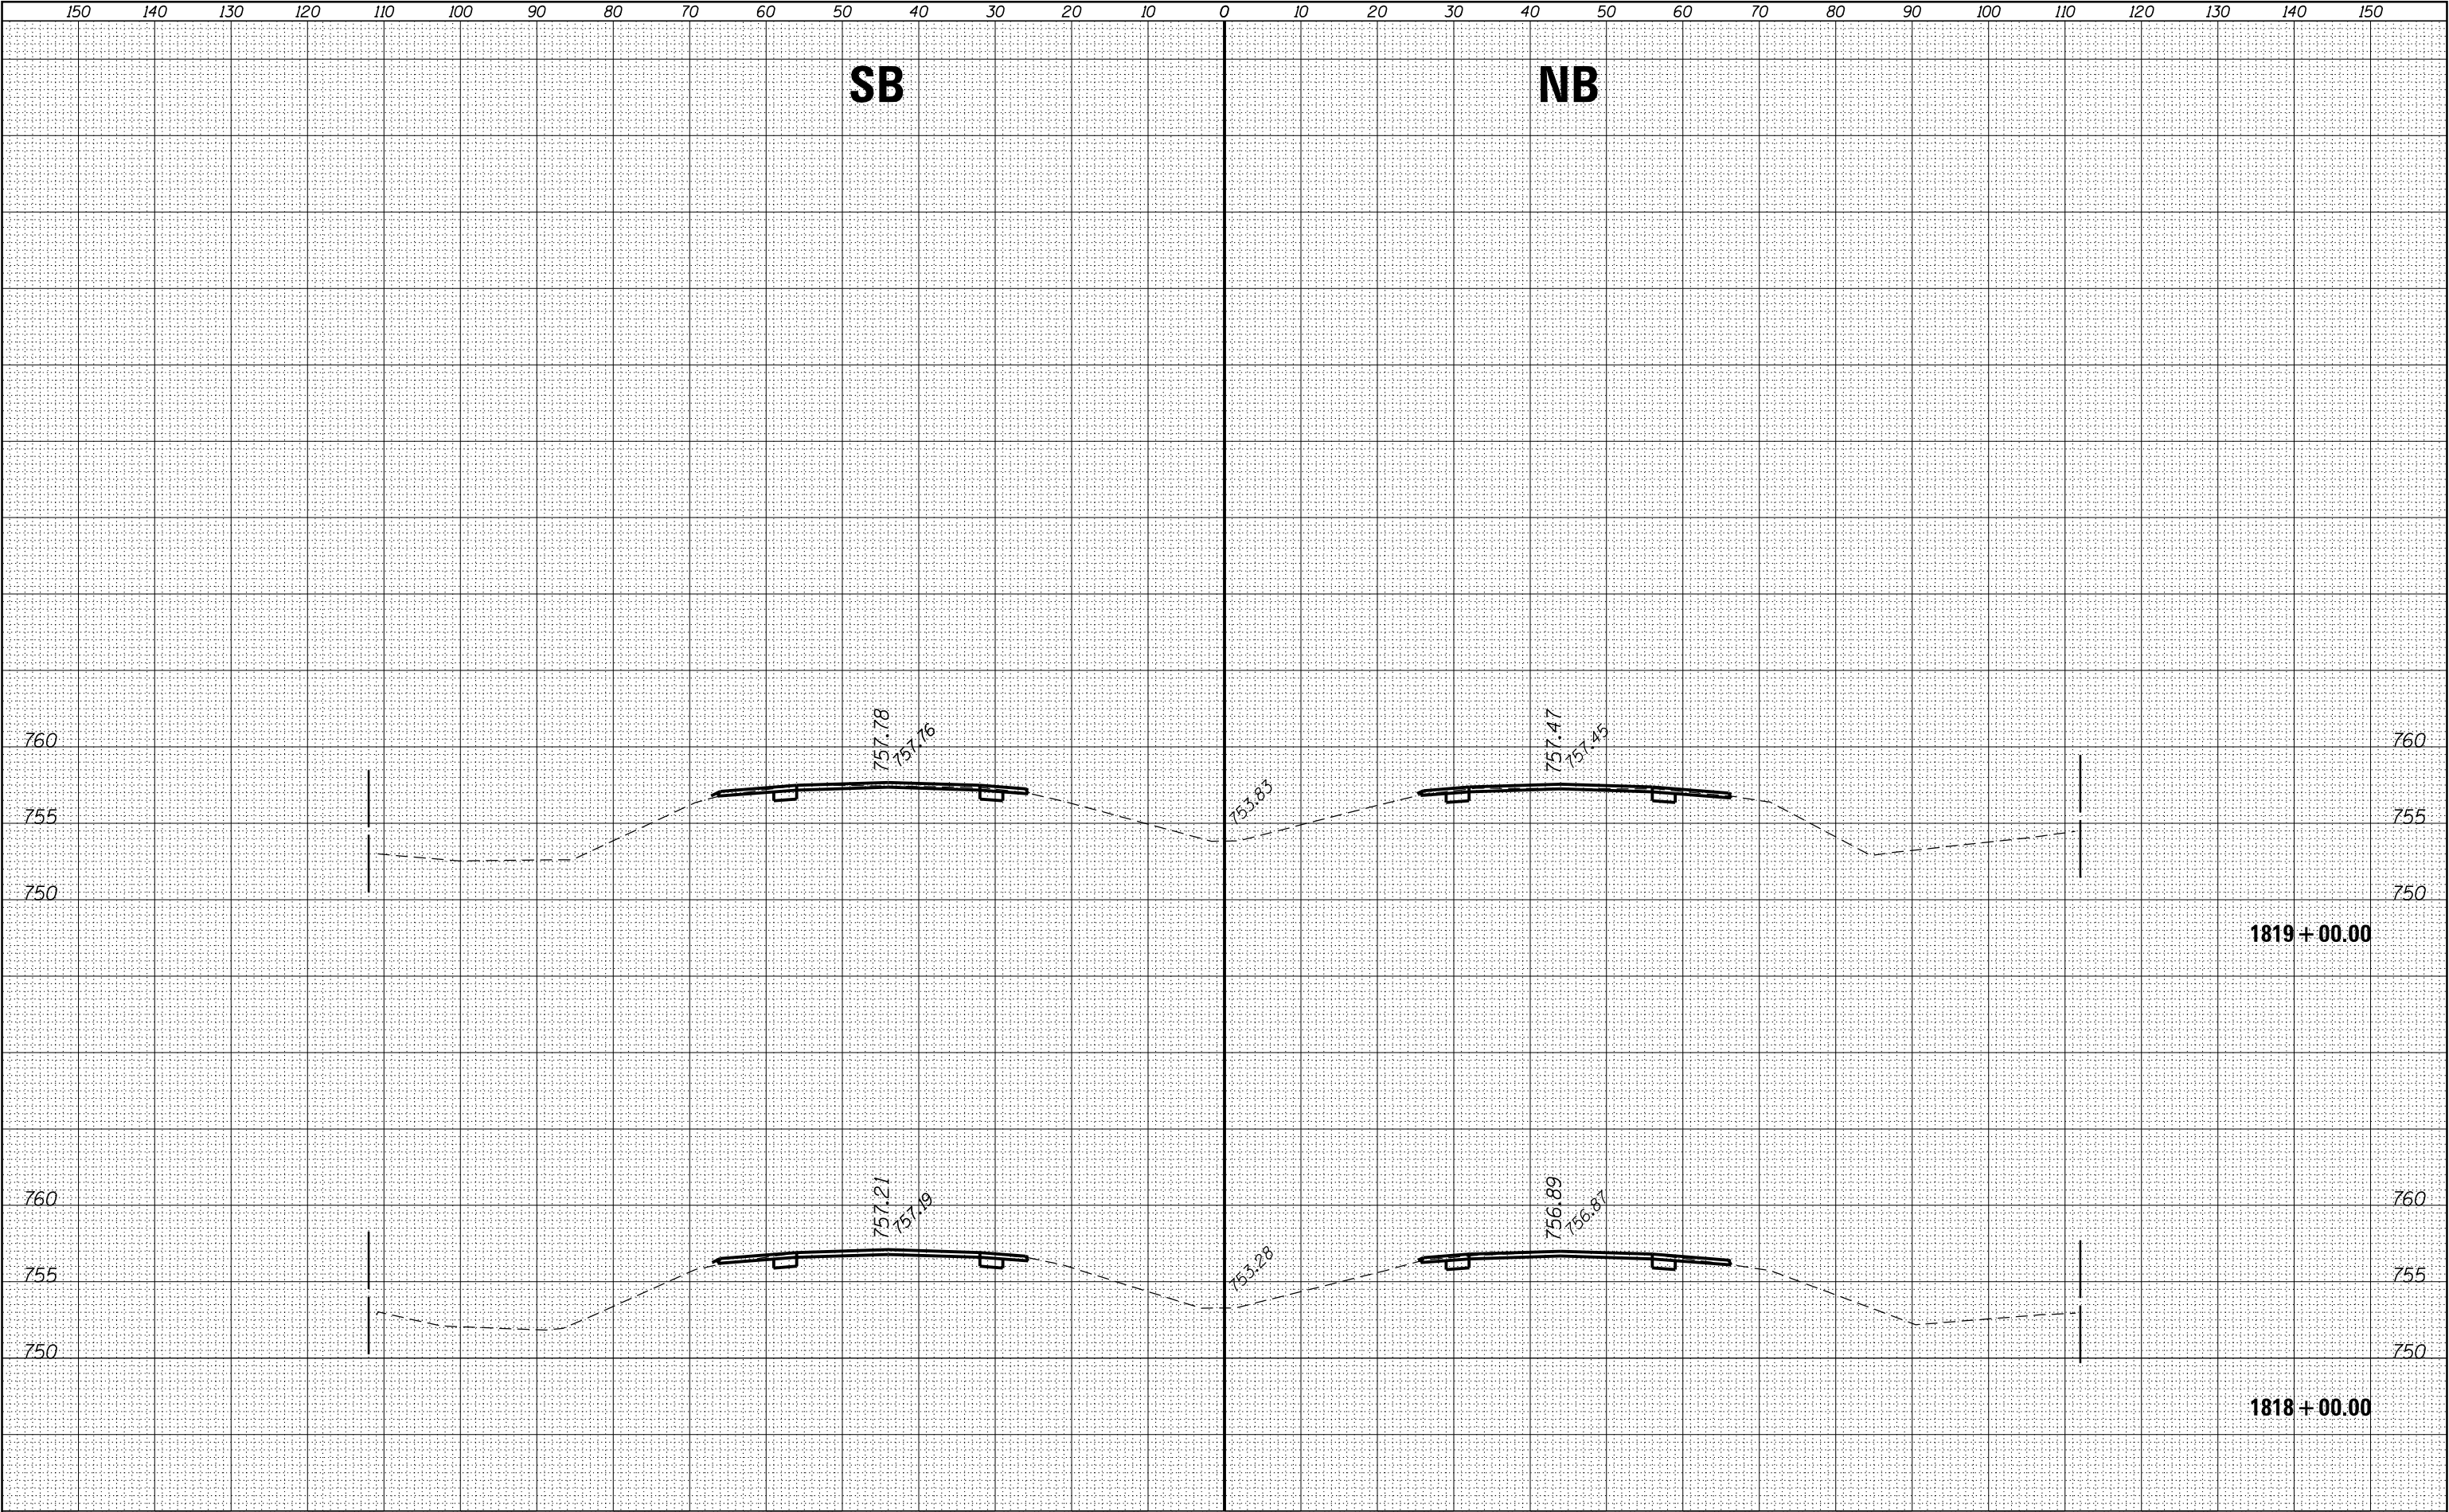

FILE NAME =	USER NAME = corcoranlm	DESIGNED -	REVISED -	STATE OF ILLINOIS DEPARTMENT OF TRANSPORTATION	CROSS SECTIONS – SOUTH SECTION				F.A.I. RTE.	SECTION	COUNTY	TOTAL SHEETS	SHEET NO.
p:\IL084EBIDINTEG\Illinois.gov\PWIDOT\Documents\IDOT Offices\District 3\Projects\D366A26\CAD\DRAWINGS\Drawings\1818+00.00\1818+00.00 SOUTH	DESIGNED -	REVISED -	REVISED -						57	(10,27-38A,27-1)RS-2	FORD	233	149
Default	PLOT SCALE = 20.0000' / in.	CHECKED -	REVISED -						CONTRACT NO. 66A26				
	PLOT DATE = 8/3/2016	DATE -	REVISED -						ILLINOIS FED. AID PROJECT				
									SCALE:	SHEET	OF	SHEETS	STA. 1818+00.00 TO STA. 1819+00.00


FINAL SURVEY	NO.	SURVEYED NOTE BOOK	BY	DATE

ORIGINAL SURVEY	NO.	SURVEYED NOTE BOOK	BY	DATE

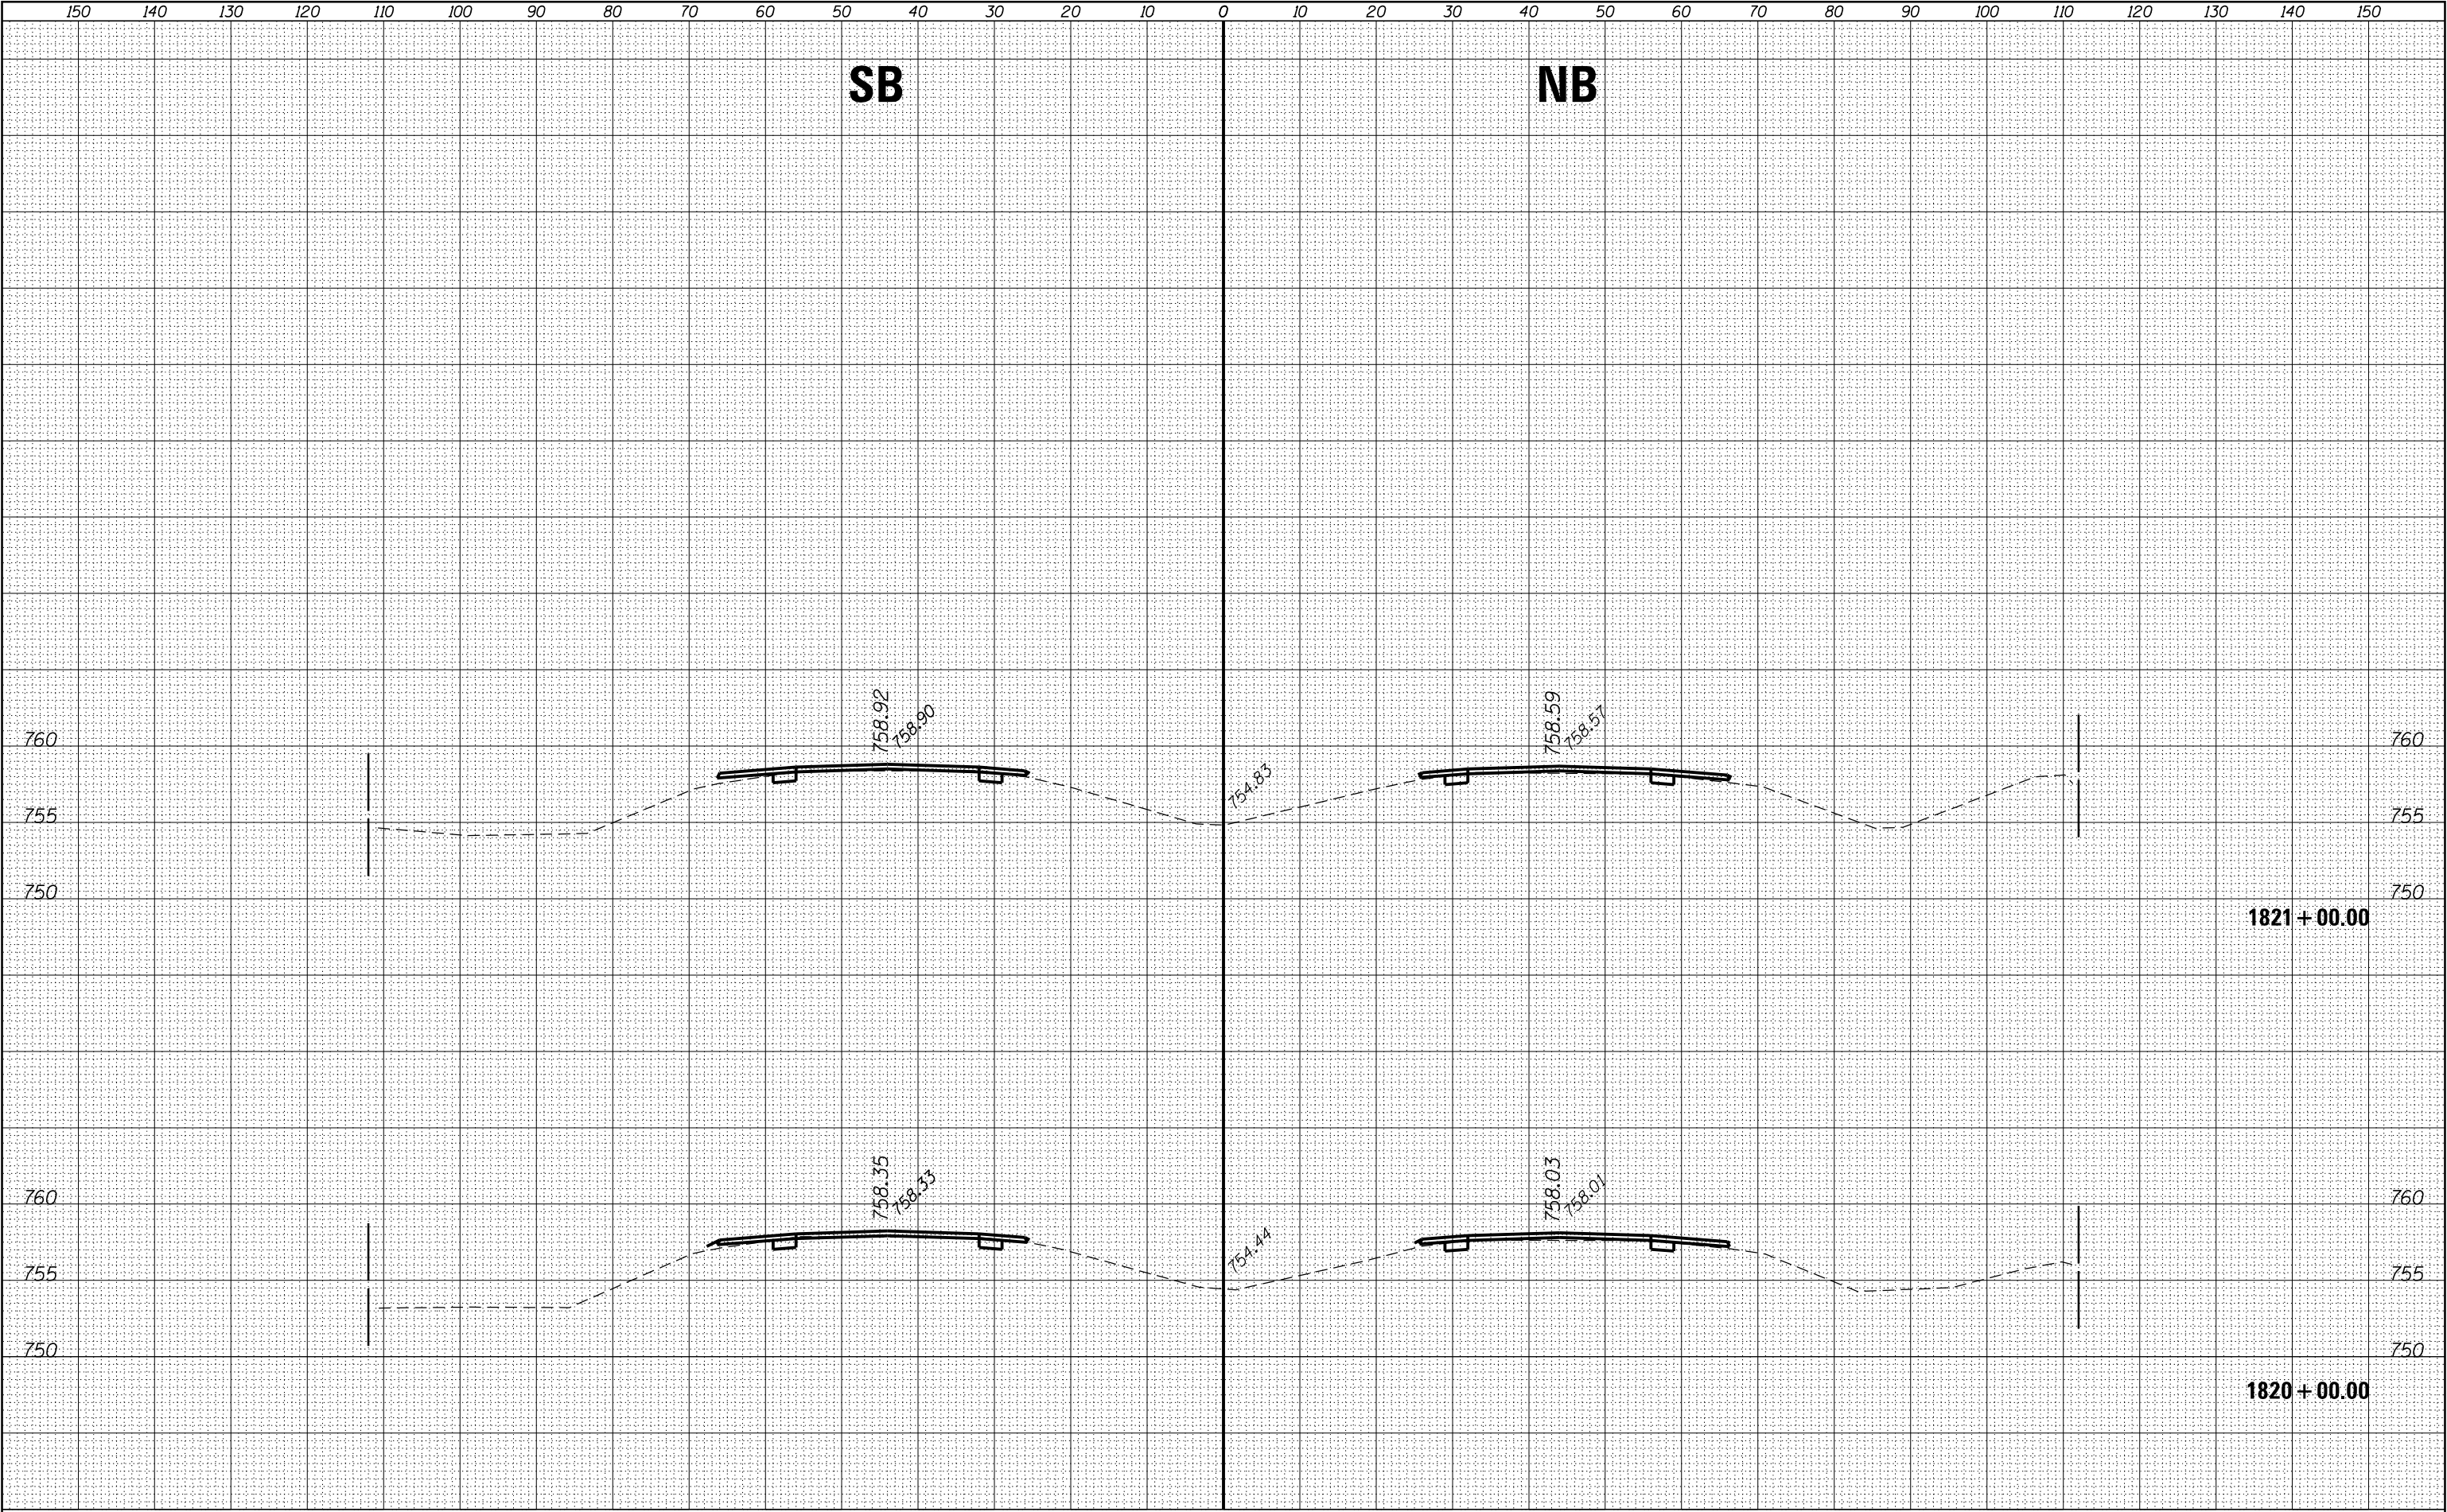

FILE NAME = p:\11084EBIDINTEG\Illinois.gov\PIWIDOT\Documents\DOT Offices\District 3\Projects\D366A26\CAD\DRAWINGS\11084EBIDINTEG\11084EBIDINTEG SOUTH Default	USER NAME = corcoranlm	DESIGNED -	REVISED -	STATE OF ILLINOIS DEPARTMENT OF TRANSPORTATION	CROSS SECTIONS – SOUTH SECTION				F.A.I. RTE.	SECTION	COUNTY	TOTAL SHEETS	SHEET NO.					
	IDOT Offices\District 3\Projects\D366A26\CAD\DRAWINGS\11084EBIDINTEG\11084EBIDINTEG SOUTH	DRAWN -	REVISED -															
	PLOT SCALE = 20.0000' / in.	CHECKED -	REVISED -															
	PLOT DATE = 8/3/2016	DATE -	REVISED -															
				SCALE:		SHEET	OF	SHEETS	STA. 1820+00.00 TO STA. 1821+00.00		ILLINOIS FED. AID PROJECT							
										57	(10,27-38A,27-1)RS-2	FORD	233	150				
										CONTRACT NO. 66A26								

ORIGINAL SURVEY		BY	DATE
NOTE BOOK			
	SURVEYED		
	PLOTTED		
	TEMPLATE		
	AREAS		
NO. _____	AREAS CHECKED		

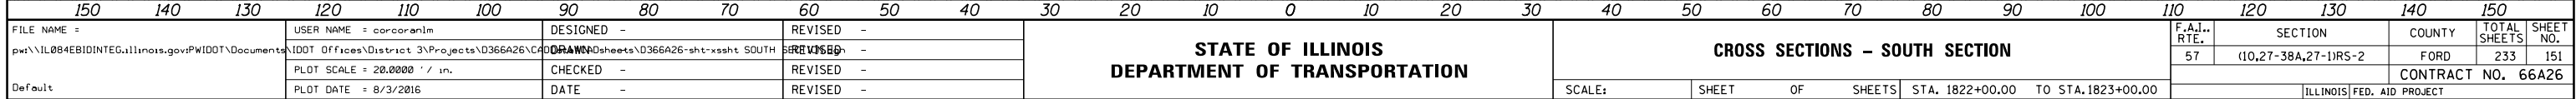

CROSS SECTIONS – SOUTH SECTION


SCALE:	SHEET	OF	SHEETS	STA. 1822+00.00	TO STA. 1823+00.00
--------	-------	----	--------	-----------------	--------------------

	CONTRACT NO. 66A26
--	--------------------

ILLINOIS	FED. AID PROJECT
----------	------------------


DATE	BY	SURVEYED	PLOTTED	AREAS CHECKED
		NO.	NO.	NO.
		NO.	NO.	NO.
		NO.	NO.	NO.

DATE	BY	SURVEYED	PLOTTED	AREAS CHECKED
		NO.	NO.	NO.
		NO.	NO.	NO.
		NO.	NO.	NO.

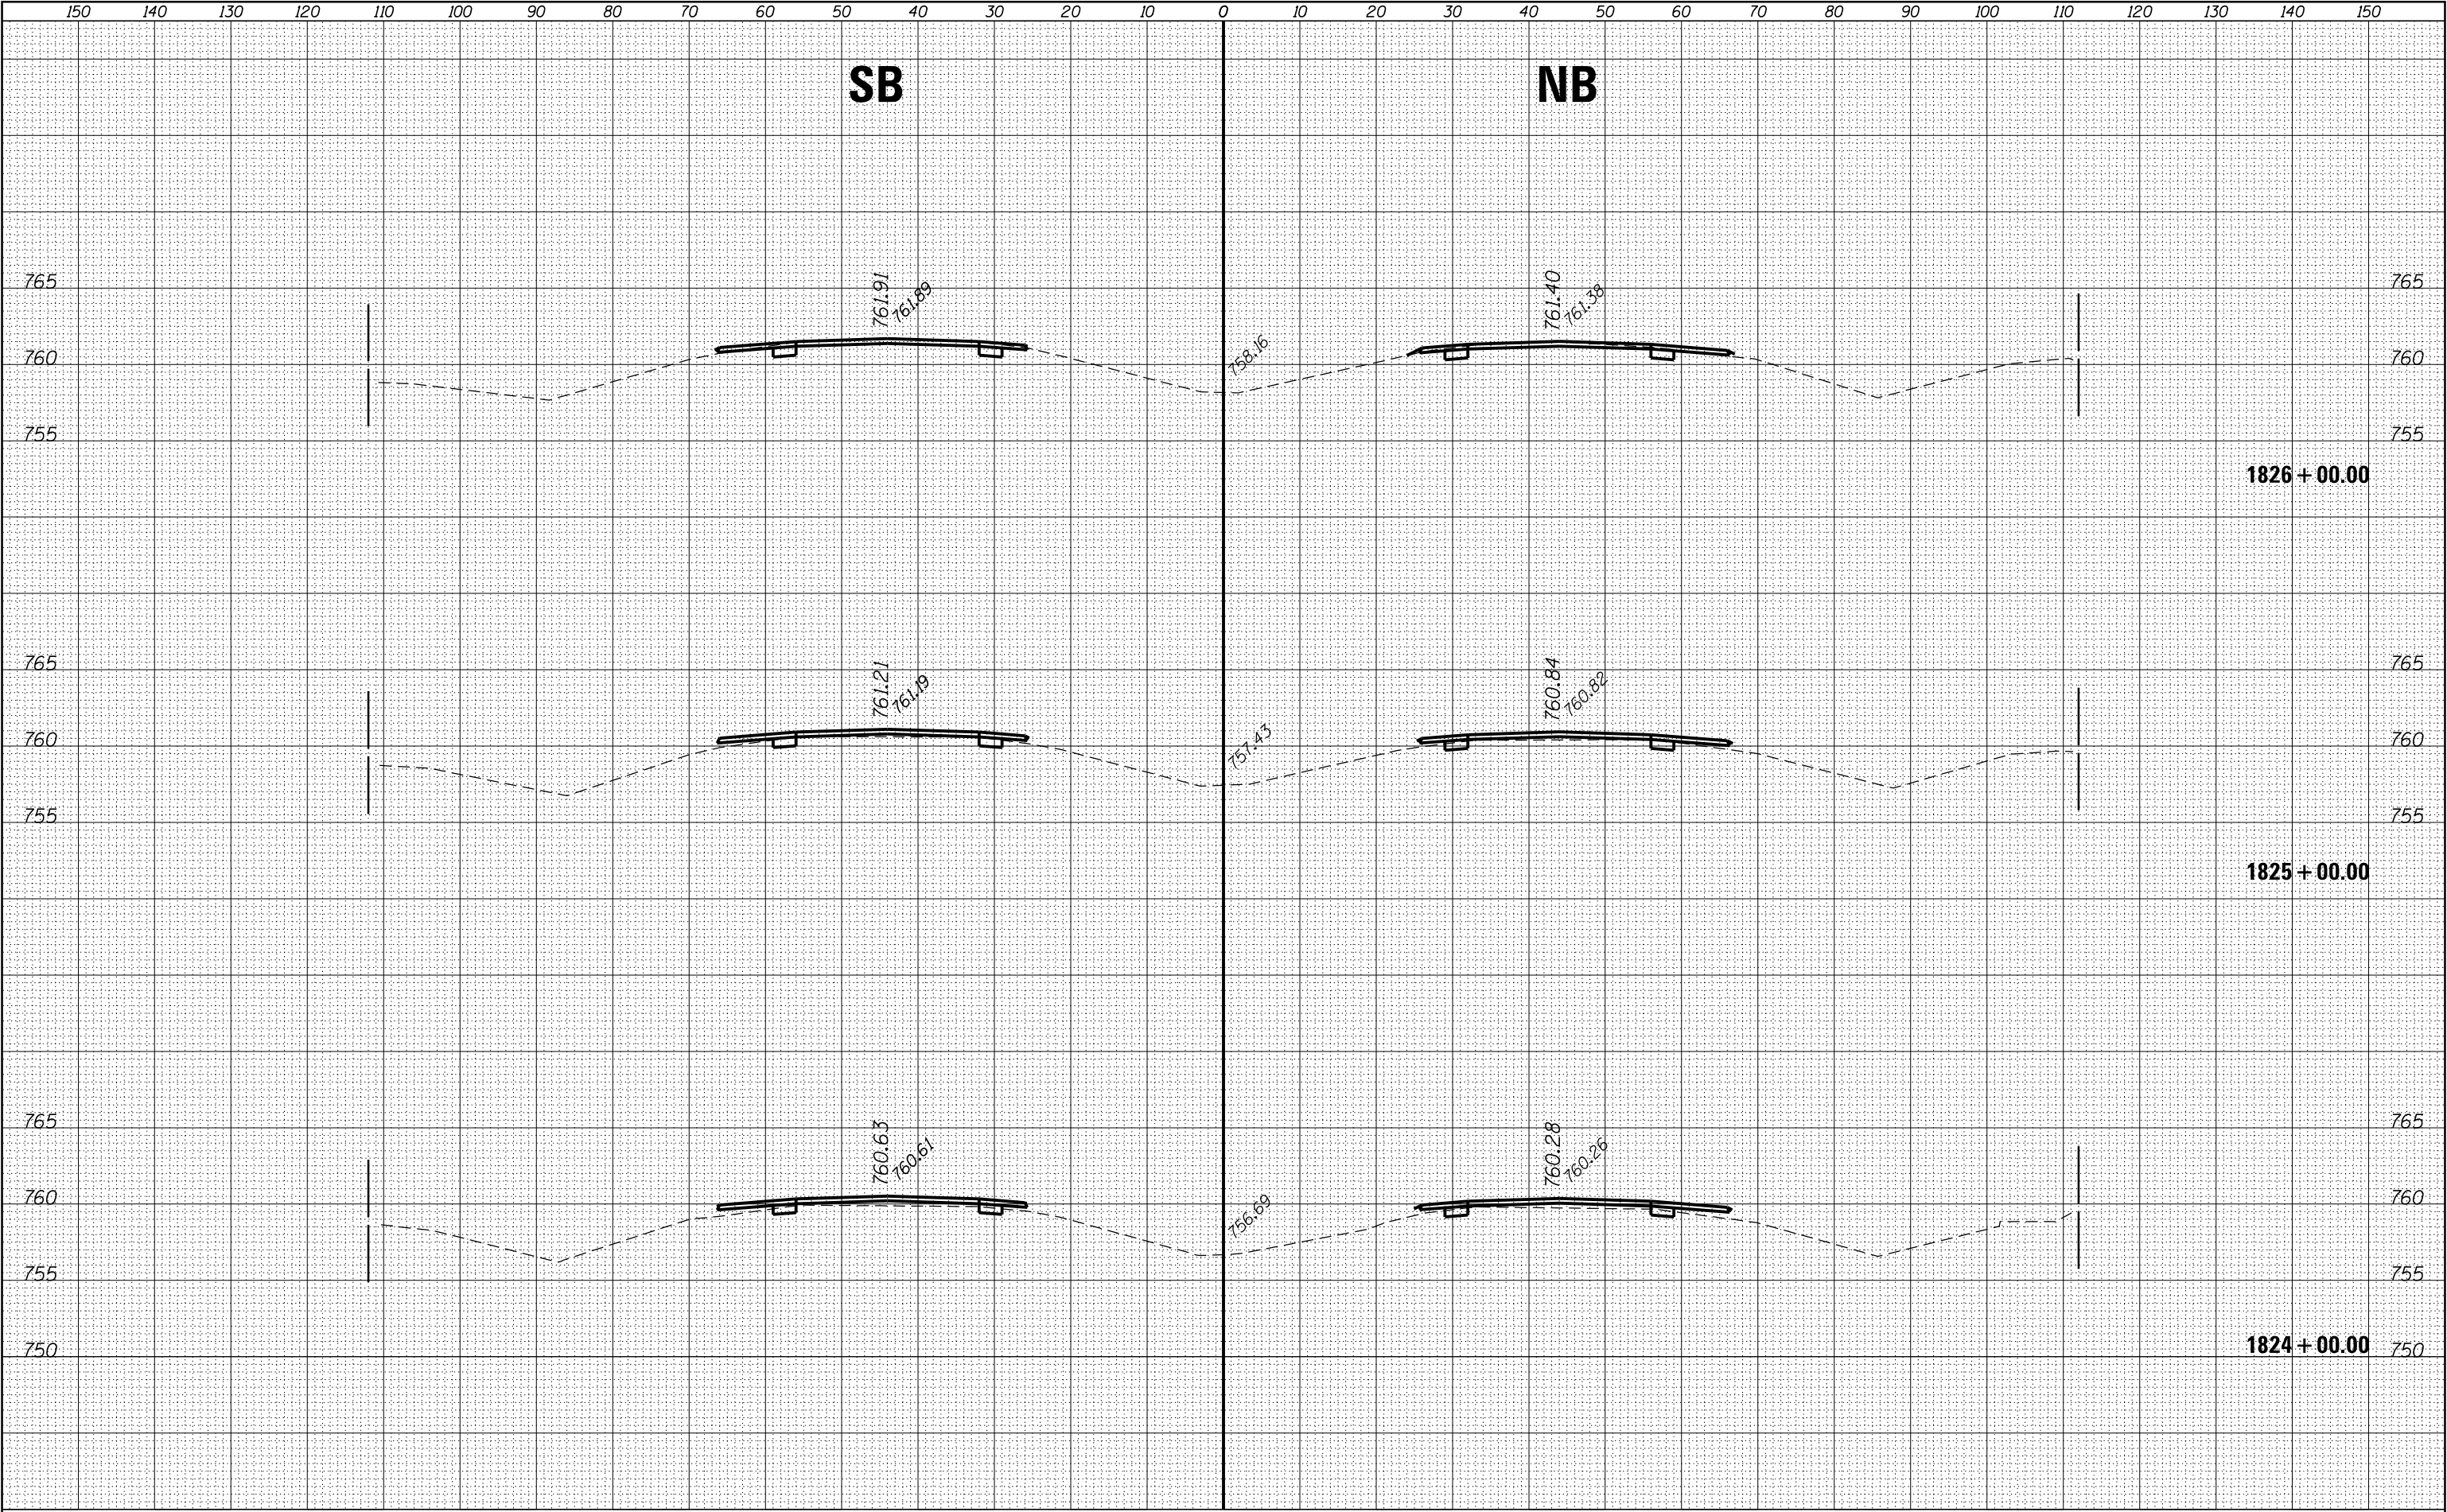


FINAL SURVEY	NO.	SURVEYED NOTE BOOK	BY	DATE

ORIGINAL SURVEY	NO.	SURVEYED NOTE BOOK	BY	DATE

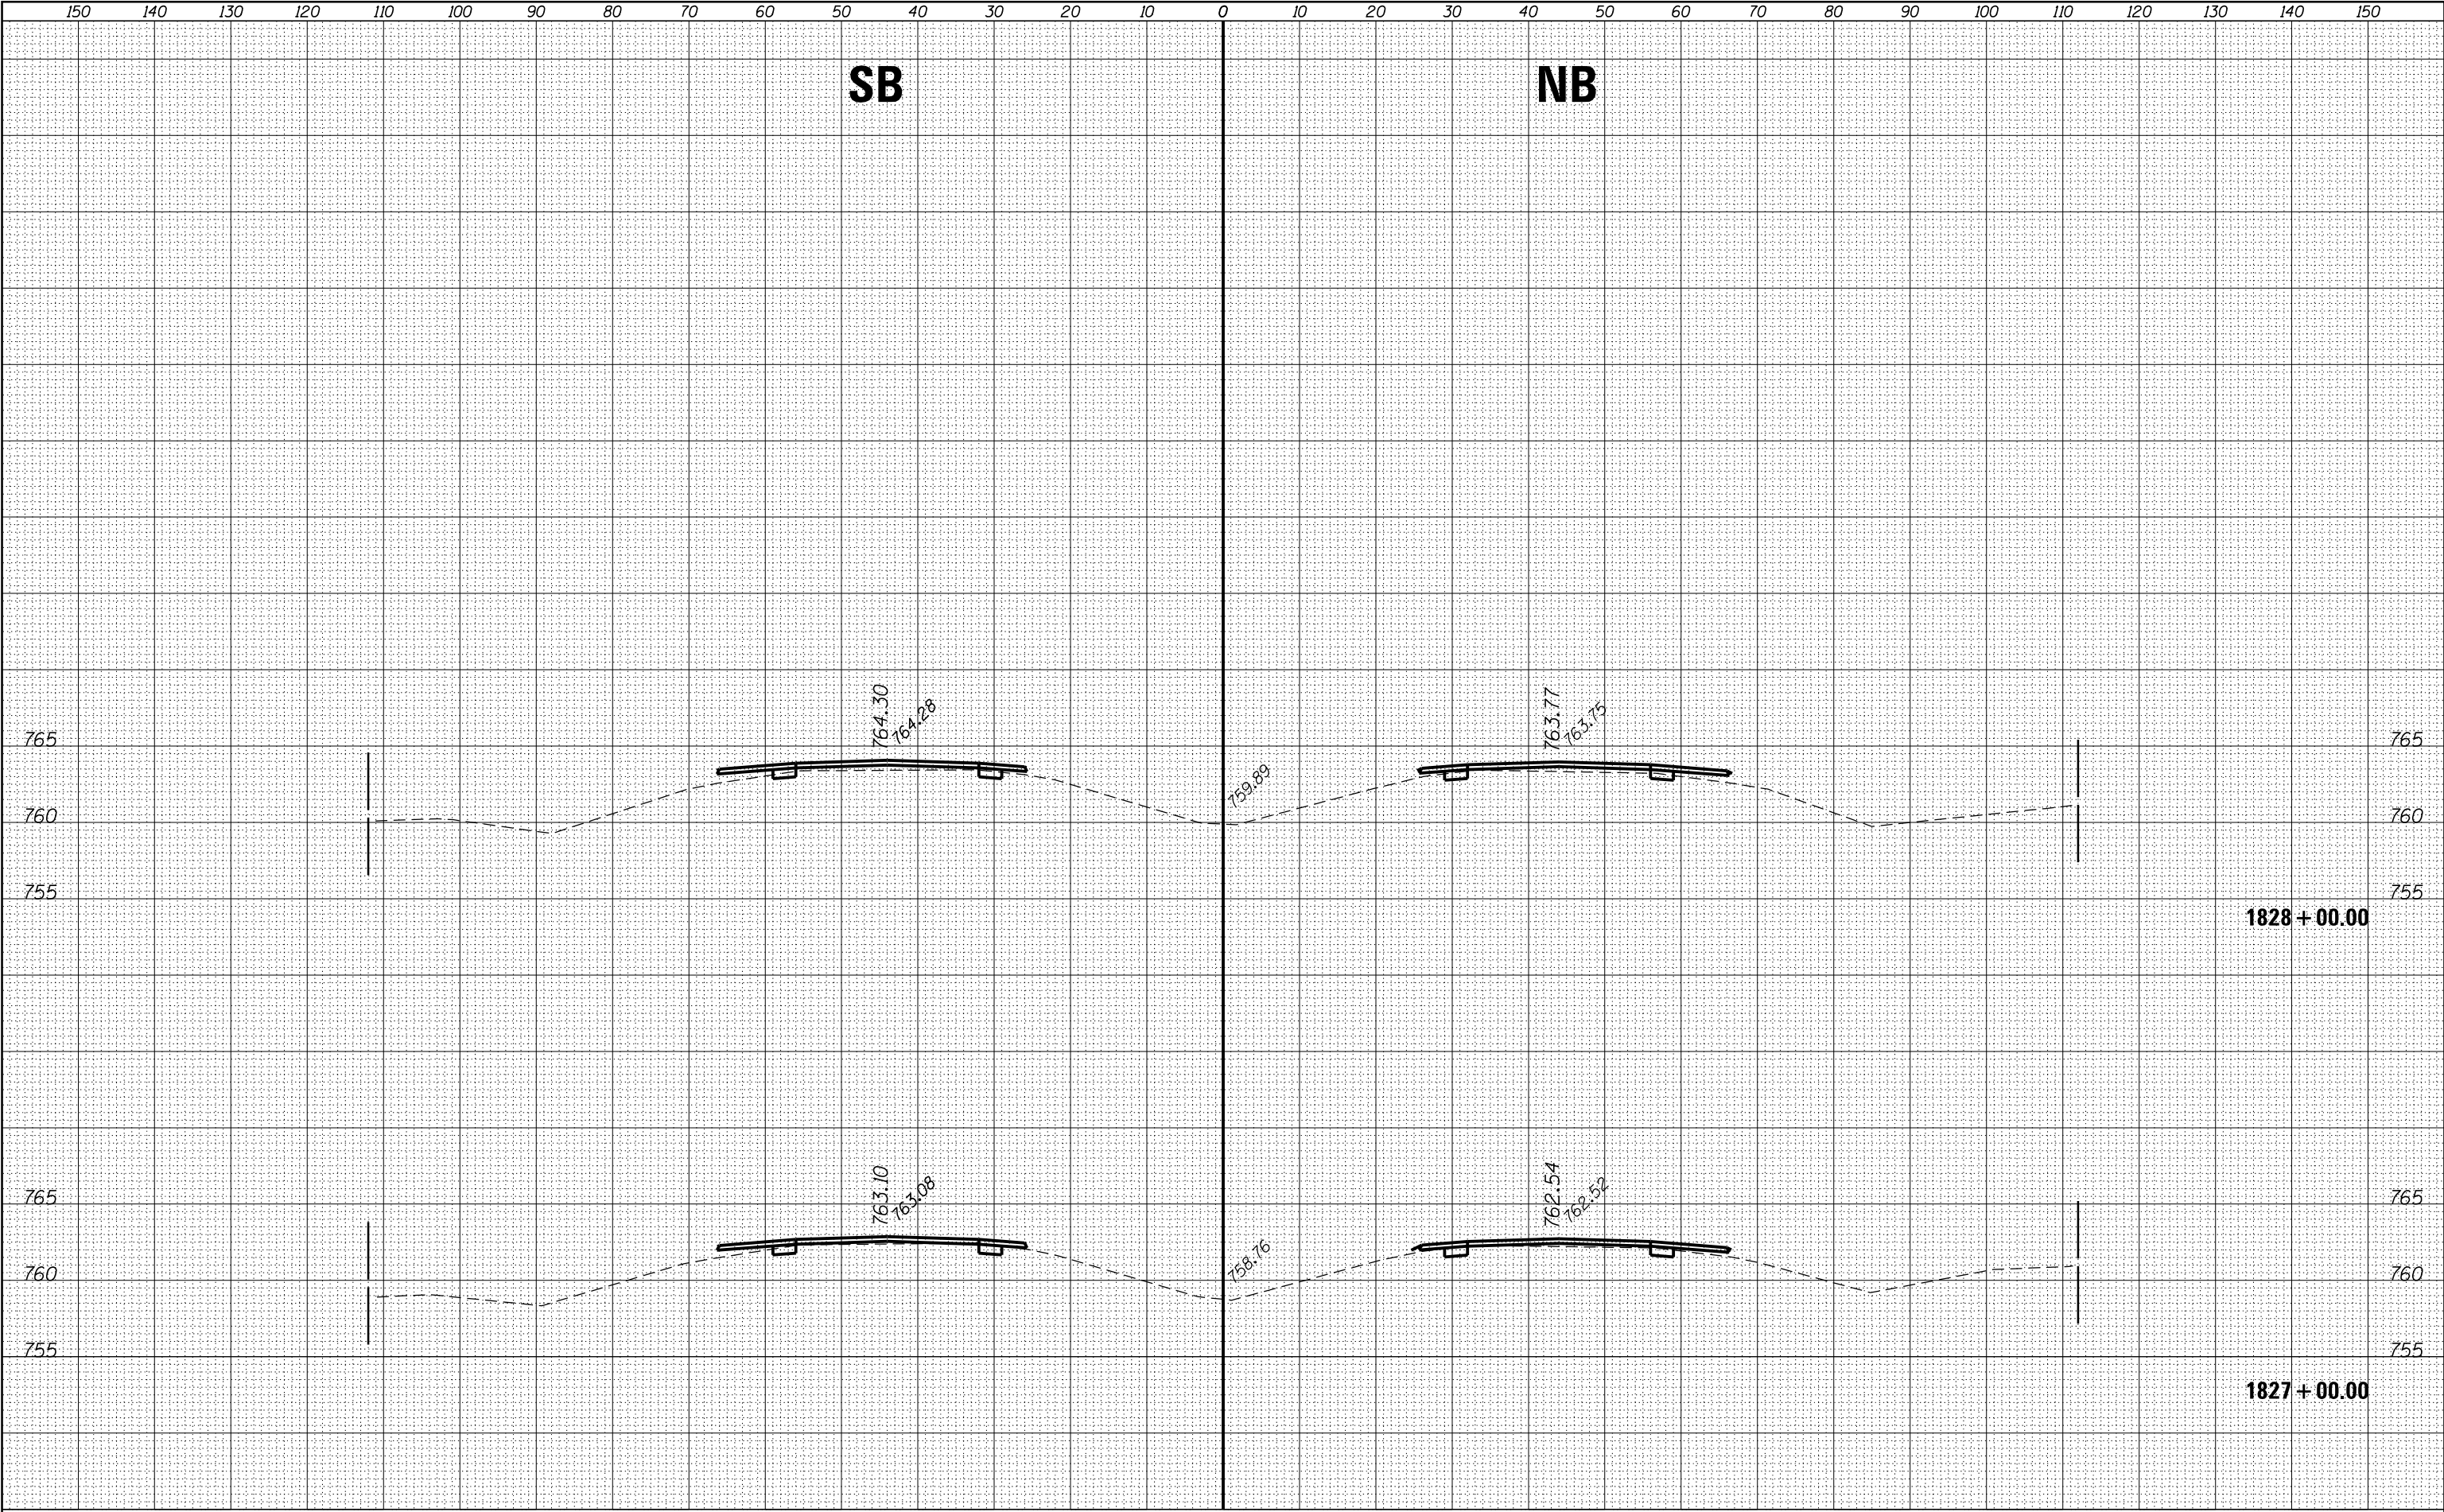


FINAL SURVEY NOTE BOOK NO.	SURVEYED PLOTTED TEMPLATE AREAS CHECKED	BY	DATE

ORIGINAL SURVEY NOTE BOOK NO.	SURVEYED PLOTTED TEMPLATE AREAS CHECKED	BY	DATE

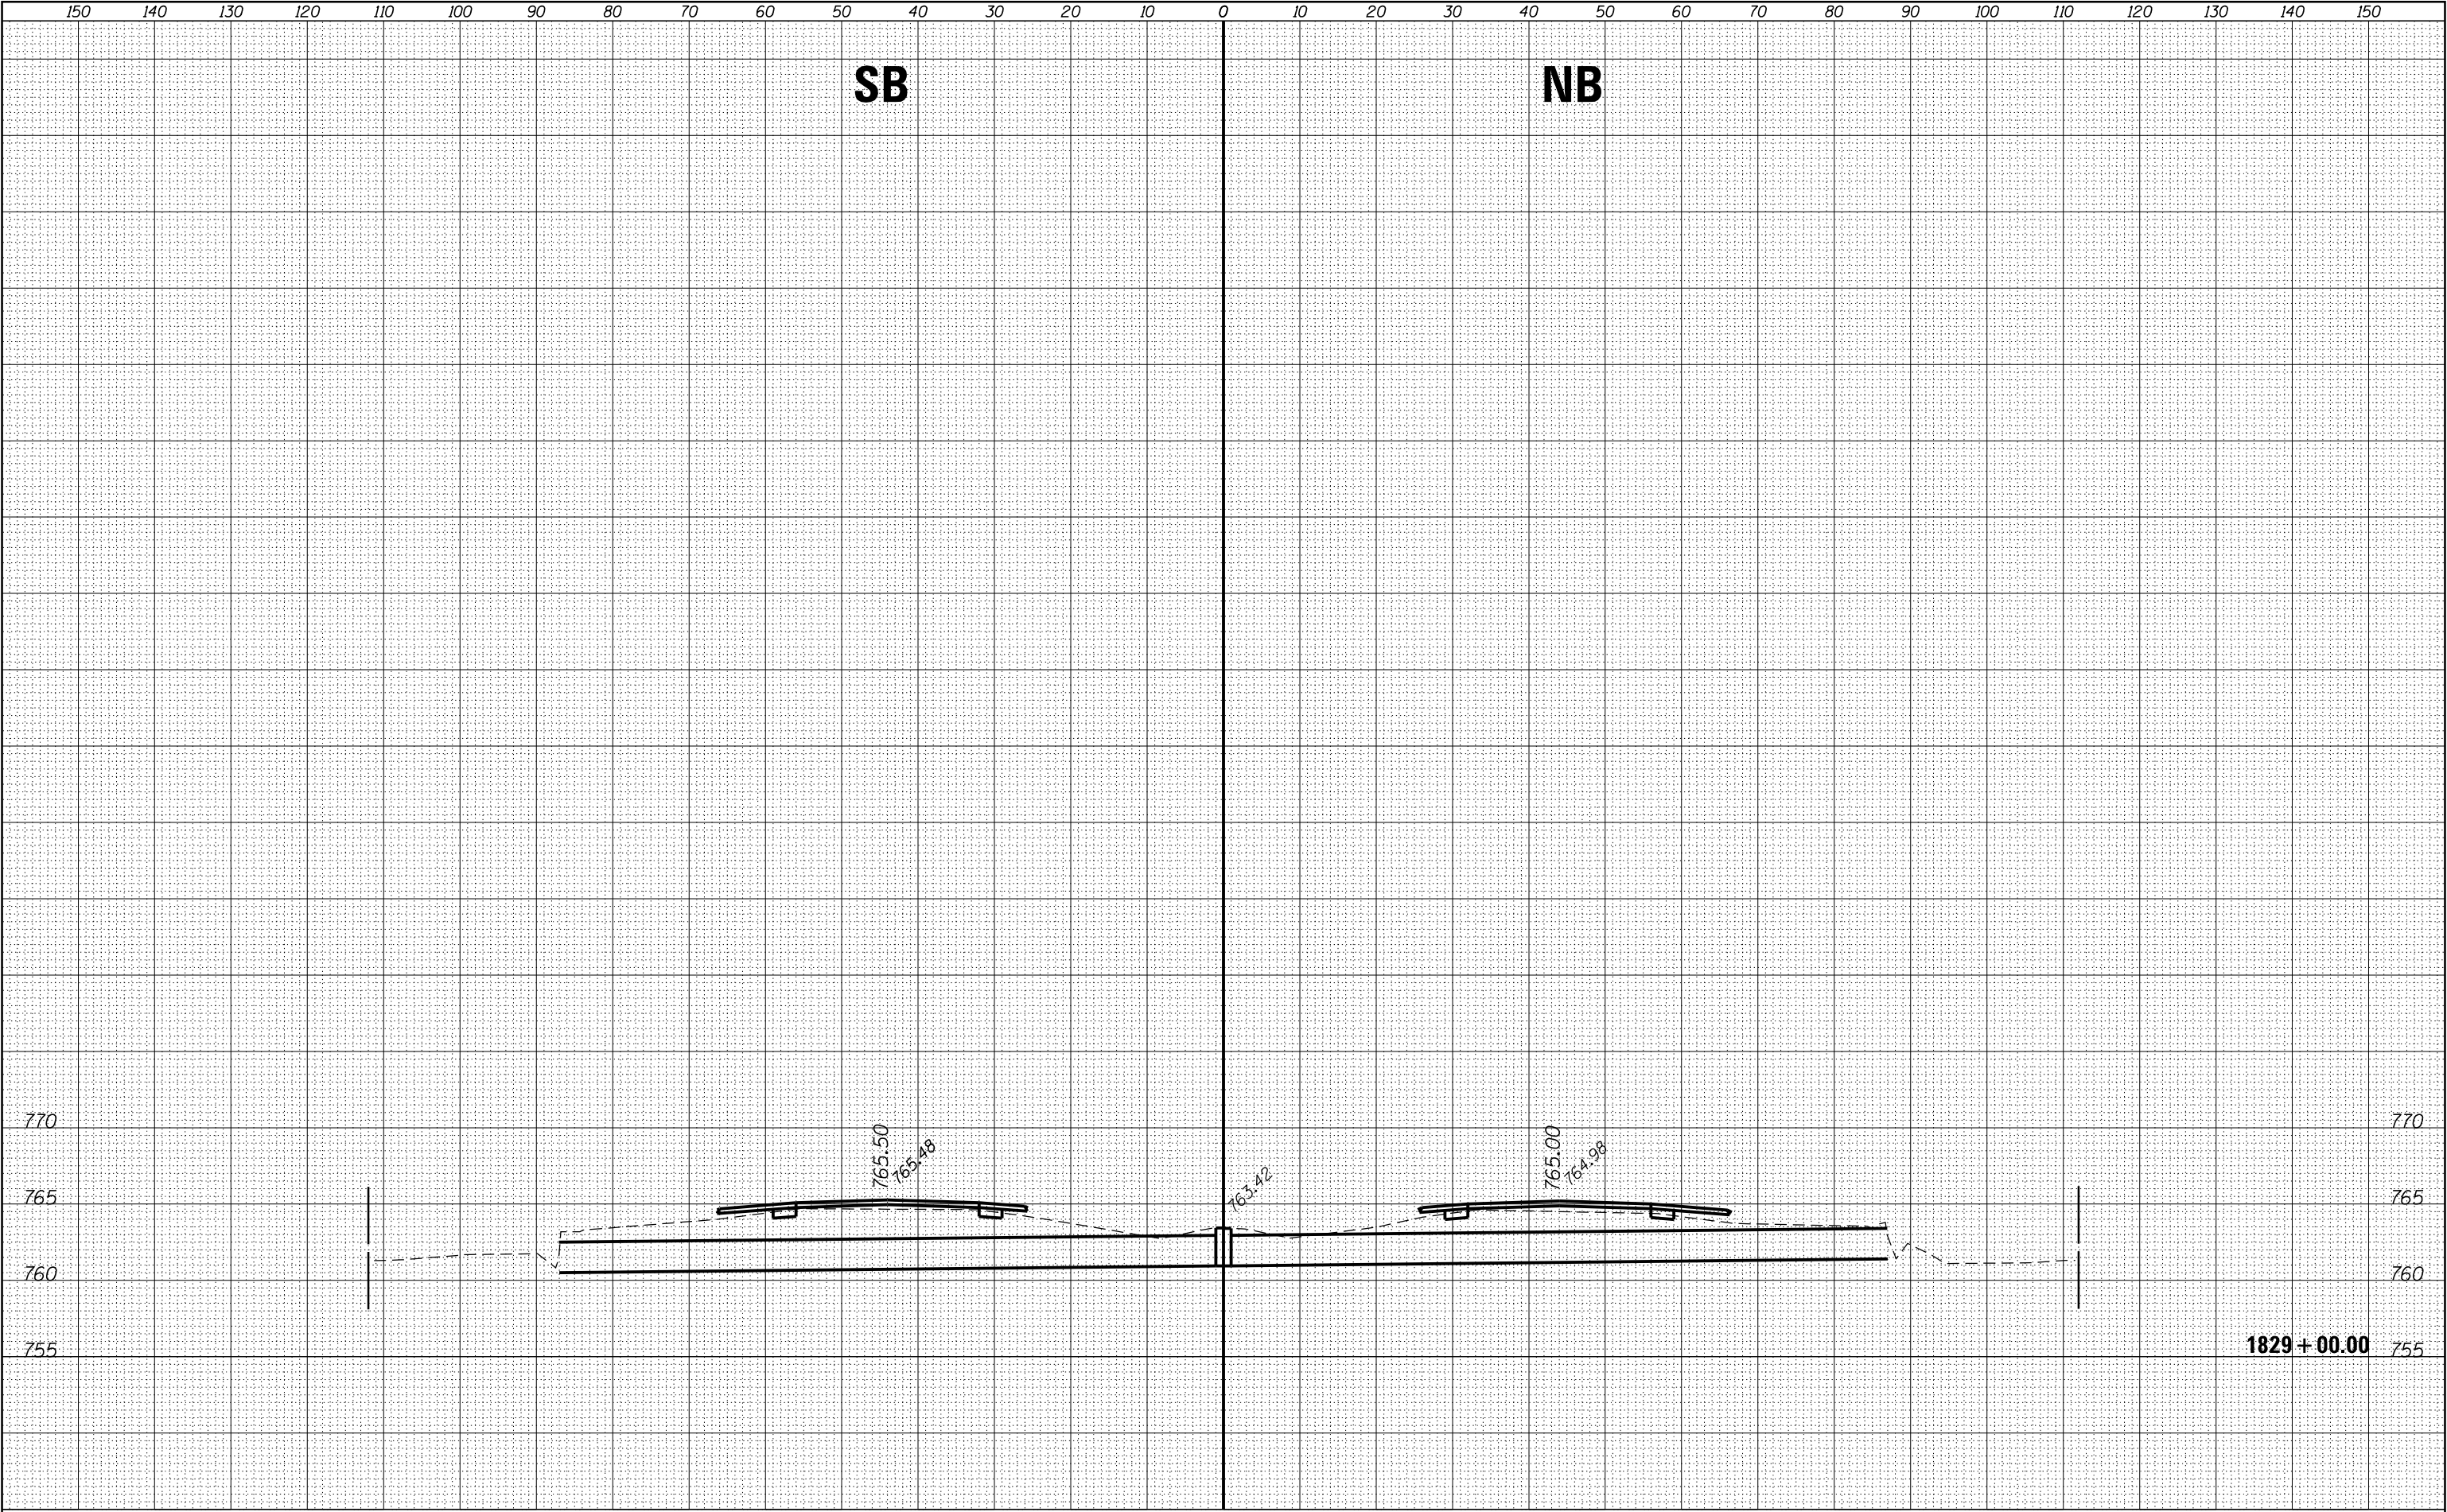


DATE	BY	SURVEYED	PLOTTED	AREAS CHECKED
		NOTE BOOK	TEMPLATE	
NO.				

DATE	BY	SURVEYED	PLOTTED	AREAS CHECKED
		NOTE BOOK	TEMPLATE	
NO.				

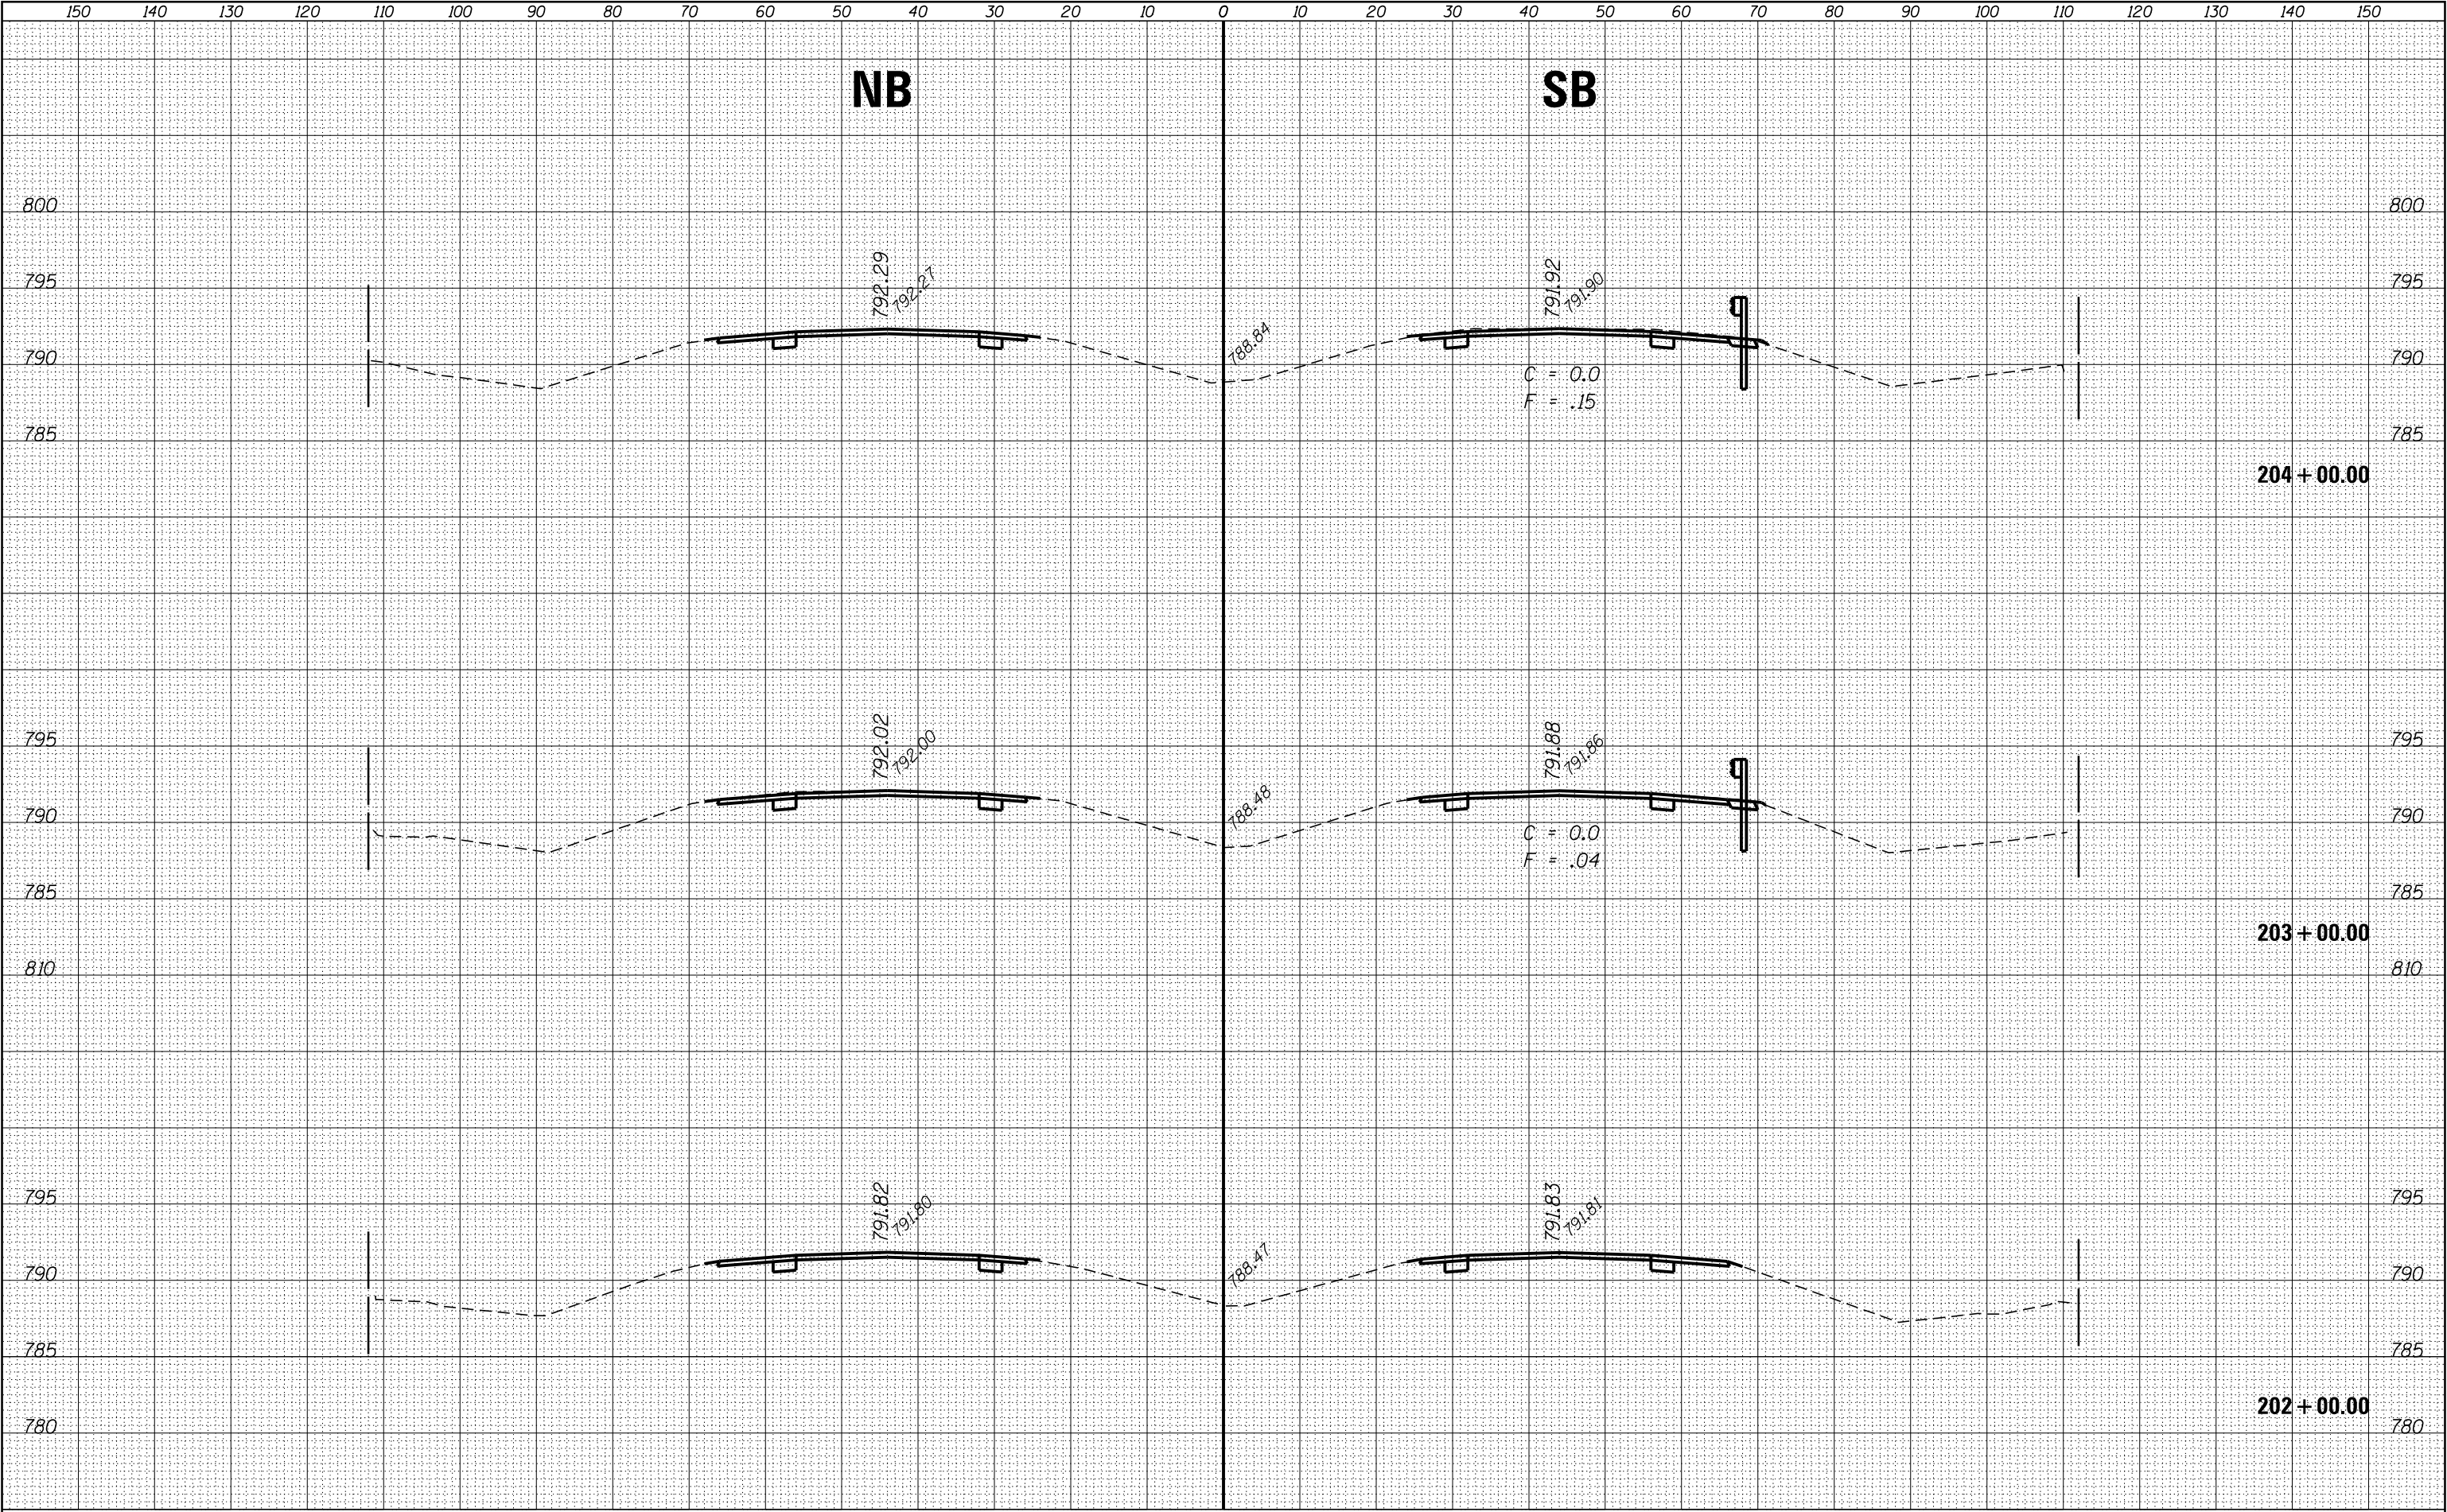

FINAL SURVEY	NO.	SURVEYED NOTE BOOK	BY	DATE	SURVEYED PLOTTED	TEMPLATE	AREAS CHECKED


ORIGINAL SURVEY	NO.	SURVEYED NOTE BOOK	BY	DATE	SURVEYED PLOTTED	TEMPLATE	AREAS CHECKED

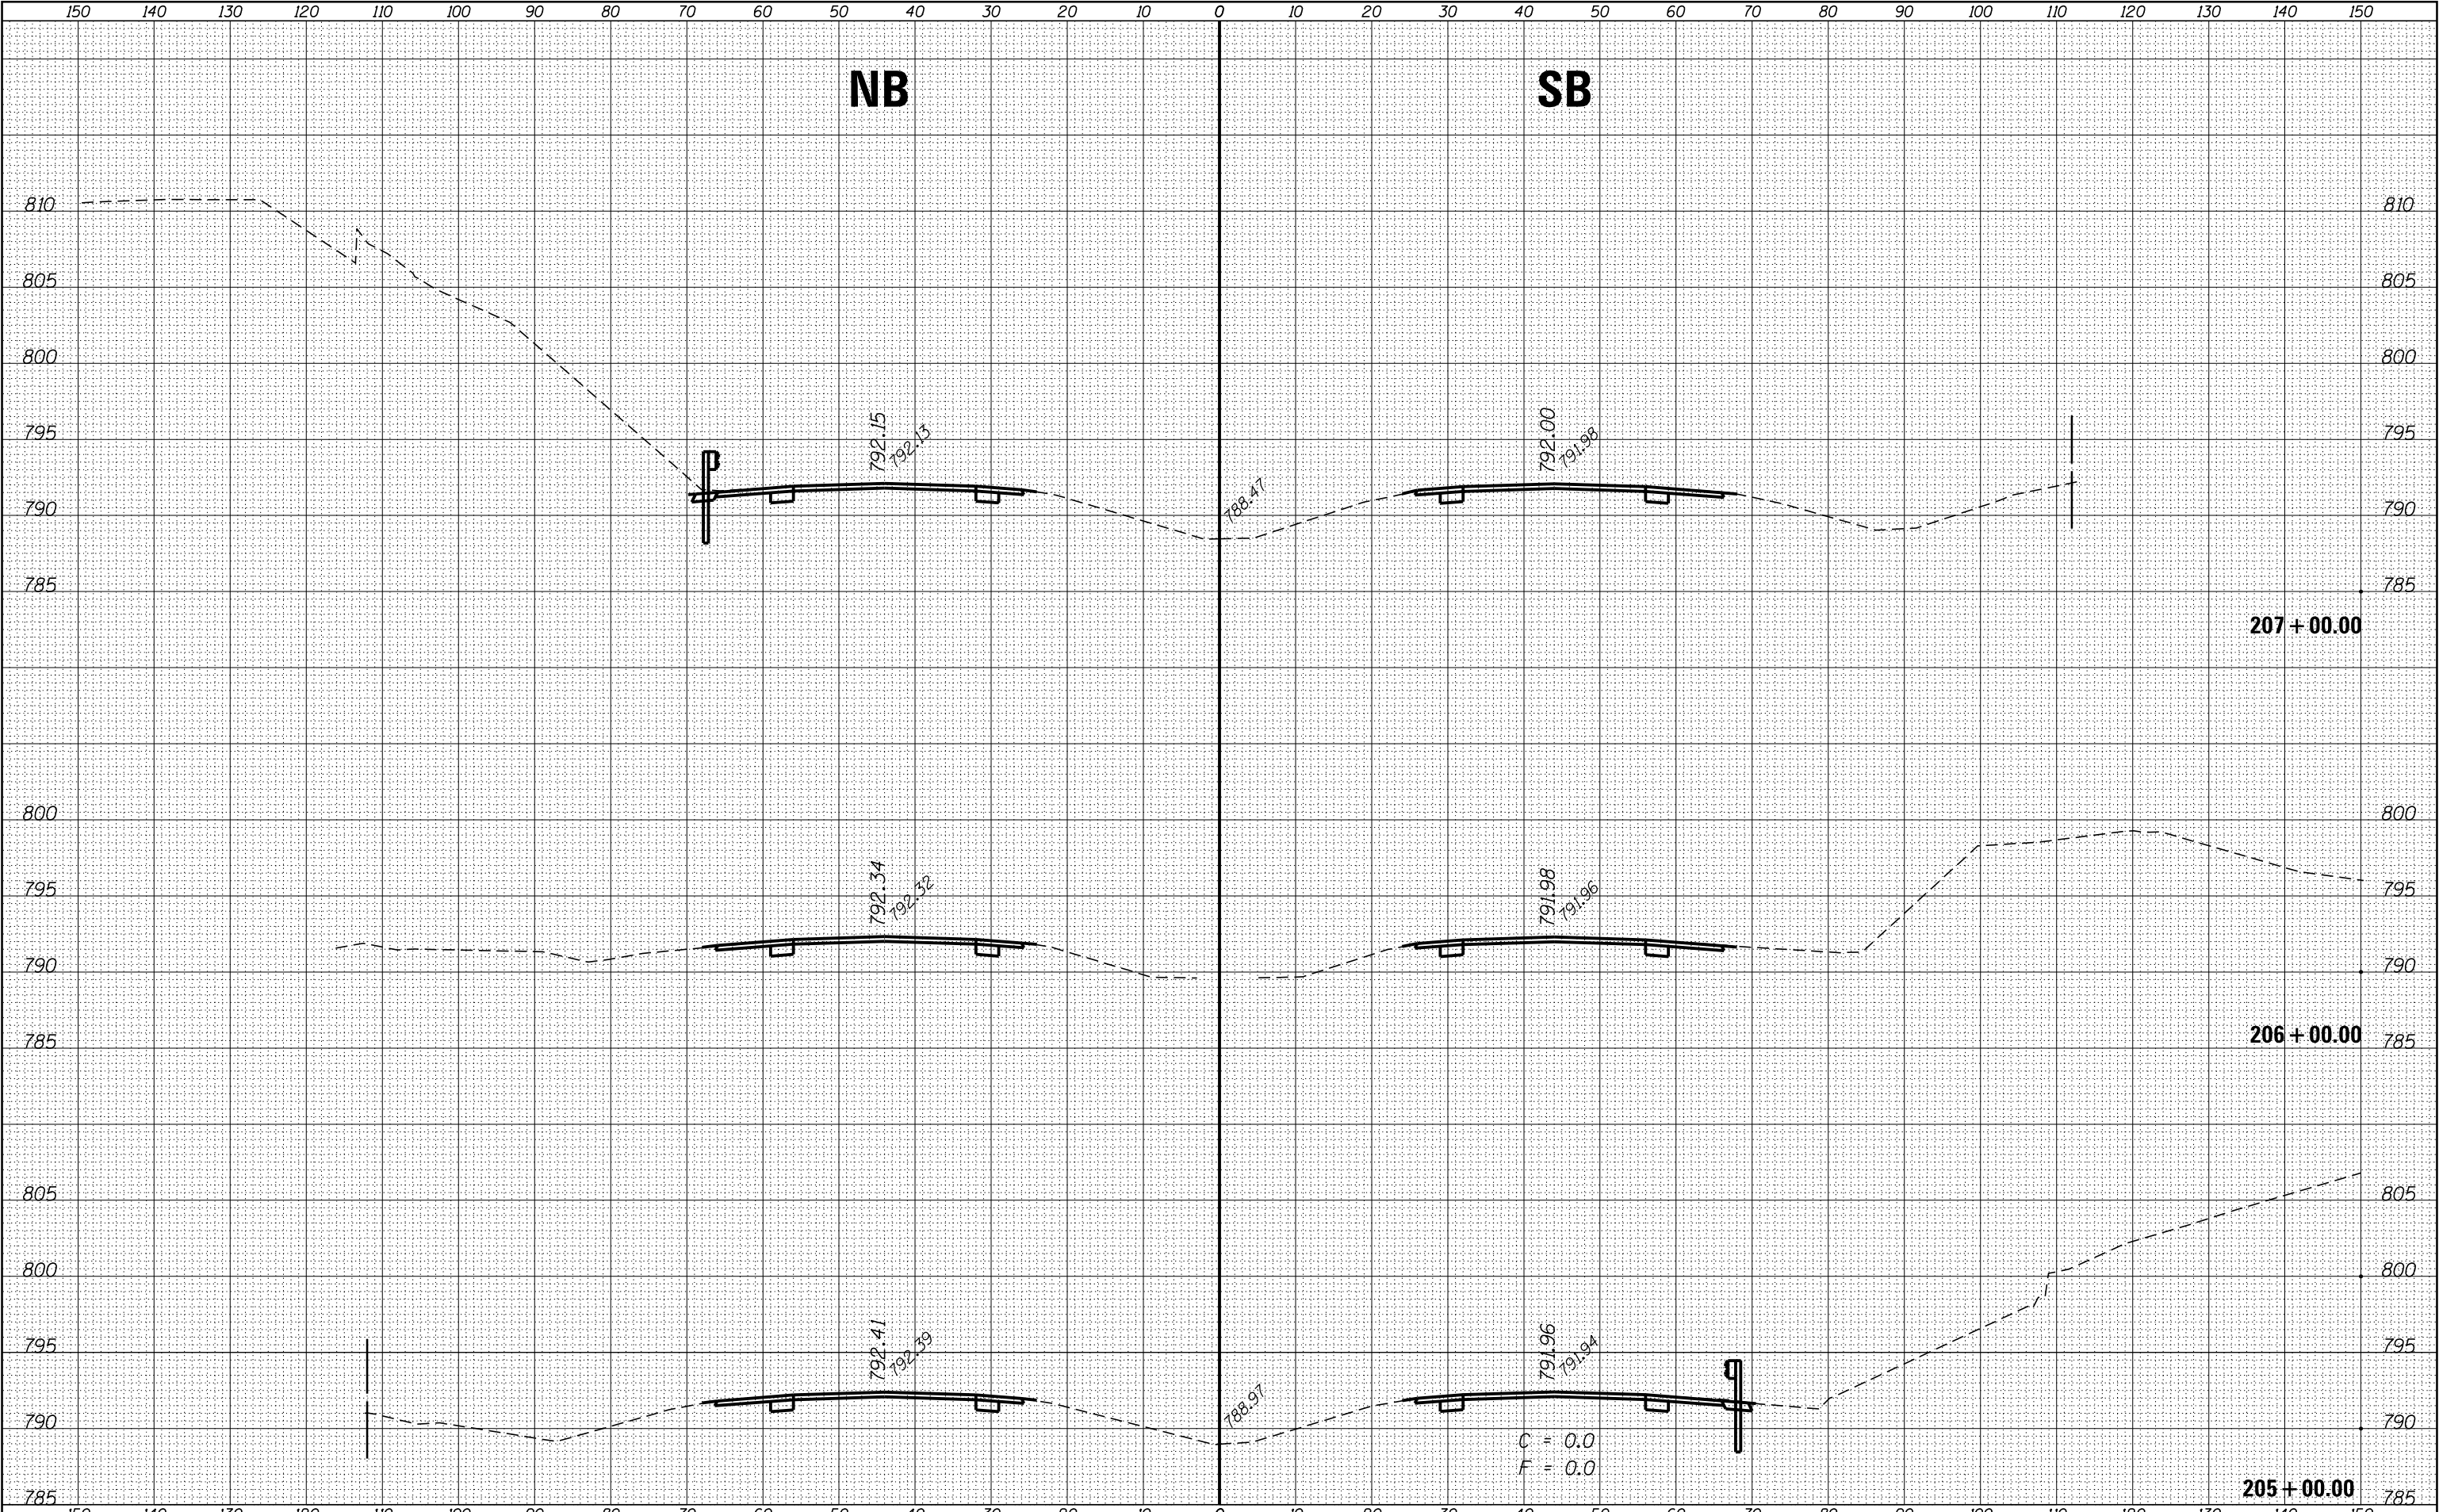

FILE NAME = p:\11\084EBIDINTEG\Illinois.gov\PWIDOT\Documents\IDOT Offices\District 3\Projects\0366A26\CD\DRAWN\0366A26-shr-ssht North Section.dwg Default	USER NAME = corcoranim	DESIGNED -	REVISED -	STATE OF ILLINOIS DEPARTMENT OF TRANSPORTATION	CROSS SECTIONS – NORTH SECTION				F.A.I. RTE.	SECTION	COUNTY	TOTAL SHEETS	SHEET NO.
	IDOT Offices\District 3\Projects\0366A26\CD\DRAWN\0366A26-shr-ssht North Section.dwg	DRAWN -	REVISED -						57	(10.27-38A, 27-1RS-2	FORD	233	156
	PLOT SCALE = 20.0000' / in.	CHECKED -	REVISED -						CONTRACT NO. 66A26				
	PLOT DATE = 8/3/2016	DATE -	REVISED -						ILLINOIS FED. AID PROJECT				
				SCALE:	SHEET	OF	SHEETS	STA. 205+00.00	TO STA. 207+00.00				

FINAL	SURVEYED	BY	DATE
SURVEY	PLOTTED		
NOTE BOOK	TEMPLATE		
NO.	AREAS CHECKED		

ORIGINAL	SURVEYED	BY	DATE
SURVEY	PLOTTED		
NOTE BOOK	TEMPLATE		
NO.	AREAS CHECKED		

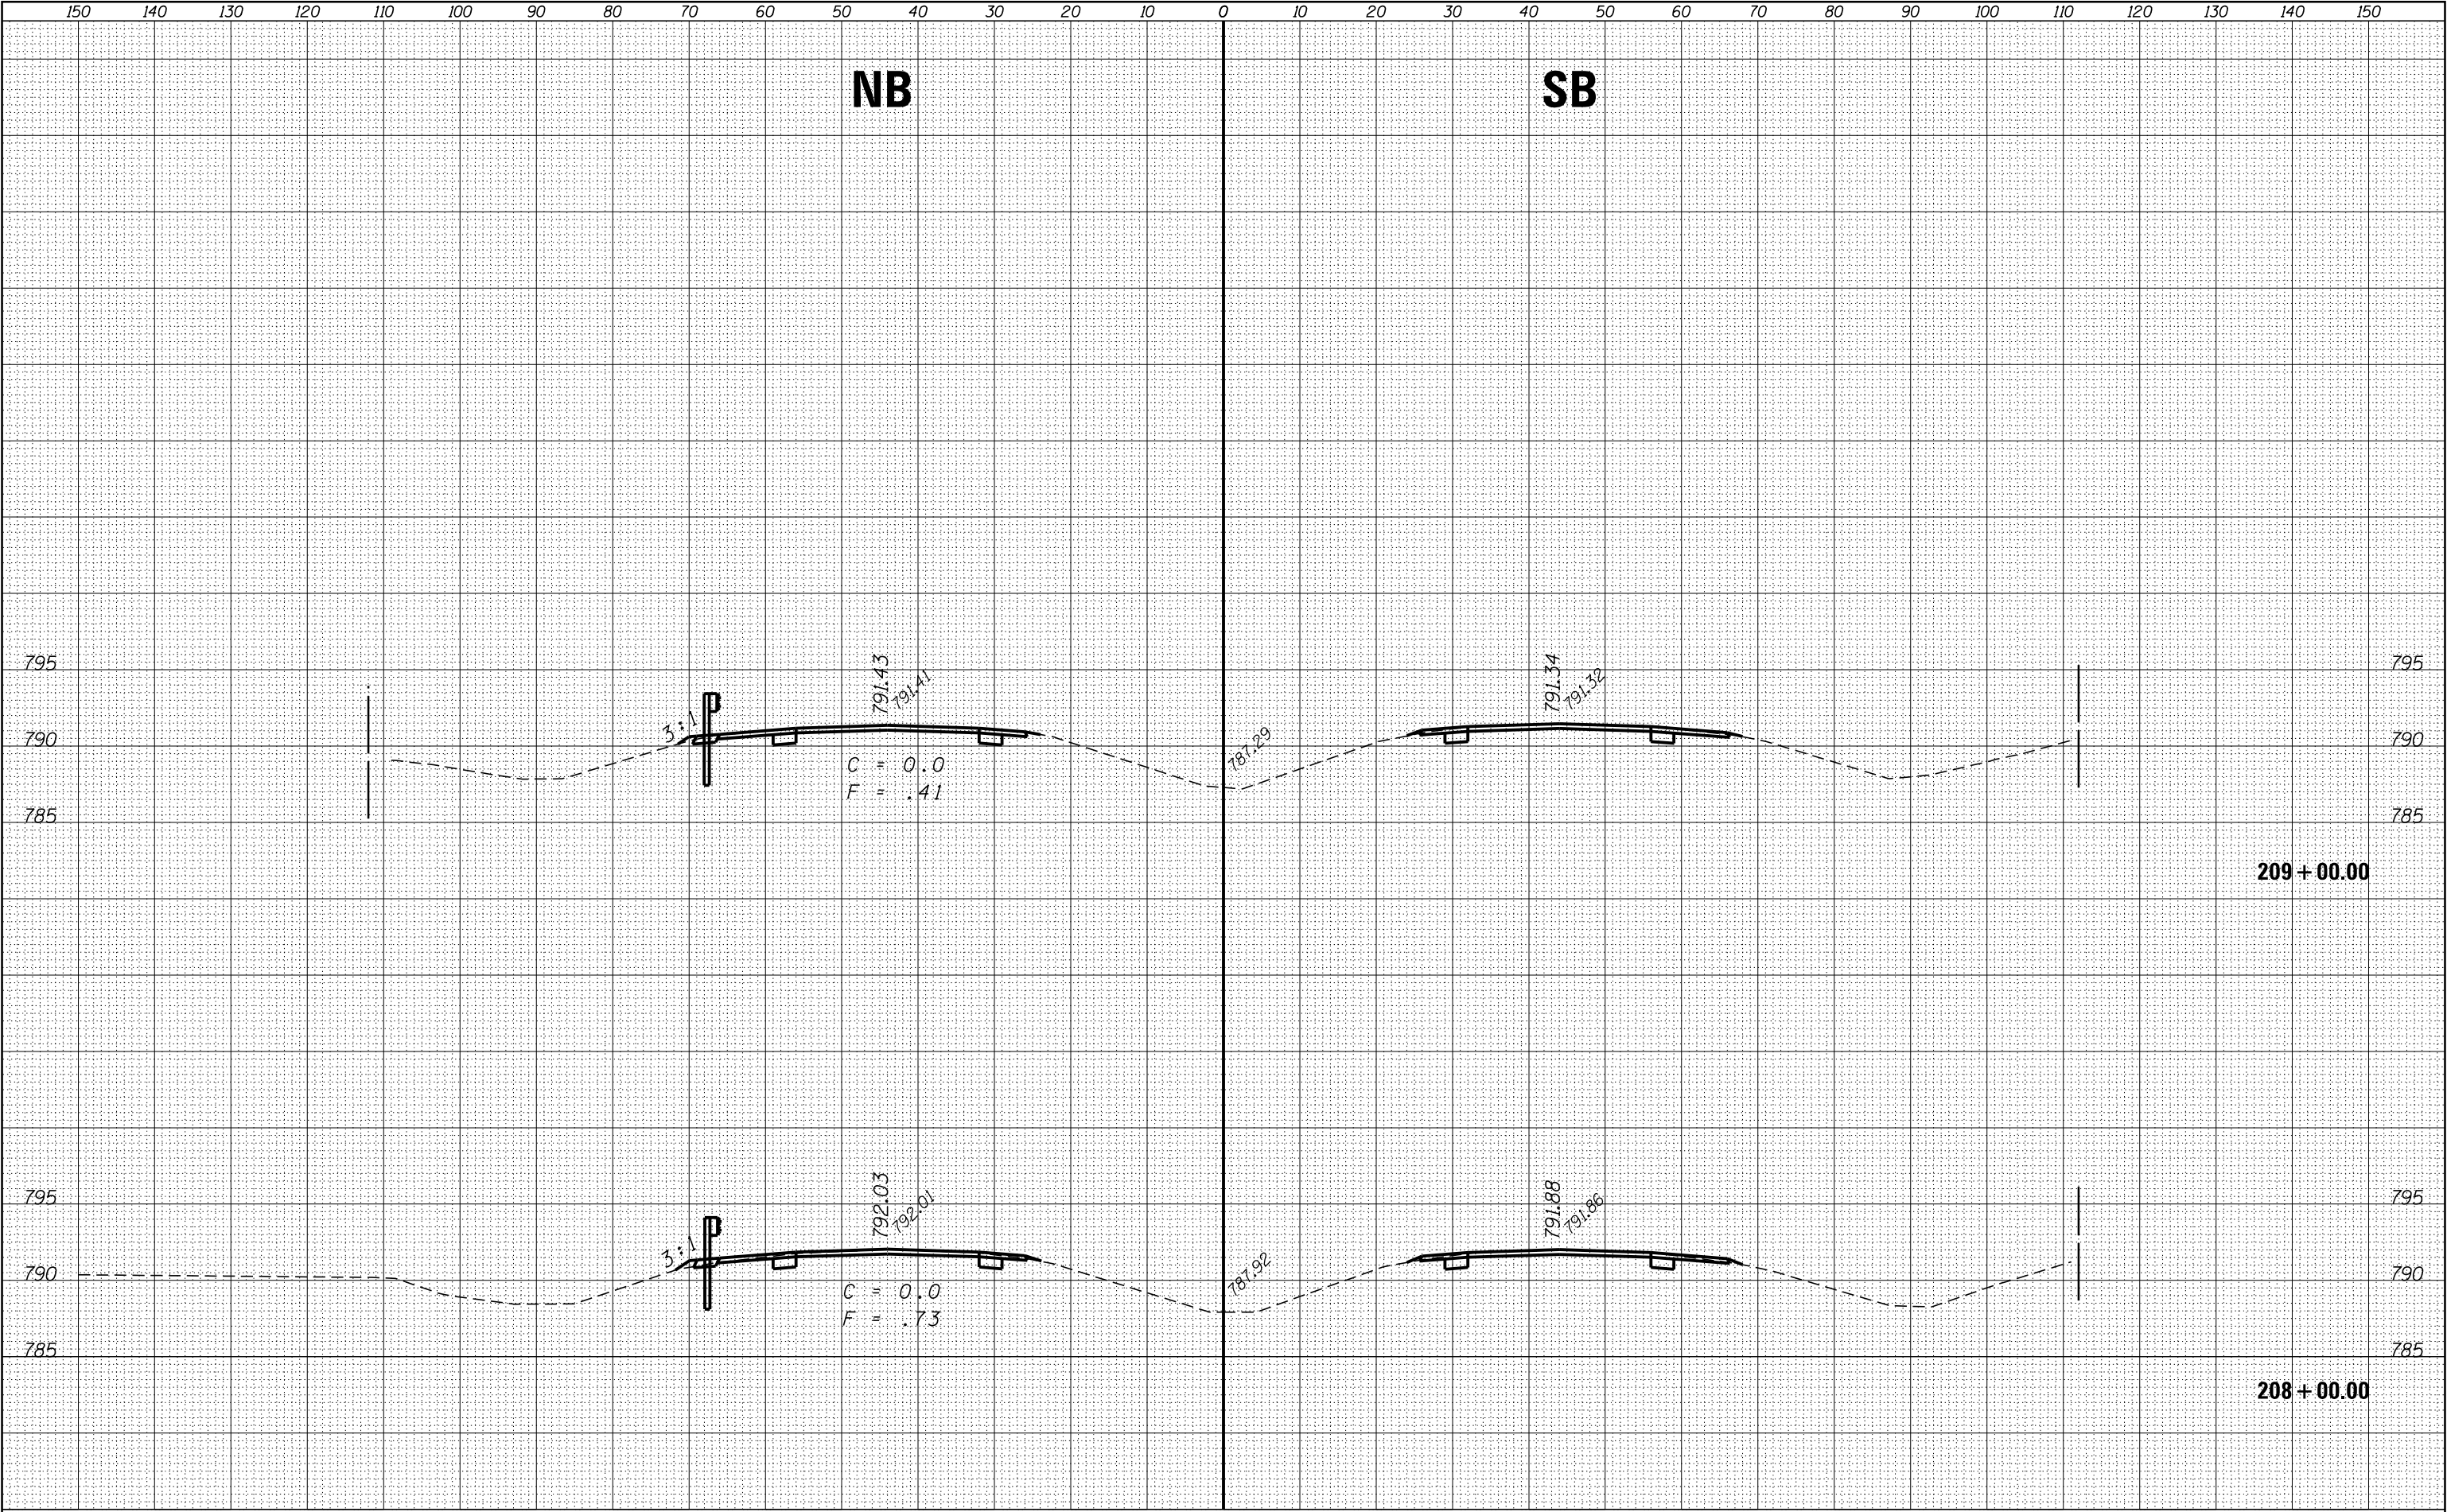


FILE NAME =	USER NAME = corcoranlm	DESIGNED -	REVISED -	STATE OF ILLINOIS DEPARTMENT OF TRANSPORTATION	CROSS SECTIONS – NORTH SECTION					F.A.I. RTE.	SECTION	COUNTY	TOTAL SHEETS	SHEET NO.
p:\1\084EBIDINTEG\Illinois.gov\PIWIDOT\Documents\IDOT Offices\District 3\Projects\0366A26\CAD\DRAWINGS\0366A26-shr-ssht North Section.dwg	PLOT SCALE = 20.0000' / in.	CHECKED -	REVISED -							57	(10,27-38A,27-1)RS-2	FORD	233	157
Default	PLOT DATE = 8/3/2016	DATE -	REVISED -		CONTRACT NO. 66A26									
					SCALE:	SHEET	OF	SHEETS	STA. 208+00.00 TO STA. 209+00.00	ILLINOIS FED. AID PROJECT				

ILLINOIS FED. AID PROJECT


DATE	BY	SURVEYED	PLOTTED	AREAS CHECKED
		NO.	NO.	NO.
		NO.	NO.	NO.
		NO.	NO.	NO.
		NO.	NO.	NO.

DATE	BY	SURVEYED	PLOTTED	AREAS CHECKED
		NO.	NO.	NO.
		NO.	NO.	NO.
		NO.	NO.	NO.
		NO.	NO.	NO.

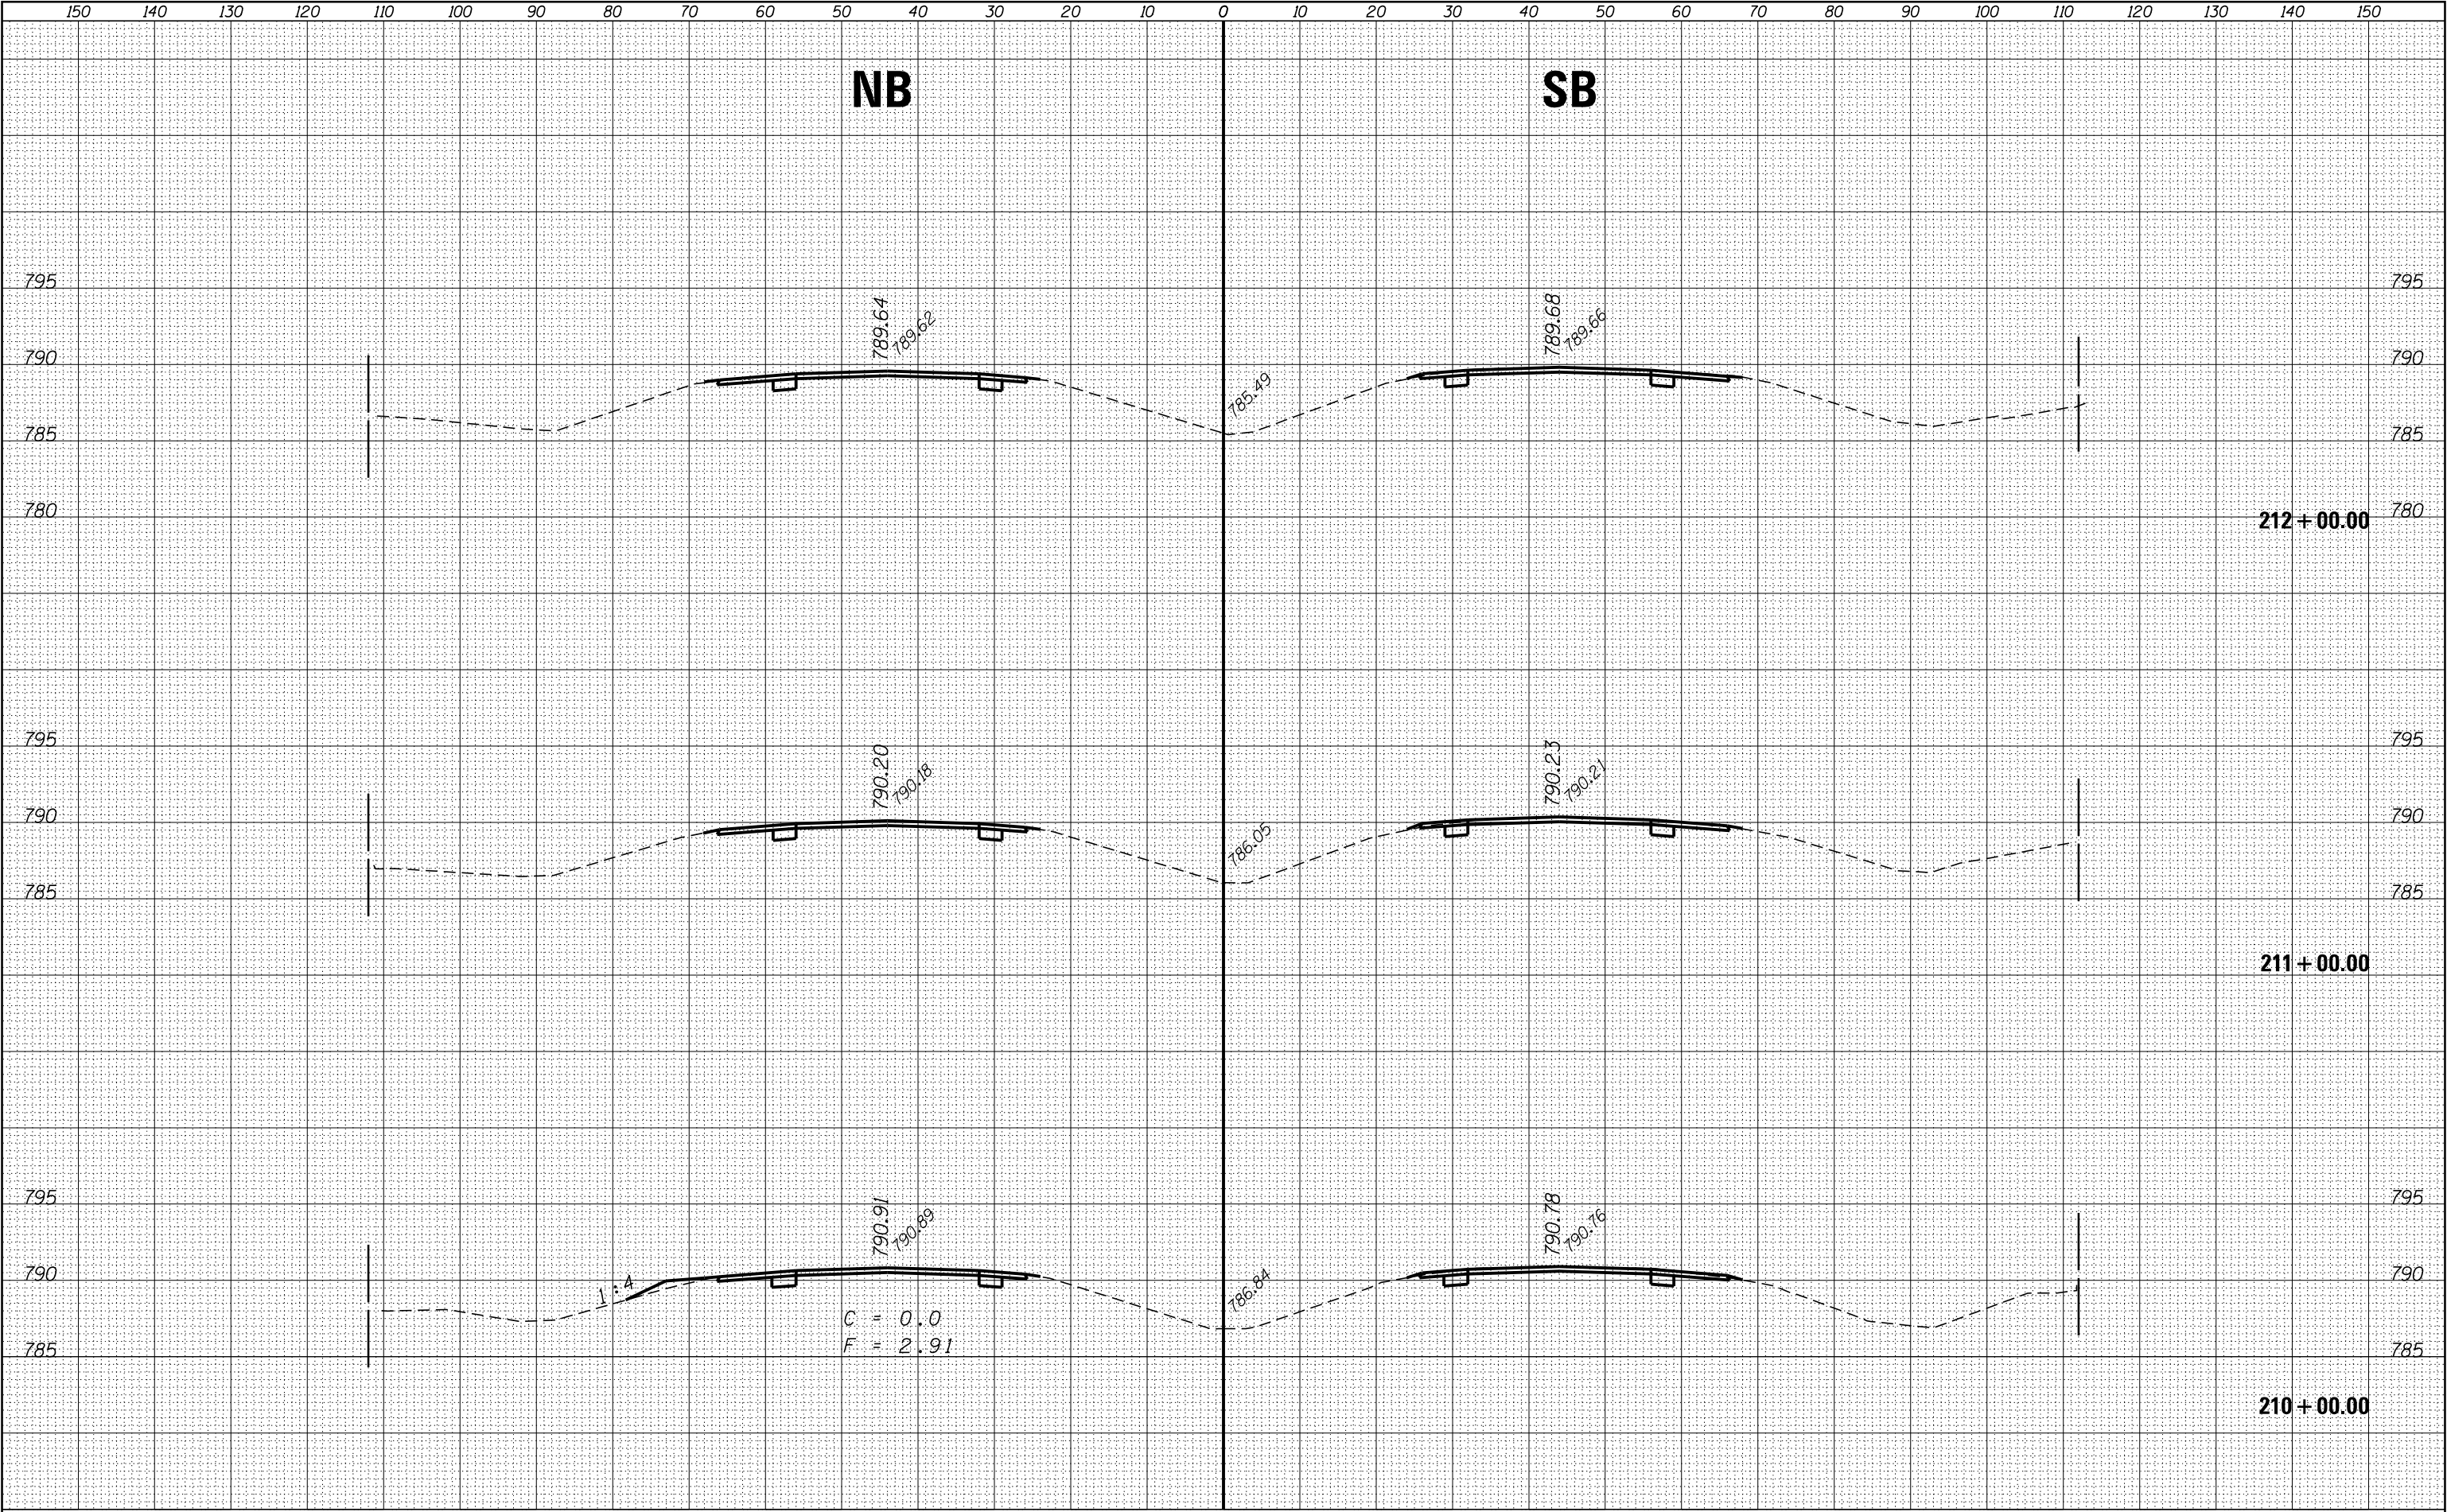


FINAL	SURVEYED	BY	DATE
SURVEY	PLOTTED		
NOTE BOOK	TEMPLATE		
NO.	AREAS	CHECKED	

ORIGINAL	SURVEYED	BY	DATE
SURVEY	PLOTTED		
NOTE BOOK	TEMPLATE		
NO.	AREAS	CHECKED	

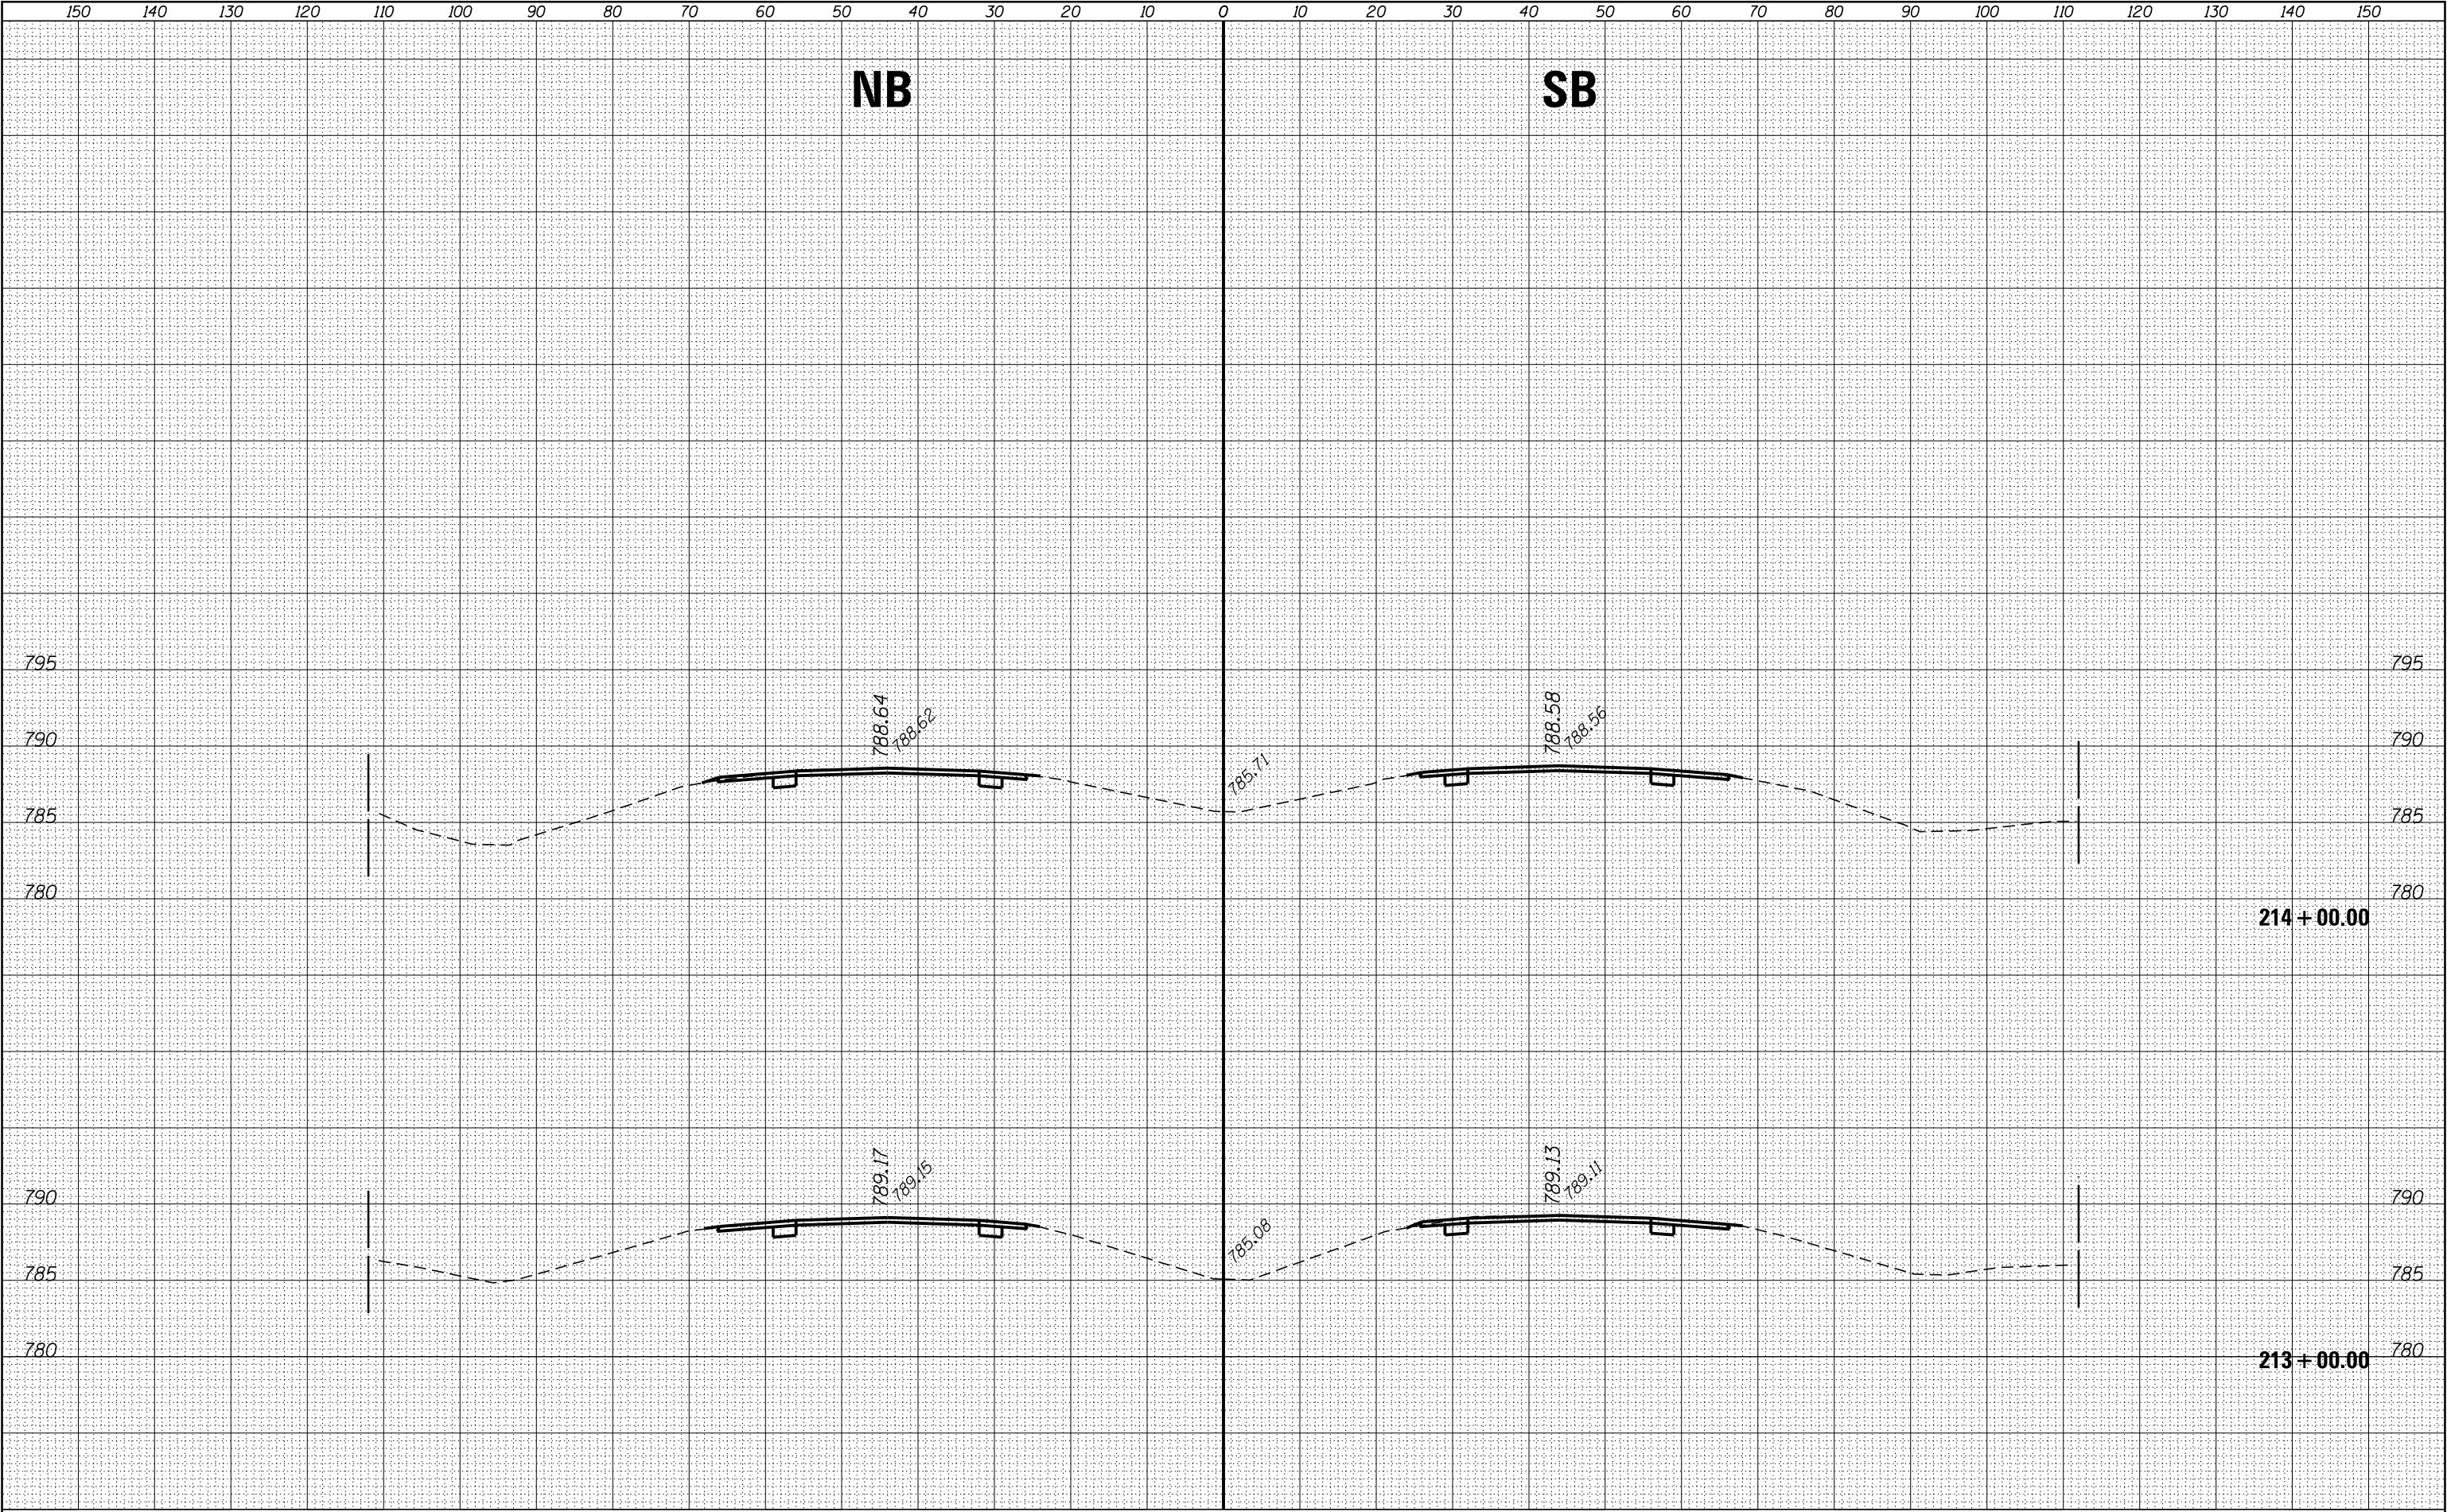


FINAL	SURVEYED	BY	DATE
SURVEY	PLOTTED		
NOTE BOOK	TEMPLATE		
NO.	AREAS	CHECKED	

ORIGINAL	SURVEYED	BY	DATE
SURVEY	PLOTTED		
NOTE BOOK	TEMPLATE		
NO.	AREAS	CHECKED	

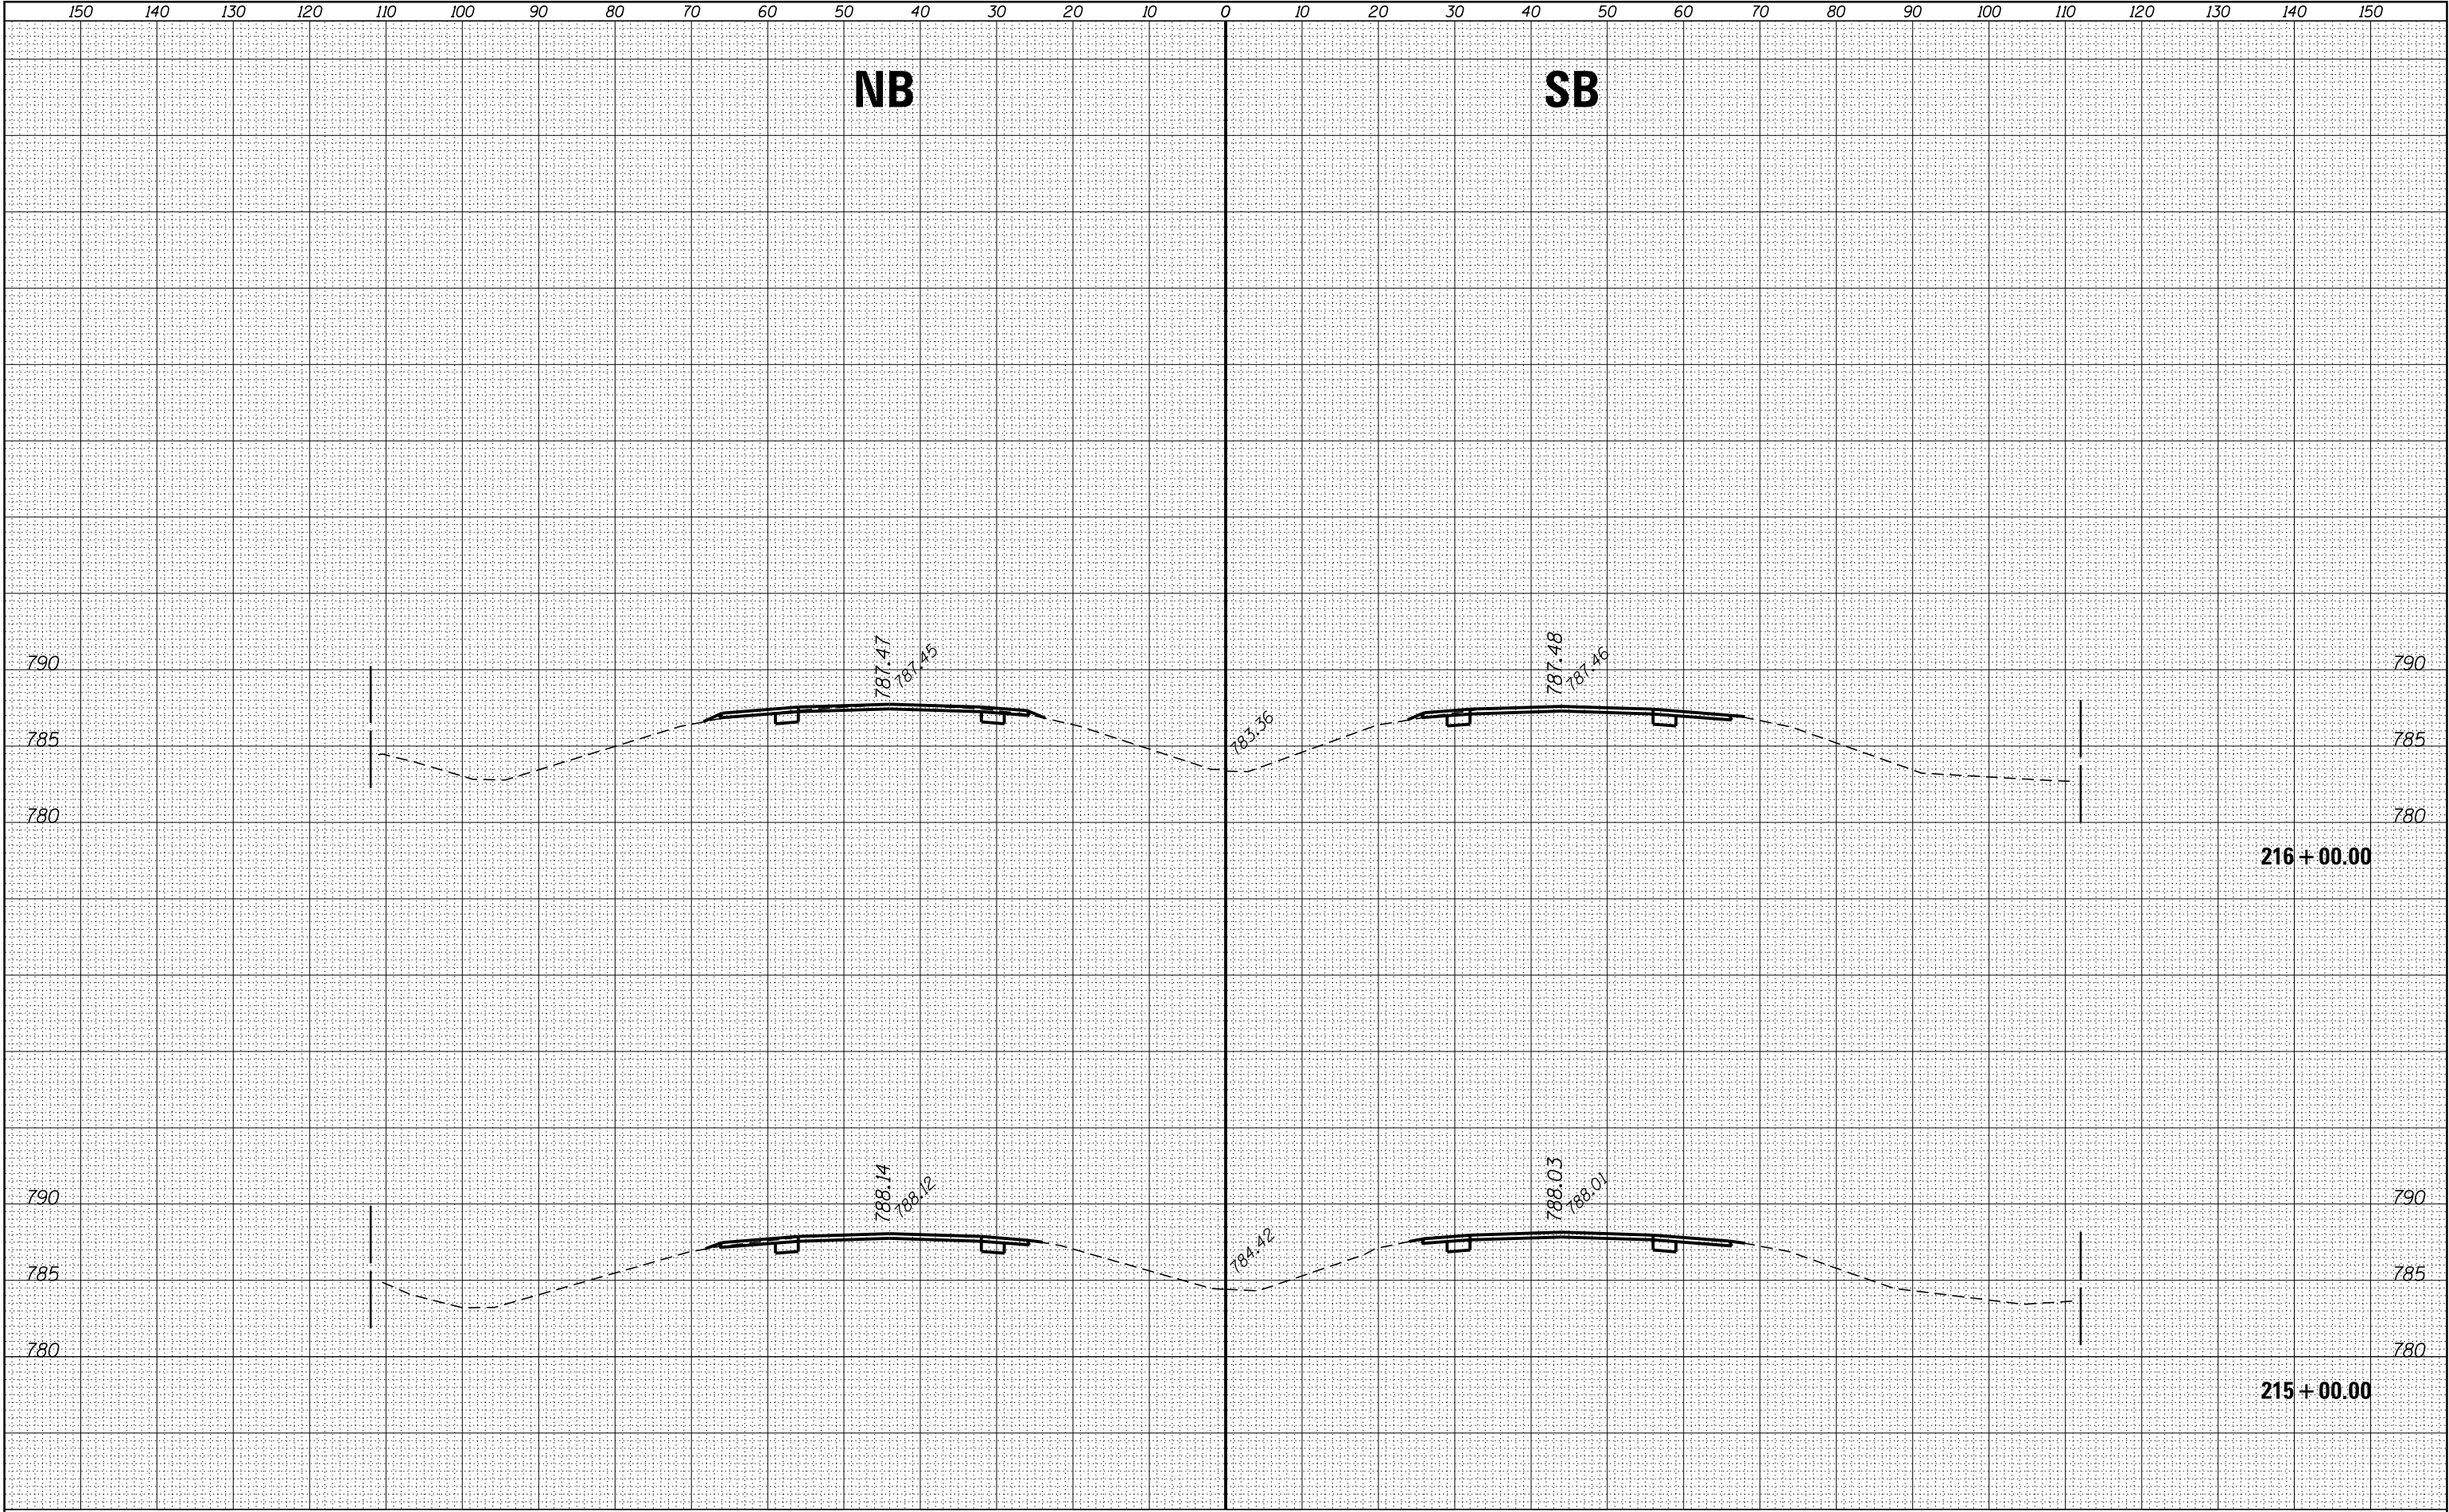


FINAL SURVEY NO.	SURVEYED PLOTTED NOTE BOOK	BY	DATE

ORIGINAL SURVEY NO.	SURVEYED PLOTTED NOTE BOOK	BY	DATE

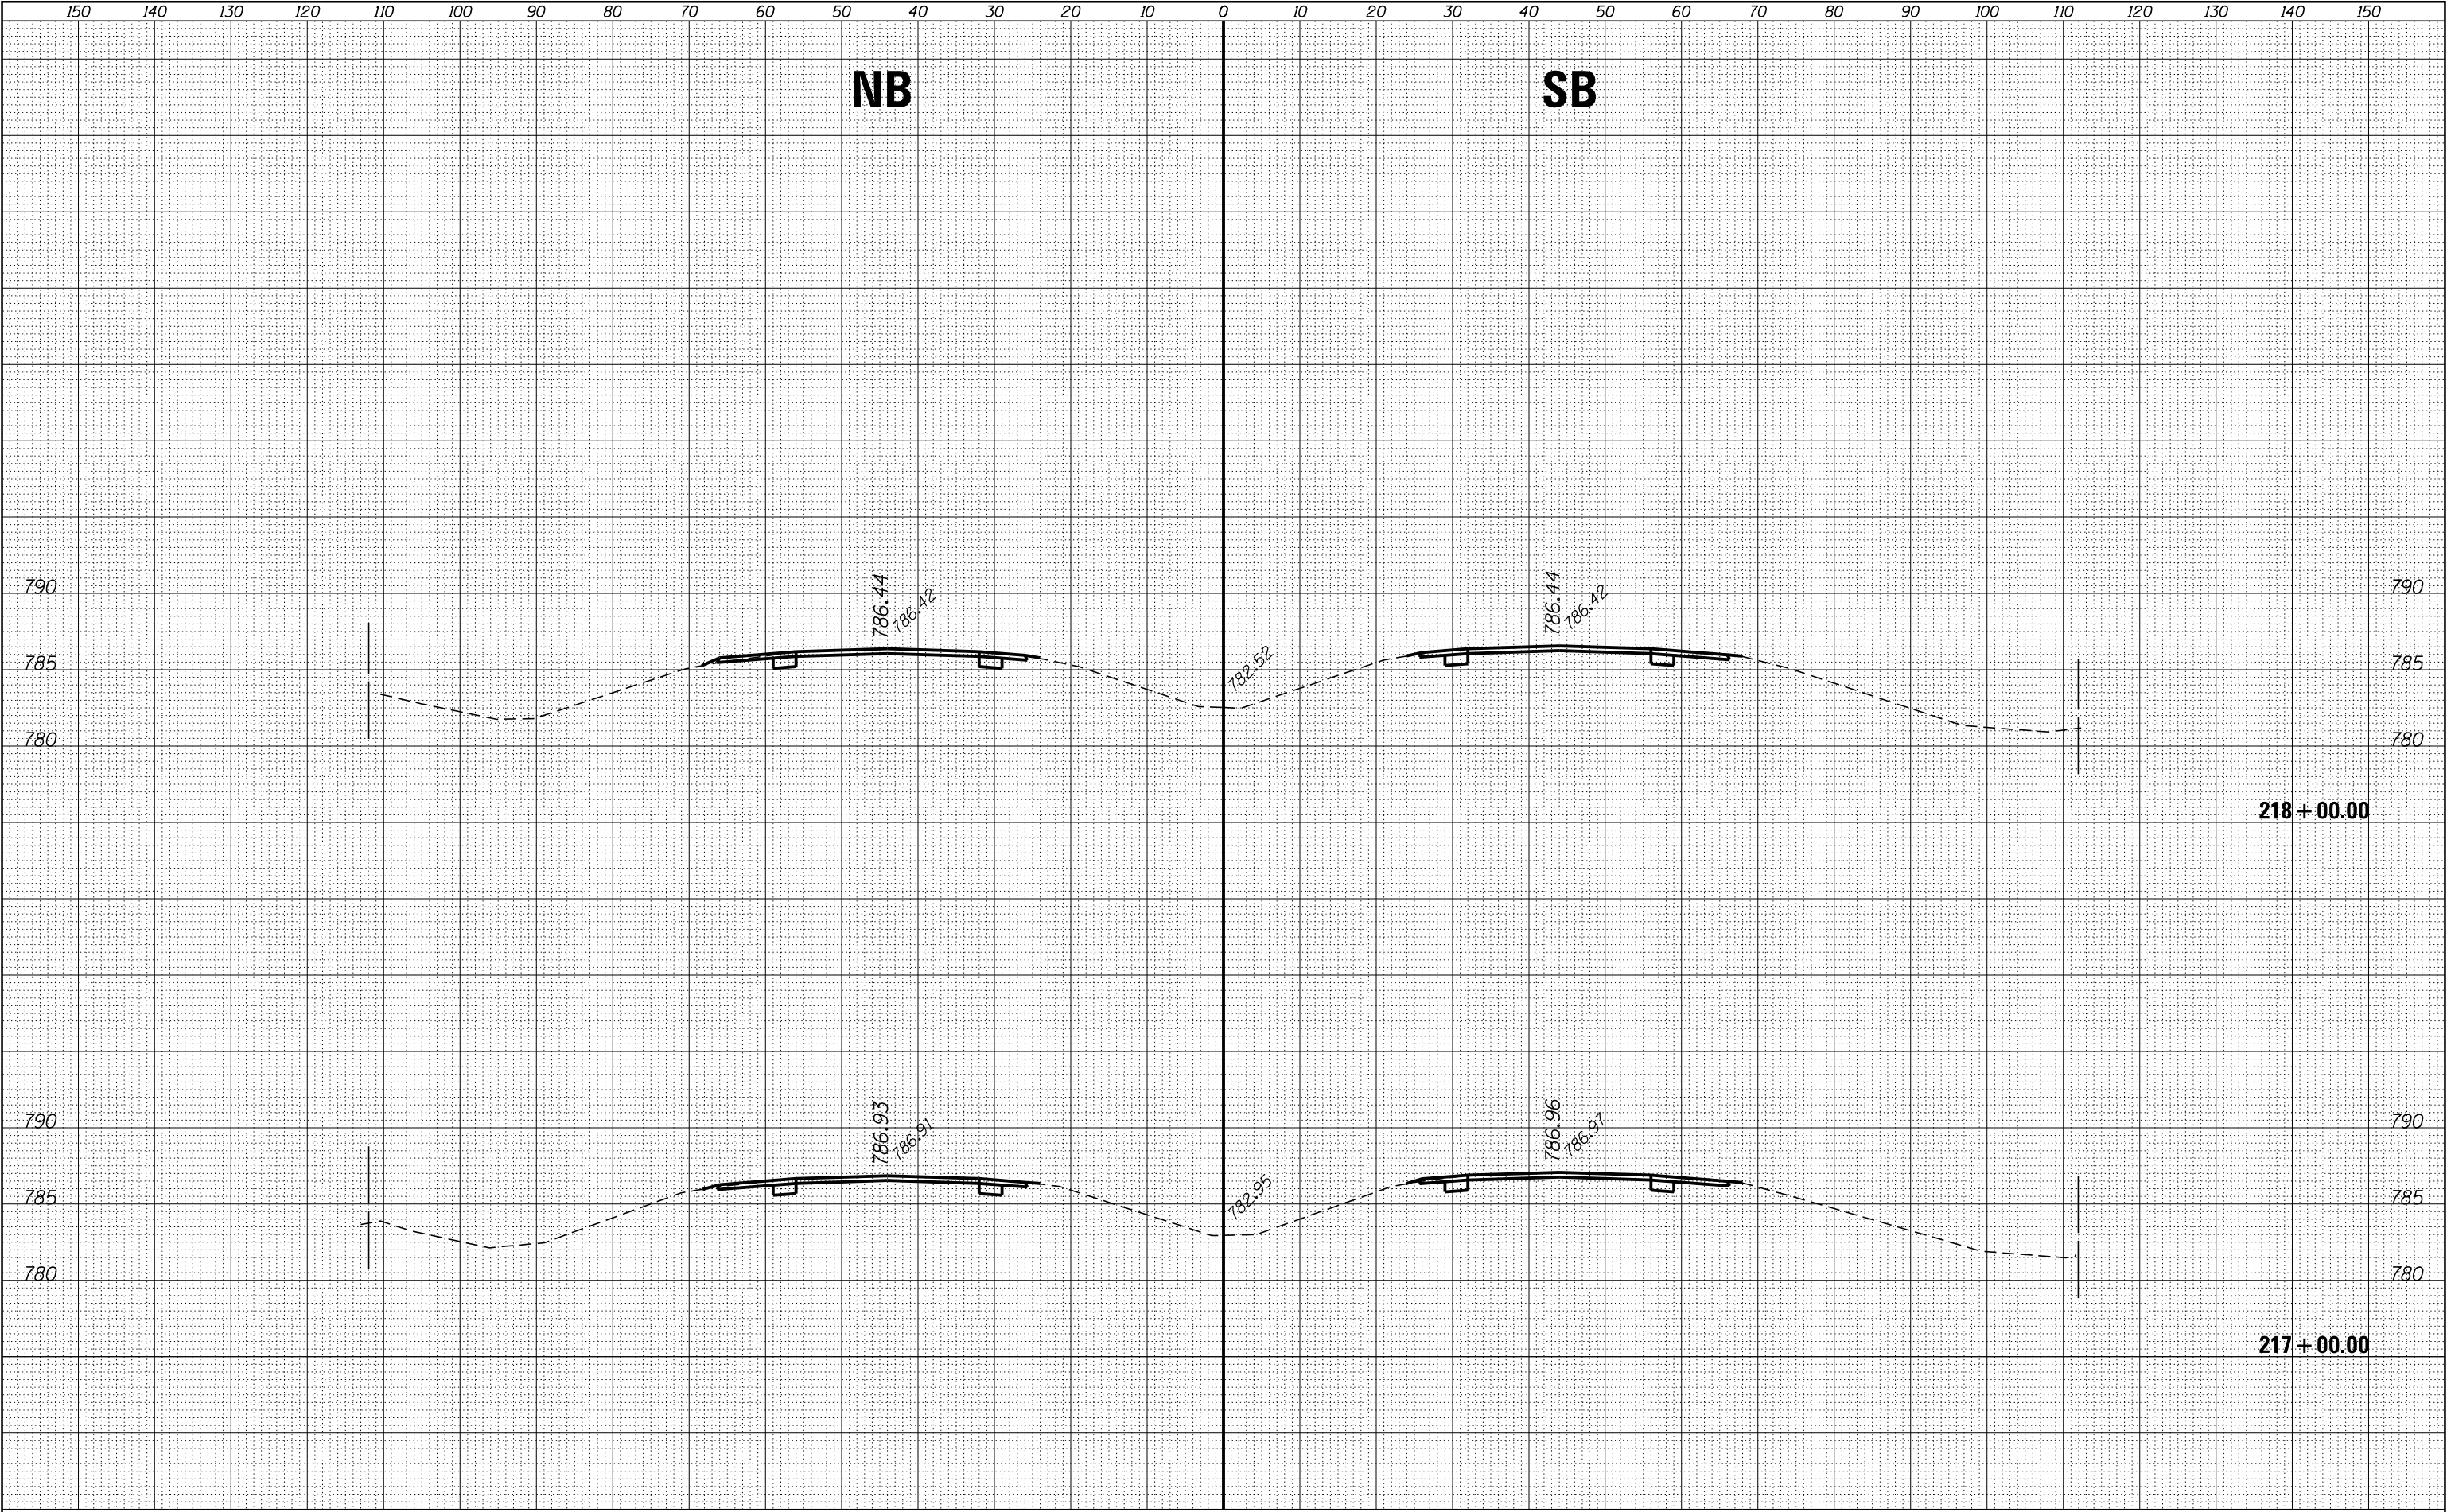


FINAL SURVEY NOTE BOOK NO.	SURVEYED PLOTTED TEMPLATE AREAS CHECKED	BY	DATE

ORIGINAL SURVEY NOTE BOOK NO.	SURVEYED PLOTTED TEMPLATE AREAS CHECKED	BY	DATE

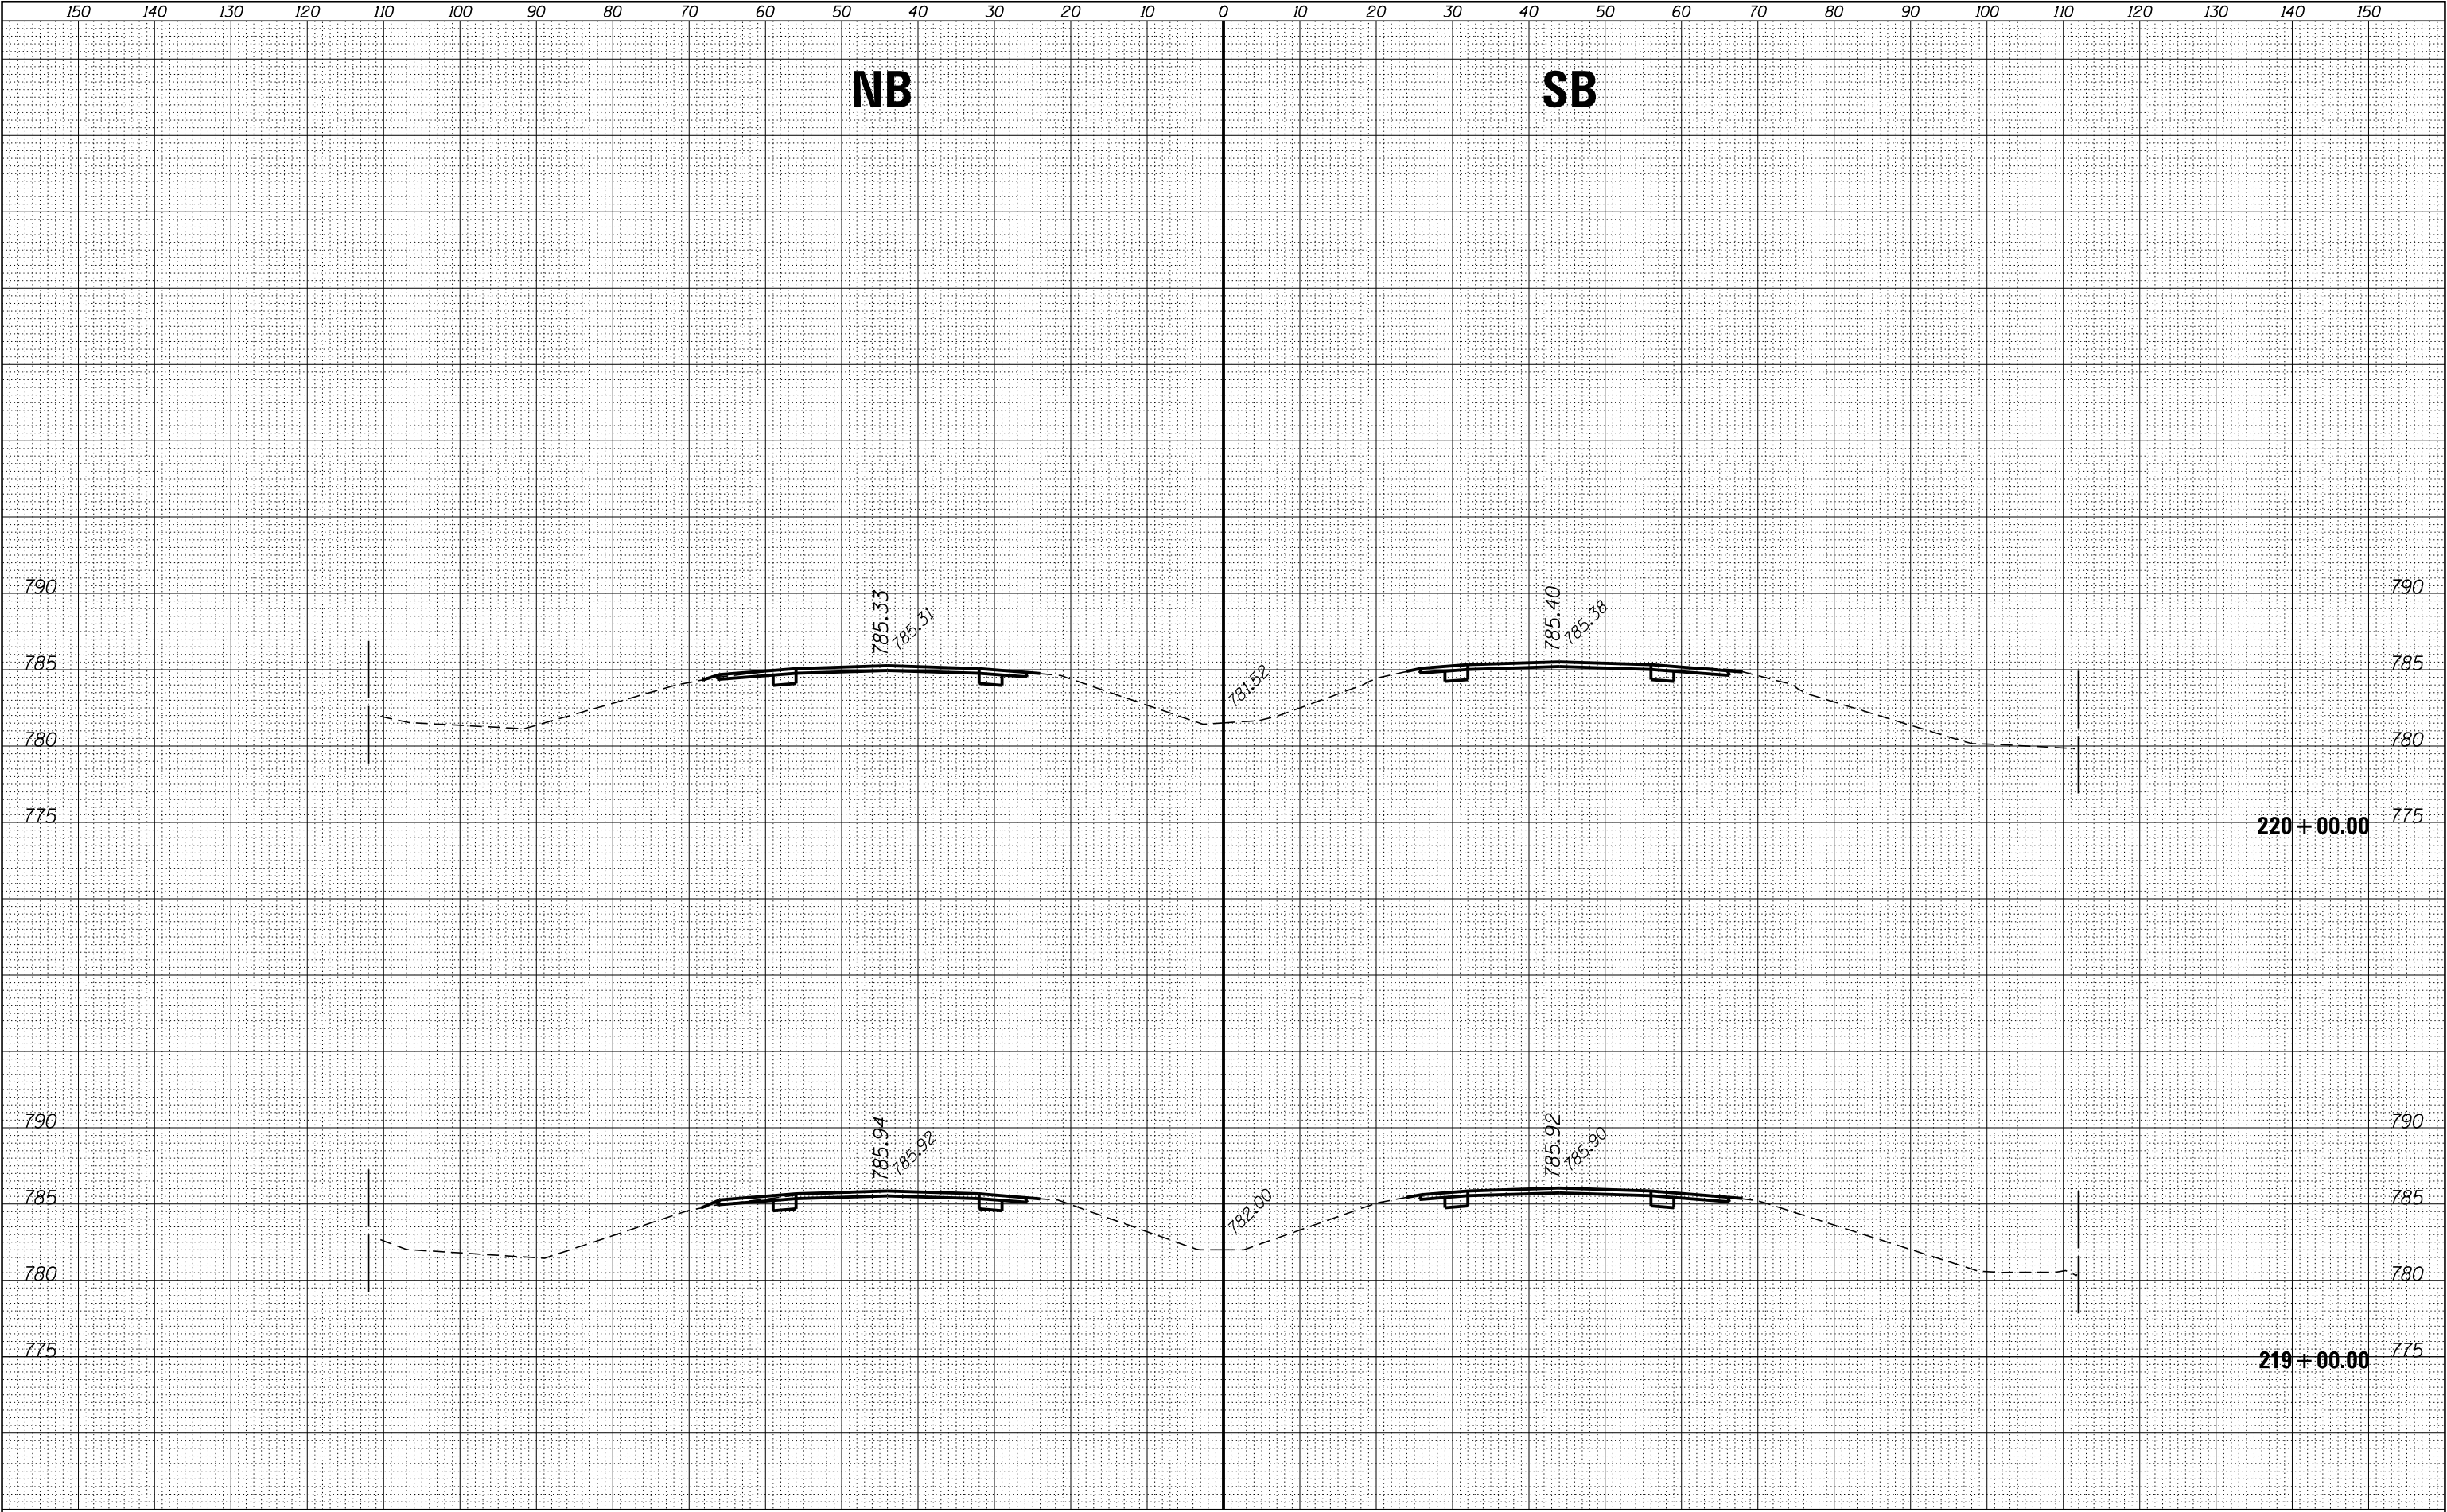


FINAL SURVEY NOTE BOOK NO.	SURVEYED PLOTTED TEMPLATE AREAS CHECKED	BY	DATE

ORIGINAL SURVEY NOTE BOOK NO.	SURVEYED PLOTTED TEMPLATE AREAS CHECKED	BY	DATE

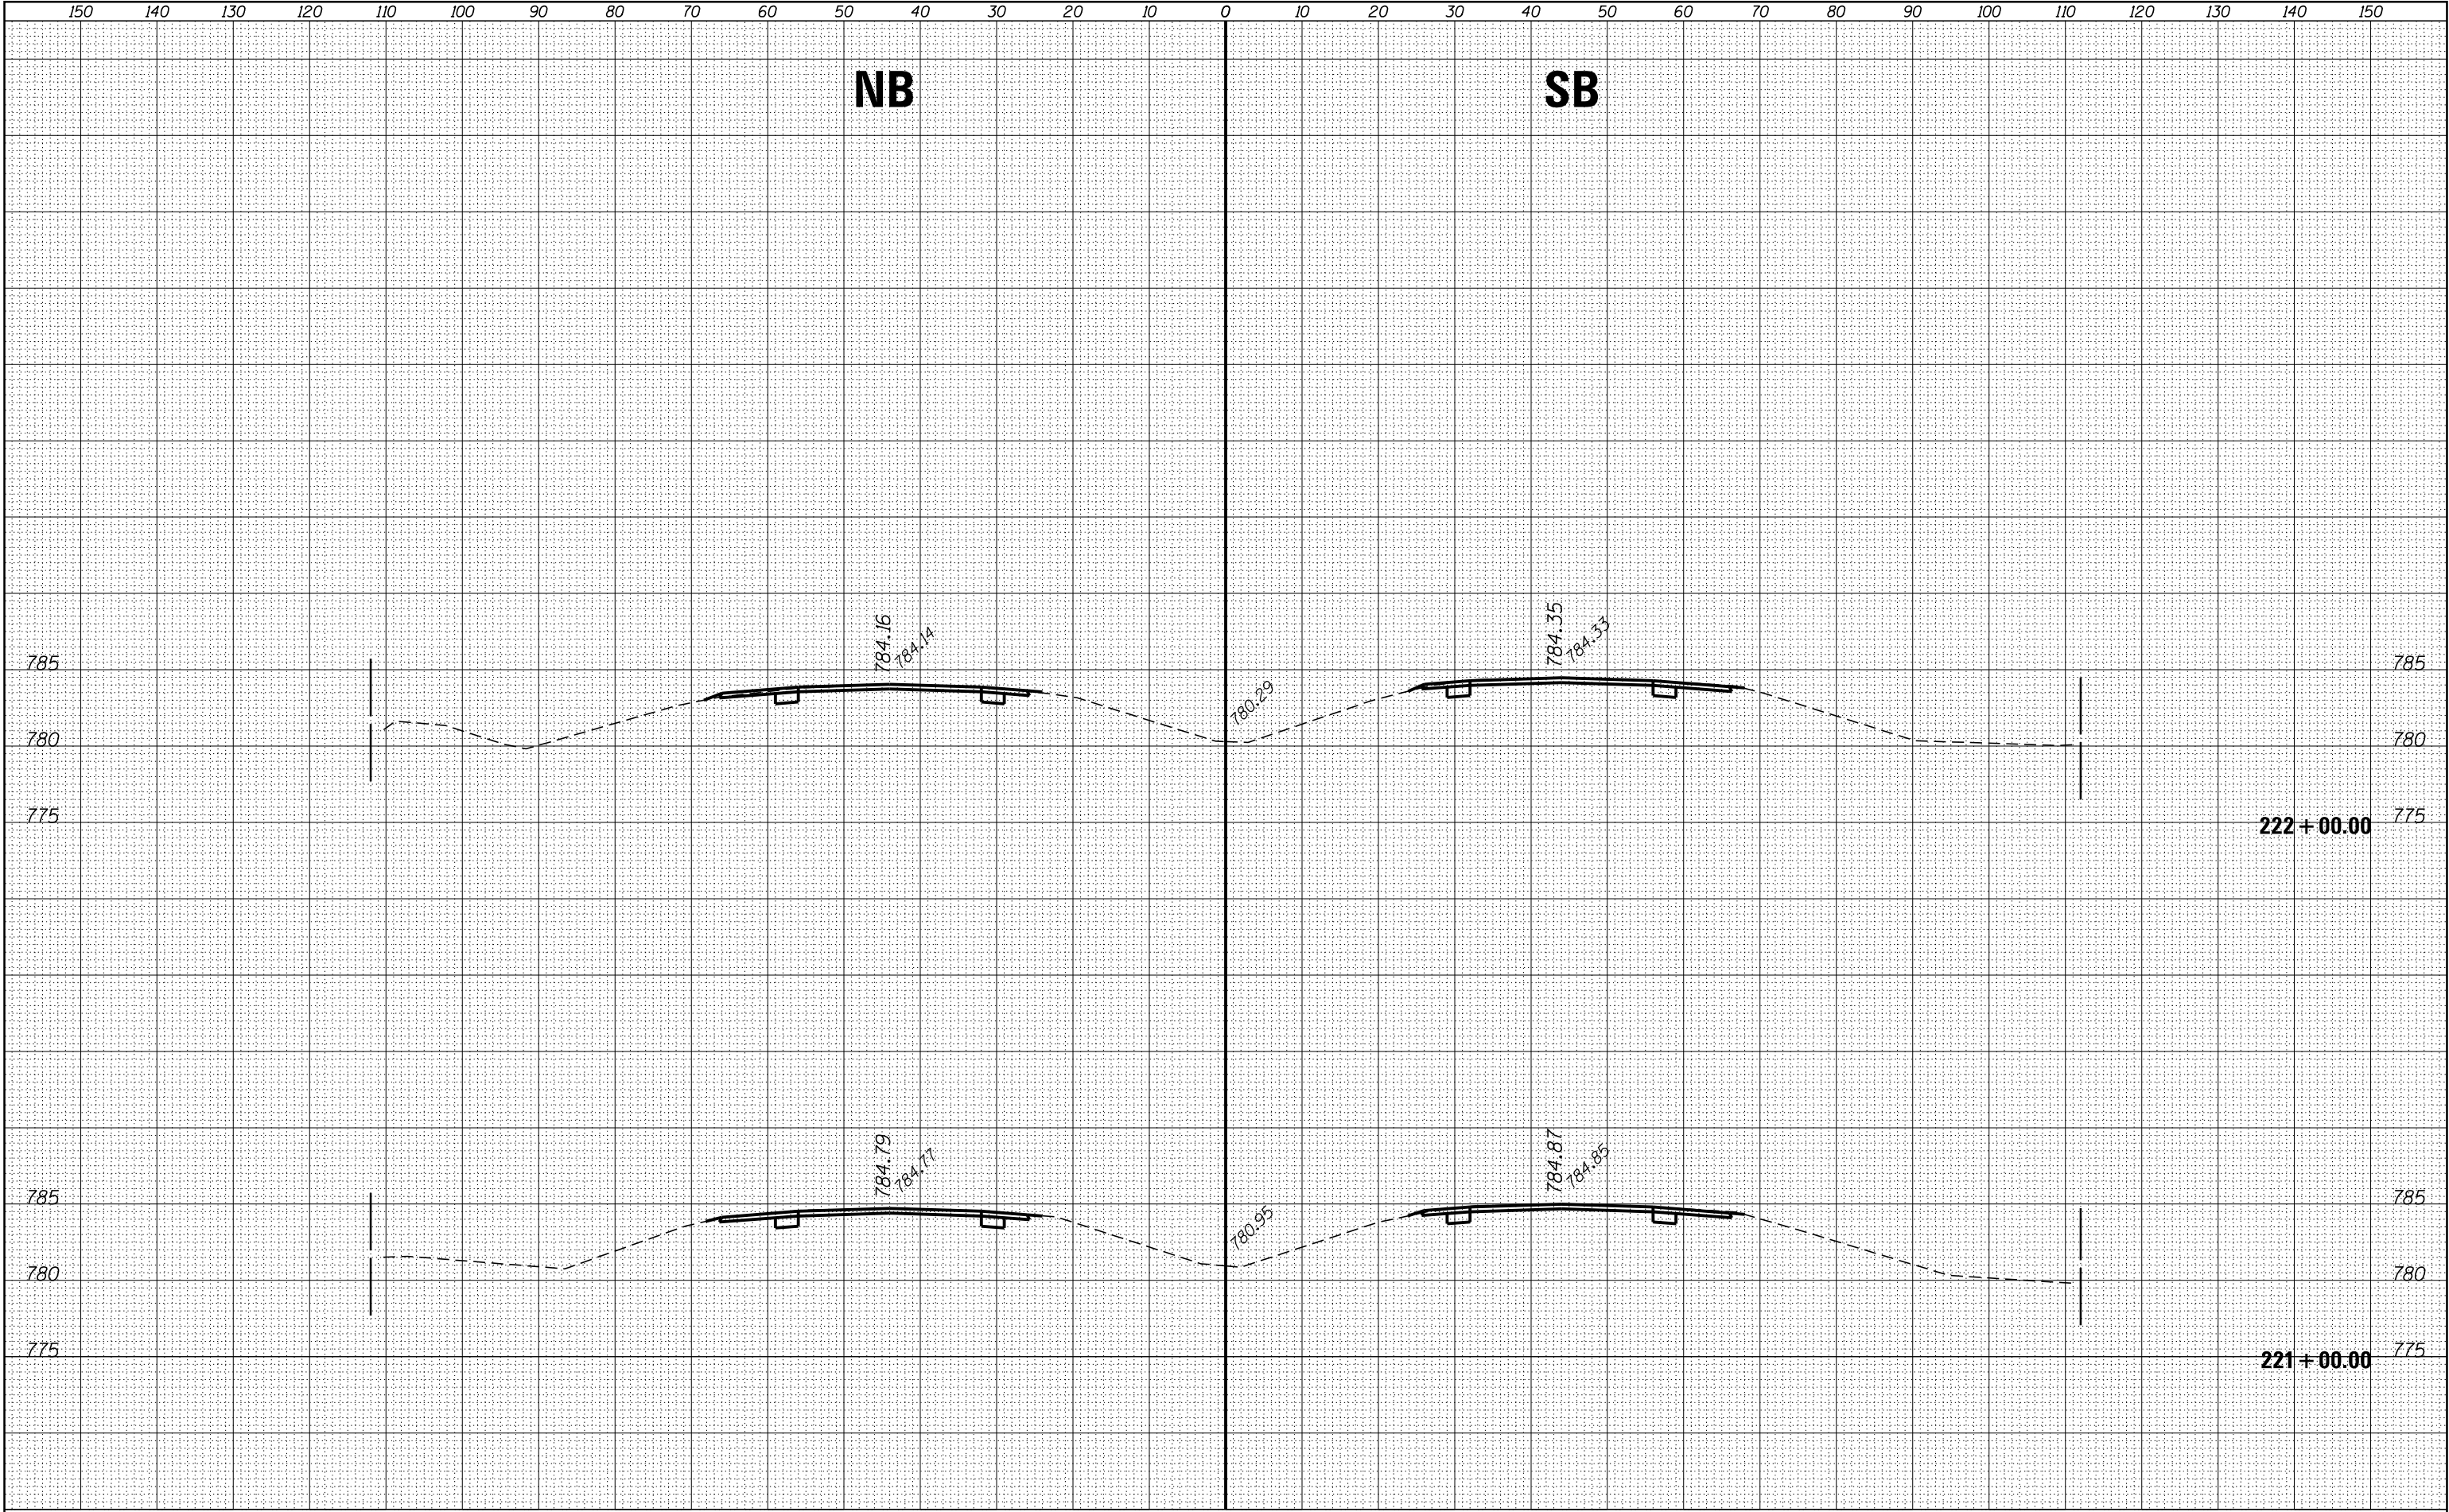


ORIGINAL SURVEY		BY	DATE
NOTE BOOK	SURVEYED _____		
	PLOTTED _____		
	TEMPLATE _____		
	AREAS _____		
	AREAS CHECKED _____		
NO. _____			

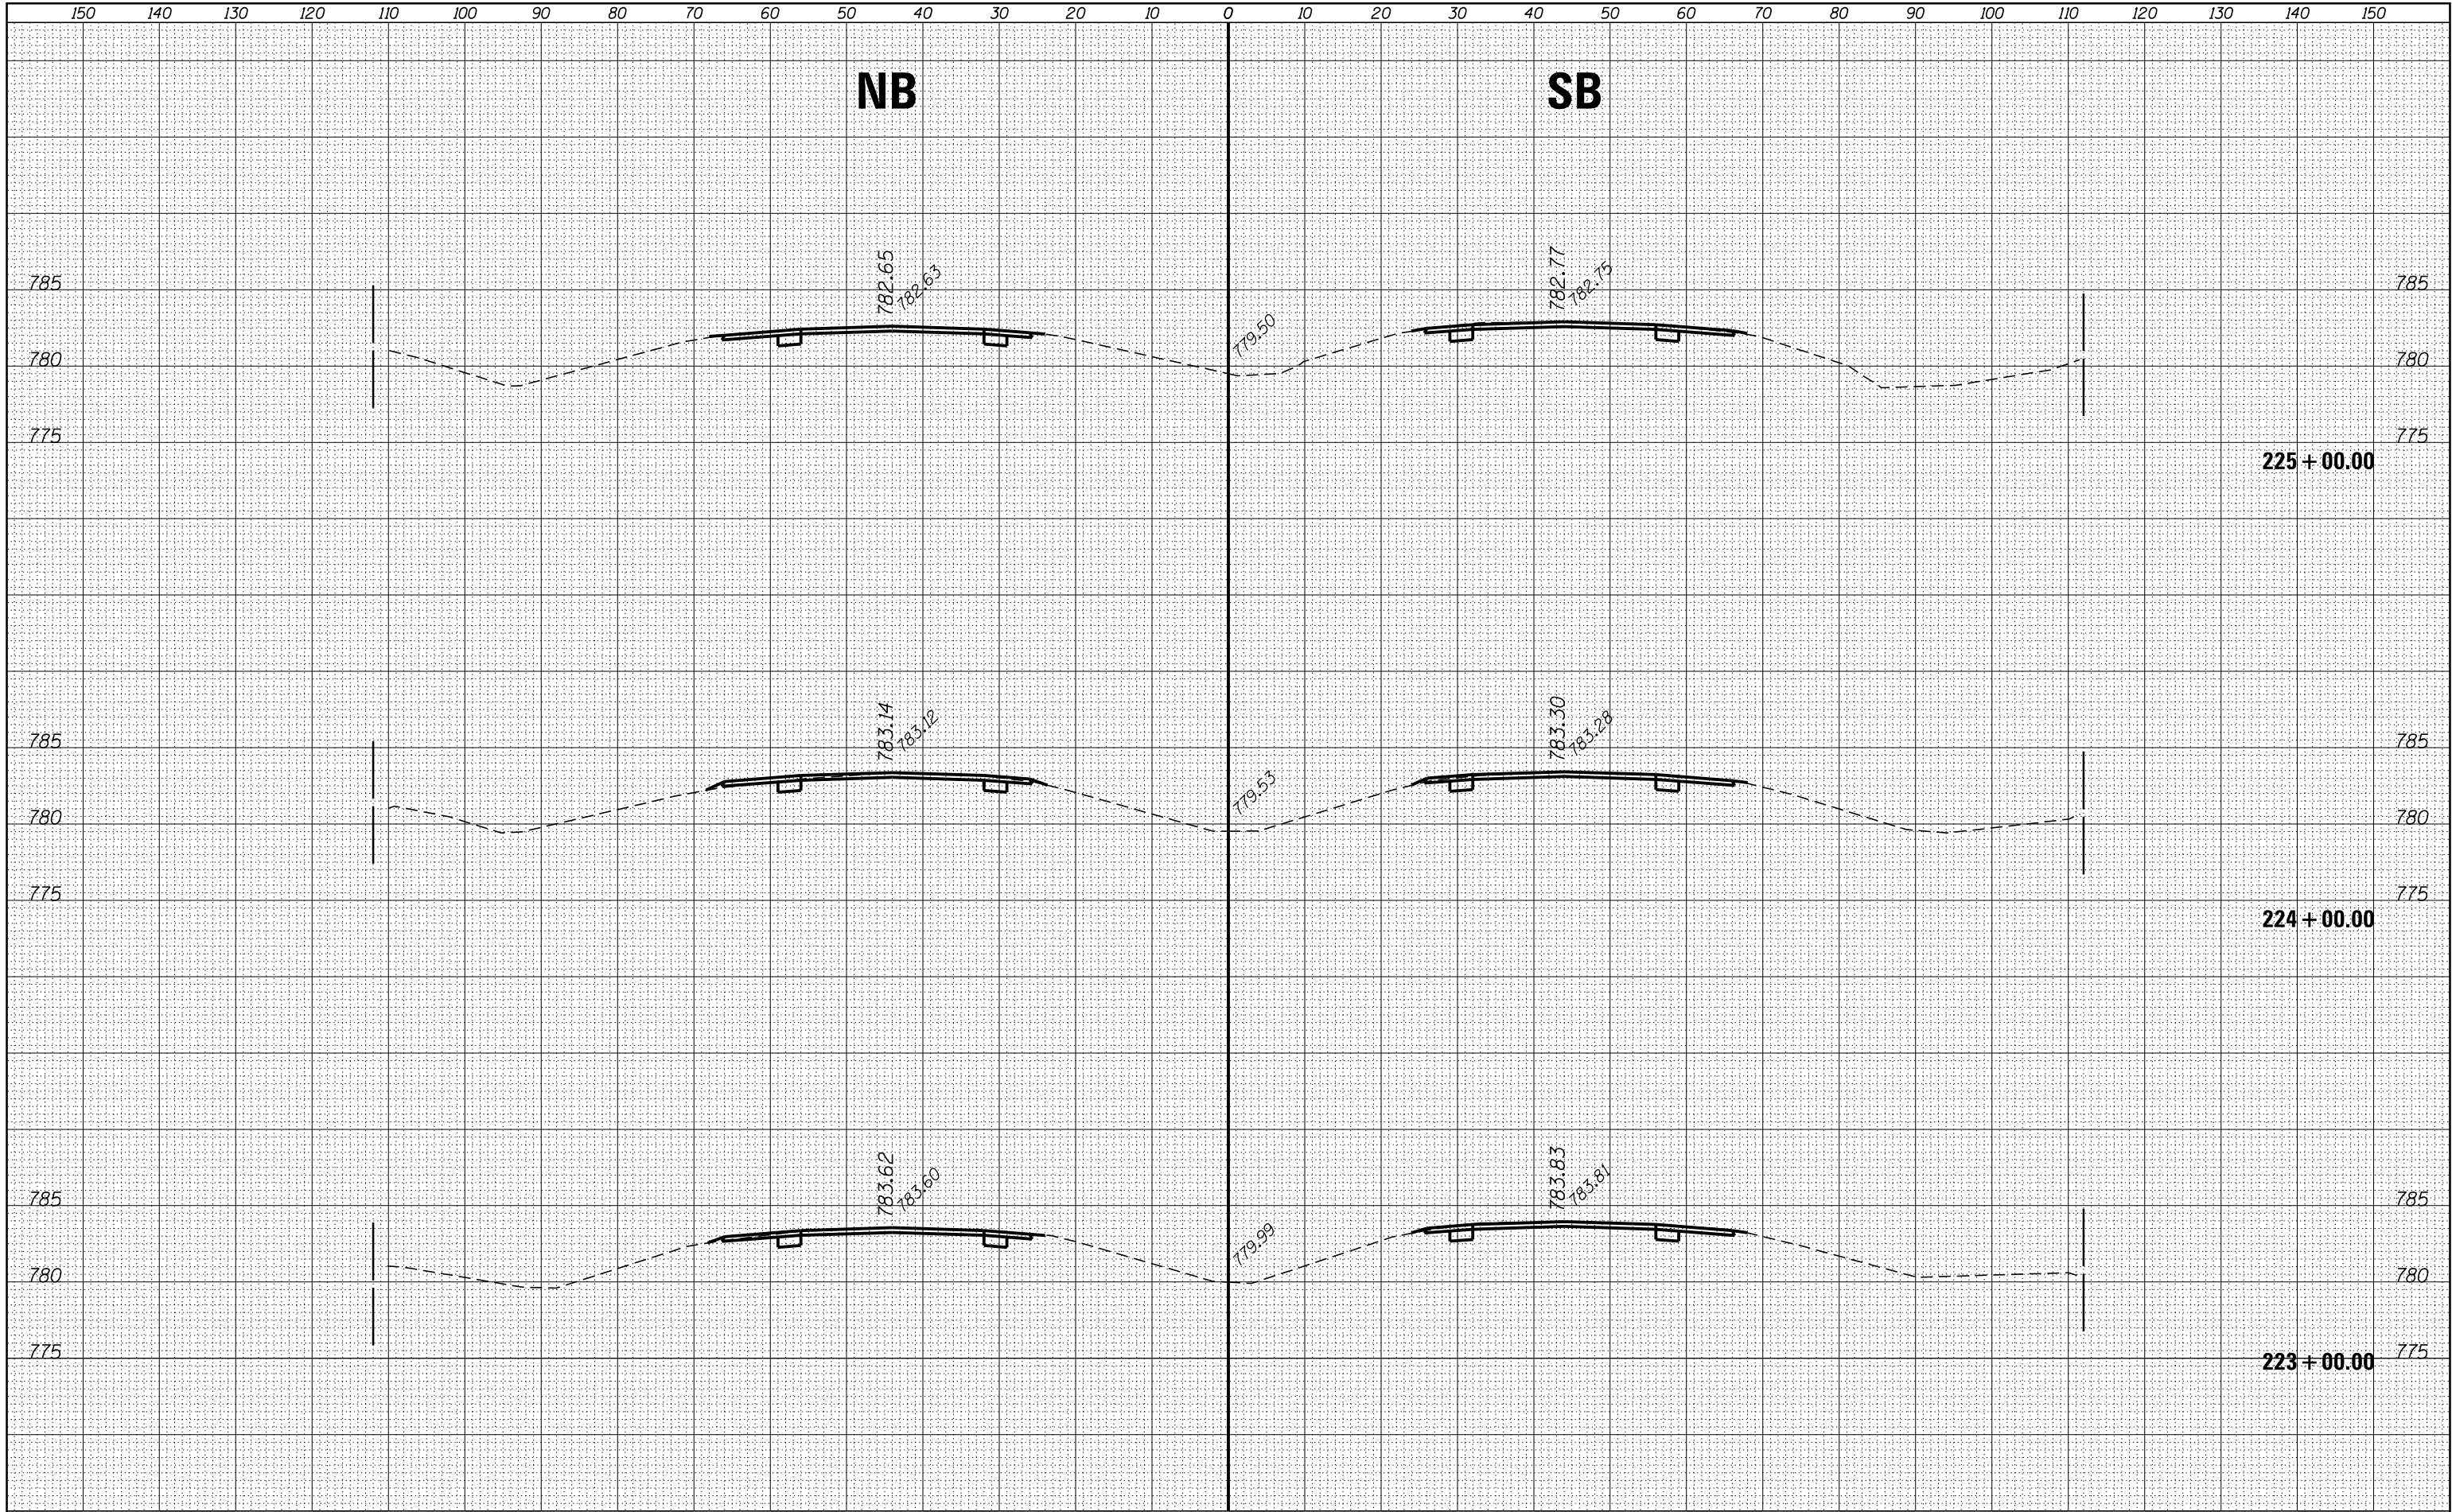

FILE NAME =	USER NAME = corcoranlm	DESIGNED -	REVISED -	STATE OF ILLINOIS DEPARTMENT OF TRANSPORTATION	CROSS SECTIONS – NORTH SECTION				F.A.I. RTE.	SECTION	COUNTY	TOTAL SHEETS	SHEET NO.
px:\IL084EBID\INTEG.Illinois.gov\PID00T\Documents\IDOT Offices\District 3\Projects\D366A26\CD\Drawings\Drawings\Sheet\D366A26-sht-xsht North \$	PROJECT =	REVISIONS	REVISIONS						57	(10,27-384.27-1)RS-2	FORD	233	164
Default	PLOT SCALE = 20.0000' / in.	CHECKED -	REVISED -		CONTRACT NO. 66A26								
	PLOT DATE = 8/3/2016	DATE -	REVISED -		SCALE:	SHEET	OF	SHEETS	STA. 223+00.00	TO STA. 225+00.00	ILLINOIS FED. AID PROJECT		


ORIGINAL SURVEY		BY	DATE
NOTE BOOK			
	SURVEYED		
	PLOTTED		
	TEMPLATE		
	AREAS		
NO.	AREAS CHECKED		

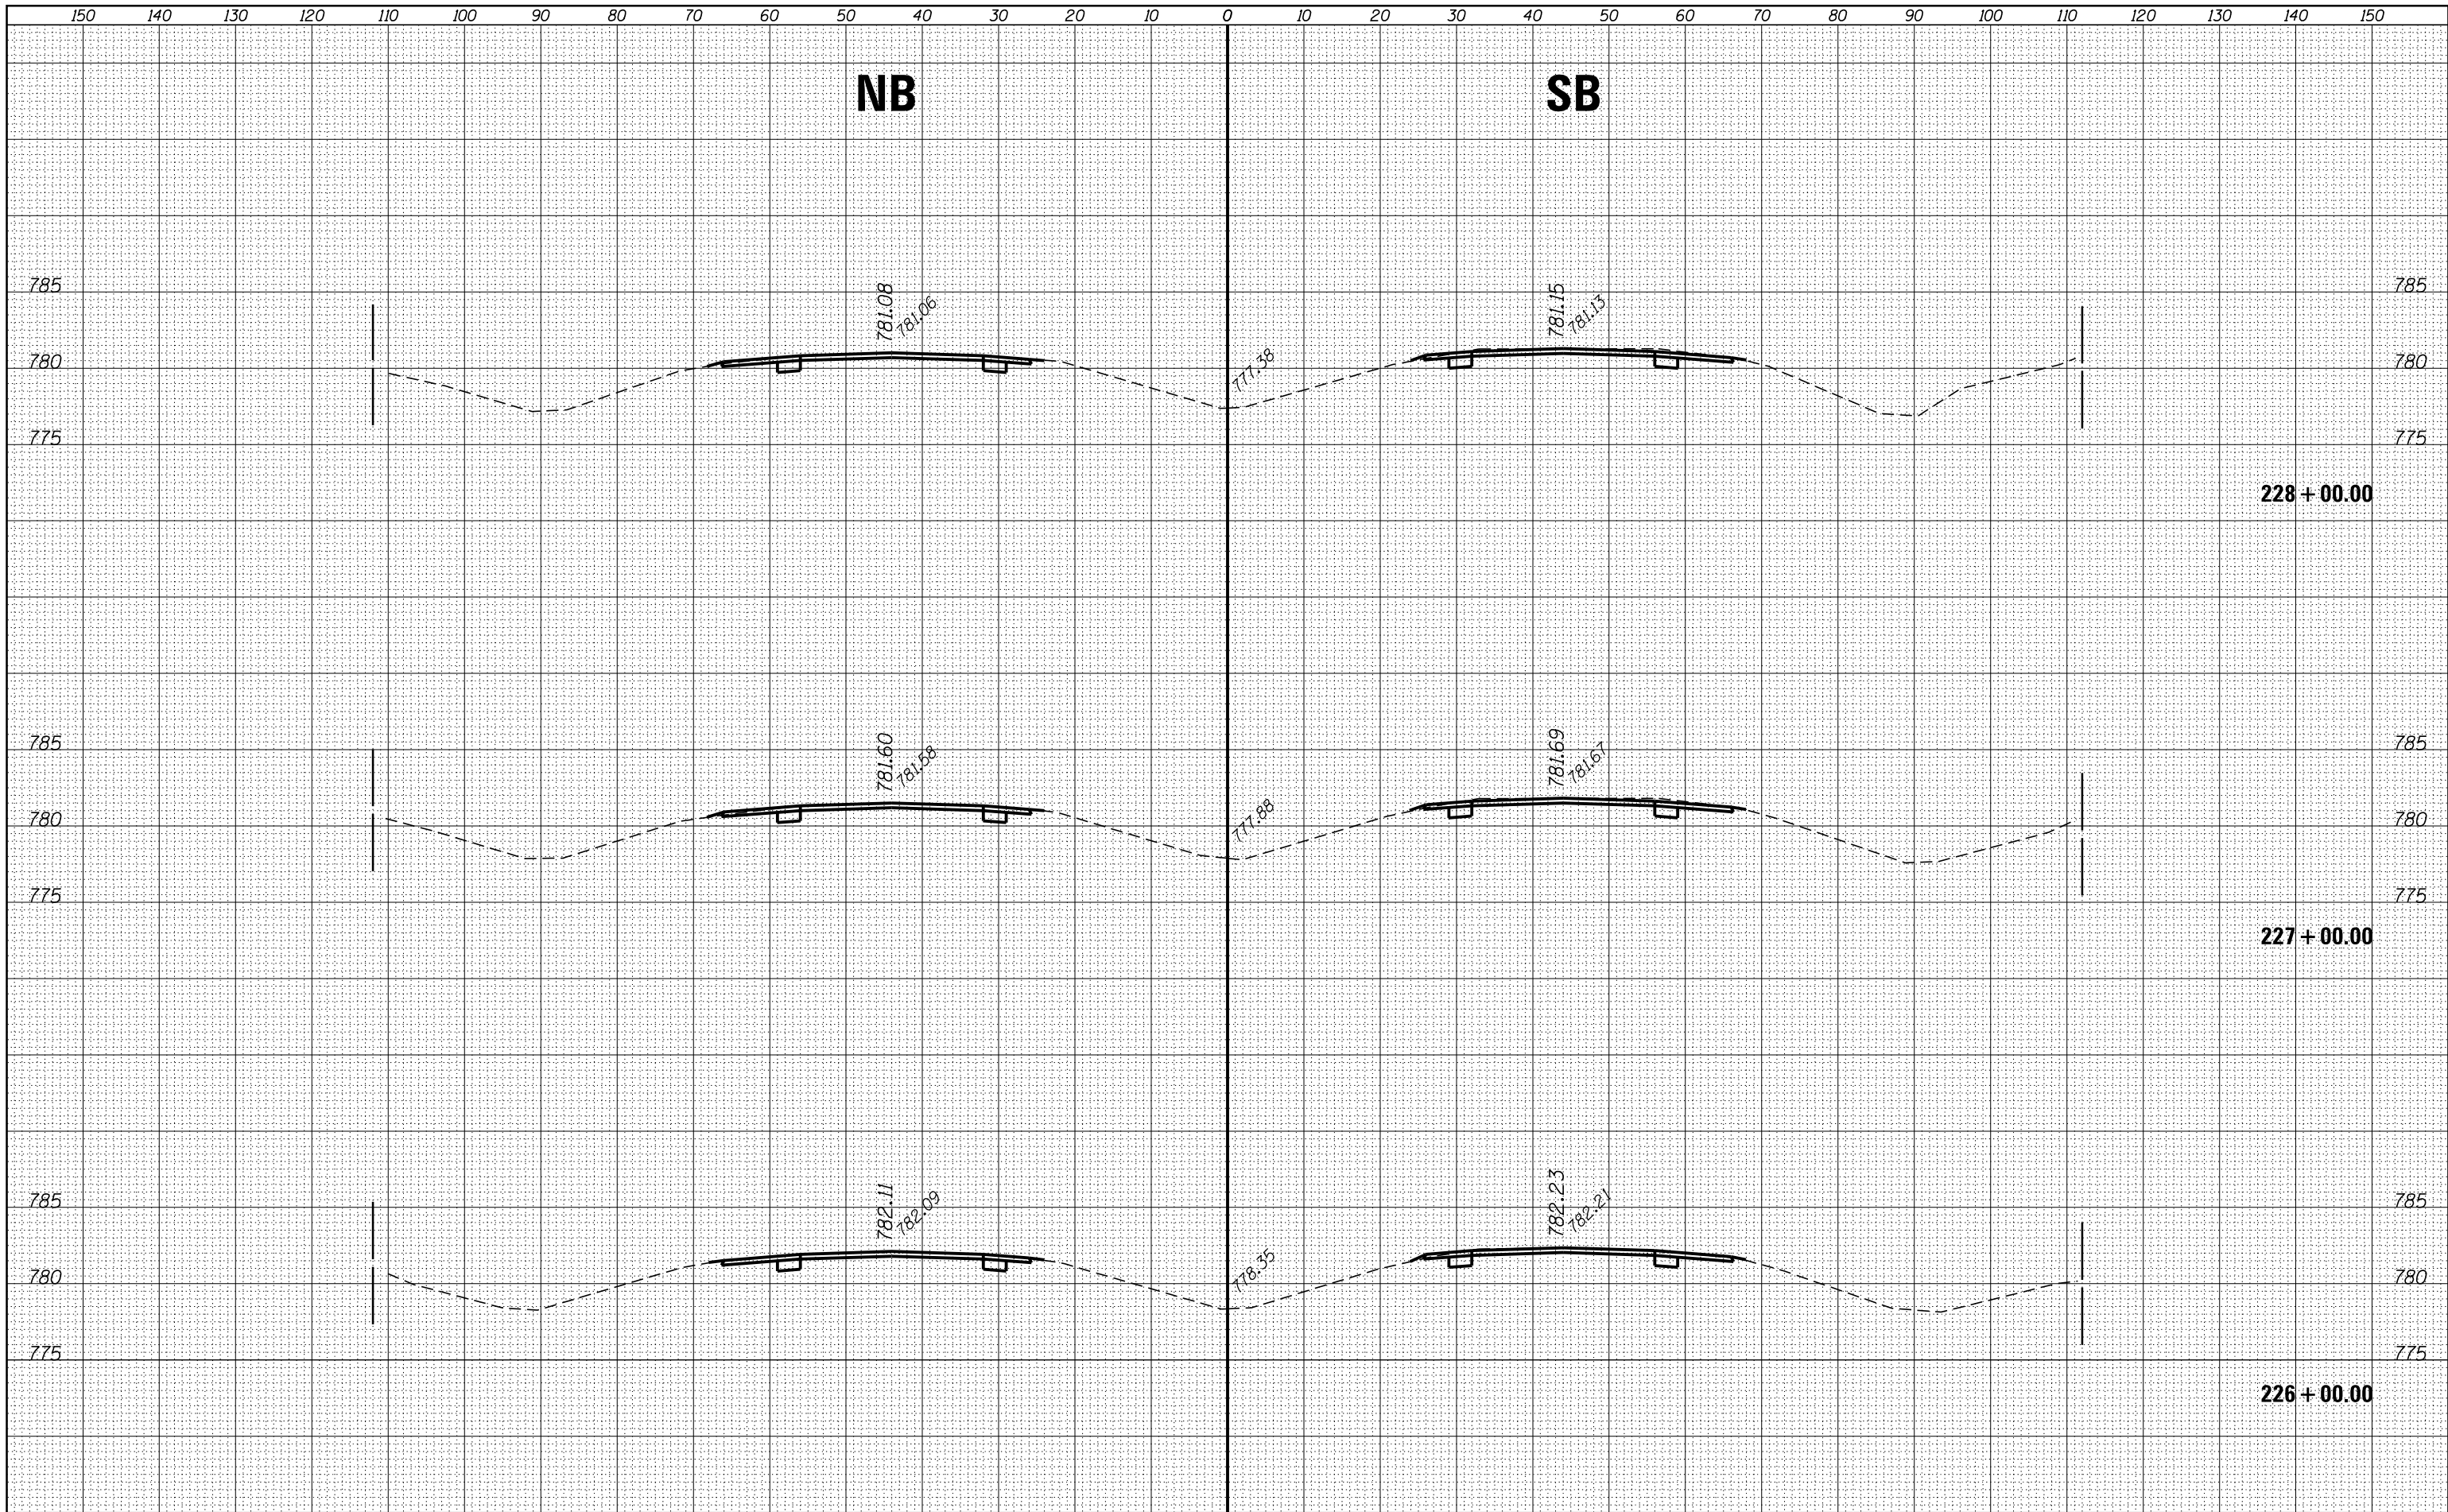

FILE NAME =	USER NAME = corcoranlm	DESIGNED -	REVISED -	STATE OF ILLINOIS DEPARTMENT OF TRANSPORTATION	CROSS SECTIONS - NORTH SECTION				F.A.I. RTE.	SECTION	COUNTY	TOTAL SHEETS	SHEET NO.
p:\11084EBID\INTEG.Illinois.gov\PIDOT\Documents\PIDOT Offices\District 3\Projects\D366A26\CA\Drawings\Drawings\Sheet\North Section.dwg	DRAWN -	REVISED -	57						(10,27-38A,27-1RS-2	FORD	233	165	
Default	PLOT SCALE = 20.0000' / in.	CHECKED -	REVISED -		SCALE: SHEET OF SHEETS STA. 226+00.00 TO STA. 228+00.00				CONTRACT NO. 66A26				
	PLOT DATE = 8/3/2016	DATE -	REVISED -						ILLINOIS FED. AID PROJECT				


FINAL SURVEY	NO.	NOTE BOOK	SURVEYED	BY	DATE	PLOTTED	TEMPLATE	AREAS	CHECKED

ORIGINAL SURVEY	NO.	NOTE BOOK	SURVEYED	BY	DATE	PLOTTED	TEMPLATE	AREAS	CHECKED

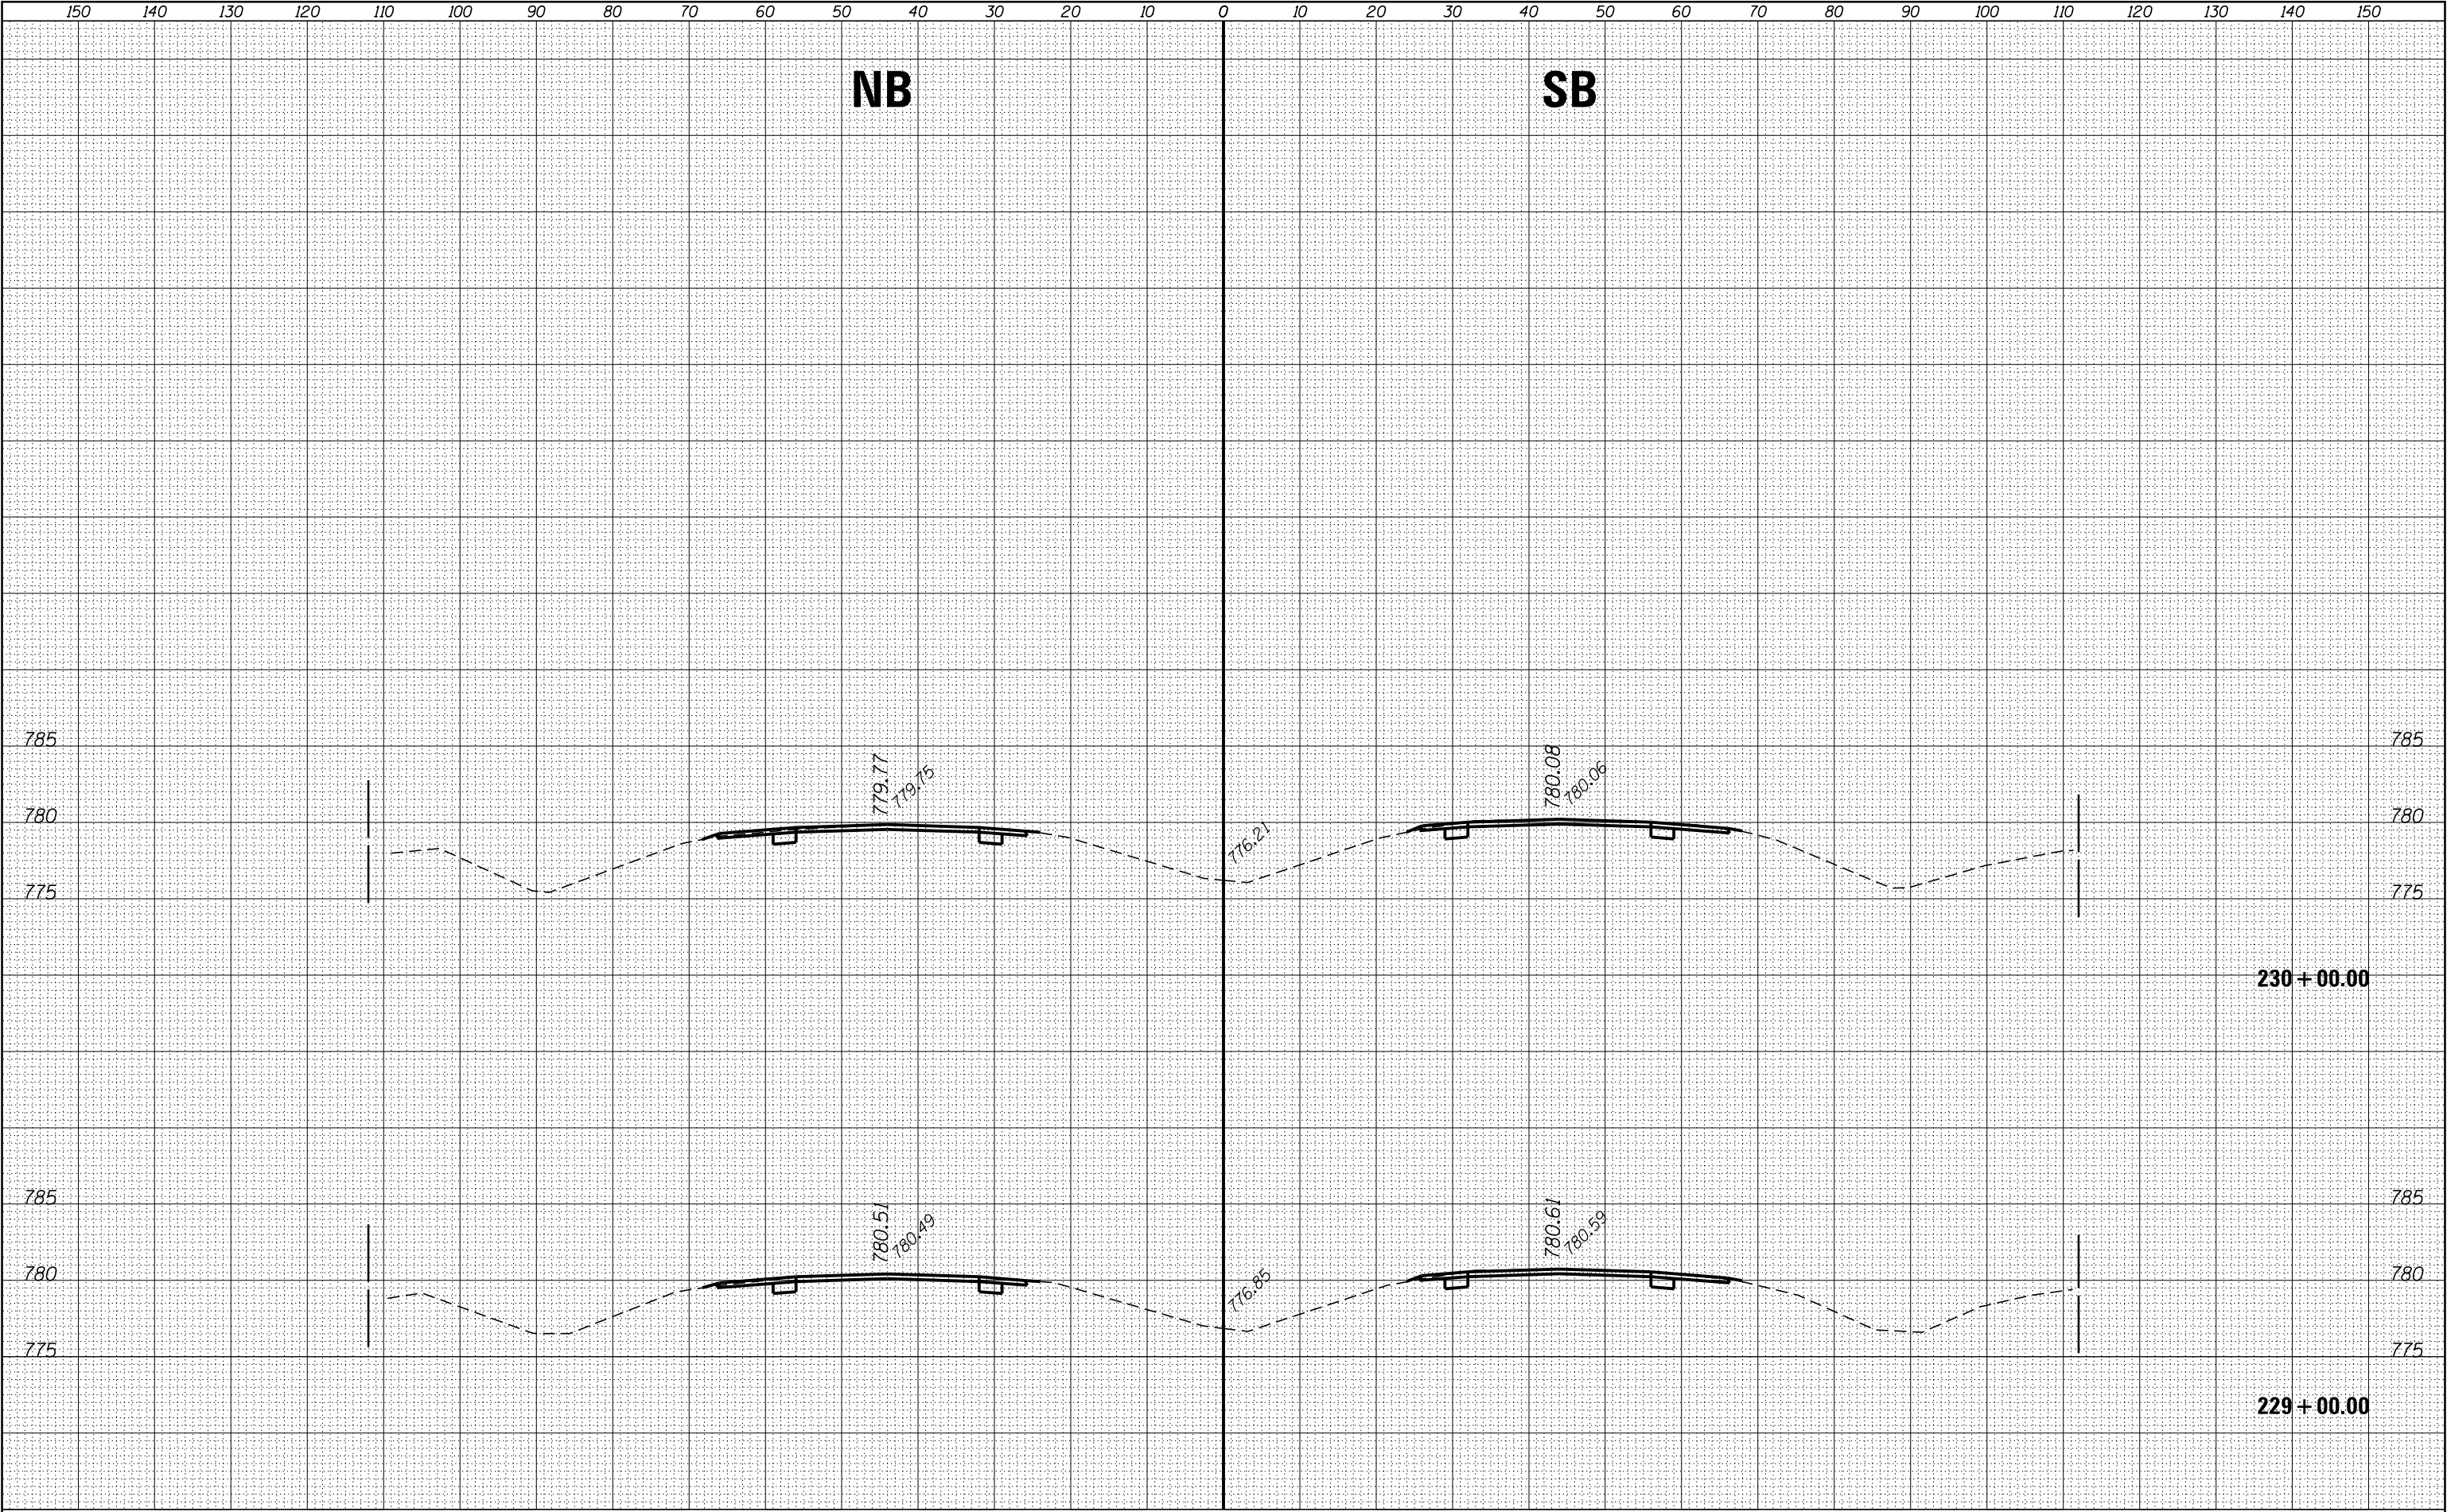


FINAL	SURVEYED	BY	DATE
SURVEY	PLOTTED		
NOTE BOOK	TEMPLATE		
NO.	AREAS	CHECKED	

ORIGINAL	SURVEYED	BY	DATE
SURVEY	PLOTTED		
NOTE BOOK	TEMPLATE		
NO.	AREAS	CHECKED	

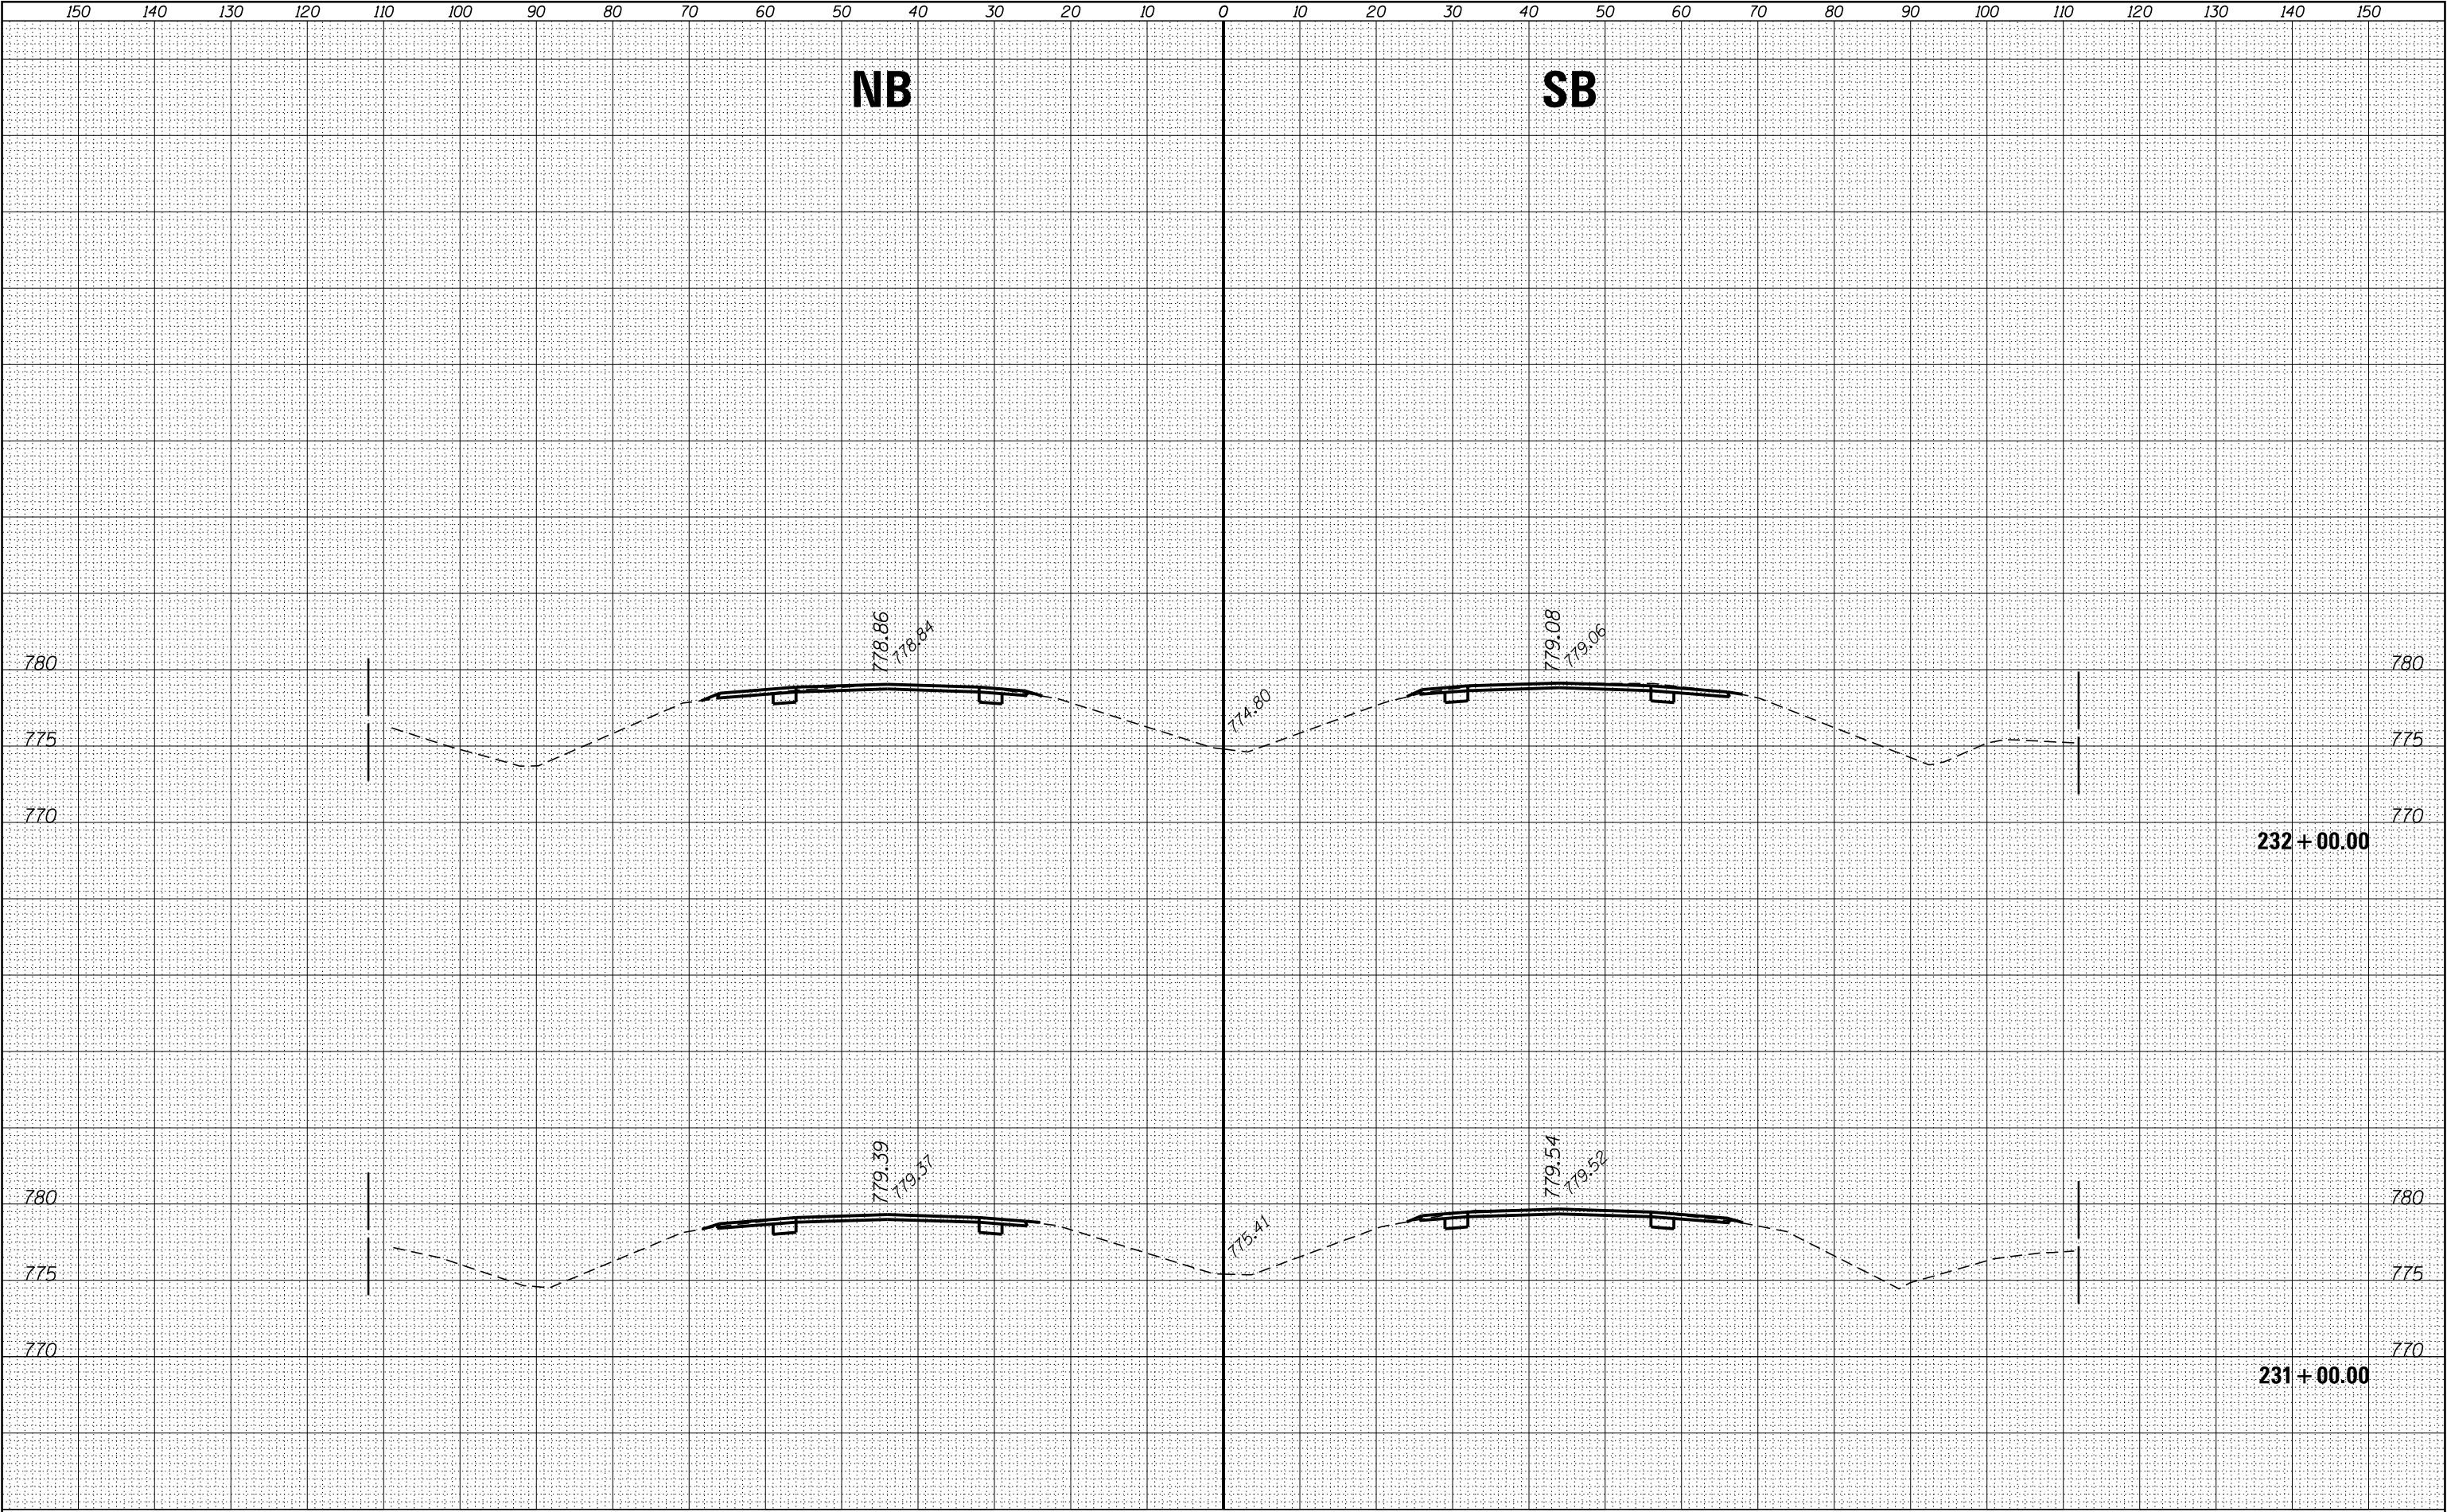

FILE NAME =	USER NAME = corcoranlm	DESIGNED -	REVISED -	STATE OF ILLINOIS DEPARTMENT OF TRANSPORTATION				CROSS SECTIONS - NORTH SECTION				F.A.I. RTE.	SECTION	COUNTY	TOTAL SHEETS	SHEET NO.
p:\IL084EBIDINTEGallinois.gov\PWIDOT\Documents\IDOT Offices\District 3\Projects\D366A26\CAD\DRAWINGS\Drawings\Sheet\North Section\REVISED	DESIGNED -	REVISED -	REVISED -									57	(10,27-38A,27-1RS-2	FORD	233	167
Default	PLOT SCALE = 20.0000' / in.	CHECKED -	REVISED -									CONTRACT NO. 66A26				
	PLOT DATE = 8/3/2016	DATE -	REVISED -					SCALE:	SHEET	OF	SHEETS	STA. 231+00.00	TO STA. 232+00.00	ILLINOIS FED. AID PROJECT		

ORIGINAL SURVEY	SURVEYED _____		BY _____	DATE _____
	PLOTTED _____			
	TEMPLATE _____			
	AREAS _____			
	AREAS CHECKED _____			
	NO. _____			
NOTE BOOK				

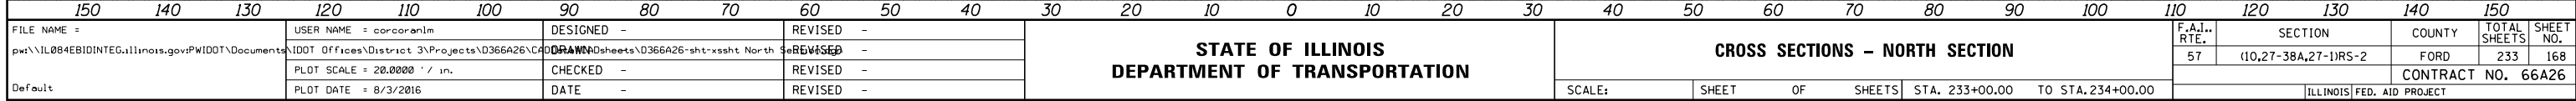


**STATE OF ILLINOIS
DEPARTMENT OF TRANSPORTATION**

CROSS SECTIONS – NORTH SECTION

F.A.I. RTE.	SECTION	COUNTY	TOTAL SHEETS	SHEET NO.
57	(10,27-38A,27-1)RS-2	FORD	233	168
		CONTRACT NO. 66A26		
ILLINOIS FED. AID PROJECT				

FINAL SURVEY	NO.	SURVEYED PLOTTED NOTE BOOK	BY	DATE


ORIGINAL SURVEY	NO.	SURVEYED PLOTTED NOTE BOOK	BY	DATE

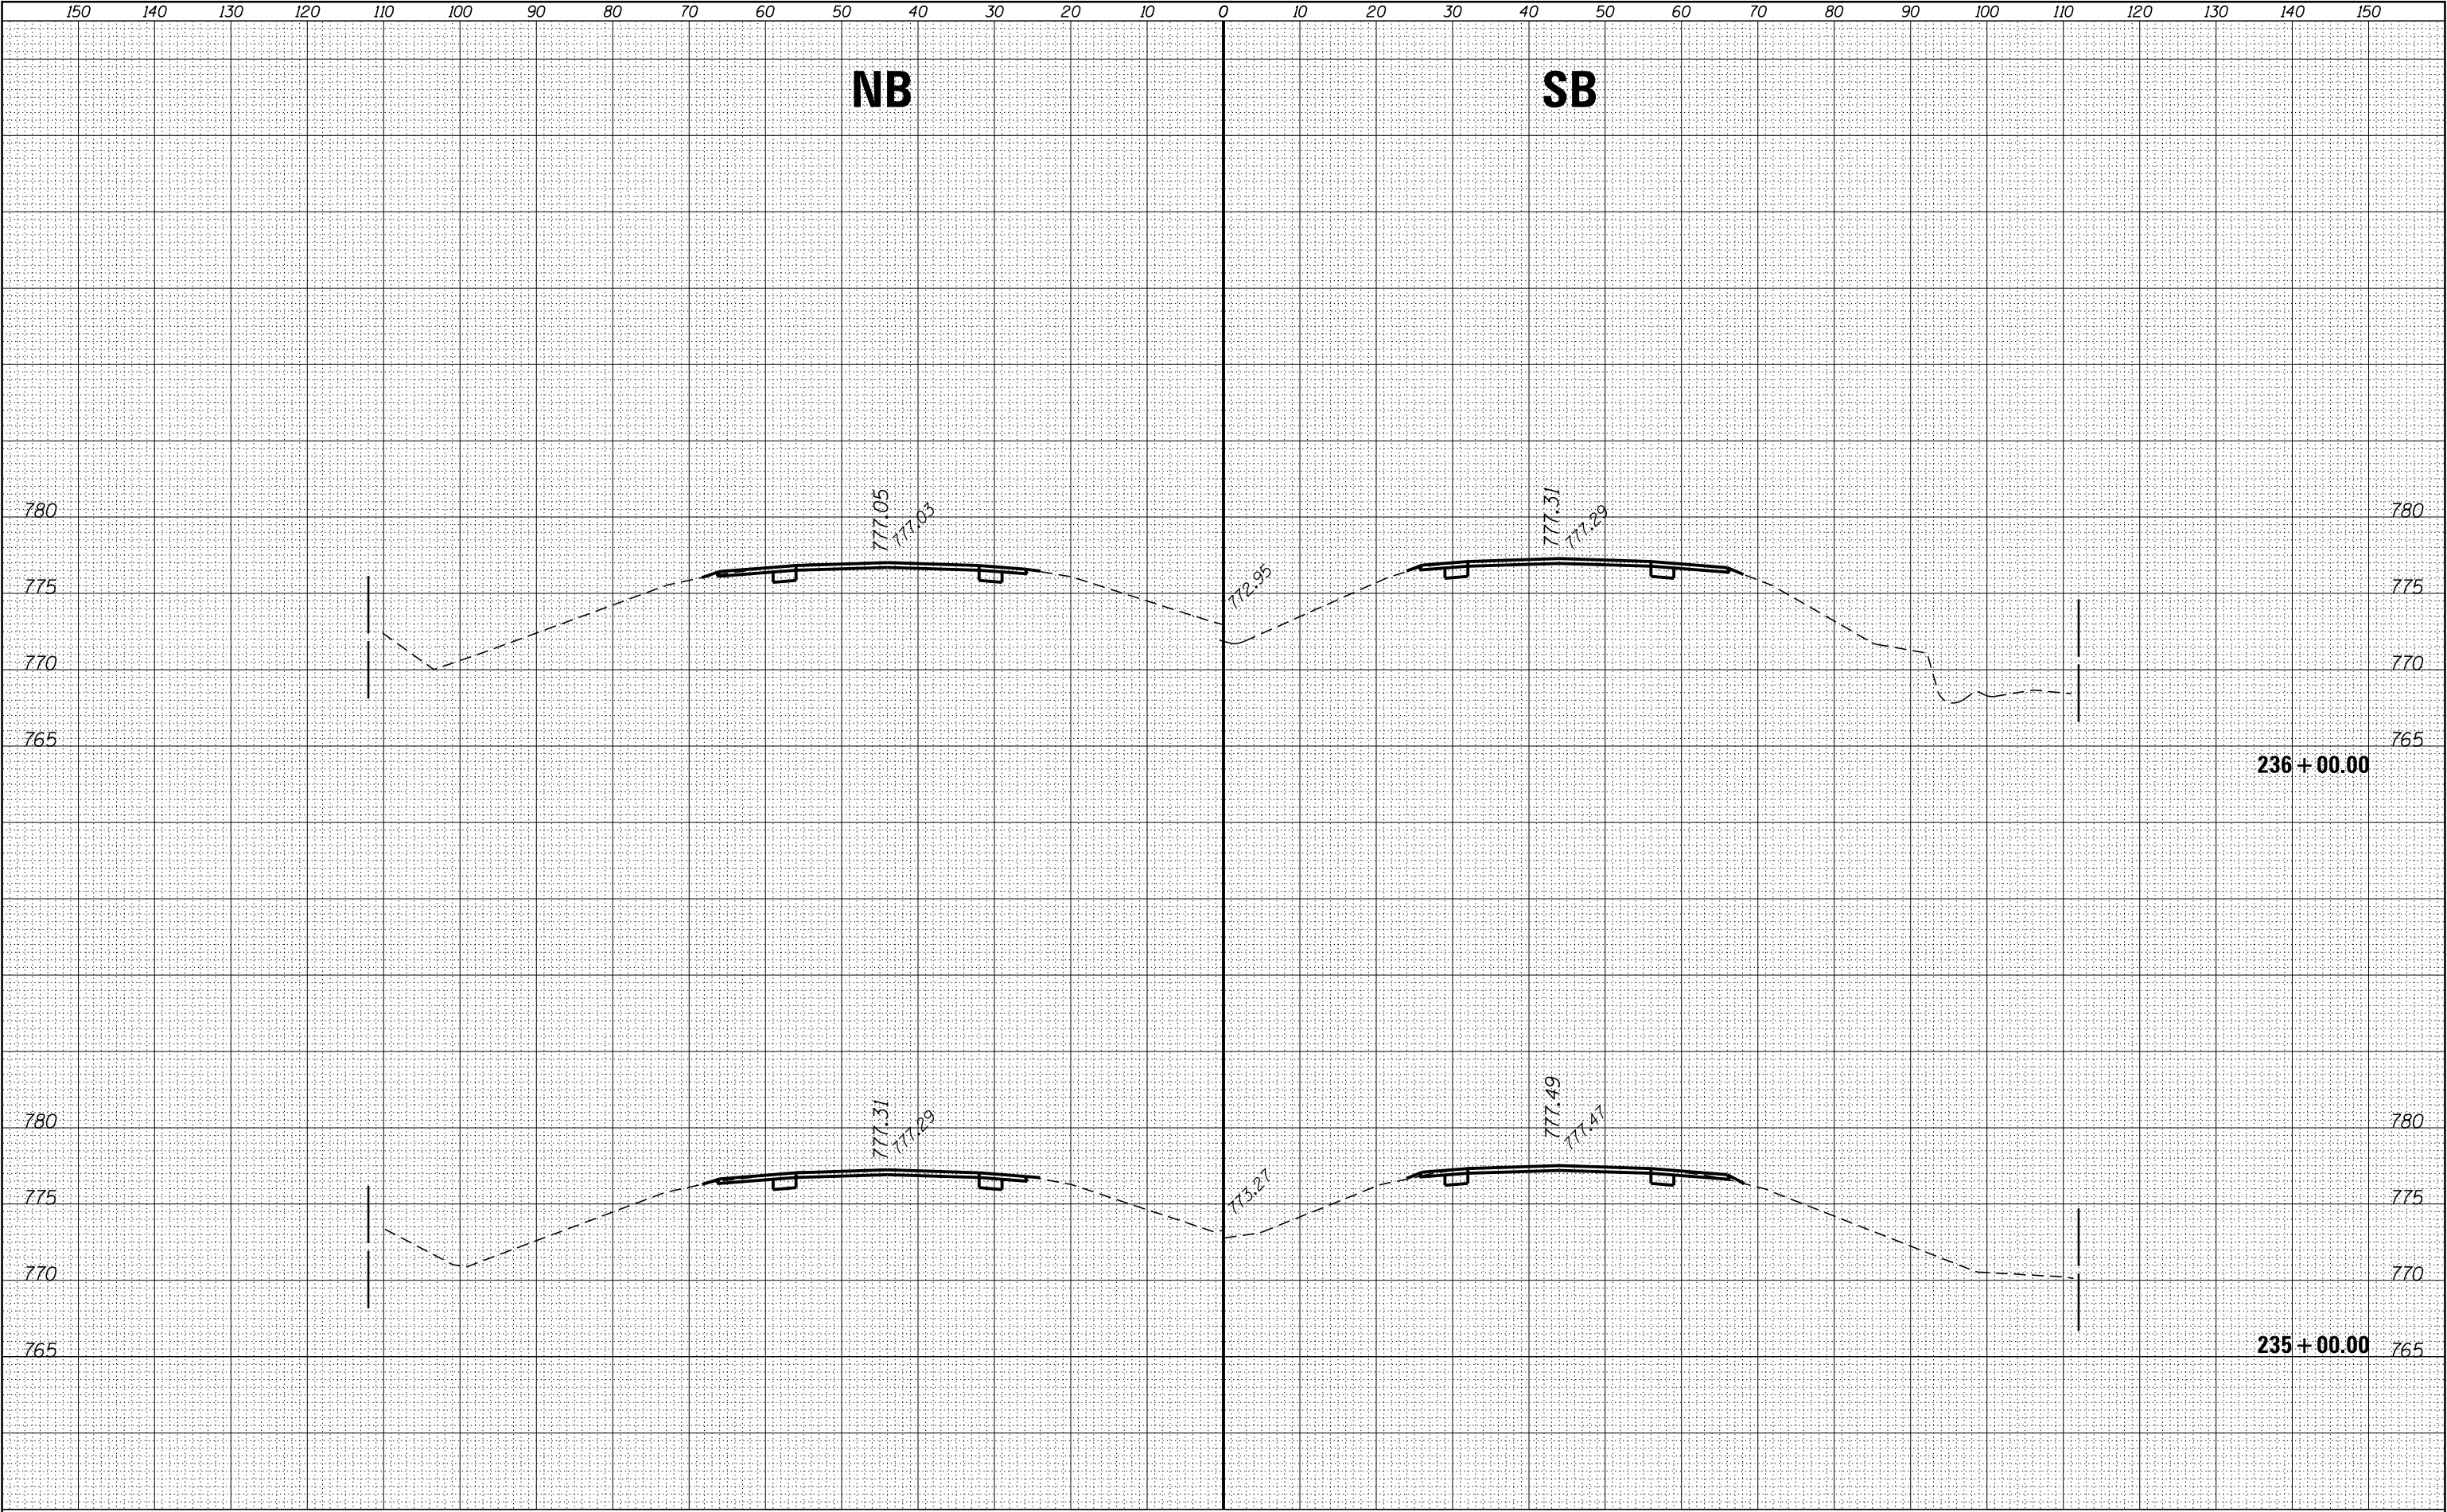

FILE NAME = p:\11084EBIDINTEG\Illinois.gov\PWIDOT\Documents\IDOT Offices\District 3\Projects\D366A26\CAD\DRAWINGS\Drawings\North Section\North Section.dwg Default	USER NAME = corcoranlm	DESIGNED -	REVISED -	STATE OF ILLINOIS DEPARTMENT OF TRANSPORTATION	CROSS SECTIONS – NORTH SECTION				F.A.I. RTE.	SECTION	COUNTY	TOTAL SHEETS	SHEET NO.
	IDOT Offices\District 3\Projects\D366A26\CAD\DRAWINGS\Drawings\North Section\North Section.dwg	DRAWN -	REVISED -						57	(10,27-38A,27-1)RS-2	FORD	233	169
	PLOT SCALE = 20.0000' / in.	CHECKED -	REVISED -						CONTRACT NO. 66A26				
	PLOT DATE = 8/3/2016	DATE -	REVISED -						ILLINOIS FED. AID PROJECT				
Default				SCALE:	SHEET	OF	SHEETS	STA. 235+00.00	TO STA. 236+00.00				

FINAL SURVEY	NO.	SURVEYED PLOTTED NOTE BOOK	BY	DATE

ORIGINAL SURVEY	NO.	SURVEYED PLOTTED NOTE BOOK	BY	DATE

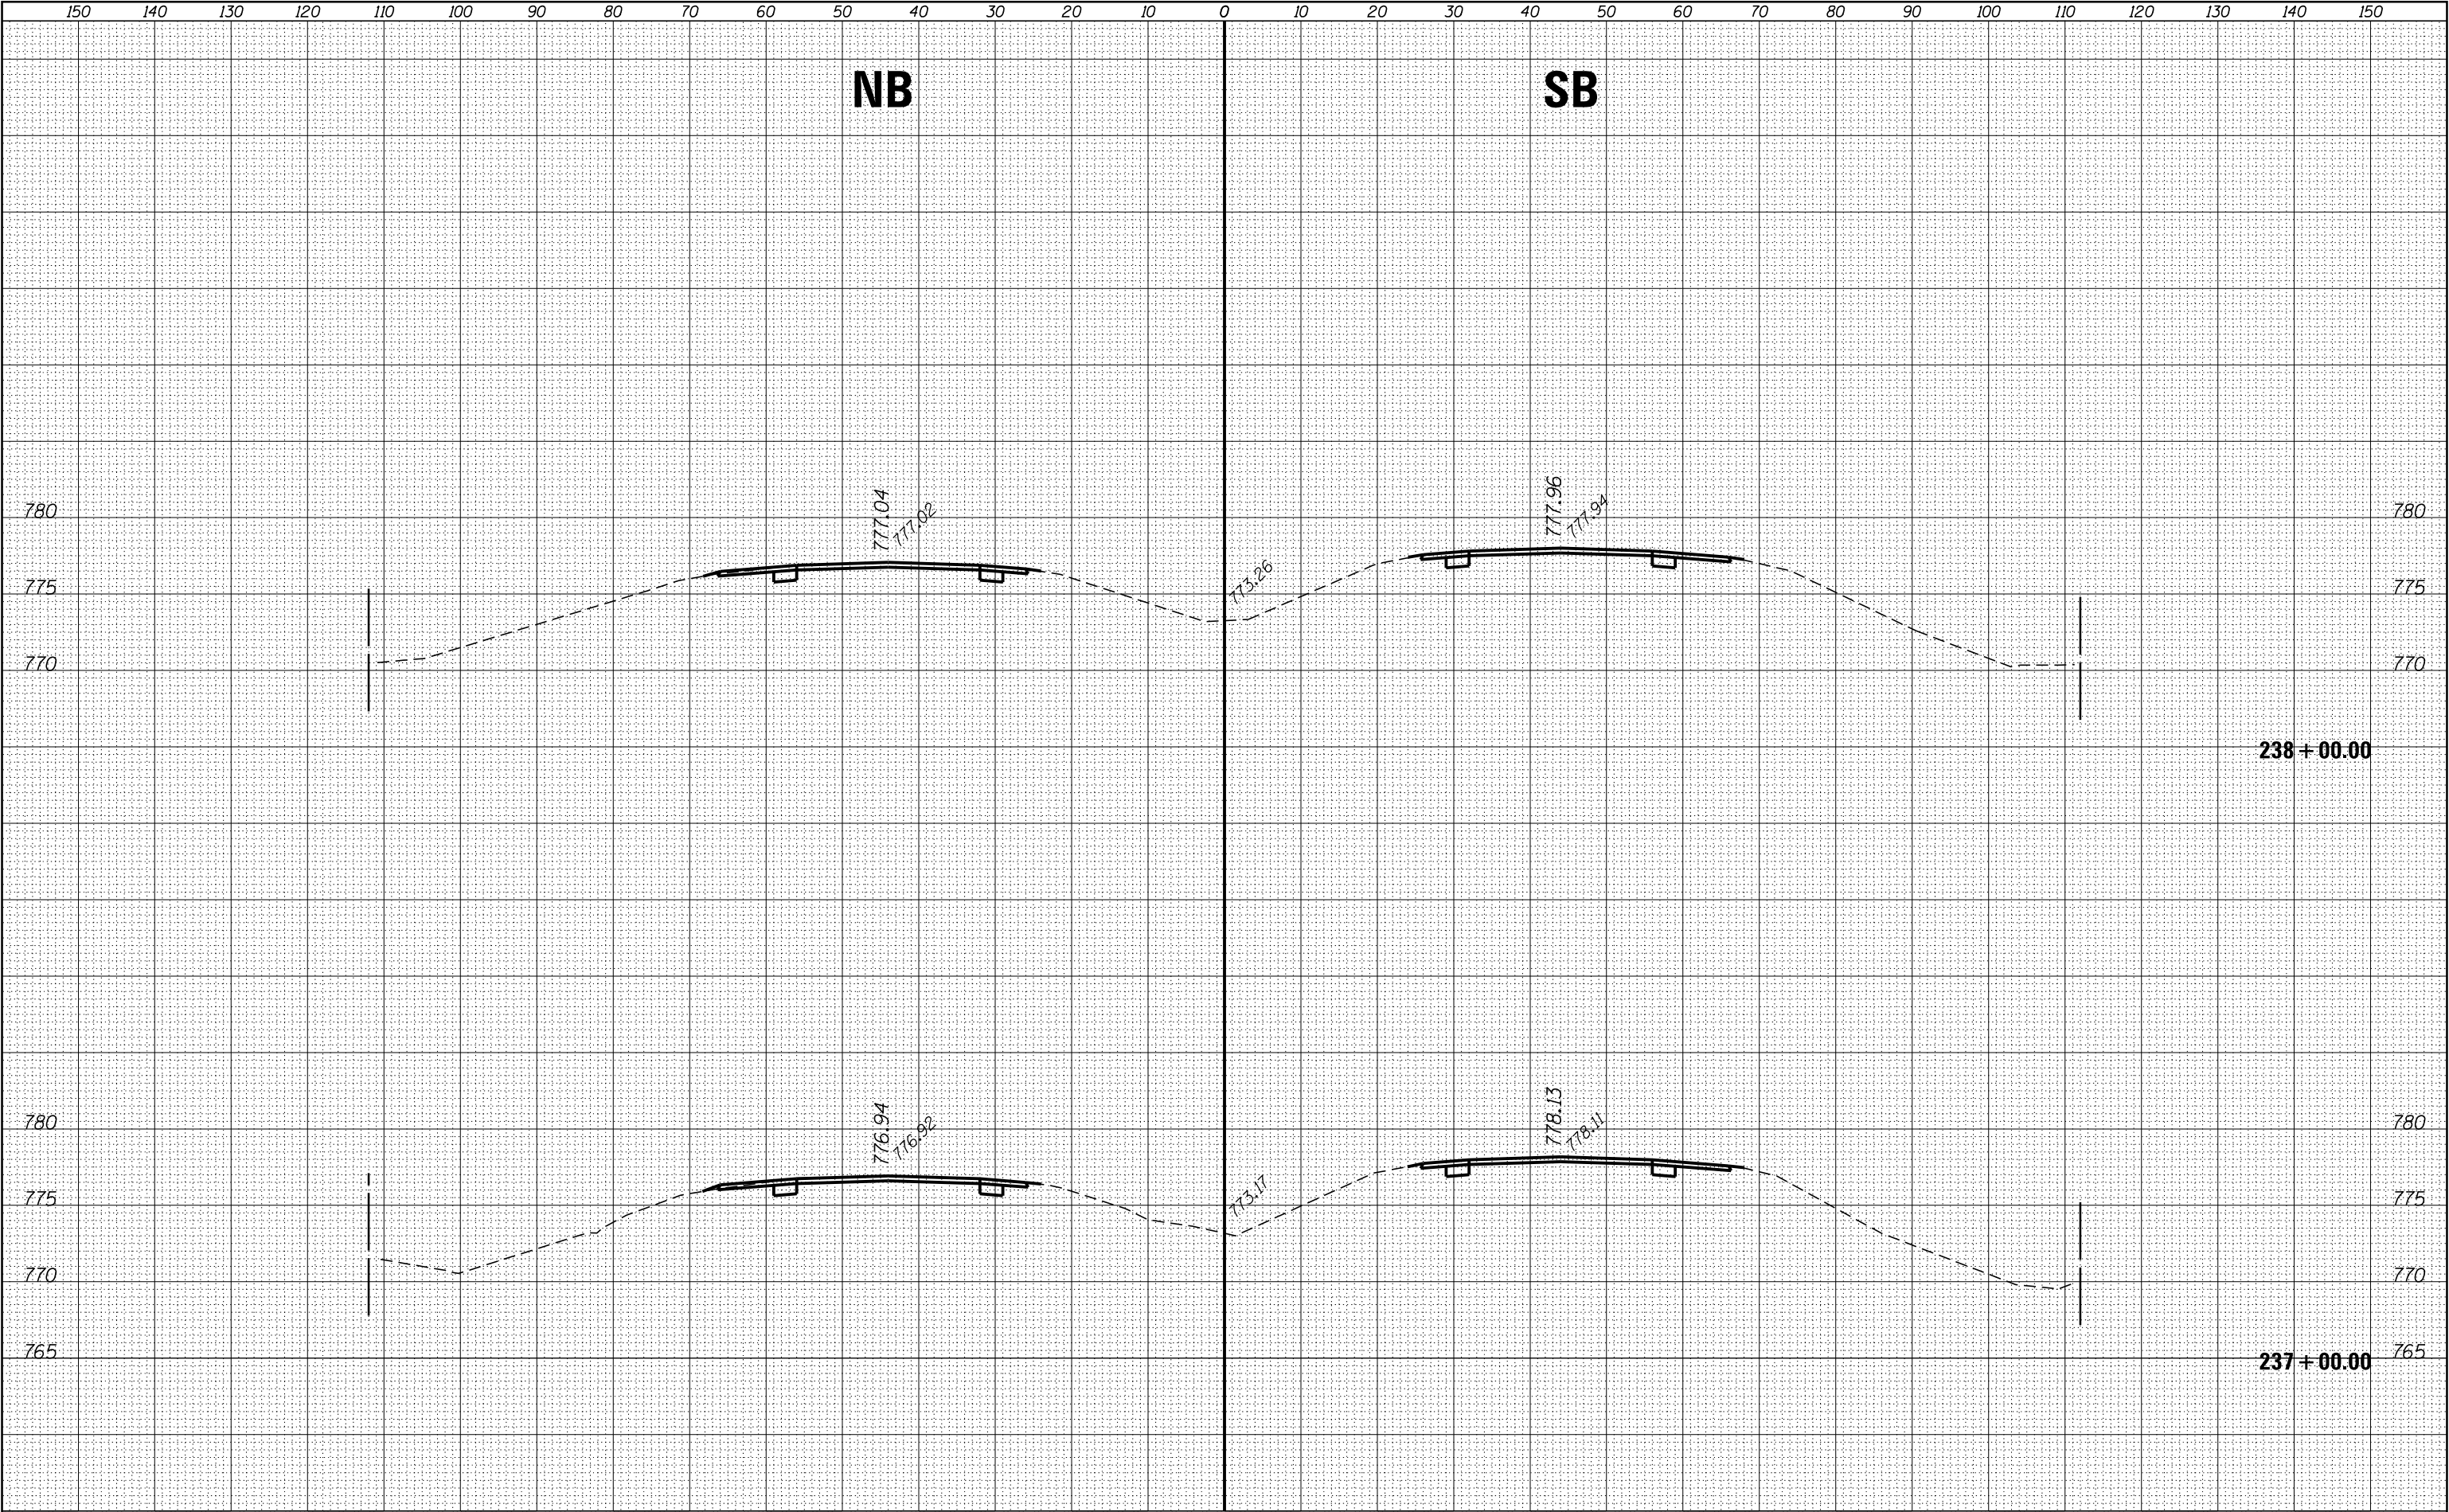


FILE NAME = p:\11084EBID\INTEG\Illinois.gov\PWIDOT\Documents\IDOT Offices\District 3\Projects\0366A26\CD\DRAWN\0366A26-shr-ssht North Section.dwg Default	USER NAME = corcoranlm	DESIGNED -	REVISED -	STATE OF ILLINOIS DEPARTMENT OF TRANSPORTATION	CROSS SECTIONS – NORTH SECTION				F.A.I. RTE.	SECTION	COUNTY	TOTAL SHEETS	SHEET NO.
	IDOT Offices\District 3\Projects\0366A26\CD\DRAWN\0366A26-shr-ssht North Section.dwg	DRAWN -	REVISED -						57	(10,27-38A,27-1)RS-2	FORD	233	170
	PLOT SCALE = 20.0000' / in.	CHECKED -	REVISED -						CONTRACT NO. 66A26				
	PLOT DATE = 8/3/2016	DATE -	REVISED -						SCALE:	SHEET	OF	SHEETS	STA. 237+00.00

ORIGINAL SURVEY		BY	DATE
NOTE BOOK			
	SURVEYED _____		
	PLOTTED _____		
	TEMPLATE _____		
	AREAS _____		
NO. _____	AREAS CHECKED _____		

FINAL SURVEY	NO.	SURVEYED PLOTTED NOTE BOOK	BY	DATE


ORIGINAL SURVEY	NO.	SURVEYED PLOTTED NOTE BOOK	BY	DATE

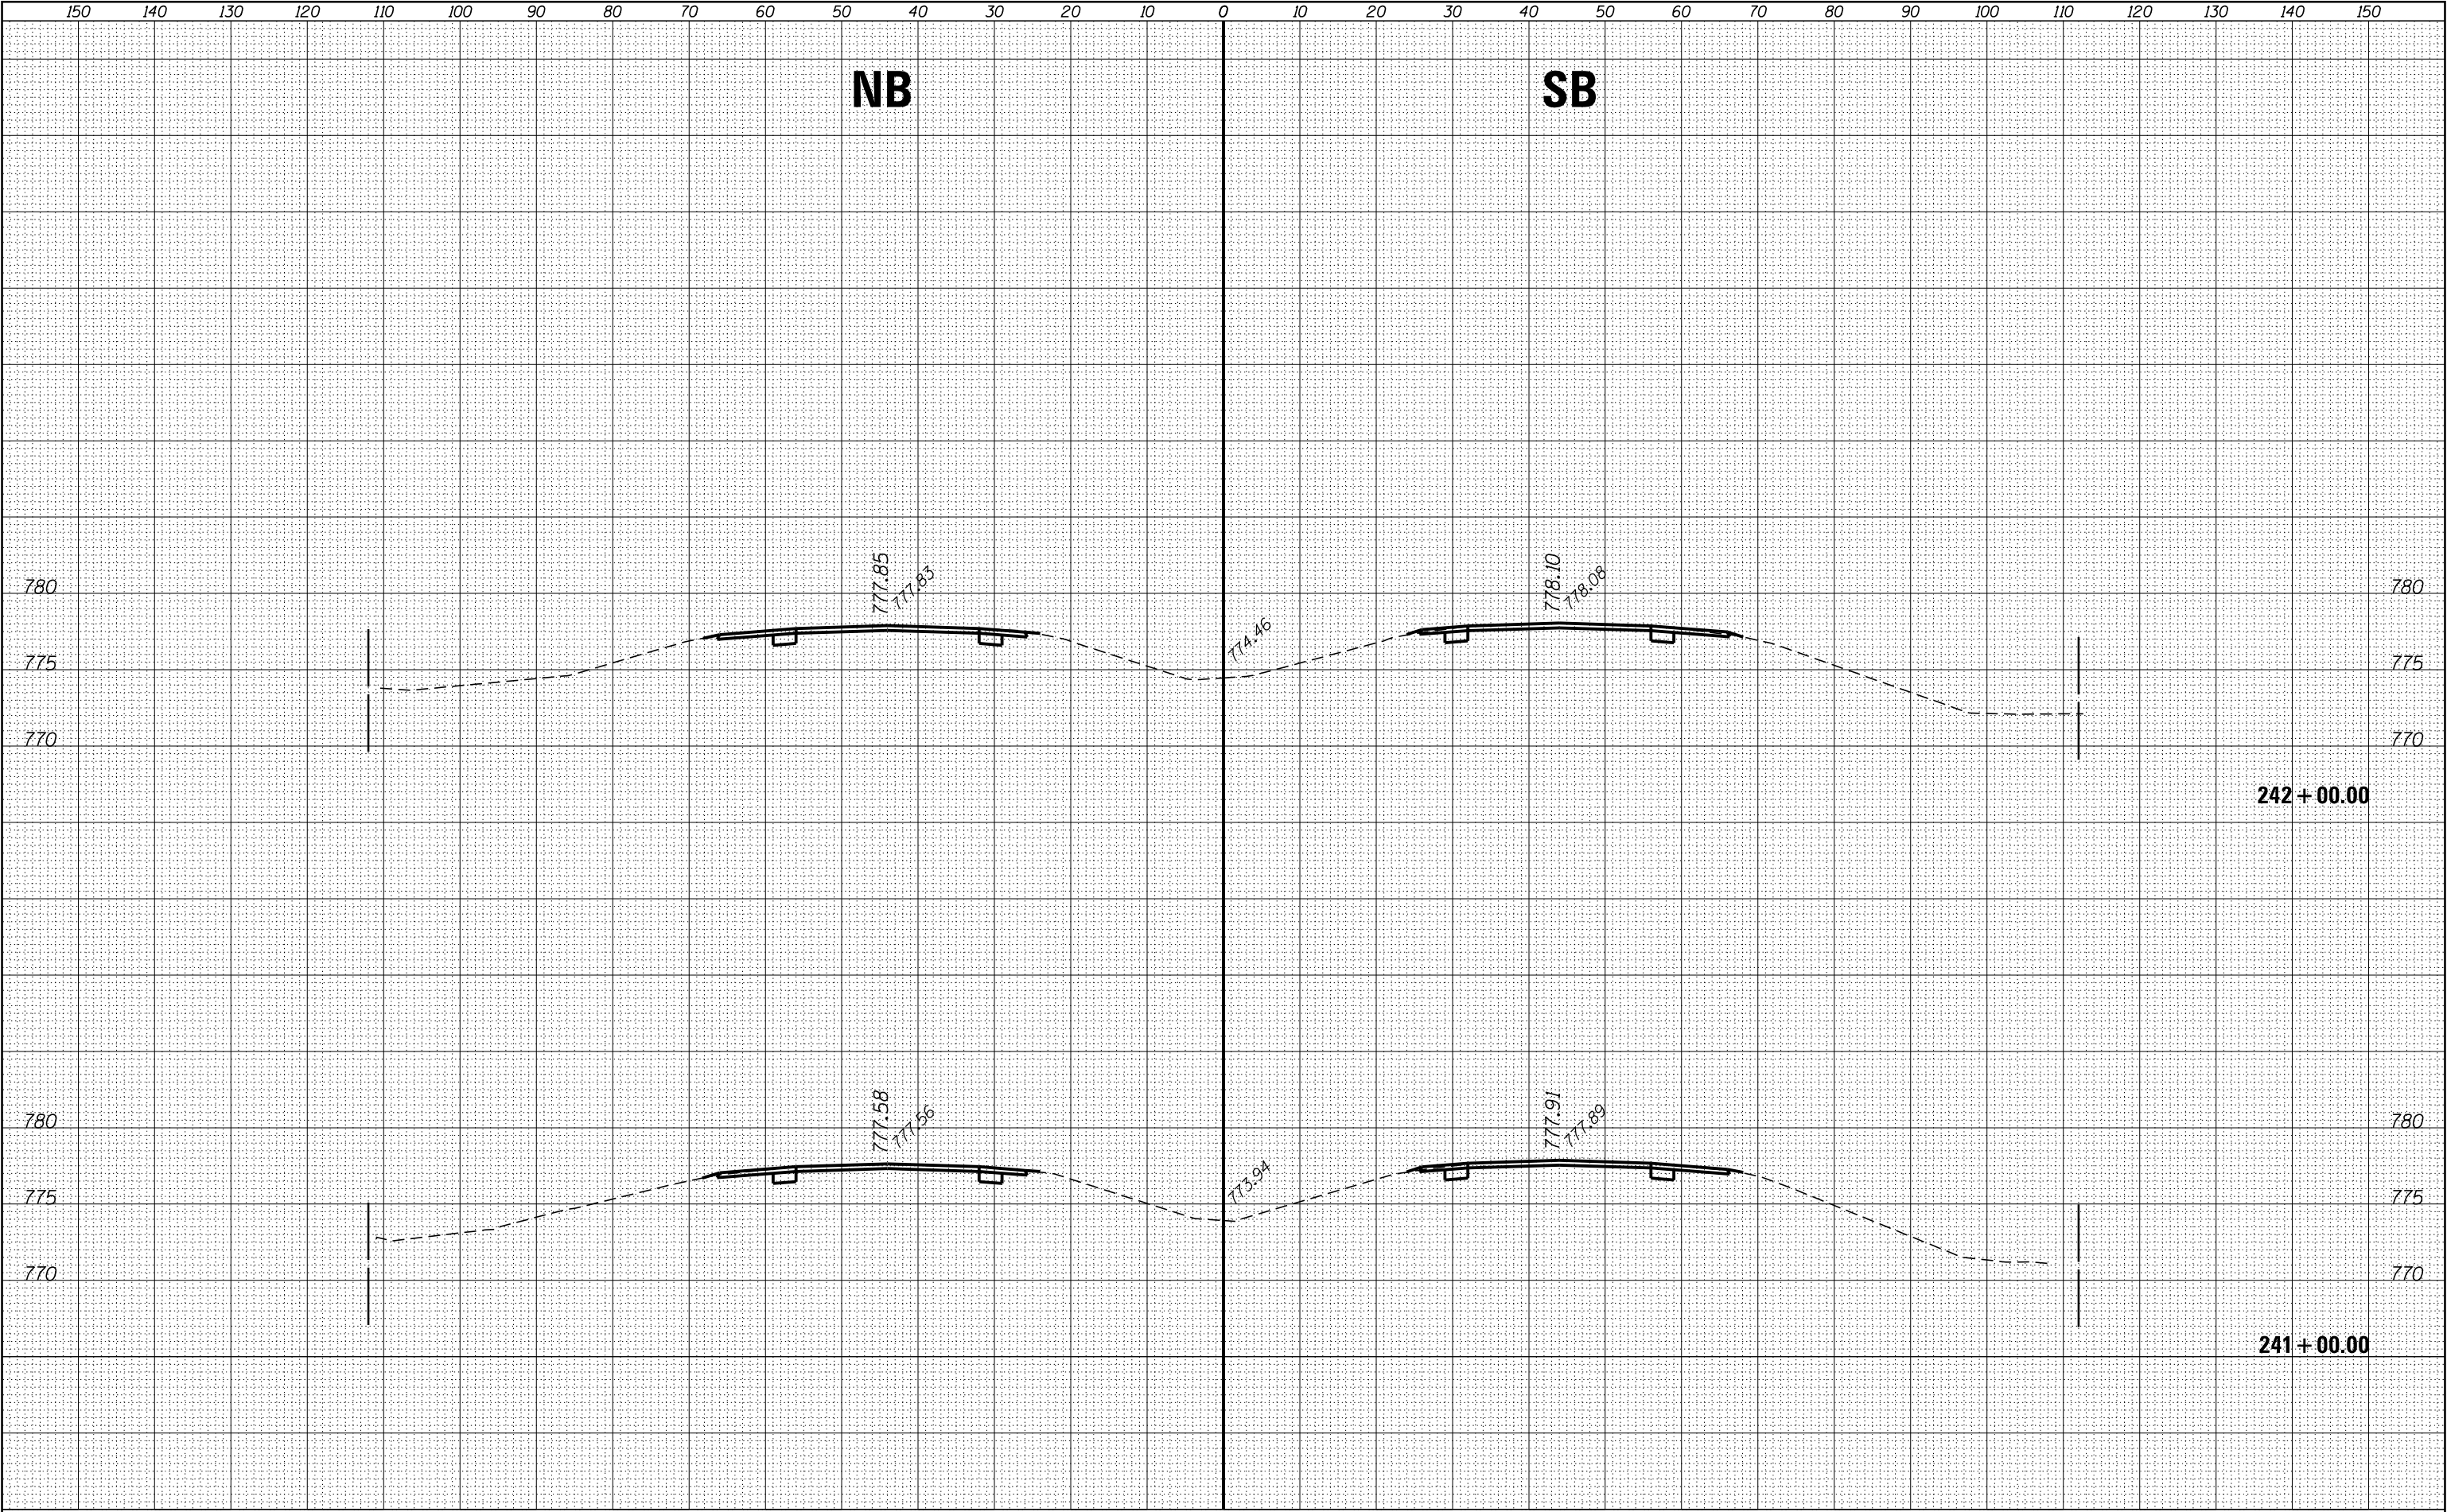

FILE NAME = p:\1084EBIDINTEG\Illinois.gov\PIDOT\Documents\IDOT Offices\District 3\Projects\0366A26\CAD\DRAWINGS\0366A26-shr-ssht North Section.dwg Default	USER NAME = corcoranlm	DESIGNED -	REVISED -	STATE OF ILLINOIS DEPARTMENT OF TRANSPORTATION	CROSS SECTIONS - NORTH SECTION				F.A.I. RTE.	SECTION	COUNTY	TOTAL SHEETS	SHEET NO.
		DRAWN -	REVISED -						57	(10,27-38A,27-1)RS-2	FORD	233	172
		PLOT SCALE = 20.0000' / in.	CHECKED -		SCALE:				CONTRACT NO. 66A26				
		PLOT DATE = 8/3/2016	DATE -		SHEET OF SHEETS				ILLINOIS FED. AID PROJECT				

FINAL SURVEY	NO.	SURVEYED PLOTTED NOTE BOOK	BY	DATE


ORIGINAL SURVEY	NO.	SURVEYED PLOTTED NOTE BOOK	BY	DATE

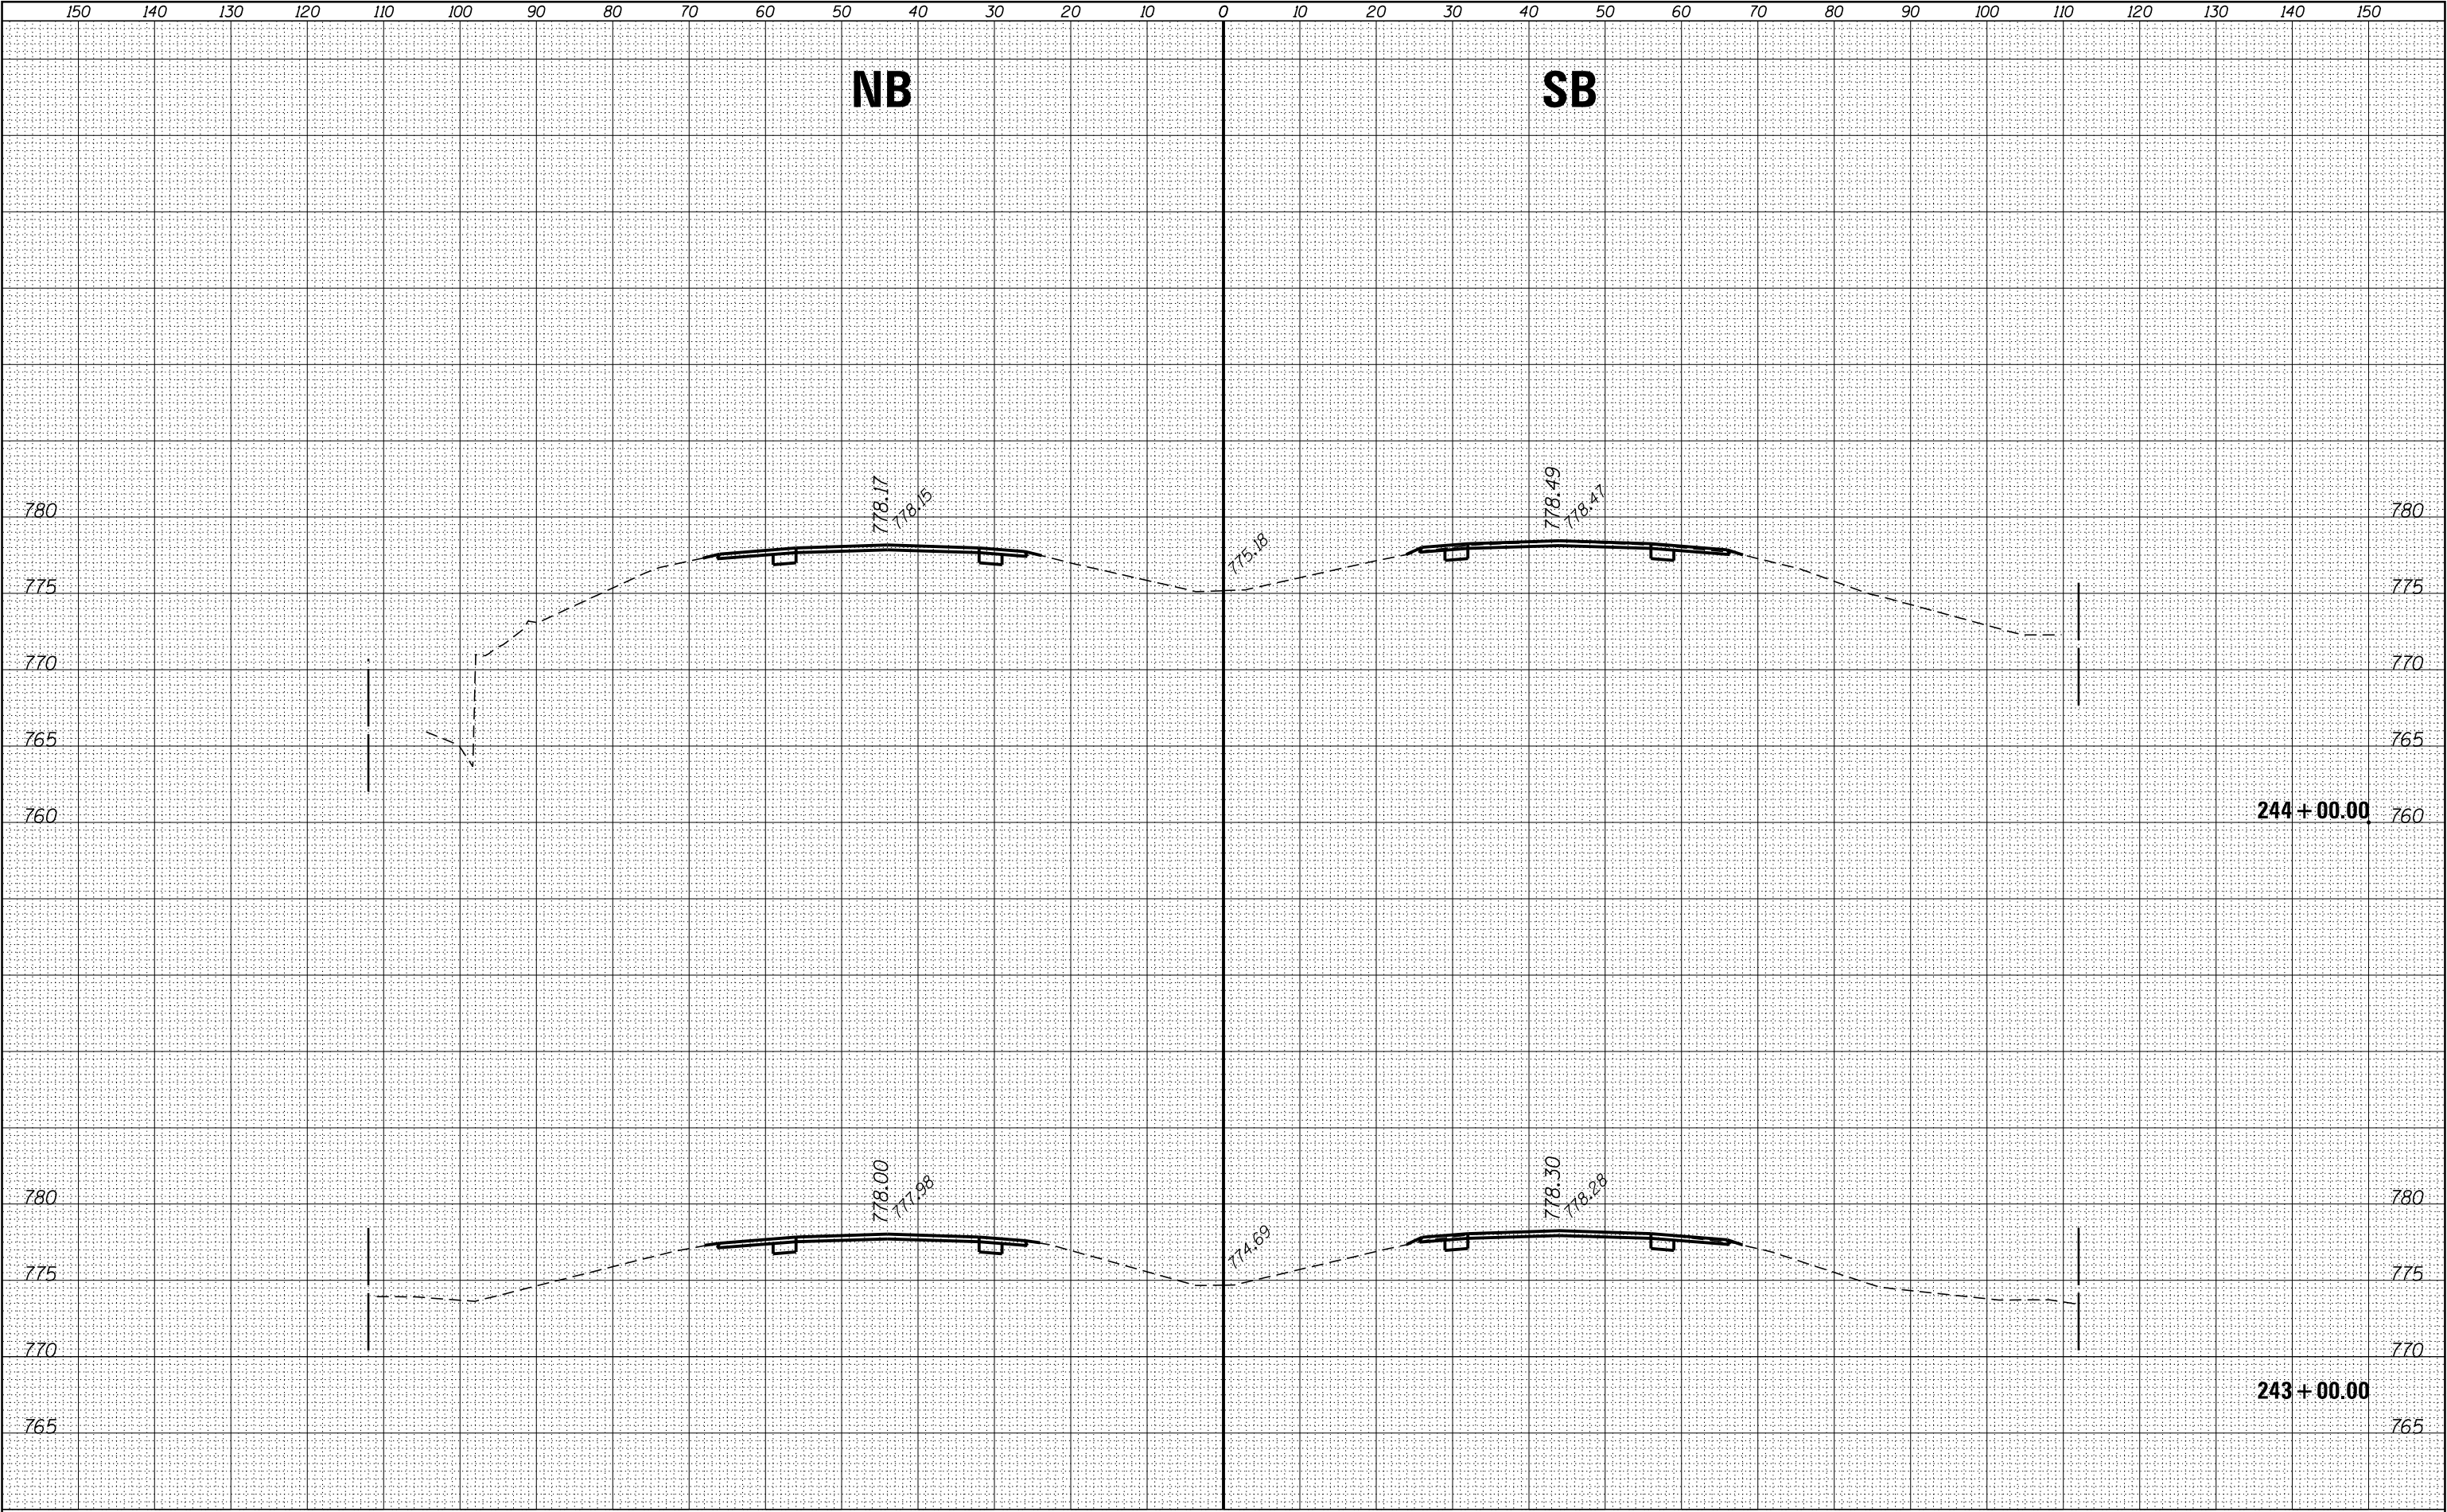

FILE NAME = p:\11084EBIDINTEG\Illinois.gov\PIDOT\Documents\DOT Offices\District 3\Projects\D366A26\CAD\DRAWINGS\DOT366A26-shr-ssht North Section.dwg Default	USER NAME = corcoranlm	DESIGNED -	REVISED -	STATE OF ILLINOIS DEPARTMENT OF TRANSPORTATION	CROSS SECTIONS – NORTH SECTION				F.A.I. RTE.	SECTION	COUNTY	TOTAL SHEETS	SHEET NO.
	IDOT Offices\District 3\Projects\D366A26\CAD\DRAWINGS\DOT366A26-shr-ssht North Section.dwg	DRAWN -	REVISED -						57	(10.27-38A,27-1)RS-2	FORD	233	173
	PLOT SCALE = 20.0000' / in.	CHECKED -	REVISED -						CONTRACT NO. 66A26				
	PLOT DATE = 8/3/2016	DATE -	REVISED -						ILLINOIS FED. AID PROJECT				
					SCALE:	SHEET	OF	SHEETS	STA. 243+00.00	TO STA. 244+00.00			

FINAL SURVEY	NO.	SURVEYED PLOTTED NOTE BOOK	BY	DATE


ORIGINAL SURVEY	NO.	SURVEYED PLOTTED NOTE BOOK	BY	DATE

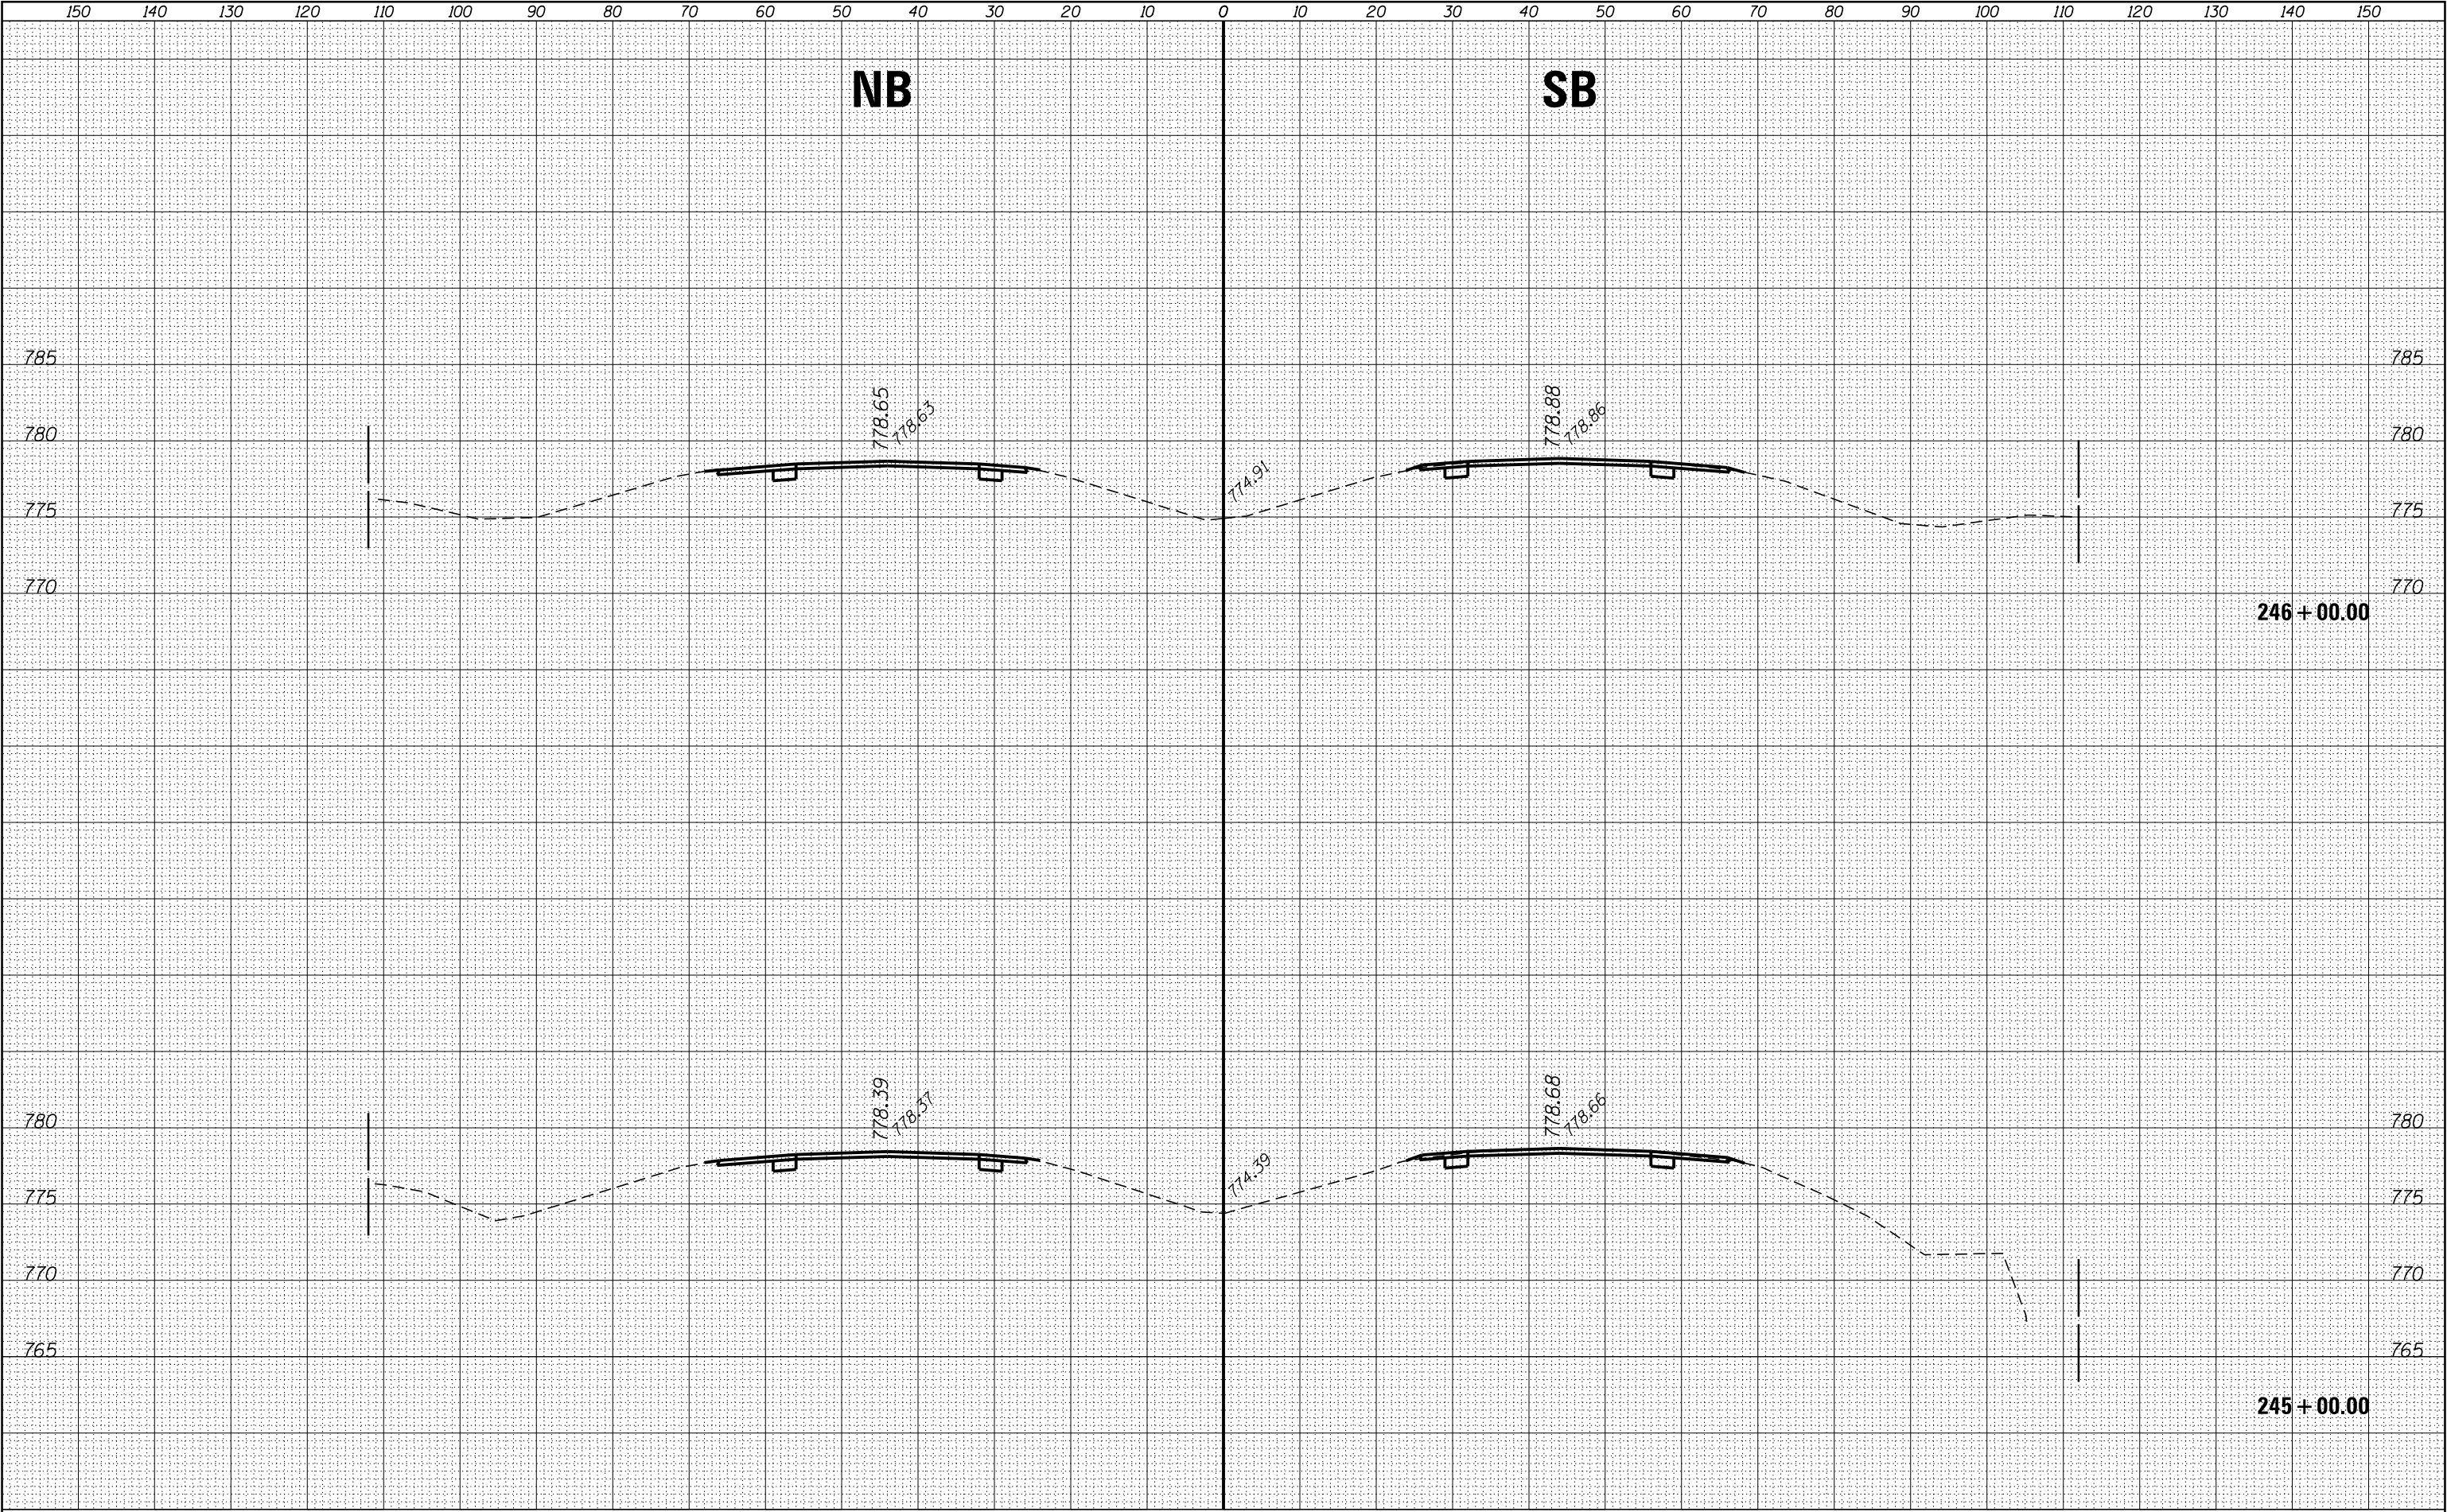

FILE NAME = p:\11084EBIDINTEG\Illinois.gov\PIDOT\Documents\IDOT Offices\District 3\Projects\0366A26\CAD\DRAWINGS\0366A26-shr-ssht North Section.dwg Default	USER NAME = corcoranlm	DESIGNED -	REVISED -	STATE OF ILLINOIS DEPARTMENT OF TRANSPORTATION	CROSS SECTIONS – NORTH SECTION				F.A.I. RTE.	SECTION	COUNTY	TOTAL SHEETS	SHEET NO.
	IDOT Offices\District 3\Projects\0366A26\CAD\DRAWINGS\0366A26-shr-ssht North Section.dwg	DRAWN	REVISED						57	(10,27-38A,27-1)RS-2	FORD	233	174
	PLOT SCALE = 20.0000' / in.	CHECKED -	REVISED -						CONTRACT NO. 66A26				
	PLOT DATE = 8/3/2016	DATE -	REVISED -						ILLINOIS FED. AID PROJECT				
					SCALE:	SHEET	OF	SHEETS	STA. 245+00.00	TO STA. 246+00.00			


FINAL SURVEY NOTE BOOK NO.	SURVEYED PLOTTED TEMPLATE AREAS CHECKED	BY	DATE

ORIGINAL SURVEY NOTE BOOK NO.	SURVEYED PLOTTED TEMPLATE AREAS CHECKED	BY	DATE

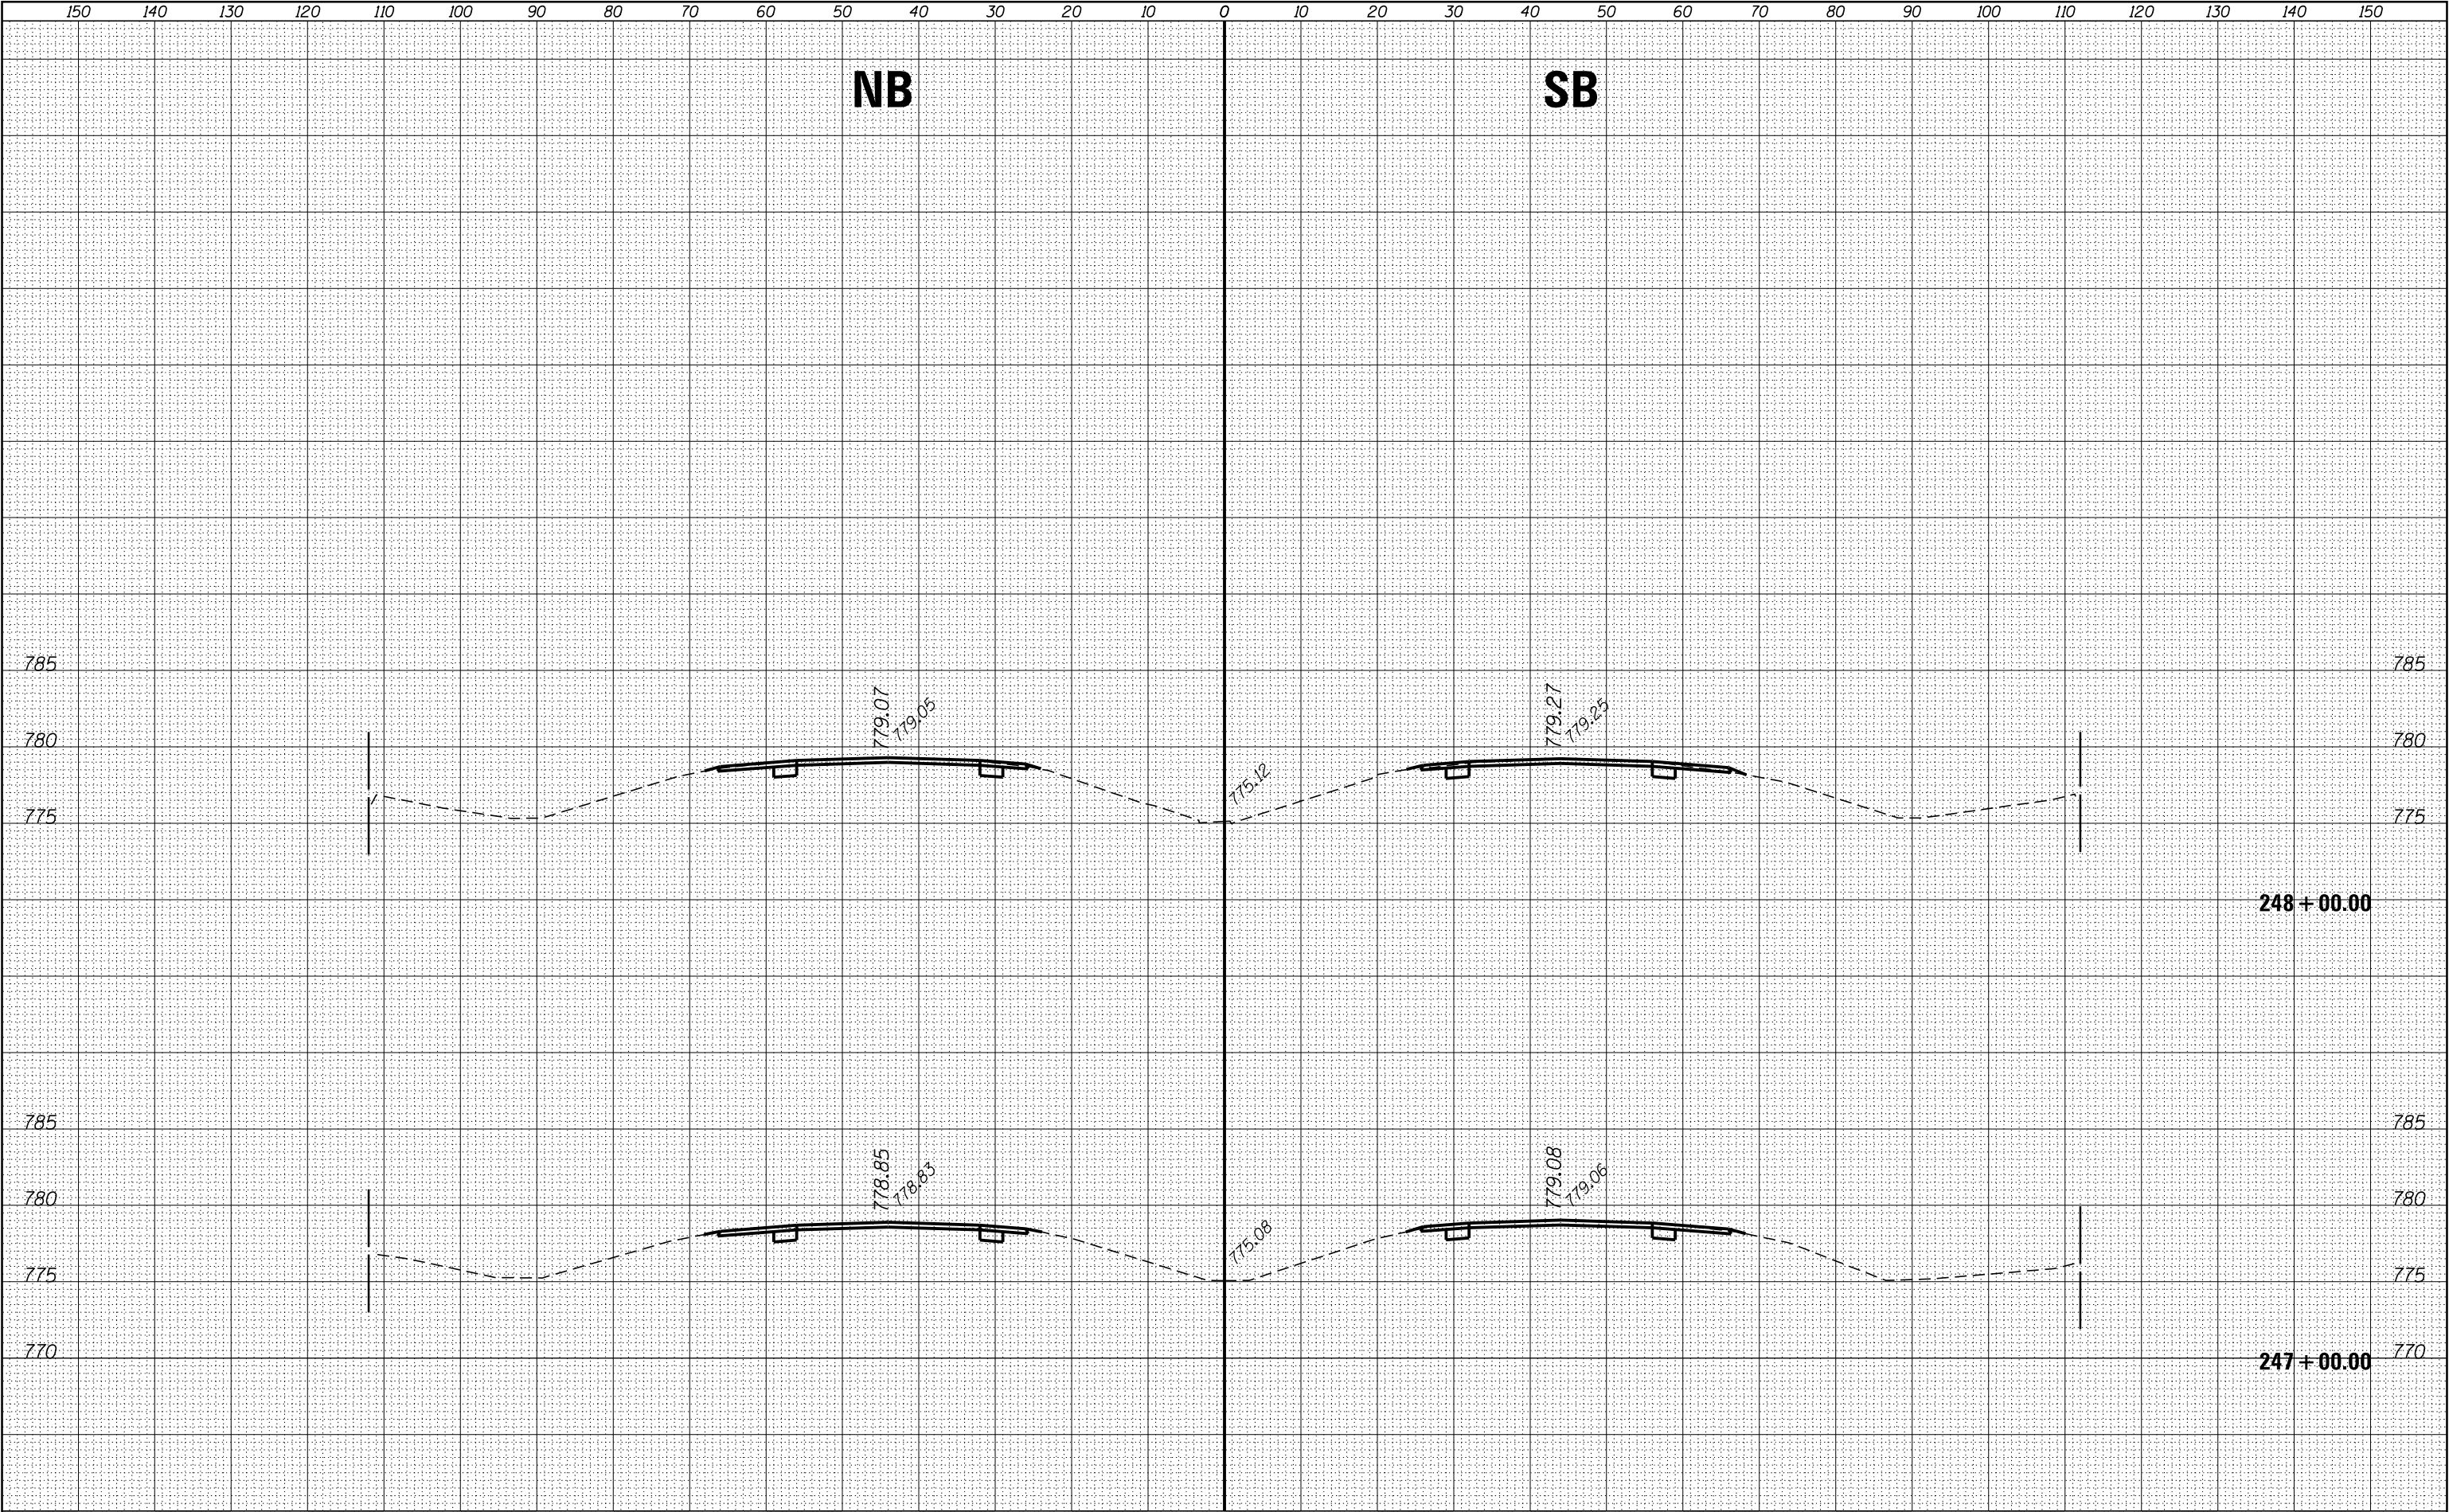


FILE NAME = p:\11084EBIDINTEG\Illinois.gov\PIWIDOT\Documents\IDOT Offices\District 3\Projects\D366A26\CAD\DRAWINGS\Drawings\247-248\247-248 North Section.dwg Default	USER NAME = corcoranlm	DESIGNED -	REVISED -	STATE OF ILLINOIS DEPARTMENT OF TRANSPORTATION	CROSS SECTIONS – NORTH SECTION				F.A.I. RTE.	SECTION	COUNTY	TOTAL SHEETS	SHEET NO.
	IDOT Offices\District 3\Projects\D366A26\CAD\DRAWINGS\Drawings\247-248\247-248 North Section.dwg	DRAWN	REVISED -						57	(10.27-38A,27-1)RS-2	FORD	233	175
	PLOT SCALE = 20.0000' / in.	CHECKED -	REVISED -								CONTRACT NO. 66A26		
	PLOT DATE = 8/3/2016	DATE -	REVISED -						SCALE:		SHEET	OF	SHEETS

ORIGINAL SURVEY		BY	DATE
NOTE BOOK	SURVEYED _____		
	PLOTTED _____		
	TEMPLATE _____		
	AREAS _____		
NO. _____	AREAS CHECKED _____		

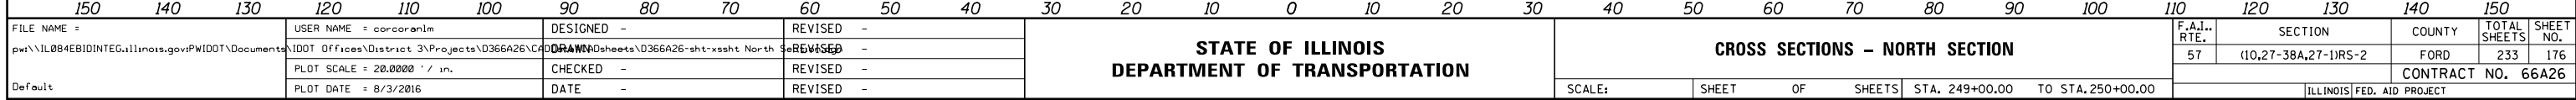


ORIGINAL SURVEY						BY _____	DATE _____
NOTE BOOK							
	SURVEYED _____						
	PLOTTED _____						
	TEMPLATE _____						
	AREAS _____						
	AREAS CHECKED _____						
NO. _____							

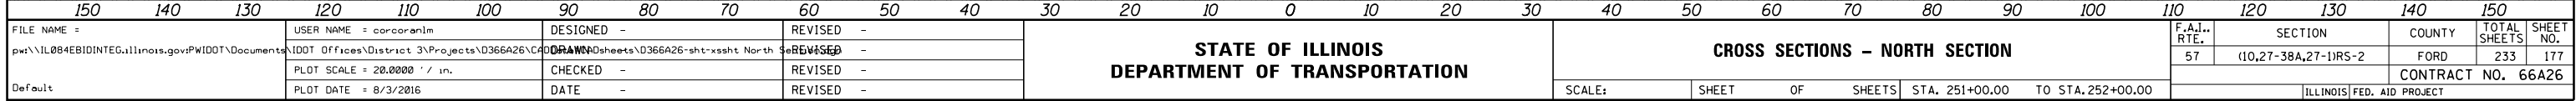

FINAL	SURVEYED	BY	DATE
SURVEY	PLOTTED		
NOTE BOOK	TEMPLATE		
NO.	AREAS	CHECKED	


ORIGINAL	SURVEYED	BY	DATE
SURVEY	PLOTTED		
NOTE BOOK	TEMPLATE		
NO.	AREAS	CHECKED	

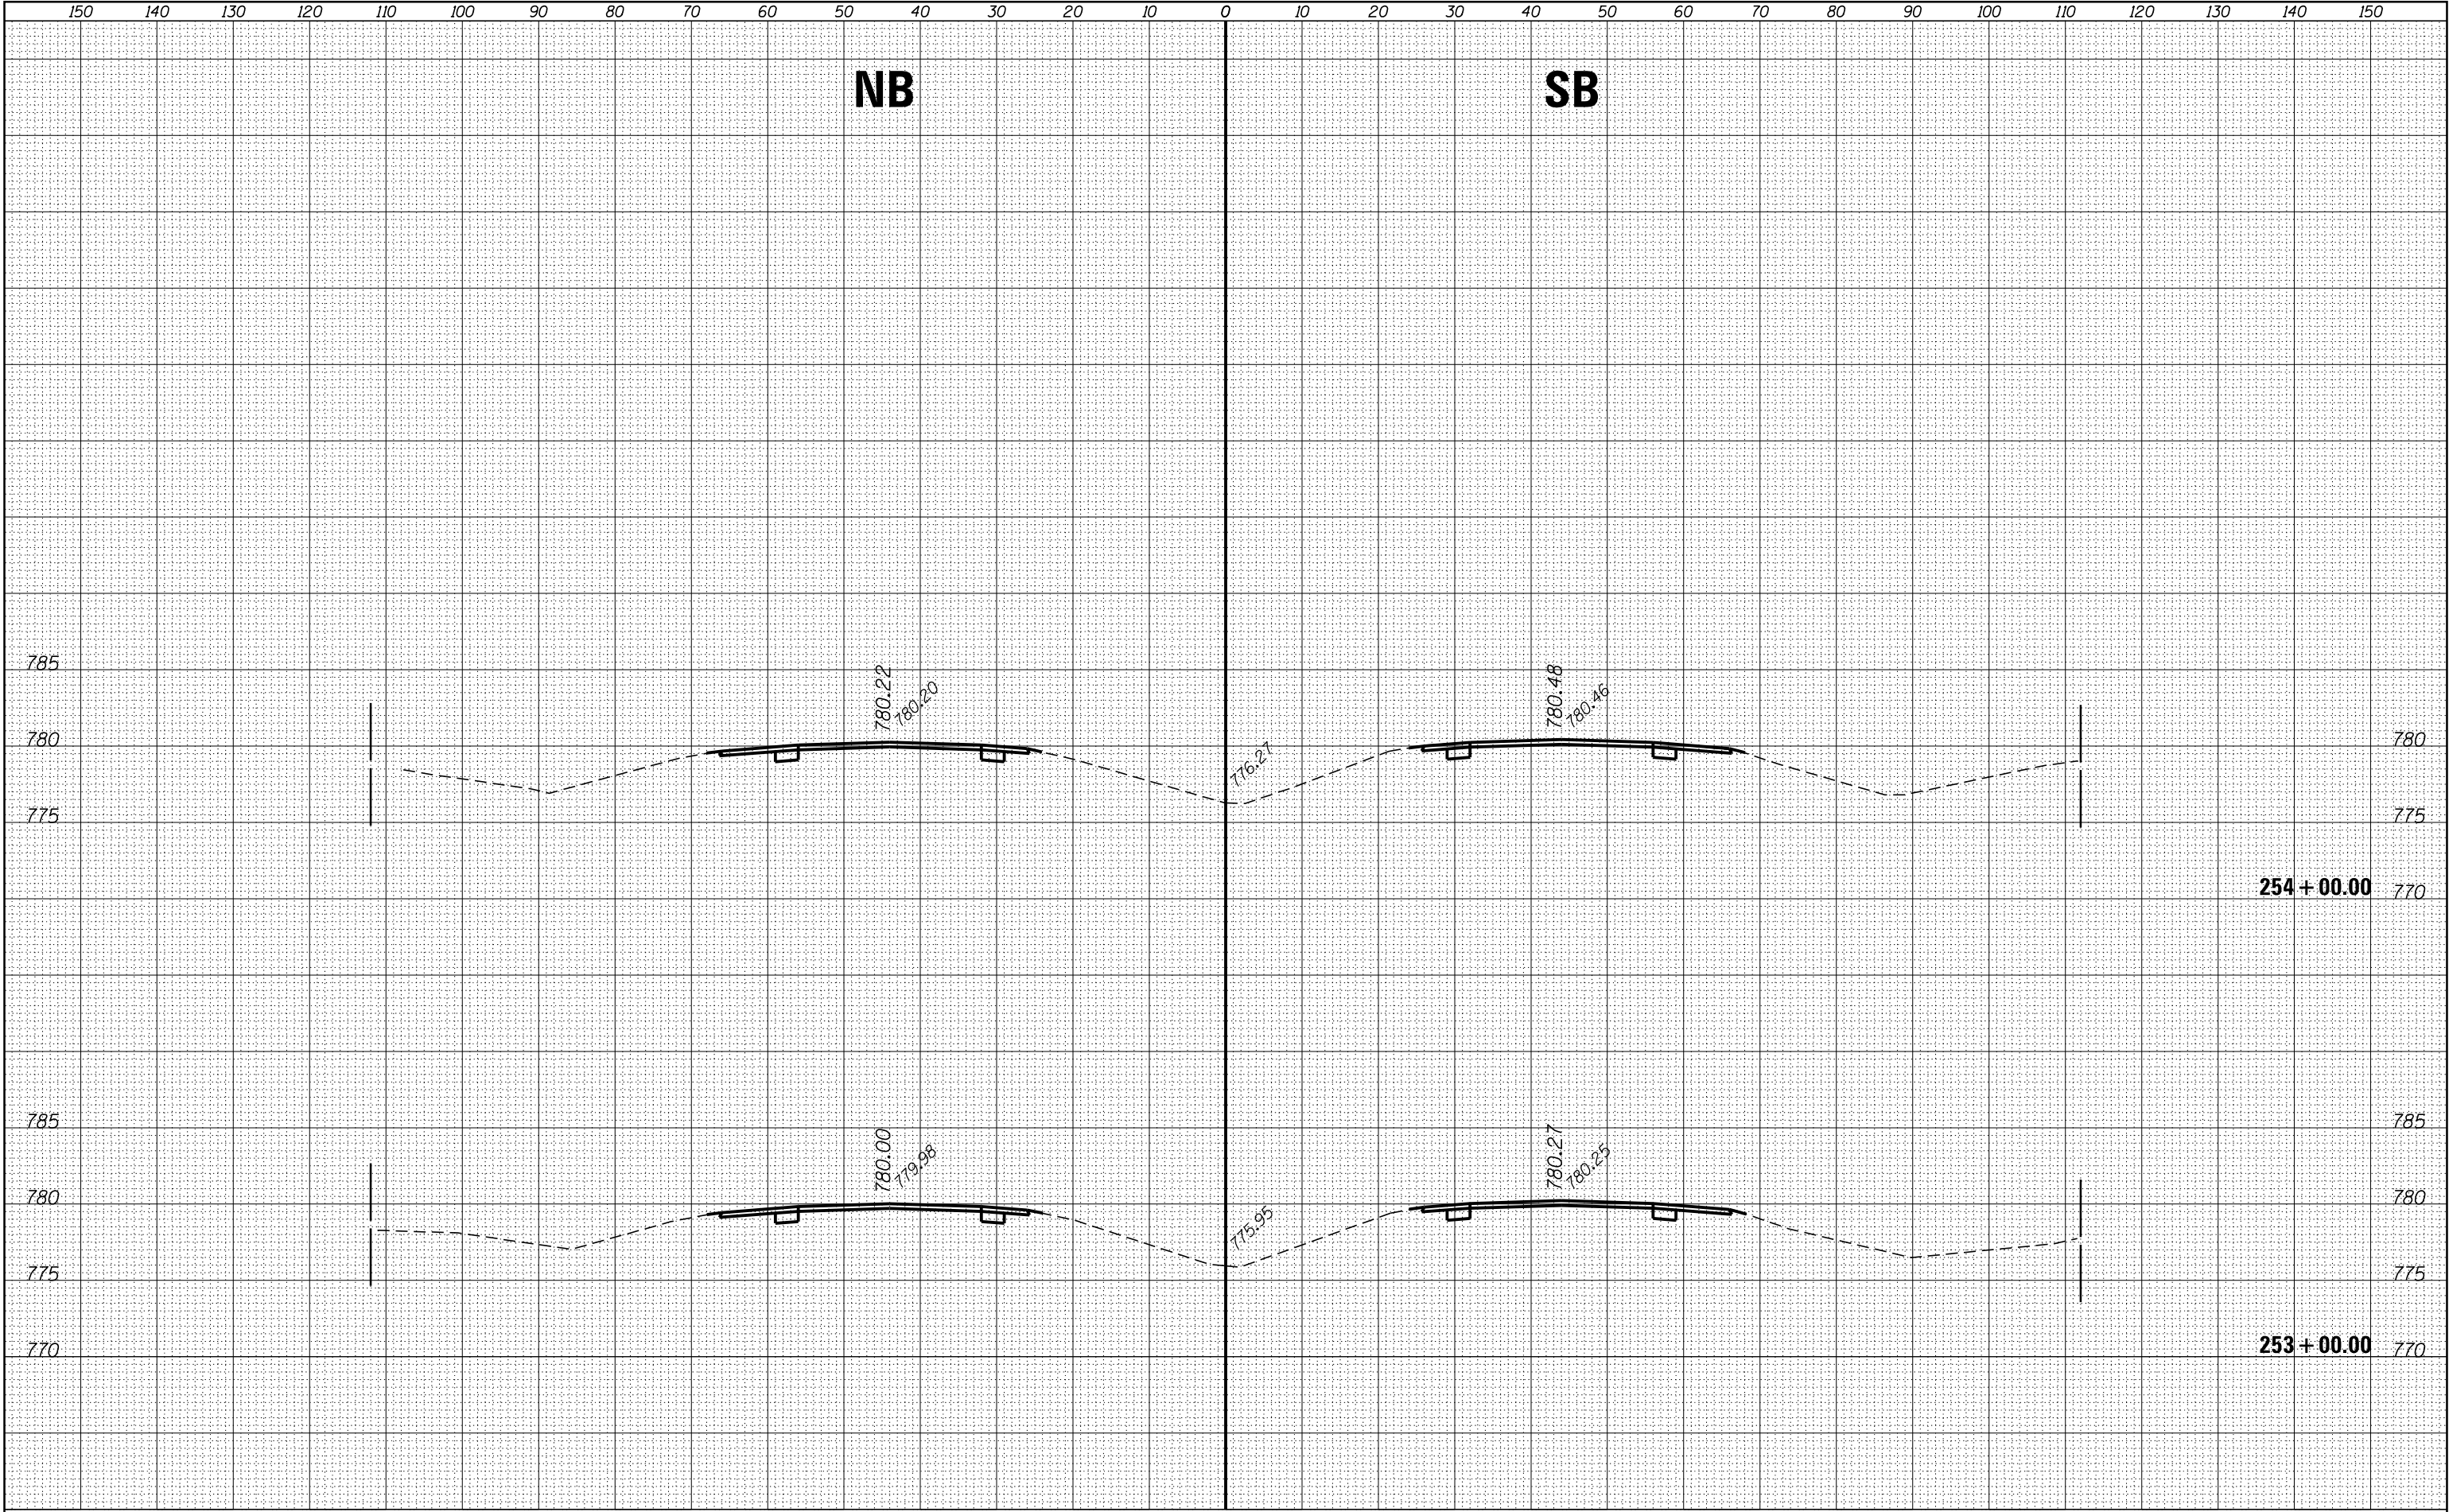

FILE NAME =	USER NAME = corcoranlm	DESIGNED -	REVISED -	STATE OF ILLINOIS DEPARTMENT OF TRANSPORTATION				CROSS SECTIONS - NORTH SECTION				F.A.I. RTE.	SECTION	COUNTY	TOTAL SHEETS	SHEET NO.
p:\11084EBIDINTEG\Illinois.gov\PIDOT\Documents\IDOT Offices\District 3\Projects\D366A26\CAD\DRAWINGS\Drawings\253+00.00\253+00.00.sht	PROJECT = D366A26-253+00.00	DRAWN -	REVISED -									57	(10,27-38A,27-1)RS-2	FORD	233	178
PLOT SCALE = 20.0000' / in.	CHECKED -	REVISOR -	REVISOR -									CONTRACT NO. 66A26				
PLOT DATE = 8/3/2016	DATE -	REVISOR -	REVISOR -									ILLINOIS FED. AID PROJECT				
Default								SCALE:	SHEET	OF	SHEETS	STA. 253+00.00 TO STA. 254+00.00				


DATE	BY	SURVEYED	PLOTTED	AREAS CHECKED
		NO.	NO.	NO.
		NO.	NO.	NO.

DATE	BY	SURVEYED	PLOTTED	AREAS CHECKED
		NO.	NO.	NO.
		NO.	NO.	NO.

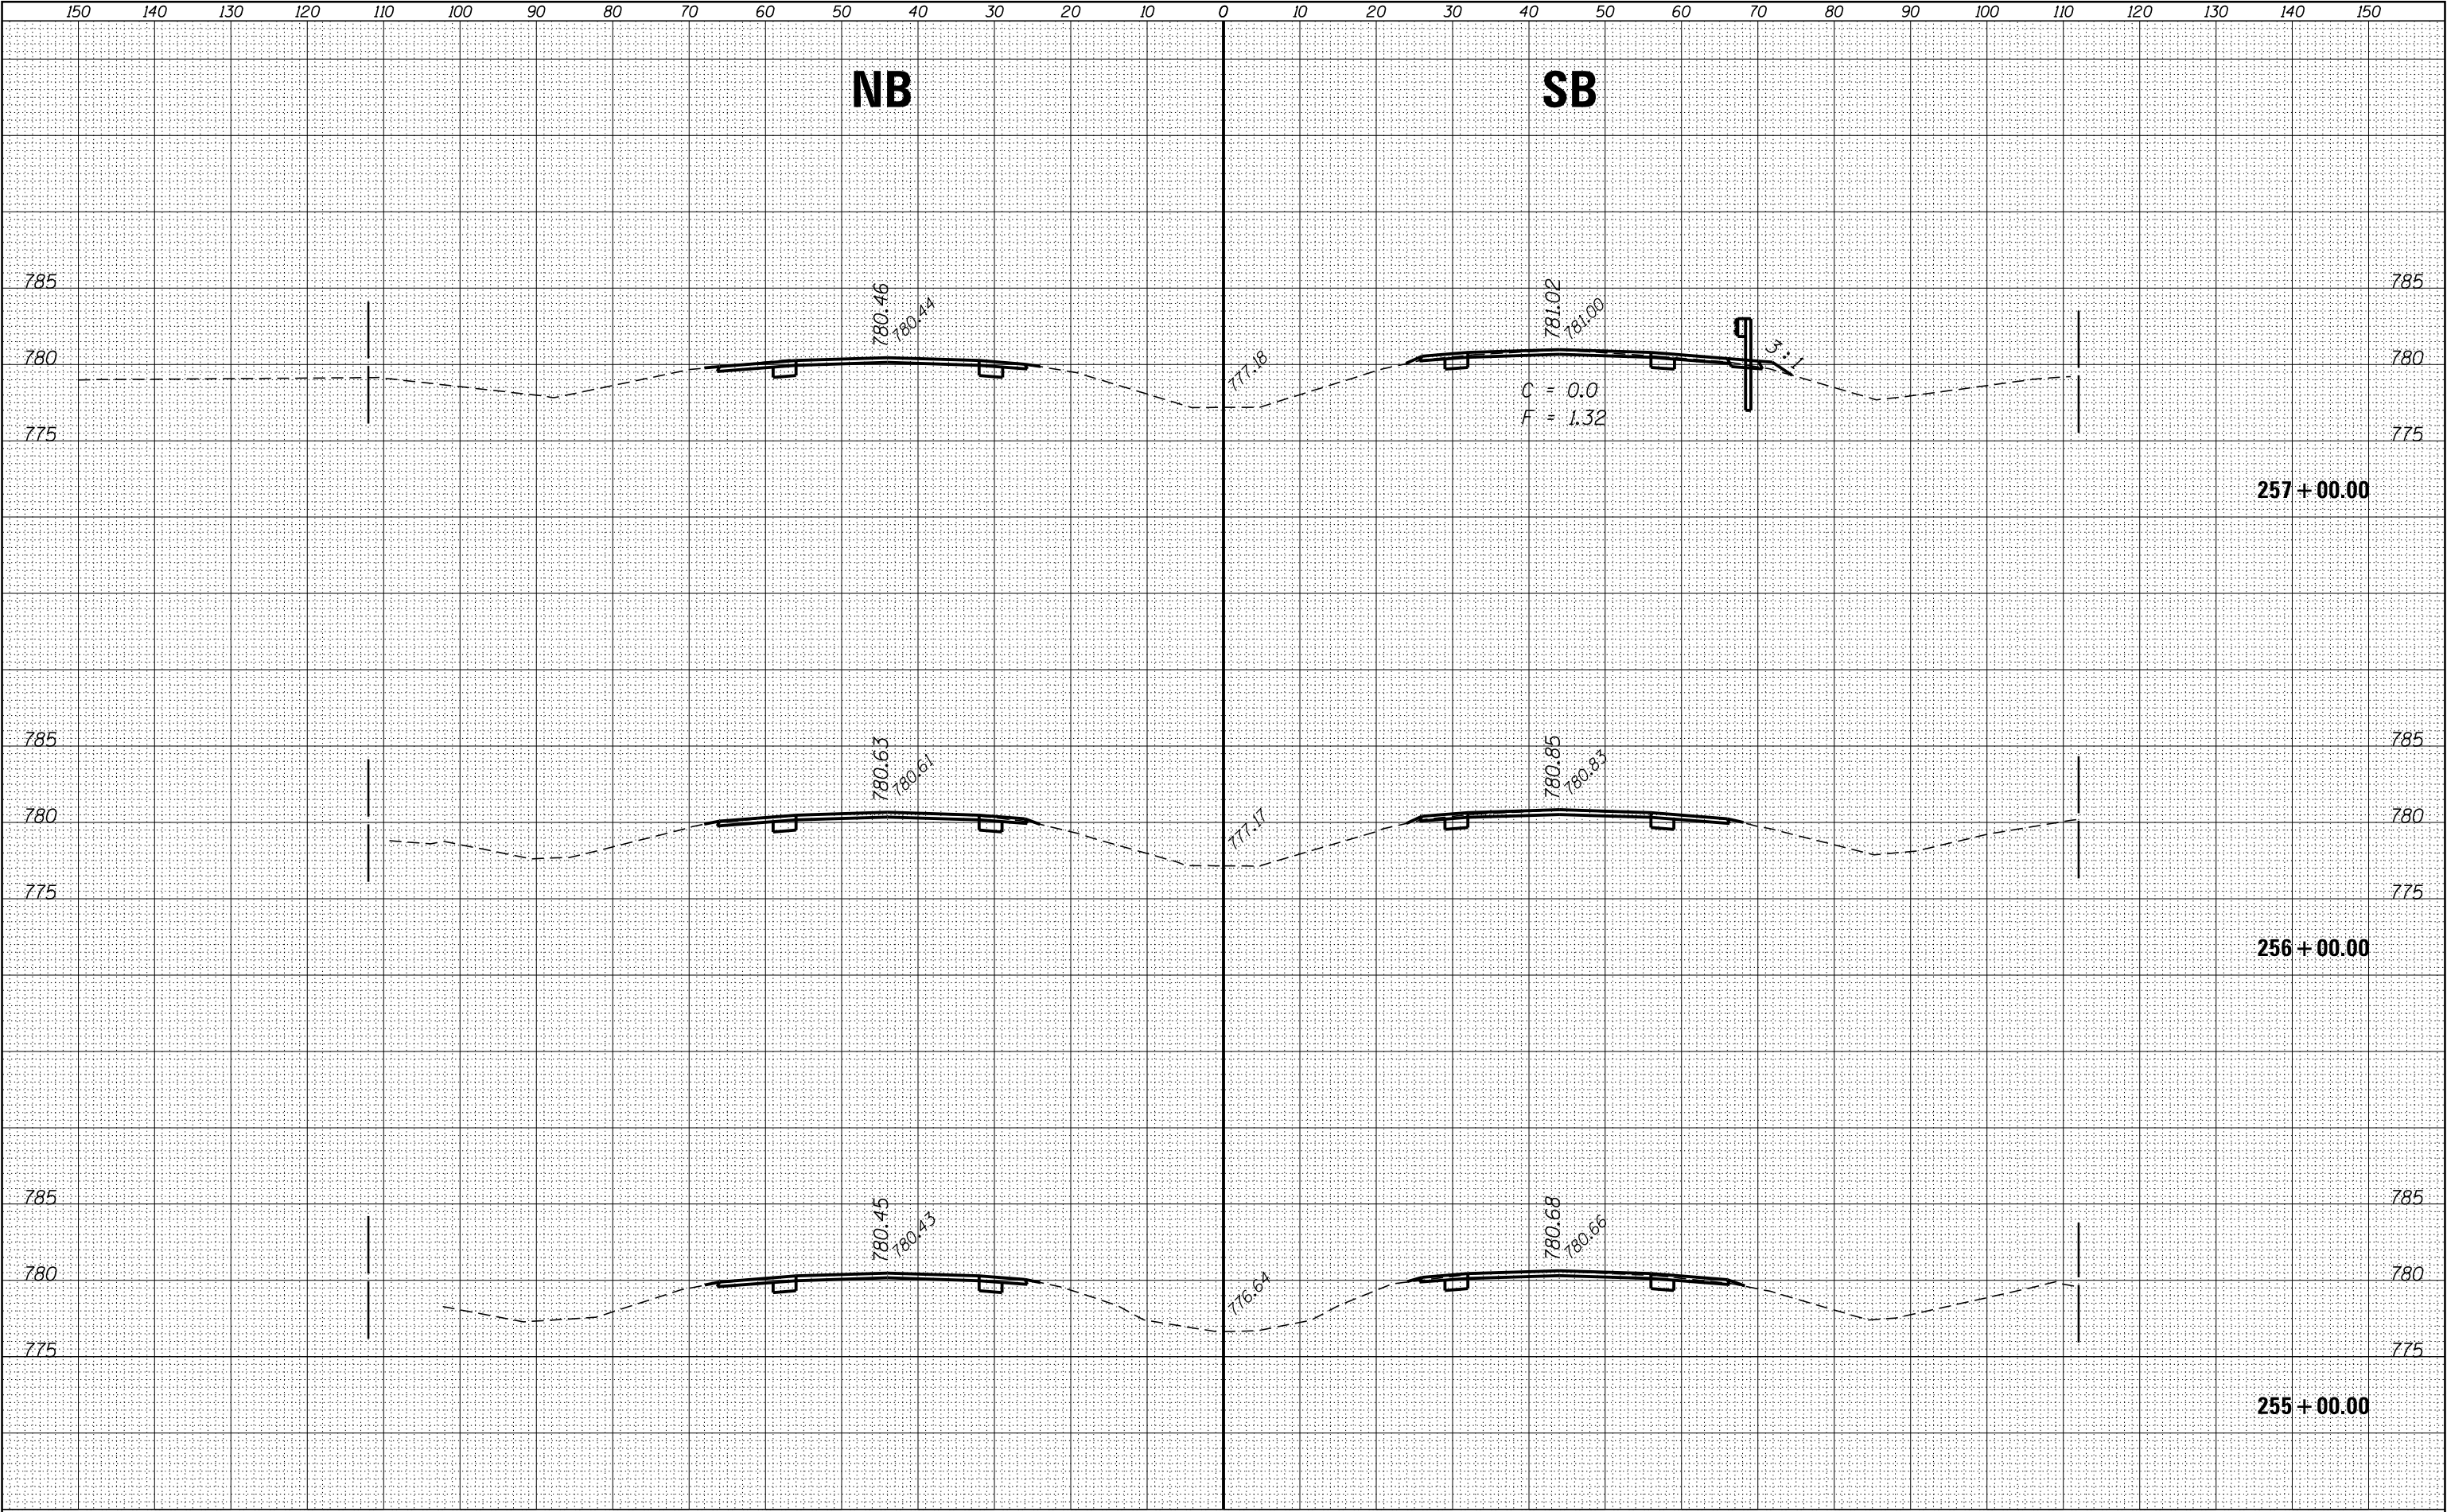


FINAL SURVEY	DATE
	BY
	SURVEYED
	PLOTTED
NOTE BOOK	TEMPLATE
NO.	AREAS CHECKED

ORIGINAL SURVEY	DATE
	BY
	SURVEYED
	PLOTTED
NOTE BOOK	TEMPLATE
NO.	AREAS CHECKED

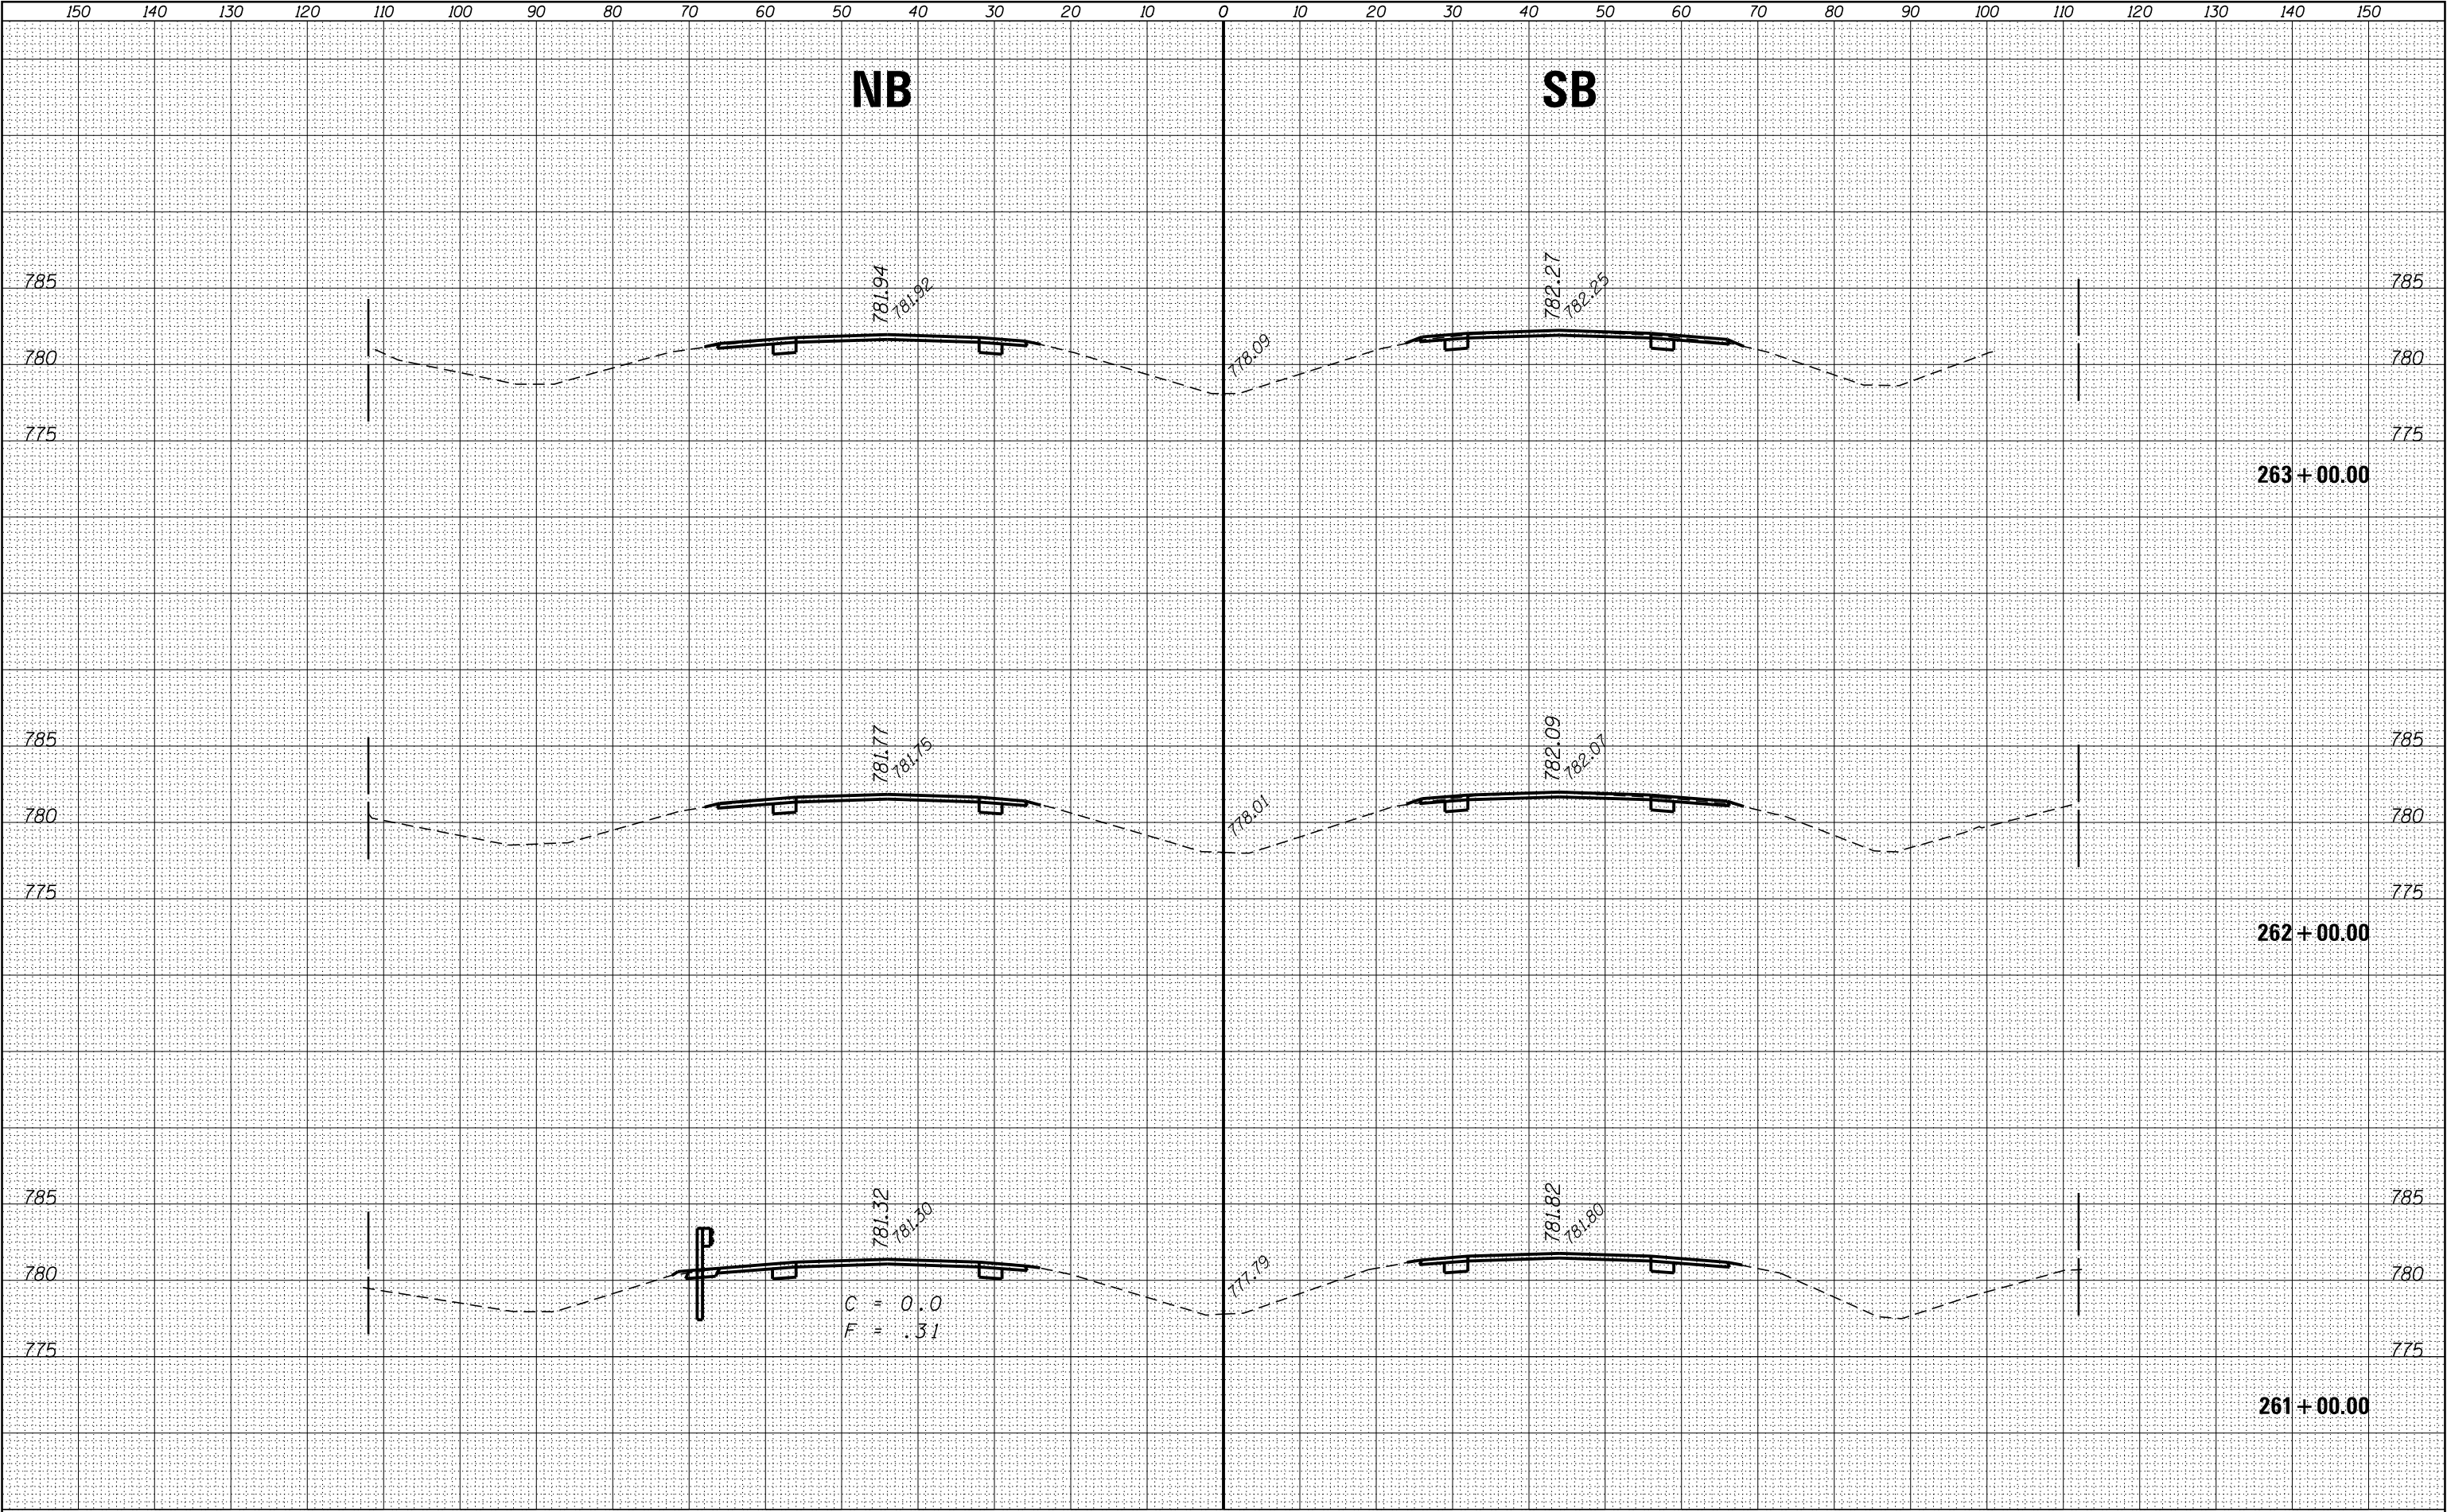


ORIGINAL SURVEY	SURVEYED _____	BY	DATE
NOTE BOOK	PLOTTED _____		
N.O.	TEMPLATE _____		
	AREAS _____		
	AREAS CHECKED _____		

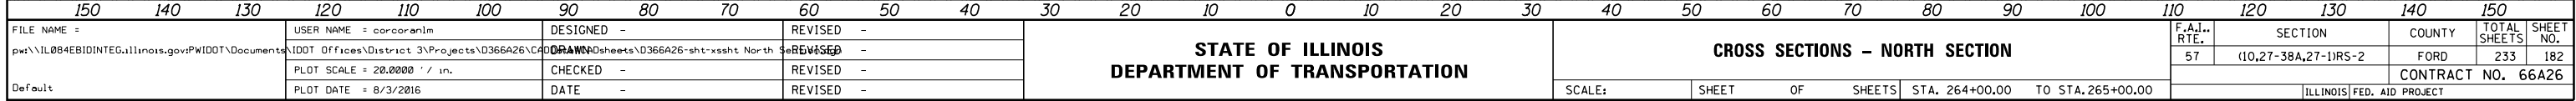

ORIGINAL SURVEY		BY	DATE
NOTE BOOK	SURVEYED _____		
	PLOTTED _____		
	TEMPLATE _____		
	AREAS _____		
NO. _____	AREAS CHECKED _____		

FINAL	SURVEYED	BY	DATE
SURVEY	PLOTTED		
NOTE BOOK	TEMPLATE		
NO.	AREAS	CHECKED	


ORIGINAL	SURVEYED	BY	DATE
SURVEY	PLOTTED		
NOTE BOOK	TEMPLATE		
NO.	AREAS	CHECKED	

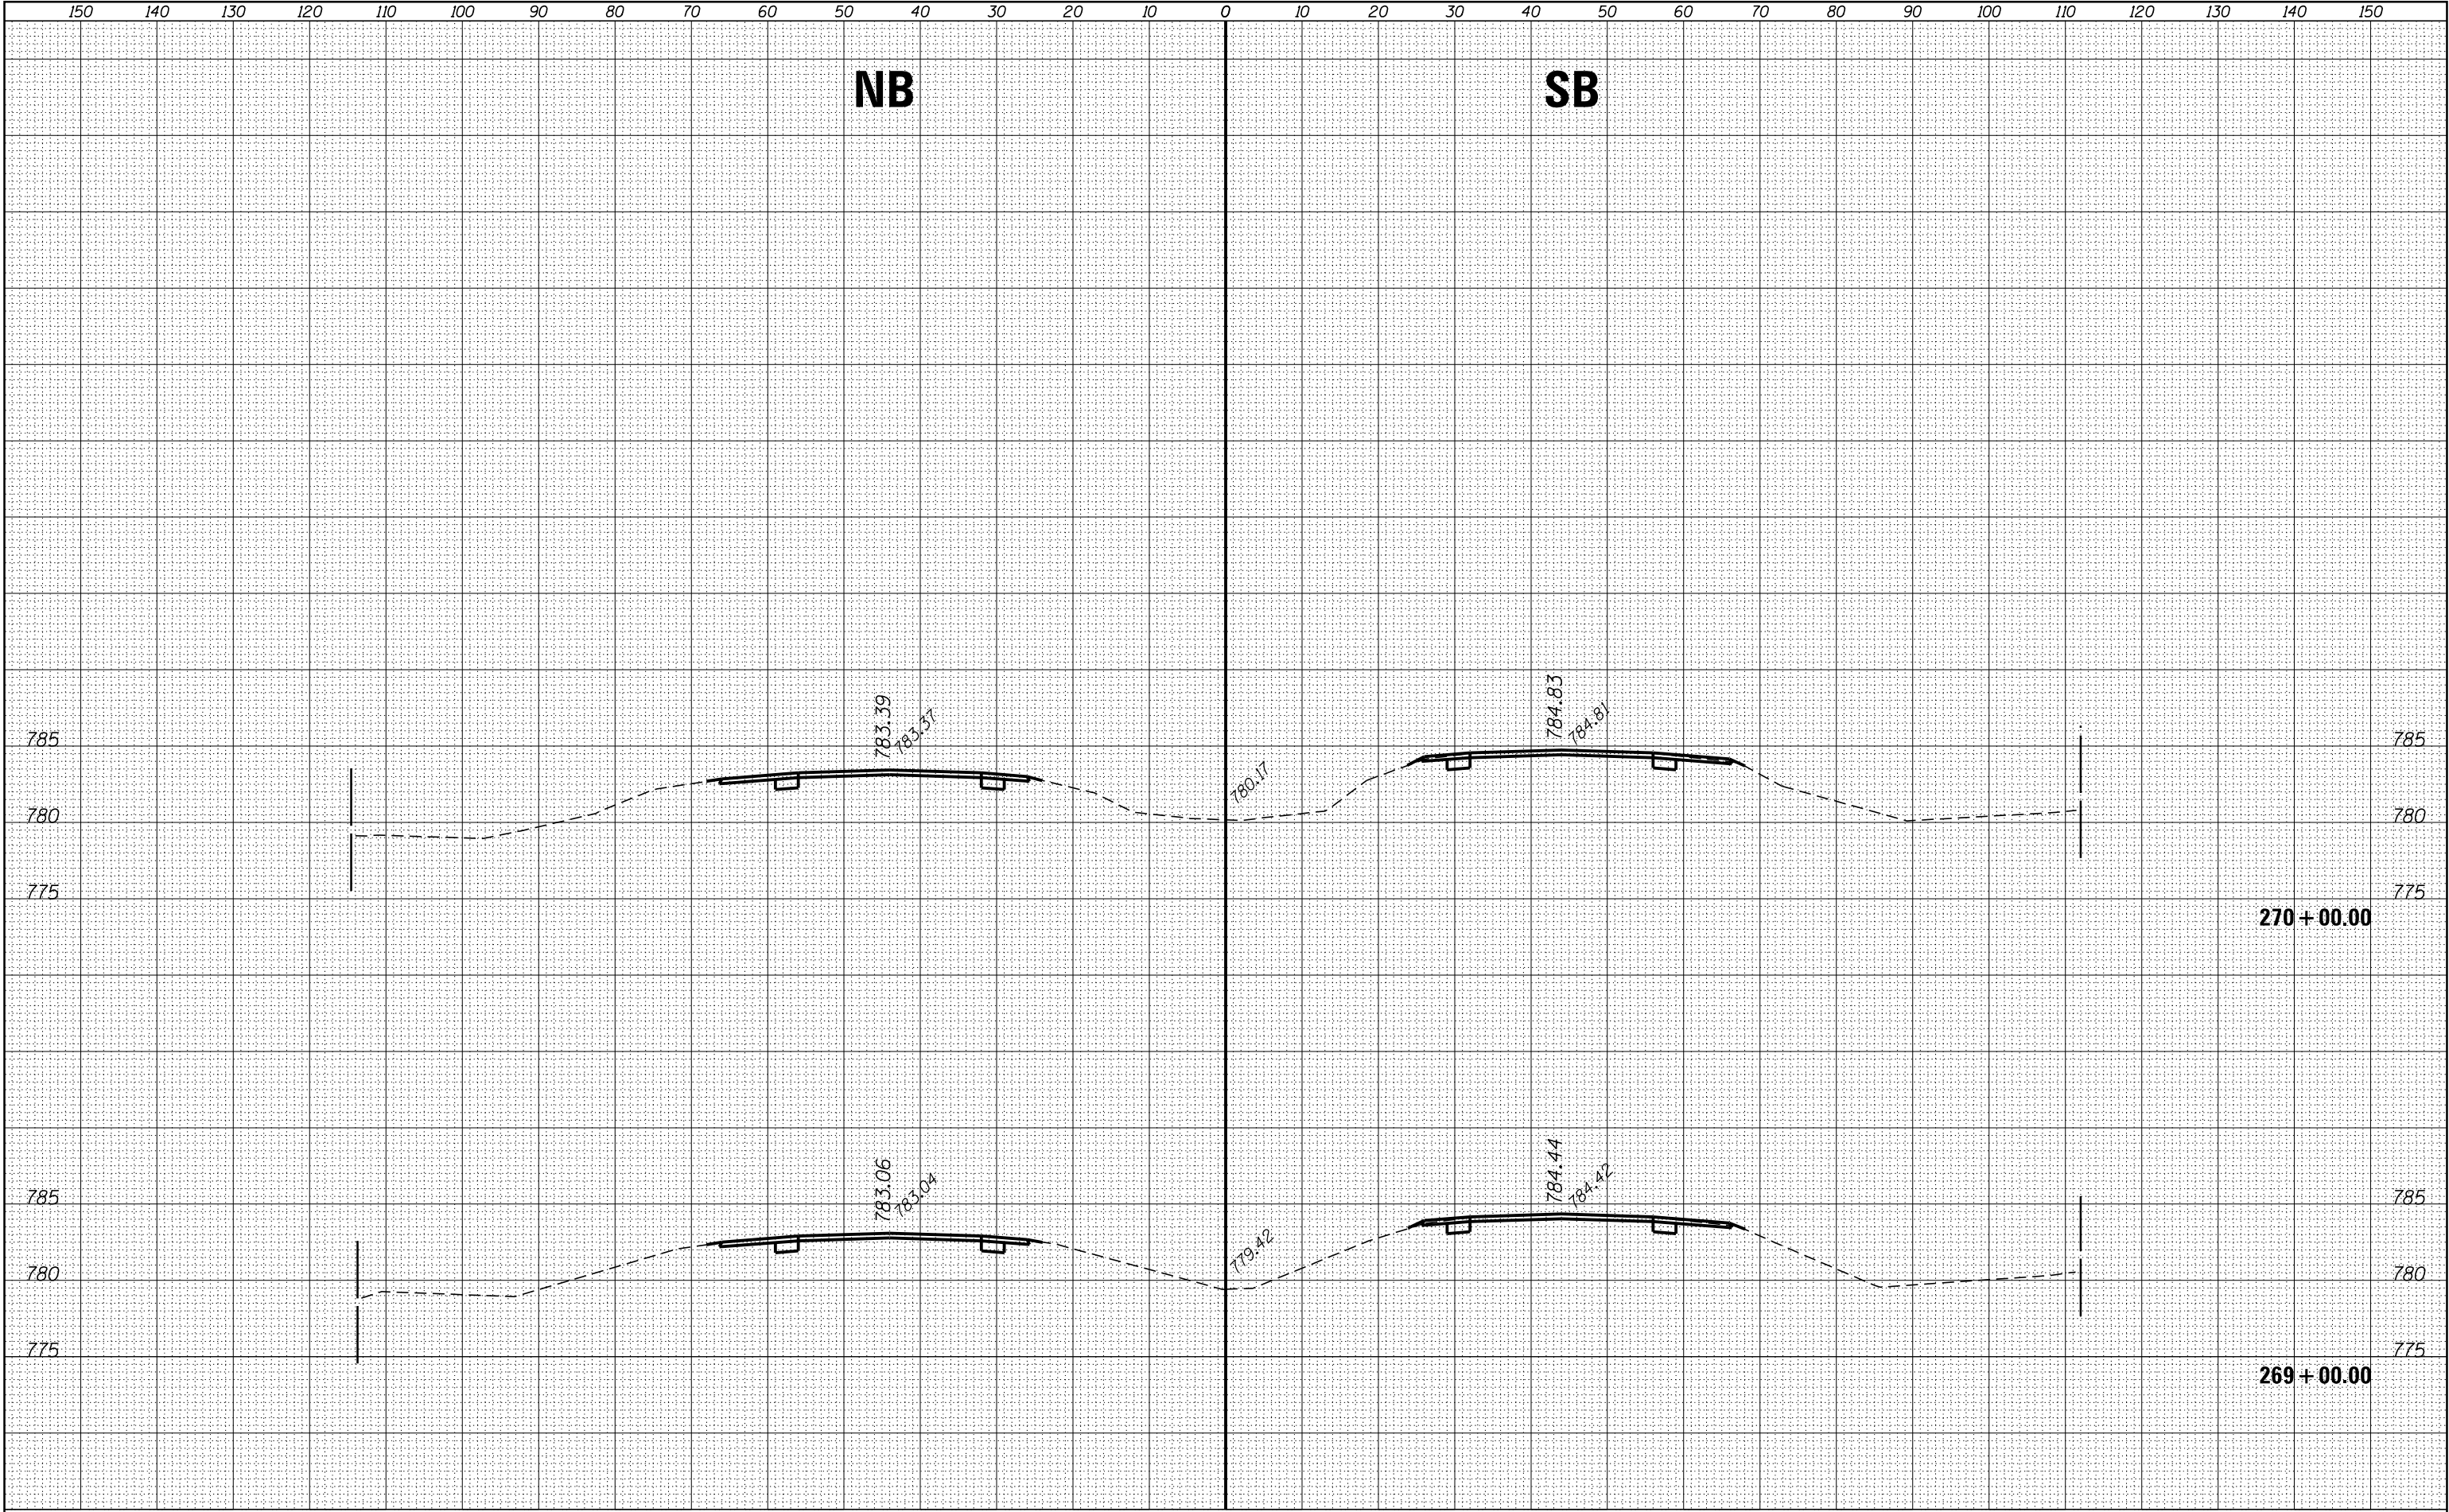

FILE NAME =	USER NAME = corcoranlm	DESIGNED -	REVISED -	STATE OF ILLINOIS DEPARTMENT OF TRANSPORTATION				CROSS SECTIONS - NORTH SECTION				F.A.I. RTE.	SECTION	COUNTY	TOTAL SHEETS	SHEET NO.
p:\11084EBIDINTEG\Illinois.gov\PIWIDOT\Documents\IDOT Offices\District 3\Projects\0366A26\CD\DRAWINGS\0366A26-shr-ssht North Section		DRAWN	REVISED									57	(10,27-38A,27-1)RS-2	FORD	233	184
Default	PLOT SCALE = 20.0000' / in.	CHECKED -	REVISED -									CONTRACT NO. 66A26				
	PLOT DATE = 8/3/2016	DATE -	REVISED -									ILLINOIS FED. AID PROJECT				
				SCALE:		SHEET	OF	SHEETS	STA. 269+00.00		TO STA. 270+00.00					


FINAL SURVEY NOTE BOOK NO.	SURVEYED PLOTTED TEMPLATE AREAS CHECKED	BY	DATE

ORIGINAL SURVEY NOTE BOOK NO.	SURVEYED PLOTTED TEMPLATE AREAS CHECKED	BY	DATE

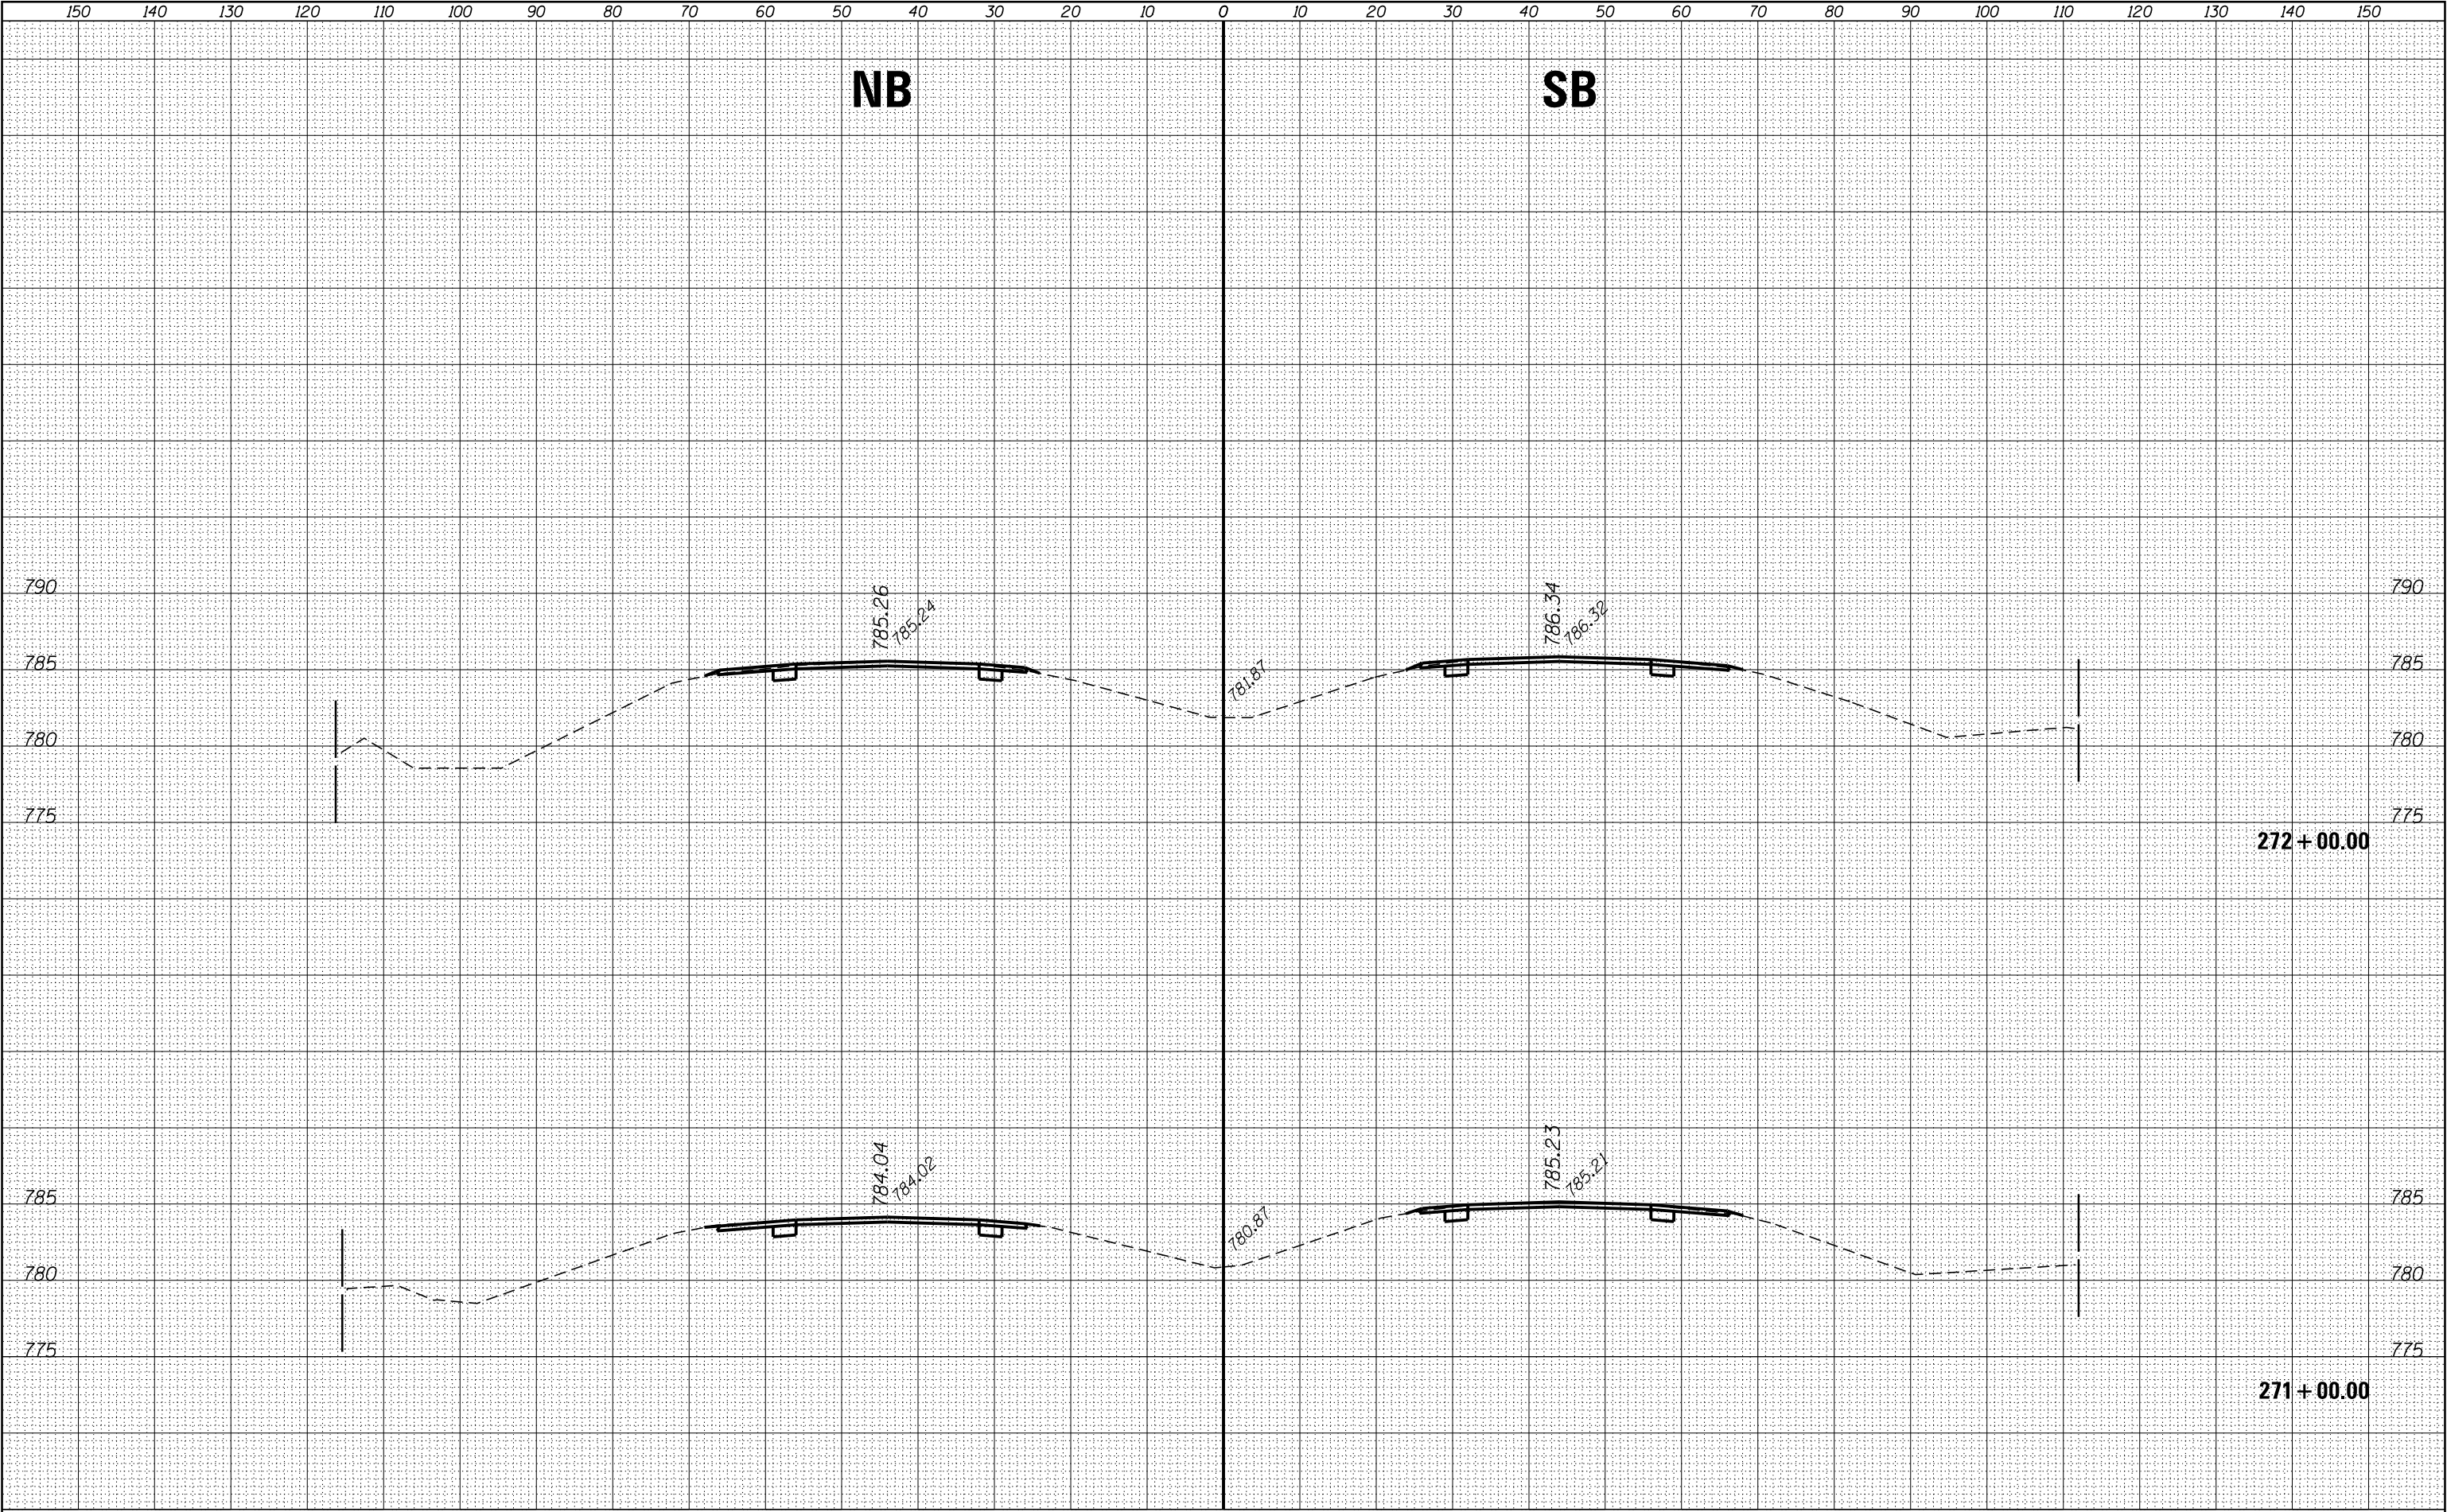

DATE	BY	SURVEYED	PLOTTED	TEMPLATE	AREAS	CHECKED
NO.		FINAL	SURVEY	NOTE BOOK		


DATE	BY	SURVEYED	PLOTTED	TEMPLATE	AREAS	CHECKED
NO.		ORIGINAL	SURVEY	NOTE BOOK		

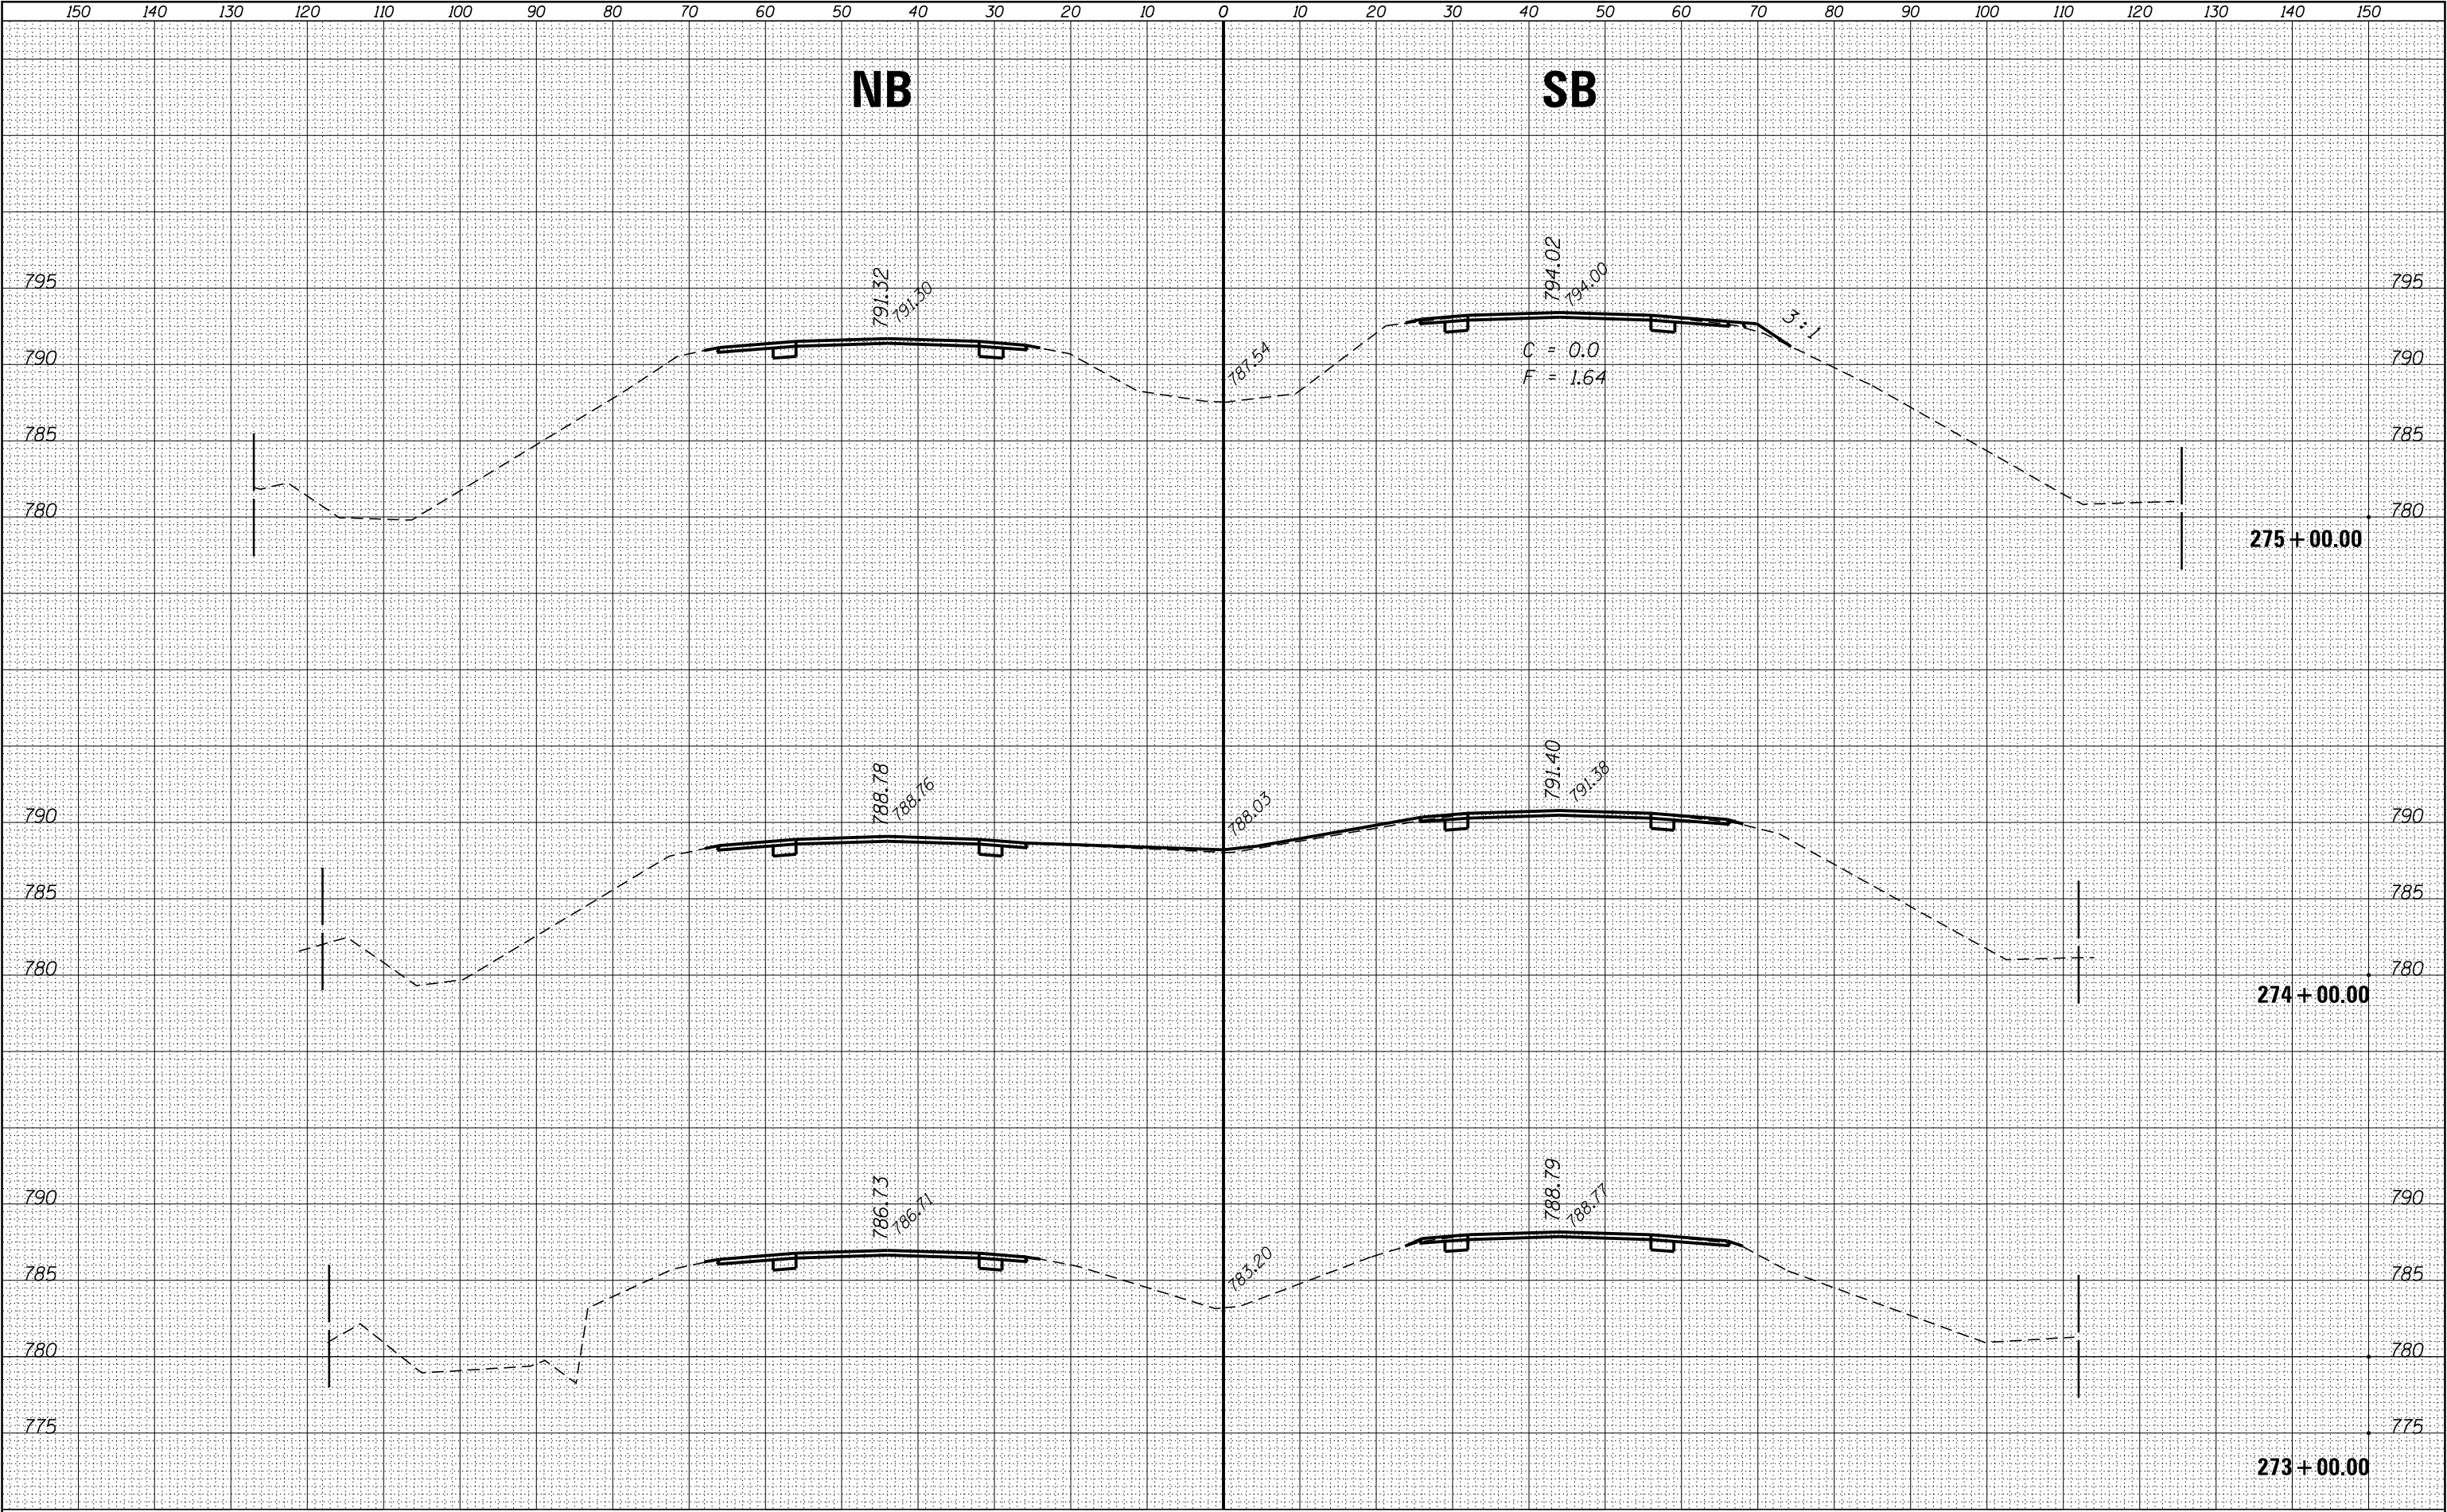

FILE NAME =	USER NAME = corcoranlm	DESIGNED -	REVISED -	STATE OF ILLINOIS DEPARTMENT OF TRANSPORTATION				CROSS SECTIONS - NORTH SECTION				F.A.I. RTE.	SECTION	COUNTY	TOTAL SHEETS	SHEET NO.
p:\11084EBIDINTEG\Illinois.gov\PIWIDOT\Documents\IDOT Offices\District 3\Projects\0366A26\CAD\DRAWINGS\0366A26-shr-ssht North Section		DRAWN	REVISED									57	(10,27-38A,27-1)RS-2	FORD	233	186
Default		PLOT SCALE = 20.0000' / in.	CHECKED -									CONTRACT NO. 66A26				
		PLOT DATE = 8/3/2016	DATE -									ILLINOIS FED. AID PROJECT				
				SCALE:		SHEET		OF		SHEETS		STA. 273+00.00		TO STA. 275+00.00		

FINAL	SURVEYED	BY	DATE
SURVEY	PLOTTED		
NOTE BOOK	TEMPLATE		
NO.	AREAS CHECKED		


ORIGINAL	SURVEYED	BY	DATE
SURVEY	PLOTTED		
NOTE BOOK	TEMPLATE		
NO.	AREAS CHECKED		

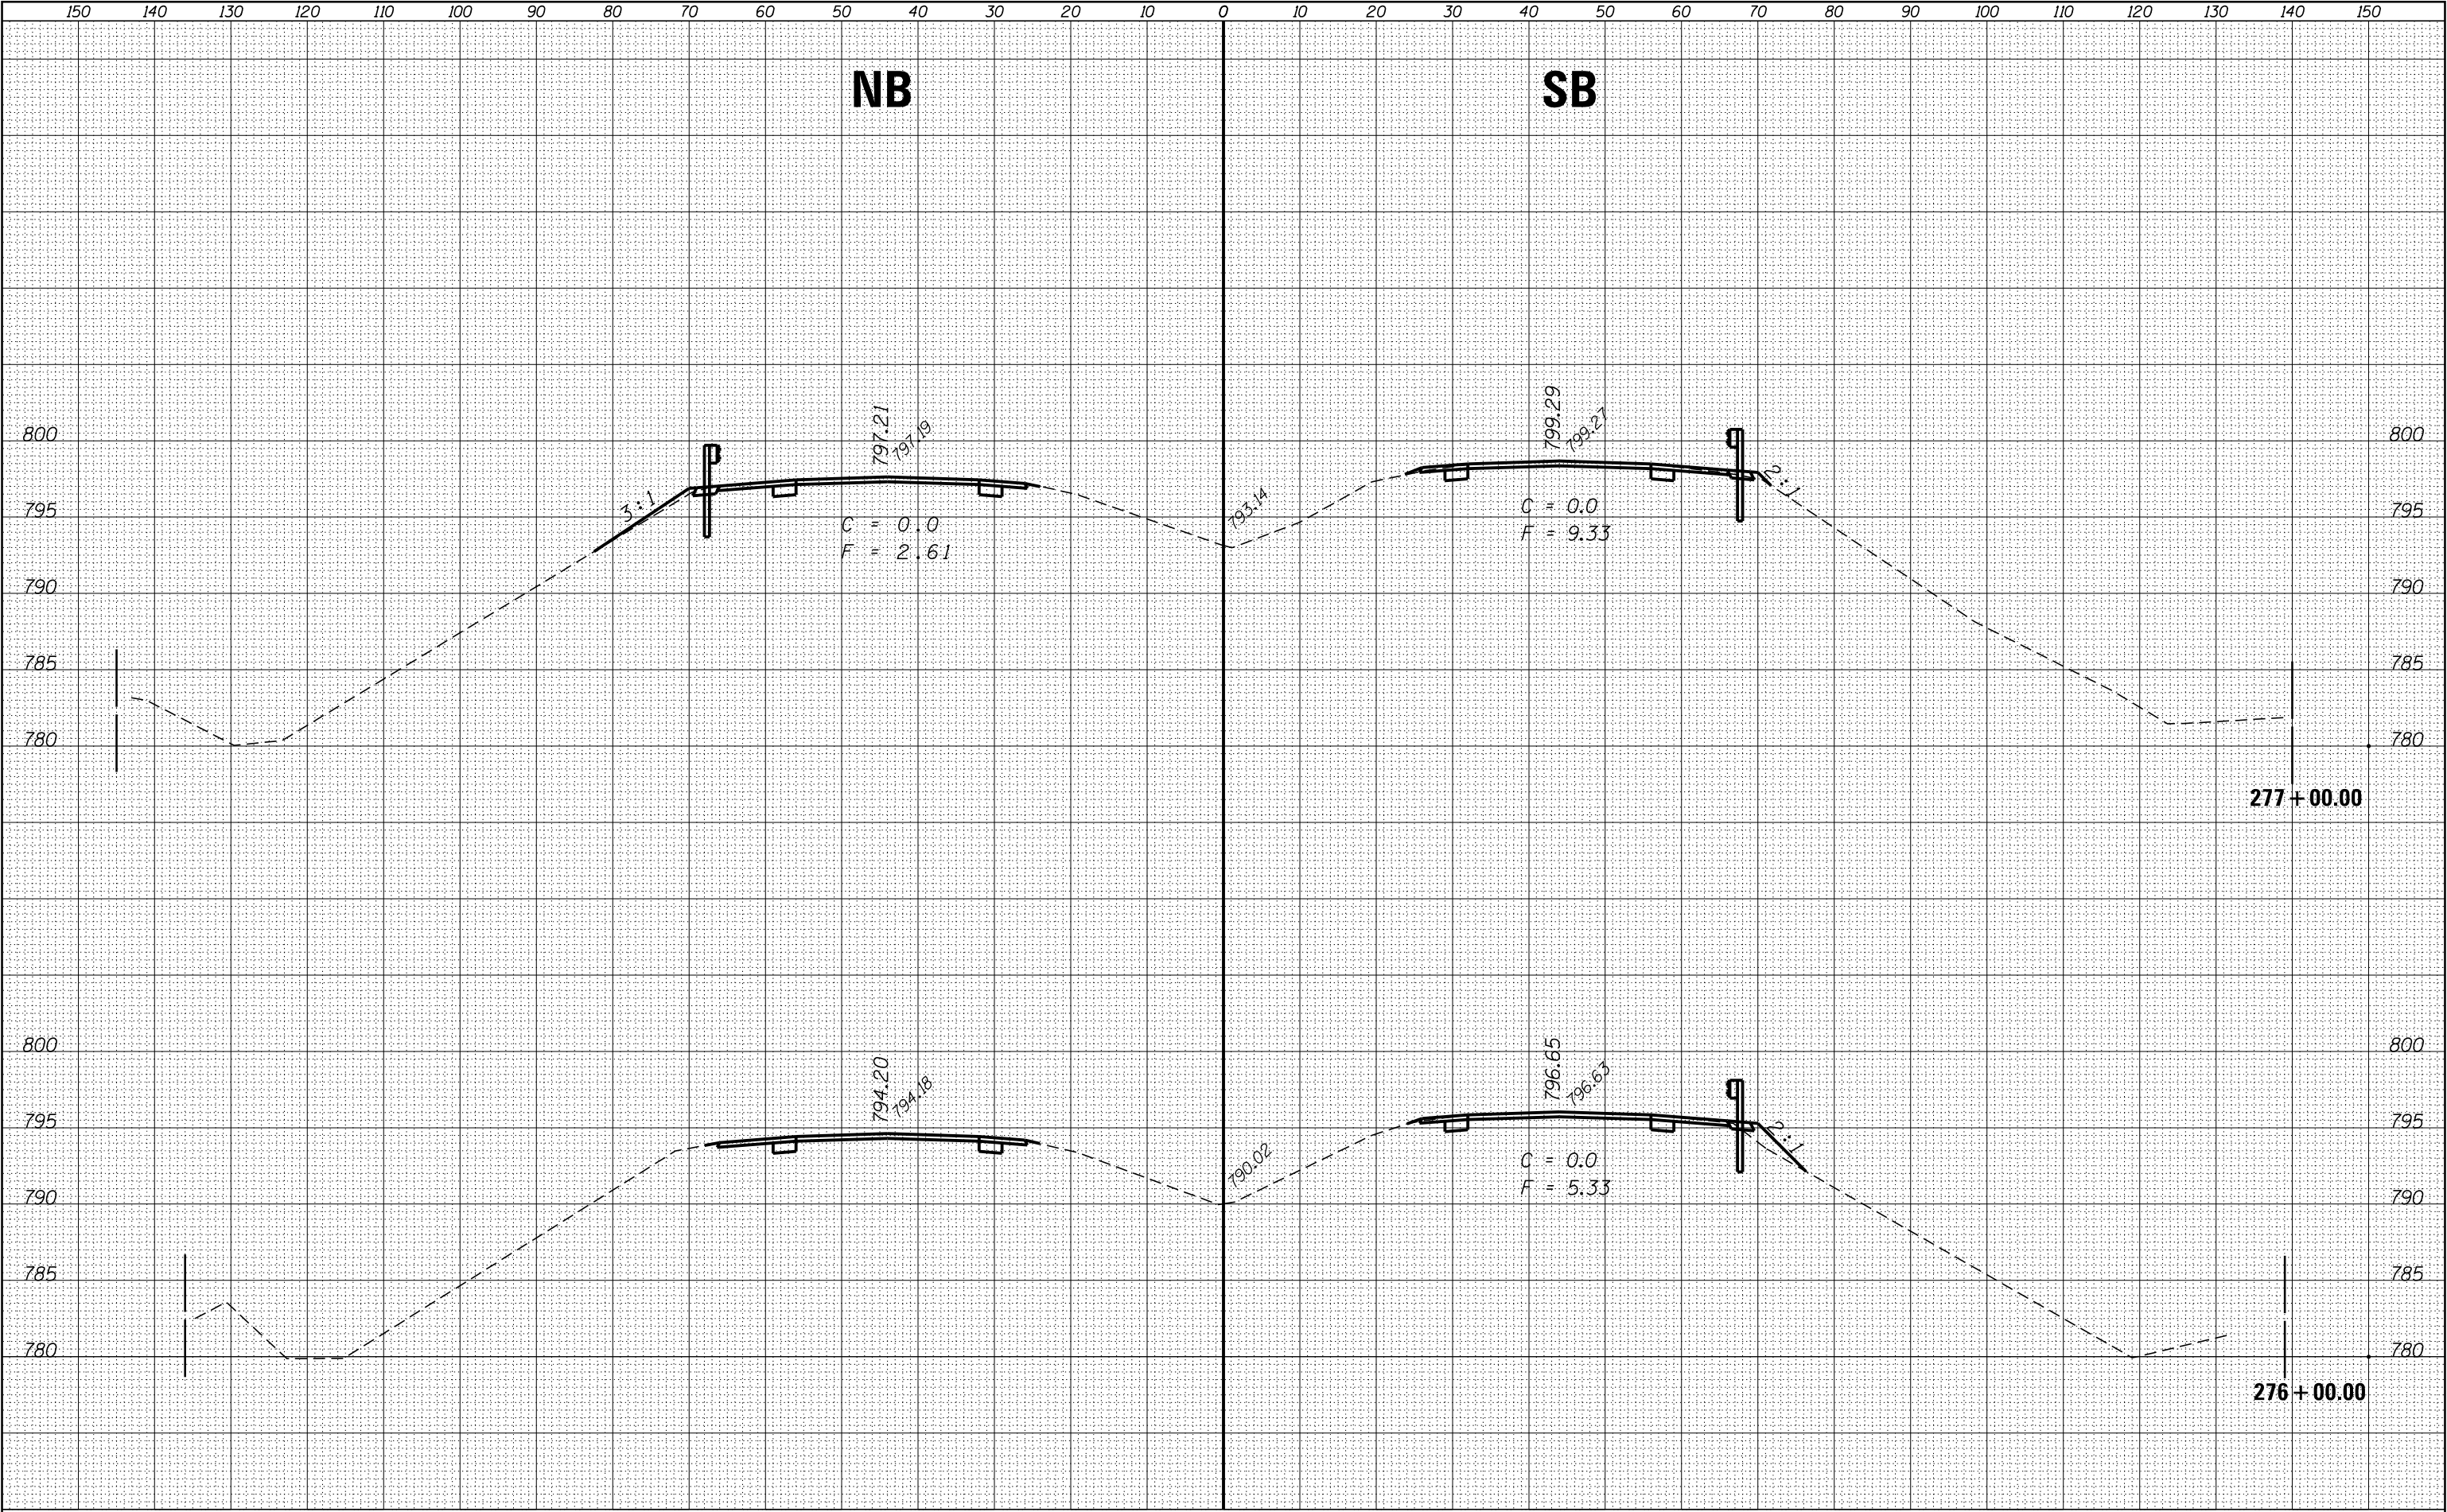

FILE NAME =	USER NAME = corcoranlm	DESIGNED -	REVISED -	STATE OF ILLINOIS DEPARTMENT OF TRANSPORTATION	CROSS SECTIONS – NORTH SECTION				F.A.I. RTE.	SECTION	COUNTY	TOTAL SHEETS	SHEET NO.
p:\11084EBIDINTEG\Illinois.gov\PWIDOT\Documents\IDOT Offices\District 3\Projects\D366A26\CAD\DRAWINGS\Drawings\276-277\276-277-1\RS-2\276-277-1-RS-2-1\276-277-1-RS-2-1.dwg		DRAWN	REVISED						57	(10,27-38A,27-1)RS-2	FORD	233	187
Default	PLOT SCALE = 20.0000' / in.	CHECKED -	REVISED -		CONTRACT NO. 66A26								
	PLOT DATE = 8/3/2016	DATE -	REVISED -		SCALE:	SHEET	OF	SHEETS	STA. 276+00.00	TO STA. 277+00.00	ILLINOIS FED. AID PROJECT		

FINAL	SURVEYED	BY	DATE
SURVEY	PLOTTED		
NOTE BOOK	TEMPLATE		
NO.	AREAS CHECKED		


ORIGINAL	SURVEYED	BY	DATE
SURVEY	PLOTTED		
NOTE BOOK	TEMPLATE		
NO.	AREAS CHECKED		

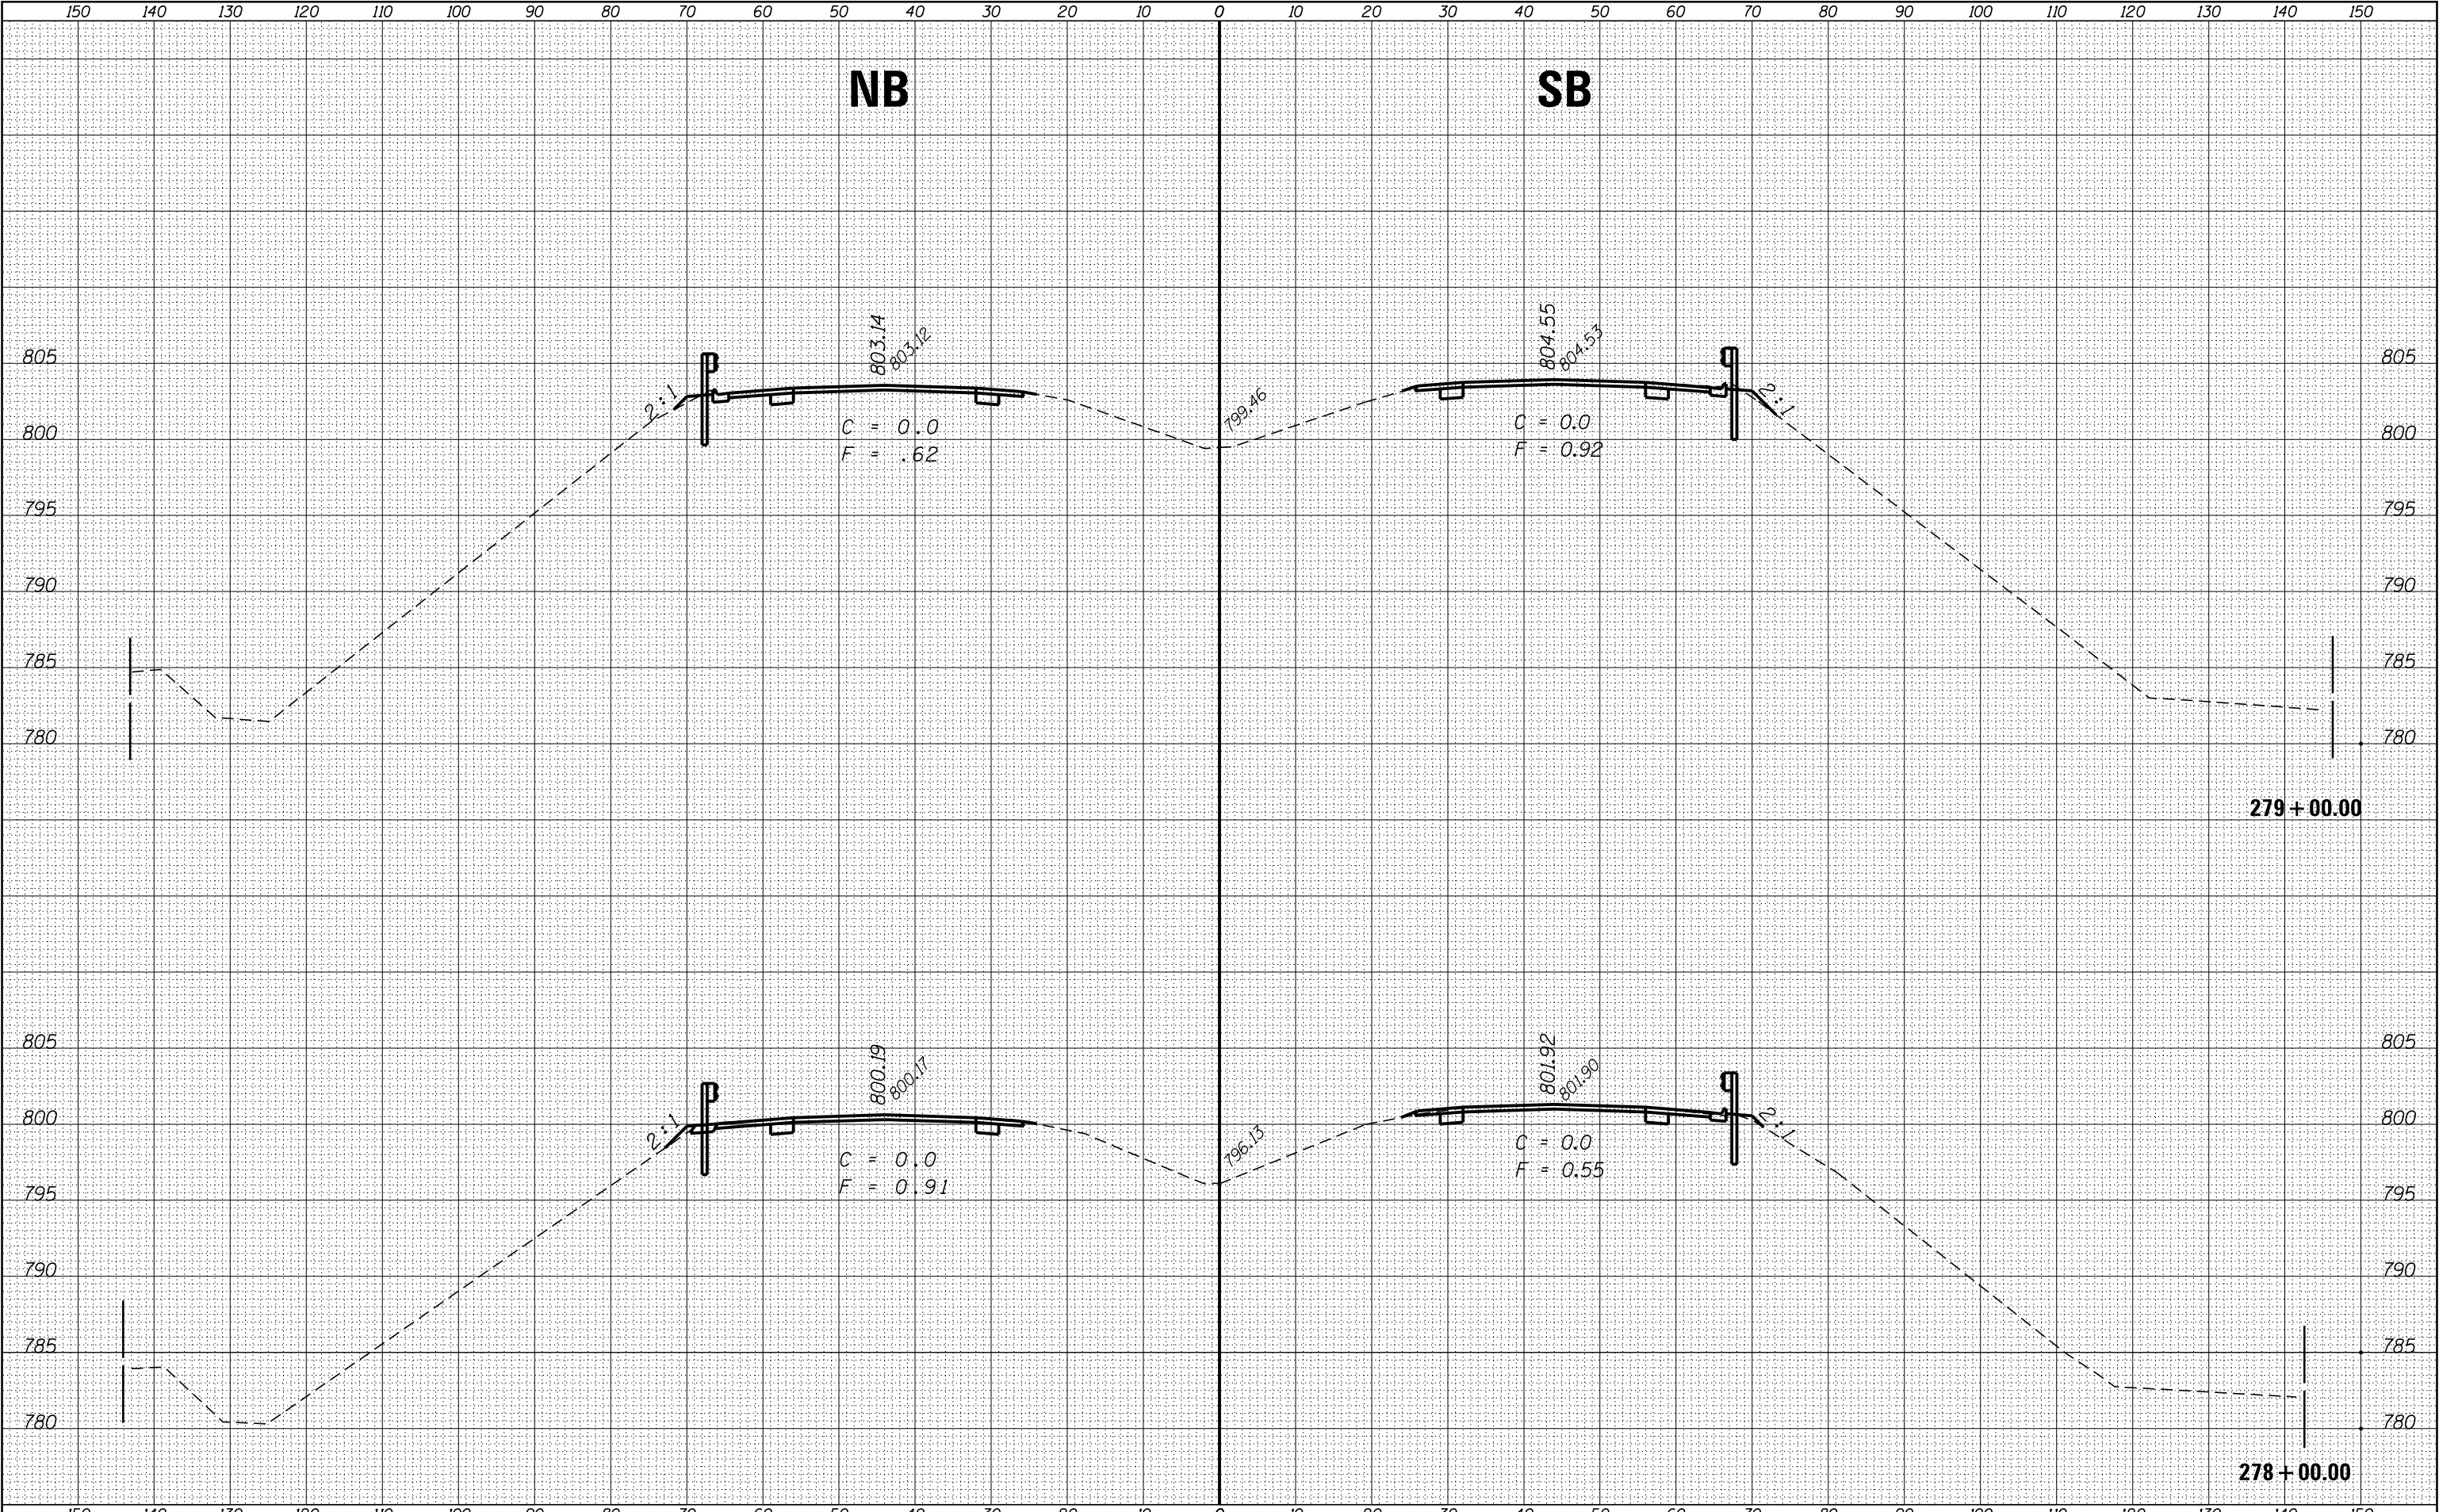

FILE NAME =	USER NAME = corcoranim	DESIGNED -	REVISED -	STATE OF ILLINOIS DEPARTMENT OF TRANSPORTATION				CROSS SECTIONS - NORTH SECTION				F.A.I. RTE.	SECTION	COUNTY	TOTAL SHEETS	SHEET NO.
p:\11084EBIDINTEG\Illinois.gov\PWIDOT\Documents\IDOT Offices\District 3\Projects\0366A26\CD\DRAWN\0366A26-shr-ssht North Section		DRAWN	REVISED									57	(10,27-38A,27-1)RS-2	FORD	233	188
PLOT SCALE = 20.0000' / in.		CHECKED -	REVISED -									CONTRACT NO. 66A26				
Default		PLOT DATE = 8/3/2016	DATE -									ILLINOIS FED. AID PROJECT				
								SCALE:	SHEET	OF	SHEETS	STA. 278+00.00 TO STA. 279+00.00				

FINAL	SURVEYED	BY	DATE
SURVEY	PLOTTED		
NOTE BOOK	TEMPLATE		
NO.	AREAS CHECKED		

ORIGINAL	SURVEYED	BY	DATE
SURVEY	PLOTTED		
NOTE BOOK	TEMPLATE		
NO.	AREAS CHECKED		

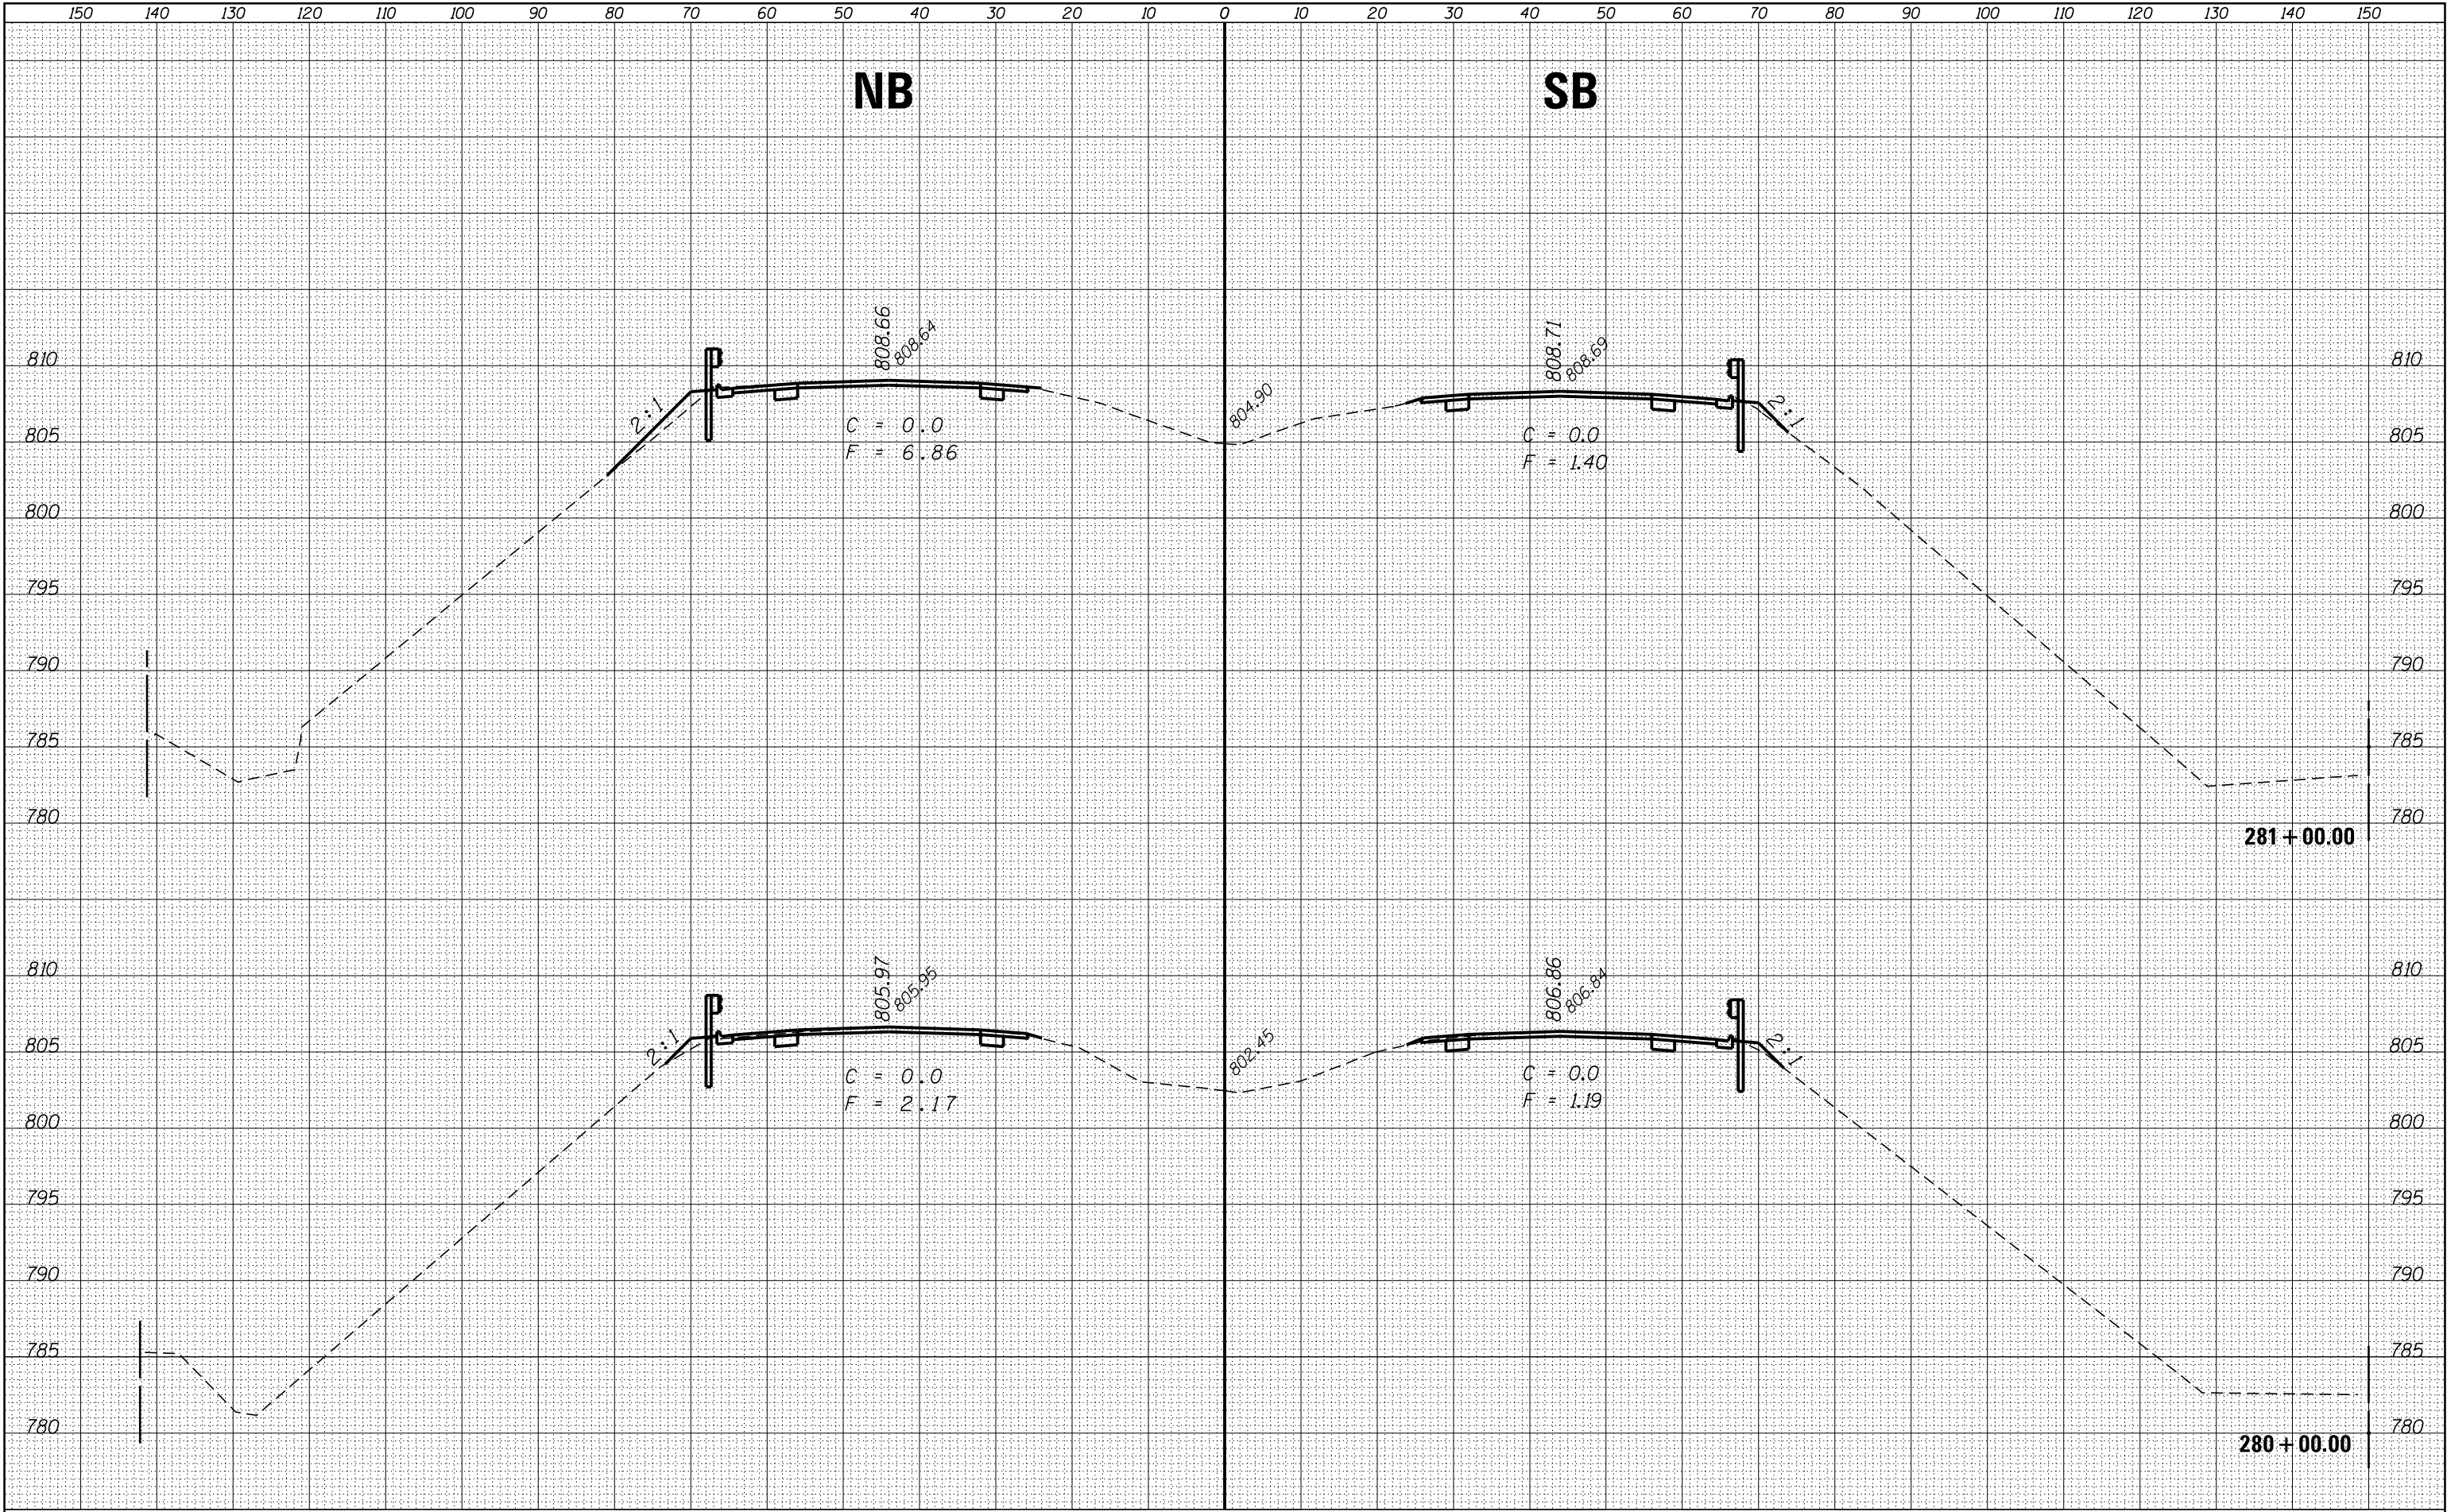

FILE NAME =	USER NAME = corcoranim	DESIGNED -	REVISED -
p:\11084EBIDINTEGallinois.gov\PWIDOT\Documents\IDOT Offices\District 3\Projects\0366A26\CD\DRAWN sheets\0366A26-sht-xxsht North Section		DRAWN	REVISED
PLOT SCALE = 20.0000' / in.	CHECKED -	REVIS	REVISED
PLOT DATE = 8/3/2016	DATE -	REVISED	REVISED


STATE OF ILLINOIS
DEPARTMENT OF TRANSPORTATION

CROSS SECTIONS - NORTH SECTION				
SCALE:	SHEET	OF	SHEETS	STA. 280+00.00 TO STA. 281+00.00

F.A.I. RTE.	SECTION	COUNTY	TOTAL SHEETS	SHEET NO.
57	(10,27-38A,27-1)RS-2	FORD	233	189
CONTRACT NO. 66A26				
ILLINOIS FED. AID PROJECT				

DATE	BY	SURVEYED	PLOTTED	TEMPLATE	AREAS	CHECKED
NO.		FINL	SURVY	NOTE BOOK		


DATE	BY	SURVEYED	PLOTTED	TEMPLATE	AREAS	CHECKED
NO.		ORIGINAL	SURVY	NOTE BOOK		

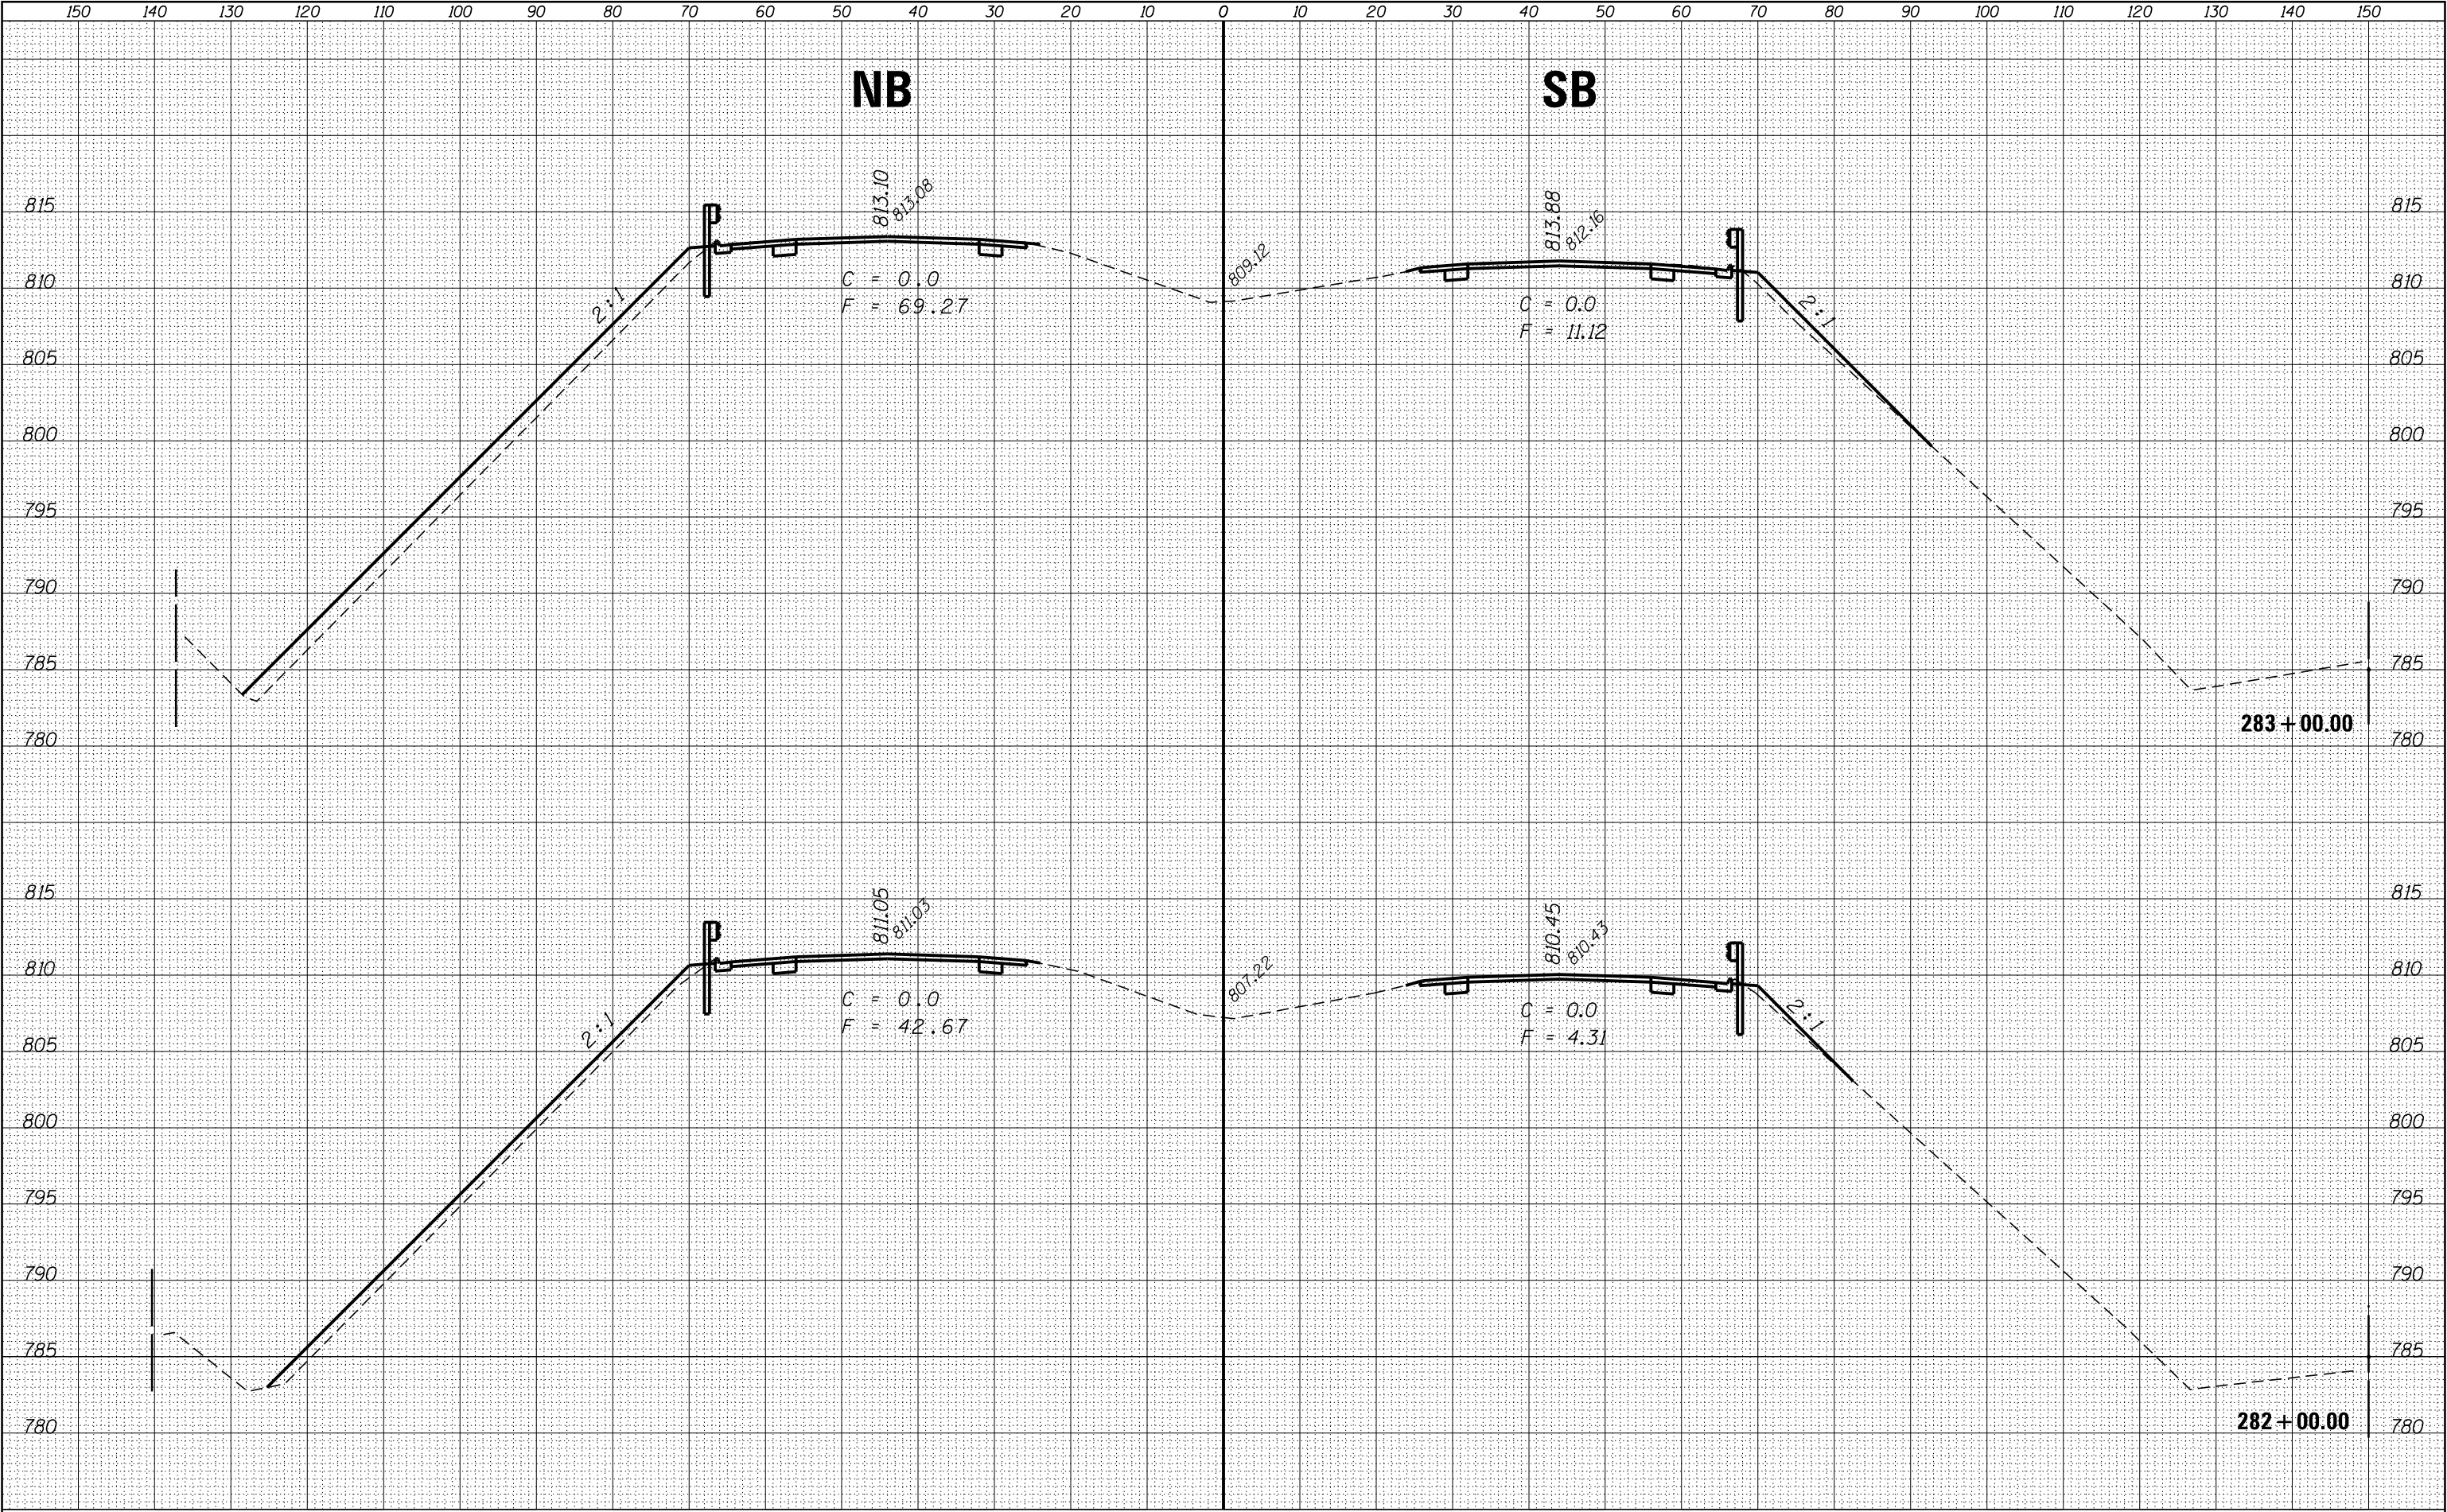

FILE NAME =	USER NAME = corcoranlm	DESIGNED -	REVISED -	STATE OF ILLINOIS DEPARTMENT OF TRANSPORTATION				CROSS SECTIONS - NORTH SECTION				F.A.I. RTE.	SECTION	COUNTY	TOTAL SHEETS	SHEET NO.
p:\11084EBIDINTEGallinois.gov\PIWIDOT\Documents\IDOT Offices\District 3\Projects\0366A26\CD\DRAWN sheets\0366A26-sht-xxsht North Section		DRAWN	REVISED									57	(10,27-38A,27-1)RS-2	FORD	233	190
Plot Scale = 20.0000' / in.		CHECKED -	REVISED -									CONTRACT NO. 66A26				
Plot Date = 8/3/2016		DATE -	REVISED -									ILLINOIS FED. AID PROJECT				
Default								SCALE:	SHEET	OF	SHEETS	STA. 282+00.00	TO STA. 283+00.00			

FINAL	SURVEYED	BY	DATE
SURVEY	PLOTTED		
NOTE BOOK	TEMPLATE		
NO.	AREAS	CHECKED	


ORIGINAL	SURVEYED	BY	DATE
SURVEY	PLOTTED		
NOTE BOOK	TEMPLATE		
NO.	AREAS	CHECKED	

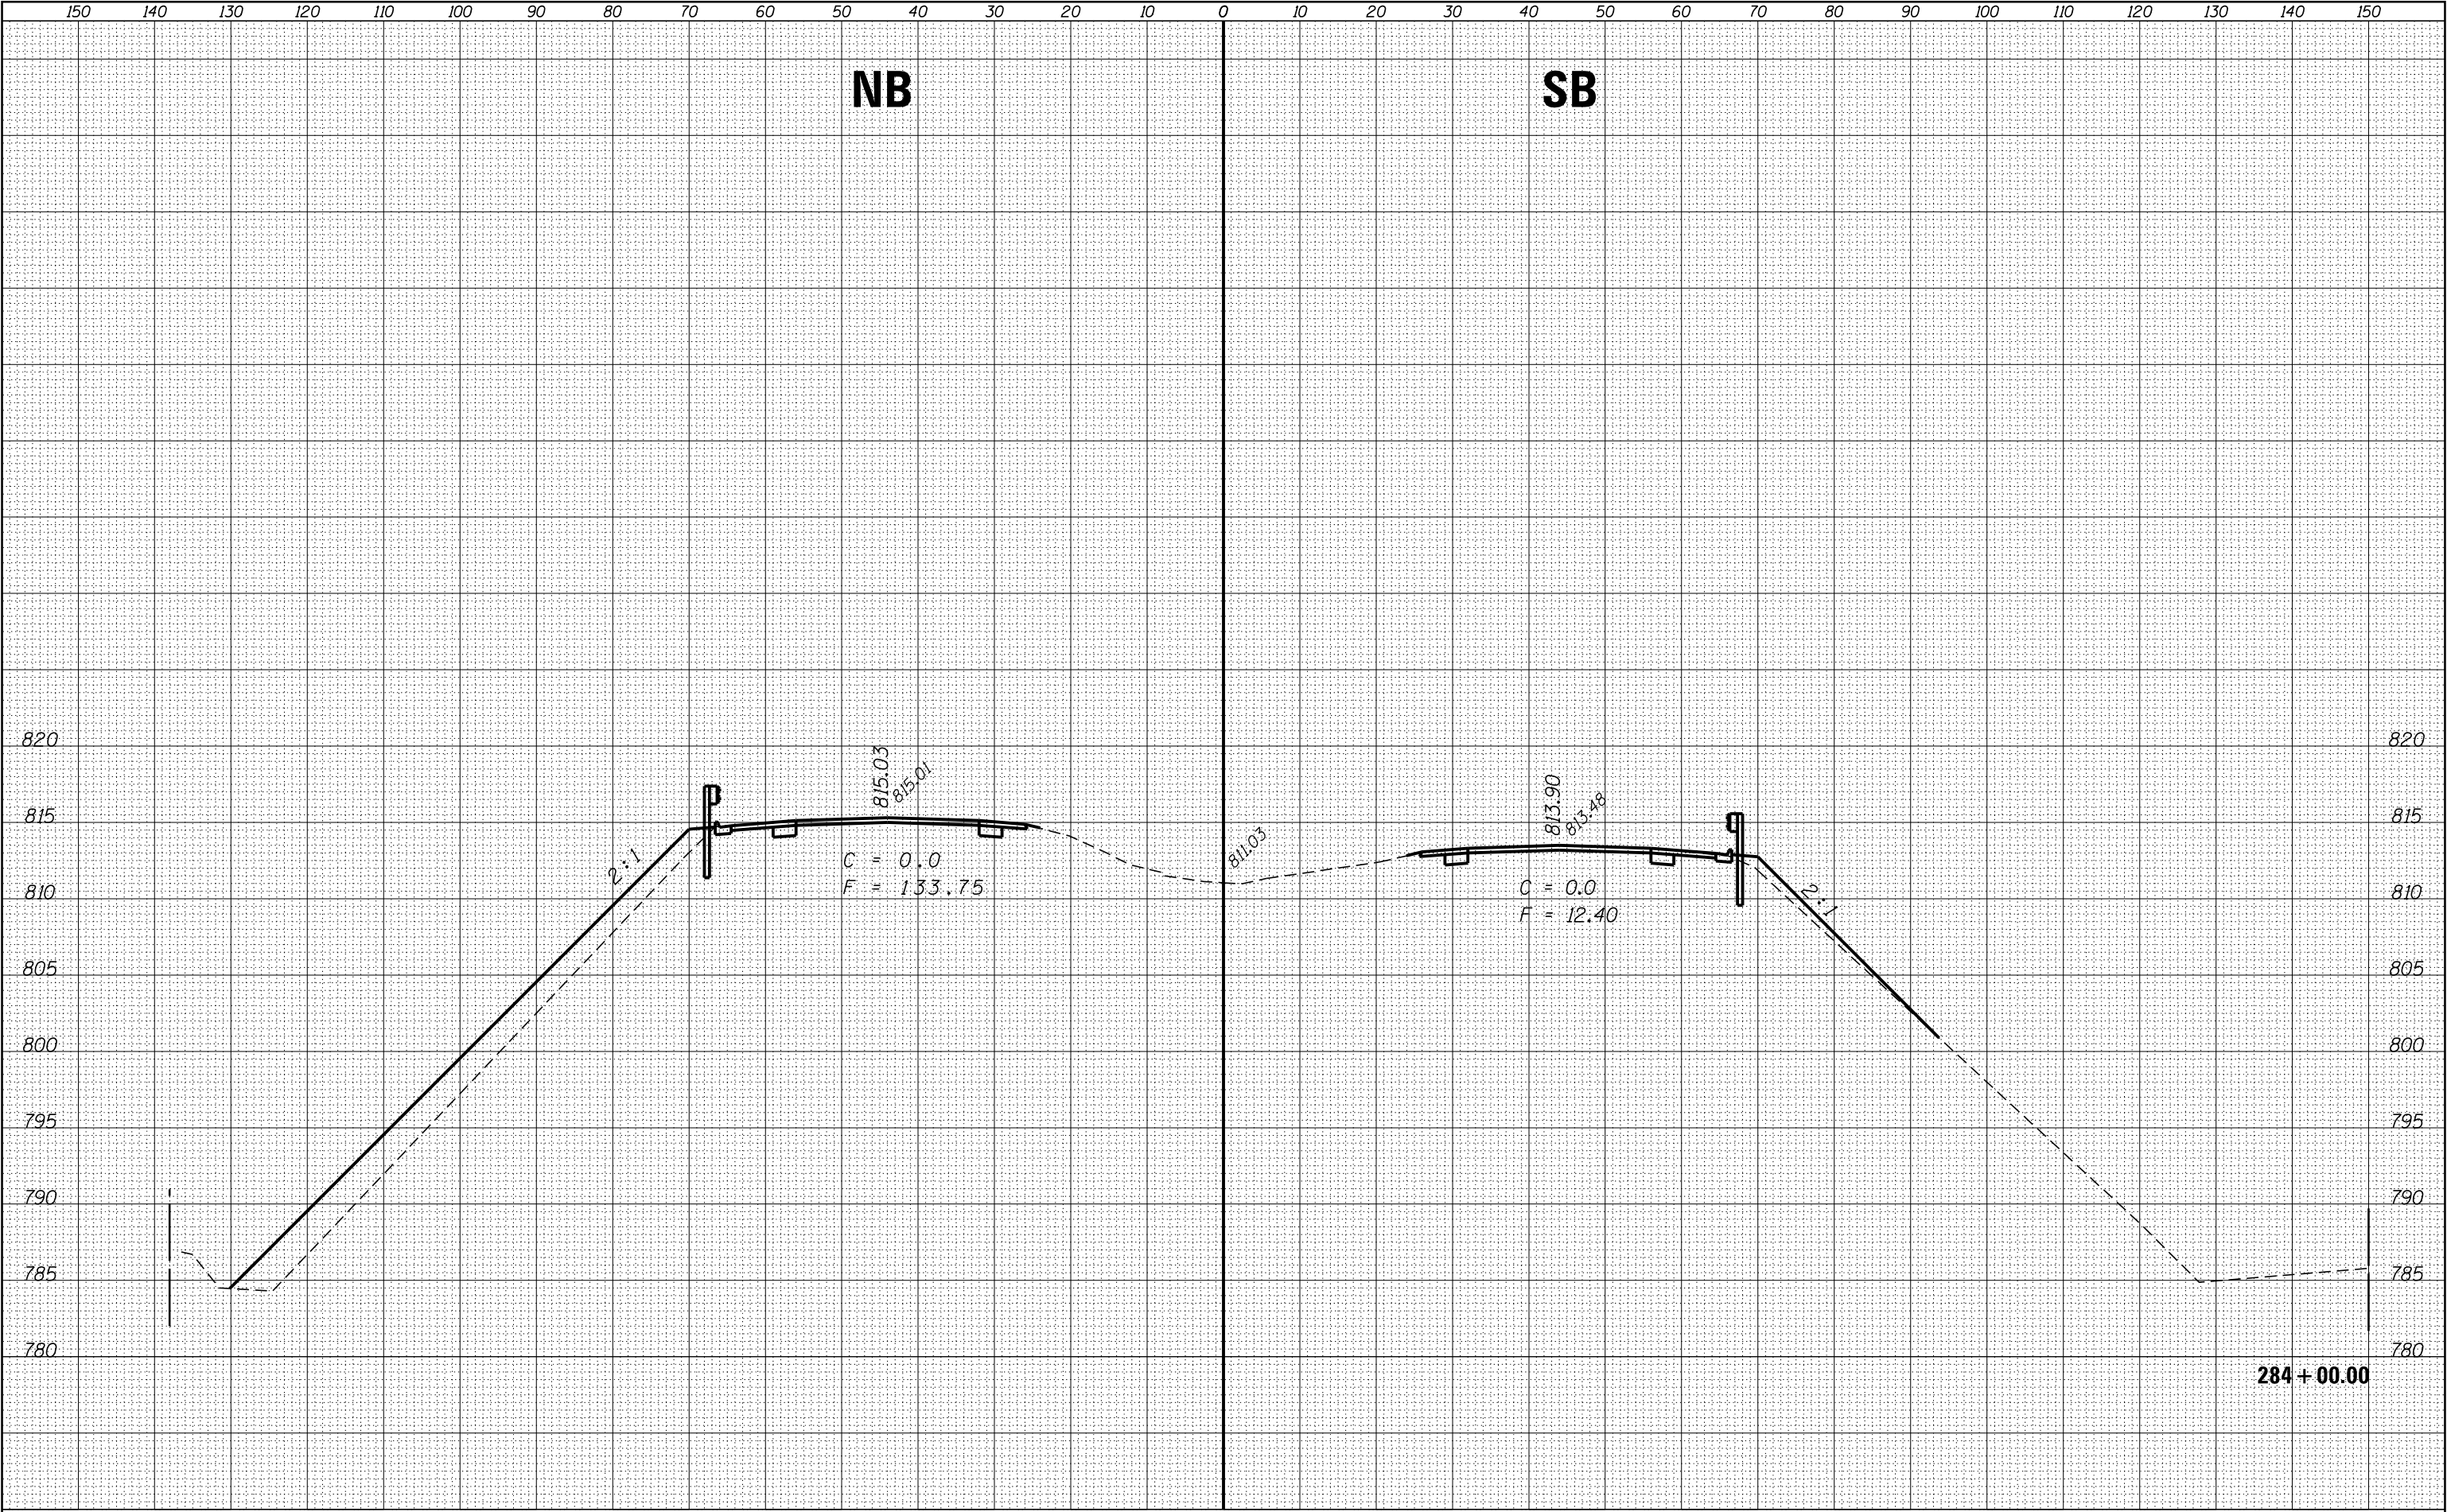

FILE NAME =	USER NAME = corcoranlm	DESIGNED -	REVISED -	STATE OF ILLINOIS DEPARTMENT OF TRANSPORTATION	CROSS SECTIONS – NORTH SECTION				F.A.I. RTE.	SECTION	COUNTY	TOTAL SHEETS	SHEET NO.
p:\11084EBIDINTEG\Illinois.gov\PWIDOT\Documents\IDOT Offices\District 3\Projects\0366A26\CAD\DRAWINGS\0366A26-shr-ssht North Section.dwg		DRAWN	REVISED						57	(10,27-38A,27-1)RS-2	FORD	233	191
Default	PLOT SCALE = 20.0000' / in.	CHECKED -	REVISED -						CONTRACT NO. 66A26				
	PLOT DATE = 8/3/2016	DATE -	REVISED -						ILLINOIS FED. AID PROJECT				
				SCALE:	SHEET	OF	SHEETS	STA. 284+00.00	TO STA. 284+00.00				

FINAL	SURVEYED	BY	DATE
SURVEY	PLOTTED		
NOTE BOOK	TEMPLATE		
NO.	AREAS	CHECKED	


ORIGINAL	SURVEYED	BY	DATE
SURVEY	PLOTTED		
NOTE BOOK	TEMPLATE		
NO.	AREAS	CHECKED	

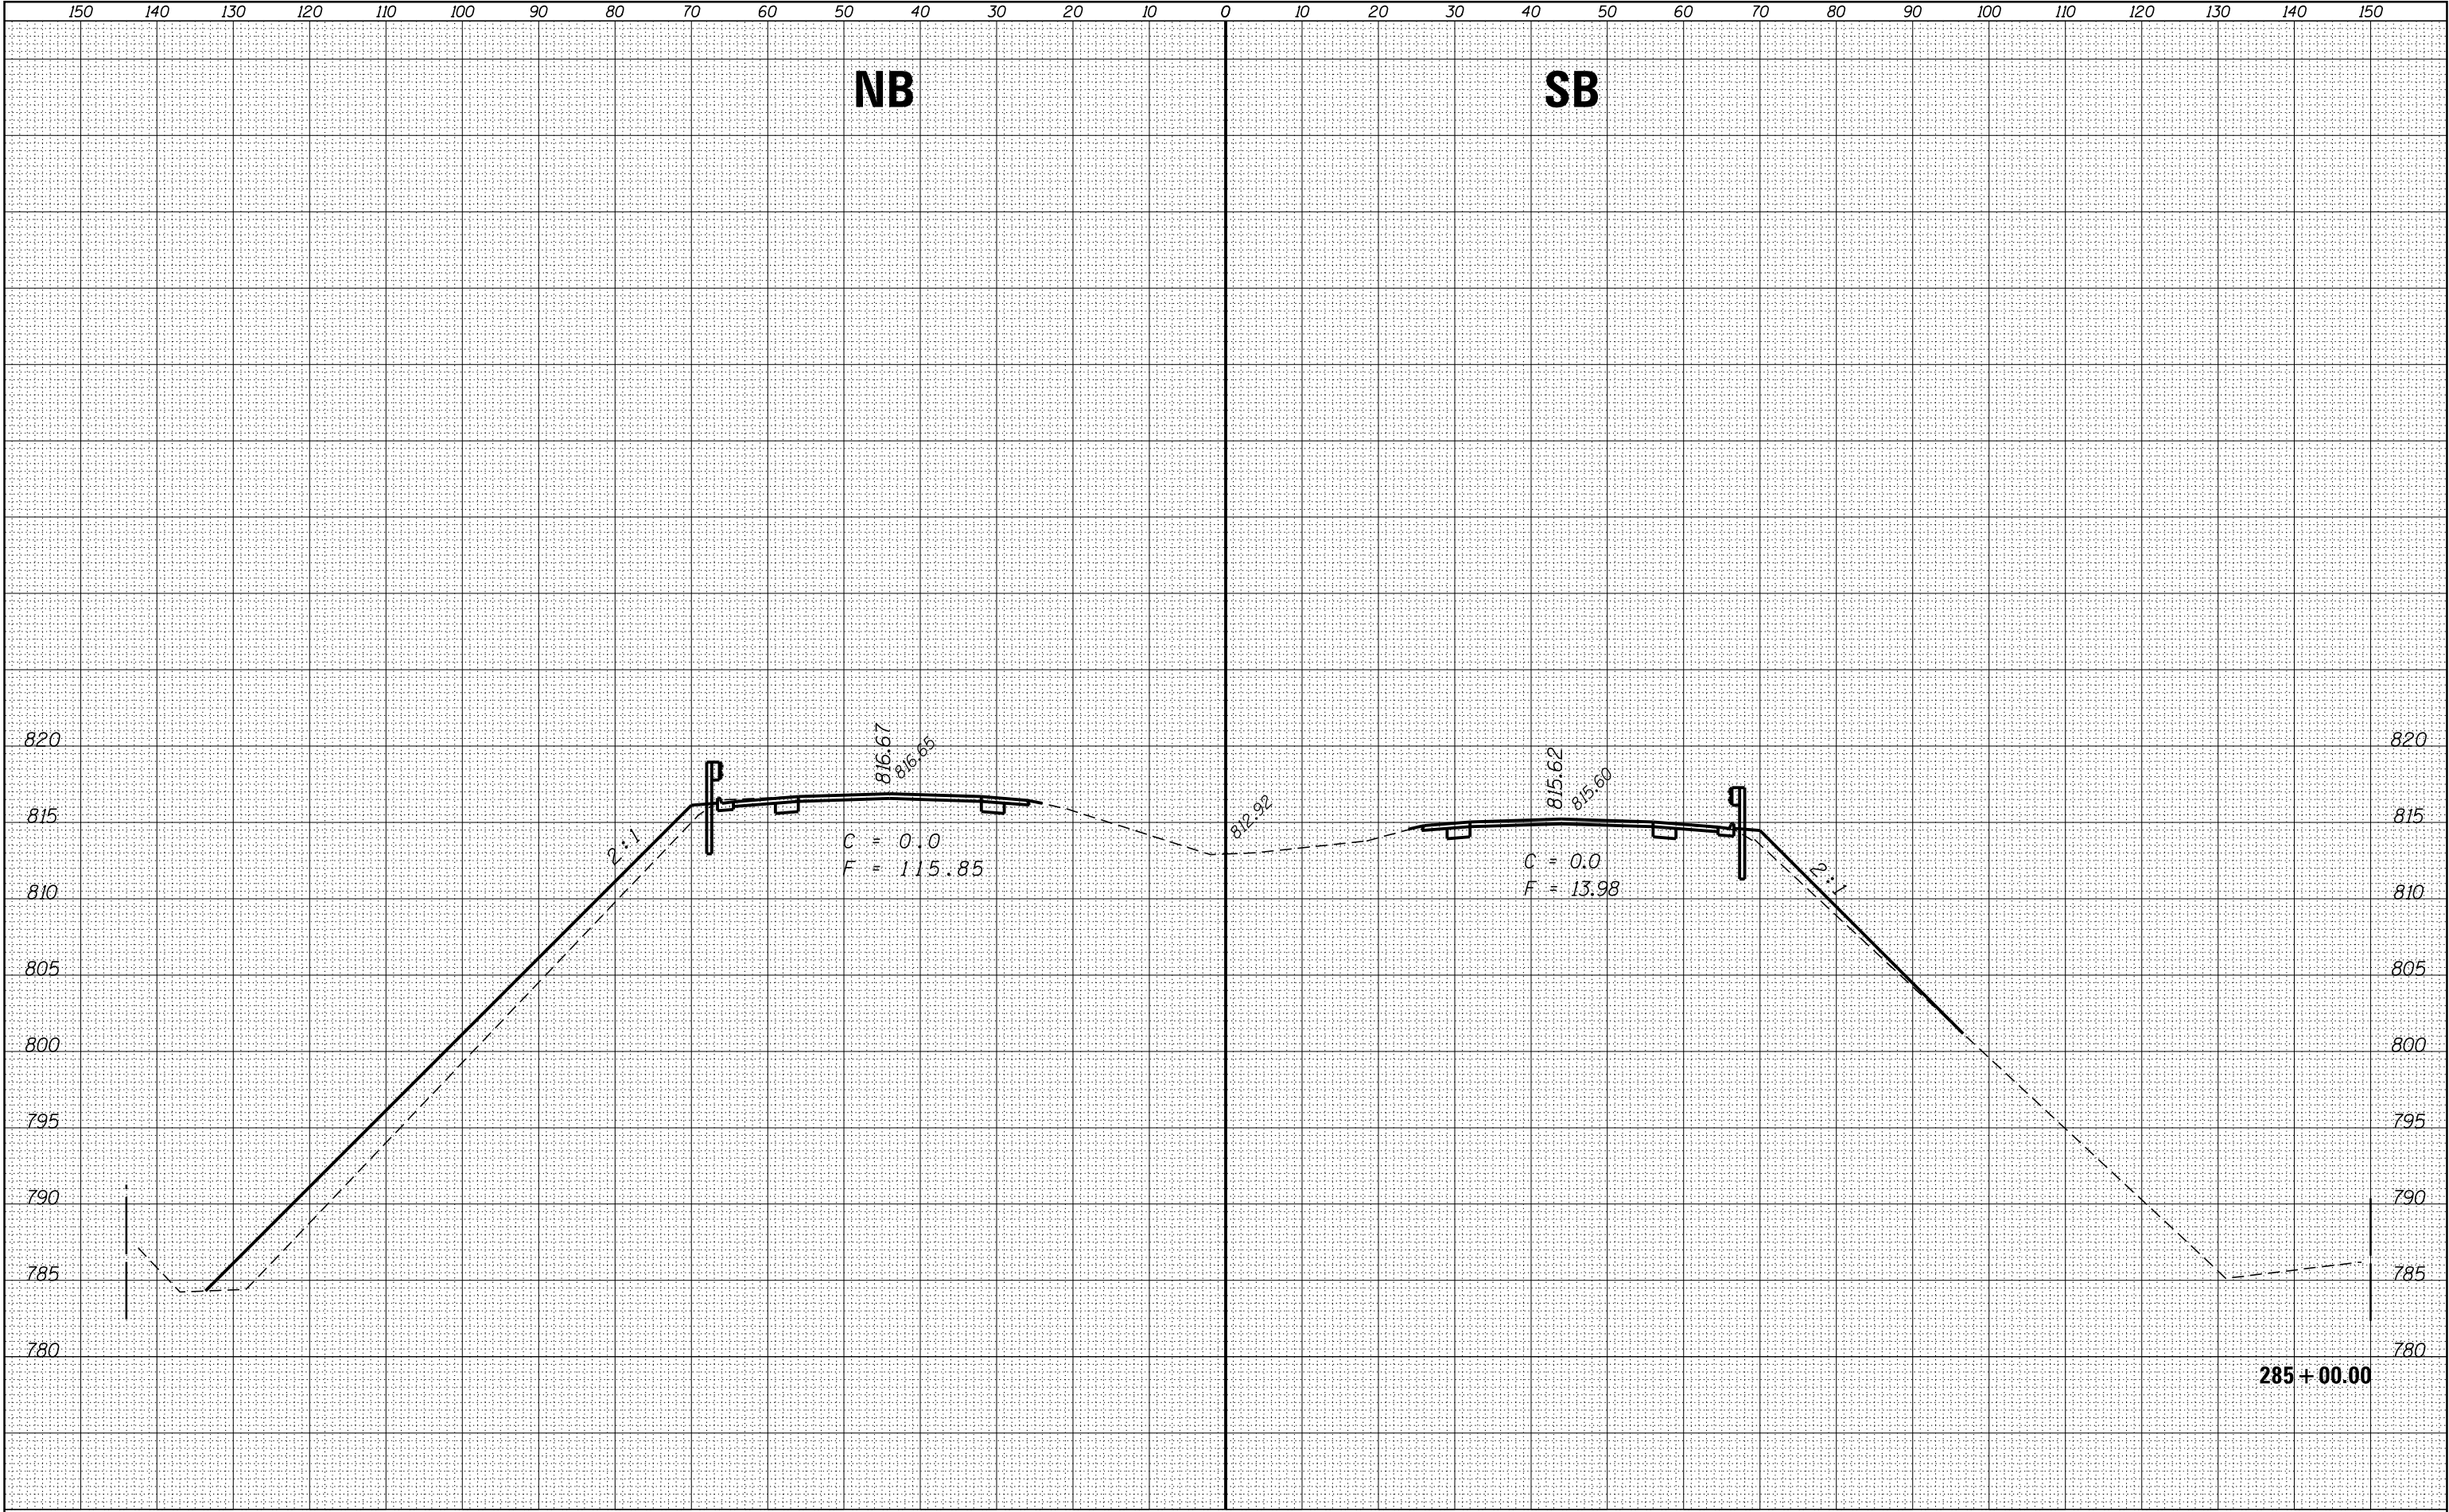

FILE NAME =	USER NAME = corcoranlm	DESIGNED -	REVISED -	STATE OF ILLINOIS DEPARTMENT OF TRANSPORTATION				CROSS SECTIONS - NORTH SECTION				F.A.I. RTE.	SECTION	COUNTY	TOTAL SHEETS	SHEET NO.
p:\work\1084EBIDINTEG\Illinois.gov\PWIDOT\Documents\IDOT Offices\District 3\Projects\0366A26\CD\DRAWINGS\0366A26-shr-ssht North Section.dwg		DRAWN	REVISED									57	(10,27-38A,27-1)RS-2	FORD	233	192
Default	PLOT SCALE = 20.0000' / in.	CHECKED -	REVISED -									CONTRACT NO. 66A26				
	PLOT DATE = 8/3/2016	DATE -	REVISED -									ILLINOIS FED. AID PROJECT				
				SCALE:		SHEET	OF	SHEETS	STA. 285+00.00		TO STA. 285+00.00					

FINAL	SURVEYED	BY	DATE
SURVEY	PLOTTED		
NOTE BOOK	TEMPLATE		
NO.	AREAS	CHECKED	


ORIGINAL	SURVEYED	BY	DATE
SURVEY	PLOTTED		
NOTE BOOK	TEMPLATE		
NO.	AREAS	CHECKED	

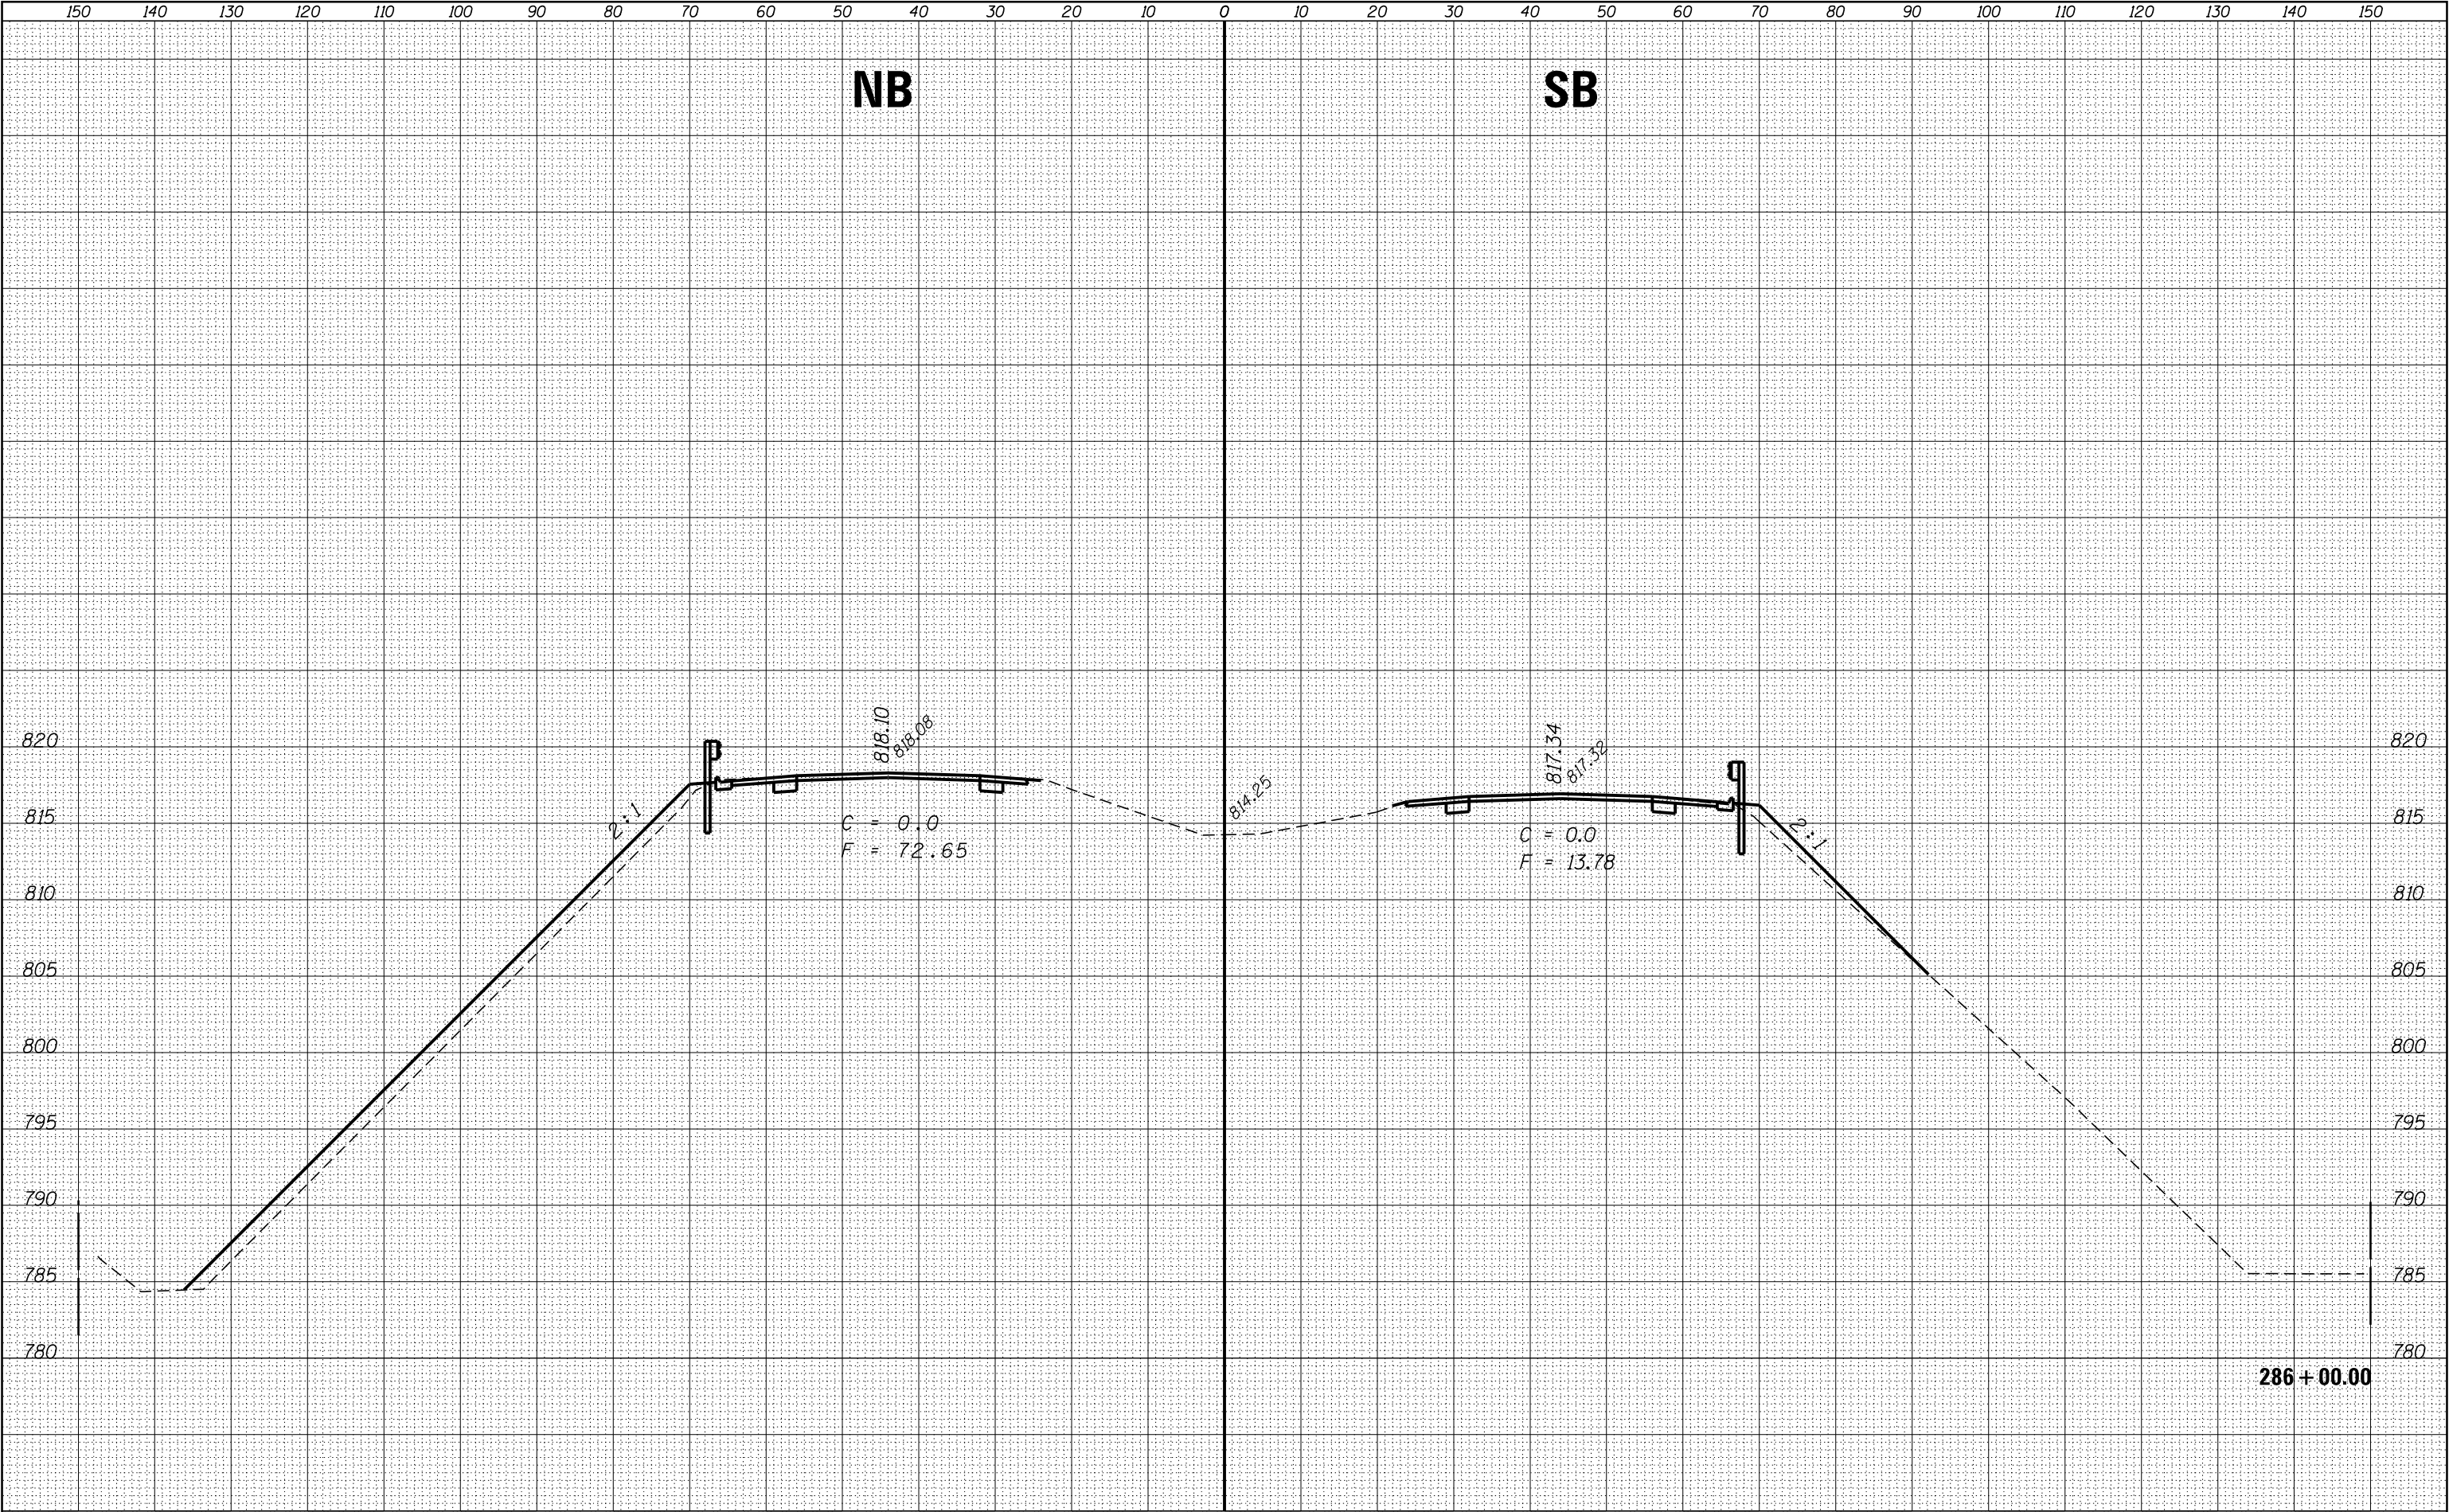

FILE NAME =	USER NAME = corcoranlm	DESIGNED -	REVISED -	STATE OF ILLINOIS DEPARTMENT OF TRANSPORTATION				CROSS SECTIONS - NORTH SECTION				F.A.I. RTE.	SECTION	COUNTY	TOTAL SHEETS	SHEET NO.
p:\1\IL084EBIDINTEG\Illinois.gov\PWIDOT\Documents\IDOT Offices\District 3\Projects\0366A26\CD\DRAWN sheets\0366A26-shr-ssht North Section		DRAWN	REVISED									57	(10,27-38A,27-1RS-2	FORD	233	193
Default	PLOT SCALE = 20.0000' / in.	CHECKED -	REVISED -									CONTRACT NO. 66A26				
	PLOT DATE = 8/3/2016	DATE -	REVISED -									ILLINOIS FED. AID PROJECT				
				SCALE:		SHEET		OF		SHEETS		STA. 286+00.00		TO STA. 286+00.00		

FINAL	SURVEYED	BY	DATE
SURVEY	PLOTTED		
NOTE BOOK	TEMPLATE		
NO.	AREAS	CHECKED	


ORIGINAL	SURVEYED	BY	DATE
SURVEY	PLOTTED		
NOTE BOOK	TEMPLATE		
NO.	AREAS	CHECKED	

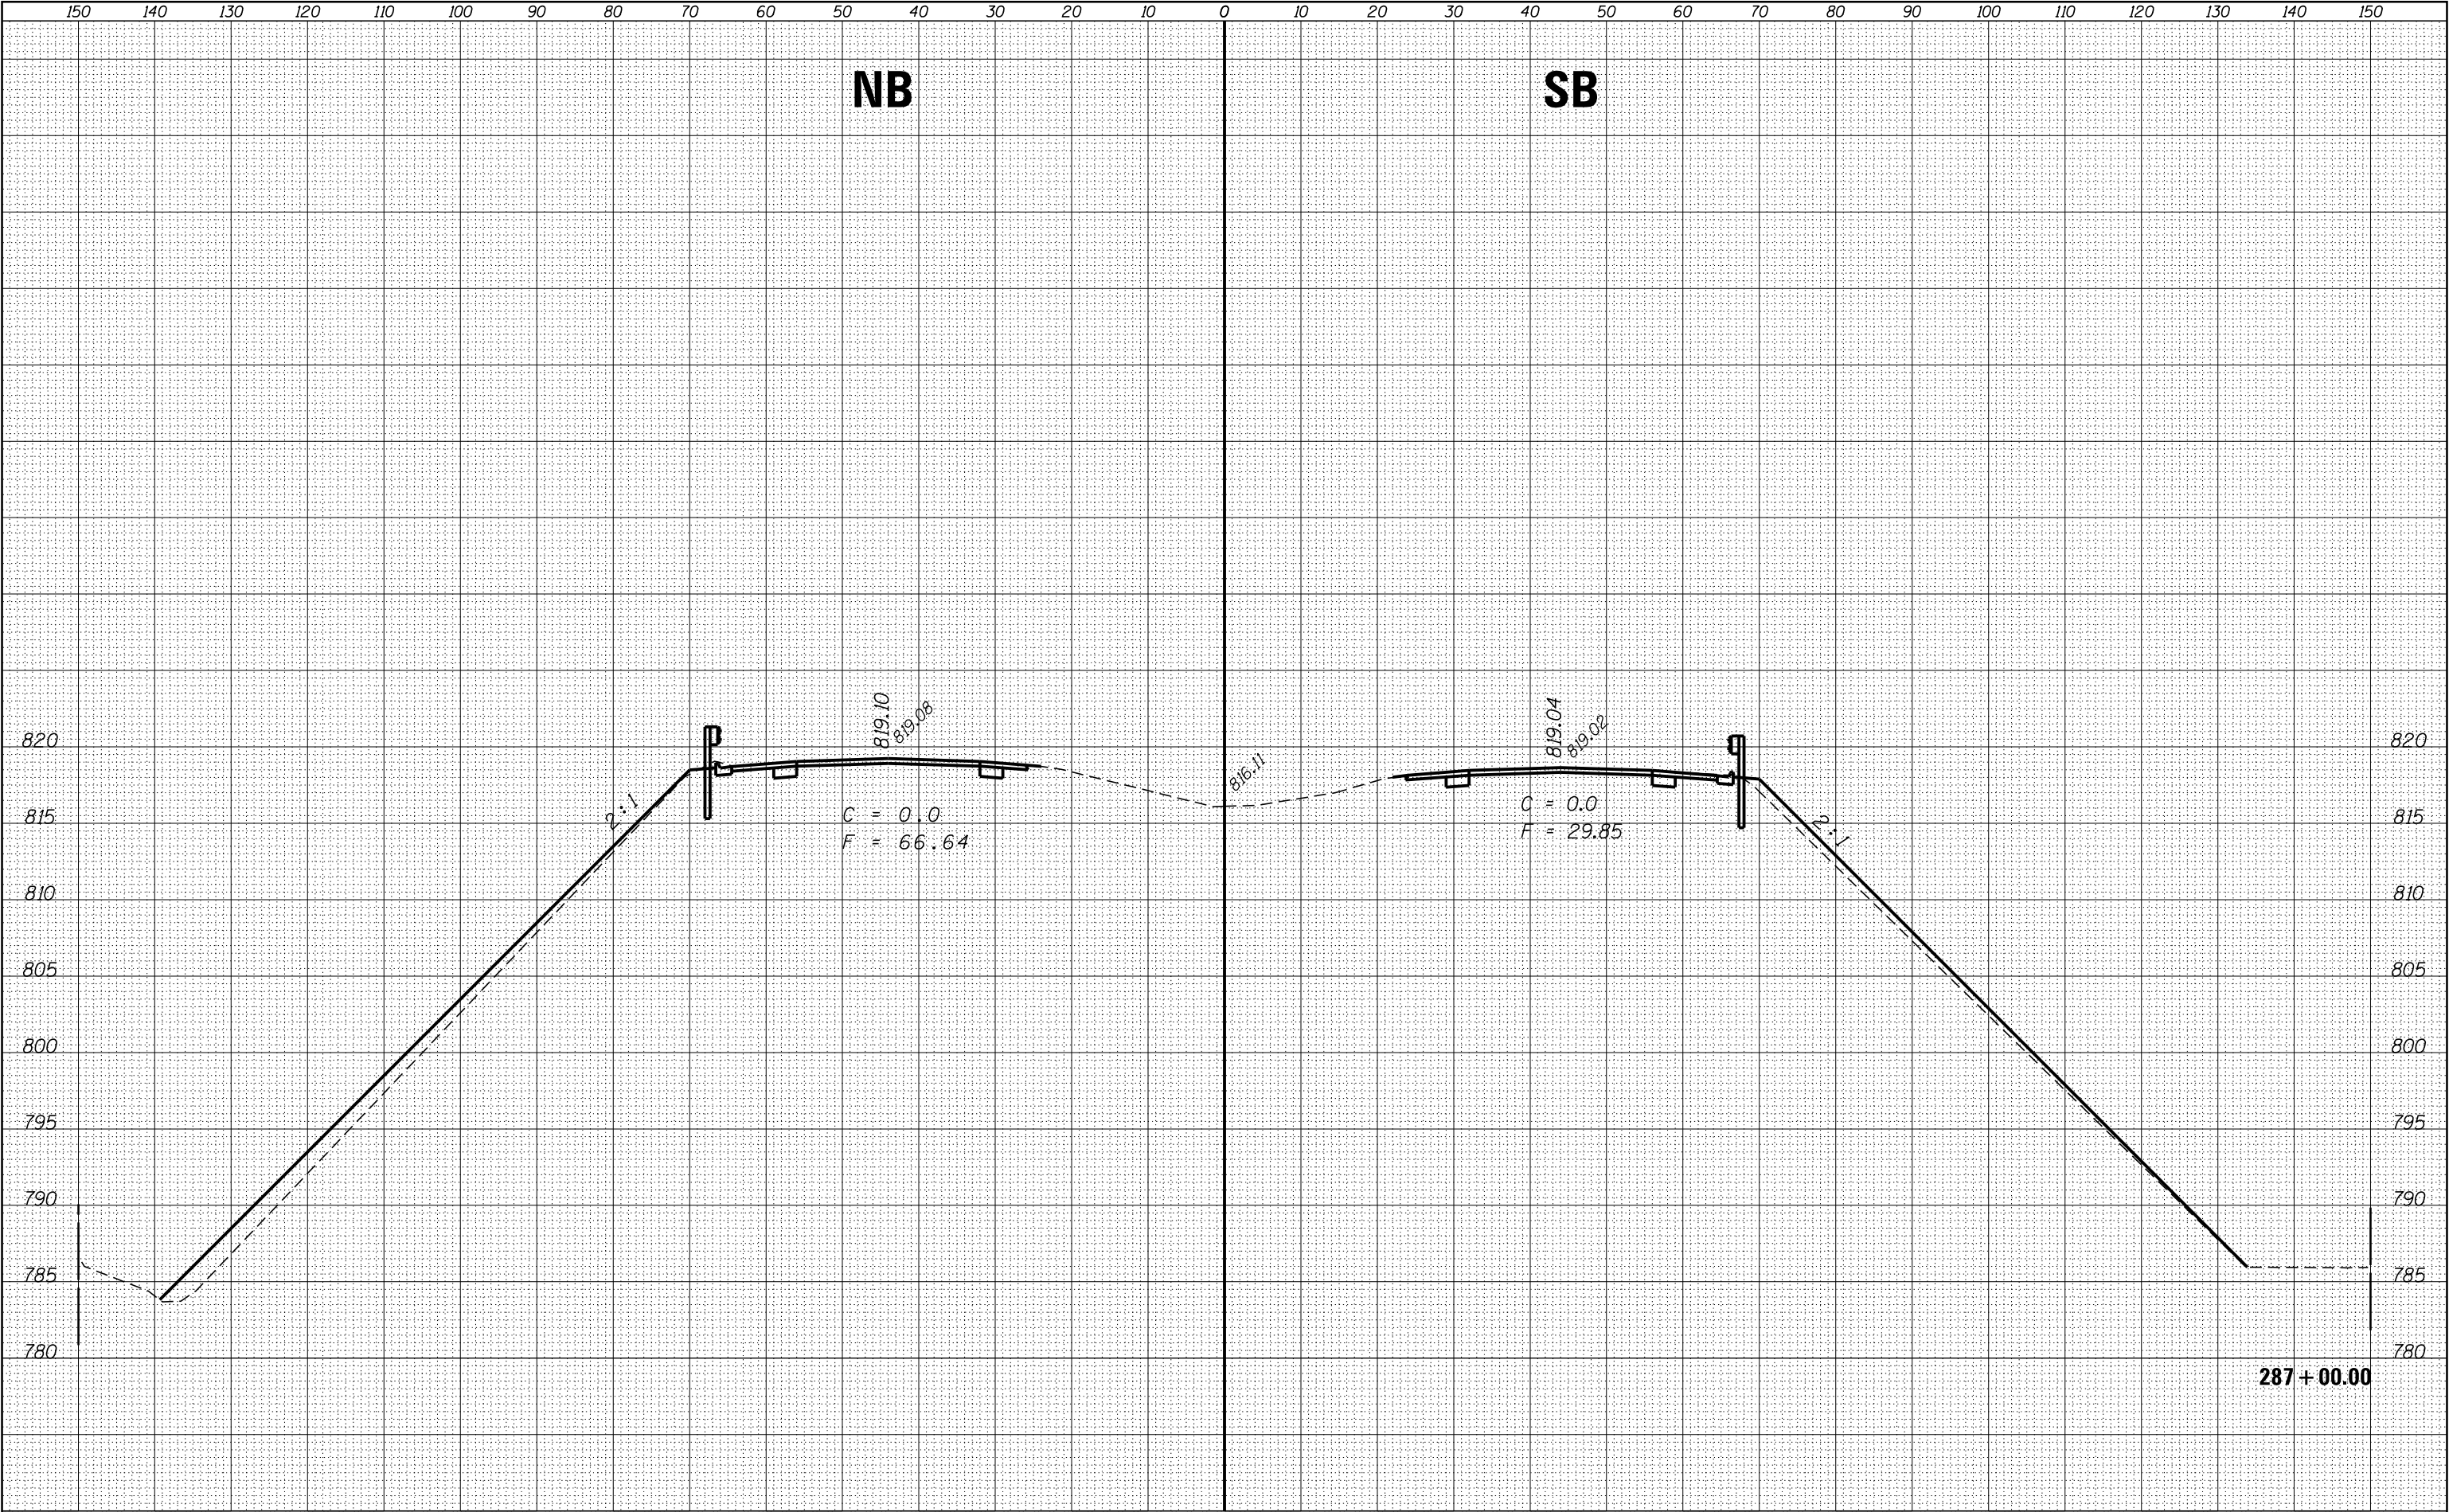

FILE NAME =	USER NAME = corcoranlm	DESIGNED -	REVISED -	STATE OF ILLINOIS DEPARTMENT OF TRANSPORTATION				CROSS SECTIONS - NORTH SECTION				F.A.I. RTE.	SECTION	COUNTY	TOTAL SHEETS	SHEET NO.
p:\IL084EBIDINTEG\Illinois.gov\PWIDOT\Documents\IDOT Offices\District 3\Projects\0366A26\CD\DRAWINGS\0366A26-sht-xxsht North Section		DRAWN	REVISED									57	(10,27-38A,27-1)RS-2	FORD	233	194
Default	PLOT SCALE = 20.0000' / in.	CHECKED -	REVISED -									CONTRACT NO. 66A26				
	PLOT DATE = 8/3/2016	DATE -	REVISED -									ILLINOIS FED. AID PROJECT				
				SCALE:		SHEET		OF		SHEETS		STA. 287+00.00		TO STA. 287+00.00		

FINAL	SURVEYED	BY	DATE
SURVEY	PLOTTED		
NOTE BOOK	TEMPLATE		
NO.	AREAS	CHECKED	


ORIGINAL	SURVEYED	BY	DATE
SURVEY	PLOTTED		
NOTE BOOK	TEMPLATE		
NO.	AREAS	CHECKED	

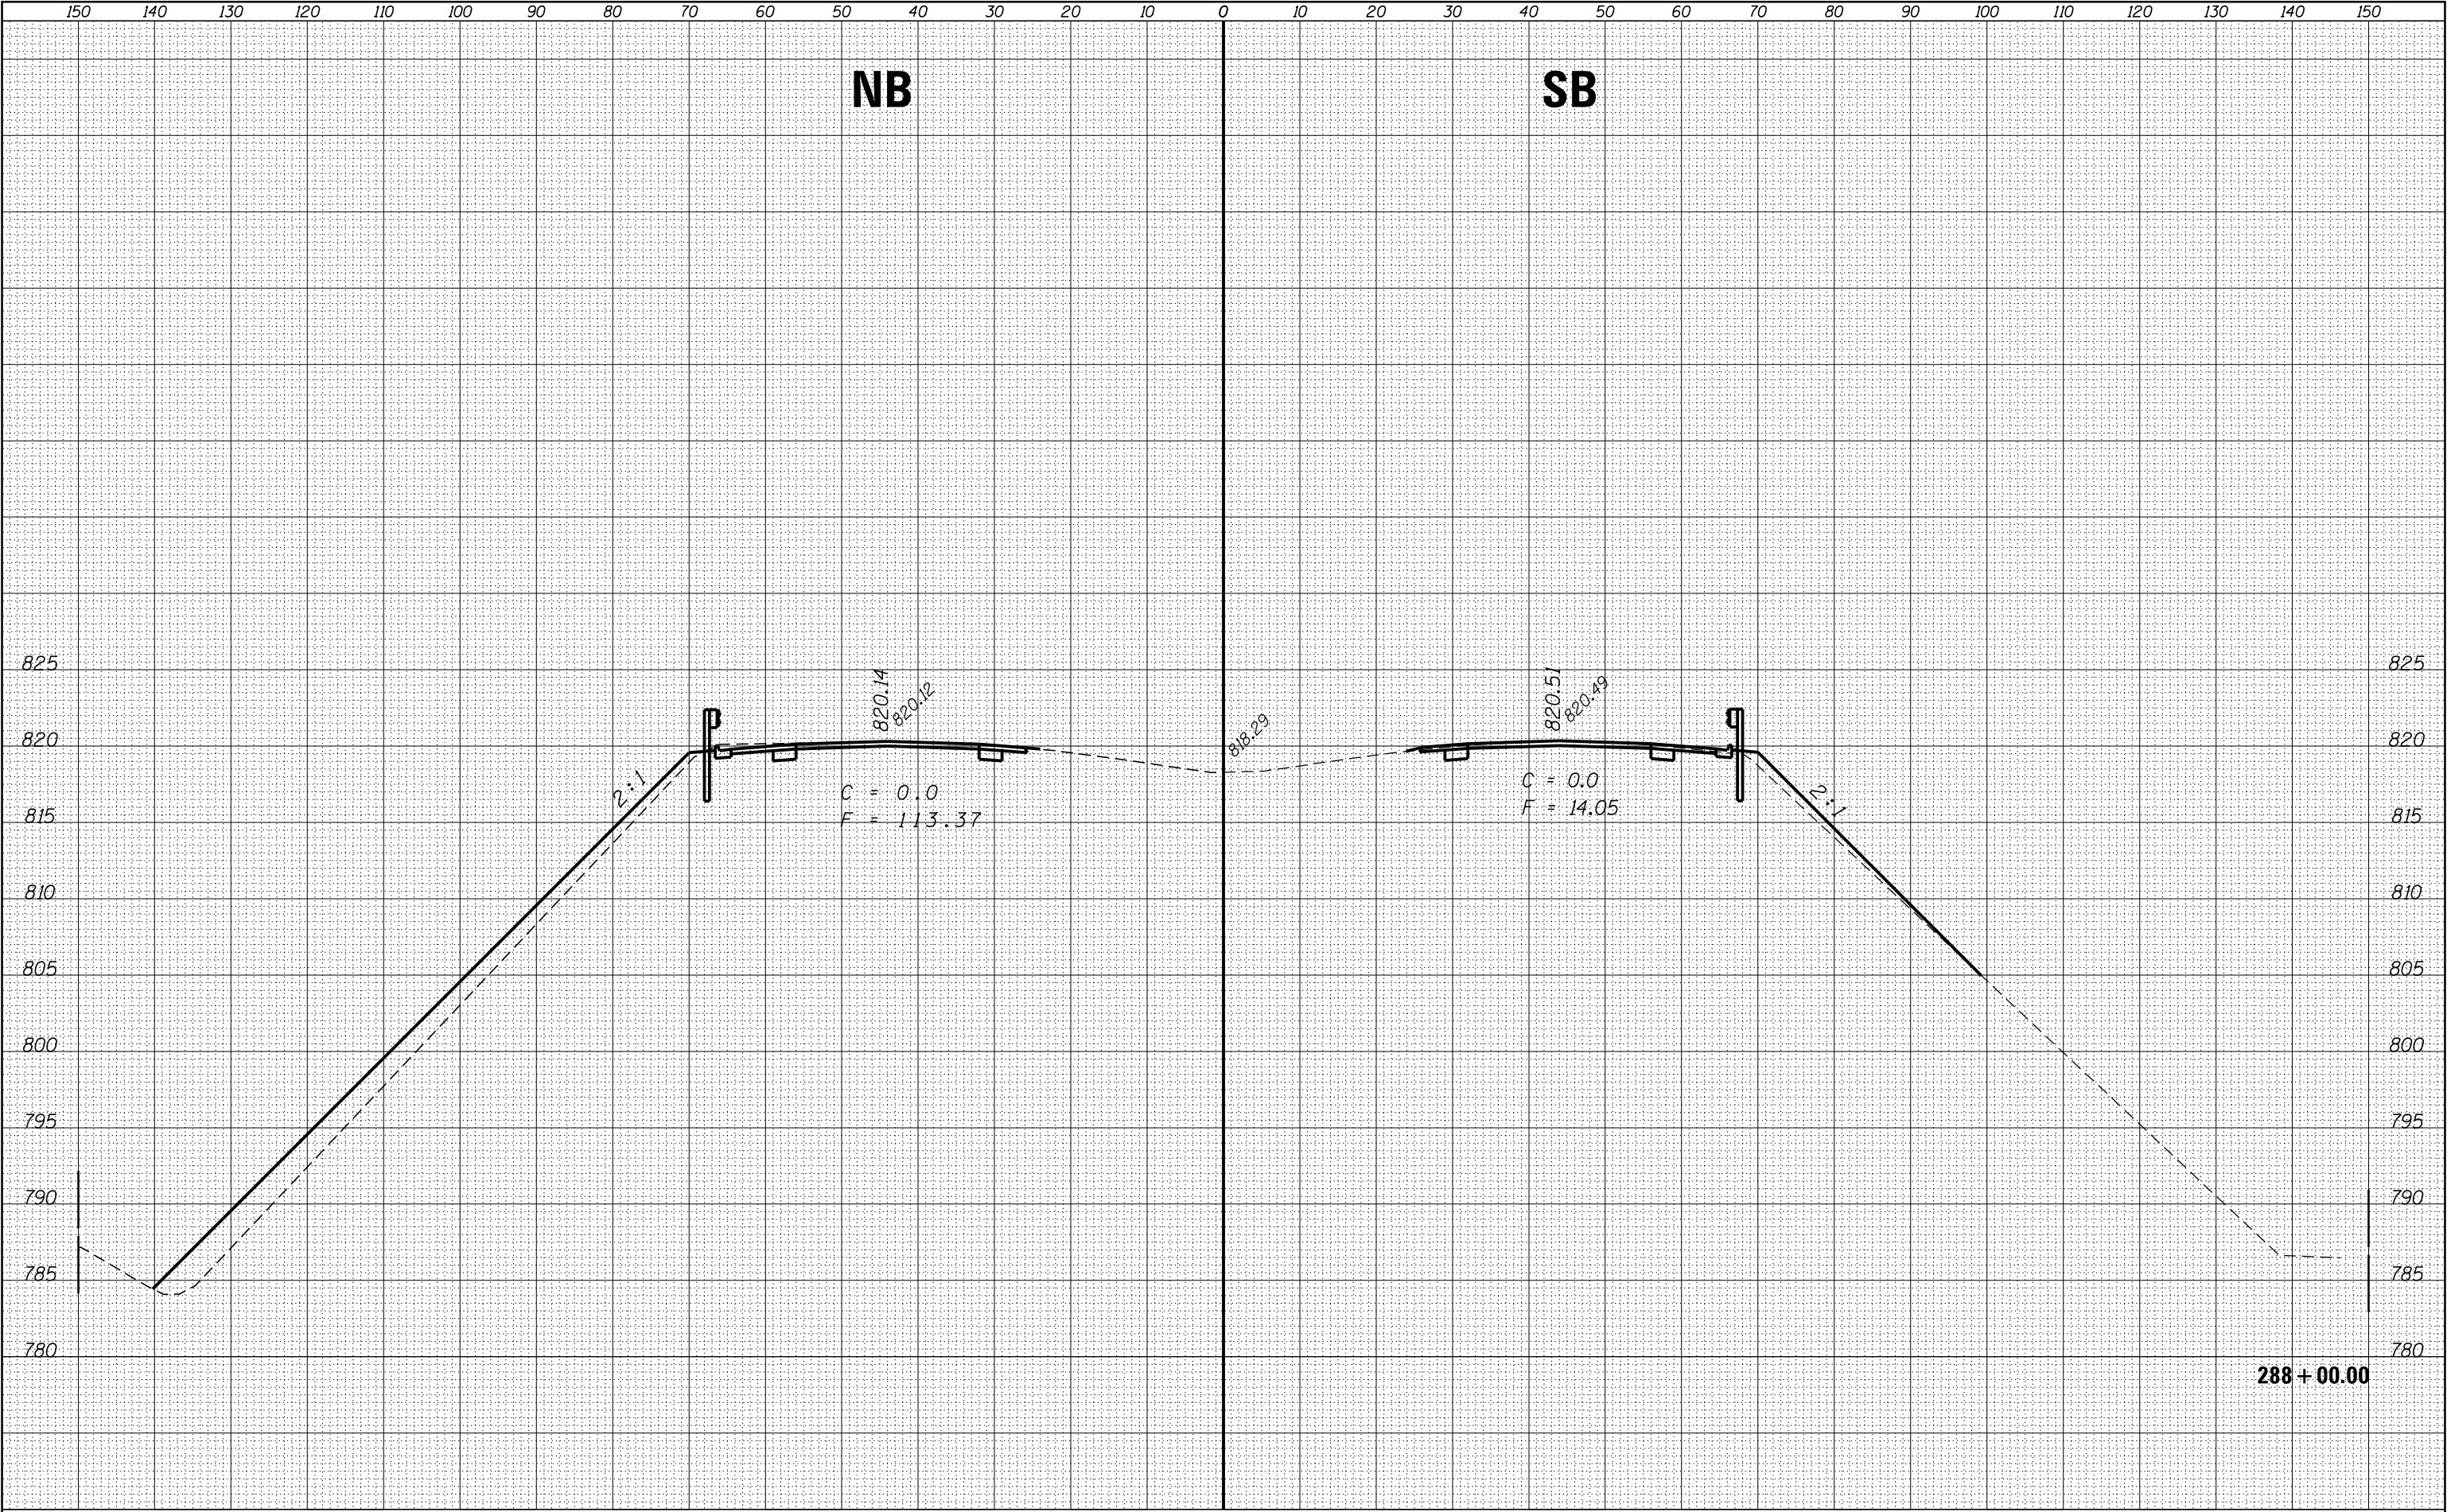

FILE NAME =	USER NAME = corcoranlm	DESIGNED -	REVISED -	STATE OF ILLINOIS DEPARTMENT OF TRANSPORTATION	CROSS SECTIONS – NORTH SECTION				F.A.I. RTE.	SECTION	COUNTY	TOTAL SHEETS	SHEET NO.
p:\IL084EBIDINTEG\Illinois.gov\PWIDOT\Documents\IDOT Offices\District 3\Projects\0366A26\CAD\DRAWINGS\0366A26-sht-xxsht North Section.dwg		DRAWN	REVISED						57	(10,27-38A,27-1)RS-2	FORD	233	195
Default	PLOT SCALE = 20.0000' / in.	CHECKED -	REVISED -						CONTRACT NO. 66A26				
	PLOT DATE = 8/3/2016	DATE -	REVISED -						ILLINOIS FED. AID PROJECT				
				SCALE:	SHEET	OF	SHEETS	STA. 288+00.00	TO STA. 288+00.00				


FINAL SURVEY NOTE BOOK NO.	SURVEYED PLOTTED TEMPLATE AREAS CHECKED	BY	DATE

ORIGINAL SURVEY NOTE BOOK NO.	SURVEYED PLOTTED TEMPLATE AREAS CHECKED	BY	DATE

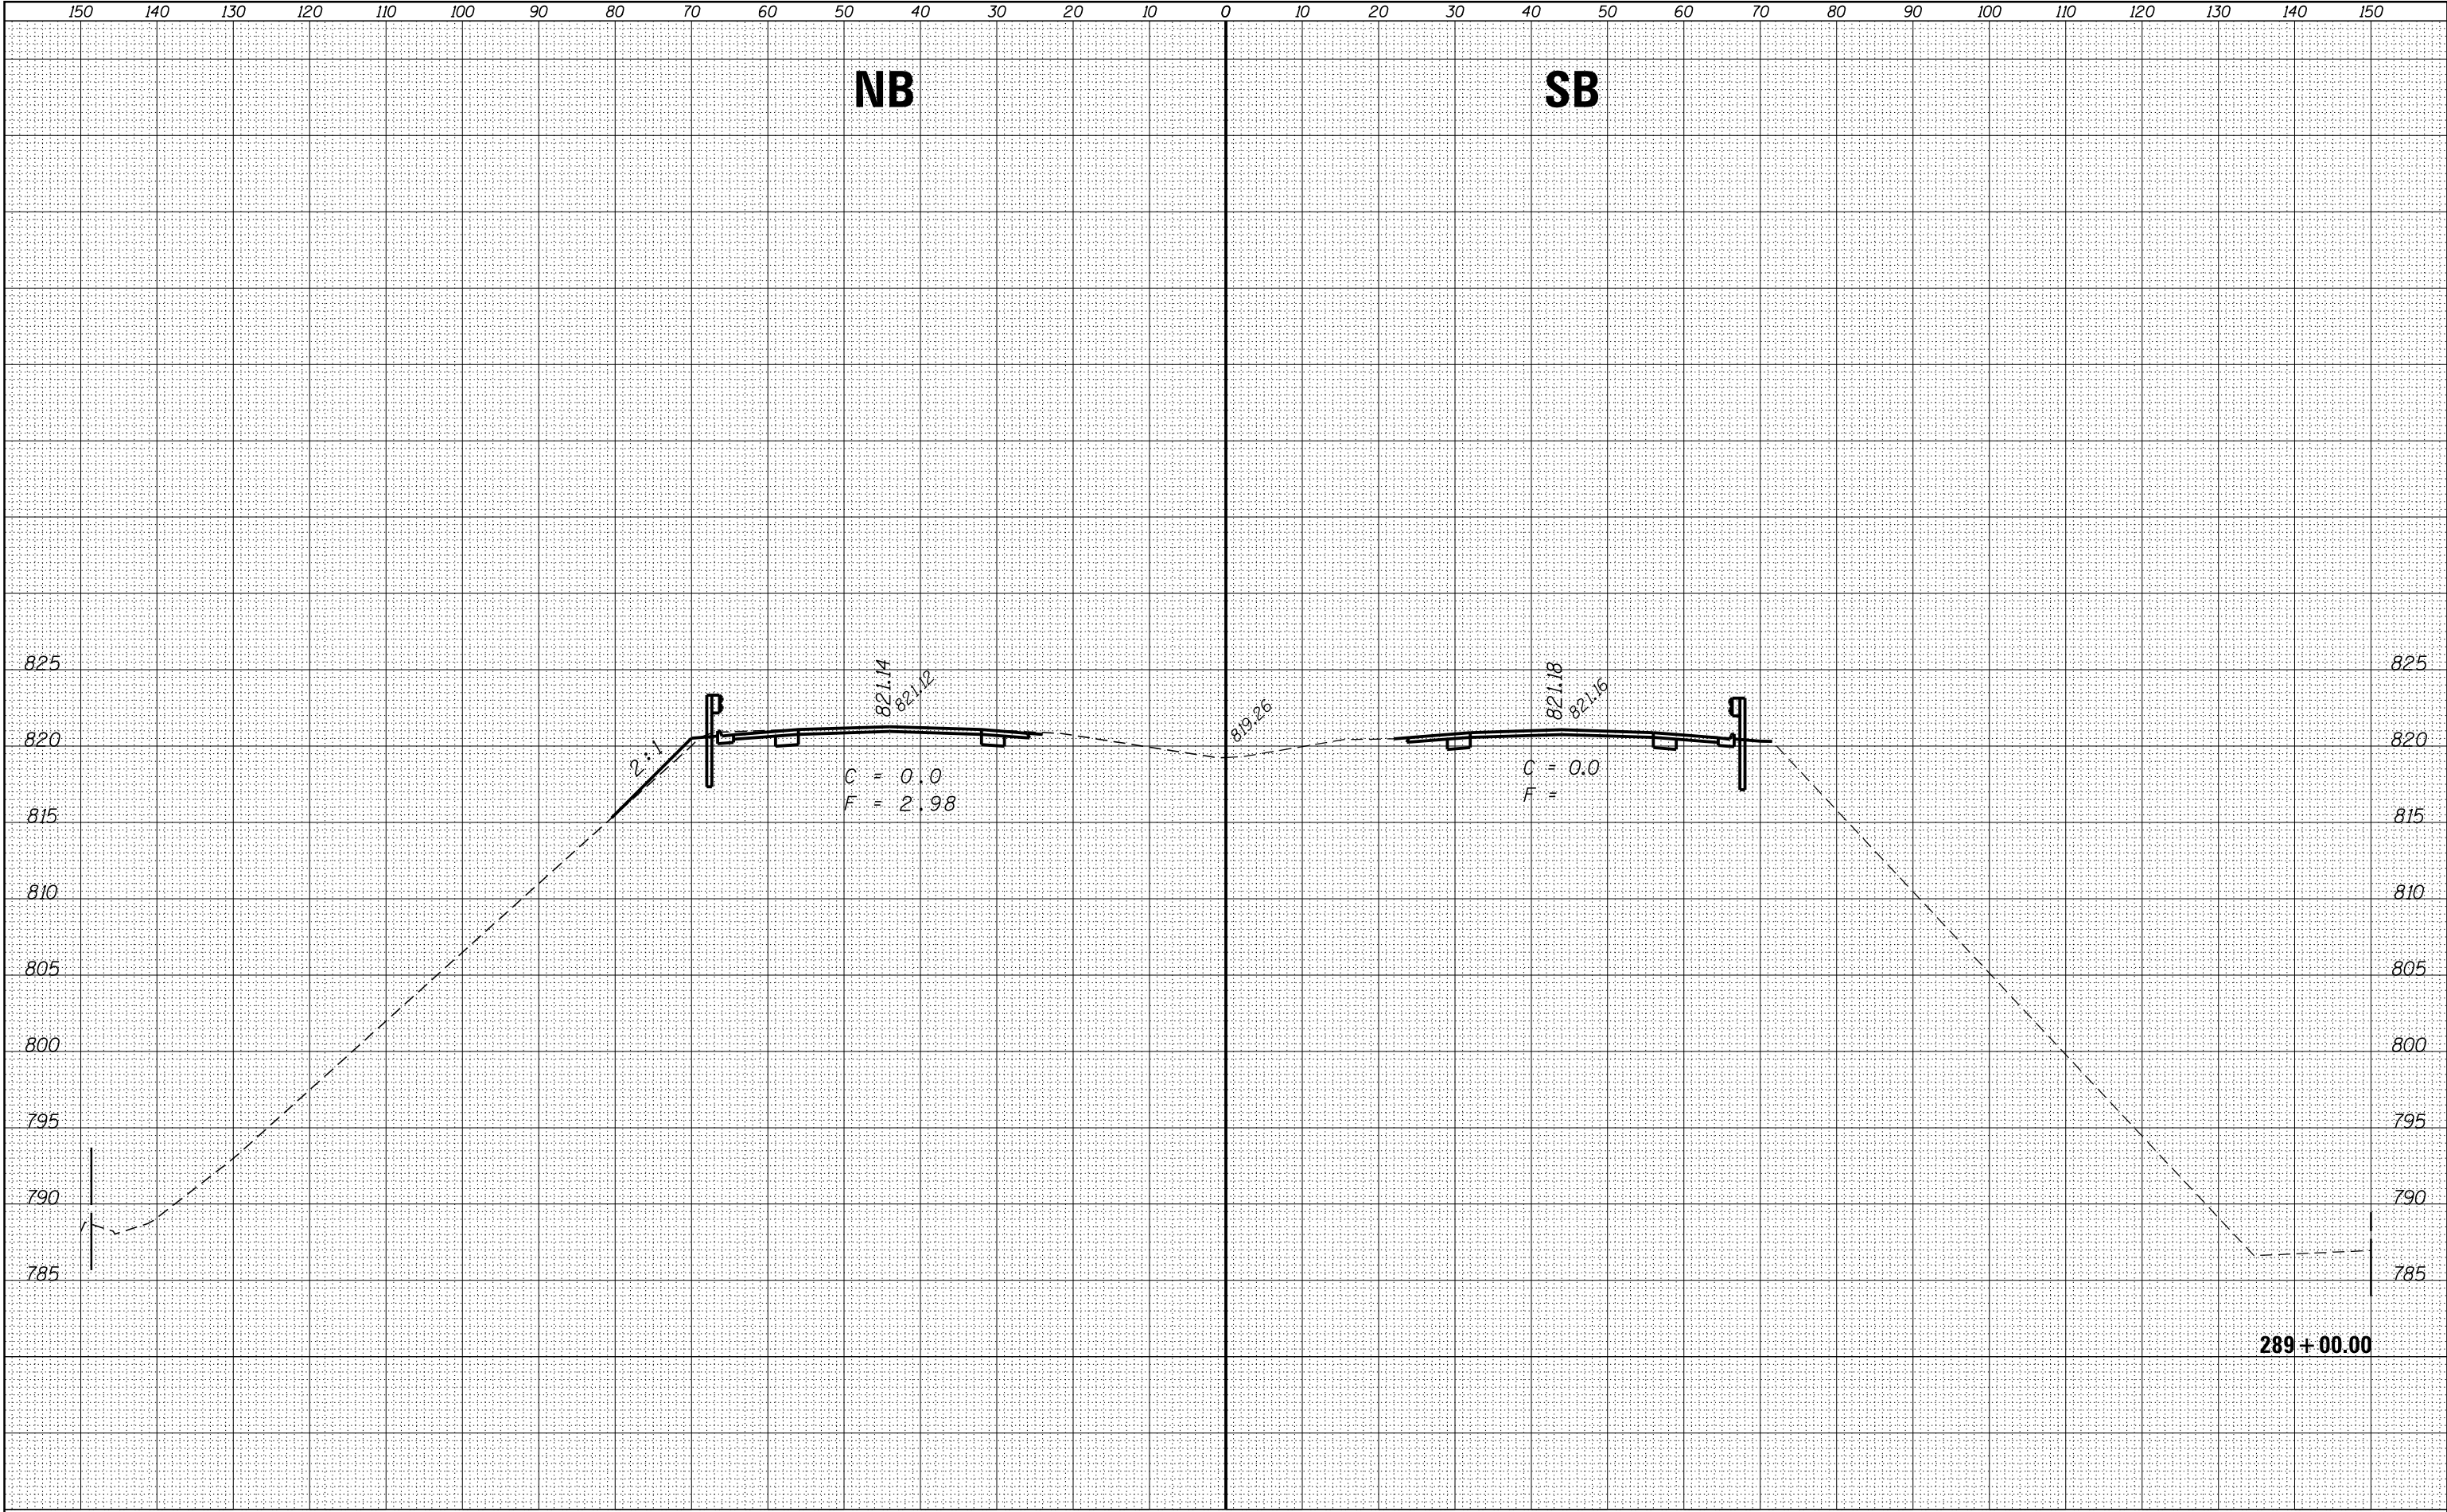

FINAL SURVEY	SURVEYED	BY	DATE
NO.	NOTE BOOK		
	PLOTTED		
	TEMPLATE		
	AREAS		
	CHECKED		

ORIGINAL SURVEY	SURVEYED	BY	DATE
NO.	NOTE BOOK		
	PLOTTED		
	TEMPLATE		
	AREAS		
	CHECKED		

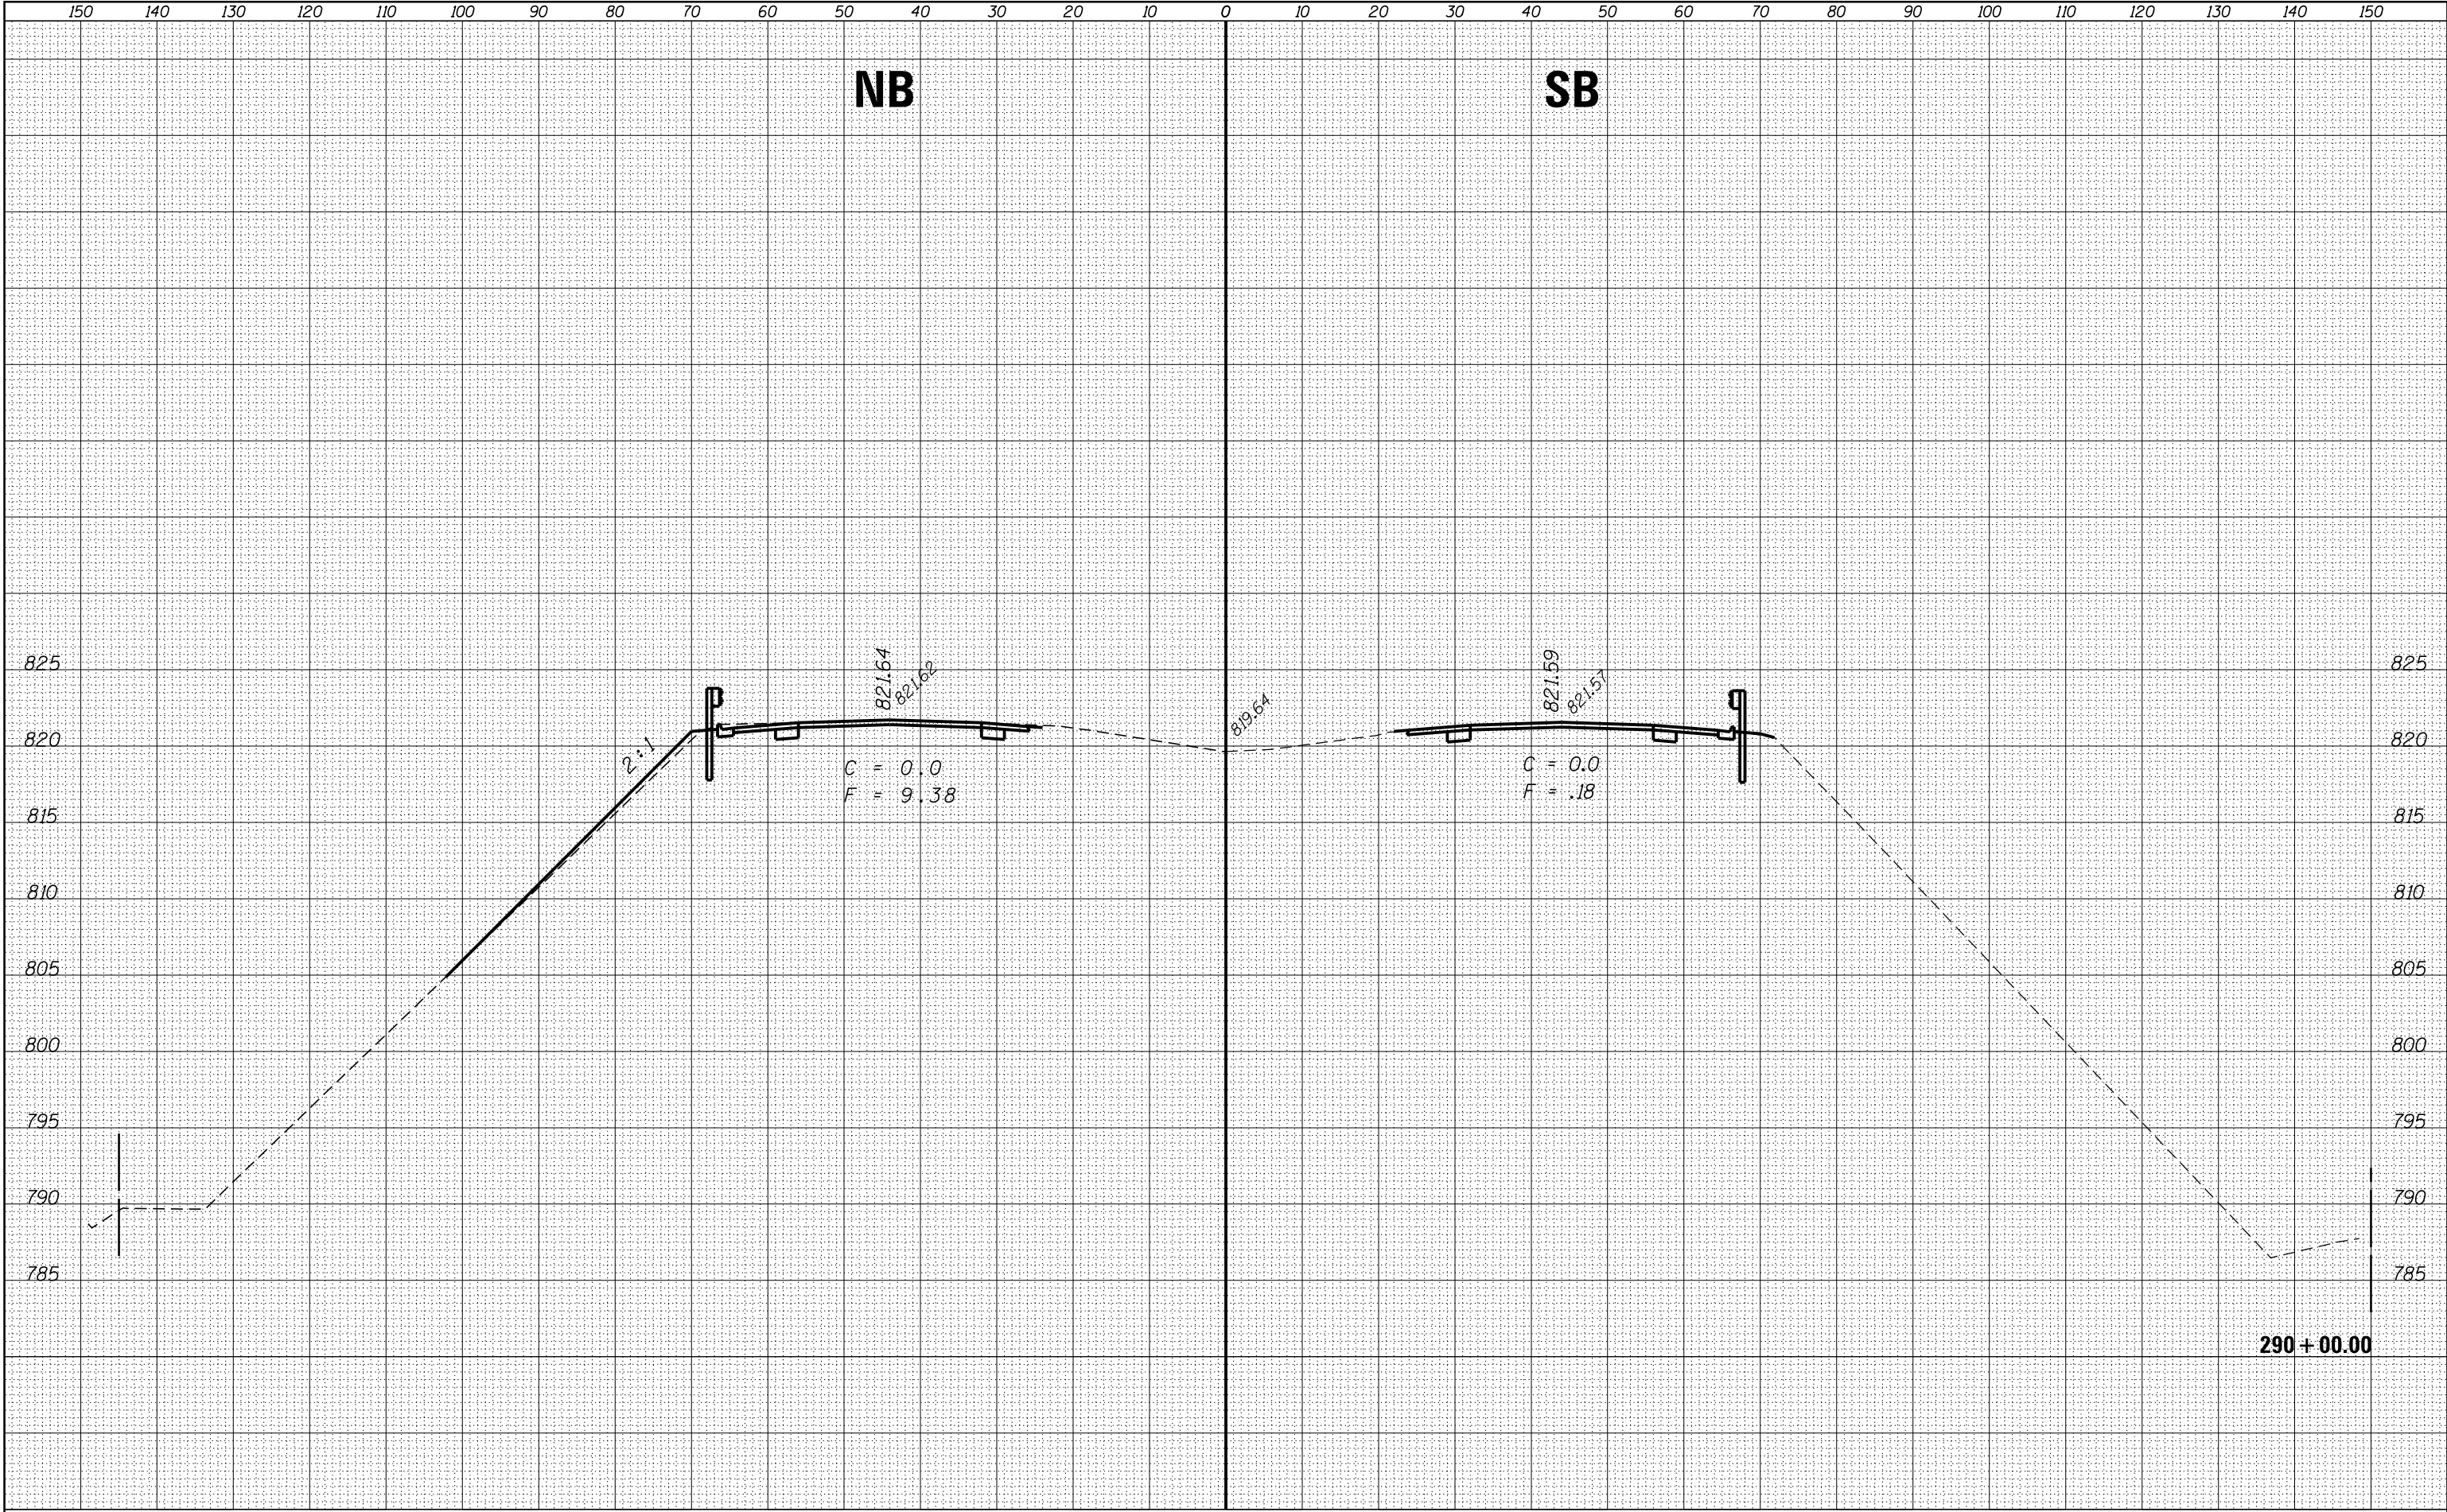


FILE NAME =	USER NAME = corcoranlm	DESIGNED -	REVISED -
p:\IL\084EBID\INTEG\Illinois.gov\PIDOT\Documents\IDOT Offices\District 3\Projects\0366A26\CAD\DRAWINGS\0366A26-shr-ssht North Section.dwg		DRAWN -	REVISED -
Plot Scale = 20.0000' / in.	CHECKED -	REVISOR -	REVISED -
Plot Date = 8/3/2016	DATE -	REVISOR -	REVISED -

STATE OF ILLINOIS
DEPARTMENT OF TRANSPORTATION

CROSS SECTIONS - NORTH SECTION				F.A.I. RTE.	SECTION	COUNTY	TOTAL SHEETS	SHEET NO.
SCALE:				57	(10,27-38A,27-1)RS-2	FORD	233	197
SHEET OF SHEETS STA. 290+00.00 TO STA. 290+00.00				CONTRACT NO. 66A26				
				ILLINOIS FED. AID PROJECT				

FINAL	SURVEYED	BY	DATE
SURVEY	PLOTTED		
NOTE BOOK	TEMPLATE		
NO.	AREAS	CHECKED	

ORIGINAL	SURVEYED	BY	DATE
SURVEY	PLOTTED		
NOTE BOOK	TEMPLATE		
NO.	AREAS	CHECKED	

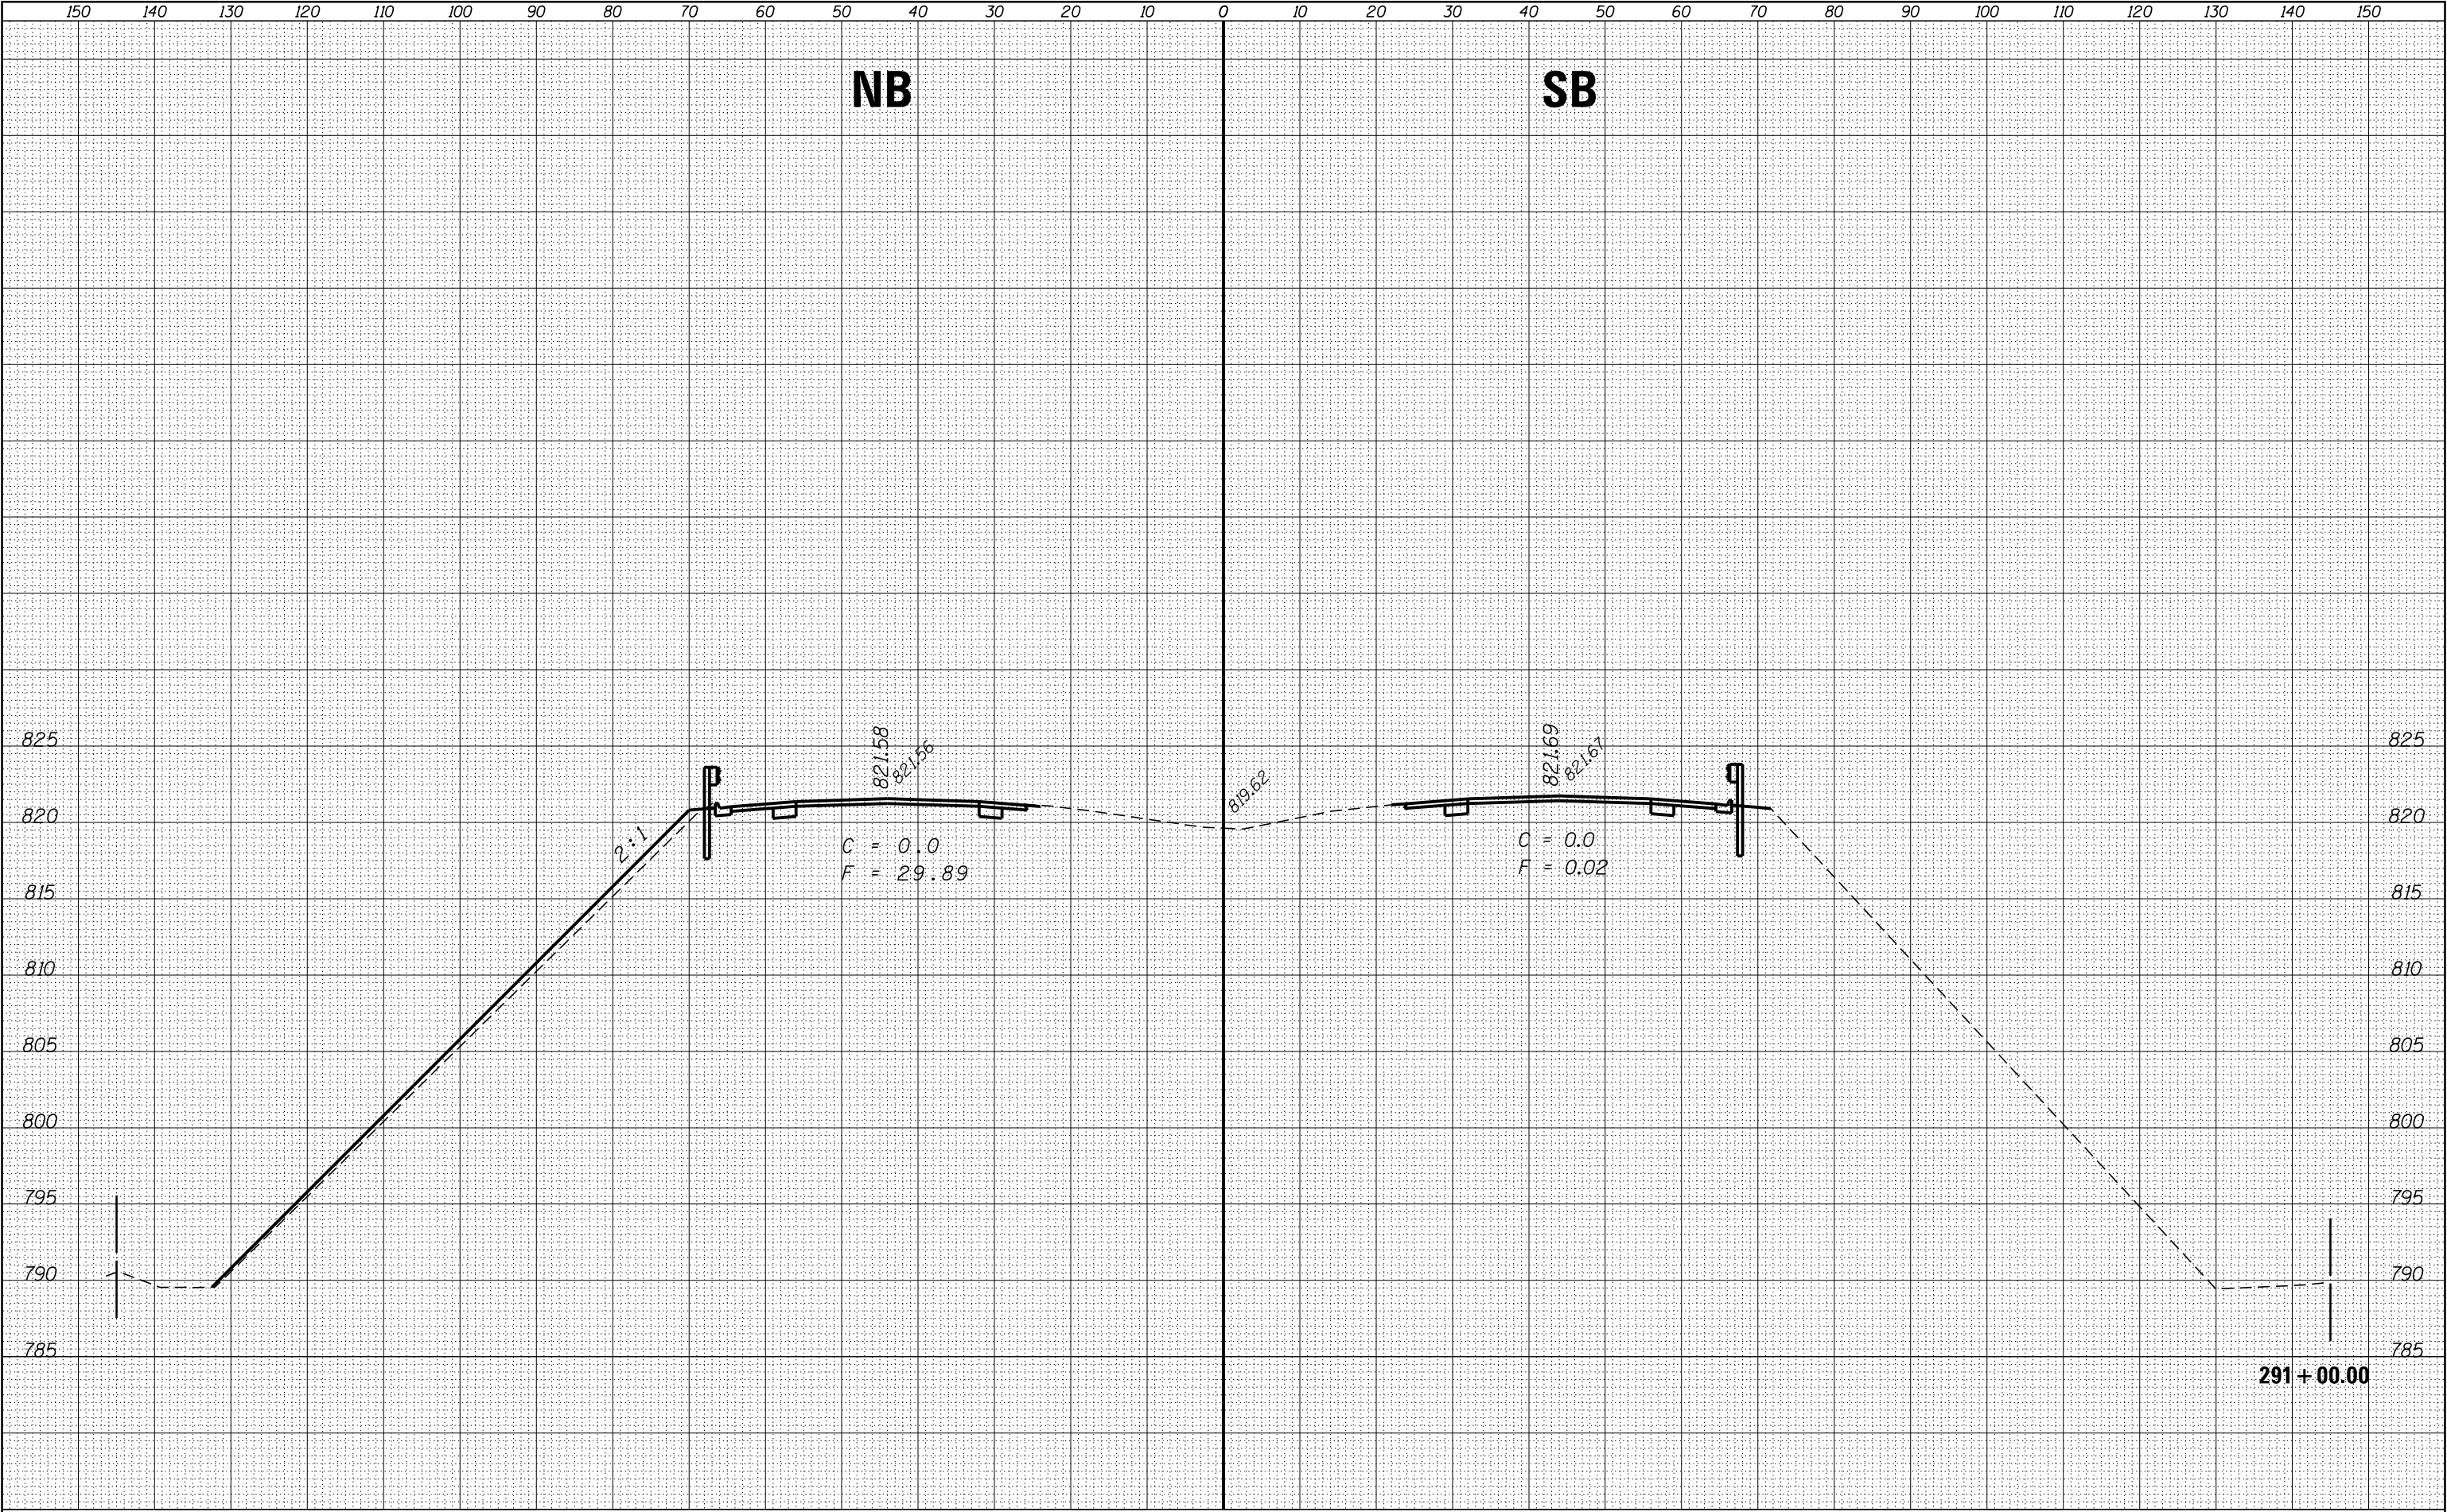

FILE NAME =	USER NAME = corcoranlm	DESIGNED -	REVISED -
p:\IL084EBIDINTEG\Illinois.gov\PWIDOT\Documents\IDOT Offices\District 3\Projects\D366A26\CAD\DRAWINGS\Drawings\North Section\REVISED		DRAWN	REVISED
	PLOT SCALE = 20.0000' / in.	CHECKED -	REVISED -
Default	PLOT DATE = 8/3/2016	DATE -	REVISED -


STATE OF ILLINOIS
DEPARTMENT OF TRANSPORTATION

CROSS SECTIONS - NORTH SECTION			
SCALE:	SHEET	OF	SHEETS
			STA. 291+00.00 TO STA. 291+00.00

F.A.I. RTE.	SECTION	COUNTY	TOTAL SHEETS	SHEET NO.
57	(10,27-38A,27-1)RS-2	FORD	233	198
CONTRACT NO. 66A26				
ILLINOIS FED. AID PROJECT				

FINAL	SURVEYED	BY	DATE
SURVEY	PLOTTED		
NOTE BOOK	TEMPLATE		
NO.	AREAS	CHECKED	


ORIGINAL	SURVEYED	BY	DATE
SURVEY	PLOTTED		
NOTE BOOK	TEMPLATE		
NO.	AREAS	CHECKED	

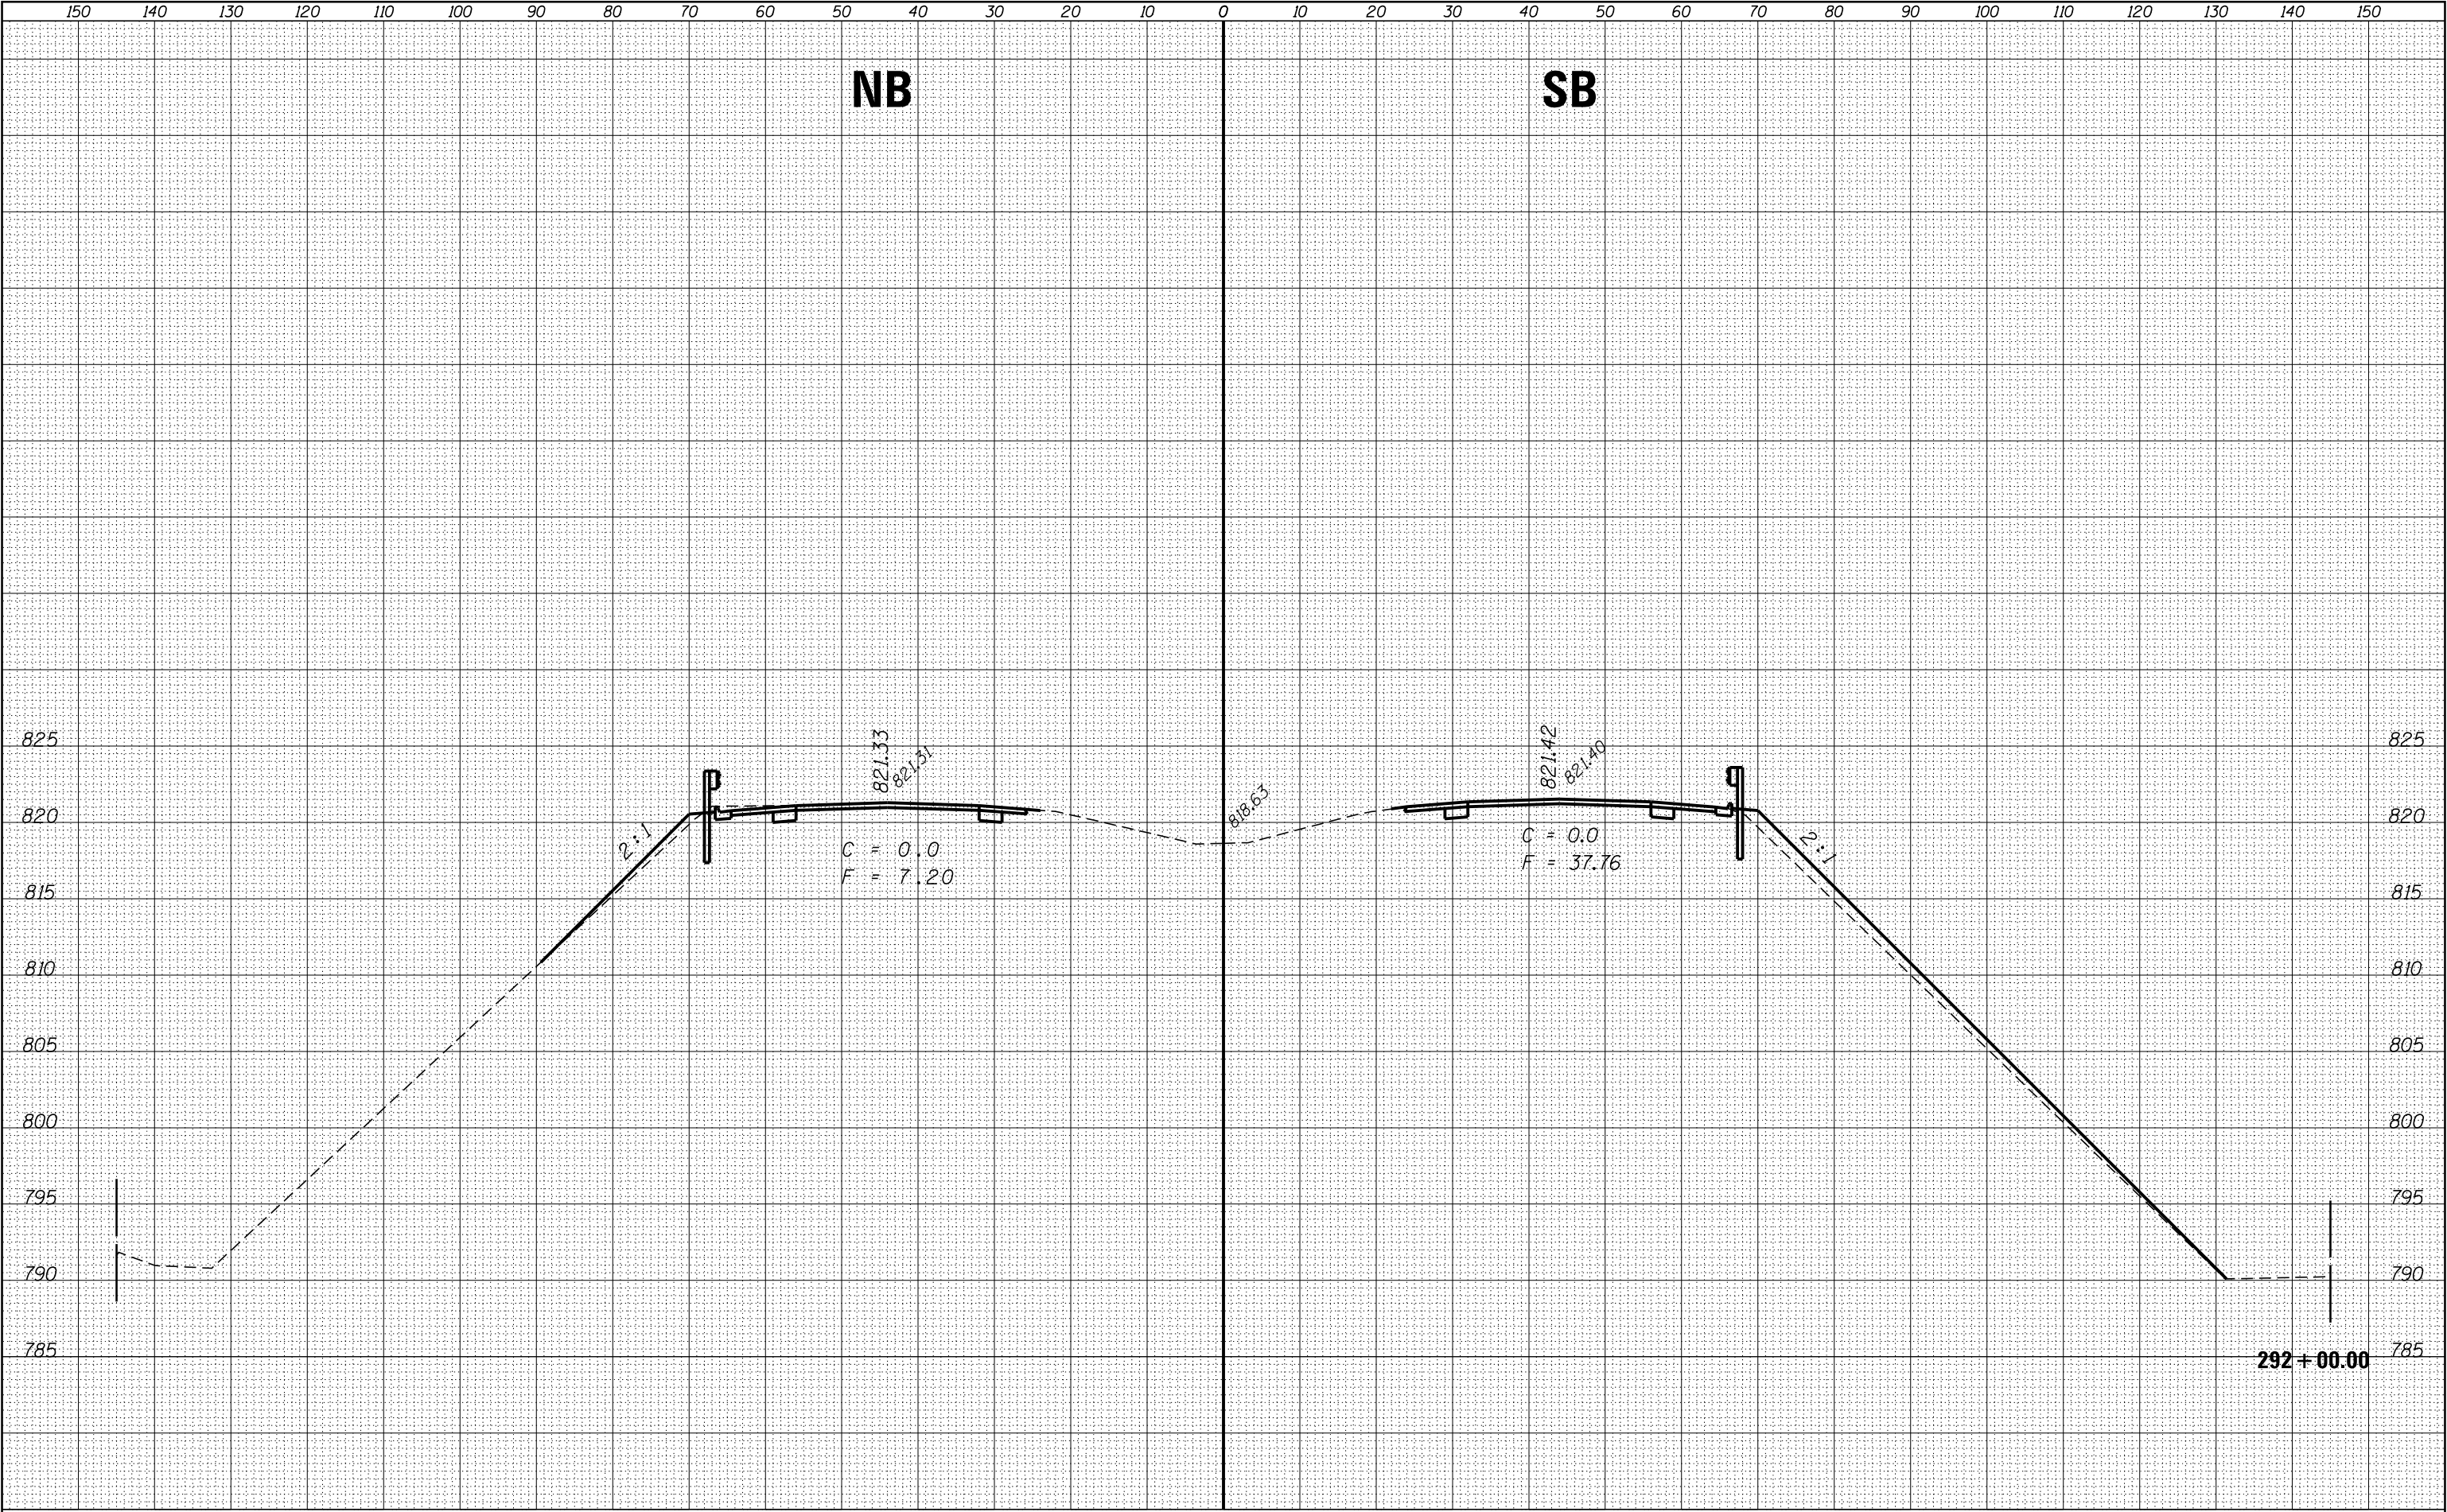

FILE NAME =	USER NAME = corcoranlm	DESIGNED -	REVISED -	STATE OF ILLINOIS DEPARTMENT OF TRANSPORTATION	CROSS SECTIONS – NORTH SECTION				F.A.I. RTE.	SECTION	COUNTY	TOTAL SHEETS	SHEET NO.
p:\11084EBIDINTEG\Illinois.gov\PWIDOT\Documents\IDOT Offices\District 3\Projects\0366A26\CAD\DRAWINGS\0366A26-shr-ssht North Section.dwg		DRAWN	REVISED						57	(10,27-38A,27-1)RS-2	FORD	233	199
Default	PLOT SCALE = 20.0000' / in.	CHECKED -	REVISED -						CONTRACT NO. 66A26				
	PLOT DATE = 8/3/2016	DATE -	REVISED -						ILLINOIS FED. AID PROJECT				
				SCALE:	SHEET	OF	SHEETS	STA. 292+00.00	TO STA. 292+00.00				

FINAL	SURVEYED	BY	DATE
SURVEY	PLOTTED		
NOTE BOOK	TEMPLATE		
NO.	AREAS	CHECKED	

ORIGINAL	SURVEYED	BY	DATE
SURVEY	PLOTTED		
NOTE BOOK	TEMPLATE		
NO.	AREAS	CHECKED	

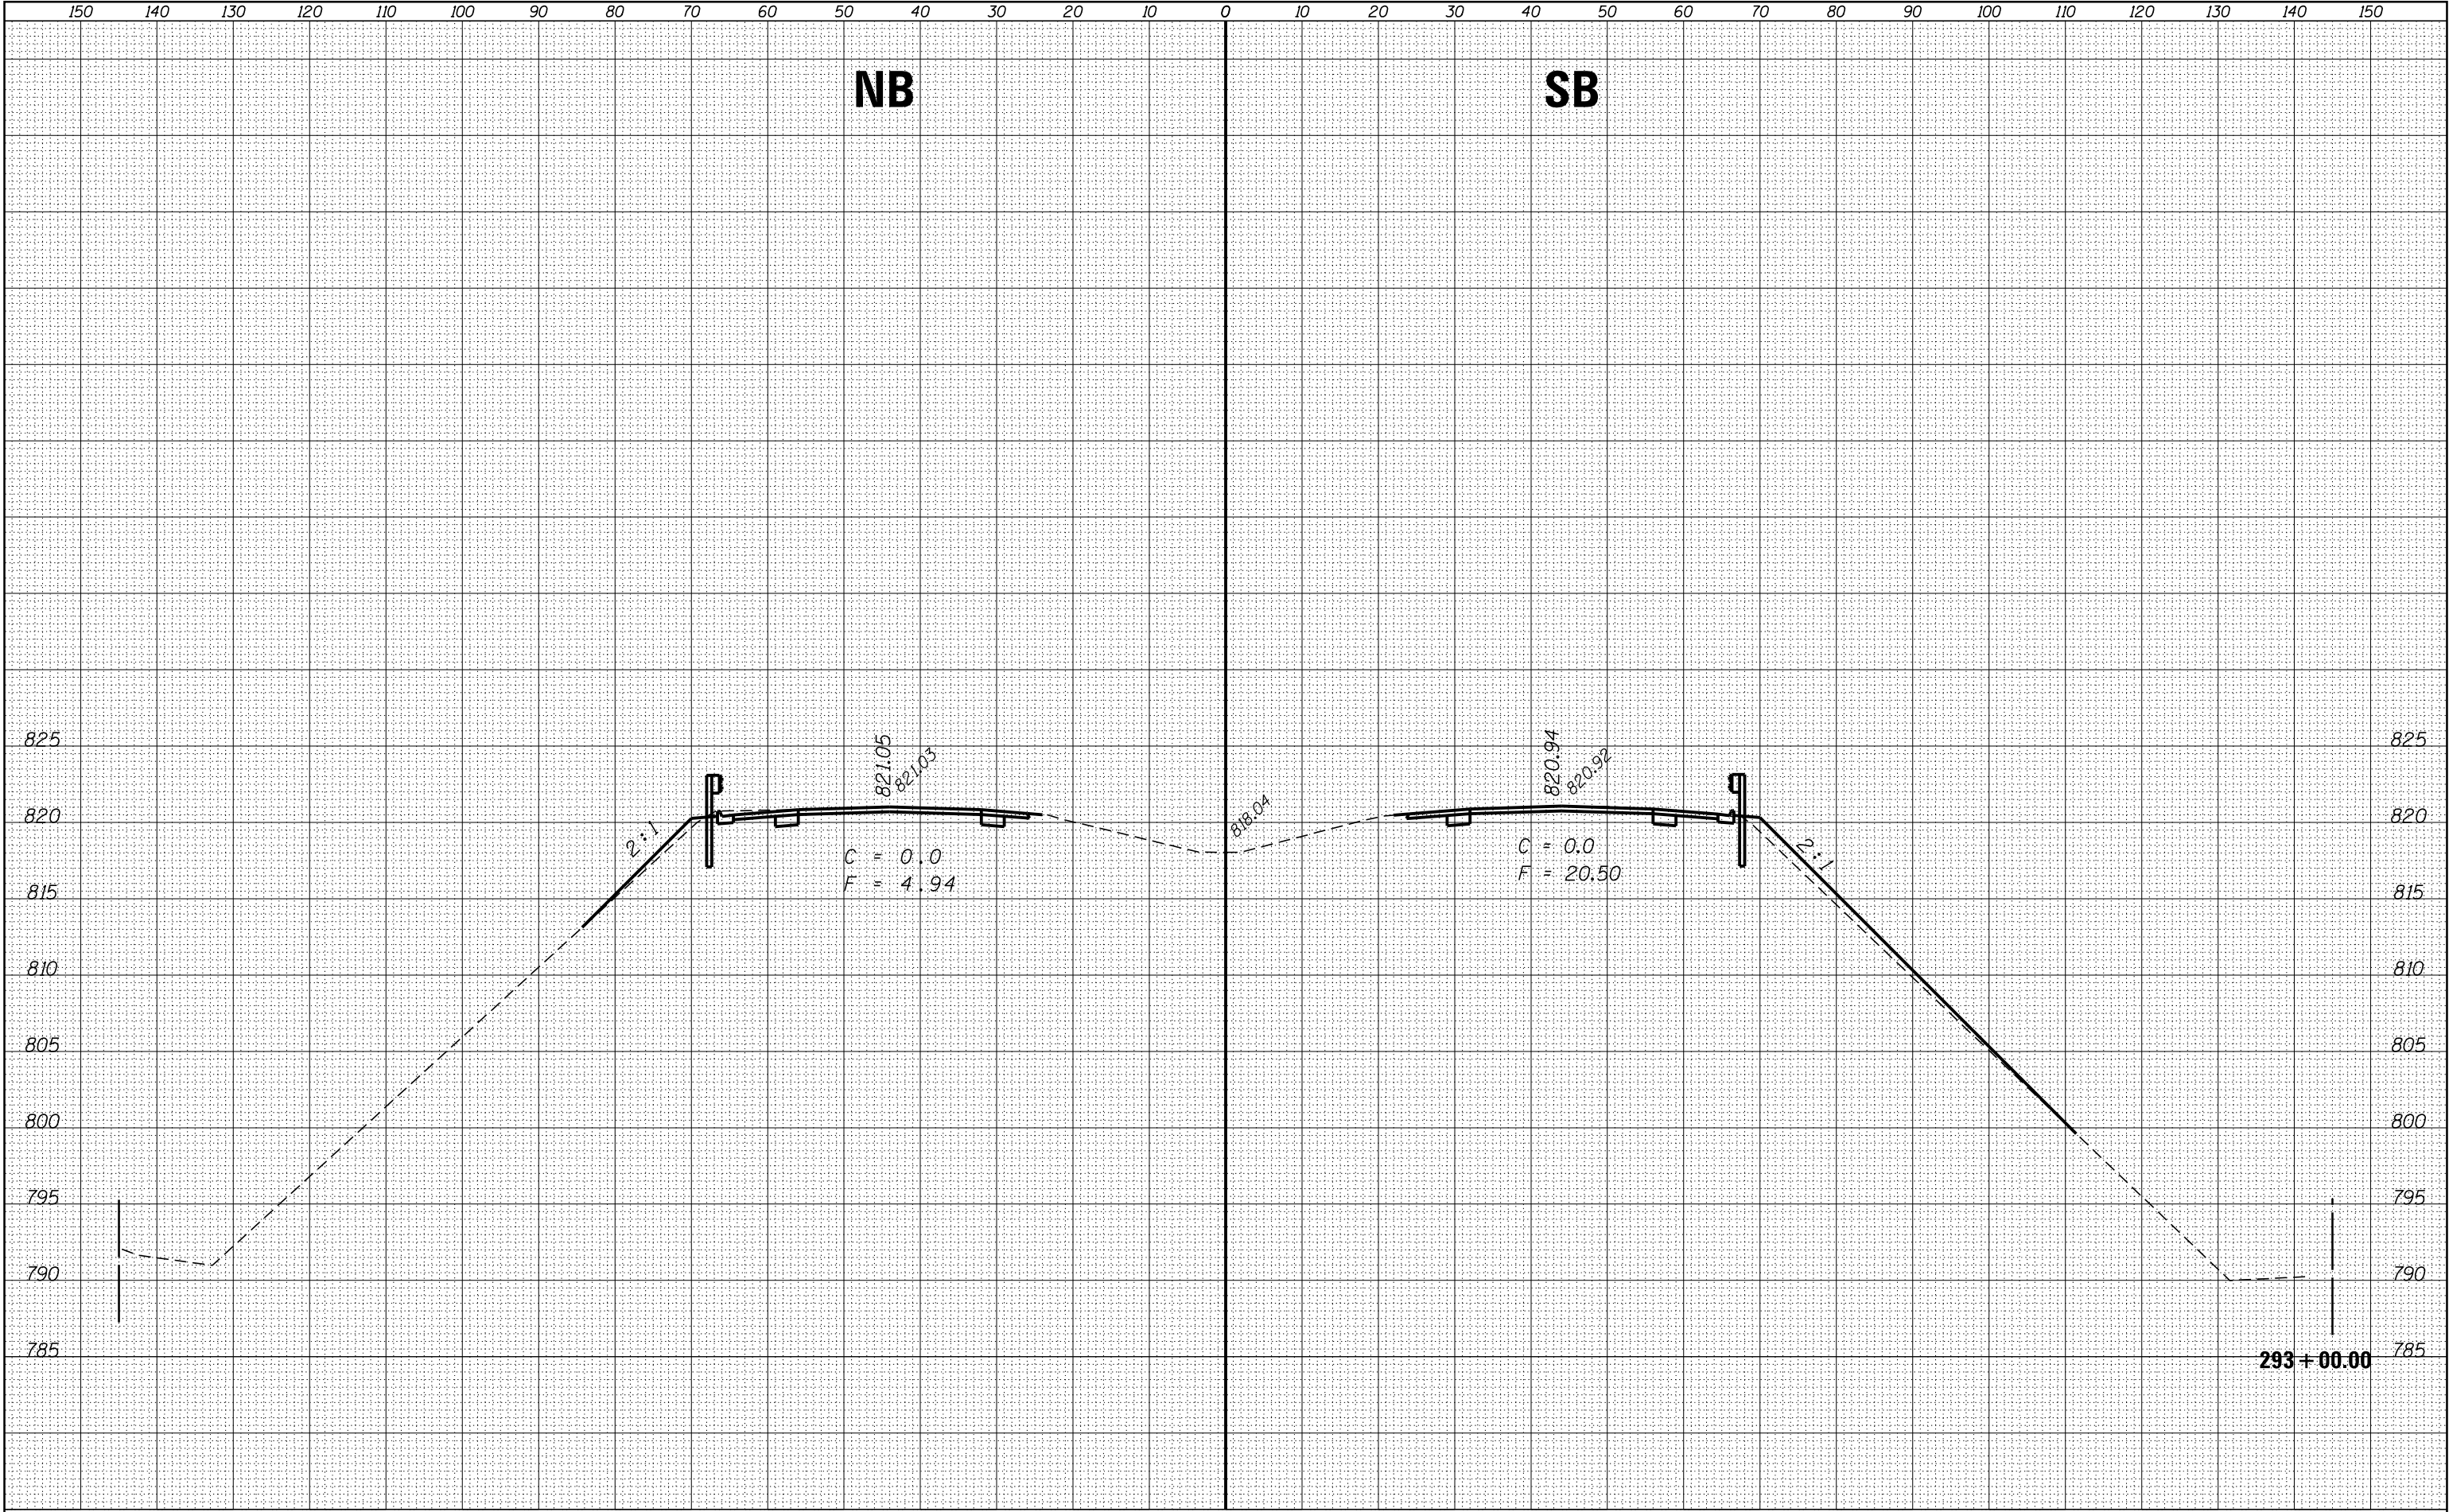

FILE NAME =	USER NAME = corcoranlm	DESIGNED -	REVISED -	STATE OF ILLINOIS DEPARTMENT OF TRANSPORTATION				CROSS SECTIONS - NORTH SECTION				F.A.I. RTE.	SECTION	COUNTY	TOTAL SHEETS	SHEET NO.
p:\11084EBIDINTEG\Illinois.gov\PWIDOT\Documents\IDOT Offices\District 3\Projects\D366A26\CAD\DRAWINGS\Drawings\293+00.00\293+00.00 North Section.dwg		DRAWN	REVISED									57	(10,27-38A,27-1)RS-2	FORD	233	200
Default	PLOT SCALE = 20.0000' / in.	CHECKED -	REVISED -									CONTRACT NO. 66A26				
	PLOT DATE = 8/3/2016	DATE -	REVISED -									ILLINOIS FED. AID PROJECT				
				SCALE:		SHEET		OF		SHEETS		STA. 293+00.00		TO STA. 293+00.00		