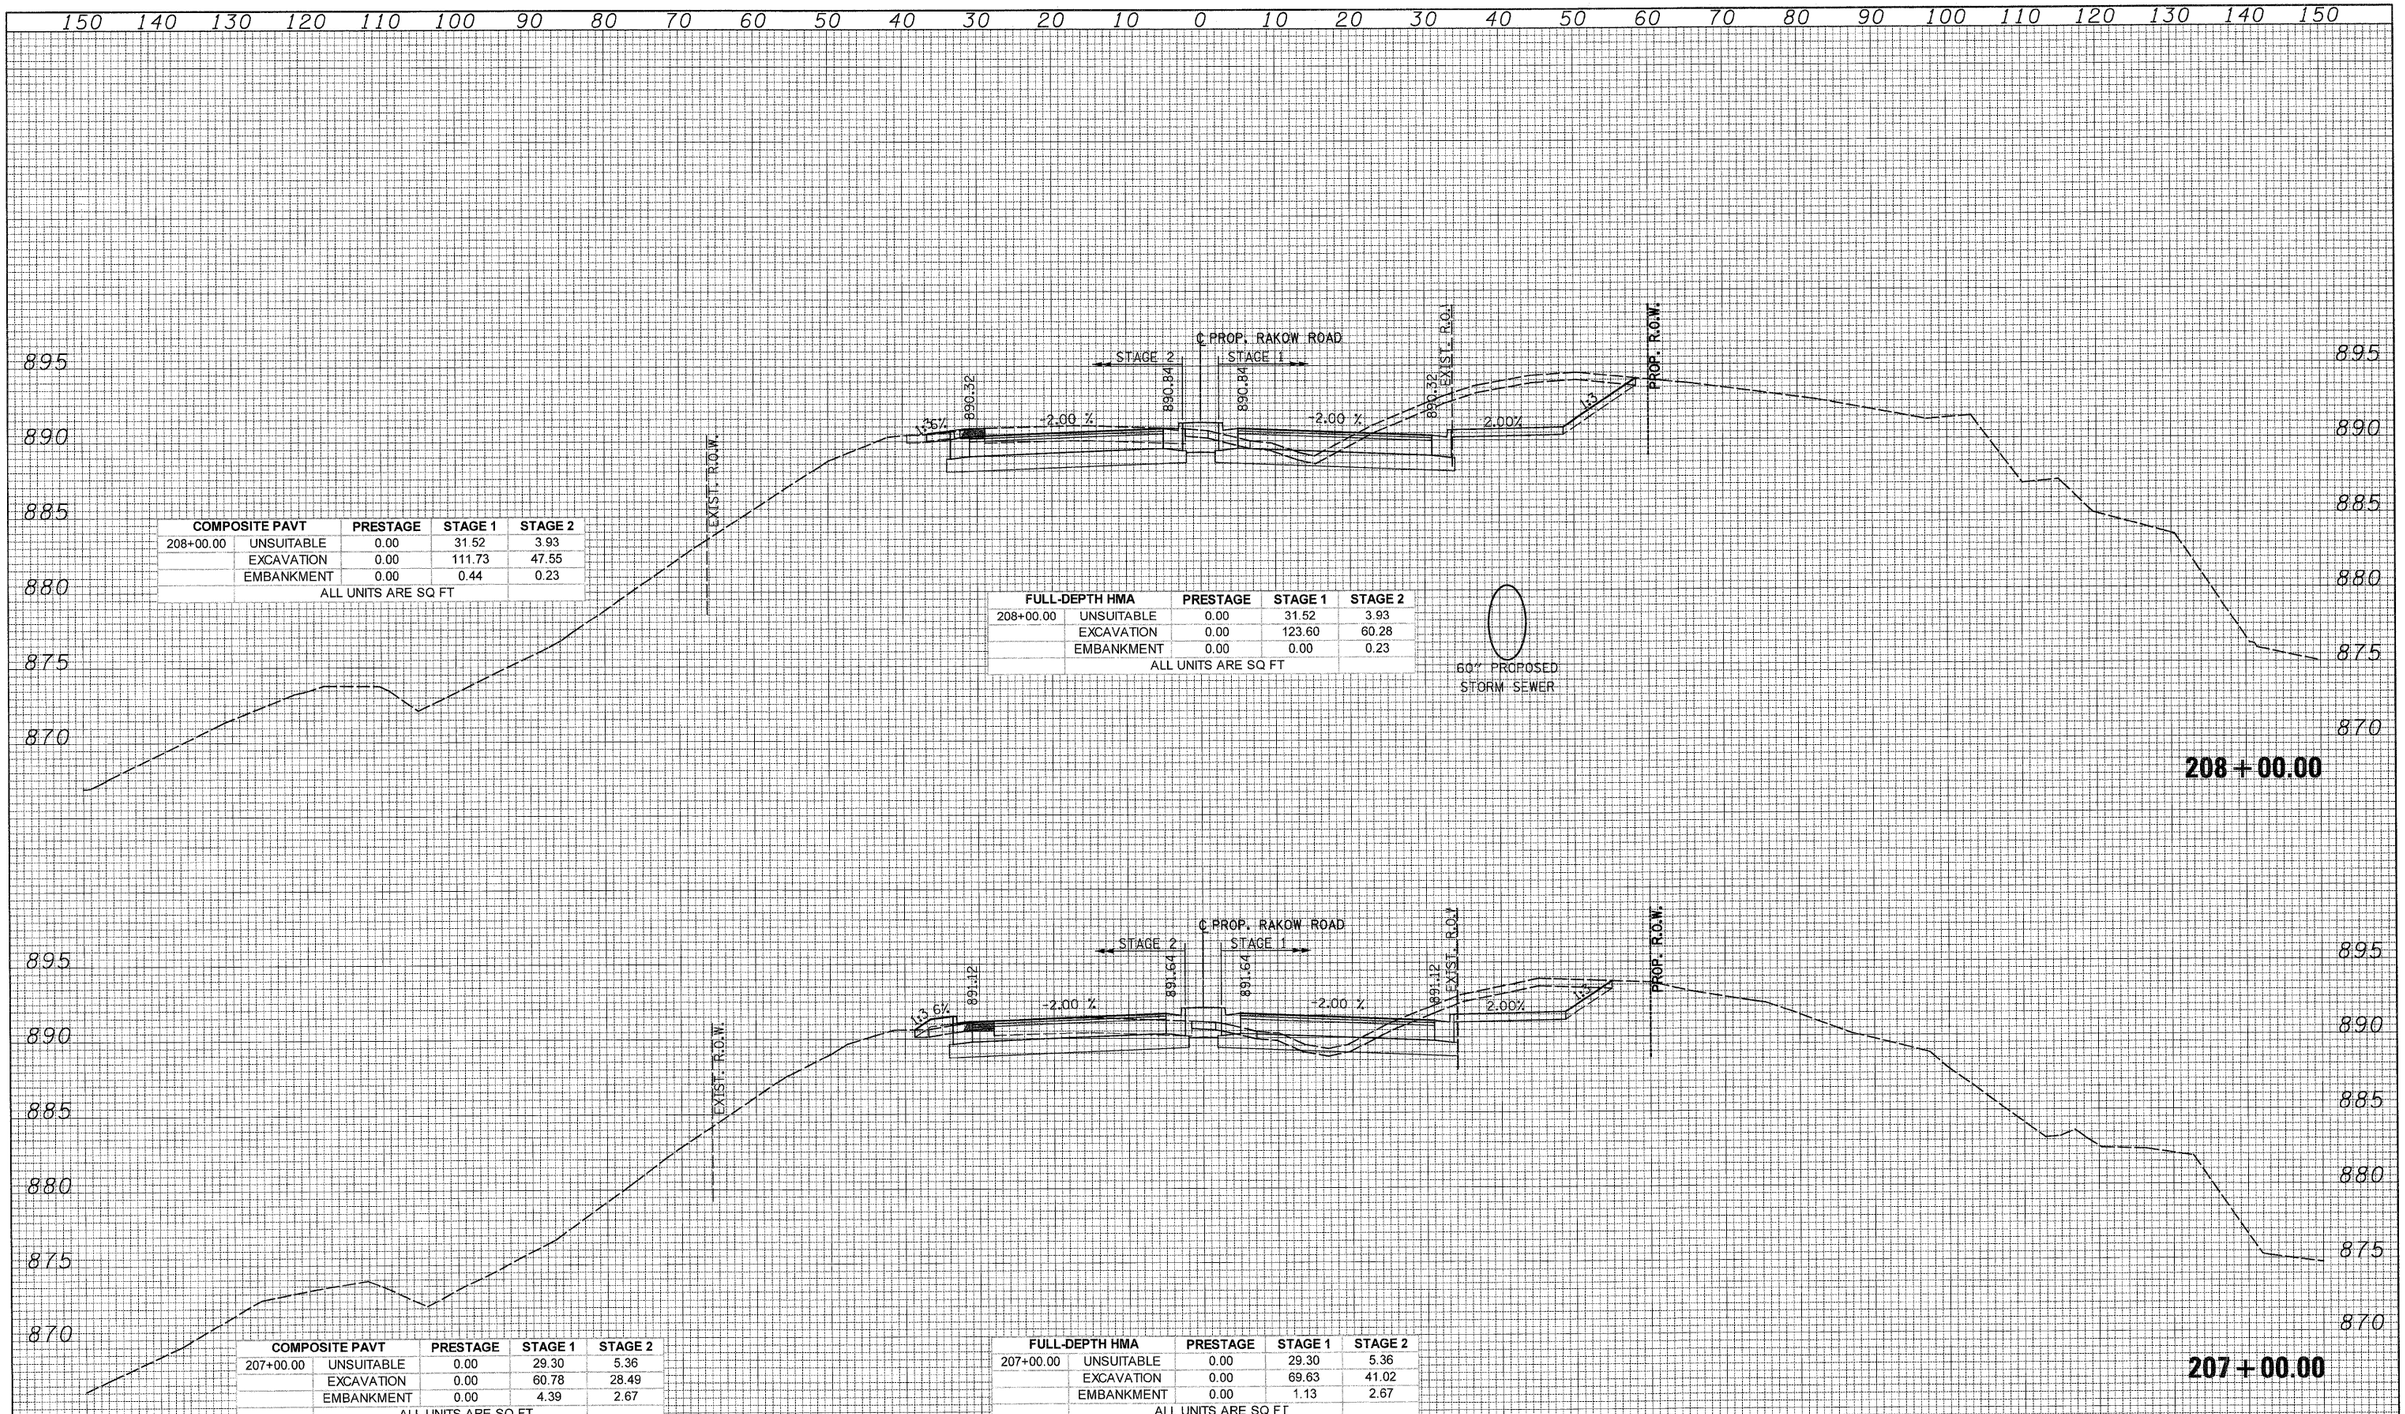


COMPOSITE PAVT		PRESTAGE	STAGE 1	STAGE 2
208+00.00	UNSUITABLE	0.00	31.52	3.93
	EXCAVATION	0.00	111.73	47.55
	EMBANKMENT	0.00	0.44	0.23
ALL UNITS ARE SQ FT				

FULL-DEPTH HMA		PRESTAGE	STAGE 1	STAGE 2
208+00.00	UNSUITABLE	0.00	31.52	3.93
	EXCAVATION	0.00	123.60	60.28
	EMBANKMENT	0.00	0.00	0.23
ALL UNITS ARE SQ FT				

COMPOSITE PAVT		PRESTAGE	STAGE 1	STAGE 2
207+00.00	UNSUITABLE	0.00	29.30	5.36
	EXCAVATION	0.00	60.78	28.49
	EMBANKMENT	0.00	4.39	2.67
ALL UNITS ARE SQ FT				

FULL-DEPTH HMA		PRESTAGE	STAGE 1	STAGE 2
207+00.00	UNSUITABLE	0.00	29.30	5.36
	EXCAVATION	0.00	69.63	41.02
	EMBANKMENT	0.00	1.13	2.67
ALL UNITS ARE SQ FT				

FINAL SURVEY — NOTE BOOK — NO. — SURVEYED — PLOTTED — TOPSOIL SITE — AREAS — AREAS CHECKED — BY — DATE

ORIGINAL SURVEY — NOTE BOOK — NO. — SURVEYED — PLOTTED — TOPSOIL SITE — AREAS — AREAS CHECKED — BY — DATE

PATRICK ENGINEERING INC.
LISLE, ILLINOIS

USER NAME = Rdwy_Lisle	DESIGNED - CPK	REVISED -	
PLOT CONFIG= PDFGrey_Large.plt	DRAWN - TCK	REVISED -	
PLOT SCALE = 1:10	CHECKED - JAH	REVISED -	
PLOT DATE = 7/28/2010 8:59:37 PM	DATE - 8/2/2010	REVISED -	

MCHENRY COUNTY
DIVISION OF TRANSPORTATION

RAKOW ROAD
CROSS SECTIONS

SCALE: 1H:2V | SHEET NO. | STA. 207+00.00 TO STA. 208+00.00

F.A. RTE.	SECTION	COUNTY	TOTAL SHEETS	SHEET NO.
0336	05-00308-00-WR	MCHENRY	606	501
		CONTRACT NO. 63398		
	ILLINOIS FED. AID PROJECT			


G:\MCDOT\20950.00\Drawings\RDWY\shts\Xsec\S_XS_01_Rakow.dgn

FINAL SURVEY	SURVEYED	BY		DATE
	PLOTTED			
NOTE BOOK	TEM			
NO.	AREAS			
	AREAS CHECKED			

ORIGINAL SURVEY	SURVEYED	BY		DATE
	PLOTTED			
NOTE BOOK	TEM			
NO.	AREAS			
	AREAS CHECKED			

150 140 130 120 110 100 90 80 70 60 50 40 30 20 10 0 10 20 30 40 50 60 70 80 90 100 110 120 130 140 150

895 890 885 880 875 870

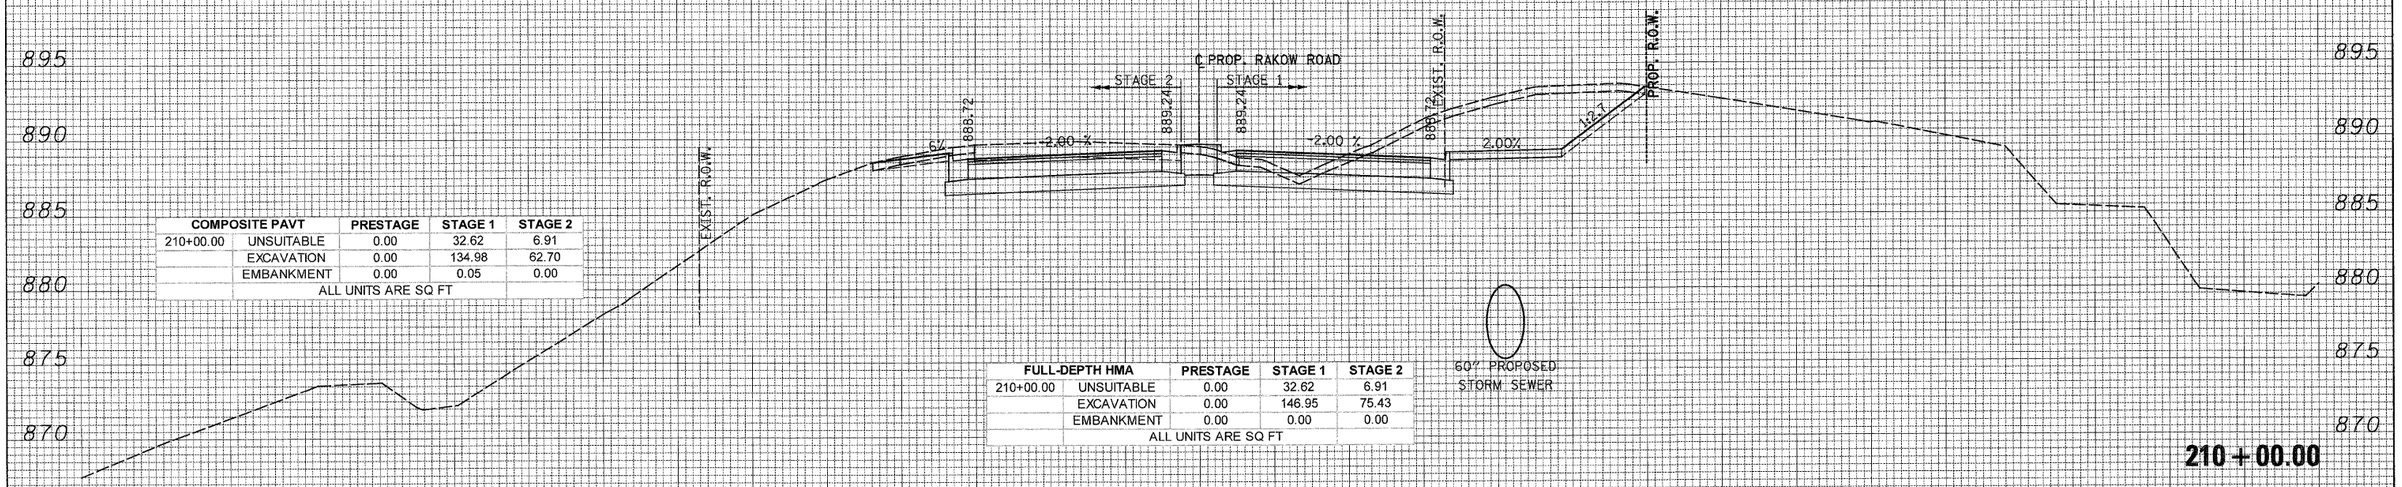

COMPOSITE PAVT		PRESTAGE	STAGE 1	STAGE 2
210+00.00	UNSUITABLE	0.00	32.62	6.91
	EXCAVATION	0.00	134.98	62.70
	EMBANKMENT	0.00	0.05	0.00
ALL UNITS ARE SQ FT				

FULL-DEPTH HMA		PRESTAGE	STAGE 1	STAGE 2
210+00.00	UNSUITABLE	0.00	32.62	6.91
	EXCAVATION	0.00	146.95	75.43
	EMBANKMENT	0.00	0.00	0.00
ALL UNITS ARE SQ FT				

210 + 00.00

COMPOSITE PAVT		PRESTAGE	STAGE 1	STAGE 2
209+00.00	UNSUITABLE	0.00	32.47	7.57
	EXCAVATION	0.00	130.63	58.25
	EMBANKMENT	0.00	0.00	0.00
ALL UNITS ARE SQ FT				

FULL-DEPTH HMA		PRESTAGE	STAGE 1	STAGE 2
209+00.00	UNSUITABLE	0.00	32.47	7.57
	EXCAVATION	0.00	142.85	70.98
	EMBANKMENT	0.00	0.00	0.00
ALL UNITS ARE SQ FT				

209 + 00.00

150 140 130 120 110 100 90 80 70 60 50 40 30 20 10 0 10 20 30 40 50 60 70 80 90 100 110 120 130 140 150

PATRICK ENGINEERING INC.
LISLE, ILLINOIS

USER NAME = Rdwy.Lisle	DESIGNED - CPK	REVISED -	
PLOT CONFIG= PDF(Grey_Large).plt	DRAWN - TCK	REVISED -	
PLOT SCALE = 1:1Ø	CHECKED - JAH	REVISED -	
PLOT DATE = 7/28/2010 8:59:42 PM	DATE - 8/2/2010	REVISED -	


MCHENRY COUNTY
DIVISION OF TRANSPORTATION

RAKOW ROAD
CROSS SECTIONS

SCALE: 1H:2V | SHEET NO. | STA. 209+00.00 TO STA. 210+00.00

F.A. RTE.	SECTION	COUNTY	TOTAL SHEETS	SHEET NO.
0336	05-00308-00-WR	MCHENRY	606	502
		CONTRACT NO. 63398		
	ILLINOIS FED. AID PROJECT			

G:\MCDOT\20952.02Ø\Drawings\RDWY\shts\Xsec\S_XS_Ø1_Rakow.dgn

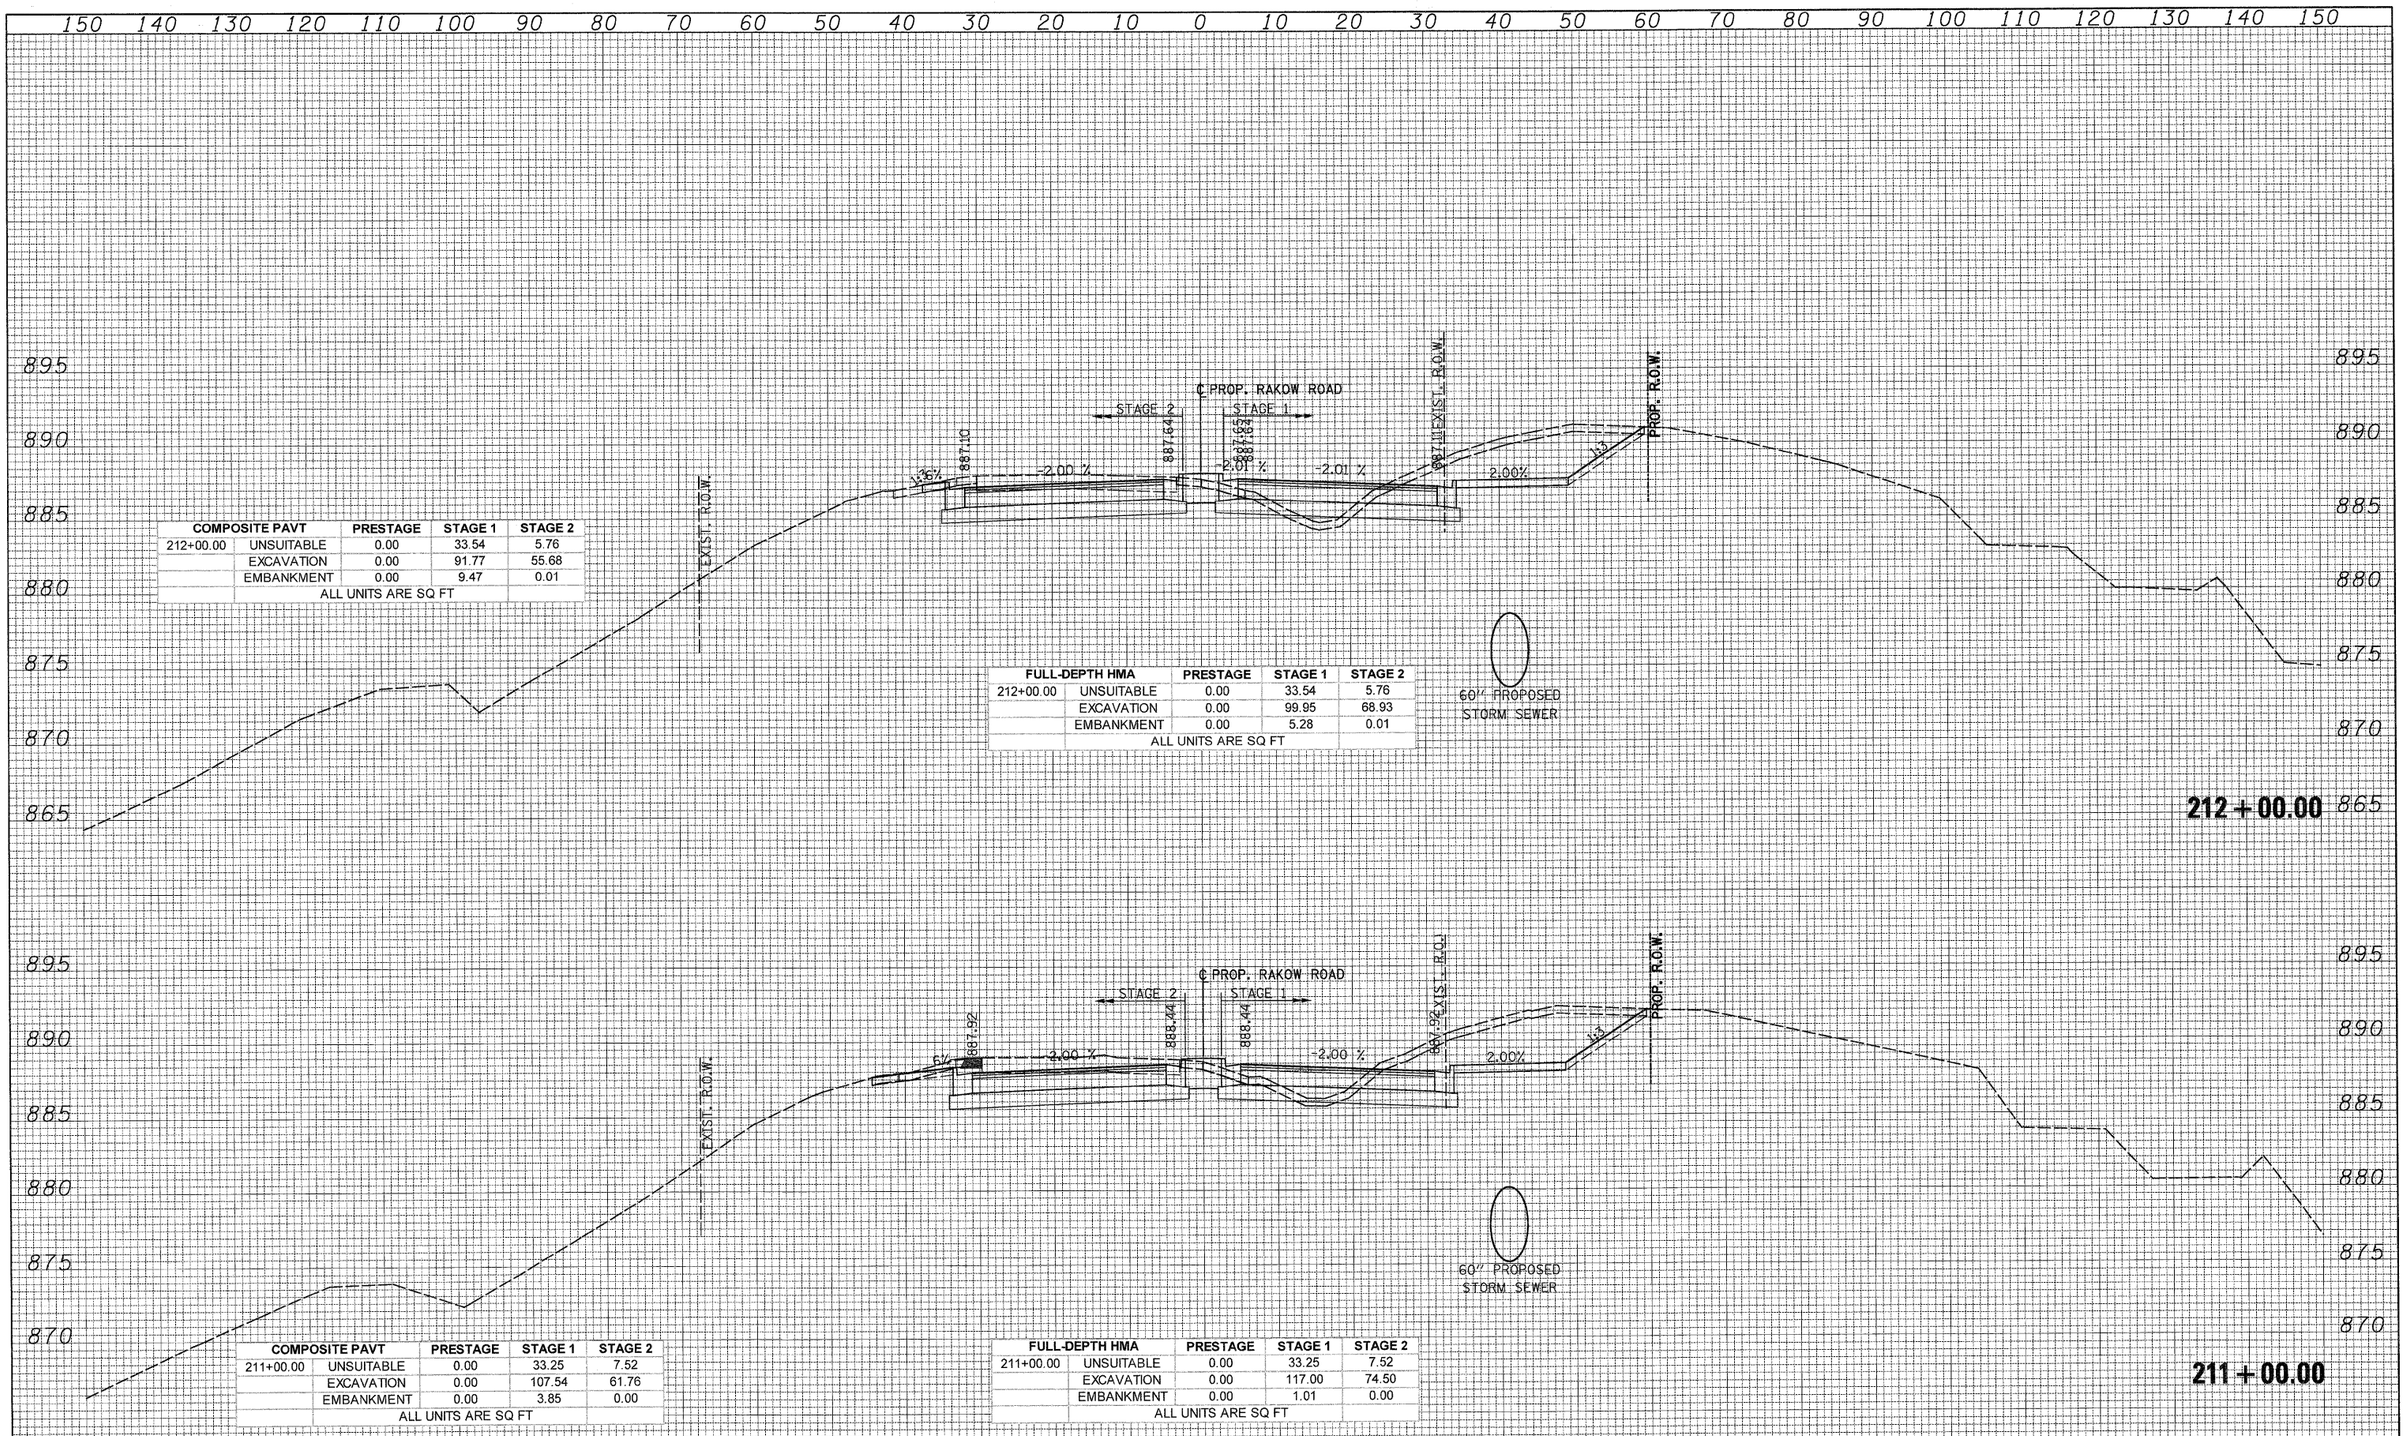

COMPOSITE PAVT		PRESTAGE	STAGE 1	STAGE 2
212+00.00	UNSUITABLE	0.00	33.54	5.76
	EXCAVATION	0.00	91.77	55.68
	EMBANKMENT	0.00	9.47	0.01
ALL UNITS ARE SQ FT				

FULL-DEPTH HMA		PRESTAGE	STAGE 1	STAGE 2
212+00.00	UNSUITABLE	0.00	33.54	5.76
	EXCAVATION	0.00	99.95	68.93
	EMBANKMENT	0.00	5.28	0.01
ALL UNITS ARE SQ FT				

COMPOSITE PAVT		PRESTAGE	STAGE 1	STAGE 2
211+00.00	UNSUITABLE	0.00	33.25	7.52
	EXCAVATION	0.00	107.54	61.76
	EMBANKMENT	0.00	3.85	0.00
ALL UNITS ARE SQ FT				

FULL-DEPTH HMA		PRESTAGE	STAGE 1	STAGE 2
211+00.00	UNSUITABLE	0.00	33.25	7.52
	EXCAVATION	0.00	117.00	74.50
	EMBANKMENT	0.00	1.01	0.00
ALL UNITS ARE SQ FT				

FINAL SURVEY	BY	DATE
SURVEYED		
PLOTTED		
TRANSMITTAL		
NOTE BOOK	TEK	
NO.	AREAS	AREAS CHECKED

ORIGINAL SURVEY	BY	DATE
SURVEYED		
PLOTTED		
TRANSMITTAL		
NOTE BOOK	AREAS	AREAS CHECKED
NO.		

PATRICK ENGINEERING INC.
LISLE, ILLINOIS

USER NAME = Rdwy_Lisle	DESIGNED - CPK	REVISED -	
PLOT CONFIG= PDF(Grey_Large).plt	DRAWN - TCK	REVISED -	
PLOT SCALE = 1:10	CHECKED - JAH	REVISED -	
PLOT DATE = 7/28/2010 8:59:46 PM	DATE - 8/2/2010	REVISED -	


MCHENRY COUNTY
DIVISION OF TRANSPORTATION

RAKOW ROAD
CROSS SECTIONS

SCALE: 1H:2V | SHEET NO. | STA. 211+00.00 TO STA. 212+00.00

F.A. RTE.	SECTION	COUNTY	TOTAL SHEETS	SHEET NO.
0336	05-00308-00-WR	MCHENRY	606	503
		CONTRACT NO. 63398		
	ILLINOIS FED. AID PROJECT			

G:\MCDOT\20952.00\Drawings\RDWY\shts\Xsec\S_XS_01_Rakow.dgn

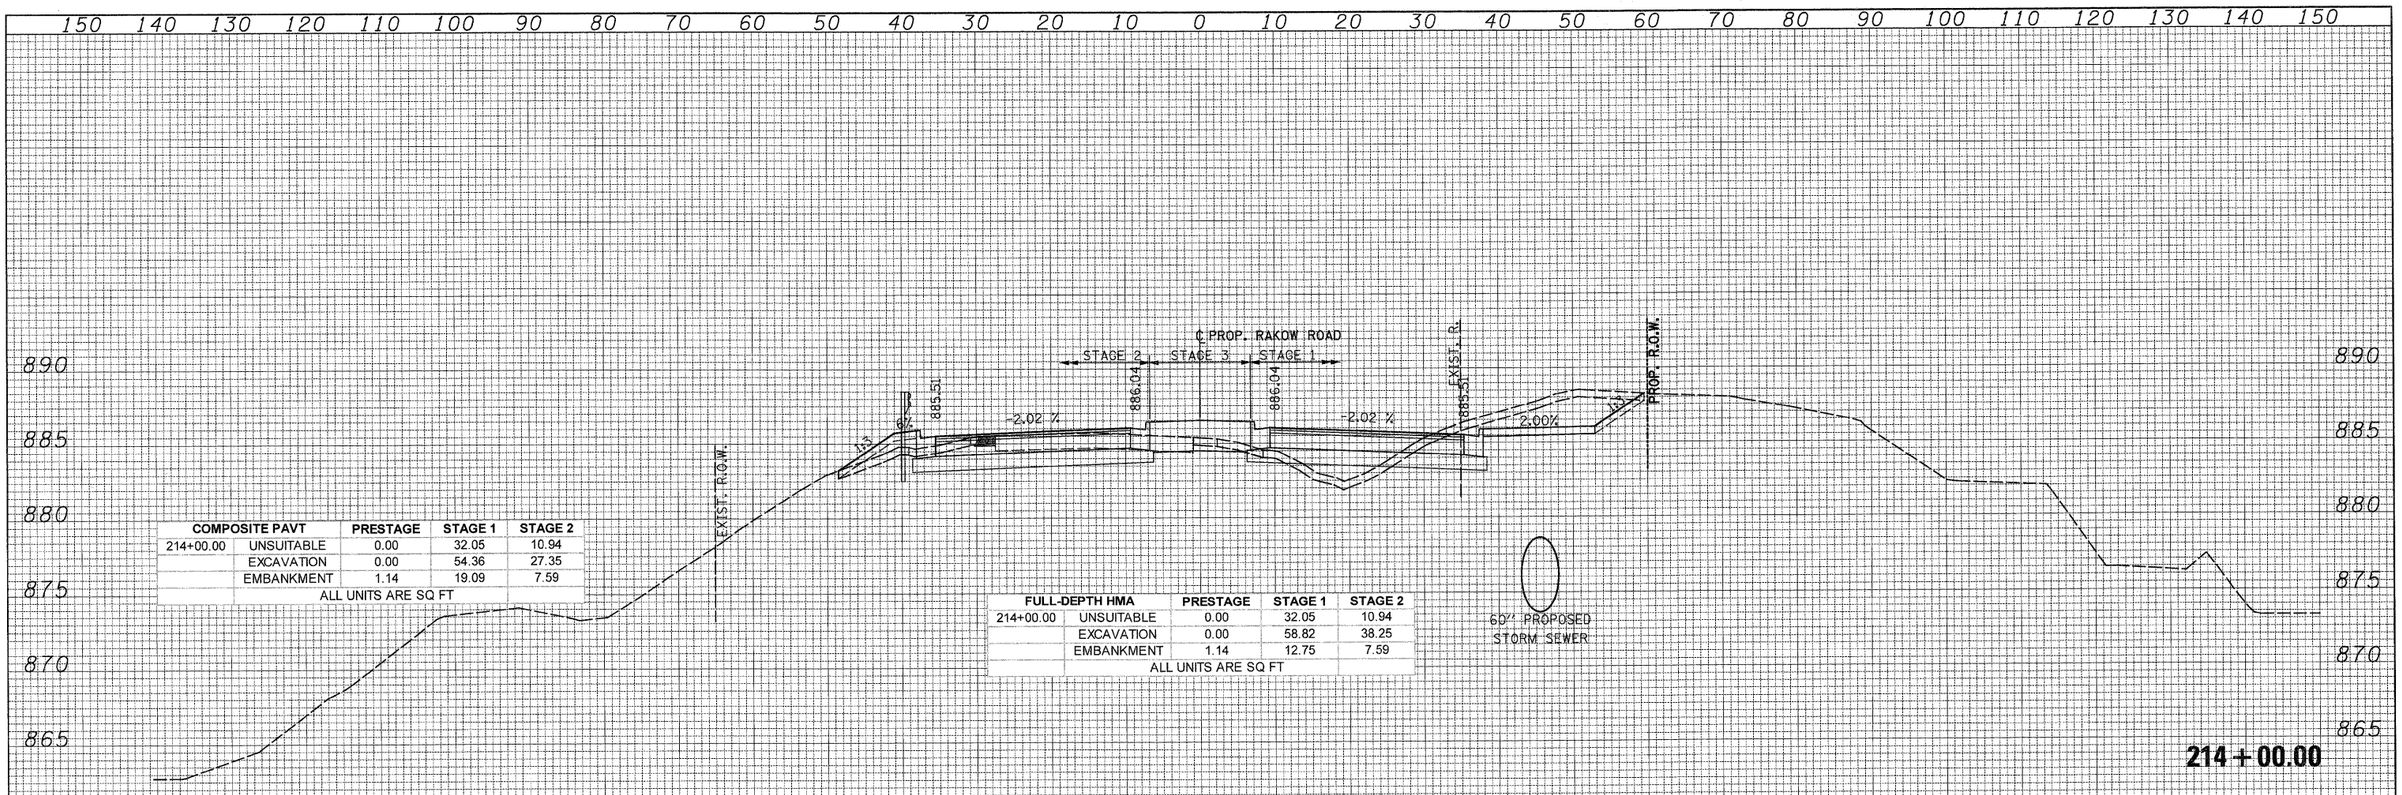

COMPOSITE PAVT		PRESTAGE	STAGE 1	STAGE 2
214+00.00	UNSUITABLE	0.00	32.05	10.94
	EXCAVATION	0.00	54.36	27.35
	EMBANKMENT	1.14	19.09	7.59
ALL UNITS ARE SQ FT				

FULL-DEPTH HMA		PRESTAGE	STAGE 1	STAGE 2
214+00.00	UNSUITABLE	0.00	32.05	10.94
	EXCAVATION	0.00	58.82	38.25
	EMBANKMENT	1.14	12.75	7.59
ALL UNITS ARE SQ FT				

COMPOSITE PAVT		PRESTAGE	STAGE 1	STAGE 2
213+00.00	UNSUITABLE	0.00	32.42	7.63
	EXCAVATION	0.00	68.63	46.21
	EMBANKMENT	1.19	11.88	3.27
ALL UNITS ARE SQ FT				

FULL-DEPTH HMA		PRESTAGE	STAGE 1	STAGE 2
213+00.00	UNSUITABLE	0.00	32.42	7.63
	EXCAVATION	0.00	42.70	59.24
	EMBANKMENT	1.19	7.16	3.27
ALL UNITS ARE SQ FT				

FINAL SURVEY — NOTE BOOK — NO. — SURVEYED — PLOTTED — TYPICALS — ITEM AREAS — AREAS CHECKED — BY — DATE

ORIGINAL SURVEY — NOTE BOOK — NO. — SURVEYED — PLOTTED — TYPICALS — AREAS — AREAS CHECKED

PATRICK ENGINEERING INC.
LISLE, ILLINOIS

USER NAME = Rdwy_Lisle	DESIGNED - CPK	REVISED -	
PLOT CONFIG= PDF(Grey_Large).plt	DRAWN - TCK	REVISED -	
PLOT SCALE = 1:10	CHECKED - JAH	REVISED -	
PLOT DATE = 7/28/2010 8:59:51 PM	DATE - 8/2/2010	REVISED -	


MCHENRY COUNTY
DIVISION OF TRANSPORTATION

RAKOW ROAD
CROSS SECTIONS

SCALE: 1H:2V | SHEET NO. | STA. 213+00.00 TO STA. 214+00.00

F.A. RTE.	SECTION	COUNTY	TOTAL SHEETS	SHEET NO.
0336	05-00308-00-WR	MCHENRY	606	504
		CONTRACT NO. 63398		
	ILLINOIS FED. AID PROJECT			

G:\MCDOT\20950.001\Drawings\RDWY\shts\Xsec\S_XS_01_Rakow.dgn

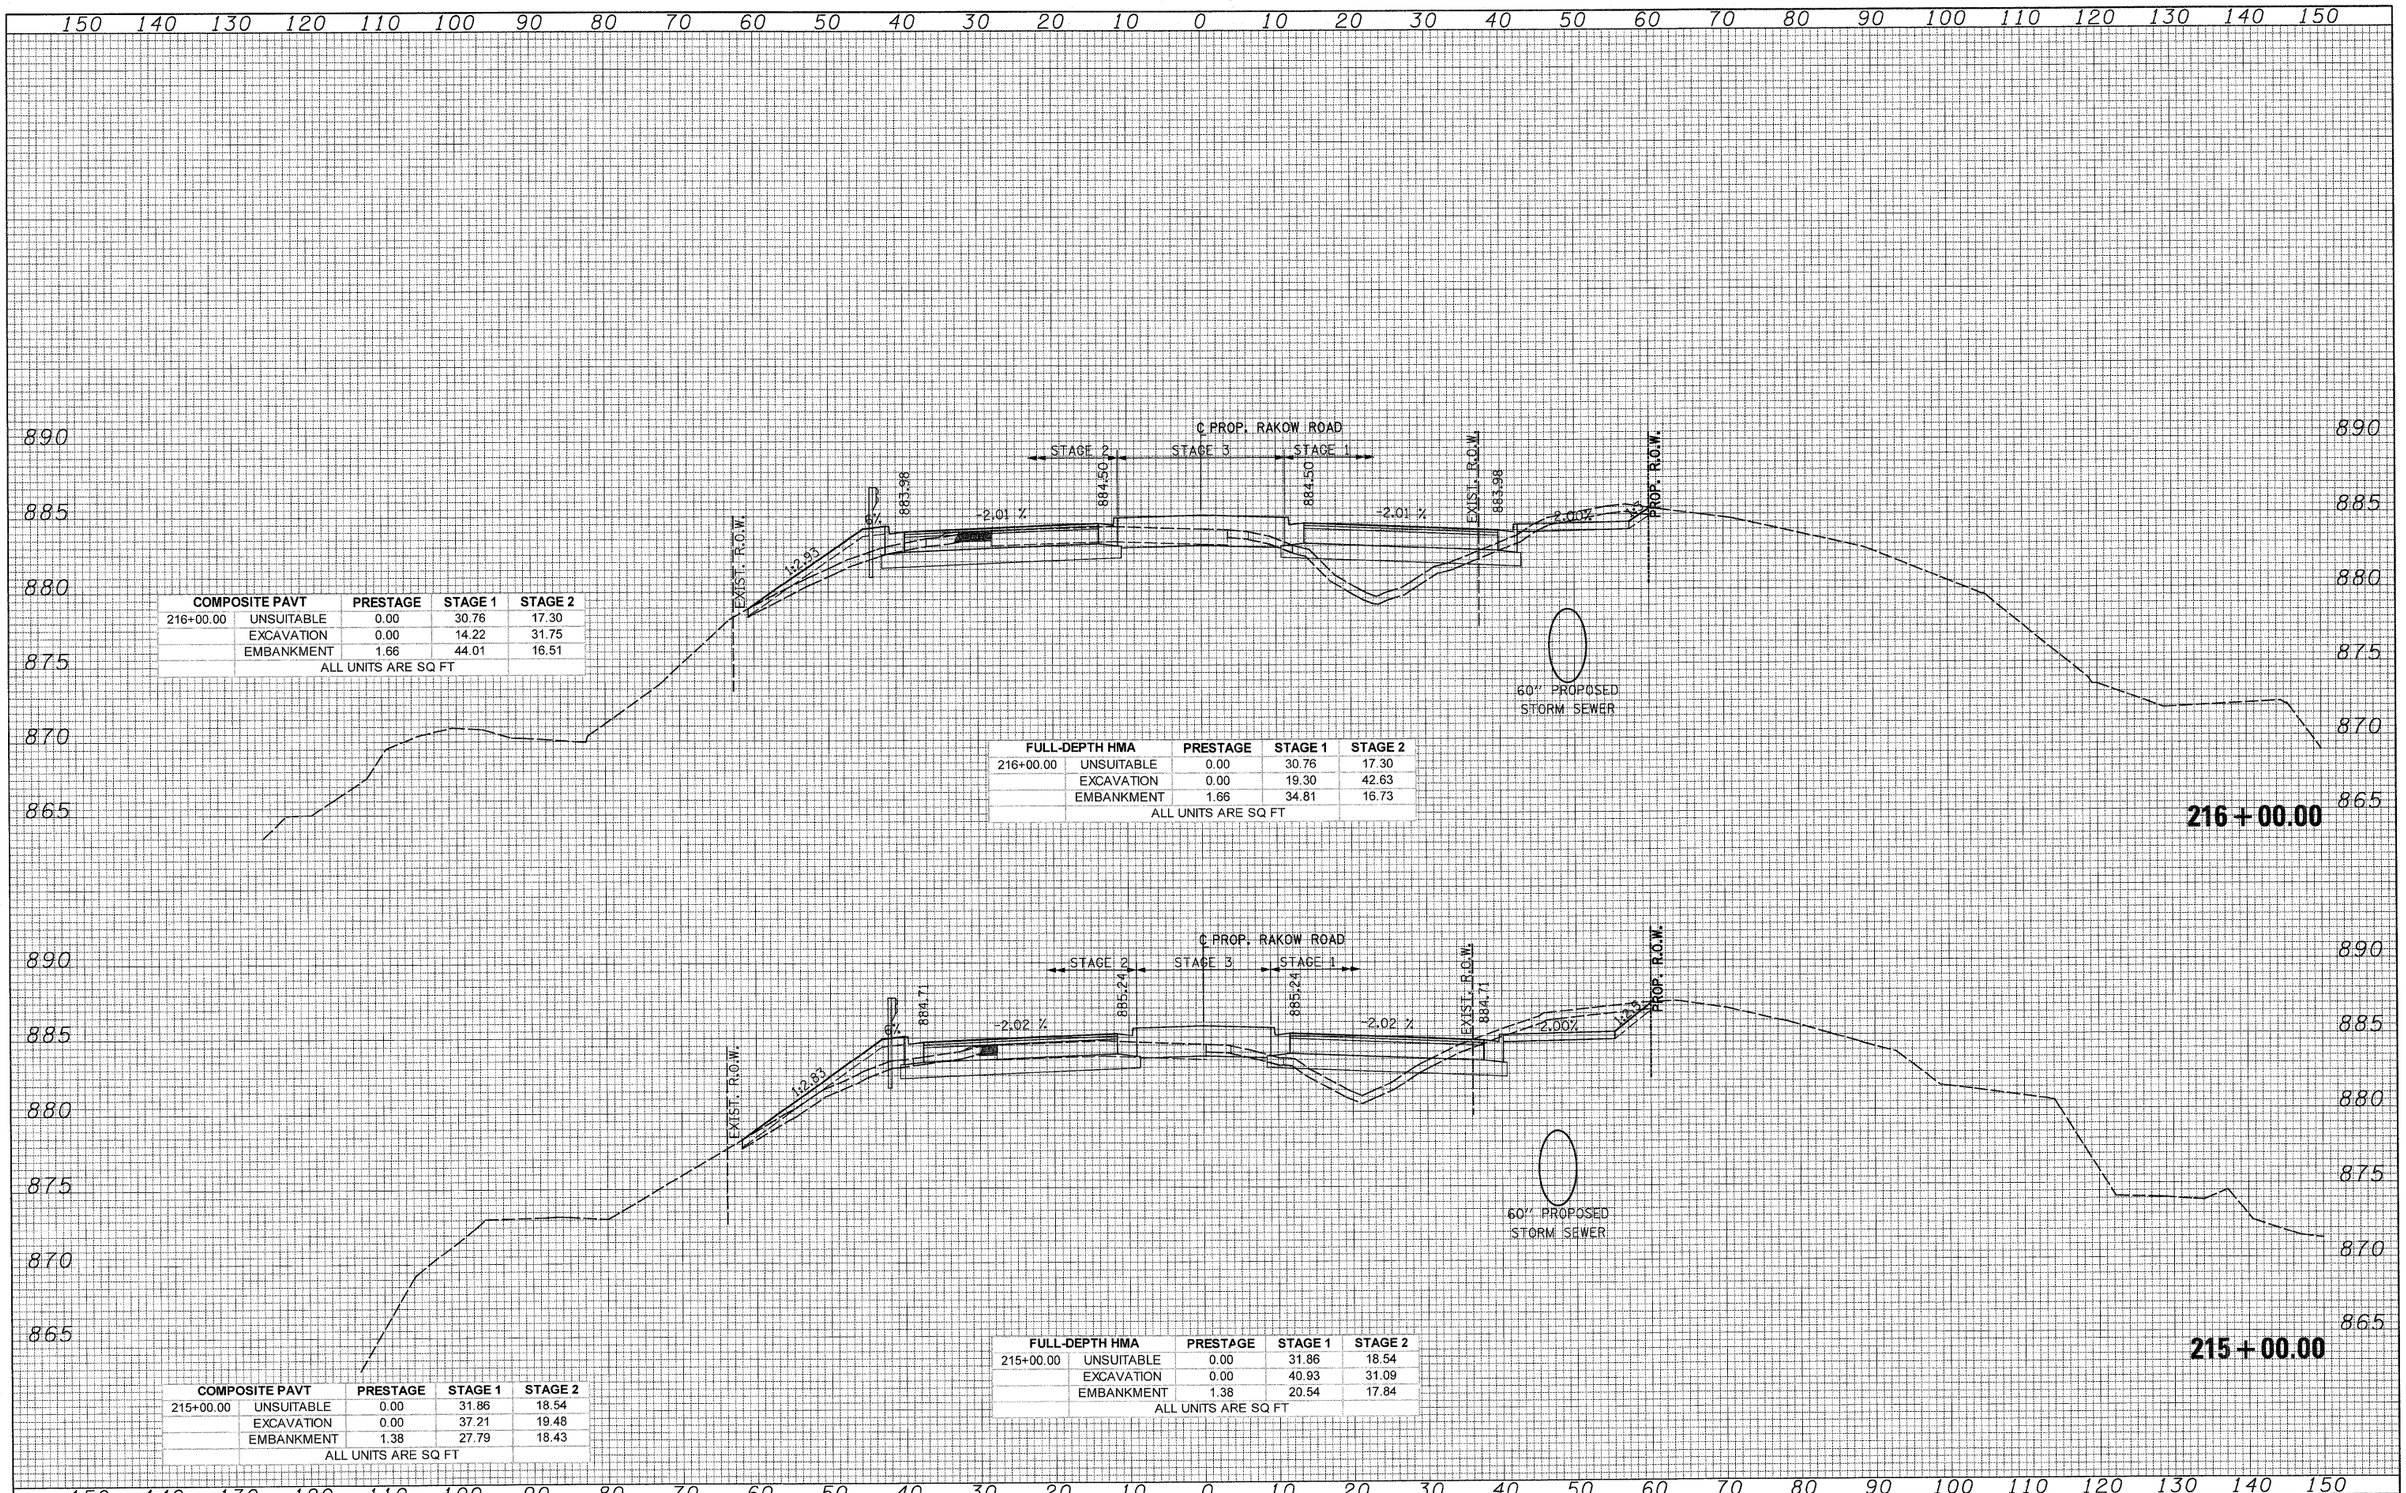

COMPOSITE PAVT		PRESTAGE	STAGE 1	STAGE 2
216+00.00	UNSUITABLE	0.00	30.76	17.30
	EXCAVATION	0.00	14.22	31.75
	EMBANKMENT	1.66	44.01	16.51
ALL UNITS ARE SQ FT				

FULL-DEPTH HMA		PRESTAGE	STAGE 1	STAGE 2
216+00.00	UNSUITABLE	0.00	30.76	17.30
	EXCAVATION	0.00	19.30	42.63
	EMBANKMENT	1.66	34.81	16.73
ALL UNITS ARE SQ FT				

COMPOSITE PAVT		PRESTAGE	STAGE 1	STAGE 2
215+00.00	UNSUITABLE	0.00	31.86	18.54
	EXCAVATION	0.00	37.21	19.48
	EMBANKMENT	1.38	27.79	18.43
ALL UNITS ARE SQ FT				

FULL-DEPTH HMA		PRESTAGE	STAGE 1	STAGE 2
215+00.00	UNSUITABLE	0.00	31.86	18.54
	EXCAVATION	0.00	40.93	31.09
	EMBANKMENT	1.38	20.54	17.84
ALL UNITS ARE SQ FT				

FINAL SURVEY — NOTE BOOK — NO. — SURVEYED — PLOTTED — VOLUME — AREAS — AREAS CHECKED — BY — DATE

ORIGINAL SURVEY — NOTE BOOK — NO. — SURVEYED — PLOTTED — VOLUME — AREAS — AREAS CHECKED — BY — DATE

PATRICK ENGINEERING INC.
LISLE, ILLINOIS

USER NAME = Rdwy_Lisle
PLOT CONFIG= PDF(Gray_Large).plt
PLOT SCALE = 1:10
PLOT DATE = 7/28/2010 8:59:55 PM

DESIGNED - CPK | REVISED -
DRAWN - TCK | REVISED -
CHECKED - JAH | REVISED -
DATE - 8/2/2010 | REVISED -


MCHENRY COUNTY
DIVISION OF TRANSPORTATION

RAKOW ROAD
CROSS SECTIONS

SCALE: 1Hx2V | SHEET NO. | STA. 215+00.00 TO STA. 216+00.00

F.A. RTE.	SECTION	COUNTY	TOTAL SHEETS	SHEET NO.
0336	05-00308-00-WR	MCHENRY	606	505
		CONTRACT NO. 63398		
		ILLINOIS FED. AID PROJECT		

G:\MCDOT\20950.001\Drawings\RDWY\shts\Xsec\S_XS_01_Rakow.dgn

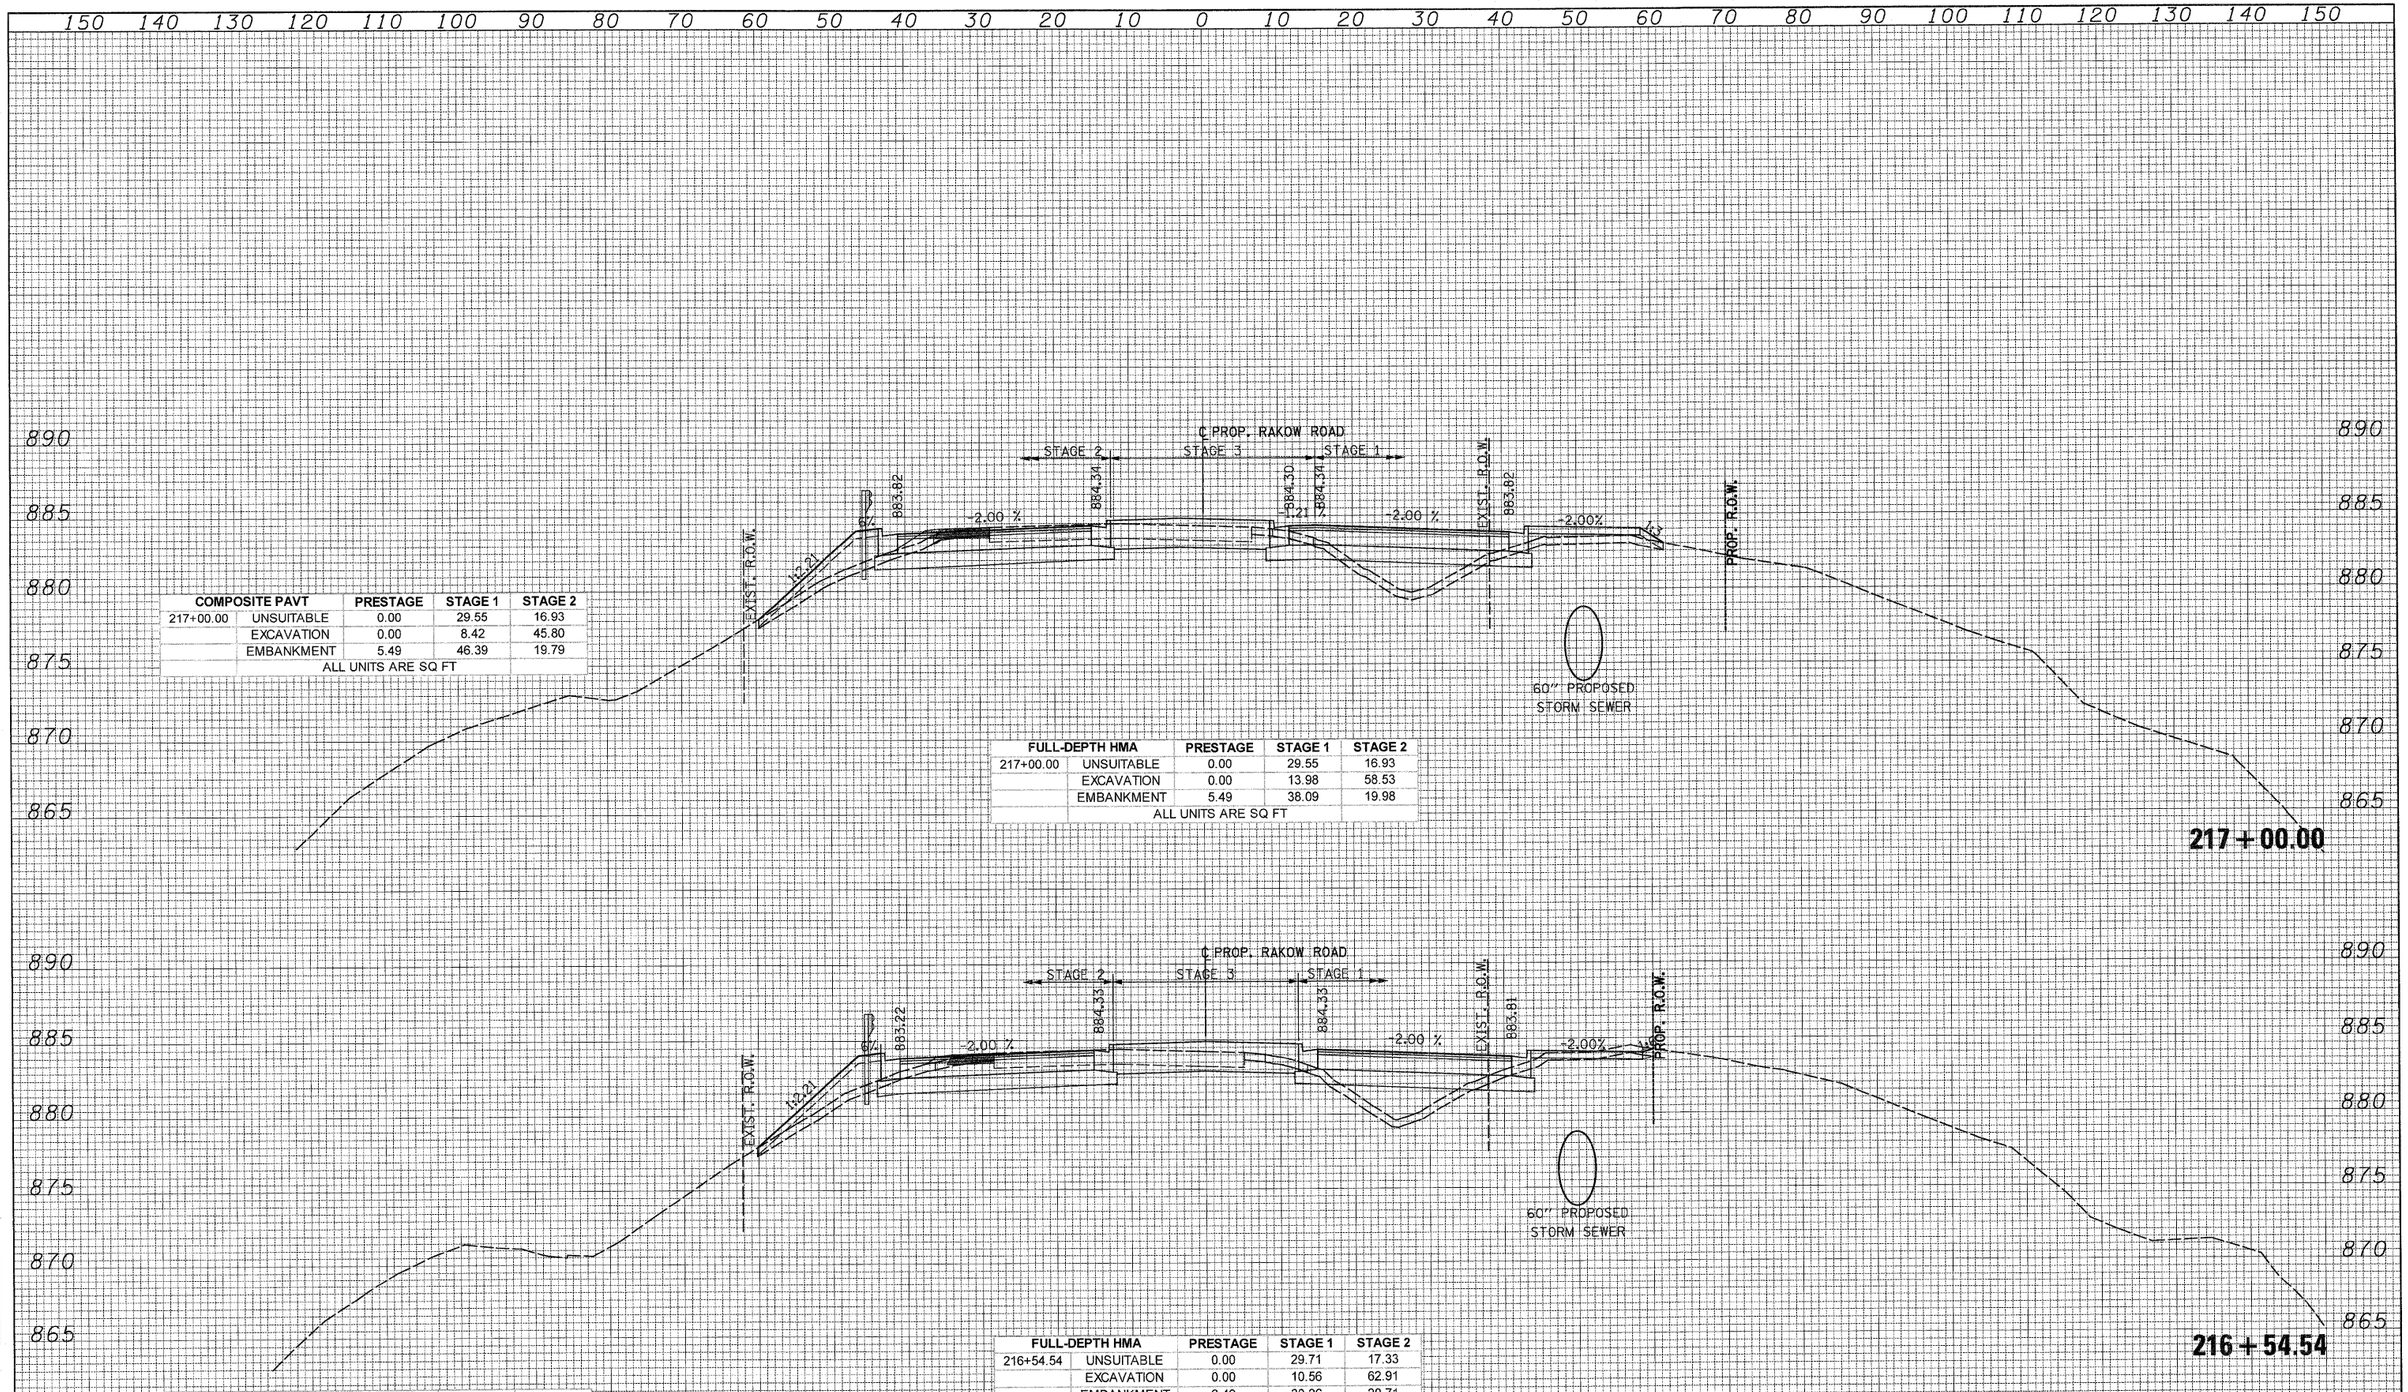

COMPOSITE PAVT		PRESTAGE	STAGE 1	STAGE 2
217+00.00	UNSUITABLE	0.00	29.55	16.93
	EXCAVATION	0.00	8.42	45.80
	EMBANKMENT	5.49	46.39	19.79
ALL UNITS ARE SQ FT				

FULL-DEPTH HMA		PRESTAGE	STAGE 1	STAGE 2
217+00.00	UNSUITABLE	0.00	29.55	16.93
	EXCAVATION	0.00	13.98	58.53
	EMBANKMENT	5.49	38.09	19.98
ALL UNITS ARE SQ FT				

COMPOSITE PAVT		PRESTAGE	STAGE 1	STAGE 2
216+54.54	UNSUITABLE	0.00	29.71	17.33
	EXCAVATION	0.00	6.55	50.06
	EMBANKMENT	2.49	38.50	20.57
ALL UNITS ARE SQ FT				

FULL-DEPTH HMA		PRESTAGE	STAGE 1	STAGE 2
216+54.54	UNSUITABLE	0.00	29.71	17.33
	EXCAVATION	0.00	10.56	62.91
	EMBANKMENT	2.49	30.26	20.71
ALL UNITS ARE SQ FT				

FINAL SURVEY — NOTE BOOK — NO. — SURVEYED — PLOTTED — TEMP AREAS — AREAS — BY — DATE — CHECKED

ORIGINAL SURVEY — NOTE BOOK — NO. — SURVEYED — PLOTTED — TEMP AREAS — AREAS — BY — DATE — CHECKED

PATRICK ENGINEERING INC.
LISLE, ILLINOIS

USER NAME = Rdwy_Lisle	DESIGNED - CPK	REVISED -	
PLOT CONFIG= PDF(Grey_Large).plt	DRAWN - TCK	REVISED -	
PLOT SCALE = 1:10	CHECKED - JAH	REVISED -	
PLOT DATE = 7/28/2010 9:02:00 PM	DATE - 8/2/2010	REVISED -	


MCHENRY COUNTY
DIVISION OF TRANSPORTATION

RAKOW ROAD
CROSS SECTIONS

SCALE: 1H:2V | SHEET NO. | STA. 216+54.54 TO STA. 217+00.00

F.A. RTE.	SECTION	COUNTY	TOTAL SHEETS	SHEET NO.
0336	05-00308-00-WR	MCHENRY	606	506
		CONTRACT NO. 63398		
	ILLINOIS FED. AID PROJECT			

G:\MCDOT\20950.00\Drawings\RDWY\shts\Xsec\S_XS_01_Rakow.dgn

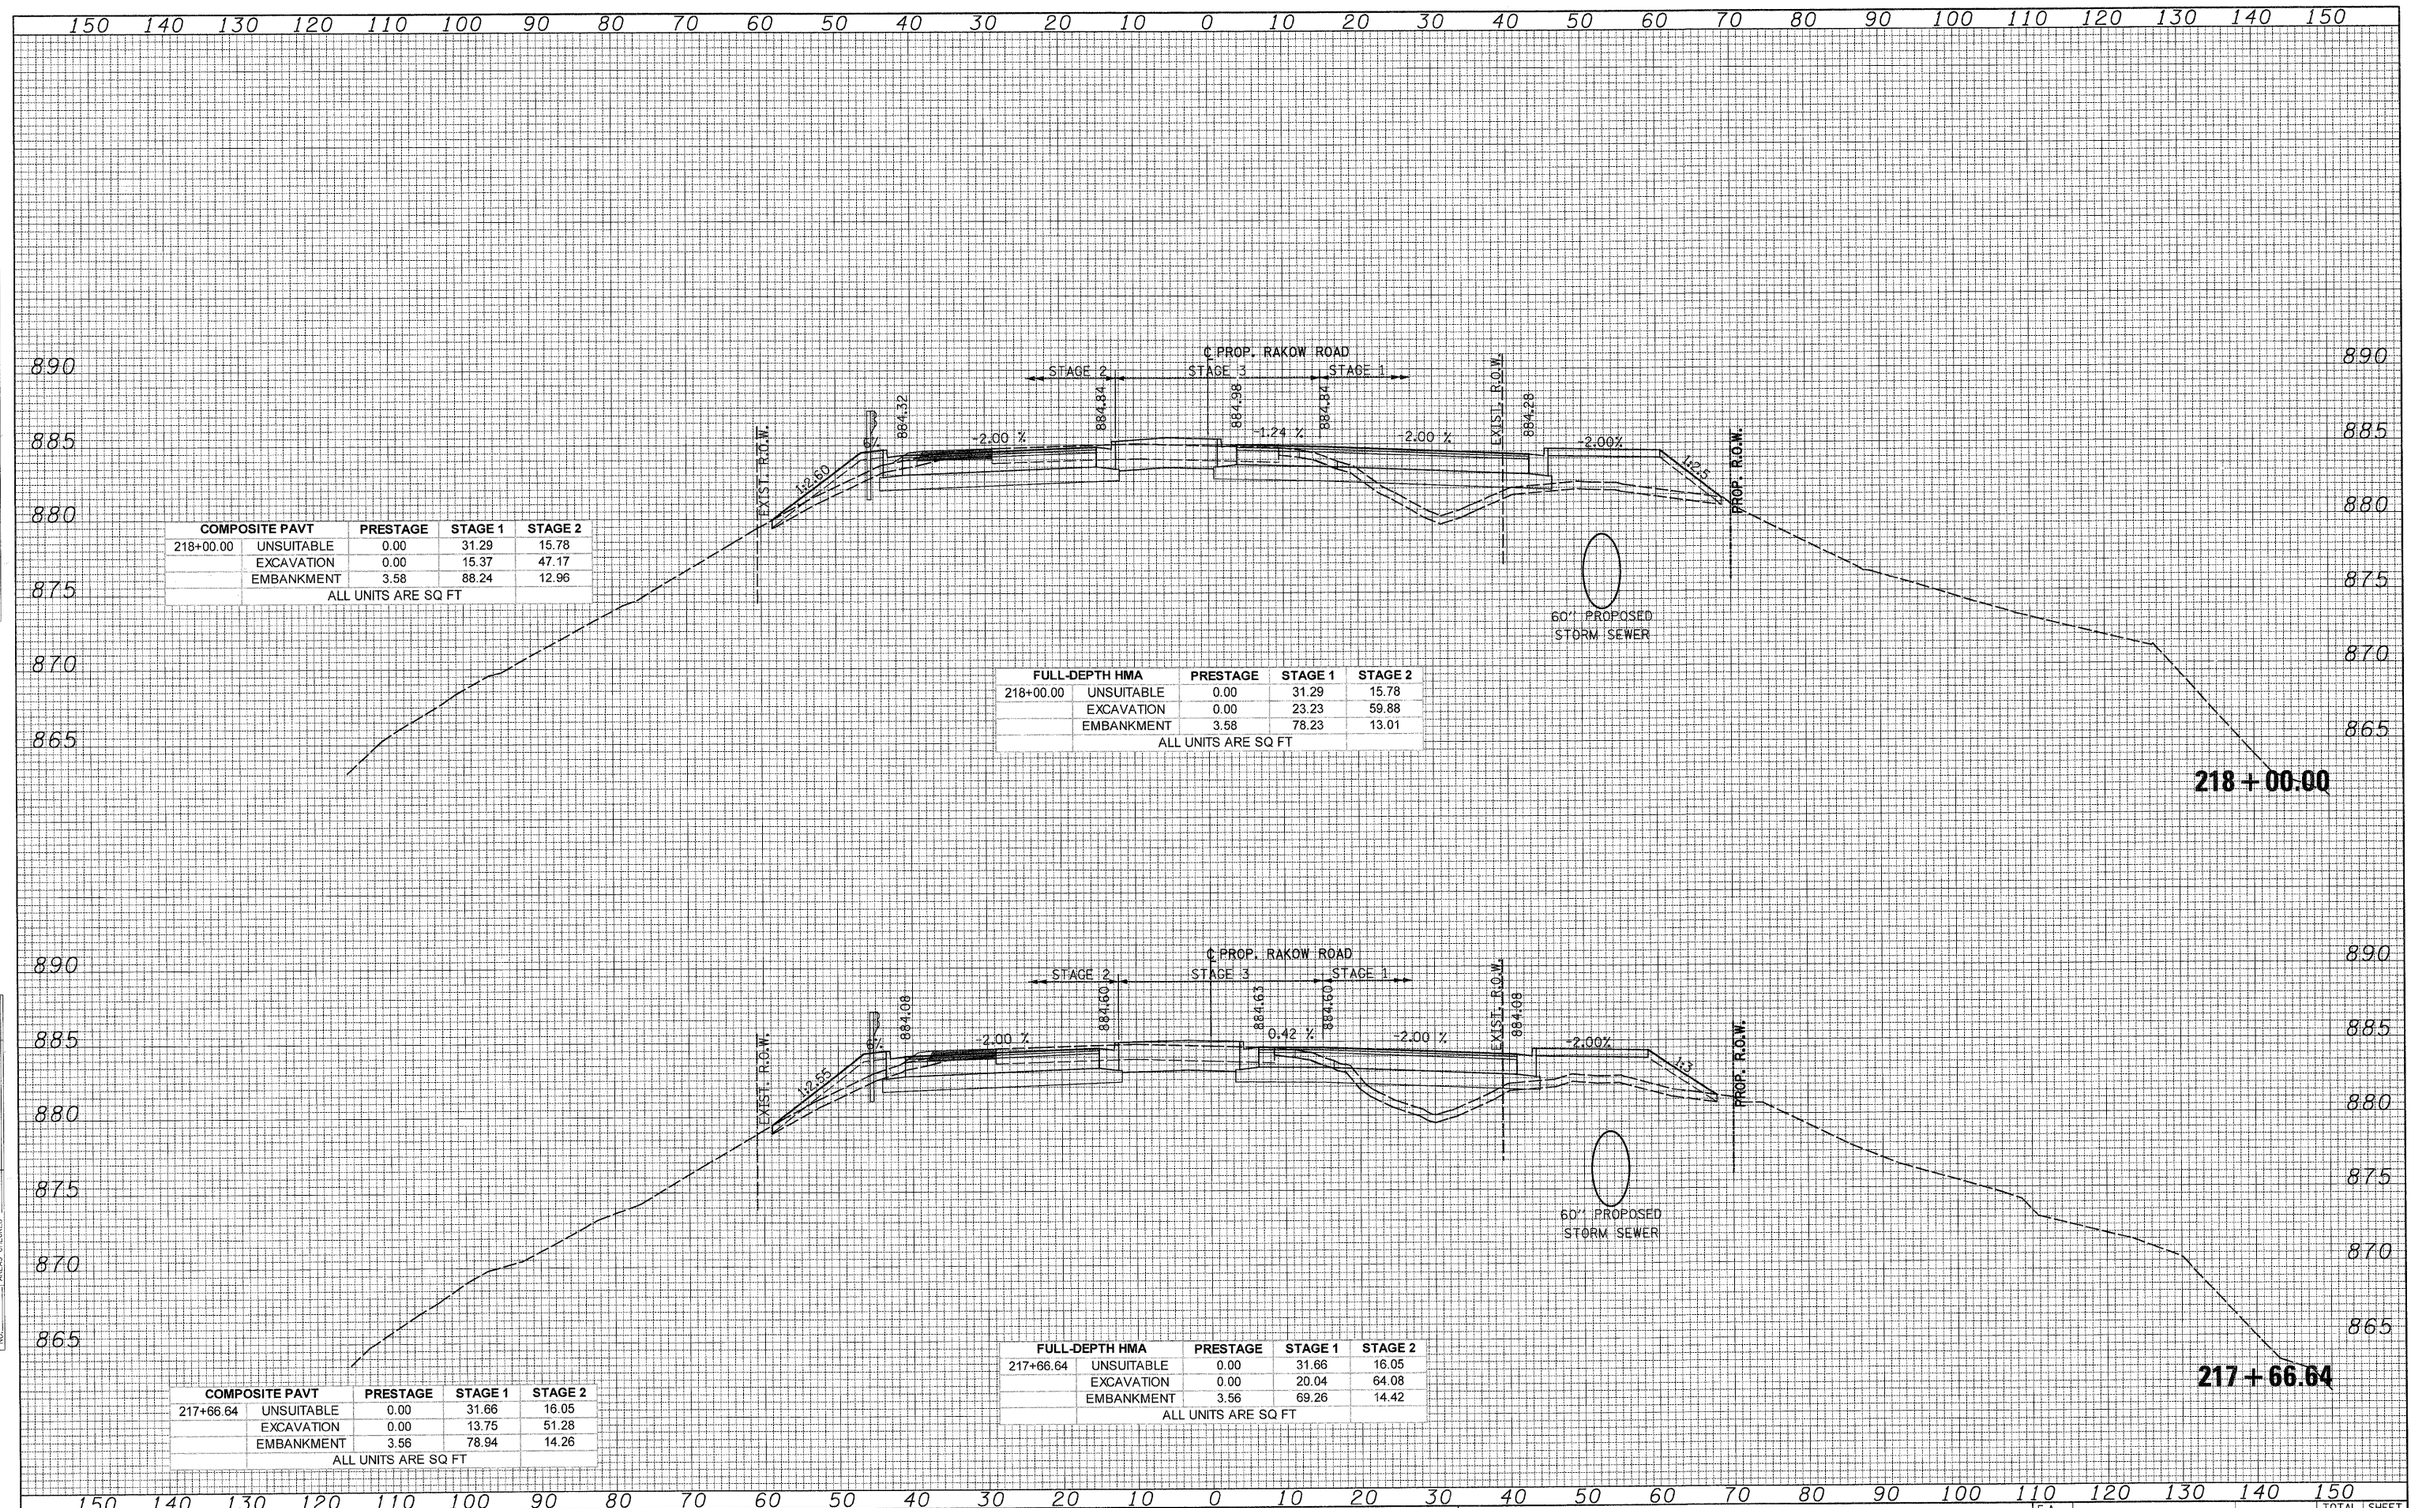

COMPOSITE PAVT		PRESTAGE	STAGE 1	STAGE 2
218+00.00	UNSUITABLE	0.00	31.29	15.78
	EXCAVATION	0.00	15.37	47.17
	EMBANKMENT	3.58	88.24	12.96
ALL UNITS ARE SQ FT				

FULL-DEPTH HMA		PRESTAGE	STAGE 1	STAGE 2
218+00.00	UNSUITABLE	0.00	31.29	15.78
	EXCAVATION	0.00	23.23	59.88
	EMBANKMENT	3.58	78.23	13.01
ALL UNITS ARE SQ FT				

COMPOSITE PAVT		PRESTAGE	STAGE 1	STAGE 2
217+66.64	UNSUITABLE	0.00	31.66	16.05
	EXCAVATION	0.00	13.75	51.28
	EMBANKMENT	3.56	78.94	14.26
ALL UNITS ARE SQ FT				

FULL-DEPTH HMA		PRESTAGE	STAGE 1	STAGE 2
217+66.64	UNSUITABLE	0.00	31.66	16.05
	EXCAVATION	0.00	20.04	64.08
	EMBANKMENT	3.56	69.26	14.42
ALL UNITS ARE SQ FT				

FINAL SURVEY — NOTE BOOK — NO. — SURVEYED — PLOTTED — TEM AREAS — AREAS CHECKED — BY — DATE

ORIGINAL SURVEY — NOTE BOOK — NO. — SURVEYED — PLOTTED — TEM AREAS — AREAS CHECKED — BY — DATE

PATRICK ENGINEERING INC.
LISLE, ILLINOIS

USER NAME = Rdwy_Lisle
PLOT CONFIG= PDF(Grey_Large).plt
PLOT SCALE = 1:1.0
PLOT DATE = 7/28/2010 9:02:04 PM

DESIGNED - CPK
DRAWN - TCK
CHECKED - JAH
DATE - 8/2/2010

REVISED -
REVISED -
REVISED -
REVISED -


MCHENRY COUNTY
DIVISION OF TRANSPORTATION

RAKOW ROAD
CROSS SECTIONS

SCALE: 1H:2V | SHEET NO. | STA. 217+66.64 TO STA. 218+00.00

F.A. RTE.	SECTION	COUNTY	TOTAL SHEETS	SHEET NO.
0336	05-00308-00-WR	MCHENRY	606	507
		CONTRACT NO. 63398		
		ILLINOIS FED. AID PROJECT		

G:\MCDOT\20950.001\Drawings\RDWY\shts\Xsec\S_XS_01_Rakow.dgn

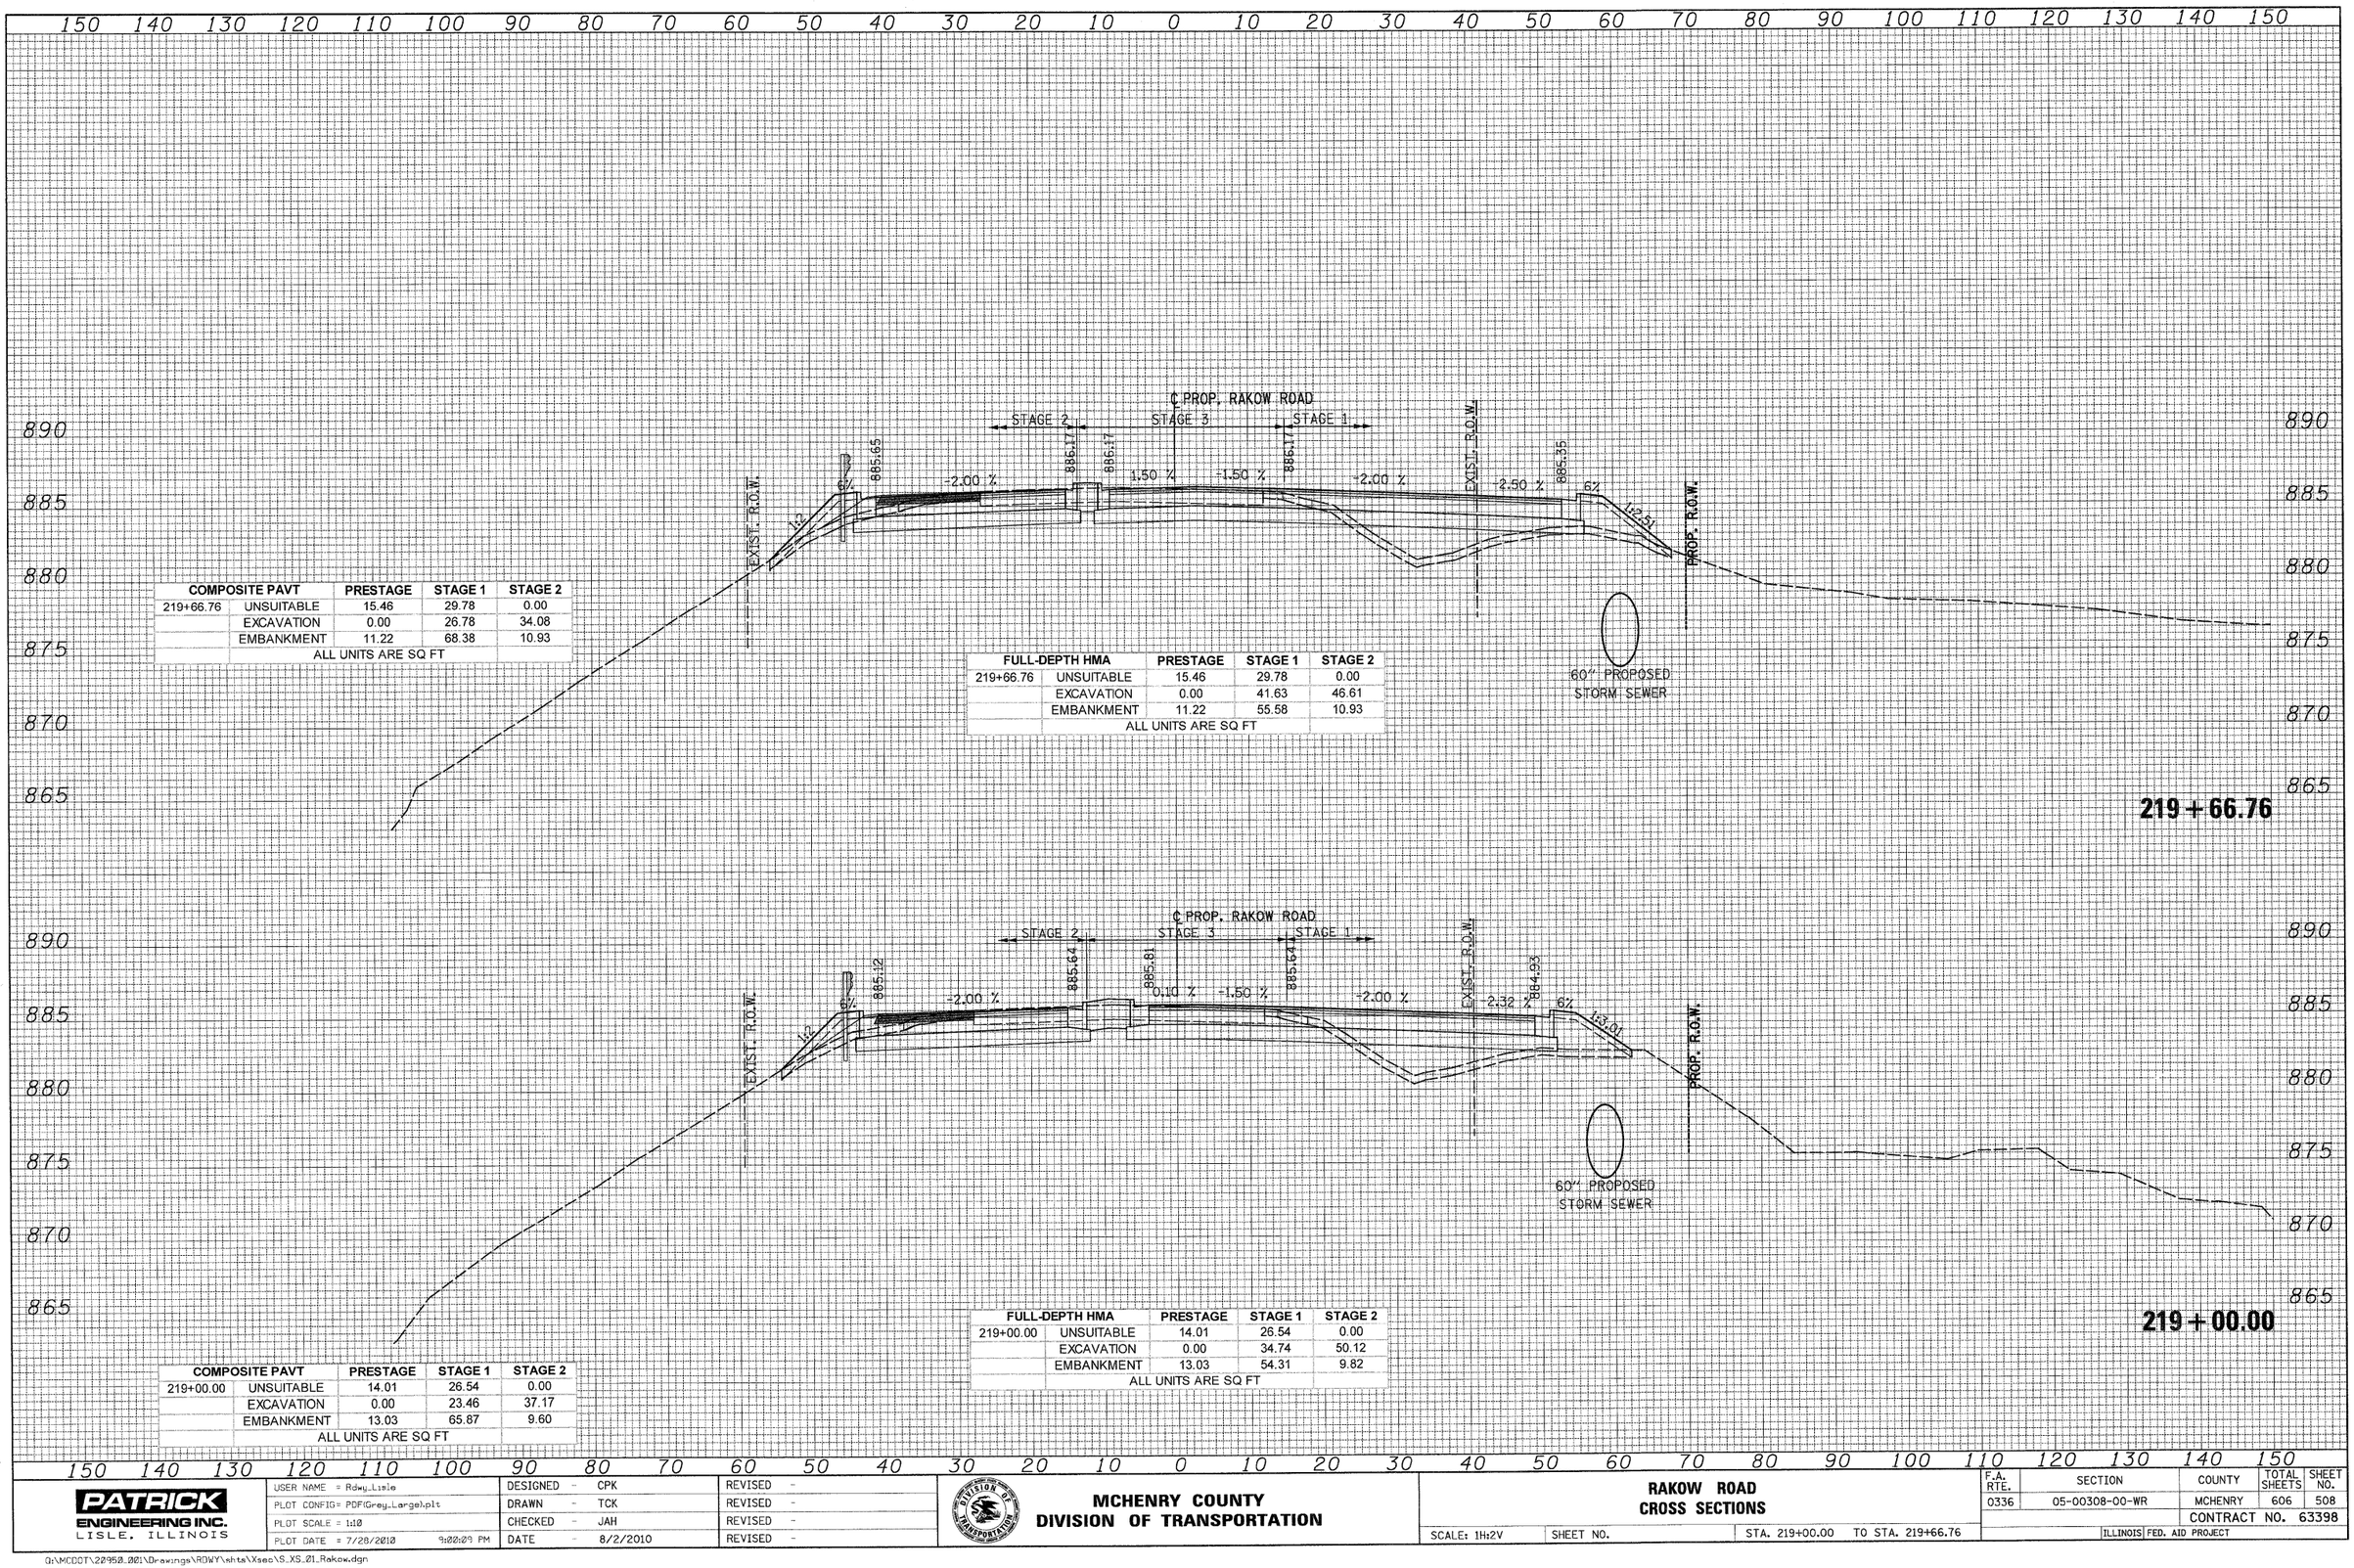

COMPOSITE PAVT		PRESTAGE	STAGE 1	STAGE 2
219+66.76	UNSUITABLE	15.46	29.78	0.00
	EXCAVATION	0.00	26.78	34.08
	EMBANKMENT	11.22	68.38	10.93
ALL UNITS ARE SQ FT				

FULL-DEPTH HMA		PRESTAGE	STAGE 1	STAGE 2
219+66.76	UNSUITABLE	15.46	29.78	0.00
	EXCAVATION	0.00	41.63	46.61
	EMBANKMENT	11.22	55.58	10.93
ALL UNITS ARE SQ FT				

219+66.76

COMPOSITE PAVT		PRESTAGE	STAGE 1	STAGE 2
219+00.00	UNSUITABLE	14.01	26.54	0.00
	EXCAVATION	0.00	23.46	37.17
	EMBANKMENT	13.03	65.87	9.60
ALL UNITS ARE SQ FT				

FULL-DEPTH HMA		PRESTAGE	STAGE 1	STAGE 2
219+00.00	UNSUITABLE	14.01	26.54	0.00
	EXCAVATION	0.00	34.74	50.12
	EMBANKMENT	13.03	54.31	9.82
ALL UNITS ARE SQ FT				

219+00.00

FINAL SURVEY — NOTE BOOK — NO. — SURVEYED — PLOTTED — TIE MI — AREAS — AREAS CHECKED — BY — DATE

ORIGINAL SURVEY — NOTE BOOK — NO. — SURVEYED — PLOTTED — TIE MI — AREAS — AREAS CHECKED — BY — DATE

PATRICK ENGINEERING INC.
LISLE, ILLINOIS

USER NAME = Rdwy_Lisle	DESIGNED - CPK	REVISED -	
PLOT CONFIG= PDF(Grey_Large).plt	DRAWN - TCK	REVISED -	
PLOT SCALE = 1:10	CHECKED - JAH	REVISED -	
PLOT DATE = 7/28/2010 9:20:29 PM	DATE - 8/2/2010	REVISED -	

MCHENRY COUNTY
DIVISION OF TRANSPORTATION

RAKOW ROAD
CROSS SECTIONS


SCALE: 1Hx2V | SHEET NO. | STA. 219+00.00 TO STA. 219+66.76

F.A. RTE.	SECTION	COUNTY	TOTAL SHEETS	SHEET NO.
0336	05-00308-00-WR	MCHENRY	606	508
		CONTRACT NO. 63398		
	ILLINOIS FED. AID PROJECT			

G:\MCDOT\22952.002\Drawings\ROWY\shts\Xsec\S_XS_01_Rakow.dgn

150 140 130 120 110 100 90 80 70 60 50 40 30 20 10 0 10 20 30 40 50 60 70 80 90 100 110 120 130 140 150

890
885
880
875
870
865

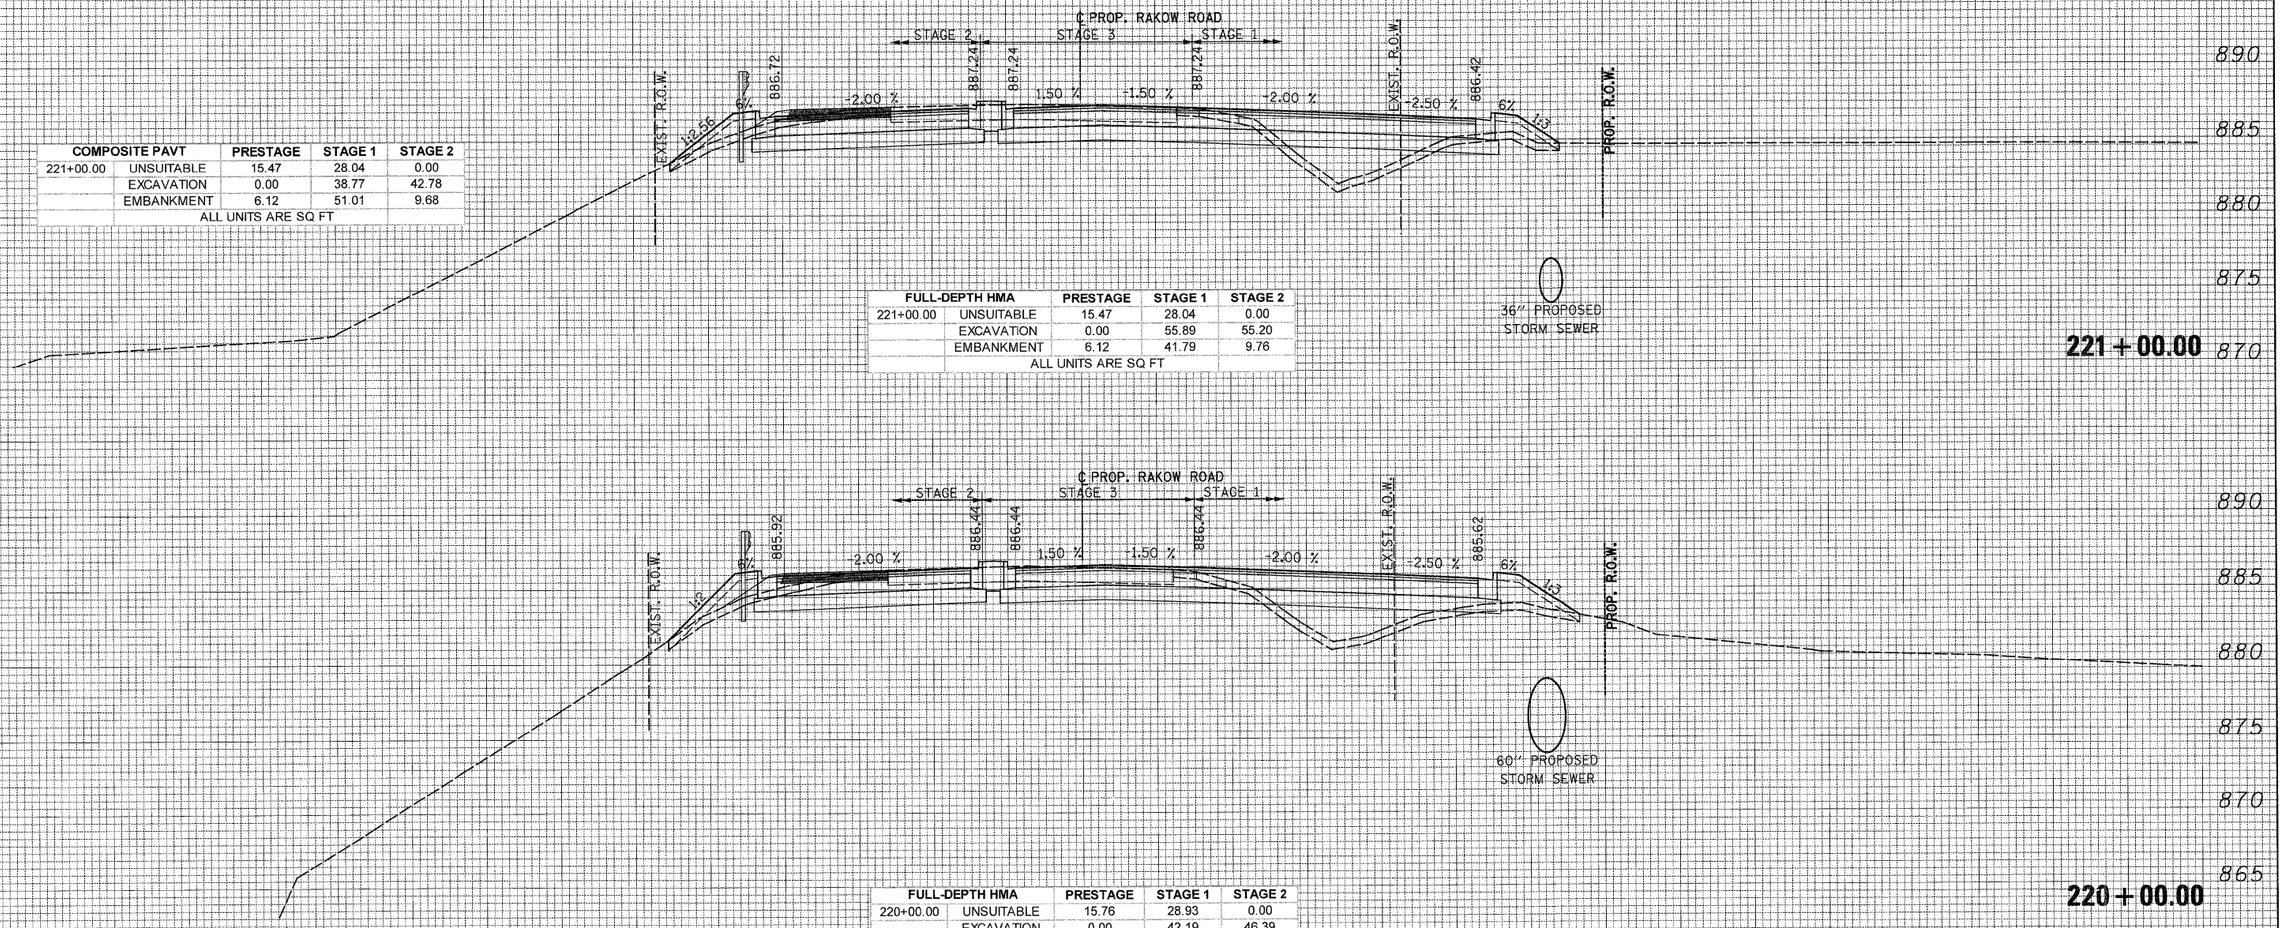

COMPOSITE PAVT		PRESTAGE	STAGE 1	STAGE 2
221+00.00	UNSUITABLE	15.47	28.04	0.00
	EXCAVATION	0.00	38.77	42.78
	EMBANKMENT	6.12	51.01	9.68
ALL UNITS ARE SQ FT				

FULL-DEPTH HMA		PRESTAGE	STAGE 1	STAGE 2
221+00.00	UNSUITABLE	15.47	28.04	0.00
	EXCAVATION	0.00	55.89	55.20
	EMBANKMENT	6.12	41.79	9.76
ALL UNITS ARE SQ FT				

221+00.00

COMPOSITE PAVT		PRESTAGE	STAGE 1	STAGE 2
220+00.00	UNSUITABLE	15.76	28.93	0.00
	EXCAVATION	0.00	28.52	33.85
	EMBANKMENT	11.78	65.96	10.94
ALL UNITS ARE SQ FT				

FULL-DEPTH HMA		PRESTAGE	STAGE 1	STAGE 2
220+00.00	UNSUITABLE	15.76	28.93	0.00
	EXCAVATION	0.00	42.19	46.39
	EMBANKMENT	11.78	53.77	11.14
ALL UNITS ARE SQ FT				

220+00.00

150 140 130 120 110 100 90 80 70 60 50 40 30 20 10 0 10 20 30 40 50 60 70 80 90 100 110 120 130 140 150

FINAL SURVEY — NOTE BOOK — NO. — SURVEYED — PLOTTED — TEM AREAS — AREAS CHECKED — BY — DATE

ORIGINAL SURVEY — NOTE BOOK — NO. — SURVEYED — PLOTTED — TEM AREAS — AREAS CHECKED — BY — DATE

PATRICK ENGINEERING INC.
LISLE, ILLINOIS

USER NAME = Rdwy_Lisle	DESIGNED - CPK	REVISED -	
PLOT CONFIG= PDF(Grey_Large).plt	DRAWN - TCK	REVISED -	
PLOT SCALE = 1:10	CHECKED - JAH	REVISED -	
PLOT DATE = 7/28/2010 9:00:13 PM	DATE - 8/2/2010	REVISED -	

MCHENRY COUNTY
DIVISION OF TRANSPORTATION


RAKOW ROAD
CROSS SECTIONS

SCALE: 1H:2V | SHEET NO. | STA. 220+00.00 TO STA. 221+00.00

F.A. RTE.	SECTION	COUNTY	TOTAL SHEETS	SHEET NO.
0336	05-00308-00-WR	MCHENRY	606	509
		CONTRACT NO. 63398		
	ILLINOIS FED. AID PROJECT			

G:\MCDOT\20950.001\Drawings\RDWY\shts\Xsec\S_XS_01_Rakow.dgn


150 140 130 120 110 100 90 80 70 60 50 40 30 20 10 0 10 20 30 40 50 60 70 80 90 100 110 120 130 140 150

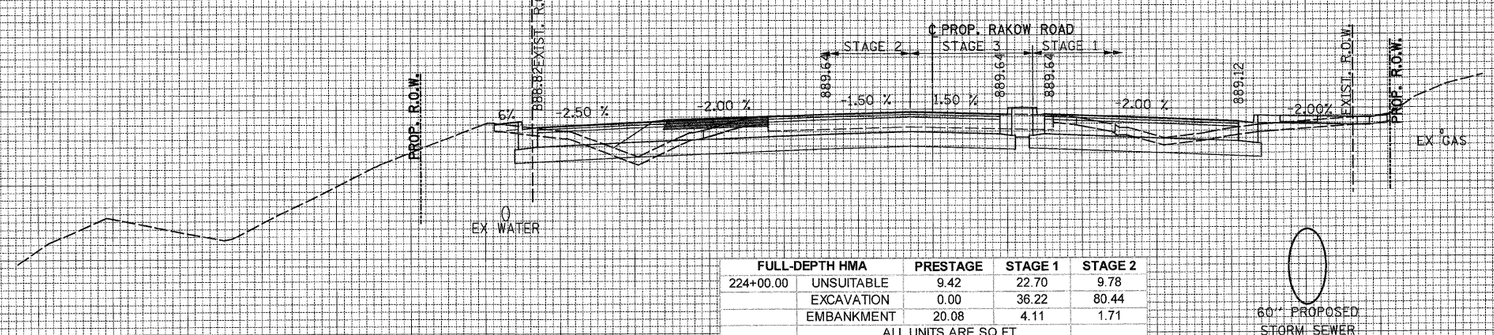

FULL-DEPTH HMA		PRESTAGE	STAGE 1	STAGE 2
224+00.00	UNSUITABLE	9.42	22.70	9.78
	EXCAVATION	0.00	36.22	80.44
	EMBANKMENT	20.08	4.11	1.71
ALL UNITS ARE SQ FT				

COMPOSITE PAVT		PRESTAGE	STAGE 1	STAGE 2
224+00.00	UNSUITABLE	9.42	22.70	9.78
	EXCAVATION	0.00	24.28	56.56
	EMBANKMENT	20.08	4.11	4.39
ALL UNITS ARE SQ FT				


224+00.00

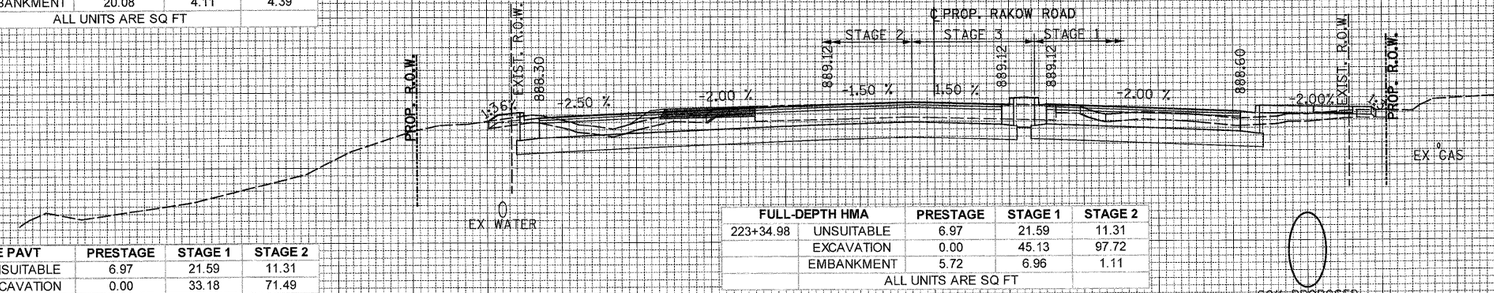

FULL-DEPTH HMA		PRESTAGE	STAGE 1	STAGE 2
223+34.98	UNSUITABLE	6.97	21.59	11.31
	EXCAVATION	0.00	45.13	97.72
	EMBANKMENT	5.72	6.96	1.11
ALL UNITS ARE SQ FT				

COMPOSITE PAVT		PRESTAGE	STAGE 1	STAGE 2
223+34.98	UNSUITABLE	6.97	21.59	11.31
	EXCAVATION	0.00	33.18	71.49
	EMBANKMENT	5.72	6.96	1.11
ALL UNITS ARE SQ FT				

223+34.98

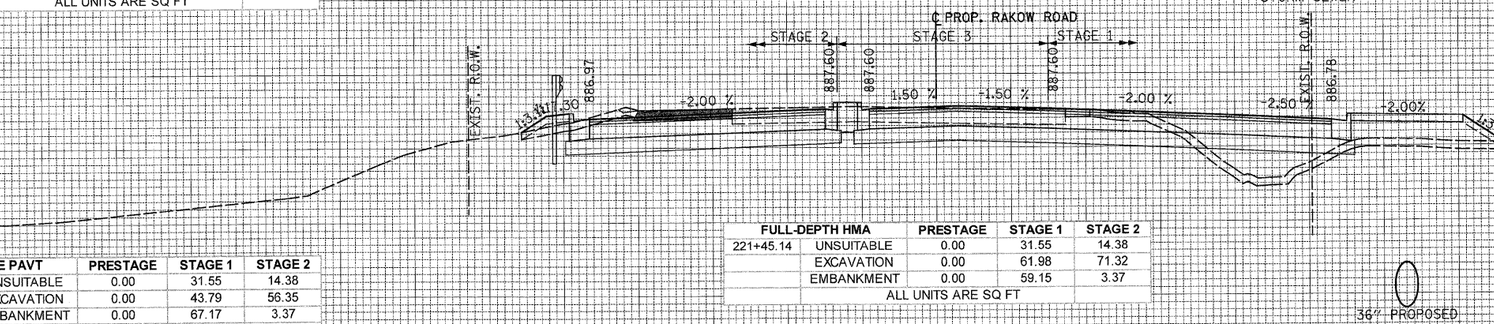

FULL-DEPTH HMA		PRESTAGE	STAGE 1	STAGE 2
221+45.14	UNSUITABLE	0.00	31.55	14.38
	EXCAVATION	0.00	61.98	71.32
	EMBANKMENT	0.00	59.15	3.37
ALL UNITS ARE SQ FT				

COMPOSITE PAVT		PRESTAGE	STAGE 1	STAGE 2
221+45.14	UNSUITABLE	0.00	31.55	14.38
	EXCAVATION	0.00	43.79	56.35
	EMBANKMENT	0.00	67.17	3.37
ALL UNITS ARE SQ FT				

221+45.14

150 140 130 120 110 100 90 80 70 60 50 40 30 20 10 0 10 20 30 40 50 60 70 80 90 100 110 120 130 140 150

FINAL SURVEY — NOTE BOOK — NO. — SURVEYED — PLOTTED — TOTAL AREAS — AREAS CHECKED — BY — DATE

ORIGINAL SURVEY — NOTE BOOK — NO. — SURVEYED — PLOTTED — TOTAL AREAS — AREAS CHECKED — BY — DATE

PATRICK ENGINEERING INC.
LISLE, ILLINOIS

USER NAME = Rdwy Lisle	DESIGNED - CPK	REVISED -	
PLOT CONFIG= PDF(Grey_Large).plt	DRAWN - TCK	REVISED -	
PLOT SCALE = 1:10	CHECKED - JAH	REVISED -	
PLOT DATE = 7/28/2010 9:00:18 PM	DATE - 8/2/2010	REVISED -	


MCHENRY COUNTY
DIVISION OF TRANSPORTATION

RAKOW ROAD
CROSS SECTIONS

SCALE: 1H:2V | SHEET NO. | STA. 221+45.14 TO STA. 224+00.00

F.A. RTE.	SECTION	COUNTY	TOTAL SHEETS	SHEET NO.
0336	05-00308-00-WR	MCHENRY	606	510
		CONTRACT NO. 63398		
	ILLINOIS FED. AID PROJECT			

G:\MCDOT\20950.001\Drawings\RDWY\shts\Xsec\S_XS_01_Rakow.dgn

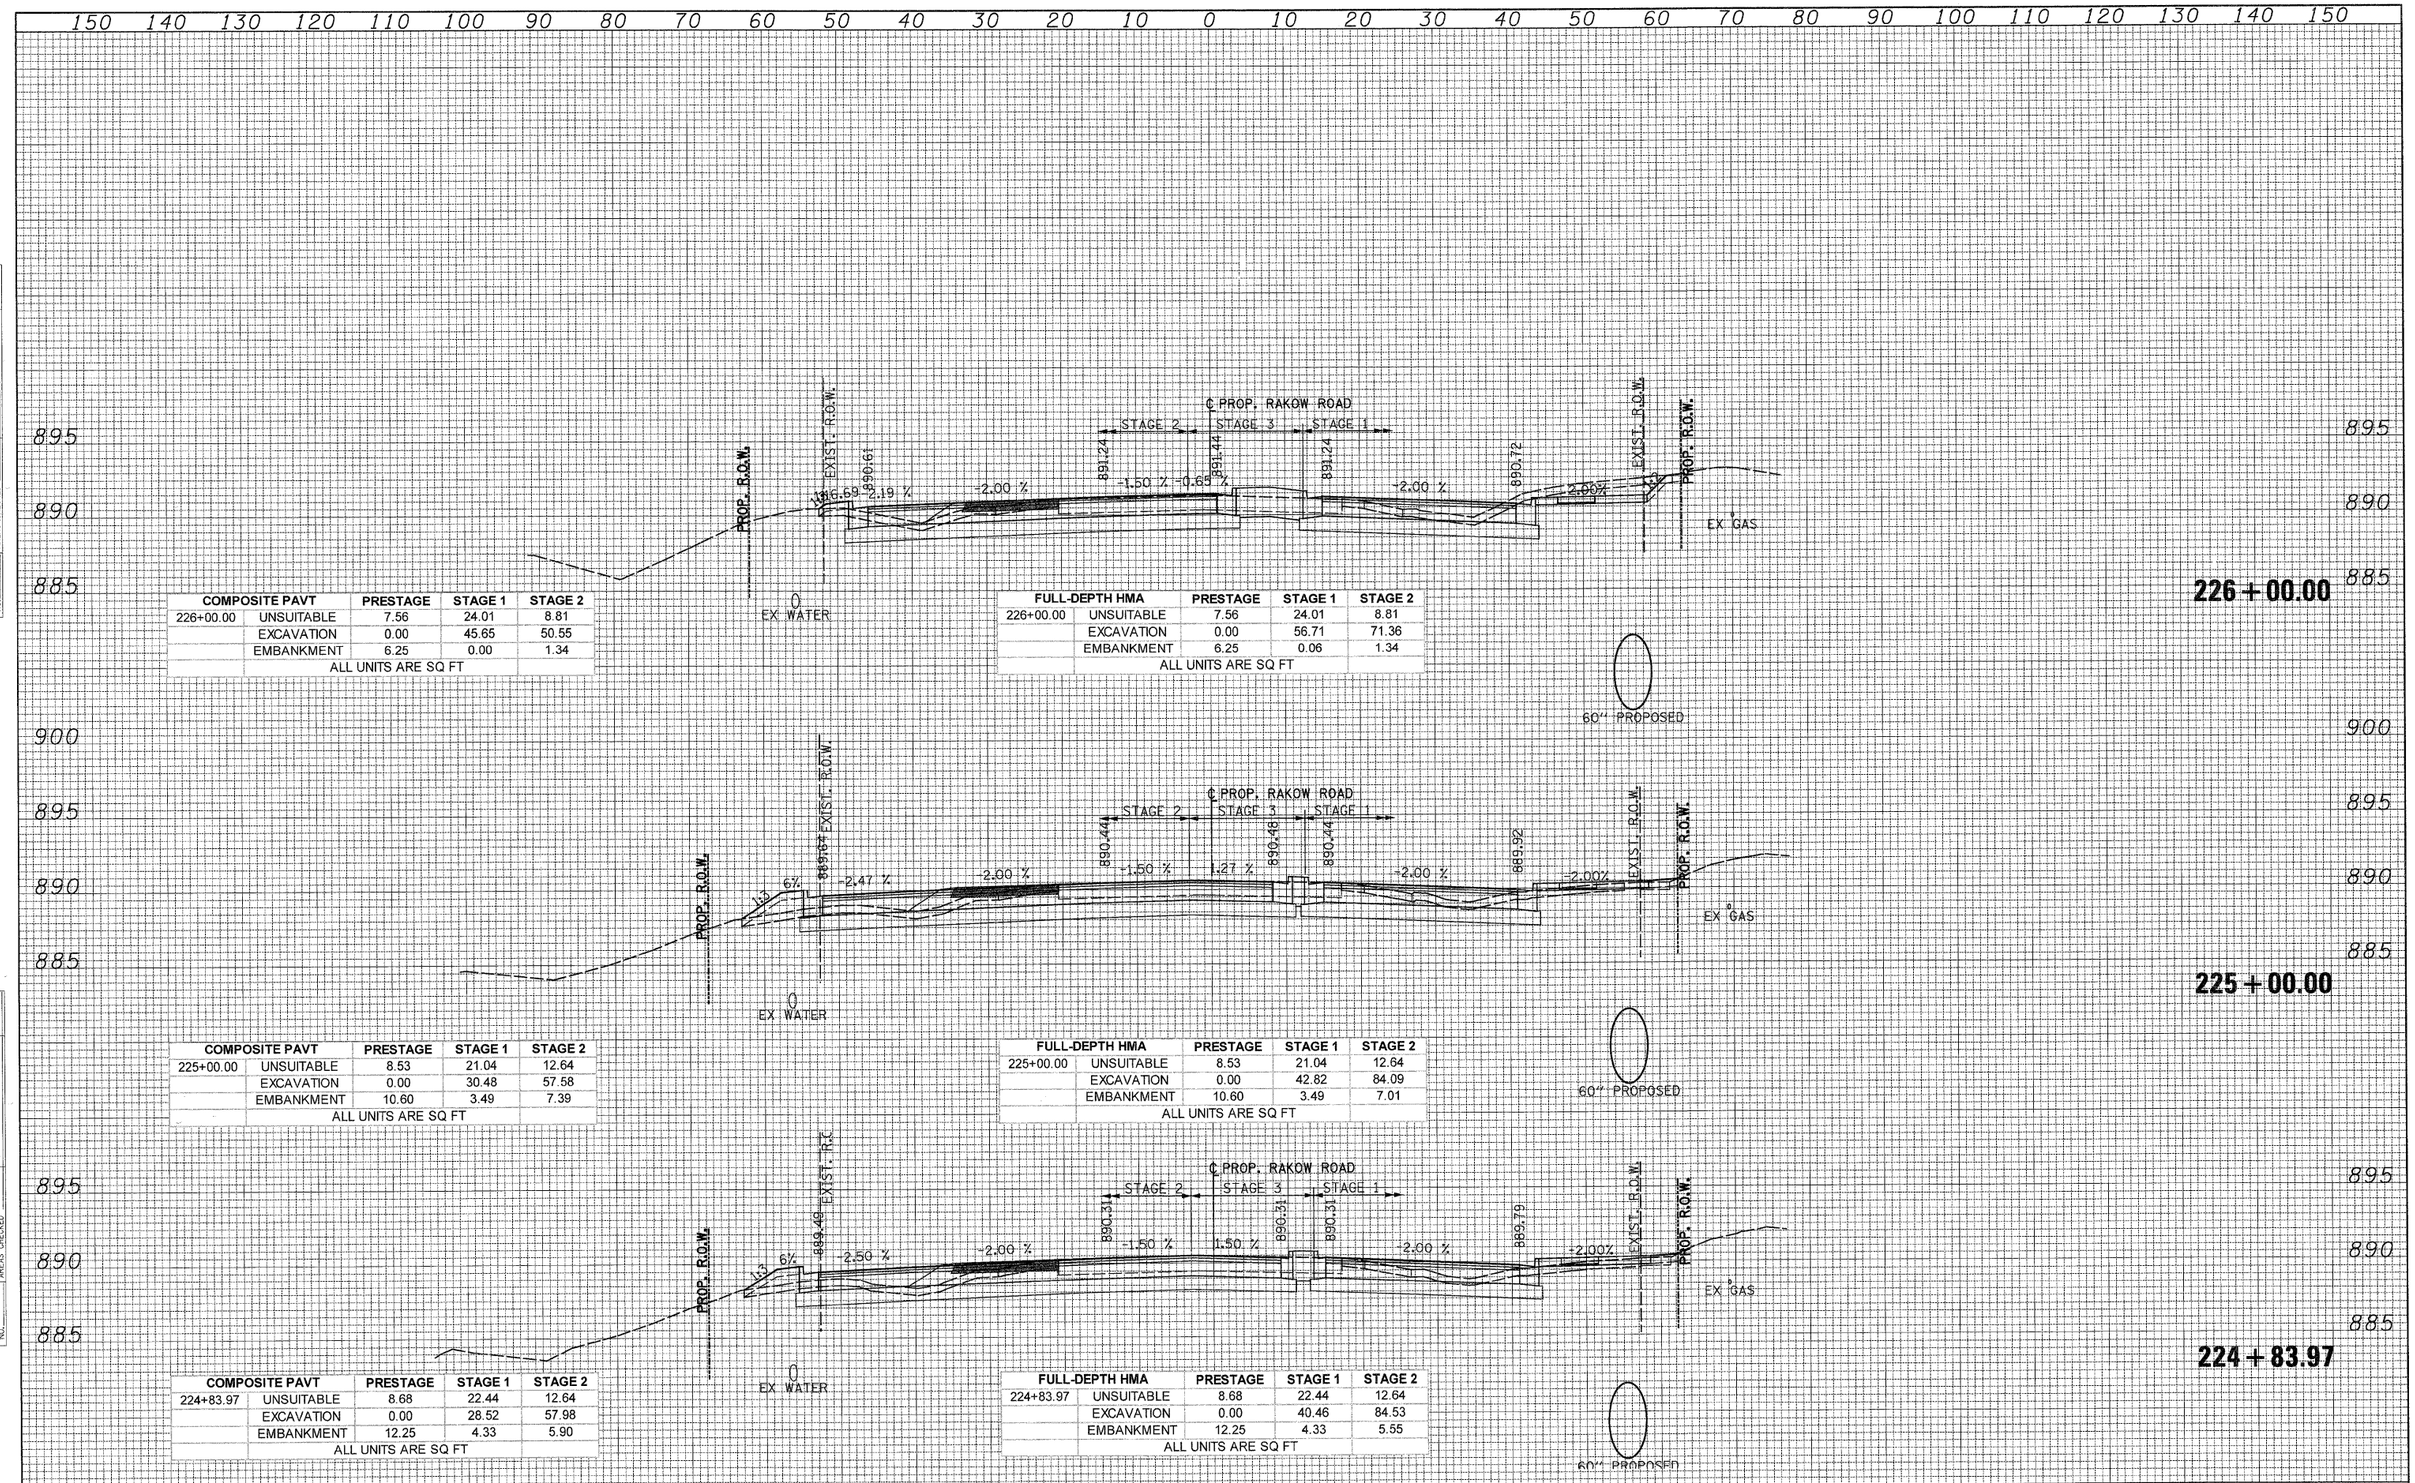

COMPOSITE PAVT		PRESTAGE	STAGE 1	STAGE 2
226+00.00	UNSUITABLE	7.56	24.01	8.81
	EXCAVATION	0.00	45.65	50.55
	EMBANKMENT	6.25	0.00	1.34
ALL UNITS ARE SQ FT				

FULL-DEPTH HMA		PRESTAGE	STAGE 1	STAGE 2
226+00.00	UNSUITABLE	7.56	24.01	8.81
	EXCAVATION	0.00	56.71	71.36
	EMBANKMENT	6.25	0.06	1.34
ALL UNITS ARE SQ FT				

COMPOSITE PAVT		PRESTAGE	STAGE 1	STAGE 2
225+00.00	UNSUITABLE	8.53	21.04	12.64
	EXCAVATION	0.00	30.48	57.58
	EMBANKMENT	10.60	3.49	7.39
ALL UNITS ARE SQ FT				

FULL-DEPTH HMA		PRESTAGE	STAGE 1	STAGE 2
225+00.00	UNSUITABLE	8.53	21.04	12.64
	EXCAVATION	0.00	42.82	84.09
	EMBANKMENT	10.60	3.49	7.01
ALL UNITS ARE SQ FT				

COMPOSITE PAVT		PRESTAGE	STAGE 1	STAGE 2
224+83.97	UNSUITABLE	8.68	22.44	12.64
	EXCAVATION	0.00	28.52	57.98
	EMBANKMENT	12.25	4.33	5.90
ALL UNITS ARE SQ FT				

FULL-DEPTH HMA		PRESTAGE	STAGE 1	STAGE 2
224+83.97	UNSUITABLE	8.68	22.44	12.64
	EXCAVATION	0.00	40.46	84.53
	EMBANKMENT	12.25	4.33	5.55
ALL UNITS ARE SQ FT				

FINAL SURVEY — NOTE BOOK — NO. — SURVEYED — PLOTTED — TEM AREAS — AREAS CHECKED — BY — DATE

ORIGINAL SURVEY — NOTE BOOK — NO. — SURVEYED — PLOTTED — TEM AREAS — AREAS CHECKED — BY — DATE

PATRICK ENGINEERING INC.
LISLE, ILLINOIS

USER NAME = Rdwy_Lisle		DESIGNED - CPK		REVISED -	
PLOT CONFIG= PDF(Gray_Large).plt		DRAWN - TCK		REVISED -	
PLOT SCALE = 1:10		CHECKED - JAH		REVISED -	
PLOT DATE = 7/28/2010	9:00:24 PM	DATE - 8/2/2010		REVISED -	

DIVISION OF TRANSPORTATION


MCHENRY COUNTY
DIVISION OF TRANSPORTATION

RAKOW ROAD
CROSS SECTIONS

SCALE: 1H:2V | SHEET NO. | STA. 224+83.97 TO STA. 226+00.00

F.A. RTE.	SECTION	COUNTY	TOTAL SHEETS	SHEET NO.
0336	05-00308-00-WR	MCHENRY	606	511
		CONTRACT NO. 63398		
		ILLINOIS FED. AID PROJECT		

G:\MCDOT\20950.001\D-awings\RDWY\shts\Xsec\S_XS_01_Rakow.dgn

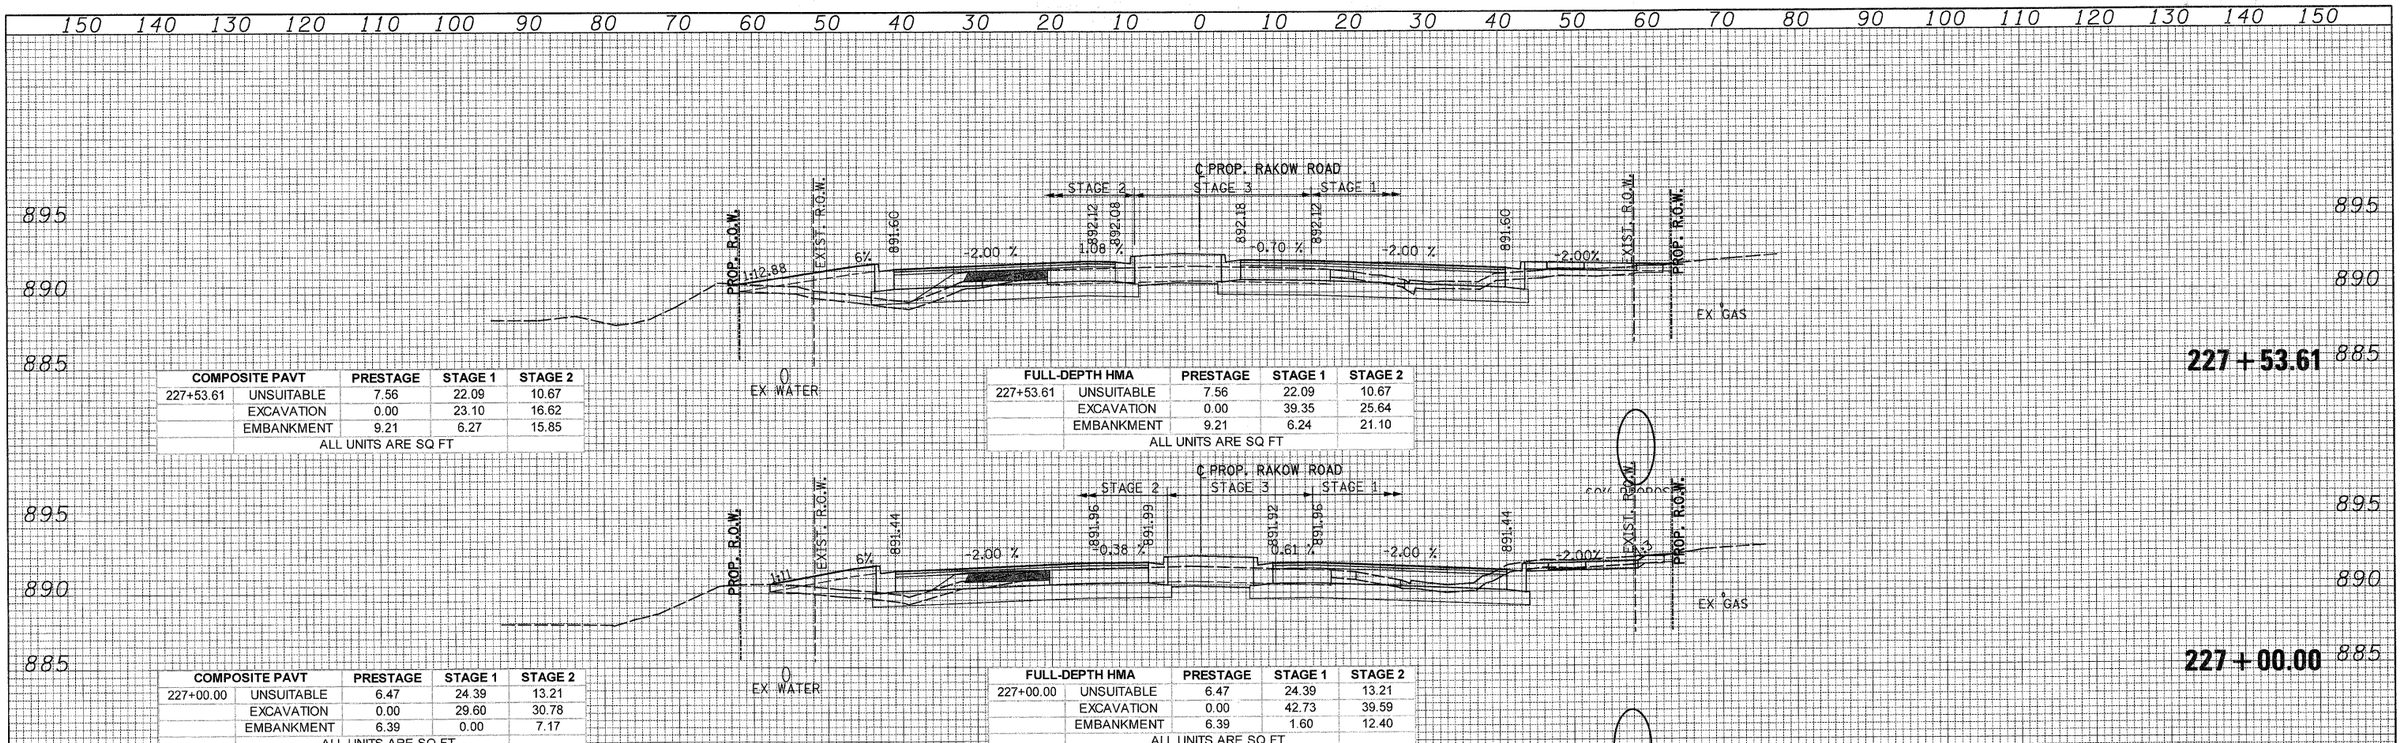

COMPOSITE PAVT		PRESTAGE	STAGE 1	STAGE 2
227+53.61	UNSUITABLE	7.56	22.09	10.67
	EXCAVATION	0.00	23.10	16.62
	EMBANKMENT	9.21	6.27	15.85
ALL UNITS ARE SQ FT				

FULL-DEPTH HMA		PRESTAGE	STAGE 1	STAGE 2
227+53.61	UNSUITABLE	7.56	22.09	10.67
	EXCAVATION	0.00	39.35	25.64
	EMBANKMENT	9.21	6.24	21.10
ALL UNITS ARE SQ FT				

COMPOSITE PAVT		PRESTAGE	STAGE 1	STAGE 2
227+00.00	UNSUITABLE	6.47	24.39	13.21
	EXCAVATION	0.00	29.60	30.78
	EMBANKMENT	6.39	0.00	7.17
ALL UNITS ARE SQ FT				

FULL-DEPTH HMA		PRESTAGE	STAGE 1	STAGE 2
227+00.00	UNSUITABLE	6.47	24.39	13.21
	EXCAVATION	0.00	42.73	39.59
	EMBANKMENT	6.39	1.60	12.40
ALL UNITS ARE SQ FT				

COMPOSITE PAVT		PRESTAGE	STAGE 1	STAGE 2
226+83.71	UNSUITABLE	6.44	24.34	13.87
	EXCAVATION	0.00	30.83	35.28
	EMBANKMENT	5.96	0.00	5.97
ALL UNITS ARE SQ FT				

FULL-DEPTH HMA		PRESTAGE	STAGE 1	STAGE 2
226+83.71	UNSUITABLE	6.44	24.34	13.87
	EXCAVATION	0.00	43.48	42.92
	EMBANKMENT	5.96	1.20	11.19
ALL UNITS ARE SQ FT				

COMPOSITE PAVT		PRESTAGE	STAGE 1	STAGE 2
226+30.00	UNSUITABLE	6.90	24.35	14.48
	EXCAVATION	0.00	38.48	52.76
	EMBANKMENT	5.27	0.00	2.35
ALL UNITS ARE SQ FT				

FULL-DEPTH HMA		PRESTAGE	STAGE 1	STAGE 2
226+30.00	UNSUITABLE	6.90	24.35	14.48
	EXCAVATION	0.00	49.52	60.41
	EMBANKMENT	5.27	0.31	2.35
ALL UNITS ARE SQ FT				

FINAL SURVEY — NOTE BOOK — NO. — SURVEYED — PLOTTED — TEMP — AREAS — AREAS CHECKED — BY — DATE

ORIGINAL SURVEY — NOTE BOOK — NO. — SURVEYED — PLOTTED — TEMP — AREAS — AREAS CHECKED — BY — DATE

PATRICK ENGINEERING INC.
LISLE, ILLINOIS

USER NAME = Rdwy.Lisle		DESIGNED - CPK		REVISED -	
PLOT CONFIG= PDF(Grey_Large).plt		DRAWN - TCK		REVISED -	
PLOT SCALE = 1:10		CHECKED - JAH		REVISED -	
PLOT DATE = 7/28/2010	9:00:29 PM	DATE - 8/2/2010		REVISED -	

MCHENRY COUNTY
DIVISION OF TRANSPORTATION


RAKOW ROAD
CROSS SECTIONS

SCALE: 1H:2V | SHEET NO. | STA. 226+30.00 TO STA. 227+53.61

F.A. RTE.	SECTION	COUNTY	TOTAL SHEETS	SHEET NO.
0336	05-00308-00-WR	MCHENRY	606	512
		CONTRACT NO. 63398		
		ILLINOIS FED. AID PROJECT		

G:\MCDOT\20950.00\Drawings\RDWY\shts\Xsec\S_XS_01_Rakow.dgn


150 140 130 120 110 100 90 80 70 60 50 40 30 20 10 0 10 20 30 40 50 60 70 80 90 100 110 120 130 140 150

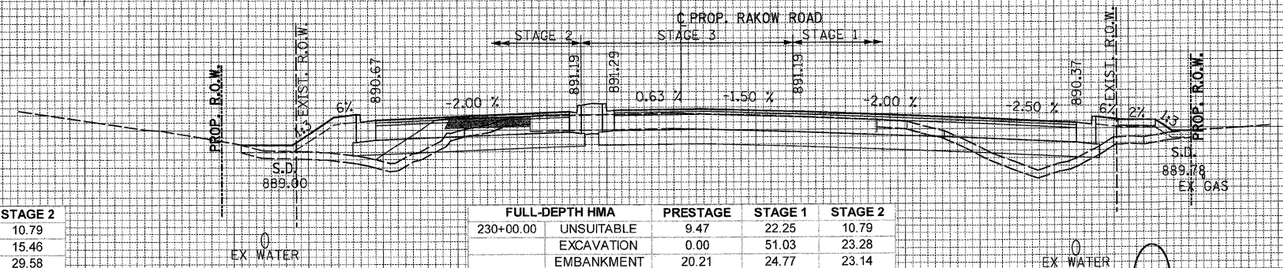

230 + 00.00

COMPOSITE PAVT		PRESTAGE	STAGE 1	STAGE 2
230+00.00	UNSUITABLE	9.47	22.25	10.79
	EXCAVATION	0.00	31.65	15.46
	EMBANKMENT	20.21	26.62	29.58
ALL UNITS ARE SQ FT				


FULL-DEPTH HMA		PRESTAGE	STAGE 1	STAGE 2
230+00.00	UNSUITABLE	9.47	22.25	10.79
	EXCAVATION	0.00	51.03	23.28
	EMBANKMENT	20.21	24.77	23.14
ALL UNITS ARE SQ FT				

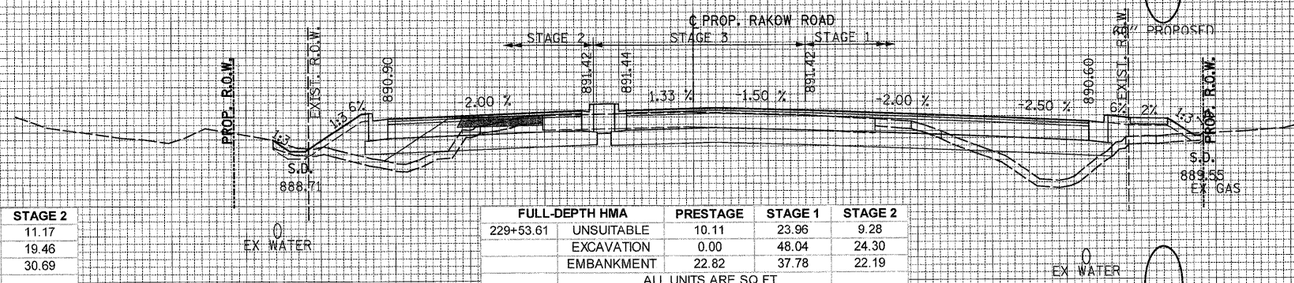

229 + 53.61

COMPOSITE PAVT		PRESTAGE	STAGE 1	STAGE 2
229+53.61	UNSUITABLE	10.11	23.96	11.17
	EXCAVATION	0.00	30.72	19.46
	EMBANKMENT	22.82	40.02	30.69
ALL UNITS ARE SQ FT				


FULL-DEPTH HMA		PRESTAGE	STAGE 1	STAGE 2
229+53.61	UNSUITABLE	10.11	23.96	9.28
	EXCAVATION	0.00	48.04	24.30
	EMBANKMENT	22.82	37.78	22.19
ALL UNITS ARE SQ FT				

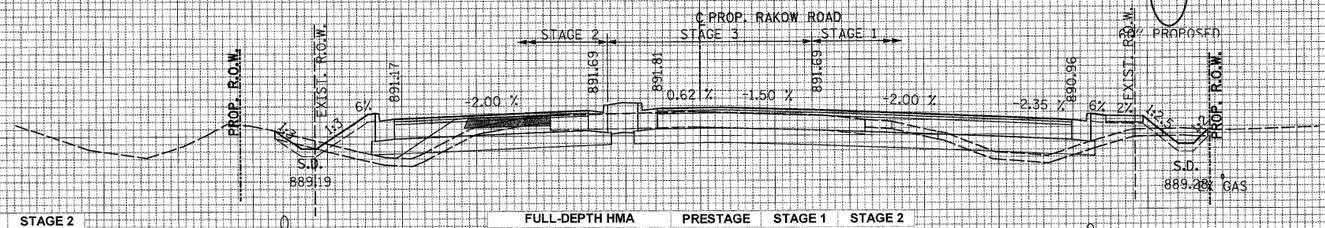

229 + 00.00

COMPOSITE PAVT		PRESTAGE	STAGE 1	STAGE 2
229+00.00	UNSUITABLE	8.86	23.65	10.99
	EXCAVATION	0.00	27.86	17.74
	EMBANKMENT	15.28	18.66	22.53
ALL UNITS ARE SQ FT				

FULL-DEPTH HMA		PRESTAGE	STAGE 1	STAGE 2
229+00.00	UNSUITABLE	8.86	23.65	10.99
	EXCAVATION	0.00	47.94	26.58
	EMBANKMENT	15.28	21.96	15.72
ALL UNITS ARE SQ FT				

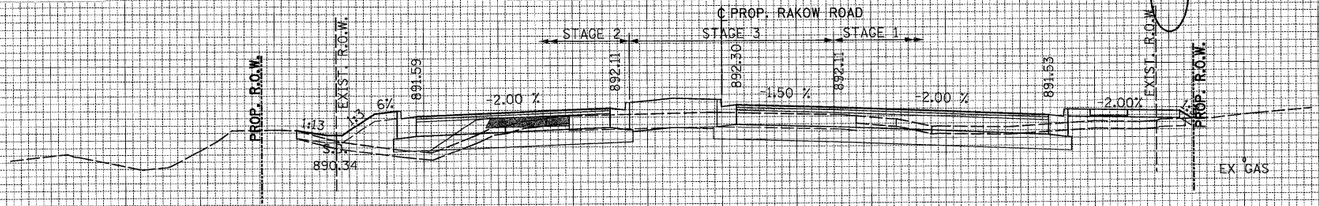

228 + 00.00

COMPOSITE PAVT		PRESTAGE	STAGE 1	STAGE 2
228+00.00	UNSUITABLE	8.38	22.17	10.50
	EXCAVATION	0.00	26.42	13.03
	EMBANKMENT	11.86	11.86	21.71
ALL UNITS ARE SQ FT				

FULL-DEPTH HMA		PRESTAGE	STAGE 1	STAGE 2
228+00.00	UNSUITABLE	8.38	22.17	10.50
	EXCAVATION	0.00	45.07	21.70
	EMBANKMENT	11.86	11.74	17.86
ALL UNITS ARE SQ FT				

150 140 130 120 110 100 90 80 70 60 50 40 30 20 10 0 10 20 30 40 50 60 70 80 90 100 110 120 130 140 150

FINAL SURVEY — NOTE BOOK — NO. — SURVEYED — PLOTTED — TEMP AREAS — AREAS CHECKED — BY — DATE

ORIGINAL SURVEY — NOTE BOOK — NO. — SURVEYED — PLOTTED — TEMP AREAS — AREAS CHECKED — BY — DATE

PATRICK ENGINEERING INC.
LISLE, ILLINOIS

USER NAME = Rdwy_Lisle	DESIGNED - CPK	REVISED -	
PLOT CONFIG= PDF(Grey_Large).pit	DRAWN - TCK	REVISED -	
PLOT SCALE = 1:10	CHECKED - JAH	REVISED -	
PLOT DATE = 7/28/2010 9:00:35 PM	DATE - 8/2/2010	REVISED -	

MCHENRY COUNTY DIVISION OF TRANSPORTATION


RAKOW ROAD
CROSS SECTIONS

SCALE: 1H:2V | SHEET NO. | STA. 228+00.00 TO STA. 230+00.00

F.A. RTE.	SECTION	COUNTY	TOTAL SHEETS	SHEET NO.
0336	05-00308-00-WR	MCHENRY	606	513
		CONTRACT NO. 63398		
	ILLINOIS FED. AID PROJECT			

G:\MCDOT\20950.00\Drawings\RDWY\shts\Xsec\S_XS_01_Rakow.dgn


150 140 130 120 110 100 90 80 70 60 50 40 30 20 10 0 10 20 30 40 50 60 70 80 90 100 110 120 130 140 150

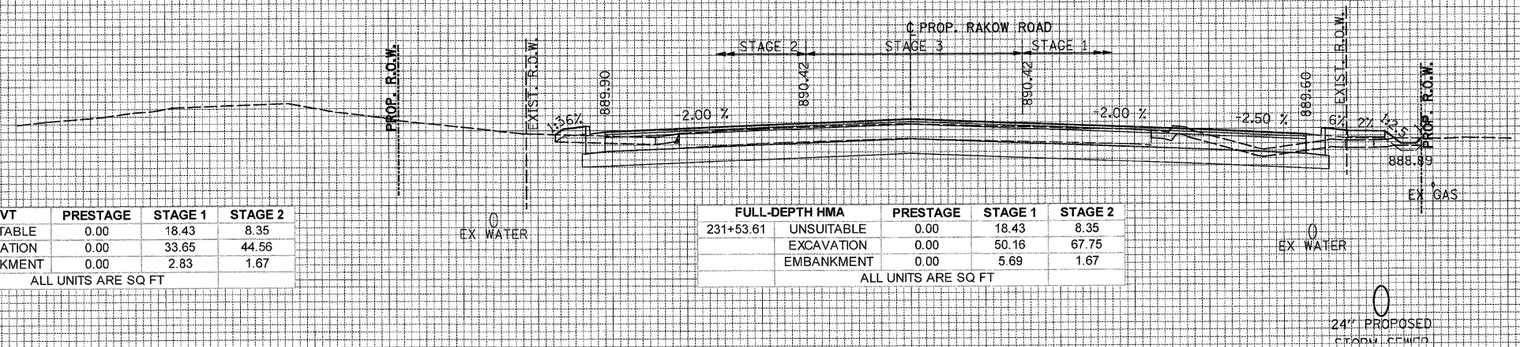

231+53.61

COMPOSITE PAVT		PRESTAGE	STAGE 1	STAGE 2
231+53.61	UNSUITABLE	0.00	18.43	8.35
	EXCAVATION	0.00	33.65	44.56
	EMBANKMENT	0.00	2.83	1.67
ALL UNITS ARE SQ FT				


FULL-DEPTH HMA		PRESTAGE	STAGE 1	STAGE 2
231+53.61	UNSUITABLE	0.00	18.43	8.35
	EXCAVATION	0.00	50.16	67.75
	EMBANKMENT	0.00	5.69	1.67
ALL UNITS ARE SQ FT				

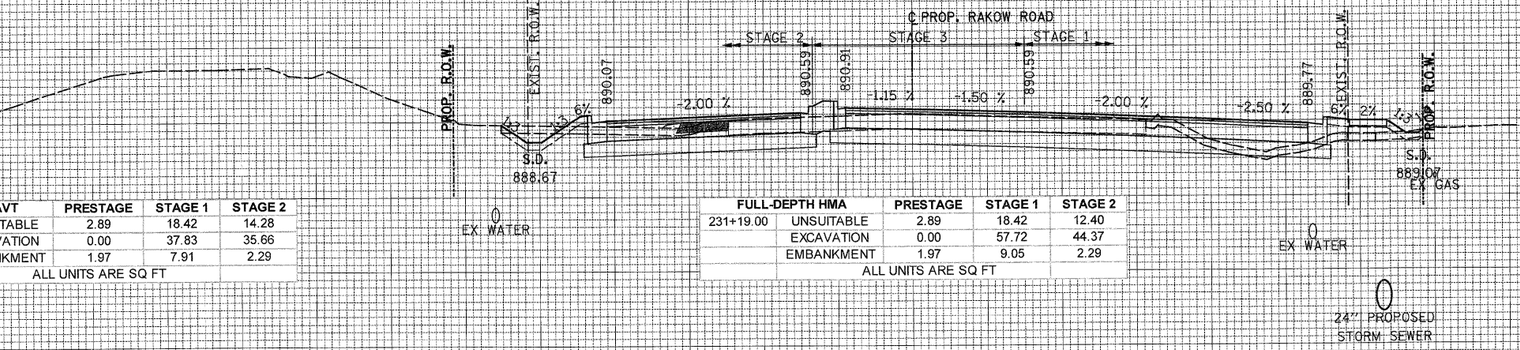

231+19.00

COMPOSITE PAVT		PRESTAGE	STAGE 1	STAGE 2
231+19.00	UNSUITABLE	2.89	18.42	14.28
	EXCAVATION	0.00	37.83	35.66
	EMBANKMENT	1.97	7.91	2.29
ALL UNITS ARE SQ FT				

FULL-DEPTH HMA		PRESTAGE	STAGE 1	STAGE 2
231+19.00	UNSUITABLE	2.89	18.42	12.40
	EXCAVATION	0.00	57.72	44.37
	EMBANKMENT	1.97	9.05	2.29
ALL UNITS ARE SQ FT				

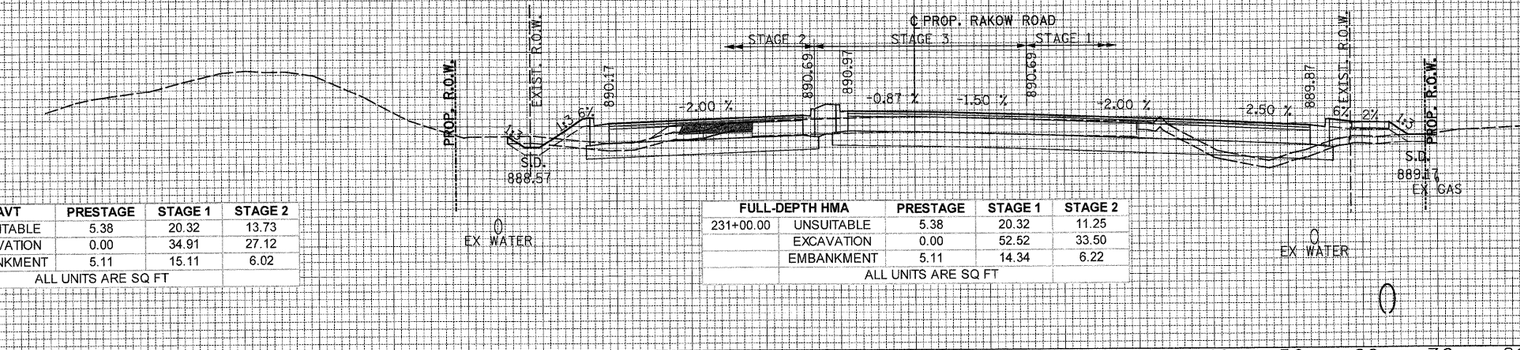

231+00.00

COMPOSITE PAVT		PRESTAGE	STAGE 1	STAGE 2
231+00.00	UNSUITABLE	5.38	20.32	13.73
	EXCAVATION	0.00	34.91	27.12
	EMBANKMENT	5.11	15.11	6.02
ALL UNITS ARE SQ FT				

FULL-DEPTH HMA		PRESTAGE	STAGE 1	STAGE 2
231+00.00	UNSUITABLE	5.38	20.32	11.25
	EXCAVATION	0.00	52.52	33.50
	EMBANKMENT	5.11	14.34	6.22
ALL UNITS ARE SQ FT				

150 140 130 120 110 100 90 80 70 60 50 40 30 20 10 0 10 20 30 40 50 60 70 80 90 100 110 120 130 140 150

FINAL SURVEY — NOTE BOOK — NO. — SURVEYED — PLOTTED — TEMP AREAS — AREAS CHECKED — BY — DATE

ORIGINAL SURVEY — NOTE BOOK — NO. — SURVEYED — PLOTTED — TEMP AREAS — AREAS CHECKED — BY — DATE

PATRICK ENGINEERING INC.
LISLE, ILLINOIS

USER NAME = Rdwy_Lisle
PLOT CONFIG= PDF(Grey_Large).plt
PLOT SCALE = 1:10
PLOT DATE = 7/28/2010 9:02:42 PM

DESIGNED - CPK
DRAWN - TCK
CHECKED - JAH
DATE - 8/2/2010

REVISED -
REVISED -
REVISED -
REVISED -

MCHENRY COUNTY
DIVISION OF TRANSPORTATION


RAKOW ROAD
CROSS SECTIONS

SCALE: 1H:2V | SHEET NO. | STA. 231+00.00 TO STA. 231+53.61

F.A. RTE.	SECTION	COUNTY	TOTAL SHEETS	SHEET NO.
0336	05-00308-00-WR	MCHENRY	606	514
		CONTRACT NO. 63398		
	ILLINOIS FED. AID PROJECT			

G:\MCDOT\22950.00\Drawings\RDWY\shts\Xsec\S XS 01_Rakow.dgn

150 140 130 120 110 100 90 80 70 60 50 40 30 20 10 0 10 20 30 40 50 60 70 80 90 100 110 120 130 140 150

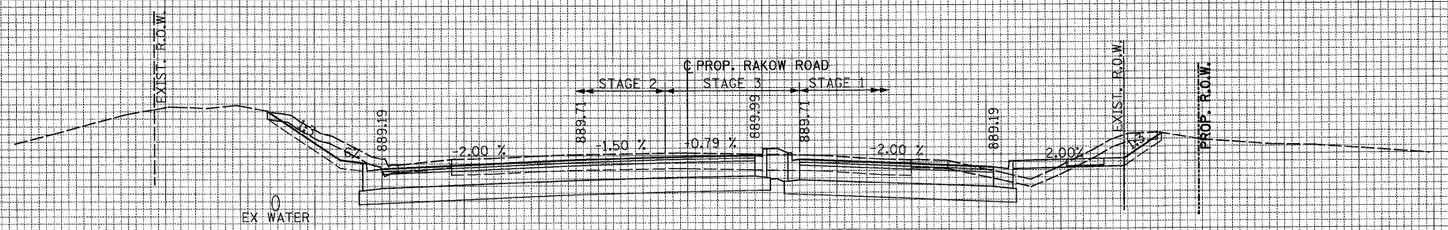


895
890
885

COMPOSITE PAVT		PRESTAGE	STAGE 1	STAGE 2
233+00.00	UNSUITABLE	0.00	17.72	13.44
	EXCAVATION	0.00	49.79	86.16
	EMBANKMENT	0.00	6.55	0.00
ALL UNITS ARE SQ FT				

FULL-DEPTH HMA		PRESTAGE	STAGE 1	STAGE 2
233+00.00	UNSUITABLE	0.00	17.72	13.44
	EXCAVATION	0.00	61.67	108.00
	EMBANKMENT	0.00	6.55	0.00
ALL UNITS ARE SQ FT				

233+00.00

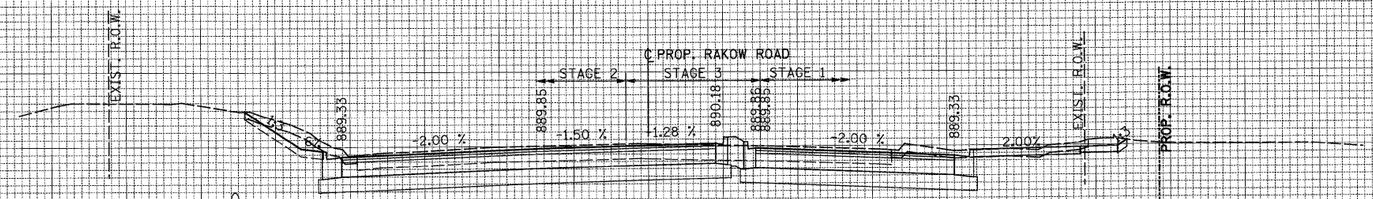


895
890
885

COMPOSITE PAVT		PRESTAGE	STAGE 1	STAGE 2
232+67.61	UNSUITABLE	0.00	14.15	8.36
	EXCAVATION	0.00	43.70	72.72
	EMBANKMENT	0.00	0.00	0.00
ALL UNITS ARE SQ FT				

FULL-DEPTH HMA		PRESTAGE	STAGE 1	STAGE 2
232+67.61	UNSUITABLE	0.00	14.15	8.36
	EXCAVATION	0.00	55.63	94.07
	EMBANKMENT	0.00	0.00	0.00
ALL UNITS ARE SQ FT				

232+67.61

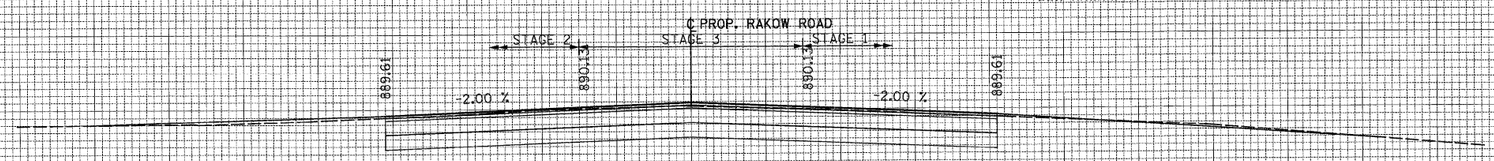

895
890
885

COMPOSITE PAVT		PRESTAGE	STAGE 1	STAGE 2
232+10.61	UNSUITABLE	0.00	0.00	0.00
	EXCAVATION	0.00	0.00	0.00
	EMBANKMENT	0.00	0.00	0.00
ALL UNITS ARE SQ FT				

FULL-DEPTH HMA		PRESTAGE	STAGE 1	STAGE 2
232+10.61	UNSUITABLE	0.00	0.00	0.00
	EXCAVATION	0.00	0.00	0.00
	EMBANKMENT	0.00	0.00	0.00
ALL UNITS ARE SQ FT				

232+10.61

150 140 130 120 110 100 90 80 70 60 50 40 30 20 10 0 10 20 30 40 50 60 70 80 90 100 110 120 130 140 150

FINAL SURVEY — NOTE BOOK — NO. — SURVEYED — PLOTTED — TRANSMITTAL — AREAS — AREAS CHECKED — BY — DATE

ORIGINAL SURVEY — NOTE BOOK — NO. — SURVEYED — PLOTTED — TRANSMITTAL — AREAS — AREAS CHECKED — BY — DATE

PATRICK ENGINEERING INC.
LISLE, ILLINOIS

USER NAME = Rdwy_Lisle		DESIGNED - CPK		REVISED -	
PLOT CONFIG= PDF(Grey_Large).plt		DRAWN - TCK		REVISED -	
PLOT SCALE = 1:10		CHECKED - JAH		REVISED -	
PLOT DATE = 7/28/2010	9:20:47 PM	DATE - 8/2/2010		REVISED -	

DIVISION OF TRANSPORTATION
MCHENRY COUNTY
DIVISION OF TRANSPORTATION


RAKOW ROAD
CROSS SECTIONS

SCALE: 1H:2V | SHEET NO. | STA. 232+10.61 TO STA. 233+00.00

F.A. RTE.	SECTION	COUNTY	TOTAL SHEETS	SHEET NO.
0336	05-00308-00-WR	MCHENRY	606	515
		CONTRACT NO. 63398		
		ILLINOIS FED. AID PROJECT		


G:\MCDOT\22950.001\Drawings\RDWY\sht s\Xsec\S_XS_01_Rakow.dgn

150 140 130 120 110 100 90 80 70 60 50 40 30 20 10 0 10 20 30 40 50 60 70 80 90 100 110 120 130 140 150

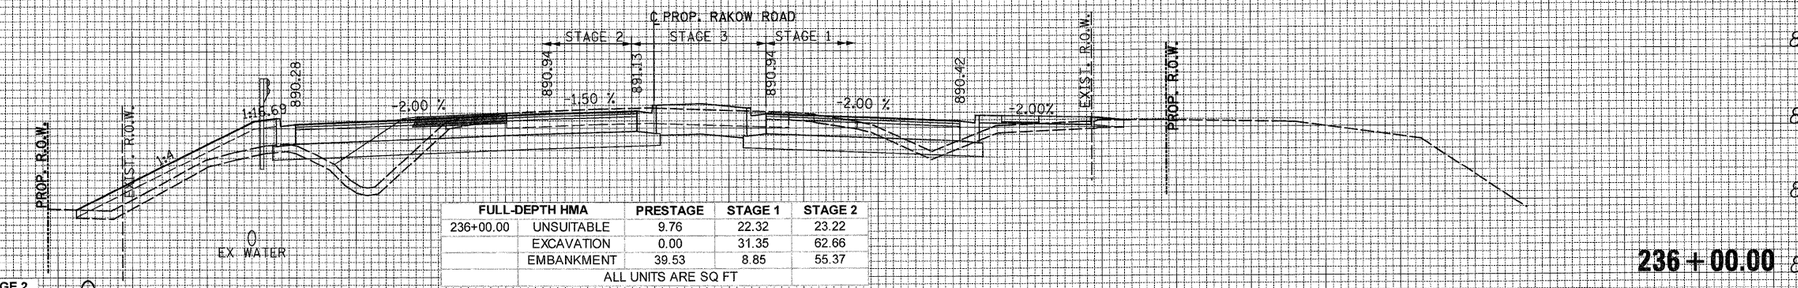


FULL-DEPTH HMA		PRESTAGE	STAGE 1	STAGE 2
236+00.00	UNSUITABLE	9.76	22.32	23.22
	EXCAVATION	0.00	31.35	62.66
	EMBANKMENT	39.53	8.85	55.37
ALL UNITS ARE SQ FT				

COMPOSITE PAVT		PRESTAGE	STAGE 1	STAGE 2
236+00.00	UNSUITABLE	9.76	22.32	23.22
	EXCAVATION	0.00	21.89	47.48
	EMBANKMENT	39.53	10.25	62.04
ALL UNITS ARE SQ FT				

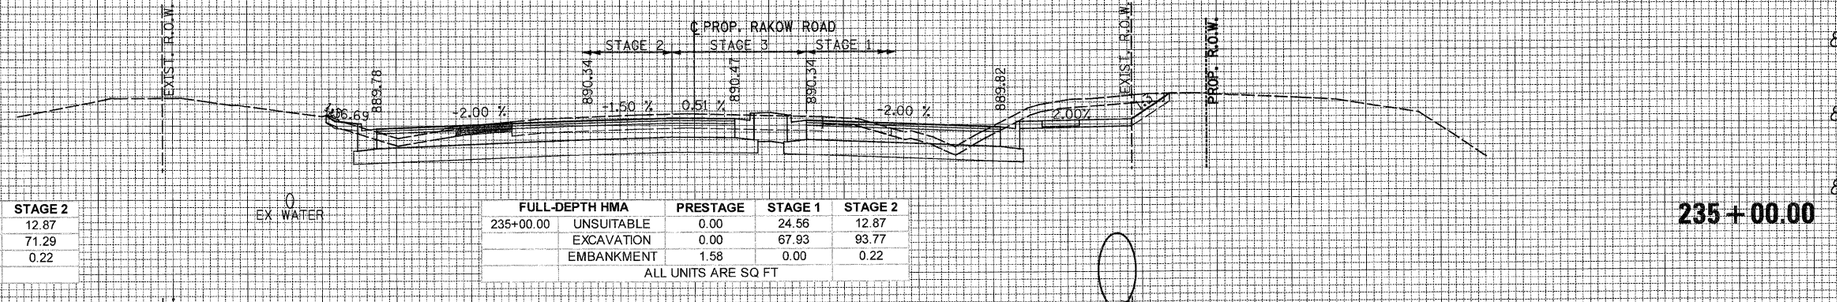


FULL-DEPTH HMA		PRESTAGE	STAGE 1	STAGE 2
235+00.00	UNSUITABLE	0.00	24.56	12.87
	EXCAVATION	0.00	67.93	93.77
	EMBANKMENT	1.58	0.00	0.22
ALL UNITS ARE SQ FT				

COMPOSITE PAVT		PRESTAGE	STAGE 1	STAGE 2
235+00.00	UNSUITABLE	0.00	24.56	12.87
	EXCAVATION	0.00	56.35	71.29
	EMBANKMENT	1.58	0.00	0.22
ALL UNITS ARE SQ FT				

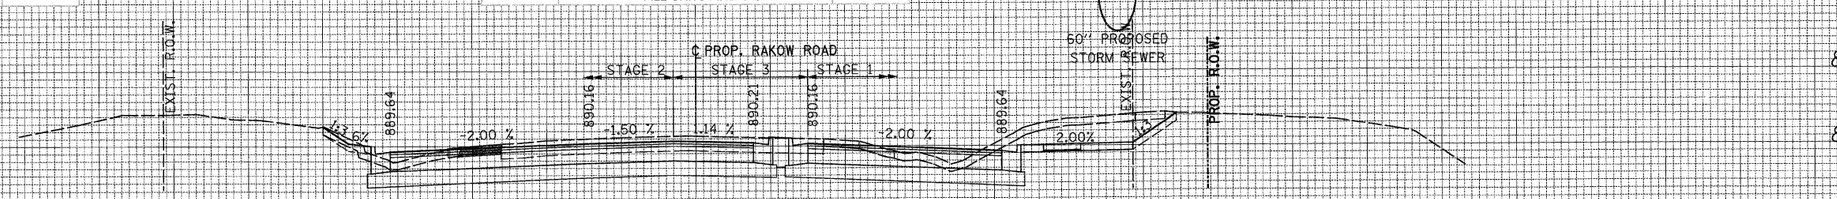

FULL-DEPTH HMA		PRESTAGE	STAGE 1	STAGE 2
234+69.94	UNSUITABLE	0.00	24.60	12.83
	EXCAVATION	0.00	81.35	97.63
	EMBANKMENT	1.22	0.00	0.72
ALL UNITS ARE SQ FT				

COMPOSITE PAVT		PRESTAGE	STAGE 1	STAGE 2
234+69.94	UNSUITABLE	0.00	24.60	12.83
	EXCAVATION	0.00	70.31	74.88
	EMBANKMENT	1.22	0.00	0.72
ALL UNITS ARE SQ FT				

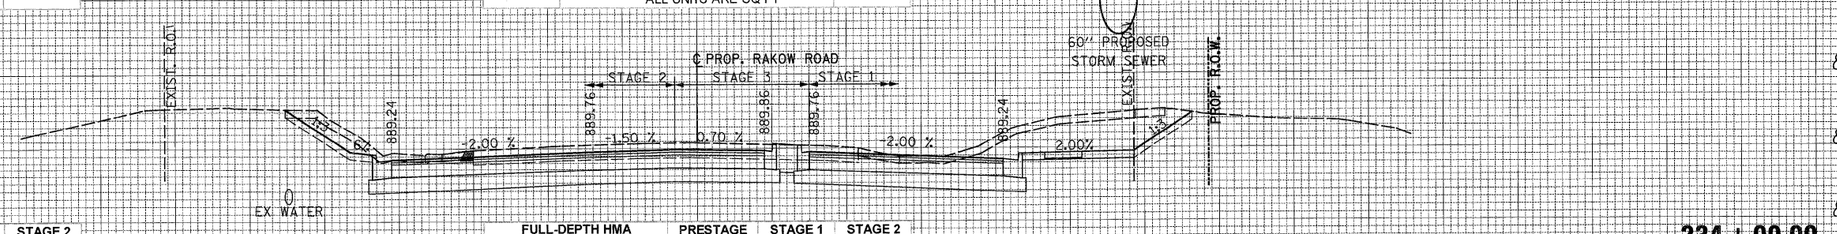

FULL-DEPTH HMA		PRESTAGE	STAGE 1	STAGE 2
234+00.00	UNSUITABLE	0.00	21.25	13.71
	EXCAVATION	0.00	115.86	117.59
	EMBANKMENT	0.96	0.00	0.00
ALL UNITS ARE SQ FT				

COMPOSITE PAVT		PRESTAGE	STAGE 1	STAGE 2
234+00.00	UNSUITABLE	0.00	21.25	13.71
	EXCAVATION	0.00	103.92	95.98
	EMBANKMENT	0.96	0.00	0.00
ALL UNITS ARE SQ FT				

150 140 130 120 110 100 90 80 70 60 50 40 30 20 10 0 10 20 30 40 50 60 70 80 90 100 110 120 130 140 150

FINAL SURVEY — NOTE BOOK — NO. — SURVEYED — PLOTTED — TEM AREAS — AREAS CHECKED — BY — DATE

ORIGINAL SURVEY — NOTE BOOK — NO. — SURVEYED — PLOTTED — TEM AREAS — AREAS CHECKED — BY — DATE

PATRICK ENGINEERING INC.
LISLE, ILLINOIS

USER NAME = Rdwy_Lisle	DESIGNED - CPK	REVISED -	
PLOT CONFIG= PDF(Gray_Large).plt	DRAWN - TCK	REVISED -	
PLOT SCALE = 1:10	CHECKED - JAH	REVISED -	
PLOT DATE = 7/28/2010 9:00:52 PM	DATE - 8/2/2010	REVISED -	


MCHENRY COUNTY
DIVISION OF TRANSPORTATION

RAKOW ROAD
CROSS SECTIONS

SCALE: 1H:2V | SHEET NO. | STA. 234+00.00 TO STA. 236+00.00

F.A. RTE.	SECTION	COUNTY	TOTAL SHEETS	SHEET NO.
0336	05-00308-00-WR	MCHENRY	606	516
		CONTRACT NO. 63398		
		ILLINOIS FED. AID PROJECT		


G:\MCDOT\20950.001\Drawings\RDWY\shts\Xsec\S_XS_01_Rakow.dgn

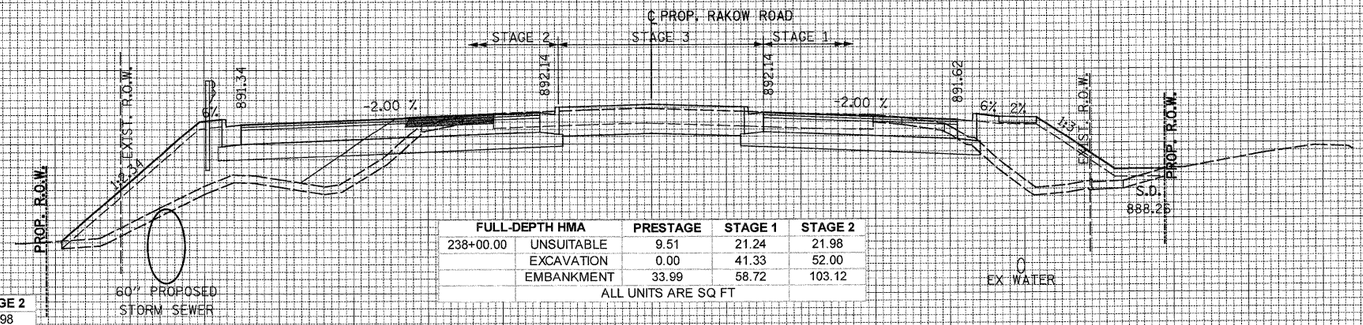

COMPOSITE PAVT		PRESTAGE	STAGE 1	STAGE 2
238+00.00	UNSUITABLE	9.51	21.24	21.98
	EXCAVATION	0.00	29.97	42.53
	EMBANKMENT	33.99	58.66	112.76
ALL UNITS ARE SQ FT				

FULL-DEPTH HMA		PRESTAGE	STAGE 1	STAGE 2
238+00.00	UNSUITABLE	9.51	21.24	21.98
	EXCAVATION	0.00	41.33	52.00
	EMBANKMENT	33.99	58.72	103.12
ALL UNITS ARE SQ FT				


238 + 00.00

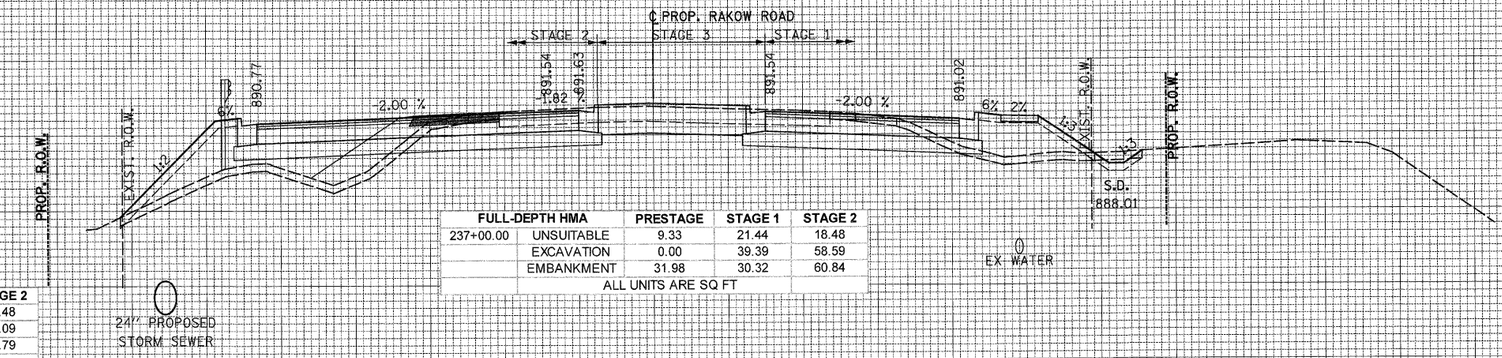

COMPOSITE PAVT		PRESTAGE	STAGE 1	STAGE 2
237+00.00	UNSUITABLE	9.33	21.44	18.48
	EXCAVATION	0.00	29.50	47.09
	EMBANKMENT	31.98	31.74	69.79
ALL UNITS ARE SQ FT				

FULL-DEPTH HMA		PRESTAGE	STAGE 1	STAGE 2
237+00.00	UNSUITABLE	9.33	21.44	18.48
	EXCAVATION	0.00	39.39	58.59
	EMBANKMENT	31.98	30.32	60.84
ALL UNITS ARE SQ FT				

237 + 00.00

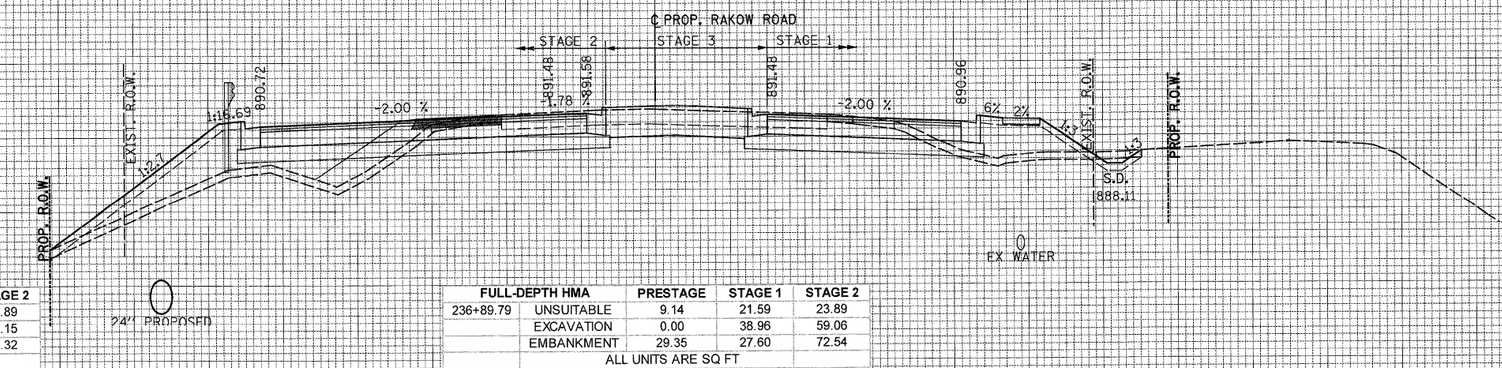

COMPOSITE PAVT		PRESTAGE	STAGE 1	STAGE 2
236+89.79	UNSUITABLE	9.14	22.91	23.89
	EXCAVATION	0.00	32.84	47.15
	EMBANKMENT	29.35	29.23	81.32
ALL UNITS ARE SQ FT				

FULL-DEPTH HMA		PRESTAGE	STAGE 1	STAGE 2
236+89.79	UNSUITABLE	9.14	21.59	23.89
	EXCAVATION	0.00	38.96	59.06
	EMBANKMENT	29.35	27.60	72.54
ALL UNITS ARE SQ FT				

236 + 89.79

FINAL SURVEY — NOTE BOOK — NO. — SURVEYED — PLOTTED — TEST DATE — AREAS — AREAS CHECKED — BY — DATE

ORIGINAL SURVEY — NOTE BOOK — NO. — SURVEYED — PLOTTED — TEST DATE — AREAS — AREAS CHECKED — BY — DATE

PATRICK ENGINEERING INC.
LISLE, ILLINOIS

USER NAME = Rdwy_Lisle	DESIGNED - CPK	REVISED -		
PLOT CONFIG= PDF(Grey_Large).plt	DRAWN - TCK	REVISED -		
PLOT SCALE = 1:10	CHECKED - JAH	REVISED -		
PLOT DATE = 7/28/2010 9:02:59 PM	DATE - 8/2/2010	REVISED -		

MCHENRY COUNTY
DIVISION OF TRANSPORTATION

RAKOW ROAD
CROSS SECTIONS


SCALE: 1H:2V | SHEET NO. | STA. 236+89.79 TO STA. 238+00.00

F.A. RTE.	SECTION	COUNTY	TOTAL SHEETS	SHEET NO.
0336	05-00308-00-WR	MCHENRY	606	517
		CONTRACT NO. 63398		
	ILLINOIS FED. AID PROJECT			

G:\MCDOT\20950_00\1\Drawings\RDWY\shts\Xsec\S_XS_01_Rakow.dgn

150 140 130 120 110 100 90 80 70 60 50 40 30 20 10 0 10 20 30 40 50 60 70 80 90 100 110 120 130 140 150


900 895 890 885

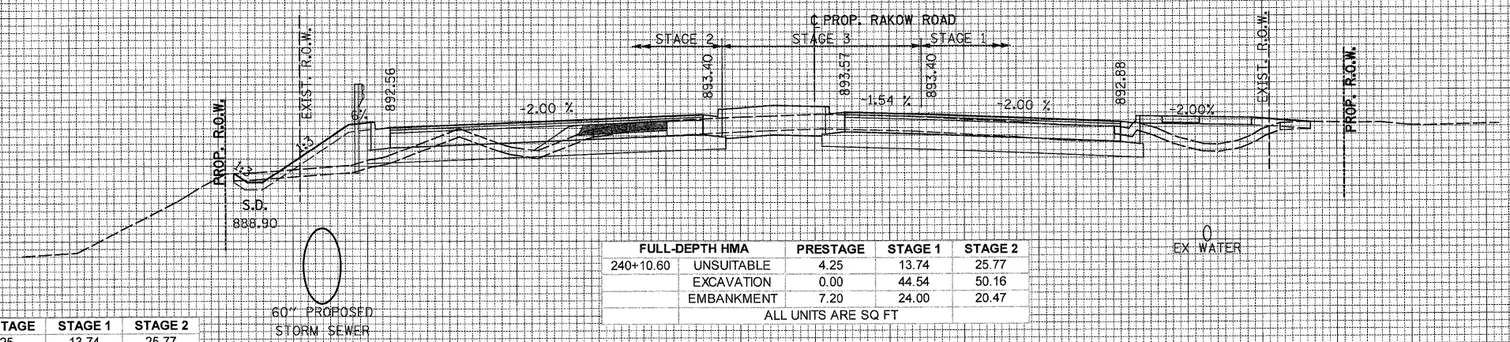

COMPOSITE PAVT		PRESTAGE	STAGE 1	STAGE 2
240+10.60	UNSUITABLE	4.25	13.74	25.77
	EXCAVATION	0.00	28.61	33.72
	EMBANKMENT	7.20	24.02	22.00
	ALL UNITS ARE SQ FT			

FULL-DEPTH HMA		PRESTAGE	STAGE 1	STAGE 2
240+10.60	UNSUITABLE	4.25	13.74	25.77
	EXCAVATION	0.00	44.54	50.16
	EMBANKMENT	7.20	24.00	20.47
	ALL UNITS ARE SQ FT			


240+10.60

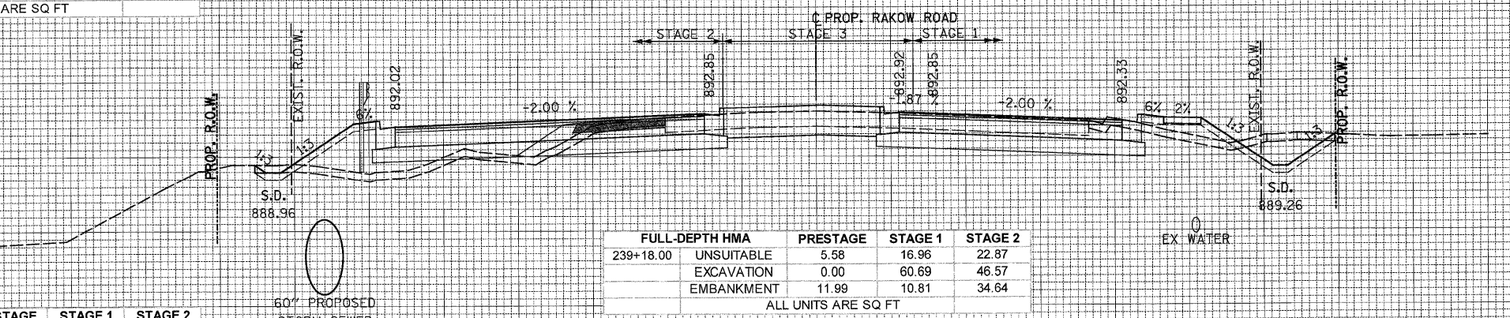

COMPOSITE PAVT		PRESTAGE	STAGE 1	STAGE 2
239+18.00	UNSUITABLE	5.58	16.96	22.87
	EXCAVATION	0.00	48.00	36.65
	EMBANKMENT	11.99	10.80	44.28
	ALL UNITS ARE SQ FT			

FULL-DEPTH HMA		PRESTAGE	STAGE 1	STAGE 2
239+18.00	UNSUITABLE	5.58	16.96	22.87
	EXCAVATION	0.00	60.69	46.57
	EMBANKMENT	11.99	10.81	34.64
	ALL UNITS ARE SQ FT			

239+18.00

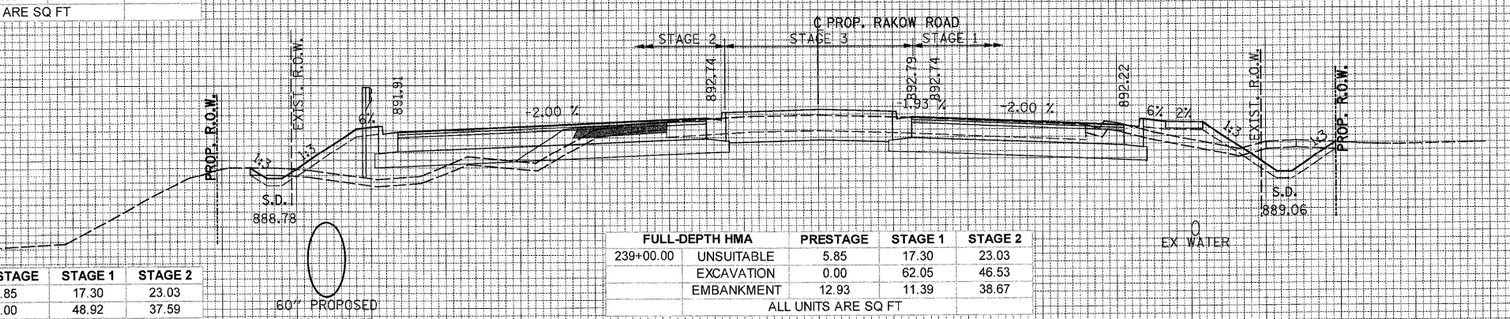

COMPOSITE PAVT		PRESTAGE	STAGE 1	STAGE 2
239+00.00	UNSUITABLE	5.85	17.30	23.03
	EXCAVATION	0.00	48.92	37.59
	EMBANKMENT	12.93	11.39	47.96
	ALL UNITS ARE SQ FT			

FULL-DEPTH HMA		PRESTAGE	STAGE 1	STAGE 2
239+00.00	UNSUITABLE	5.85	17.30	23.03
	EXCAVATION	0.00	62.05	46.53
	EMBANKMENT	12.93	11.39	38.67
	ALL UNITS ARE SQ FT			

239+00.00

150 140 130 120 110 100 90 80 70 60 50 40 30 20 10 0 10 20 30 40 50 60 70 80 90 100 110 120 130 140 150

FINAL SURVEY — NOTE BOOK — NO. — SURVEYED — PLOTTED — TABULATE — AREAS — AREAS CHECKED — BY — DATE

ORIGINAL SURVEY — NOTE BOOK — NO. — SURVEYED — PLOTTED — TABULATE — AREAS — AREAS CHECKED — BY — DATE

PATRICK ENGINEERING INC.
LISLE, ILLINOIS

USER NAME = Rdwy.Lisle	DESIGNED - CPK	REVISED -	
PLOT CONFIG= PDF(Grey_Large).plt	DRAWN - TCK	REVISED -	
PLOT SCALE = 1:10	CHECKED - JAH	REVISED -	
PLOT DATE = 7/28/2010 9:01:05 PM	DATE - 8/2/2010	REVISED -	

MCHENRY COUNTY
DIVISION OF TRANSPORTATION


RAKOW ROAD
CROSS SECTIONS

SCALE: 1H:2V | SHEET NO. | STA. 239+00.00 TO STA. 240+10.60

F.A. RTE.	SECTION	COUNTY	TOTAL SHEETS	SHEET NO.
0336	05-00308-00-WR	MCHENRY	606	518
		CONTRACT NO. 63398		
	ILLINOIS FED. AID PROJECT			

G:\MCDOT\20950.00\Drawings\RDWY\shts\Xsec\S_XS_01_Rakow.dgn


COMPOSITE PAVT		PRESTAGE	STAGE 1	STAGE 2
242+00.00	UNSUITABLE	2.34	19.87	25.45
	EXCAVATION	0.00	47.22	50.56
	EMBANKMENT	3.16	51.03	2.68
	ALL UNITS ARE SQ FT			

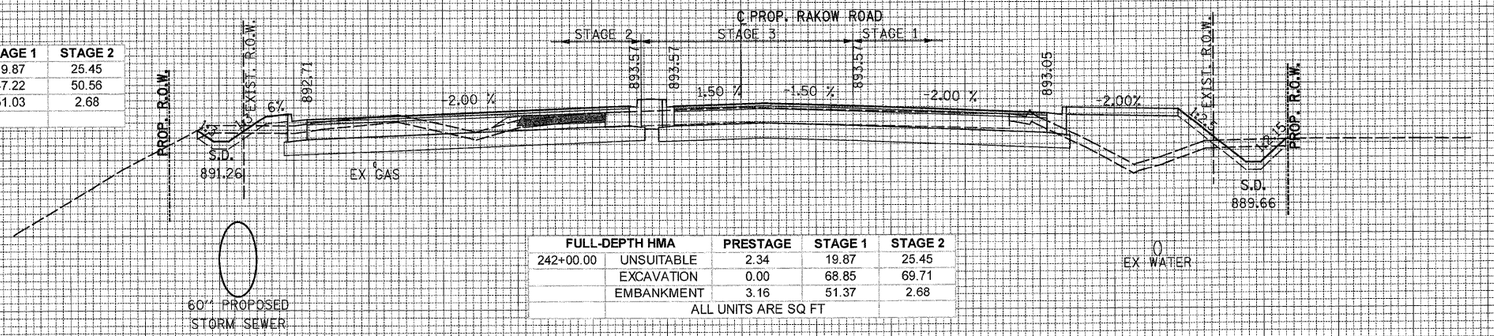

FULL-DEPTH HMA		PRESTAGE	STAGE 1	STAGE 2
242+00.00	UNSUITABLE	2.34	19.87	25.45
	EXCAVATION	0.00	68.85	69.71
	EMBANKMENT	3.16	51.37	2.68
	ALL UNITS ARE SQ FT			

242+00.00


COMPOSITE PAVT		PRESTAGE	STAGE 1	STAGE 2
241+44.89	UNSUITABLE	2.68	10.56	26.38
	EXCAVATION	0.00	29.34	49.52
	EMBANKMENT	2.83	27.85	3.48
	ALL UNITS ARE SQ FT			

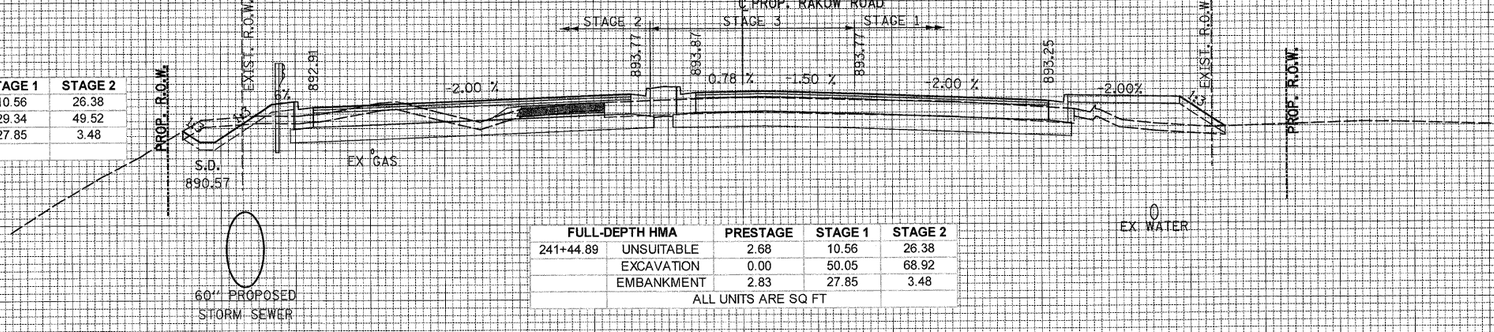

FULL-DEPTH HMA		PRESTAGE	STAGE 1	STAGE 2
241+44.89	UNSUITABLE	2.68	10.56	26.38
	EXCAVATION	0.00	50.05	68.92
	EMBANKMENT	2.83	27.85	3.48
	ALL UNITS ARE SQ FT			

241+44.89

COMPOSITE PAVT		PRESTAGE	STAGE 1	STAGE 2
240+77.75	UNSUITABLE	3.62	0.00	26.27
	EXCAVATION	0.00	25.39	45.00
	EMBANKMENT	4.59	0.00	6.85
	ALL UNITS ARE SQ FT			

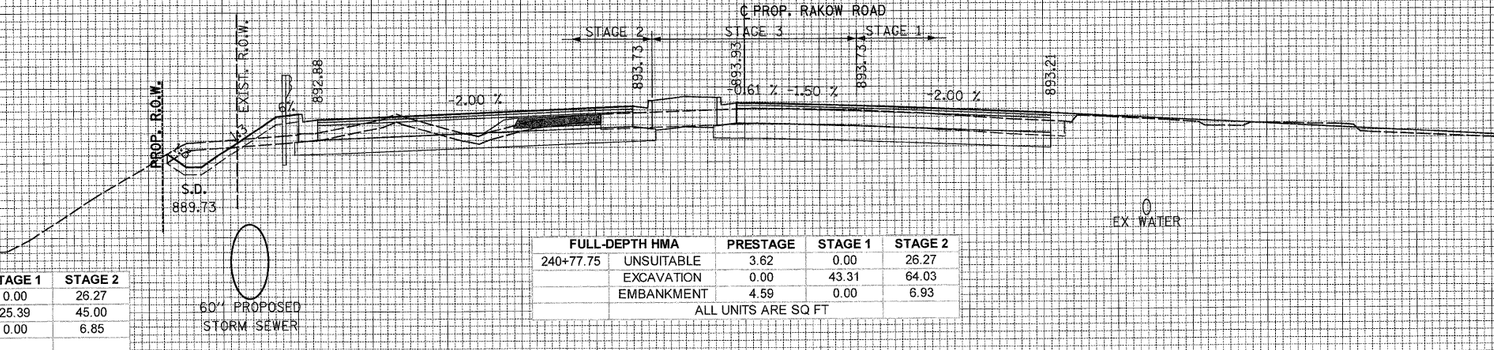

FULL-DEPTH HMA		PRESTAGE	STAGE 1	STAGE 2
240+77.75	UNSUITABLE	3.62	0.00	26.27
	EXCAVATION	0.00	43.31	64.03
	EMBANKMENT	4.59	0.00	6.93
	ALL UNITS ARE SQ FT			

240+77.75

FINAL SURVEY	SURVEYED	BY	DATE
NOTE BOOK	PLOTTED		
NO.	TEM AREAS		
	JE AREAS		
	CHECKED		

ORIGINAL SURVEY	SURVEYED	BY	DATE
NOTE BOOK	PLOTTED		
NO.	TEM AREAS		
	JE AREAS		
	CHECKED		

PATRICK ENGINEERING INC.
LISLE, ILLINOIS

USER NAME = Rdwy.Lisle	DESIGNED - CPK	REVISED -	
PLOT CONFIG= PDF(Gray_Large).plt	DRAWN - TCK	REVISED -	
PLOT SCALE = 1:10	CHECKED - JAH	REVISED -	
PLOT DATE = 7/28/2010 9:01:11 PM	DATE - 8/2/2010	REVISED -	

MCHENRY COUNTY
DIVISION OF TRANSPORTATION


RAKOW ROAD
CROSS SECTIONS

SCALE: 1H:2V | SHEET NO. | STA. 240+77.75 TO STA. 242+00.00

F.A. RTE.	SECTION	COUNTY	TOTAL SHEETS	SHEET NO.
0336	05-00308-00-WR	MCHENRY	606	519
		CONTRACT NO. 63398		
	ILLINOIS FED. AID PROJECT			

G:\MCDOT\28952.001\Drawings\RDWY\shts\Xsec\S_XS_01_Rakow.dgn

150 140 130 120 110 100 90 80 70 60 50 40 30 20 10 0 10 20 30 40 50 60 70 80 90 100 110 120 130 140 150

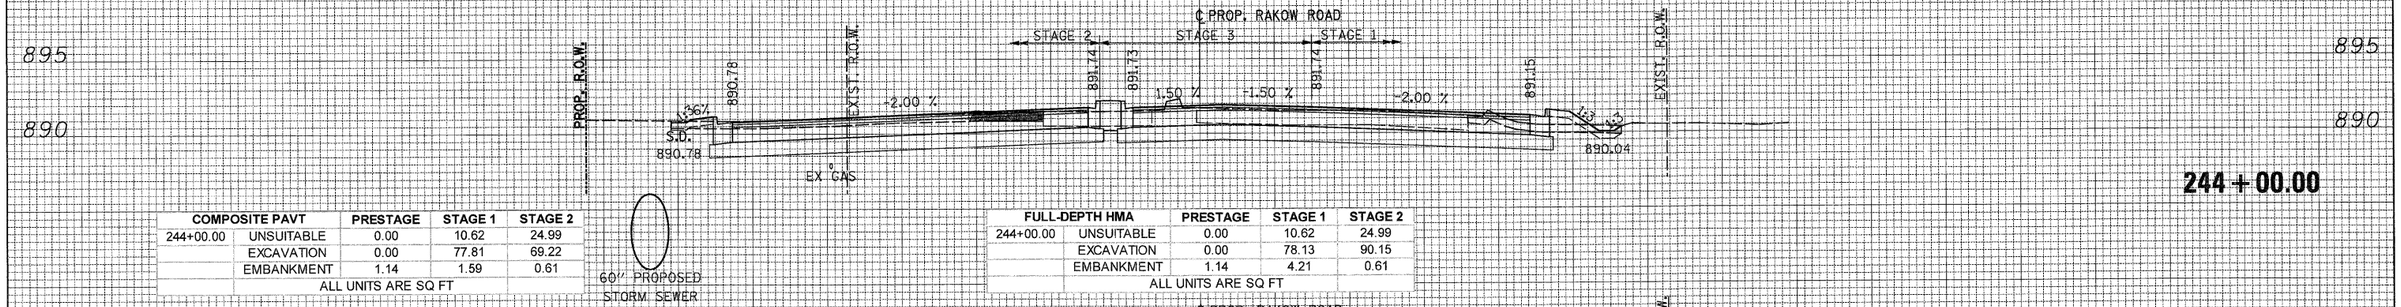


244 + 00.00

COMPOSITE PAVT		PRESTAGE	STAGE 1	STAGE 2
244+00.00	UNSUITABLE	0.00	10.62	24.99
	EXCAVATION	0.00	77.81	69.22
	EMBANKMENT	1.14	1.59	0.61
ALL UNITS ARE SQ FT				

FULL-DEPTH HMA		PRESTAGE	STAGE 1	STAGE 2
244+00.00	UNSUITABLE	0.00	10.62	24.99
	EXCAVATION	0.00	78.13	90.15
	EMBANKMENT	1.14	4.21	0.61
ALL UNITS ARE SQ FT				

60" PROPOSED STORM SEWER

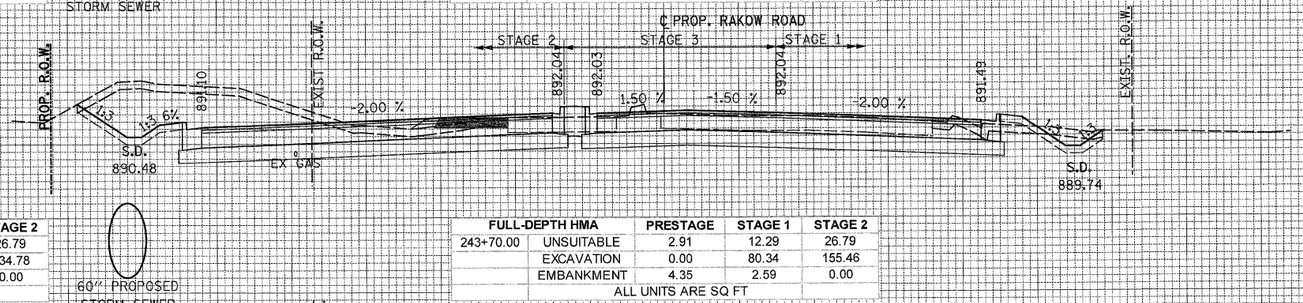


243 + 70.00

COMPOSITE PAVT		PRESTAGE	STAGE 1	STAGE 2
243+70.00	UNSUITABLE	2.91	12.29	26.79
	EXCAVATION	0.00	58.52	134.78
	EMBANKMENT	4.35	0.51	0.00
ALL UNITS ARE SQ FT				

FULL-DEPTH HMA		PRESTAGE	STAGE 1	STAGE 2
243+70.00	UNSUITABLE	2.91	12.29	26.79
	EXCAVATION	0.00	80.34	155.46
	EMBANKMENT	4.35	2.59	0.00
ALL UNITS ARE SQ FT				

60" PROPOSED STORM SEWER

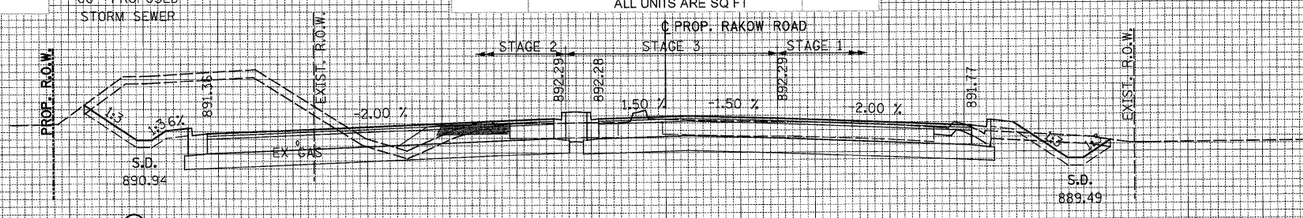


243 + 45.00

COMPOSITE PAVT		PRESTAGE	STAGE 1	STAGE 2
243+45.00	UNSUITABLE	4.13	12.57	27.04
	EXCAVATION	0.00	60.00	157.60
	EMBANKMENT	8.48	3.10	0.00
ALL UNITS ARE SQ FT				

FULL-DEPTH HMA		PRESTAGE	STAGE 1	STAGE 2
243+45.00	UNSUITABLE	4.13	12.57	27.04
	EXCAVATION	0.00	81.44	177.44
	EMBANKMENT	8.48	3.06	0.00
ALL UNITS ARE SQ FT				

60" PROPOSED STORM SEWER

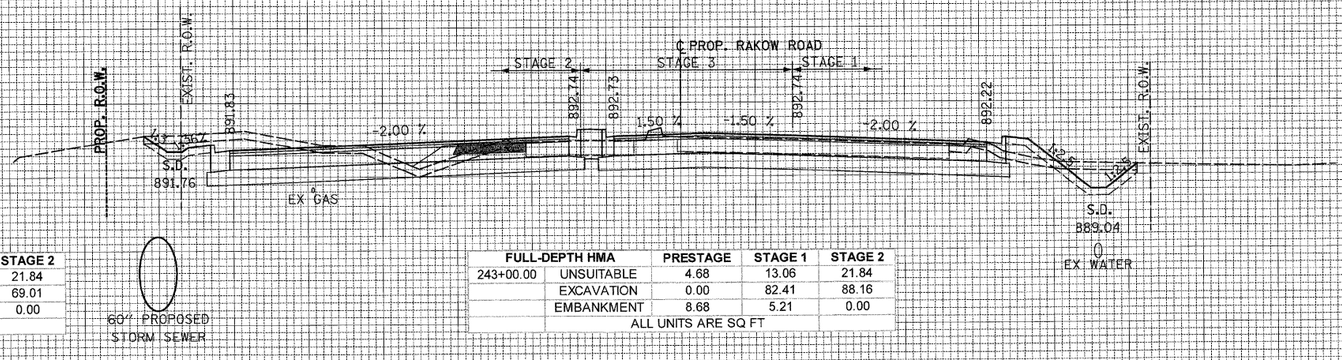

243 + 00.00

COMPOSITE PAVT		PRESTAGE	STAGE 1	STAGE 2
243+00.00	UNSUITABLE	4.68	13.06	21.84
	EXCAVATION	0.00	61.78	69.01
	EMBANKMENT	8.68	5.21	0.00
ALL UNITS ARE SQ FT				

FULL-DEPTH HMA		PRESTAGE	STAGE 1	STAGE 2
243+00.00	UNSUITABLE	4.68	13.06	21.84
	EXCAVATION	0.00	82.41	88.16
	EMBANKMENT	8.68	5.21	0.00
ALL UNITS ARE SQ FT				

60" PROPOSED STORM SEWER

FINAL SURVEY — NOTE BOOK — NO. — SURVEYED — PLOTTED — TEM — AREAS — AREAS CHECKED — BY — DATE

ORIGINAL SURVEY — NOTE BOOK — NO. — SURVEYED — PLOTTED — TEM — AREAS — AREAS CHECKED — BY — DATE

150 140 130 120 110 100 90 80 70 60 50 40 30 20 10 0 10 20 30 40 50 60 70 80 90 100 110 120 130 140 150

PATRICK ENGINEERING INC.
LISLE, ILLINOIS

USER NAME = Rdwy_Lisle	DESIGNED - CPK	REVISED -	
PLOT CONFIG= PDF(Gray_Large).plt	DRAWN - TCK	REVISED -	
PLOT SCALE = 1:10	CHECKED - JAH	REVISED -	
PLOT DATE = 7/28/2010 9:01:17 PM	DATE - 8/2/2010	REVISED -	


MCHENRY COUNTY
DIVISION OF TRANSPORTATION

RAKOW ROAD
CROSS SECTIONS

SCALE: 1Ht2V | SHEET NO. | STA. 243+00.00 TO STA. 244+00.00

F.A. RTE.	SECTION	COUNTY	TOTAL SHEETS	SHEET NO.
0336	05-00308-00-WR	MCHENRY	606	520
		CONTRACT NO. 63398		
		ILLINOIS FED. AID PROJECT		

G:\MCDOT\20950 00\Drawings\RDWY\shts\Xsec\S_XS_01_Rakow.dgn

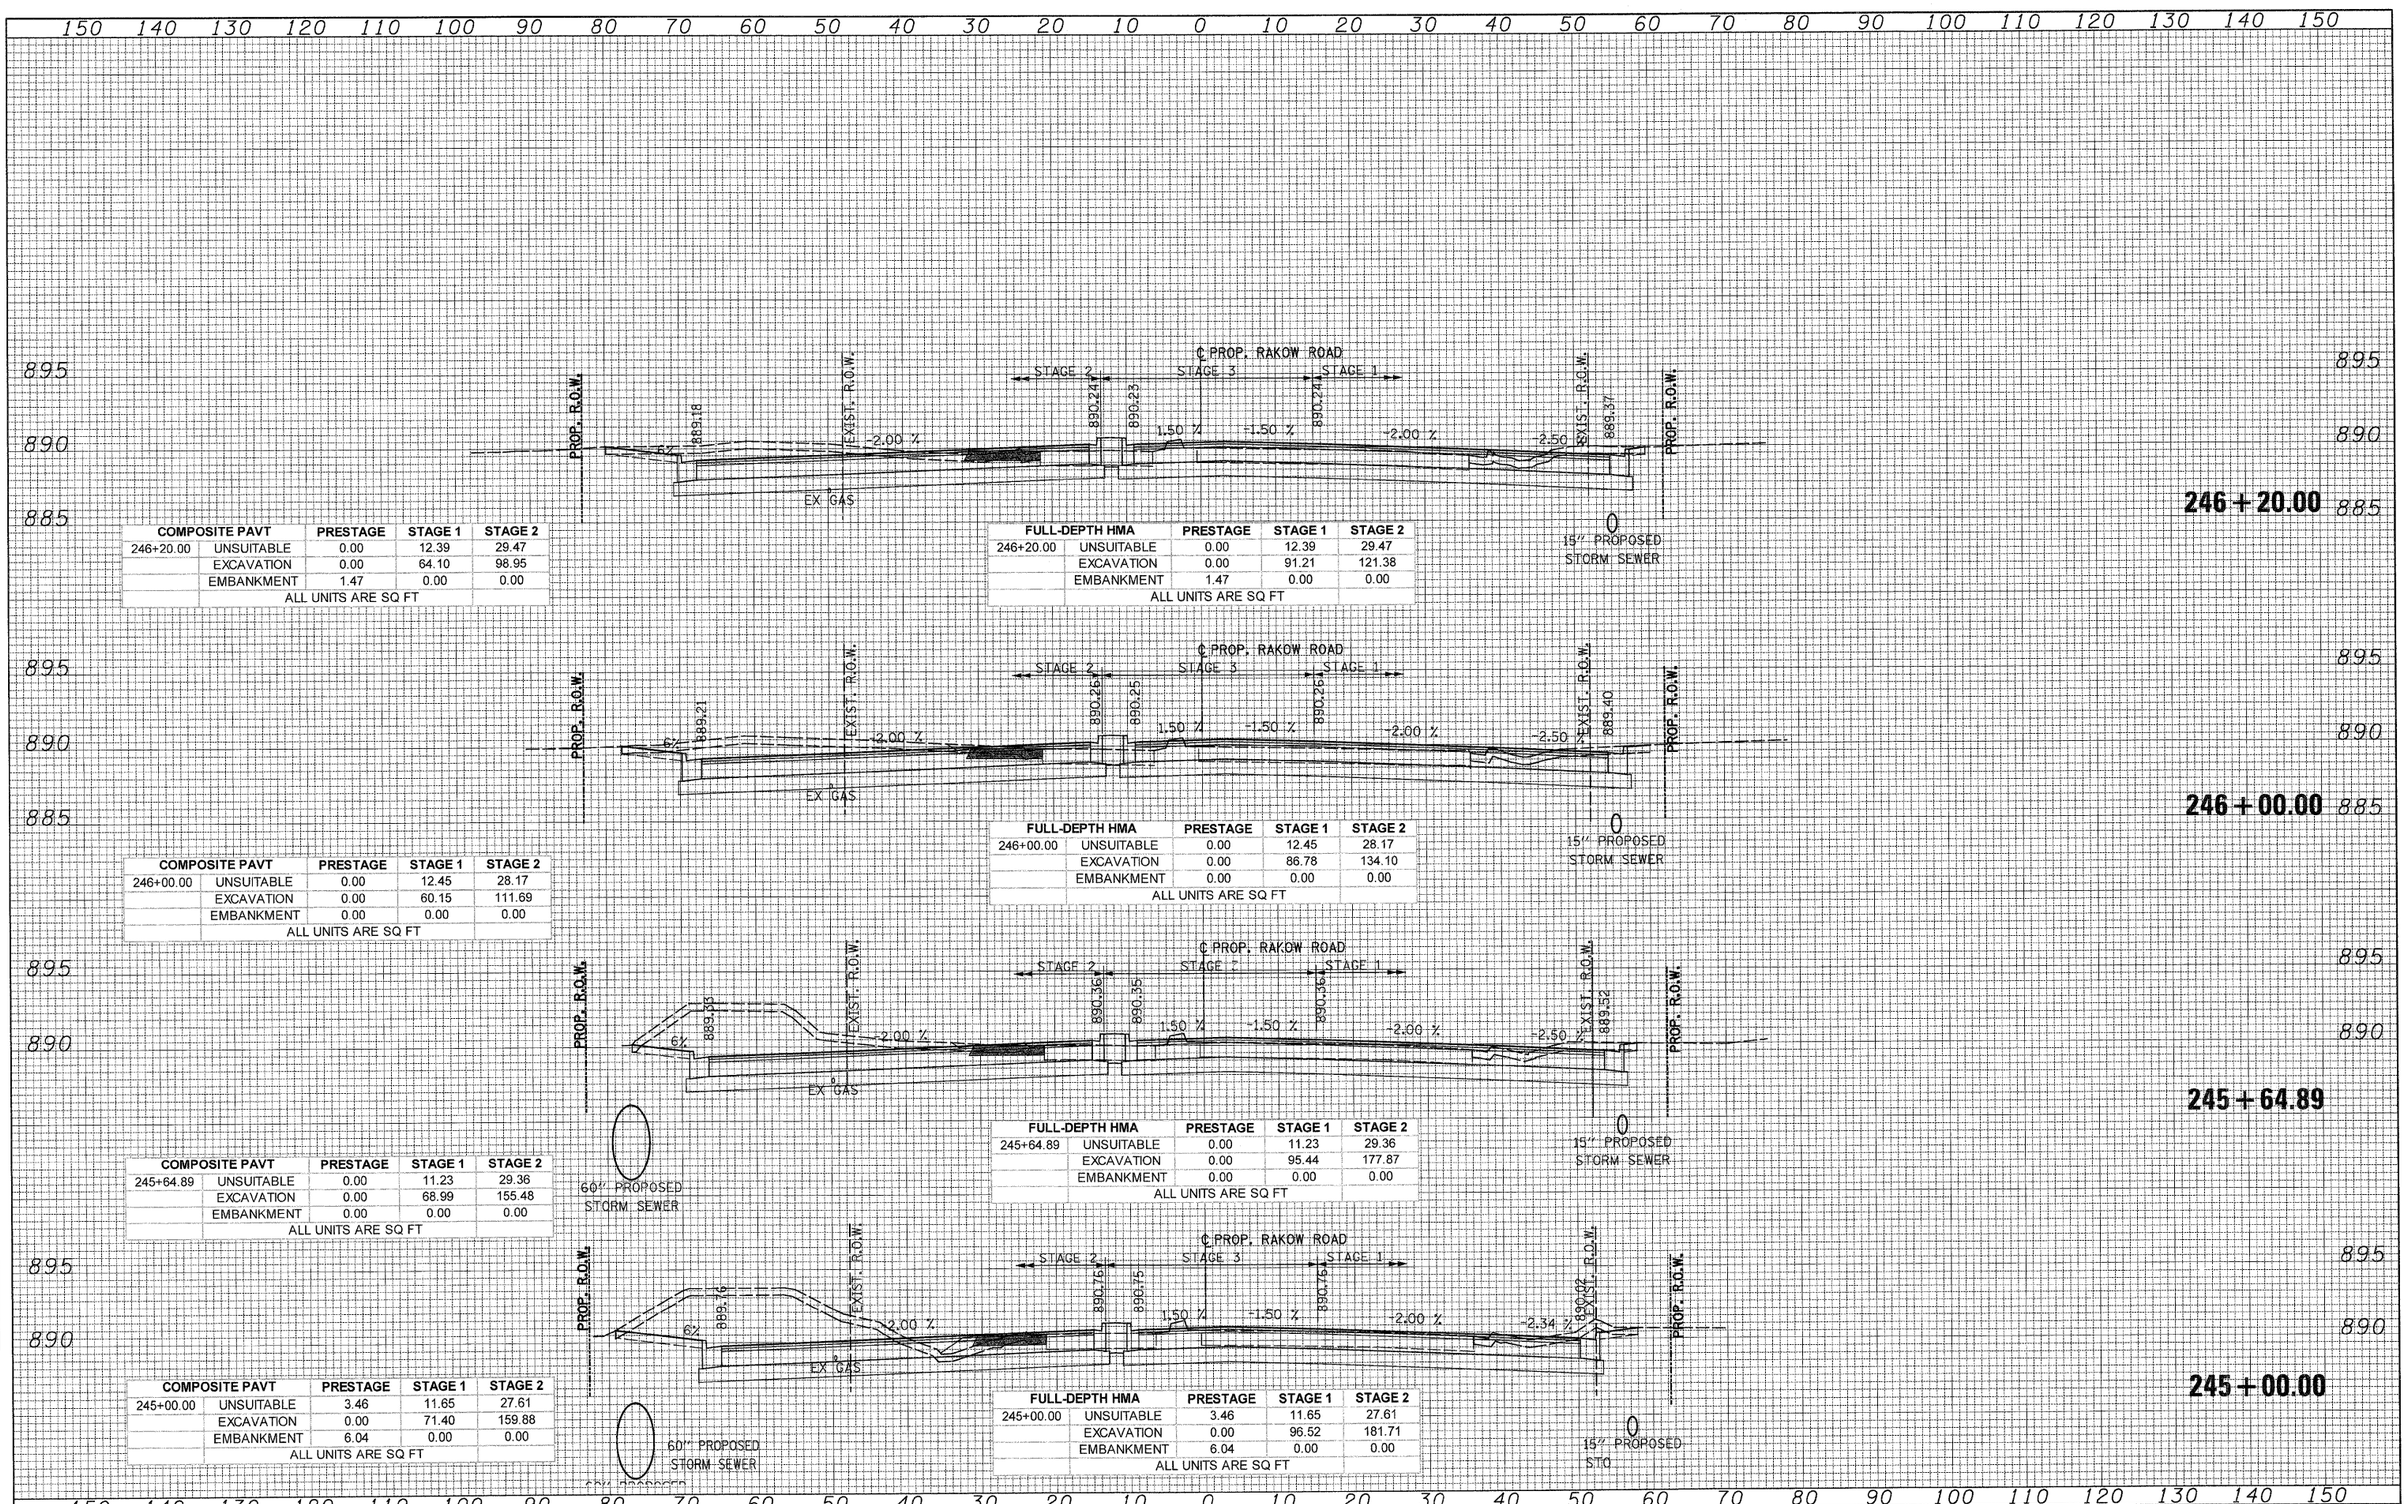

COMPOSITE PAVT		PRESTAGE	STAGE 1	STAGE 2
246+20.00	UNSUITABLE	0.00	12.39	29.47
	EXCAVATION	0.00	64.10	98.95
	EMBANKMENT	1.47	0.00	0.00
	ALL UNITS ARE SQ FT			

FULL-DEPTH HMA		PRESTAGE	STAGE 1	STAGE 2
246+20.00	UNSUITABLE	0.00	12.39	29.47
	EXCAVATION	0.00	91.21	121.38
	EMBANKMENT	1.47	0.00	0.00
	ALL UNITS ARE SQ FT			

COMPOSITE PAVT		PRESTAGE	STAGE 1	STAGE 2
246+00.00	UNSUITABLE	0.00	12.45	28.17
	EXCAVATION	0.00	60.15	111.69
	EMBANKMENT	0.00	0.00	0.00
	ALL UNITS ARE SQ FT			

FULL-DEPTH HMA		PRESTAGE	STAGE 1	STAGE 2
246+00.00	UNSUITABLE	0.00	12.45	28.17
	EXCAVATION	0.00	86.78	134.10
	EMBANKMENT	0.00	0.00	0.00
	ALL UNITS ARE SQ FT			

COMPOSITE PAVT		PRESTAGE	STAGE 1	STAGE 2
245+64.89	UNSUITABLE	0.00	11.23	29.36
	EXCAVATION	0.00	68.99	155.48
	EMBANKMENT	0.00	0.00	0.00
	ALL UNITS ARE SQ FT			

FULL-DEPTH HMA		PRESTAGE	STAGE 1	STAGE 2
245+64.89	UNSUITABLE	0.00	11.23	29.36
	EXCAVATION	0.00	95.44	177.87
	EMBANKMENT	0.00	0.00	0.00
	ALL UNITS ARE SQ FT			

COMPOSITE PAVT		PRESTAGE	STAGE 1	STAGE 2
245+00.00	UNSUITABLE	3.46	11.65	27.61
	EXCAVATION	0.00	71.40	159.88
	EMBANKMENT	6.04	0.00	0.00
	ALL UNITS ARE SQ FT			

FULL-DEPTH HMA		PRESTAGE	STAGE 1	STAGE 2
245+00.00	UNSUITABLE	3.46	11.65	27.61
	EXCAVATION	0.00	96.52	181.71
	EMBANKMENT	6.04	0.00	0.00
	ALL UNITS ARE SQ FT			

FINAL SURVEY — NOTE BOOK — NO. — BY — DATE — SURVEYED — PLOTTED — TRANSMITTED — AREAS — AREAS CHECKED

ORIGINAL SURVEY — NOTE BOOK — NO. — BY — DATE — SURVEYED — PLOTTED — TRANSMITTED — AREAS — AREAS CHECKED

PATRICK ENGINEERING INC.
LISLE, ILLINOIS

USER NAME = Rdwy_Lisle	DESIGNED - CPK	REVISED -	
PLOT CONFIG= PDF(Gray_Large).plt	DRAWN - TCK	REVISED -	
PLOT SCALE = 1:1	CHECKED - JAH	REVISED -	
PLOT DATE = 7/28/2010 9:01:23 PM	DATE - 8/2/2010	REVISED -	

MCHENRY COUNTY
DIVISION OF TRANSPORTATION


RAKOW ROAD
CROSS SECTIONS

SCALE: 1H:2V | SHEET NO. | STA. 245+00.00 TO STA. 246+20.00

F.A. RTE.	SECTION	COUNTY	TOTAL SHEETS	SHEET NO.
0336	05-00308-00-WR	MCHENRY	606	521
		CONTRACT NO. 63398		
	ILLINOIS FED. AID PROJECT			

G:\MCDOT\20952.02\1\Drawings\RDWY\shts\Xsec\S_XS_01_Rakow.dgn


150 140 130 120 110 100 90 80 70 60 50 40 30 20 10 0 10 20 30 40 50 60 70 80 90 100 110 120 130 140 150

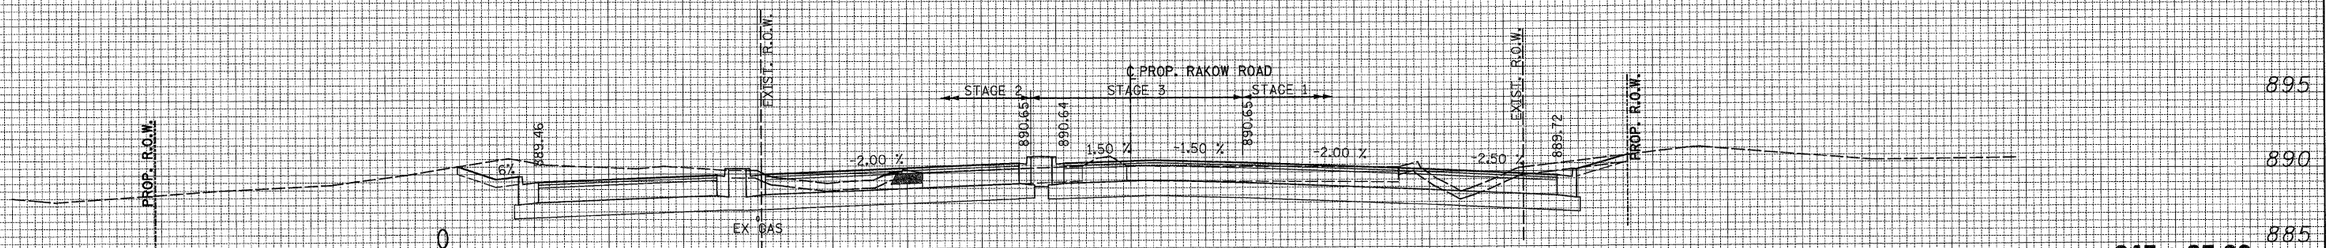

247 + 37.62

COMPOSITE PAVT		PRESTAGE	STAGE 1	STAGE 2
247+37.62	UNSUITABLE	0.00	16.39	31.61
	EXCAVATION	0.00	76.03	109.65
	EMBANKMENT	1.05	0.00	0.00
ALL UNITS ARE SQ FT				


FULL-DEPTH HMA		PRESTAGE	STAGE 1	STAGE 2
247+37.62	UNSUITABLE	0.00	16.39	31.61
	EXCAVATION	0.00	104.13	135.94
	EMBANKMENT	1.05	0.00	0.00
ALL UNITS ARE SQ FT				

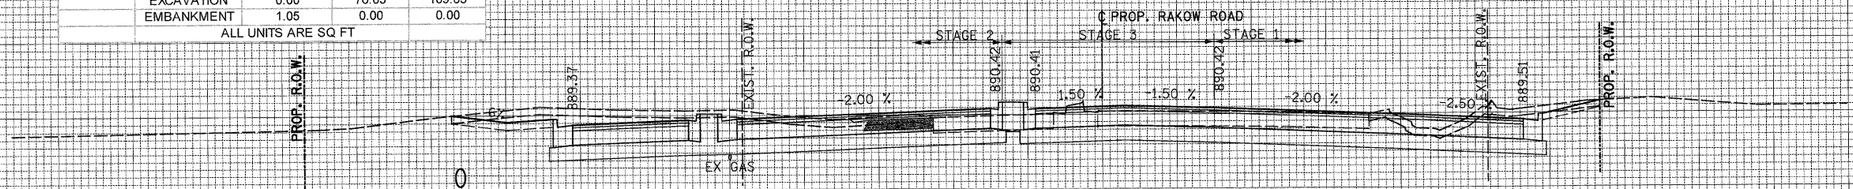

247 + 00.00

COMPOSITE PAVT		PRESTAGE	STAGE 1	STAGE 2
247+00.00	UNSUITABLE	0.00	16.65	32.40
	EXCAVATION	0.00	75.87	106.76
	EMBANKMENT	0.00	0.00	0.00
ALL UNITS ARE SQ FT				

FULL-DEPTH HMA		PRESTAGE	STAGE 1	STAGE 2
247+00.00	UNSUITABLE	0.00	16.65	32.40
	EXCAVATION	0.00	103.26	128.99
	EMBANKMENT	0.00	0.00	0.00
ALL UNITS ARE SQ FT				

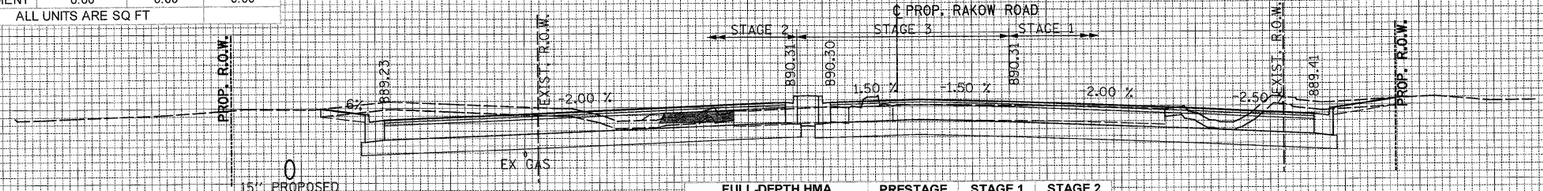

246 + 72.11

COMPOSITE PAVT		PRESTAGE	STAGE 1	STAGE 2
246+72.11	UNSUITABLE	0.00	16.42	28.23
	EXCAVATION	0.00	77.12	88.02
	EMBANKMENT	2.90	0.00	0.00
ALL UNITS ARE SQ FT				

FULL-DEPTH HMA		PRESTAGE	STAGE 1	STAGE 2
246+72.11	UNSUITABLE	0.00	16.42	28.23
	EXCAVATION	0.00	103.90	111.15
	EMBANKMENT	2.90	0.00	0.00
ALL UNITS ARE SQ FT				

150 140 130 120 110 100 90 80 70 60 50 40 30 20 10 0 10 20 30 40 50 60 70 80 90 100 110 120 130 140 150

FINAL SURVEY — NOTE BOOK — NO. — SURVEYED — PLOTTED — TEM AREAS — AREAS CHECKED — BY — DATE

ORIGINAL SURVEY — NOTE BOOK — NO. — SURVEYED — PLOTTED — TEM AREAS — AREAS CHECKED — BY — DATE

PATRICK ENGINEERING INC.
LISLE, ILLINOIS

USER NAME = Rdwy_Lisle	DESIGNED - CPK	REVISED -	
PLOT CONFIG= PDFGrey_Large.plt	DRAWN - TCK	REVISED -	
PLOT SCALE = 1:10	CHECKED - JAH	REVISED -	
PLOT DATE = 7/28/2010 9:01:29 PM	DATE - 8/2/2010	REVISED -	


MCHENRY COUNTY
DIVISION OF TRANSPORTATION

RAKOW ROAD
CROSS SECTIONS

SCALE: 1H:2V | SHEET NO. | STA. 246+72.11 TO STA. 247+37.62


F.A. RTE.	SECTION	COUNTY	TOTAL SHEETS	SHEET NO.
0336	05-00308-00-WR	MCHENRY	606	522
		CONTRACT NO. 63398		
	ILLINOIS FED. AID PROJECT			

G:\MCDOT\20950.001\D-awings\RDWY\shts\Xsec\S_XS_01_Rakow.dgn

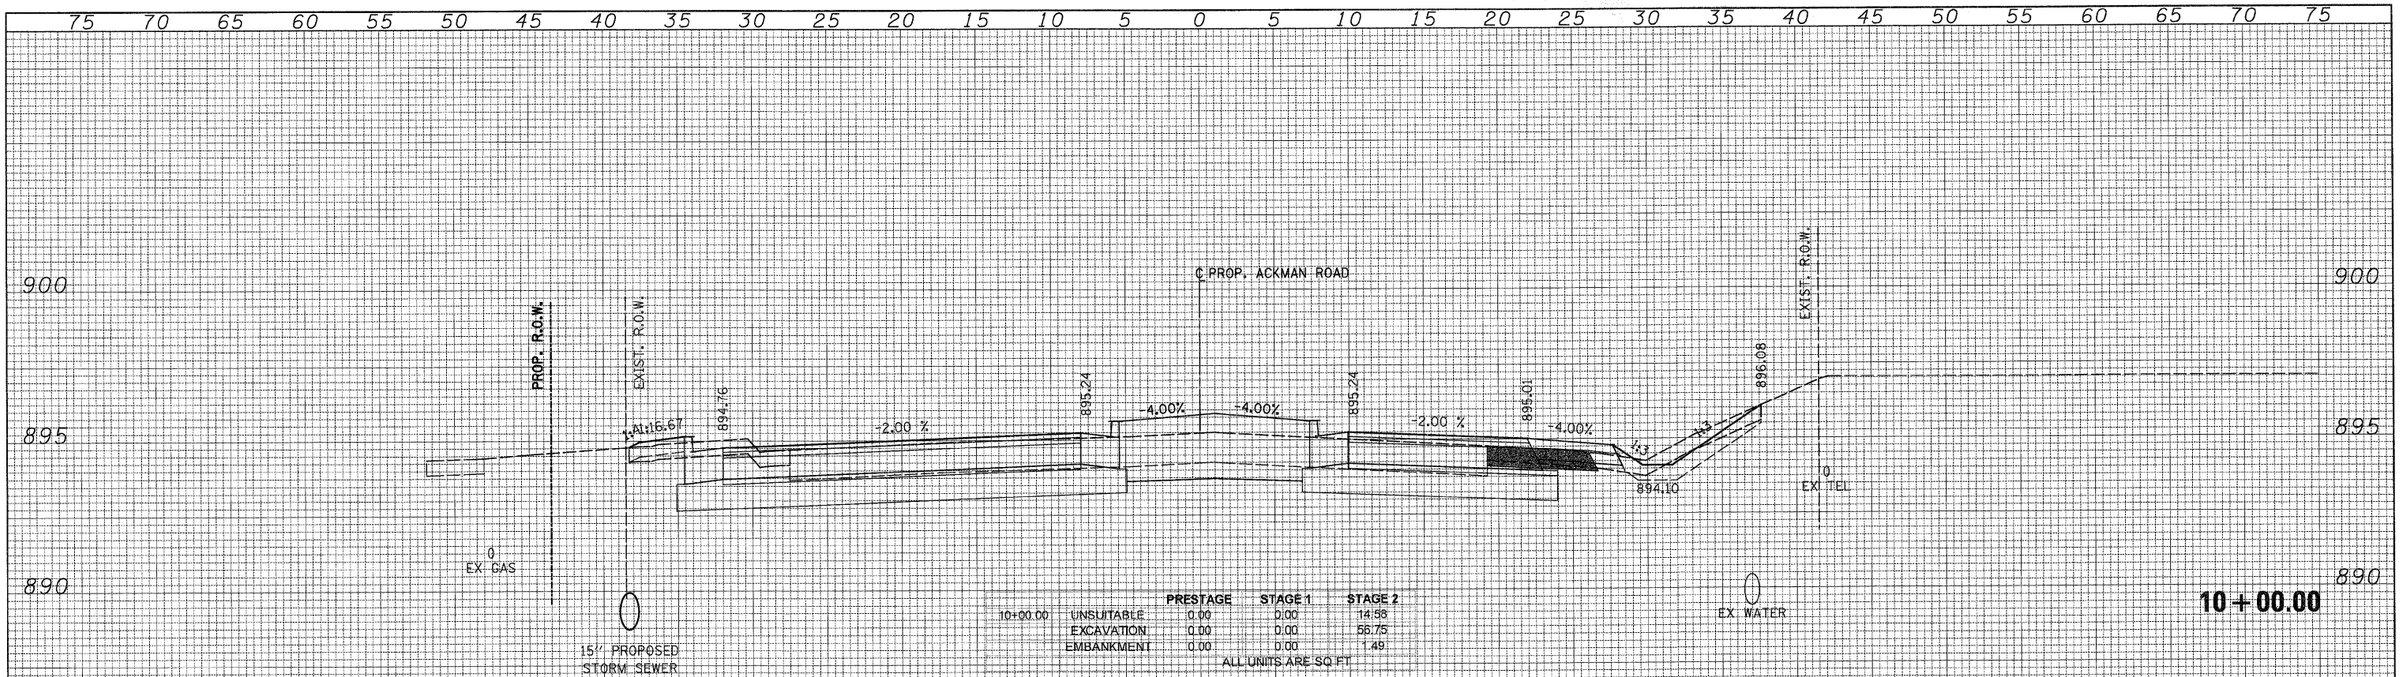

10+00.00		PRESTAGE	STAGE 1	STAGE 2
	UNSUITABLE	0.00	0.00	14.58
	EXCAVATION	0.00	0.00	56.75
	EMBANKMENT	0.00	0.00	1.49

ALL UNITS ARE SQ FT

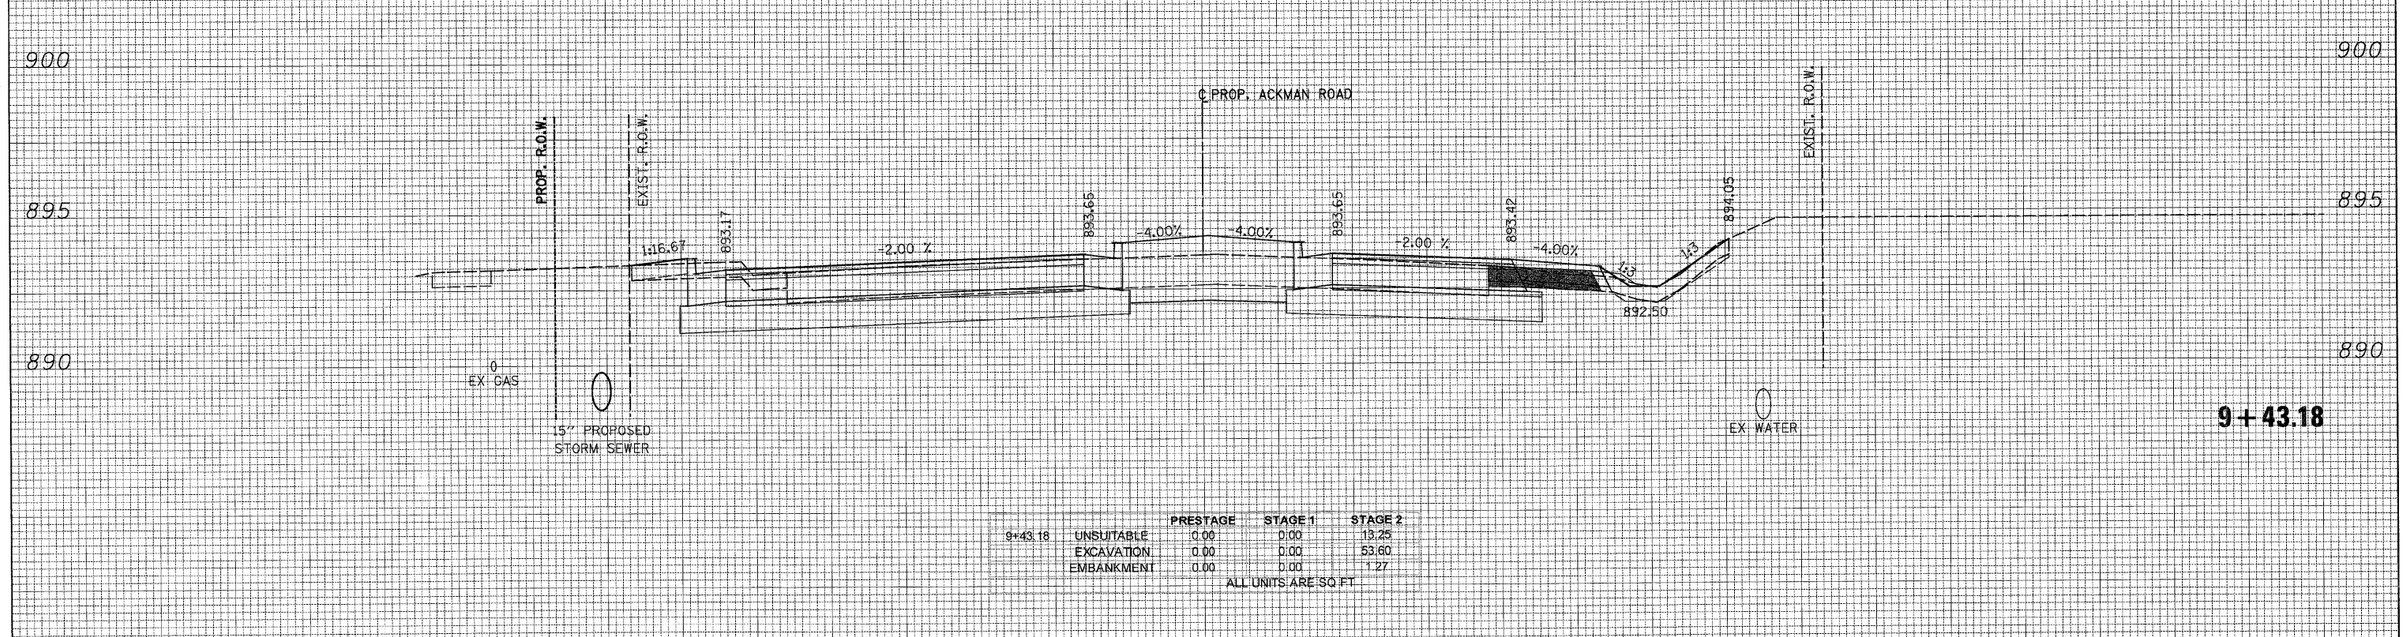

9+43.18		PRESTAGE	STAGE 1	STAGE 2
	UNSUITABLE	0.00	0.00	13.25
	EXCAVATION	0.00	0.00	53.60
	EMBANKMENT	0.00	0.00	1.27

ALL UNITS ARE SQ FT

FINAL SURVEY — NOTE BOOK — NO. — BY — DATE — SURVEYED — PLOTTED — TRAVERSE — TEM — AREAS — AREAS CHECKED

ORIGINAL SURVEY — NOTE BOOK — NO. — BY — DATE — SURVEYED — PLOTTED — TRAVERSE — AREAS — AREAS CHECKED

PATRICK ENGINEERING INC.
LISLE, ILLINOIS

USER NAME = Rdwy_Lisle	DESIGNED - CPK	REVISED -	
PLOT CONFIG= PDF(Grey_Large).plt	DRAWN - TCK	REVISED -	
PLOT SCALE = 1:5	CHECKED - JAH	REVISED -	
PLOT DATE = 7/28/2010 9:01:39 PM	DATE - 8/2/2010	REVISED -	


MCHENRY COUNTY
DIVISION OF TRANSPORTATION

ACKMAN ROAD
CROSS SECTIONS

SCALE: 1H:2V | SHEET NO. | STA. 9+43.18 | TO STA. 10+00.00

F.A. RTE.	SECTION	COUNTY	TOTAL SHEETS	SHEET NO.
0336	05-00308-00-WR	MCHENRY	606	523
		CONTRACT NO. 63398		
		ILLINOIS FED. AID PROJECT		


Q:\MCDOT\20950.00\Drawings\RDWY\shts\Xsec\S_XS_02_Ackman.dgn

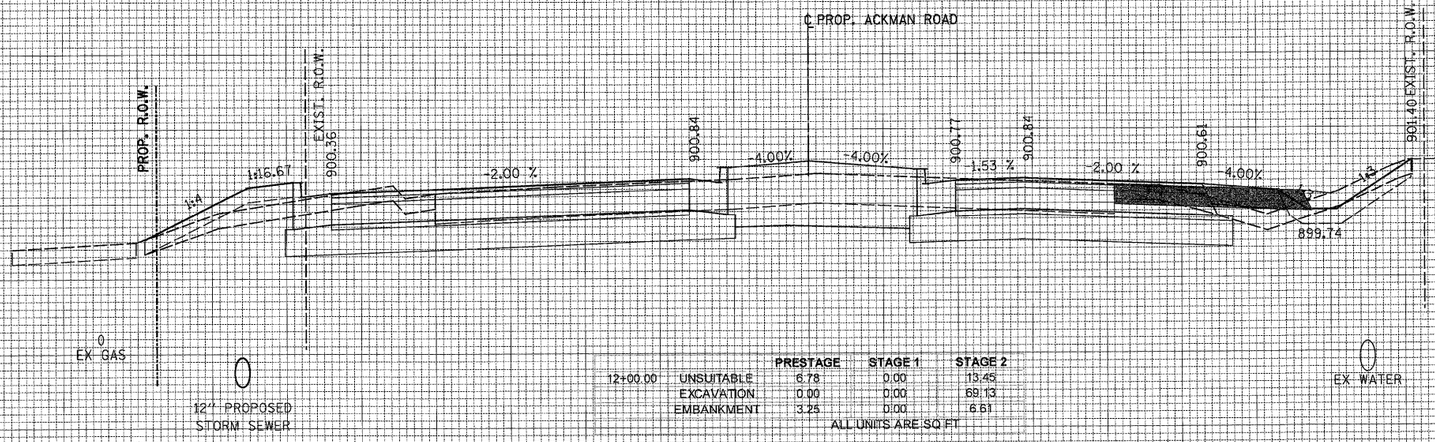

12+00.00		PRESTAGE	STAGE 1	STAGE 2
	UNSUITABLE	6.78	0.00	13.45
	EXCAVATION	0.00	0.00	69.13
	EMBANKMENT	3.25	0.00	6.61

ALL UNITS ARE SQ FT

12+00.00

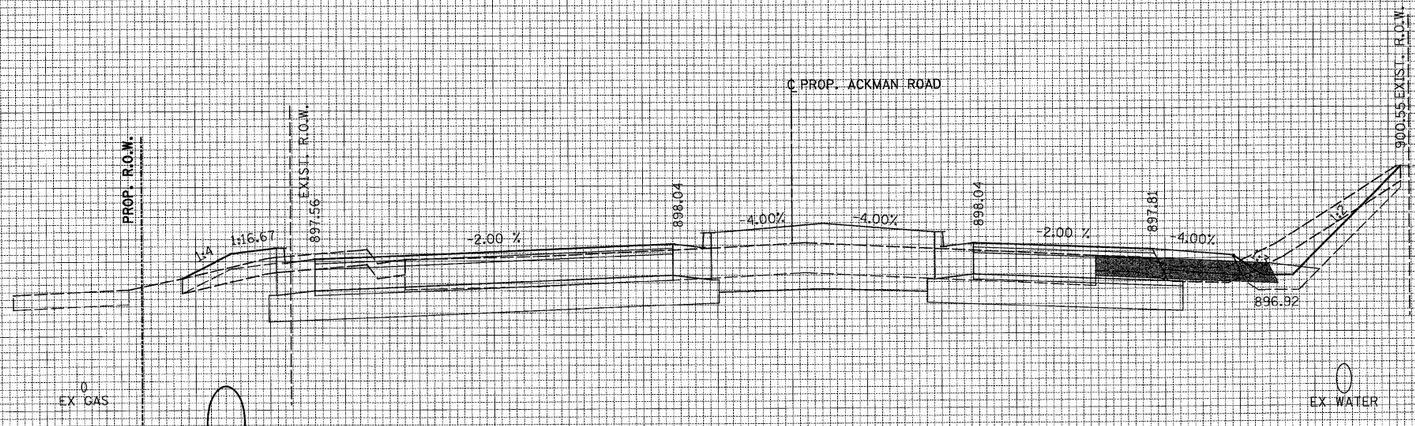

11+00.00		PRESTAGE	STAGE 1	STAGE 2
	UNSUITABLE	11.22	0.00	18.66
	EXCAVATION	13.66	0.00	63.96
	EMBANKMENT	0.00	0.00	3.30

ALL UNITS ARE SQ FT

11+00.00

BY	DATE	
		FINAL SURVEY
		SURVEYED
		PLOTTED
		NOTE BOOK
		ITEM
		AREAS
		AREAS CHECKED
		NO.

BY	DATE	
		ORIGINAL SURVEY
		SURVEYED
		PLOTTED
		NOTE BOOK
		ITEM
		AREAS
		AREAS CHECKED
		NO.

PATRICK ENGINEERING INC.
LISLE, ILLINOIS

USER NAME = Rdwy_Lisle	DESIGNED - CPK	REVISED -	
PLOT CONFIG= PDF(Grey_Large).plt	DRAWN - TCK	REVISED -	
PLOT SCALE = 1:5	CHECKED - JAH	REVISED -	
PLOT DATE = 7/28/2010 9:01:43 PM	DATE - 8/2/2010	REVISED -	


MCHENRY COUNTY
DIVISION OF TRANSPORTATION

ACKMAN ROAD
CROSS SECTIONS

SCALE: 1H:2V | SHEET NO. | STA. 11+00.00 TO STA. 12+00.00

F.A. RTE.	SECTION	COUNTY	TOTAL SHEETS	SHEET NO.
0336	05-00308-00-WR	MCHENRY	606	524
		CONTRACT NO. 63398		
	ILLINOIS FED. AID PROJECT			


G:\MCDOT\20950.021\Drawings\RDWY\shts\Xsec\S_XS_02_Ackman.dgn

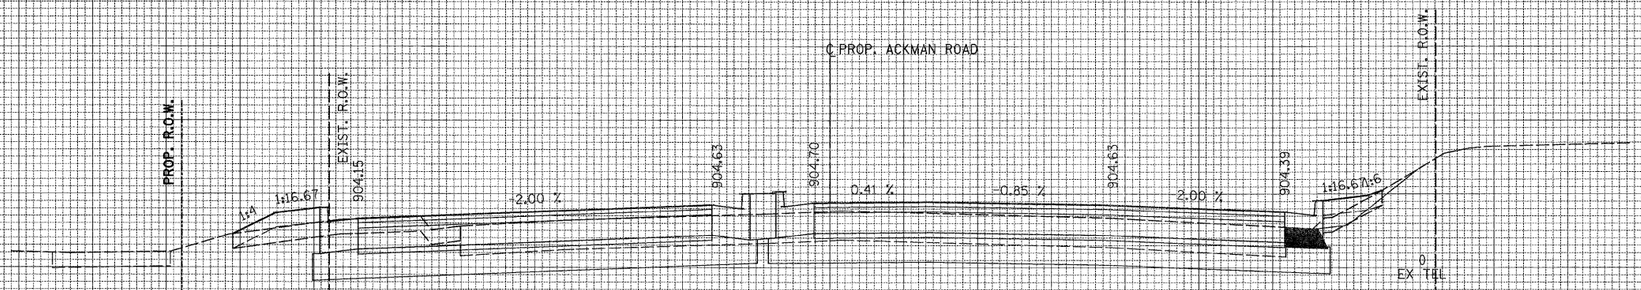

14+00.00		PRESTAGE	STAGE 1	STAGE 2
	UNSUITABLE	3.26	0.00	18.47
	EXCAVATION	24.02	0.00	53.00
	EMBANKMENT	0.00	0.00	16.41

ALL UNITS ARE SQ FT

14 + 00.00

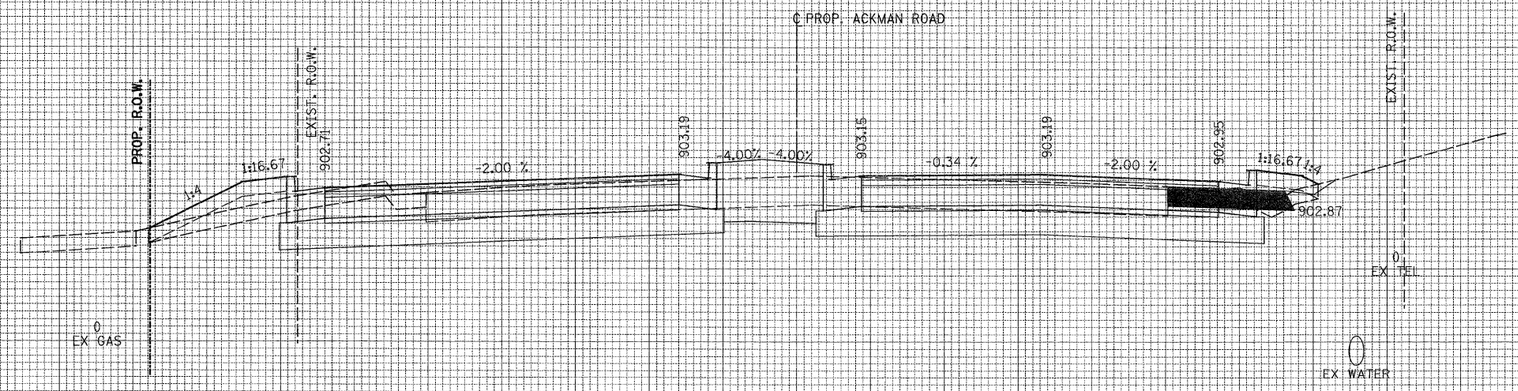

13+00.00		PRESTAGE	STAGE 1	STAGE 2
	UNSUITABLE	5.07	0.00	14.49
	EXCAVATION	2.33	0.00	62.86
	EMBANKMENT	0.00	0.00	7.70

ALL UNITS ARE SQ FT

13 + 00.00

FINAL SURVEY	BY	DATE
SURVEYED		
PLOTTED		
NOTE BOOK		
NO.	AREAS - E	
	AREAS CHECKED	

ORIGINAL SURVEY	BY	DATE
SURVEYED		
PLOTTED		
NOTE BOOK		
NO.	AREAS - E	
	AREAS CHECKED	

PATRICK ENGINEERING INC.
LISLE, ILLINOIS

USER NAME = mpine(Rdwy_Lisle)	DESIGNED - CPK	REVISED -	
PLOT CONFIG= PDF(Grey_Large).plt	DRAWN - TCK	REVISED -	
PLOT SCALE = 1:5	CHECKED - JAH	REVISED -	
PLOT DATE = 8/23/2010 10:16:57 AM	DATE - 8/2/2010	REVISED -	


MCHENRY COUNTY
DIVISION OF TRANSPORTATION

ACKMAN ROAD
CROSS SECTIONS

SCALE: 1H:2V | SHEET NO. | STA. 13+00.00 | TO STA. 14+00.00

F.A. RTE.	SECTION	COUNTY	TOTAL SHEETS	SHEET NO.
0336	05-00308-00-WR	MCHENRY	606	525
		CONTRACT NO. 63398		
	ILLINOIS FED. AID PROJECT			

G:\MCDOT\20950_001\Drawings\RDWY\shts\Xsec\S_XS_02_Ackman.dgn

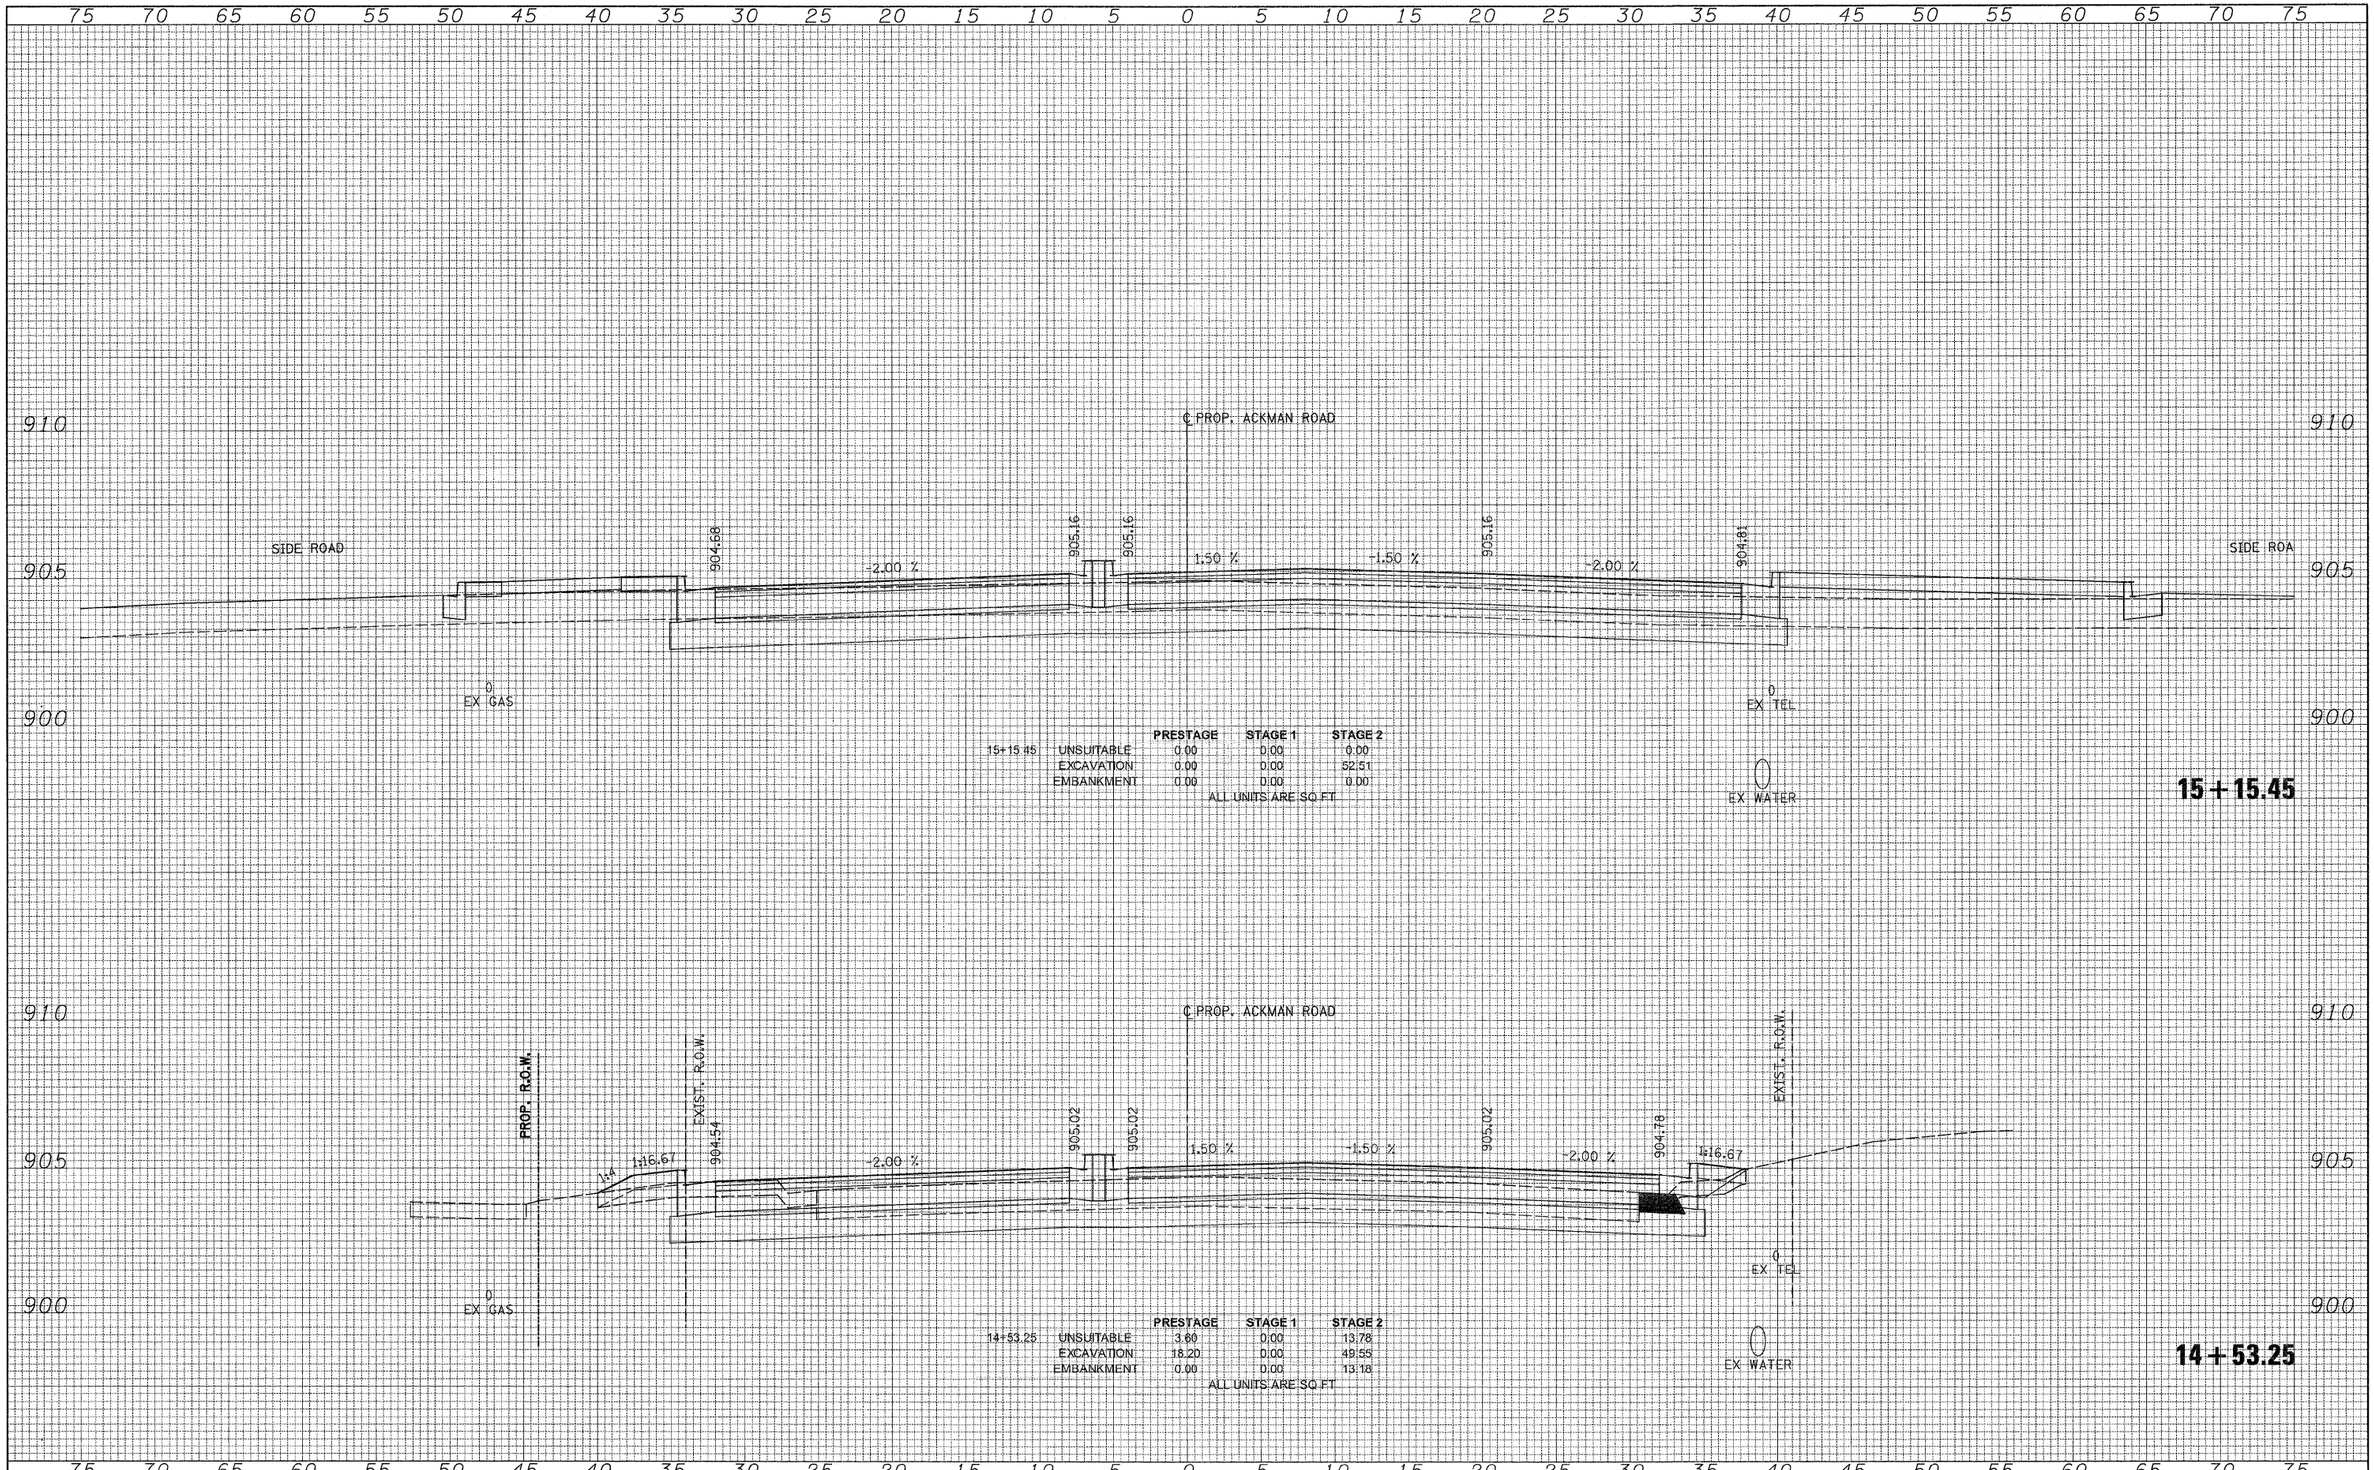

FINAL SURVEY	NOTE BOOK	NO.	BY	DATE
SURVEYED				
PLOTTED				
TEMPLATE				
AREAS				
AREAS CHECKED				

ORIGINAL SURVEY	NOTE BOOK	NO.	BY	DATE
SURVEYED				
PLOTTED				
TEMPLATE				
AREAS				
AREAS CHECKED				

PATRICK ENGINEERING INC.
LISLE, ILLINOIS

USER NAME = mpine(Rdwy_Lisle)	DESIGNED - CPK	REVISED -	
PLOT CONFIG= PDF(Grey_Large).plt	DRAWN - TCK	REVISED -	
PLOT SCALE = 1:5	CHECKED - JAH	REVISED -	
PLOT DATE = 8/23/2010 10:16:59 AM	DATE - 8/2/2010	REVISED -	


MCHENRY COUNTY
DIVISION OF TRANSPORTATION

ACKMAN ROAD
CROSS SECTIONS

SCALE: 1H:2V | SHEET NO. | STA. 14+53.25 | TO STA. 15+15.45

F.A. RTE.	SECTION	COUNTY	TOTAL SHEETS	SHEET NO.
0336	05-00308-00-WR	MCHENRY	606	526
		CONTRACT NO. 63398		
	ILLINOIS FED. AID PROJECT			

G:\MCDOT\20950_02I\Drawings\RDWY\shts\Xsec\S_XS_02_Ackman.dgn

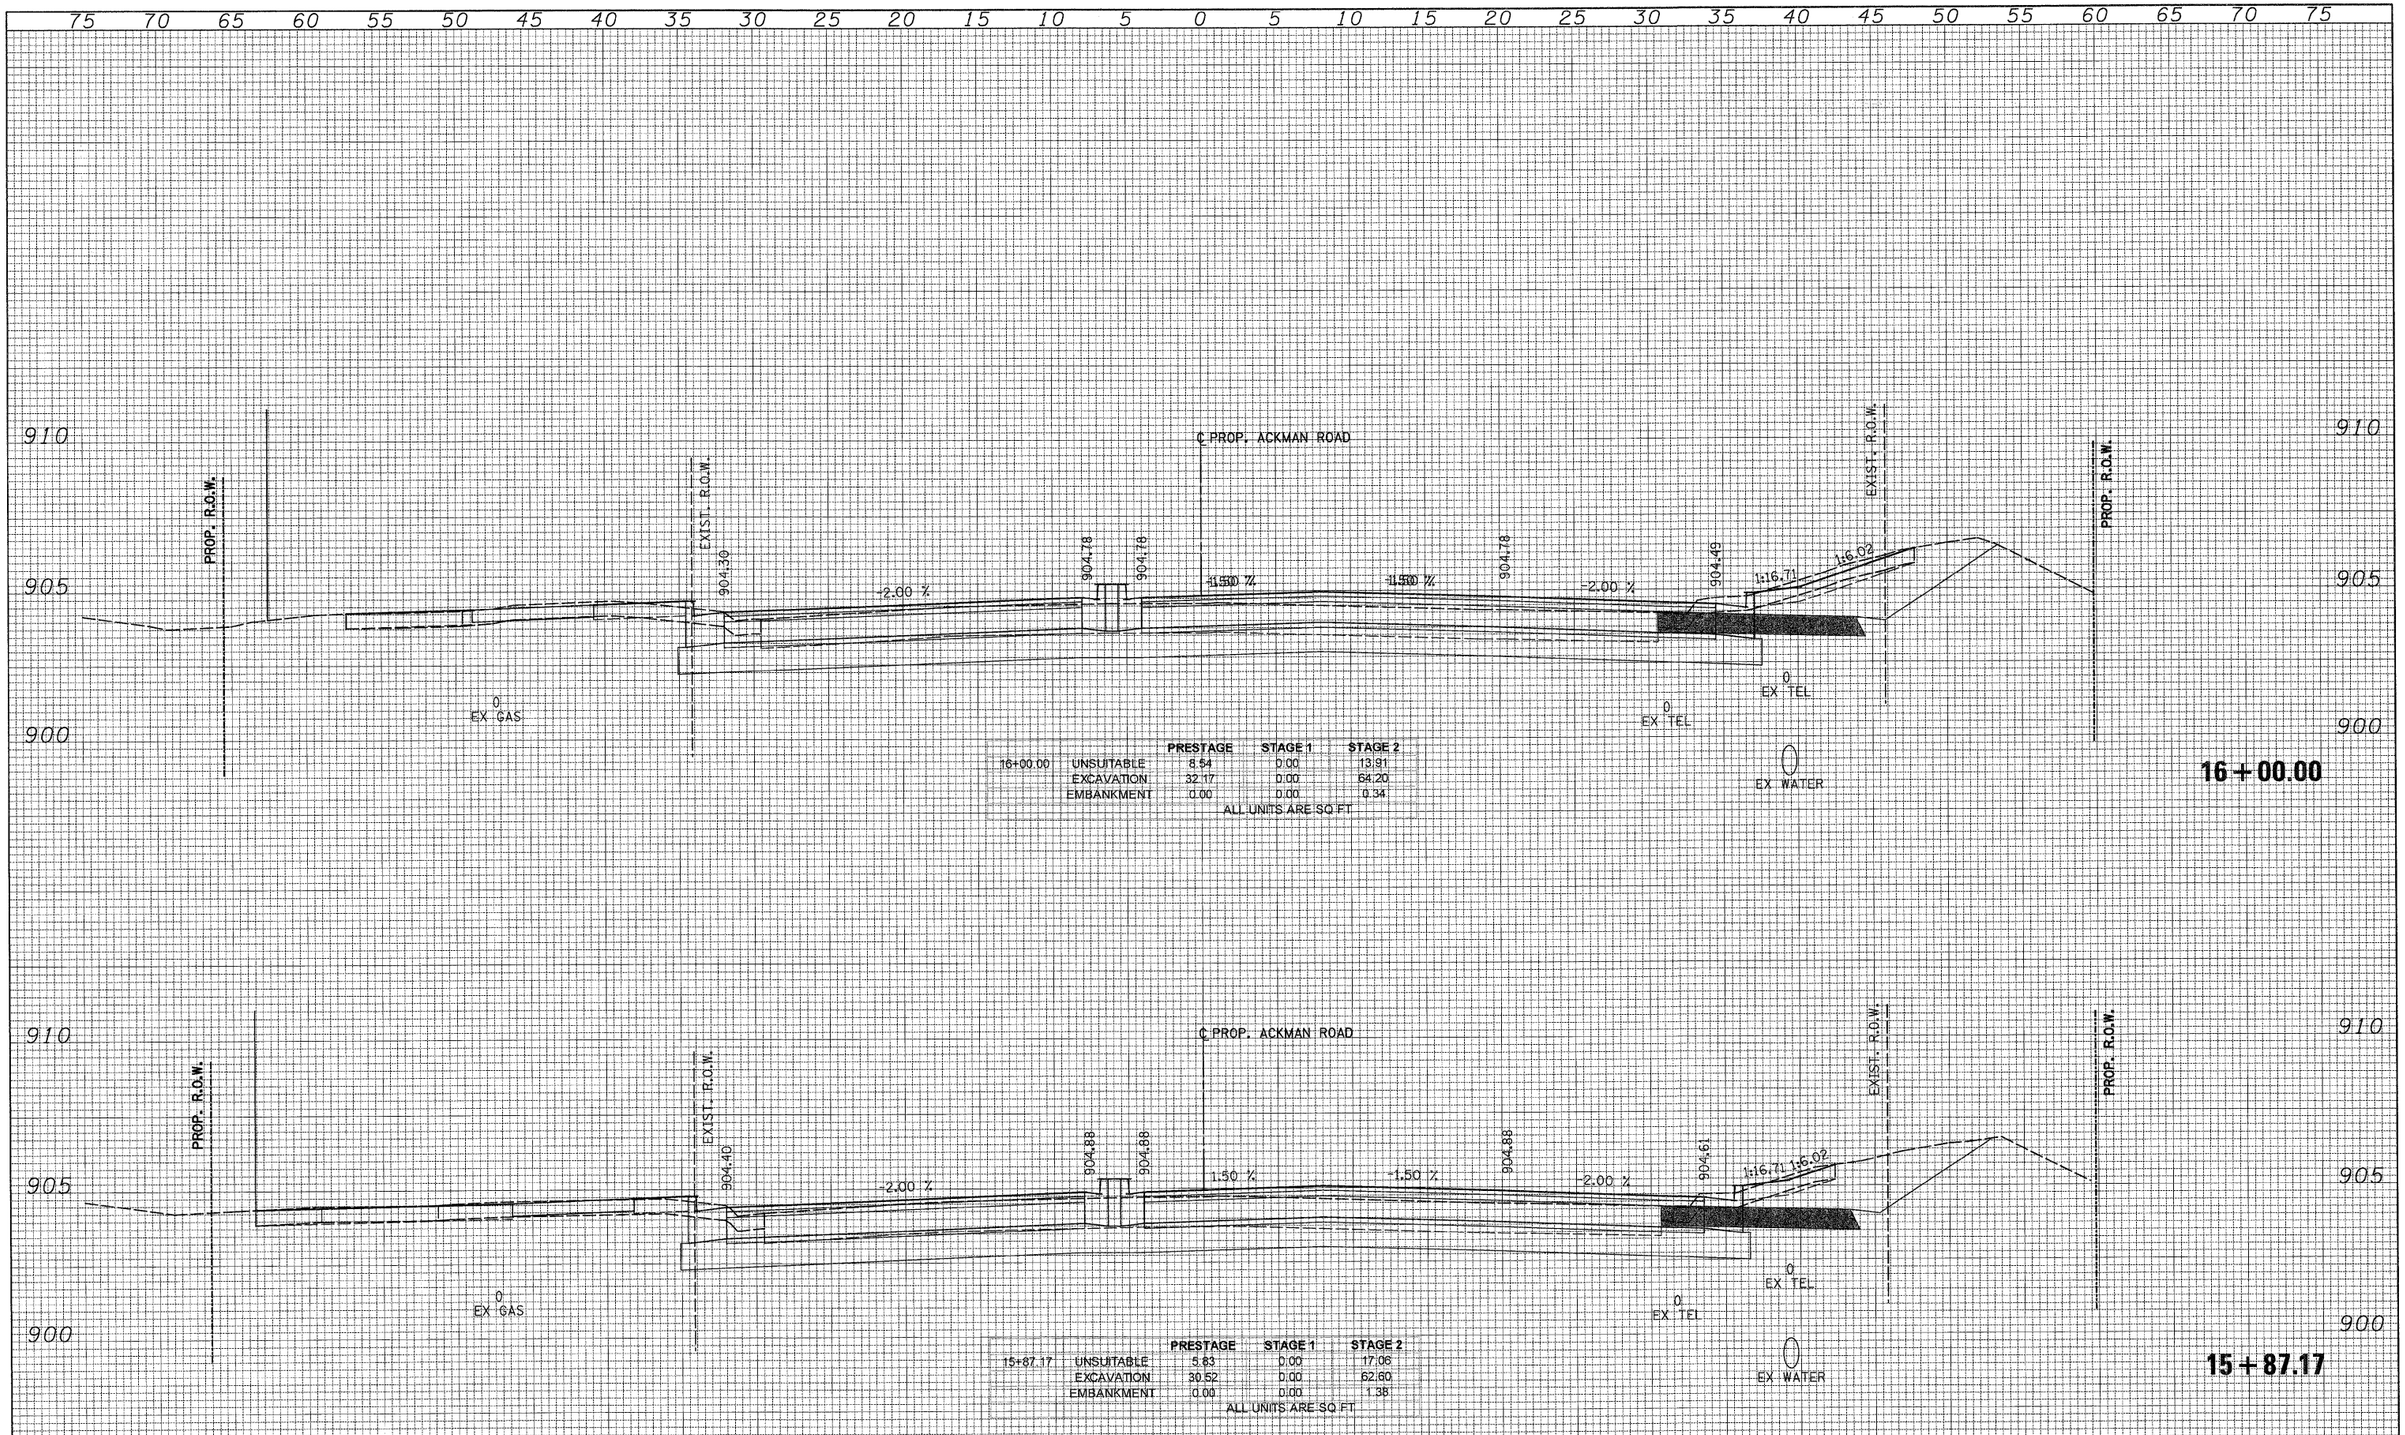

FINAL SURVEY	BY	DATE
SURVEYED		
PLOTTED		
NOTE BOOK	TEM	
NO.	AREAS	AREAS CHECKED

ORIGINAL SURVEY	BY	DATE
SURVEYED		
PLOTTED		
NOTE BOOK	MARKATE	
NO.	AREAS	AREAS CHECKED

PATRICK ENGINEERING INC.
LISLE, ILLINOIS

USER NAME = Rdwy.Lisle	DESIGNED - CPK	REVISED -	
PLOT CONFIG= PDF(Grey_Large).plt	DRAWN - TCK	REVISED -	
PLOT SCALE = 1:5	CHECKED - JAH	REVISED -	
PLOT DATE = 7/28/2010 9:01:54 PM	DATE - 8/2/2010	REVISED -	


MCHENRY COUNTY
DIVISION OF TRANSPORTATION

ACKMAN ROAD
CROSS SECTIONS

SCALE: 1H:2V | SHEET NO. | STA. 15+87.17 TO STA. 16+00.00

F.A. RTE.	SECTION	COUNTY	TOTAL SHEETS	SHEET NO.
0336	05-00308-00-WR	MCHENRY	606	527
		CONTRACT NO. 63398		
	ILLINOIS FED. AID PROJECT			

Q:\MCDOT\22950.00\Drawings\RDWY\shts\Xsec\S_XS_02_Ackman.dgn

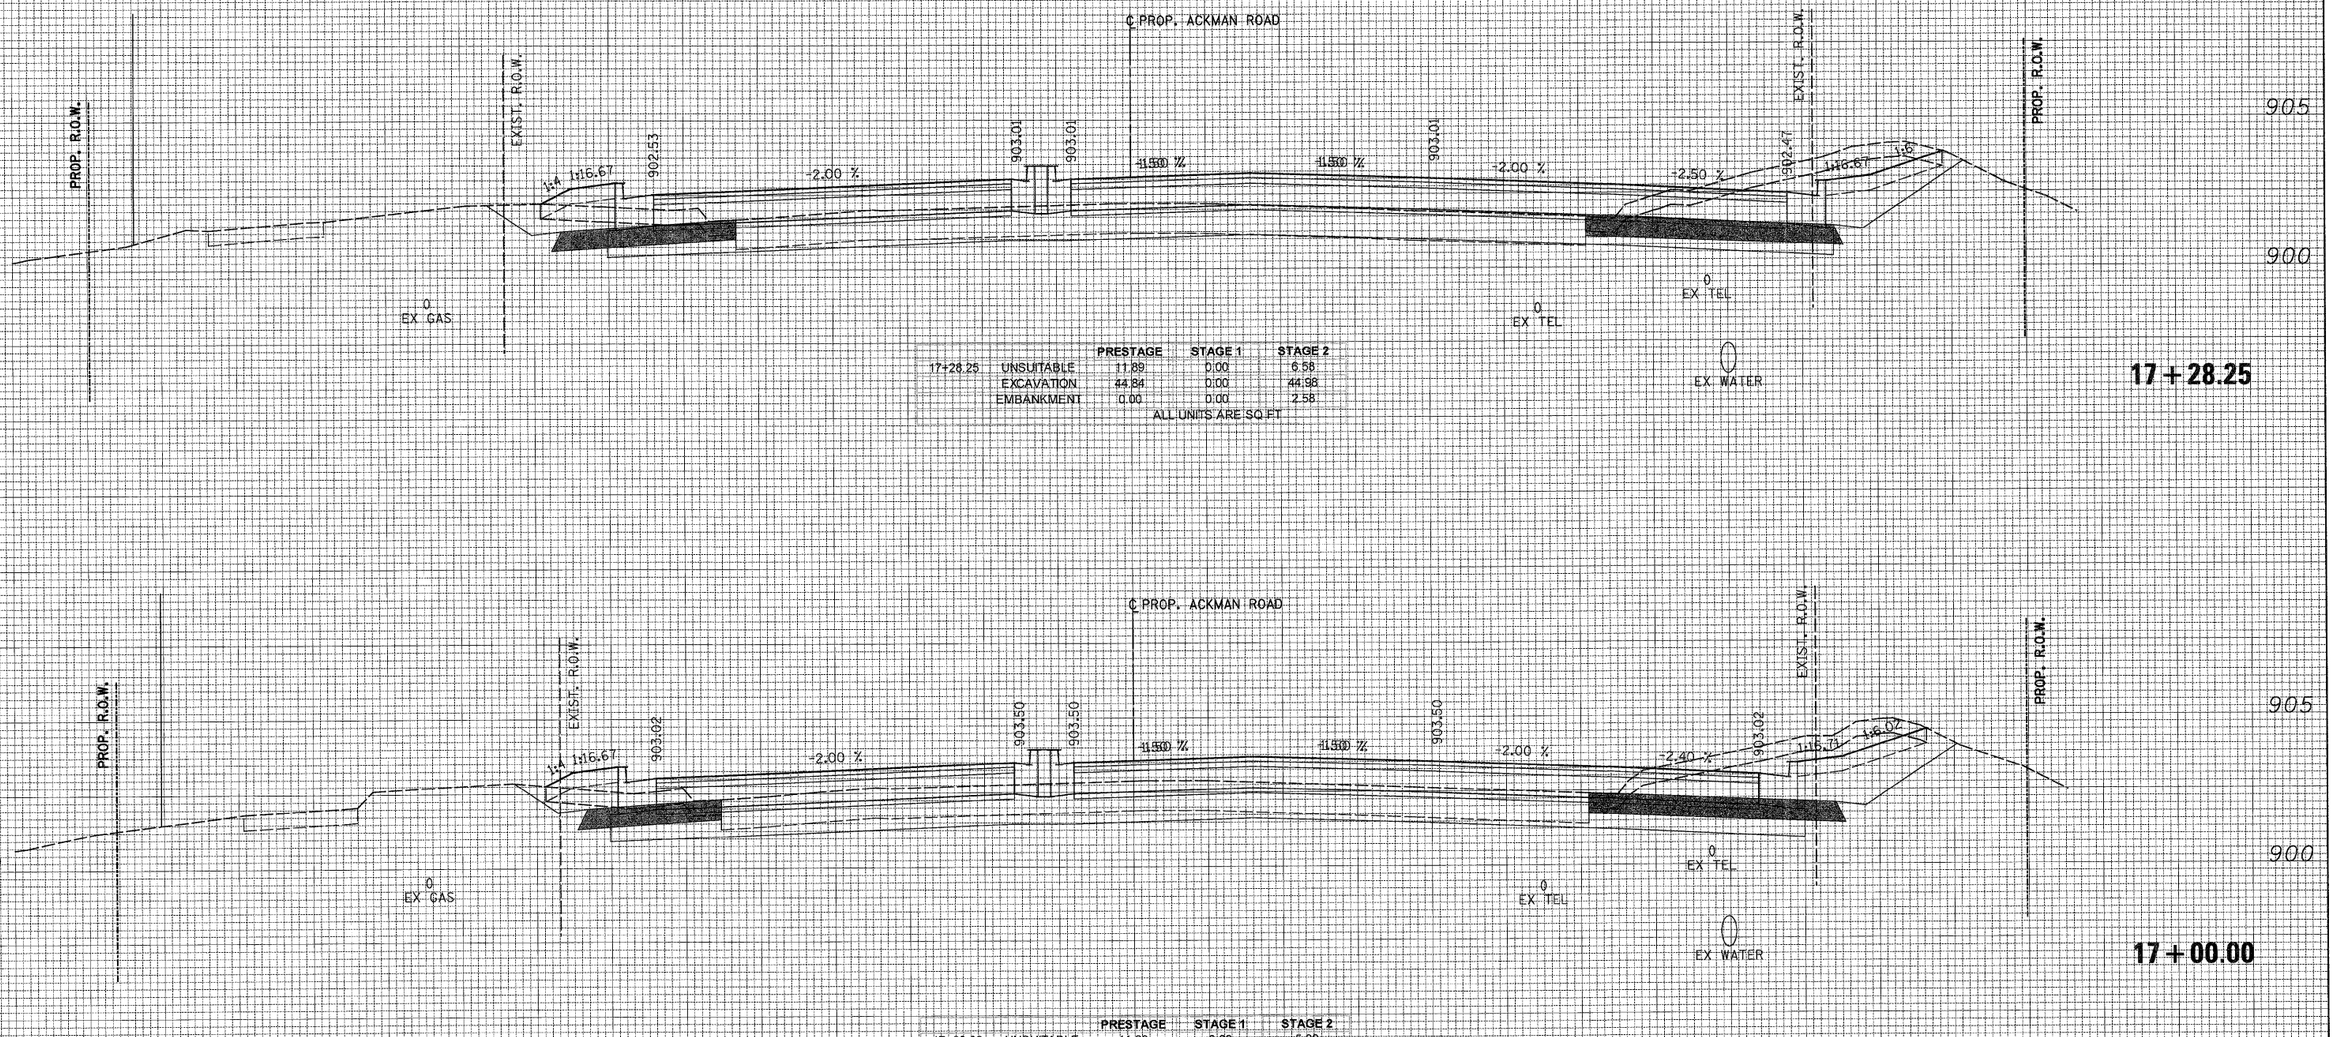

		PRESTAGE	STAGE 1	STAGE 2
17+28.25	UNSUITABLE	11.89	0.00	6.58
	EXCAVATION	44.84	0.00	44.98
	EMBANKMENT	0.00	0.00	2.58

ALL UNITS ARE SQ FT

17+28.25

		PRESTAGE	STAGE 1	STAGE 2
17+00.00	UNSUITABLE	11.20	0.00	5.88
	EXCAVATION	43.91	0.00	54.62
	EMBANKMENT	0.00	0.00	2.56

ALL UNITS ARE SQ FT

17+00.00

FINAL SURVEY	BY	DATE
SURVEYED		
PLOTTED		
NOTE BOOK		
AREAS		
NO.	AREAS CHECKED	

ORIGINAL SURVEY	BY	DATE
SURVEYED		
PLOTTED		
NOTE BOOK		
AREAS		
NO.	AREAS CHECKED	

75 70 65 60 55 50 45 40 35 30 25 20 15 10 5 0 5 10 15 20 25 30 35 40 45 50 55 60 65 70 75

PATRICK ENGINEERING INC.
LISLE, ILLINOIS

USER NAME = Rdwy.Lisle	DESIGNED - CPK	REVISED -	
PLOT CONFIG= PDF(Grey_Large).plt	DRAWN - TCK	REVISED -	
PLOT SCALE = 1:5	CHECKED - JAH	REVISED -	
PLOT DATE = 7/28/2010 9:21:58 PM	DATE - 8/2/2010	REVISED -	


MCHENRY COUNTY
DIVISION OF TRANSPORTATION

ACKMAN ROAD
CROSS SECTIONS

SCALE: 1H:2V | SHEET NO. | STA. 17+00.00 TO STA. 17+28.25

F.A. RTE.	SECTION	COUNTY	TOTAL SHEETS	SHEET NO.
0336	05-00308-00-WR	MCHENRY	606	528
		CONTRACT NO. 63398		
	ILLINOIS FED. AID PROJECT			

G:\MCDOT\20950_001\Drawings\RDWY\shts\Xsec\S_XS_02_Ackman.dgn

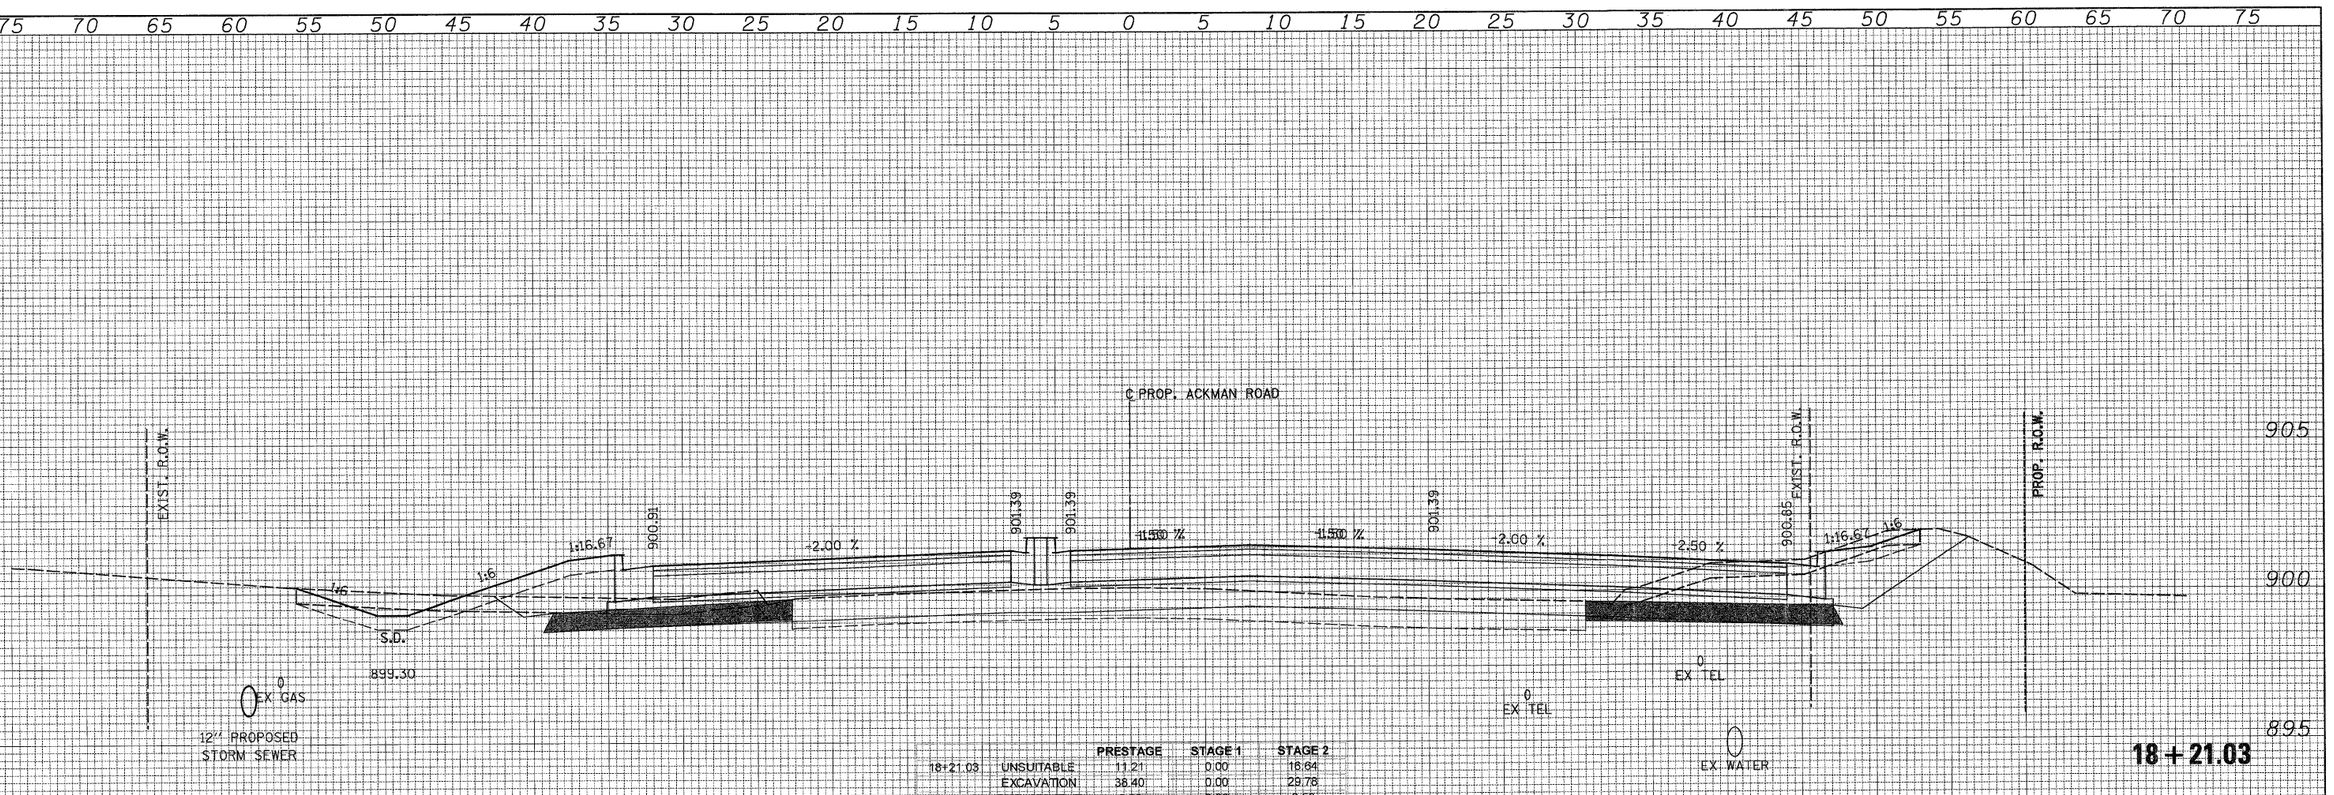

FINAL SURVEY	NO.	NOTE BOOK	DATE
SURVEYED			
PLOTTED			
CHECKED			
TEM			
AREAS			
AREAS CHECKED			
BY			

ORIGINAL SURVEY	NO.	NOTE BOOK	DATE
SURVEYED			
PLOTTED			
CHECKED			
TEM			
AREAS			
AREAS CHECKED			
BY			

PATRICK ENGINEERING INC.
LISLE, ILLINOIS

USER NAME = Rdwy.Lisle	DESIGNED - CPK	REVISED -	
PLOT CONFIG= PDF(Grey_Large).plt	DRAWN - TCK	REVISED -	
PLOT SCALE = 1:5	CHECKED - JAH	REVISED -	
PLOT DATE = 7/28/2010 9:02:02 PM	DATE - 8/2/2010	REVISED -	


MCHENRY COUNTY
DIVISION OF TRANSPORTATION

ACKMAN ROAD
CROSS SECTIONS

SCALE: 1Hx2V | SHEET NO. | STA. 18+00.00 TO STA. 18+21.03

F.A. RTE.	SECTION	COUNTY	TOTAL SHEETS	SHEET NO.
0336	05-00308-00-WR	MCHENRY	606	529
		CONTRACT NO. 63398		
		ILLINOIS FED. AID PROJECT		

G:\MCDOT\20950.001\Drawings\RDWY\shts\Xsec\S_XS_02_Ackman.dgn

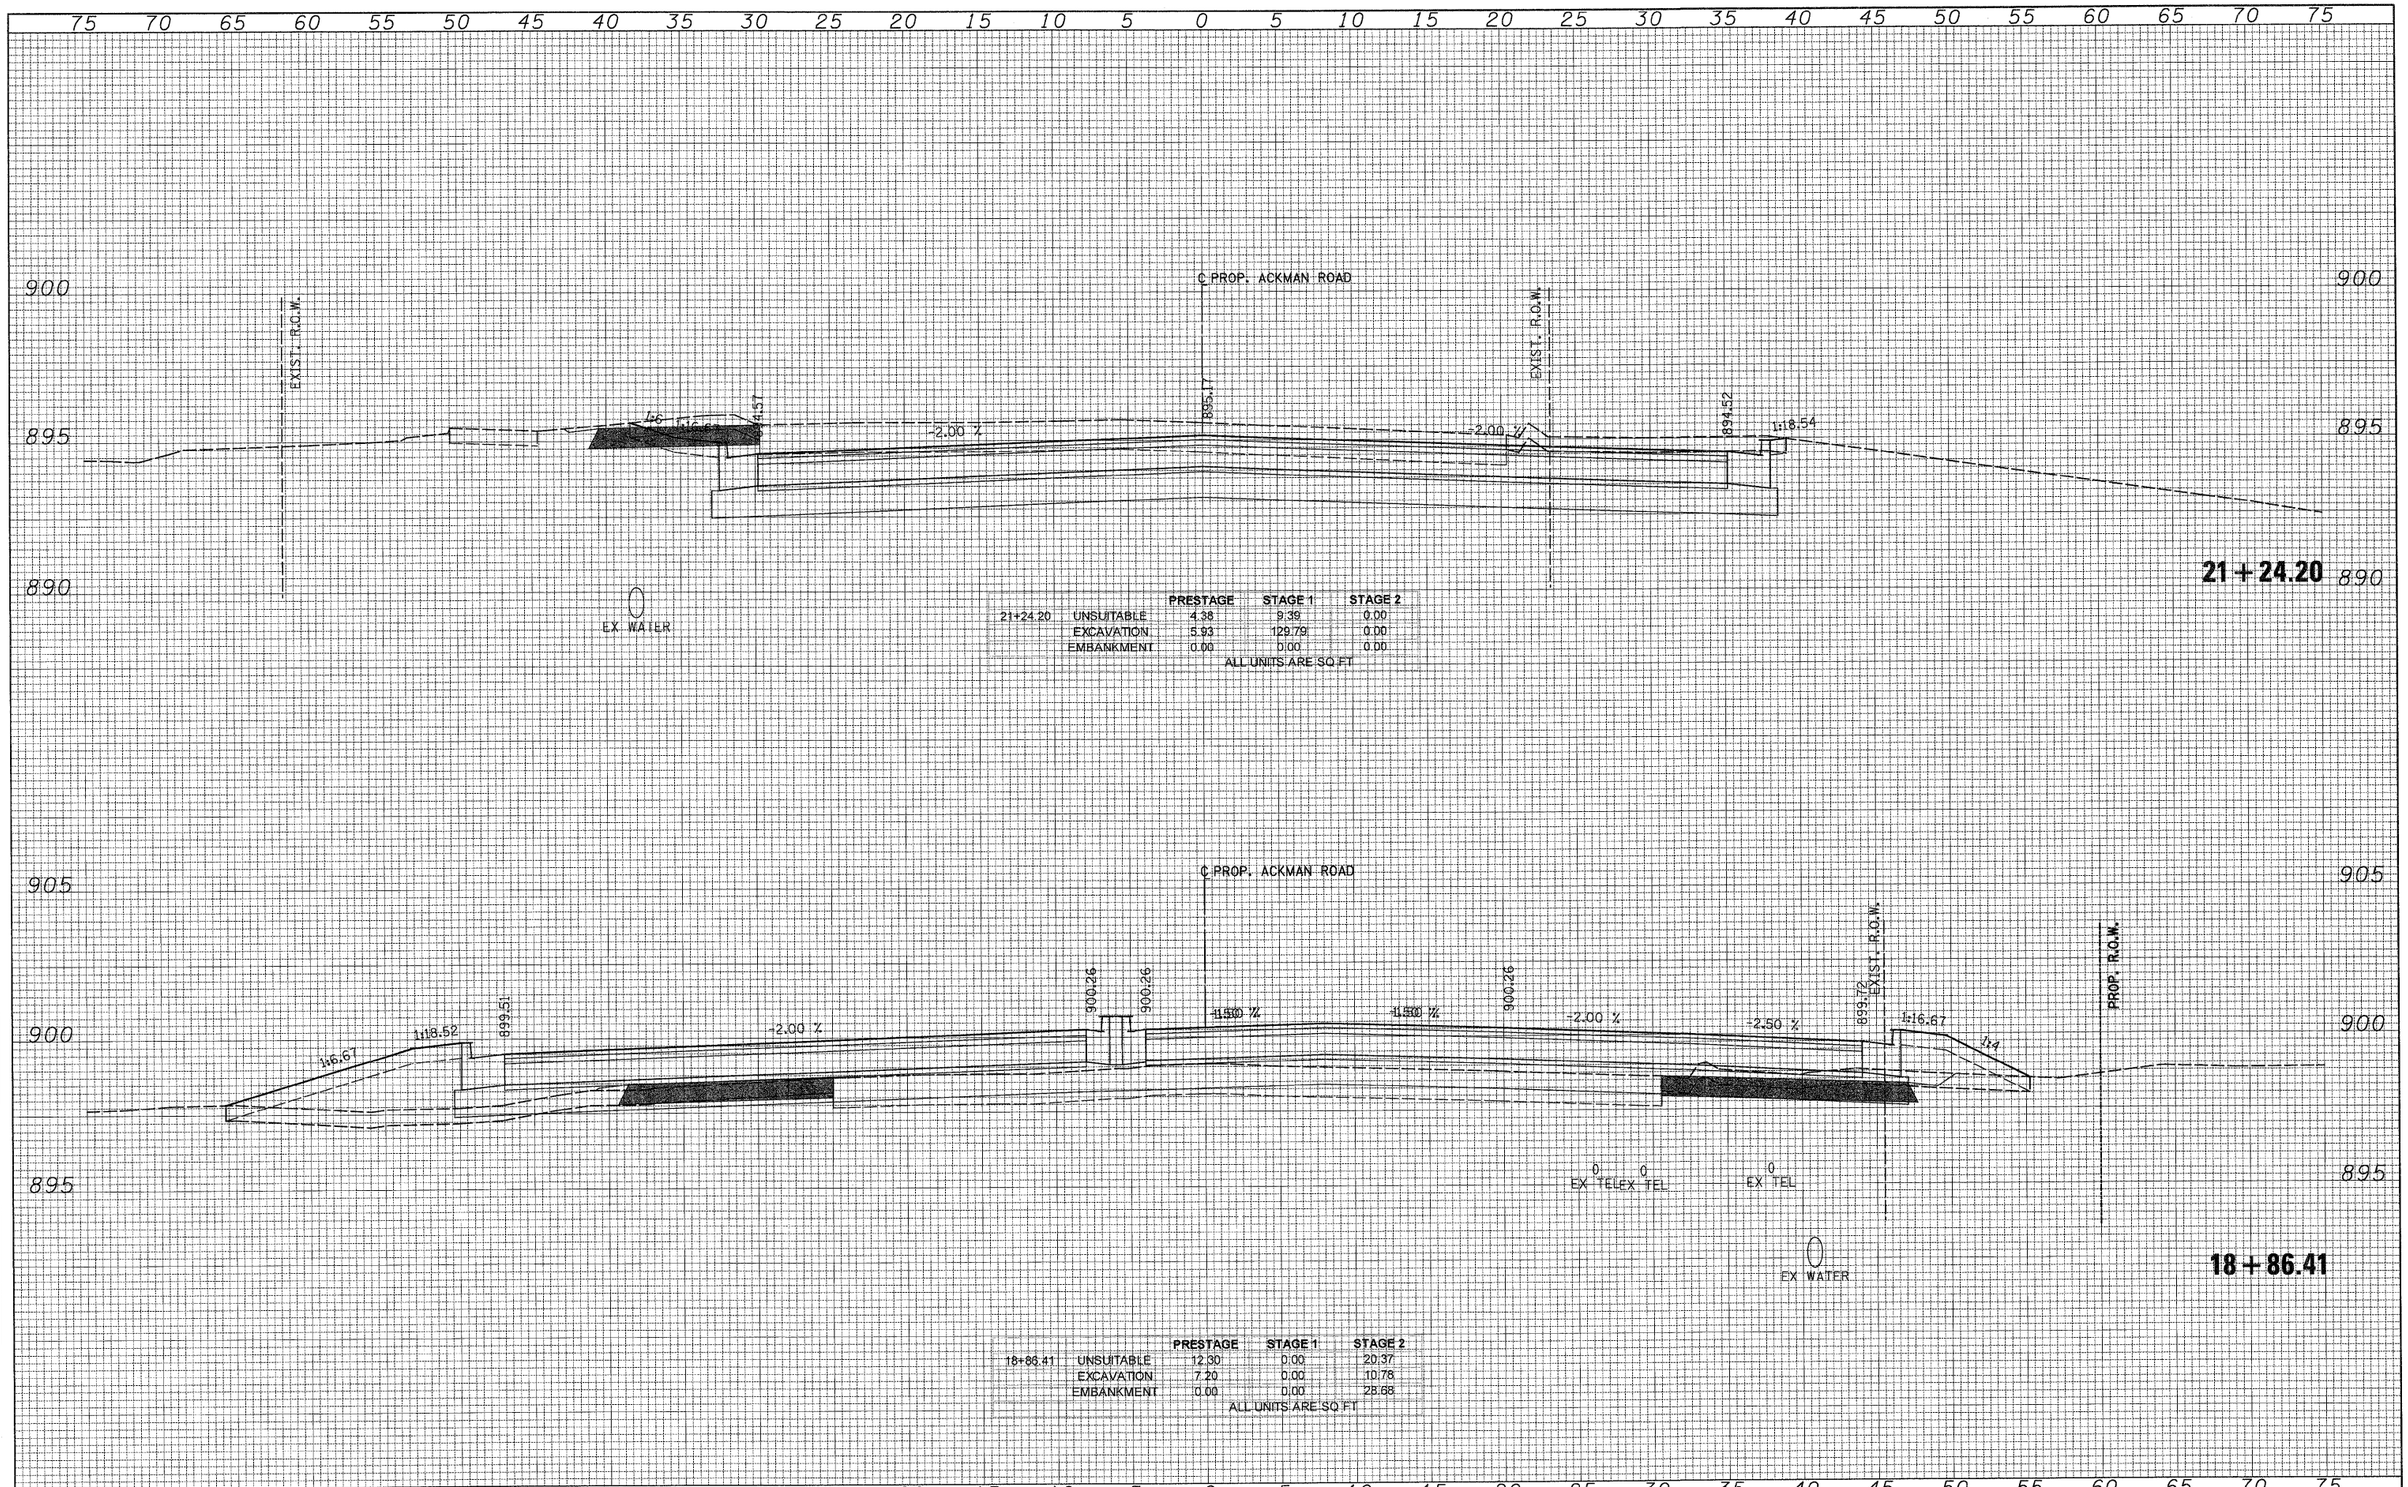

		PRESTAGE	STAGE 1	STAGE 2
21+24.20	UNSUITABLE	4.38	9.39	0.00
	EXCAVATION	5.93	129.79	0.00
	EMBANKMENT	0.00	0.00	0.00

ALL UNITS ARE SQ FT

		PRESTAGE	STAGE 1	STAGE 2
18+86.41	UNSUITABLE	12.30	0.00	20.37
	EXCAVATION	7.20	0.00	10.78
	EMBANKMENT	0.00	0.00	28.68

ALL UNITS ARE SQ FT

FINAL SURVEY — NOTE BOOK — NO. — BY — DATE
SURVEYED — PLOTTED — SCALE — TEM — AREAS — AREAS CHECKED

ORIGINAL SURVEY — NOTE BOOK — NO. — BY — DATE
SURVEYED — PLOTTED — SCALE — AREAS — AREAS CHECKED

PATRICK ENGINEERING INC.
LISLE, ILLINOIS

USER NAME = Rdwy_Lisle	DESIGNED - CPK	REVISED -	
PLOT CONFIG= PDF(Grey_Large).plt	DRAWN - TCK	REVISED -	
PLOT SCALE = 1:5	CHECKED - JAH	REVISED -	
PLOT DATE = 7/28/2010 9:02:06 PM	DATE - 8/2/2010	REVISED -	

MCHENRY COUNTY
DIVISION OF TRANSPORTATION

ACKMAN ROAD
CROSS SECTIONS


SCALE: 1H:2V | SHEET NO. | STA. 18+86.41 | TO STA. 21+24.20

F.A. RTE.	SECTION	COUNTY	TOTAL SHEETS	SHEET NO.
0336	05-00308-00-WR	MCHENRY	606	530
		CONTRACT NO. 63398		
	ILLINOIS FED. AID PROJECT			

O:\MCDOT\20950.001\Drawings\RDWY\shts\Xsec\S_XS_02_Ackman.dgn

FINAL SURVEY	SURVEYED	BY	DATE
	PLOTTED		
NOTE BOOK	TEMP AREAS		
NO.	AREAS CHECKED		


ORIGINAL SURVEY	SURVEYED	BY	DATE
	PLOTTED		
NOTE BOOK	TEMP AREAS		
NO.	AREAS CHECKED		

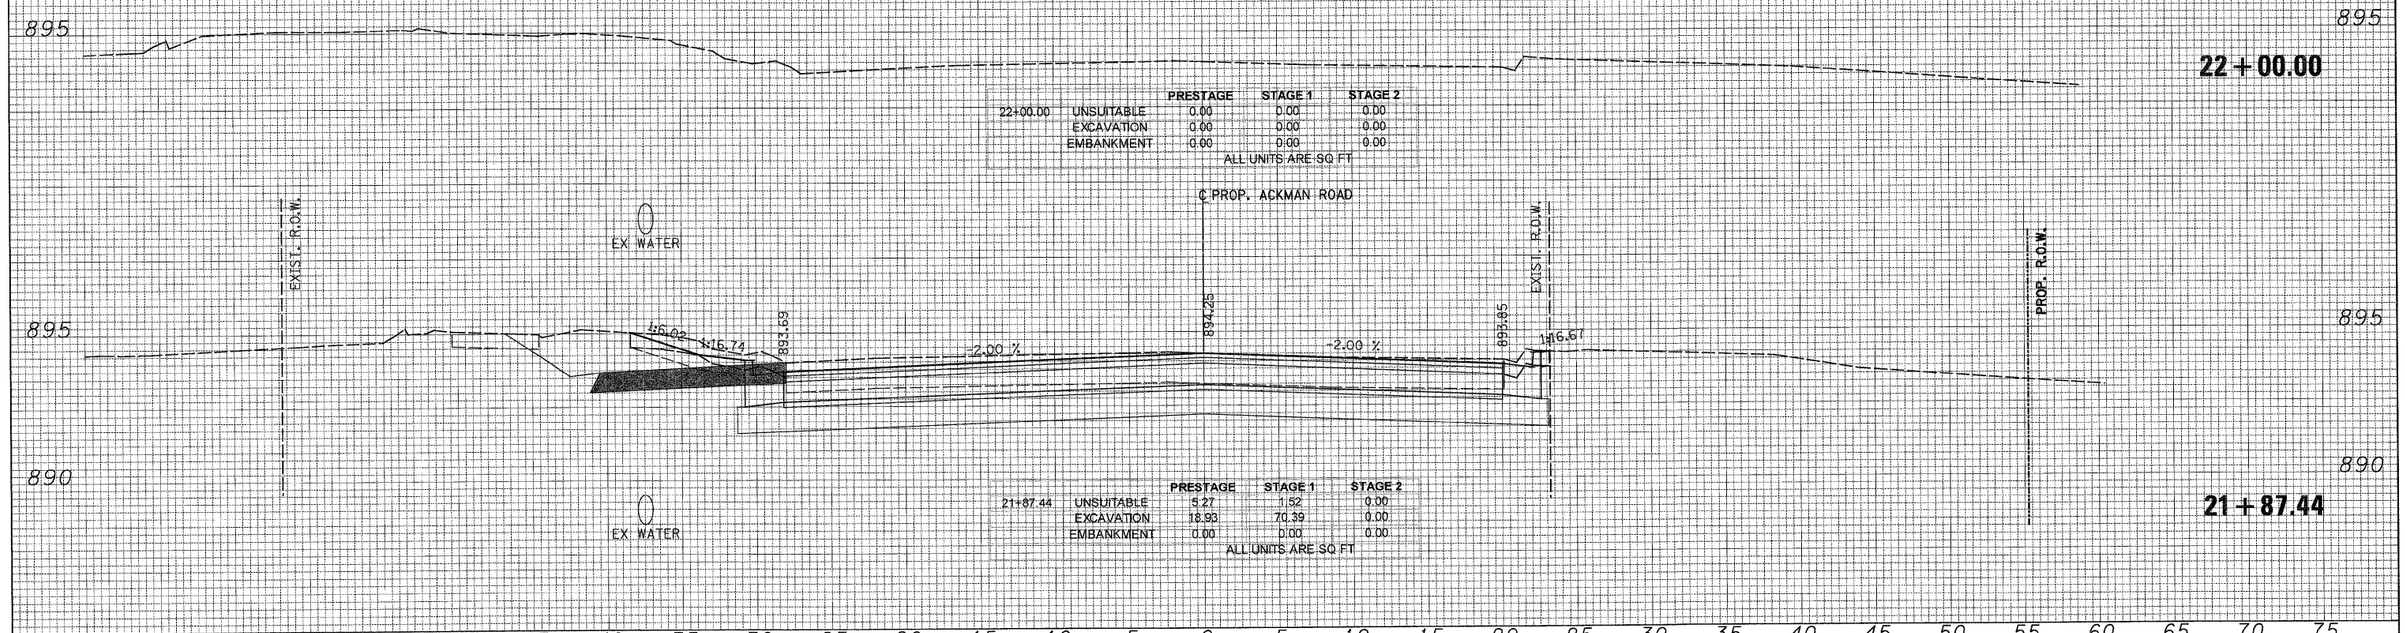

PATRICK ENGINEERING INC. LISLE, ILLINOIS	USER NAME = Rdwy_Lisle	DESIGNED - CPK	REVISED -	MCHENRY COUNTY DIVISION OF TRANSPORTATION	ACKMAN ROAD CROSS SECTIONS
	PLOT CONFIG= PDF(Grey_Large).plt	DRAWN - TCK	REVISED -		
	PLOT SCALE = 1:5	CHECKED - JAH	REVISED -		SCALE: 1H:2V / SHEET NO. / STA. 21+8.44 TO STA. 22+00
	PLOT DATE = 7/28/2010 9:02:10 PM	DATE - 8/2/2010	REVISED -		

F.A. RTE.	SECTION	COUNTY	TOTAL SHEETS	SHEET NO.
0336	05-00308-00-WR	MCHENRY	606	531
		CONTRACT NO. 63398		
		ILLINOIS FED. AID PROJECT		

O:\MCDOT\22950.001\Drawings\RDWY\shts\Xsec\S_XS_22_Ackman.dgn

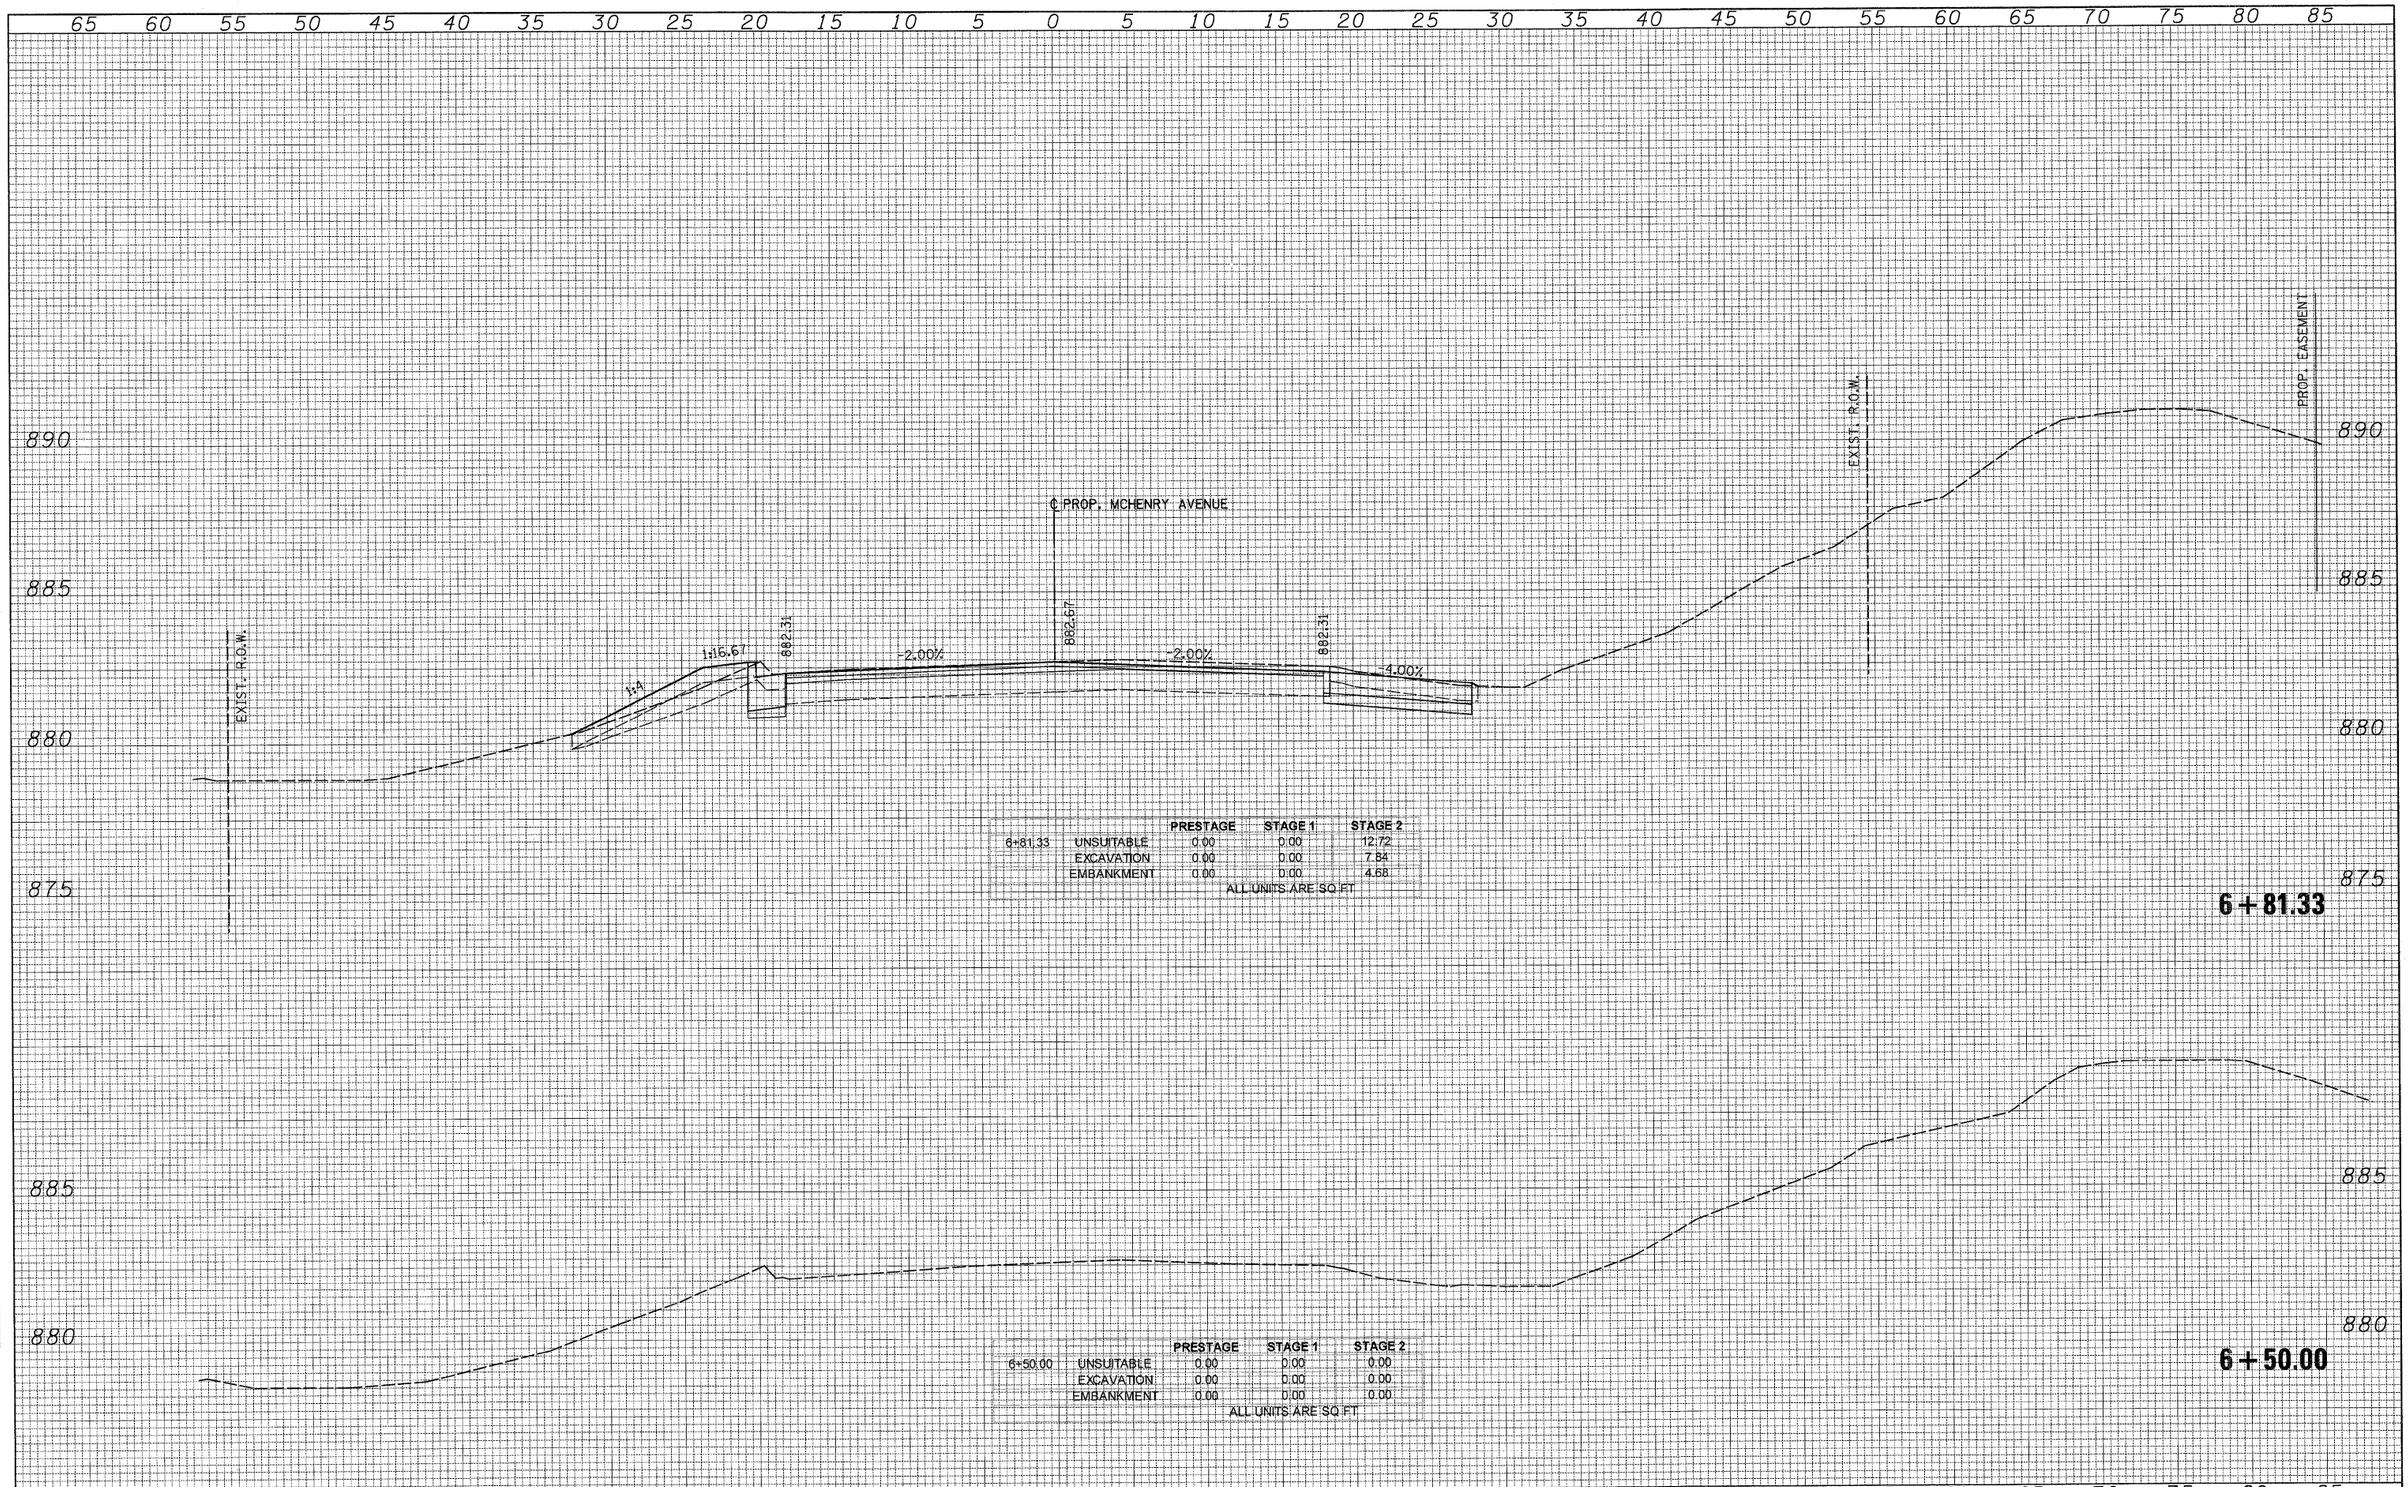

		PRESTAGE	STAGE 1	STAGE 2
6+81.33	UNSUITABLE	0.00	0.00	12.72
	EXCAVATION	0.00	0.00	7.84
	EMBANKMENT	0.00	0.00	4.68

ALL UNITS ARE SQ.FT

6+81.33

		PRESTAGE	STAGE 1	STAGE 2
6+50.00	UNSUITABLE	0.00	0.00	0.00
	EXCAVATION	0.00	0.00	0.00
	EMBANKMENT	0.00	0.00	0.00

ALL UNITS ARE SQ.FT

6+50.00

FINAL SURVEY	BY	DATE
NOTE BOOK	SURVEYED	
NO.	PLOTTED	
	TEMP AREAS	
	AREAS CHECKED	

ORIGINAL SURVEY	BY	DATE
NOTE BOOK	SURVEYED	
NO.	PLOTTED	
	TEMP AREAS	
	AREAS CHECKED	

PATRICK ENGINEERING INC.
LISLE, ILLINOIS

USER NAME = Rdwy_Lisle	DESIGNED - CPK	REVISED -	
PLOT CONFIG= PDF(Grey_Large).plt	DRAWN - TCK	REVISED -	
PLOT SCALE = 1:5	CHECKED - JAH	REVISED -	
PLOT DATE = 7/28/2010 9:02:17 PM	DATE - 8/2/2010	REVISED -	


MCHENRY COUNTY
DIVISION OF TRANSPORTATION

McHENRY AVENUE
CROSS SECTIONS

SCALE: 1H:2V | SHEET NO. | STA. 6+50.00 TO STA. 6+81.33

F.A. RTE.	SECTION	COUNTY	TOTAL SHEETS	SHEET NO.
0336	05-00308-00-WR	MCHENRY	606	532
		CONTRACT NO. 63398		
	ILLINOIS FED. AID PROJECT			

G:\MCDOT\20950.001\Drawings\RDWY\shts\Xsec\S_XS_03_McHenry.dgn

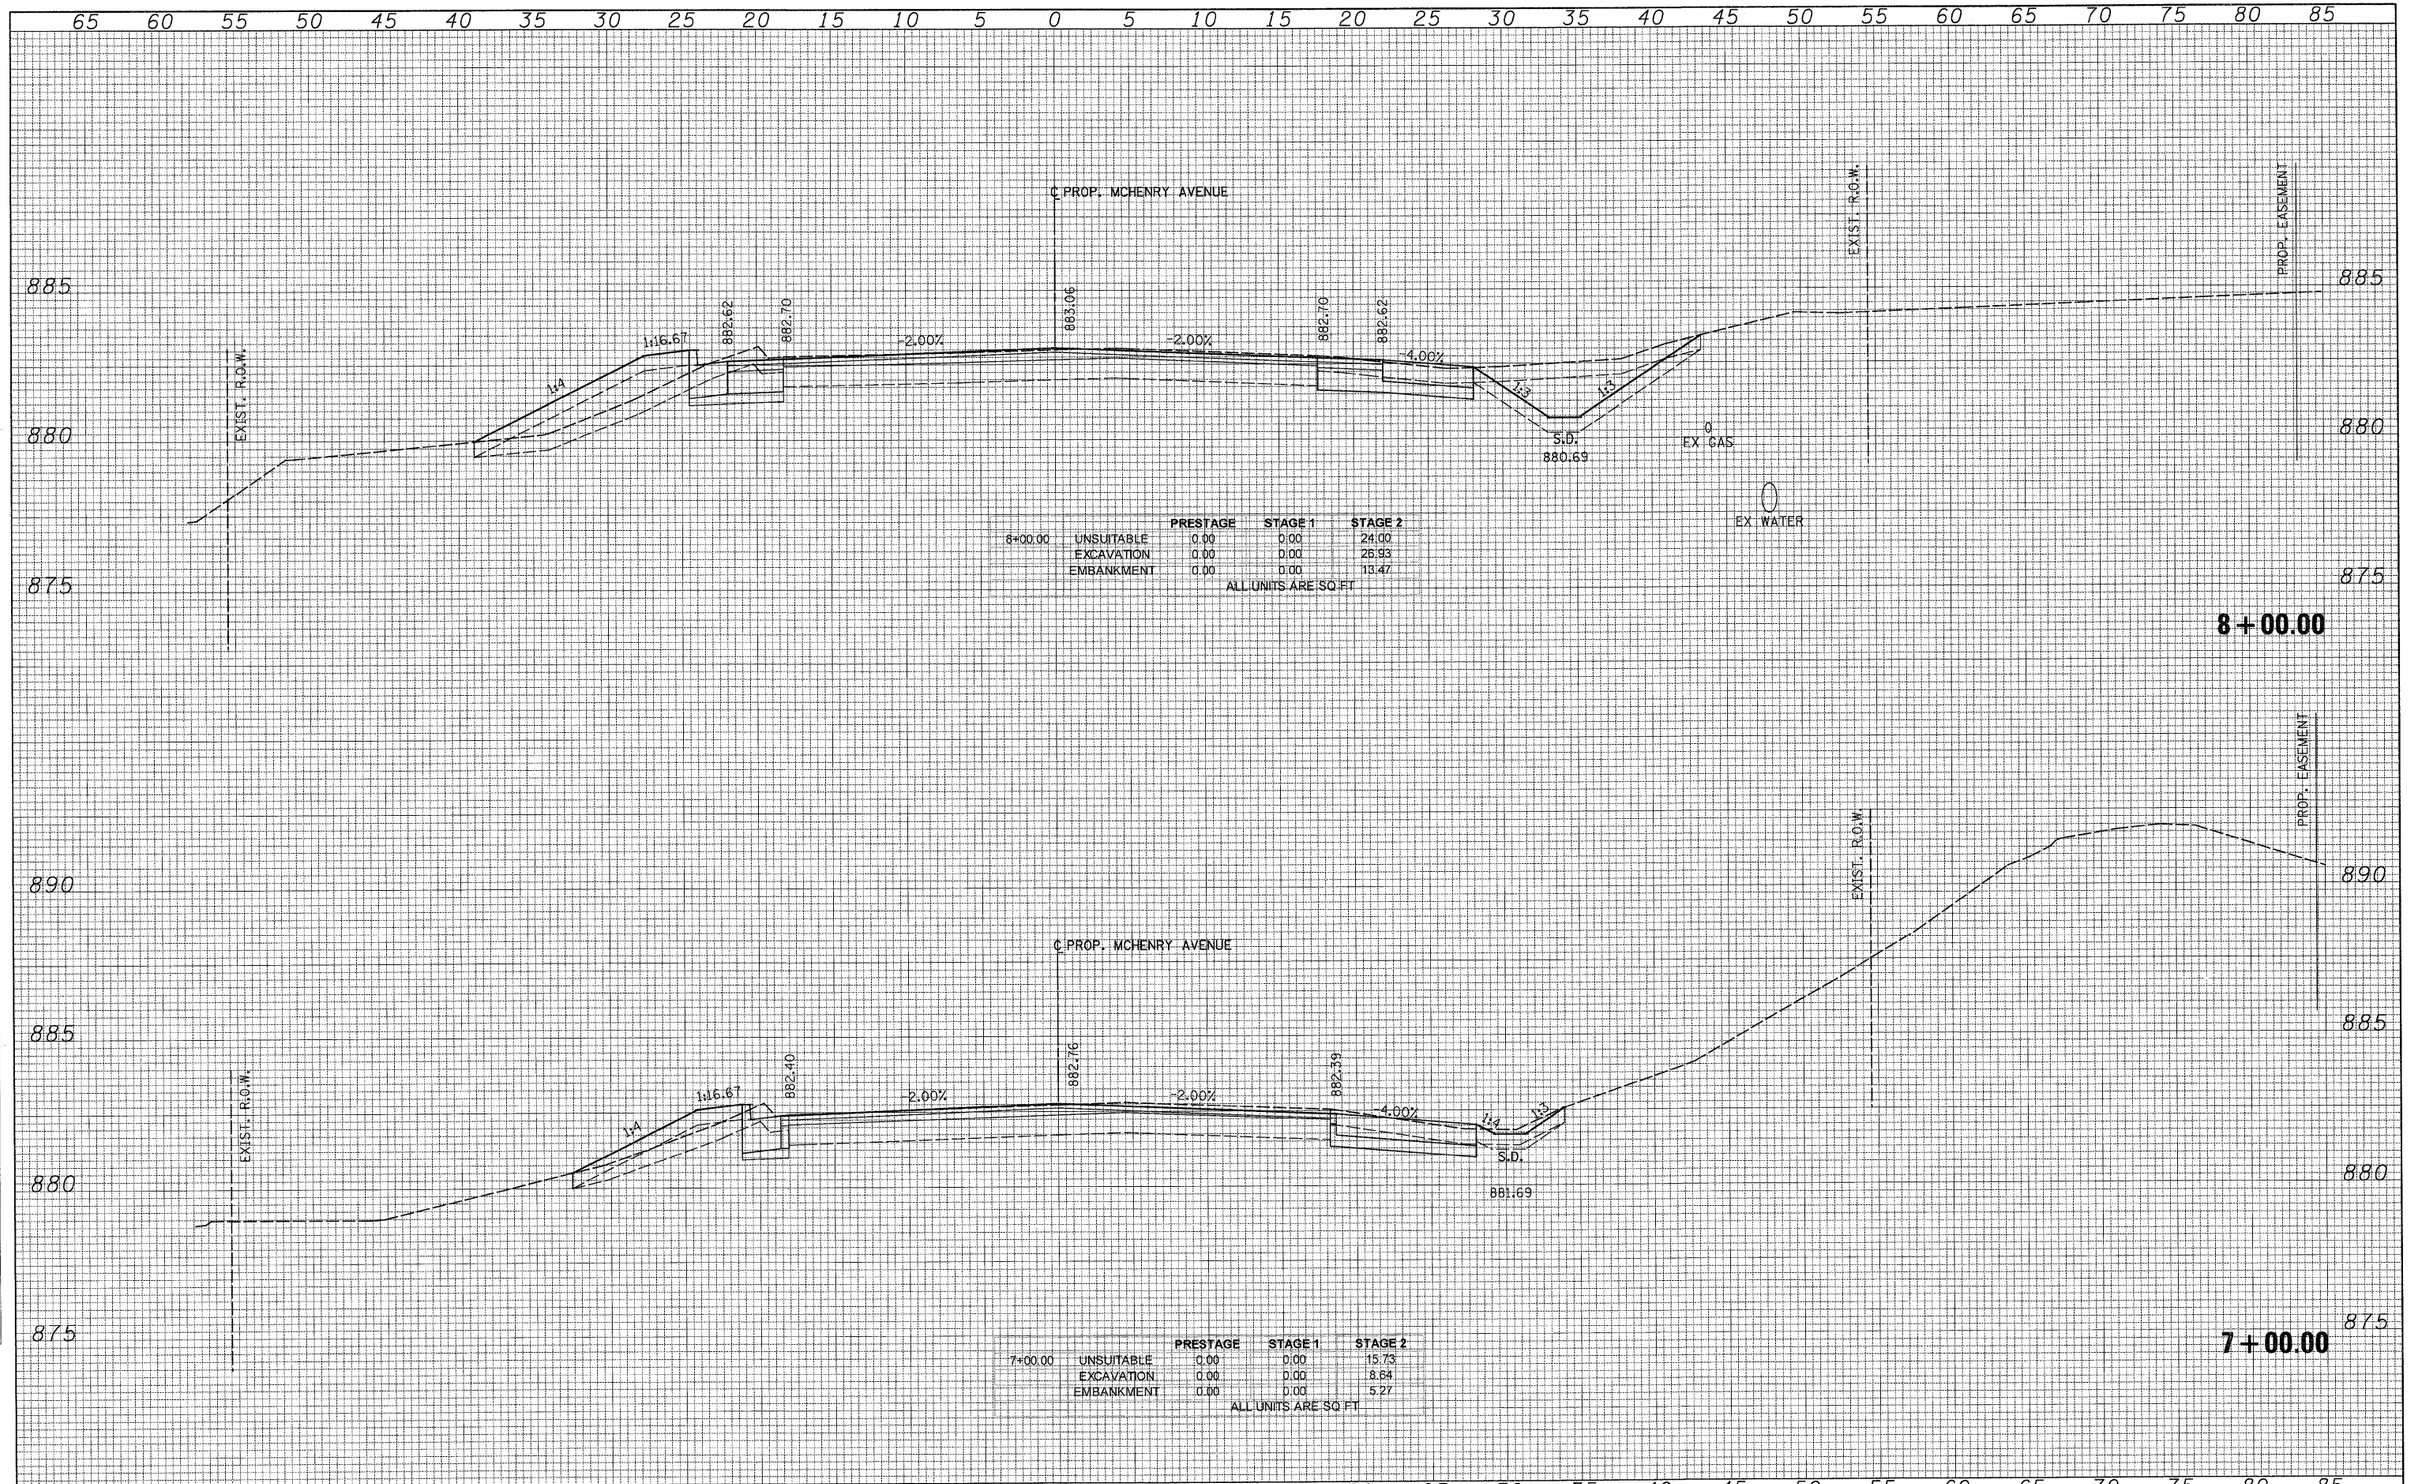

		PRESTAGE	STAGE 1	STAGE 2
8+00.00	UNSUITABLE	0.00	0.00	24.00
	EXCAVATION	0.00	0.00	26.93
	EMBANKMENT	0.00	0.00	13.47

ALL UNITS ARE SQ FT

		PRESTAGE	STAGE 1	STAGE 2
7+00.00	UNSUITABLE	0.00	0.00	15.73
	EXCAVATION	0.00	0.00	8.64
	EMBANKMENT	0.00	0.00	5.27

ALL UNITS ARE SQ FT

FINAL SURVEY — NOTE BOOK — NO. — BY — DATE — SURVEYED — PLOTTED — TEMP AREAS — AREAS CHECKED

ORIGINAL SURVEY — NOTE BOOK — NO. — BY — DATE — SURVEYED — PLOTTED — TEMP AREAS — AREAS CHECKED

PATRICK ENGINEERING INC.
LISLE, ILLINOIS

USER NAME = Rdwy_Lisle	DESIGNED - CPK	REVISED -	
PLOT CONFIG= PDF(Grey_Large).plt	DRAWN - TCK	REVISED -	
PLOT SCALE = 1:5	CHECKED - JAH	REVISED -	
PLOT DATE = 7/28/2010 9:22:20 PM	DATE - 8/2/2010	REVISED -	

MCHENRY COUNTY
DIVISION OF TRANSPORTATION

McHENRY AVENUE
CROSS SECTIONS


SCALE: 1H:2V | SHEET NO. | STA. 7+00.00 TO STA. 8+00.00

F.A. RTE.	SECTION	COUNTY	TOTAL SHEETS	SHEET NO.
0336	05-00308-00-WR	MCHENRY	606	533
		CONTRACT NO. 63398		
	ILLINOIS FED. AID PROJECT			

G:\MCDOT\22952.201\Drawings\RDWY\shts\Xsec\S_XS_03_McHenry.dgn

FINAL SURVEY	BY	DATE
SURVEYED		
PLOTTED		
TEMP.		
NOTE BOOK		
AREAS		
NO.	AREAS CHECKED	

ORIGINAL SURVEY	BY	DATE
SURVEYED		
PLOTTED		
TEMP.		
NOTE BOOK		
AREAS		
NO.	AREAS CHECKED	

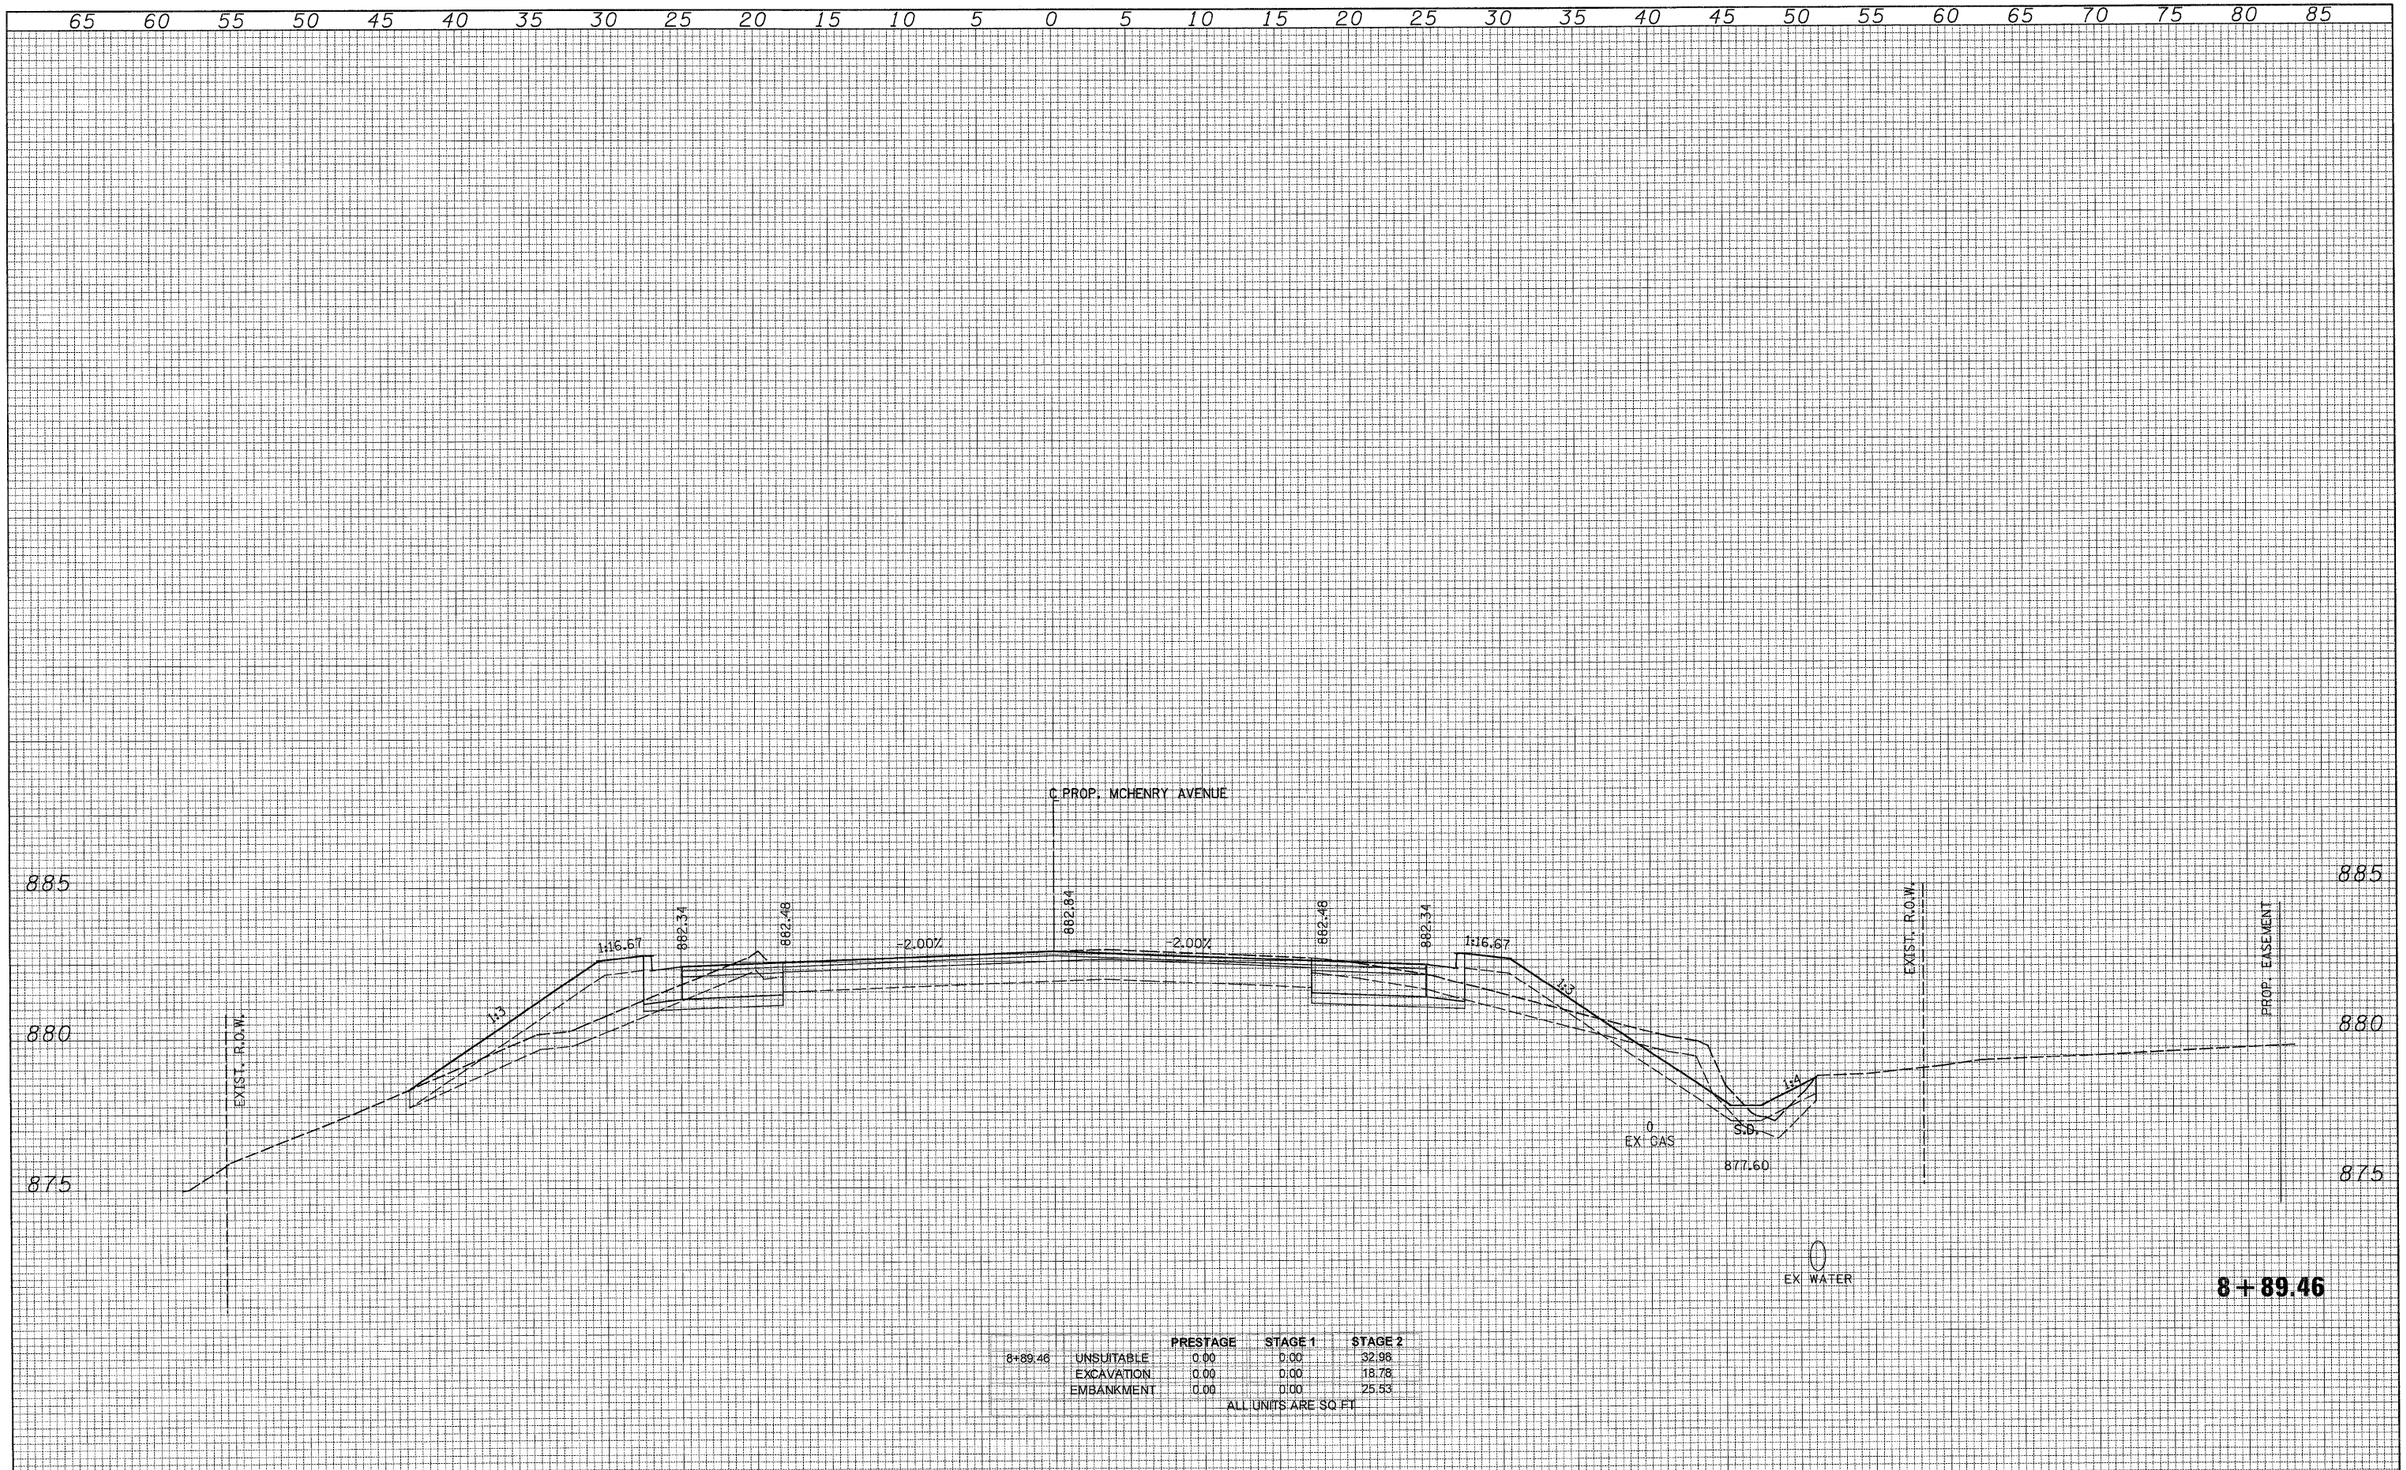

		PRESTAGE	STAGE 1	STAGE 2
8+89.46	UNSUITABLE	0.00	0.00	32.98
	EXCAVATION	0.00	0.00	18.78
	EMBANKMENT	0.00	0.00	25.53

ALL UNITS ARE SQ FT

PATRICK ENGINEERING INC.
LISLE, ILLINOIS

USER NAME = Rdwy_Lisle	DESIGNED - CPK	REVISED -	
PLOT CONFIG= PDFIGrey_Large).plt	DRAWN - TCK	REVISED -	
PLOT SCALE = 1:5	CHECKED - JAH	REVISED -	
PLOT DATE = 7/28/2010 9:02:23 PM	DATE - 8/2/2010	REVISED -	

MCHENRY COUNTY
DIVISION OF TRANSPORTATION

McHENRY AVENUE
CROSS SECTIONS


SCALE: 1H:2V | SHEET NO. | STA. 8+89.46 | TO STA. 8+89.46

F.A. RTE.	SECTION	COUNTY	TOTAL SHEETS	SHEET NO.
0336	05-00308-00-WR	MCHENRY	606	534
		CONTRACT NO. 63398		
	ILLINOIS FED. AID PROJECT			

G:\MCDOT\20950.001\Drawings\RDWY\shts\Xsec\S_XS_03_McHenry.dgn

FINAL SURVEY	BY	DATE
SURVEYED		
PLOTTED		
NOTE BOOK	TEMP.	
NO.	AREAS	
	AREAS CHECKED	

ORIGINAL SURVEY	BY	DATE
SURVEYED		
PLOTTED		
NOTE BOOK	TEMP.	
NO.	AREAS	
	AREAS CHECKED	

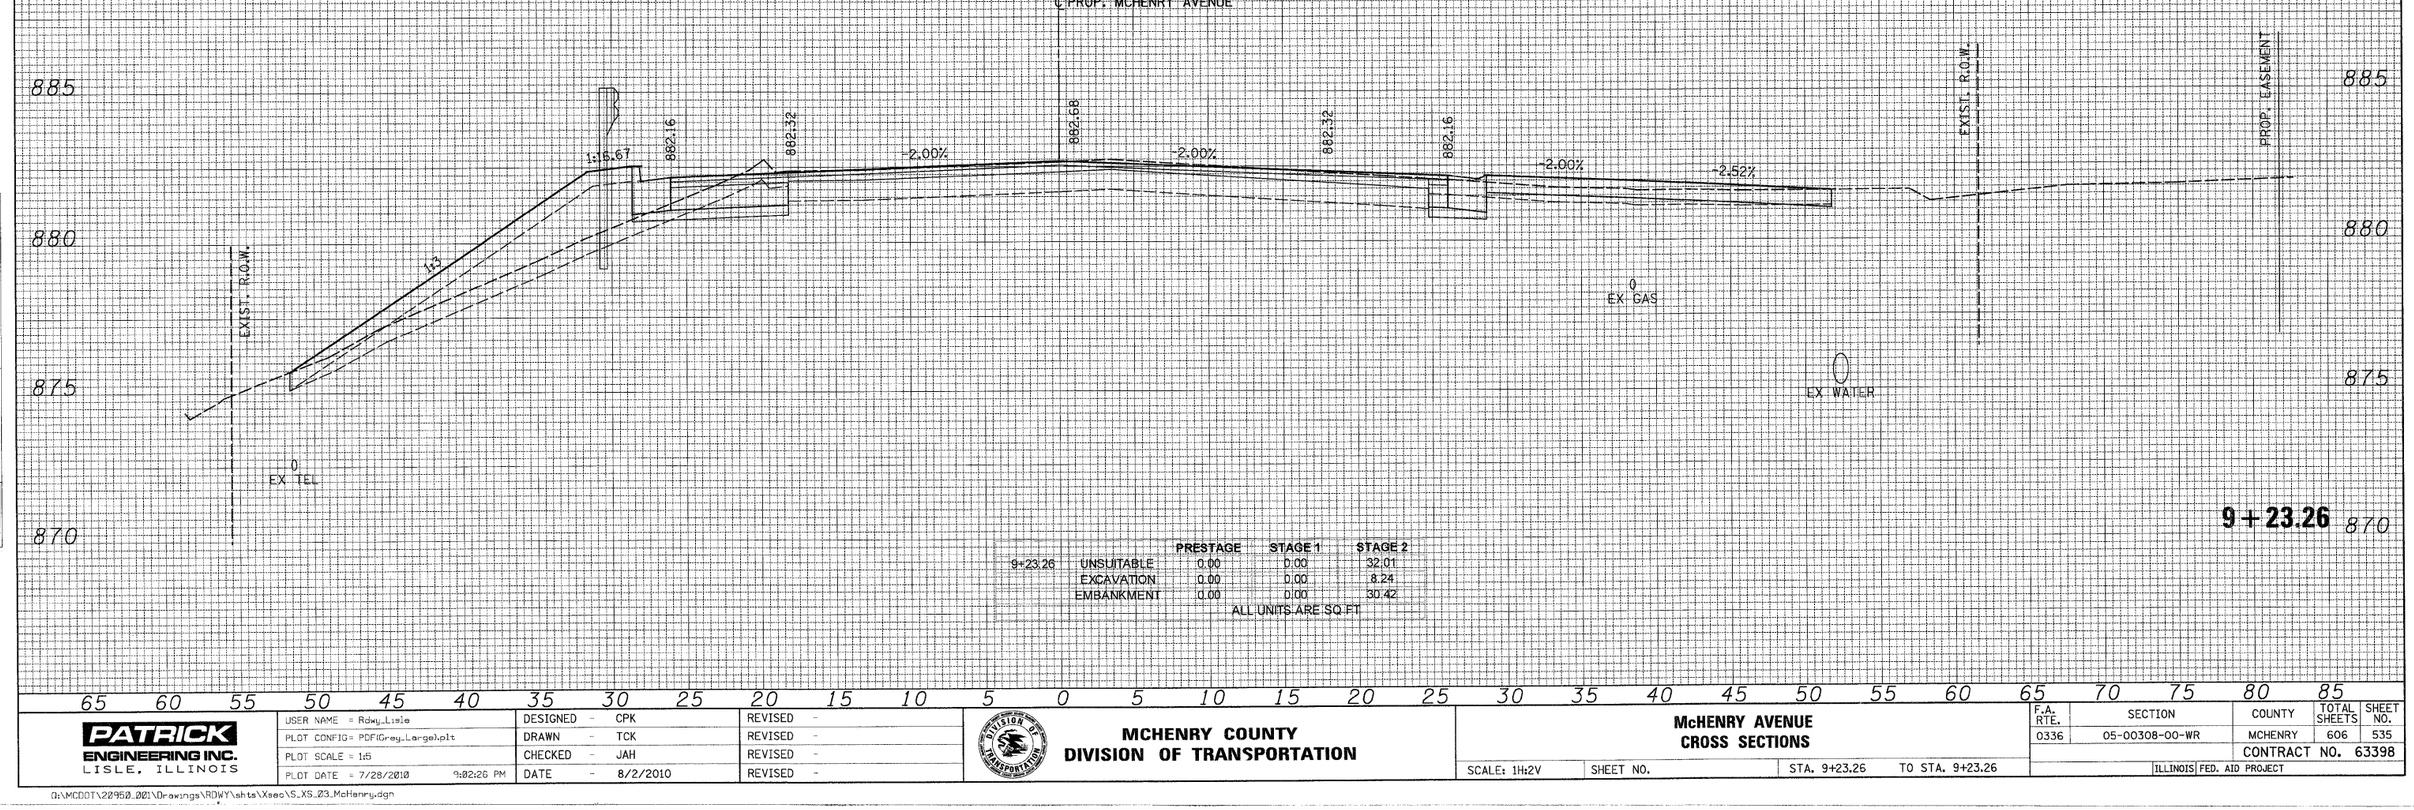

		PRESTAGE	STAGE 1	STAGE 2
9+23.26	UNSUITABLE	0.00	0.00	32.01
	EXCAVATION	0.00	0.00	8.24
	EMBANKMENT	0.00	0.00	30.42

ALL UNITS ARE SQ FT

PATRICK ENGINEERING INC.
LISLE, ILLINOIS

USER NAME = Rdwy_Lisle	DESIGNED - CPK	REVISED -	
PLOT CONFIG= PDF(Grey_Large).plt	DRAWN - TCK	REVISED -	
PLOT SCALE = 1:5	CHECKED - JAH	REVISED -	
PLOT DATE = 7/28/2010 9:02:26 PM	DATE - 8/2/2010	REVISED -	

MCHENRY COUNTY
DIVISION OF TRANSPORTATION

McHENRY AVENUE
CROSS SECTIONS


SCALE: 1H:2V | SHEET NO. | STA. 9+23.26 | TO STA. 9+23.26

F.A. RTE.	SECTION	COUNTY	TOTAL SHEETS	SHEET NO.
0336	05-00308-00-WR	MCHENRY	606	535
		CONTRACT NO. 63398		
		ILLINOIS FED. AID PROJECT		

O:\MCDOT\22950.001\Drawings\RDWY\shts\Xsec\S_XS_03_McHenry.dgn

FINAL SURVEY
SURVEYED
PLOTTED
NOTE BOOK
NO.
DATE
BY
AREAS
AREAS CHECKED

ORIGINAL SURVEY
SURVEYED
PLOTTED
NOTE BOOK
NO.
DATE
BY
AREAS
AREAS CHECKED

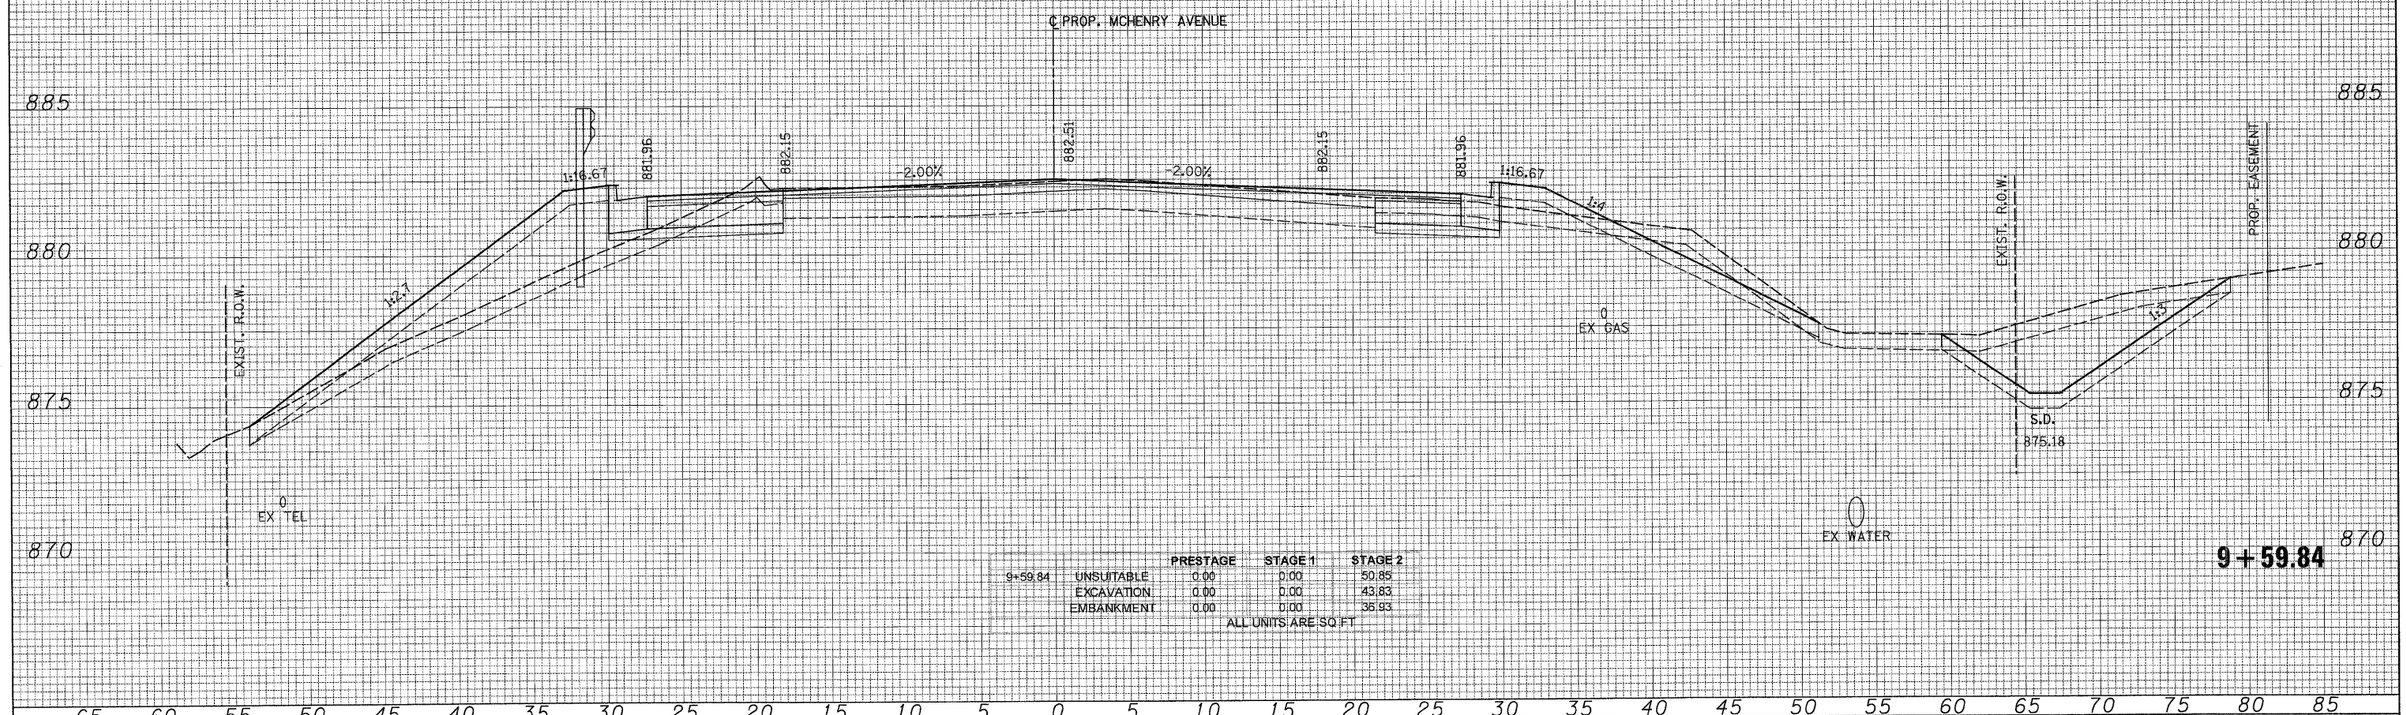

		PRESTAGE	STAGE 1	STAGE 2
9+59.84	UNSUITABLE	0.00	0.00	50.85
	EXCAVATION	0.00	0.00	43.83
	EMBANKMENT	0.00	0.00	36.93

ALL UNITS ARE SQ FT

9+59.84

65 60 55 50 45 40 35 30 25 20 15 10 5 0 5 10 15 20 25 30 35 40 45 50 55 60 65 70 75 80 85

PATRICK ENGINEERING INC.
LISLE, ILLINOIS

USER NAME = Rdwy.Lisle	DESIGNED - CPK	REVISED -	
PLOT CONFIG= PDF\Grey_Large.plt	DRAWN - TCK	REVISED -	
PLOT SCALE = 1:5	CHECKED - JAH	REVISED -	
PLOT DATE = 7/28/2010 9:02:29 PM	DATE - 8/2/2010	REVISED -	

DIVISION OF TRANSPORTATION

MCHENRY COUNTY
DIVISION OF TRANSPORTATION


McHENRY AVENUE
CROSS SECTIONS

SCALE: 1H:2V | SHEET NO. | STA. 9+59.84 | TO STA. 9+59.84

F.A. RTE.	SECTION	COUNTY	TOTAL SHEETS	SHEET NO.
0336	05-00308-00-WR	MCHENRY	606	536
		CONTRACT NO. 63398		
		ILLINOIS FED. AID PROJECT		

O:\MCDOT\20950_001\Drawings\RDWY\shts\Xsec\S_XS_03_McHenry.dgn

FINAL SURVEY	NOTE BOOK	NO.
SURVEYED		DATE
PLOTTED		BY
TRACED		
TEM		
AREAS		
AREAS CHECKED		

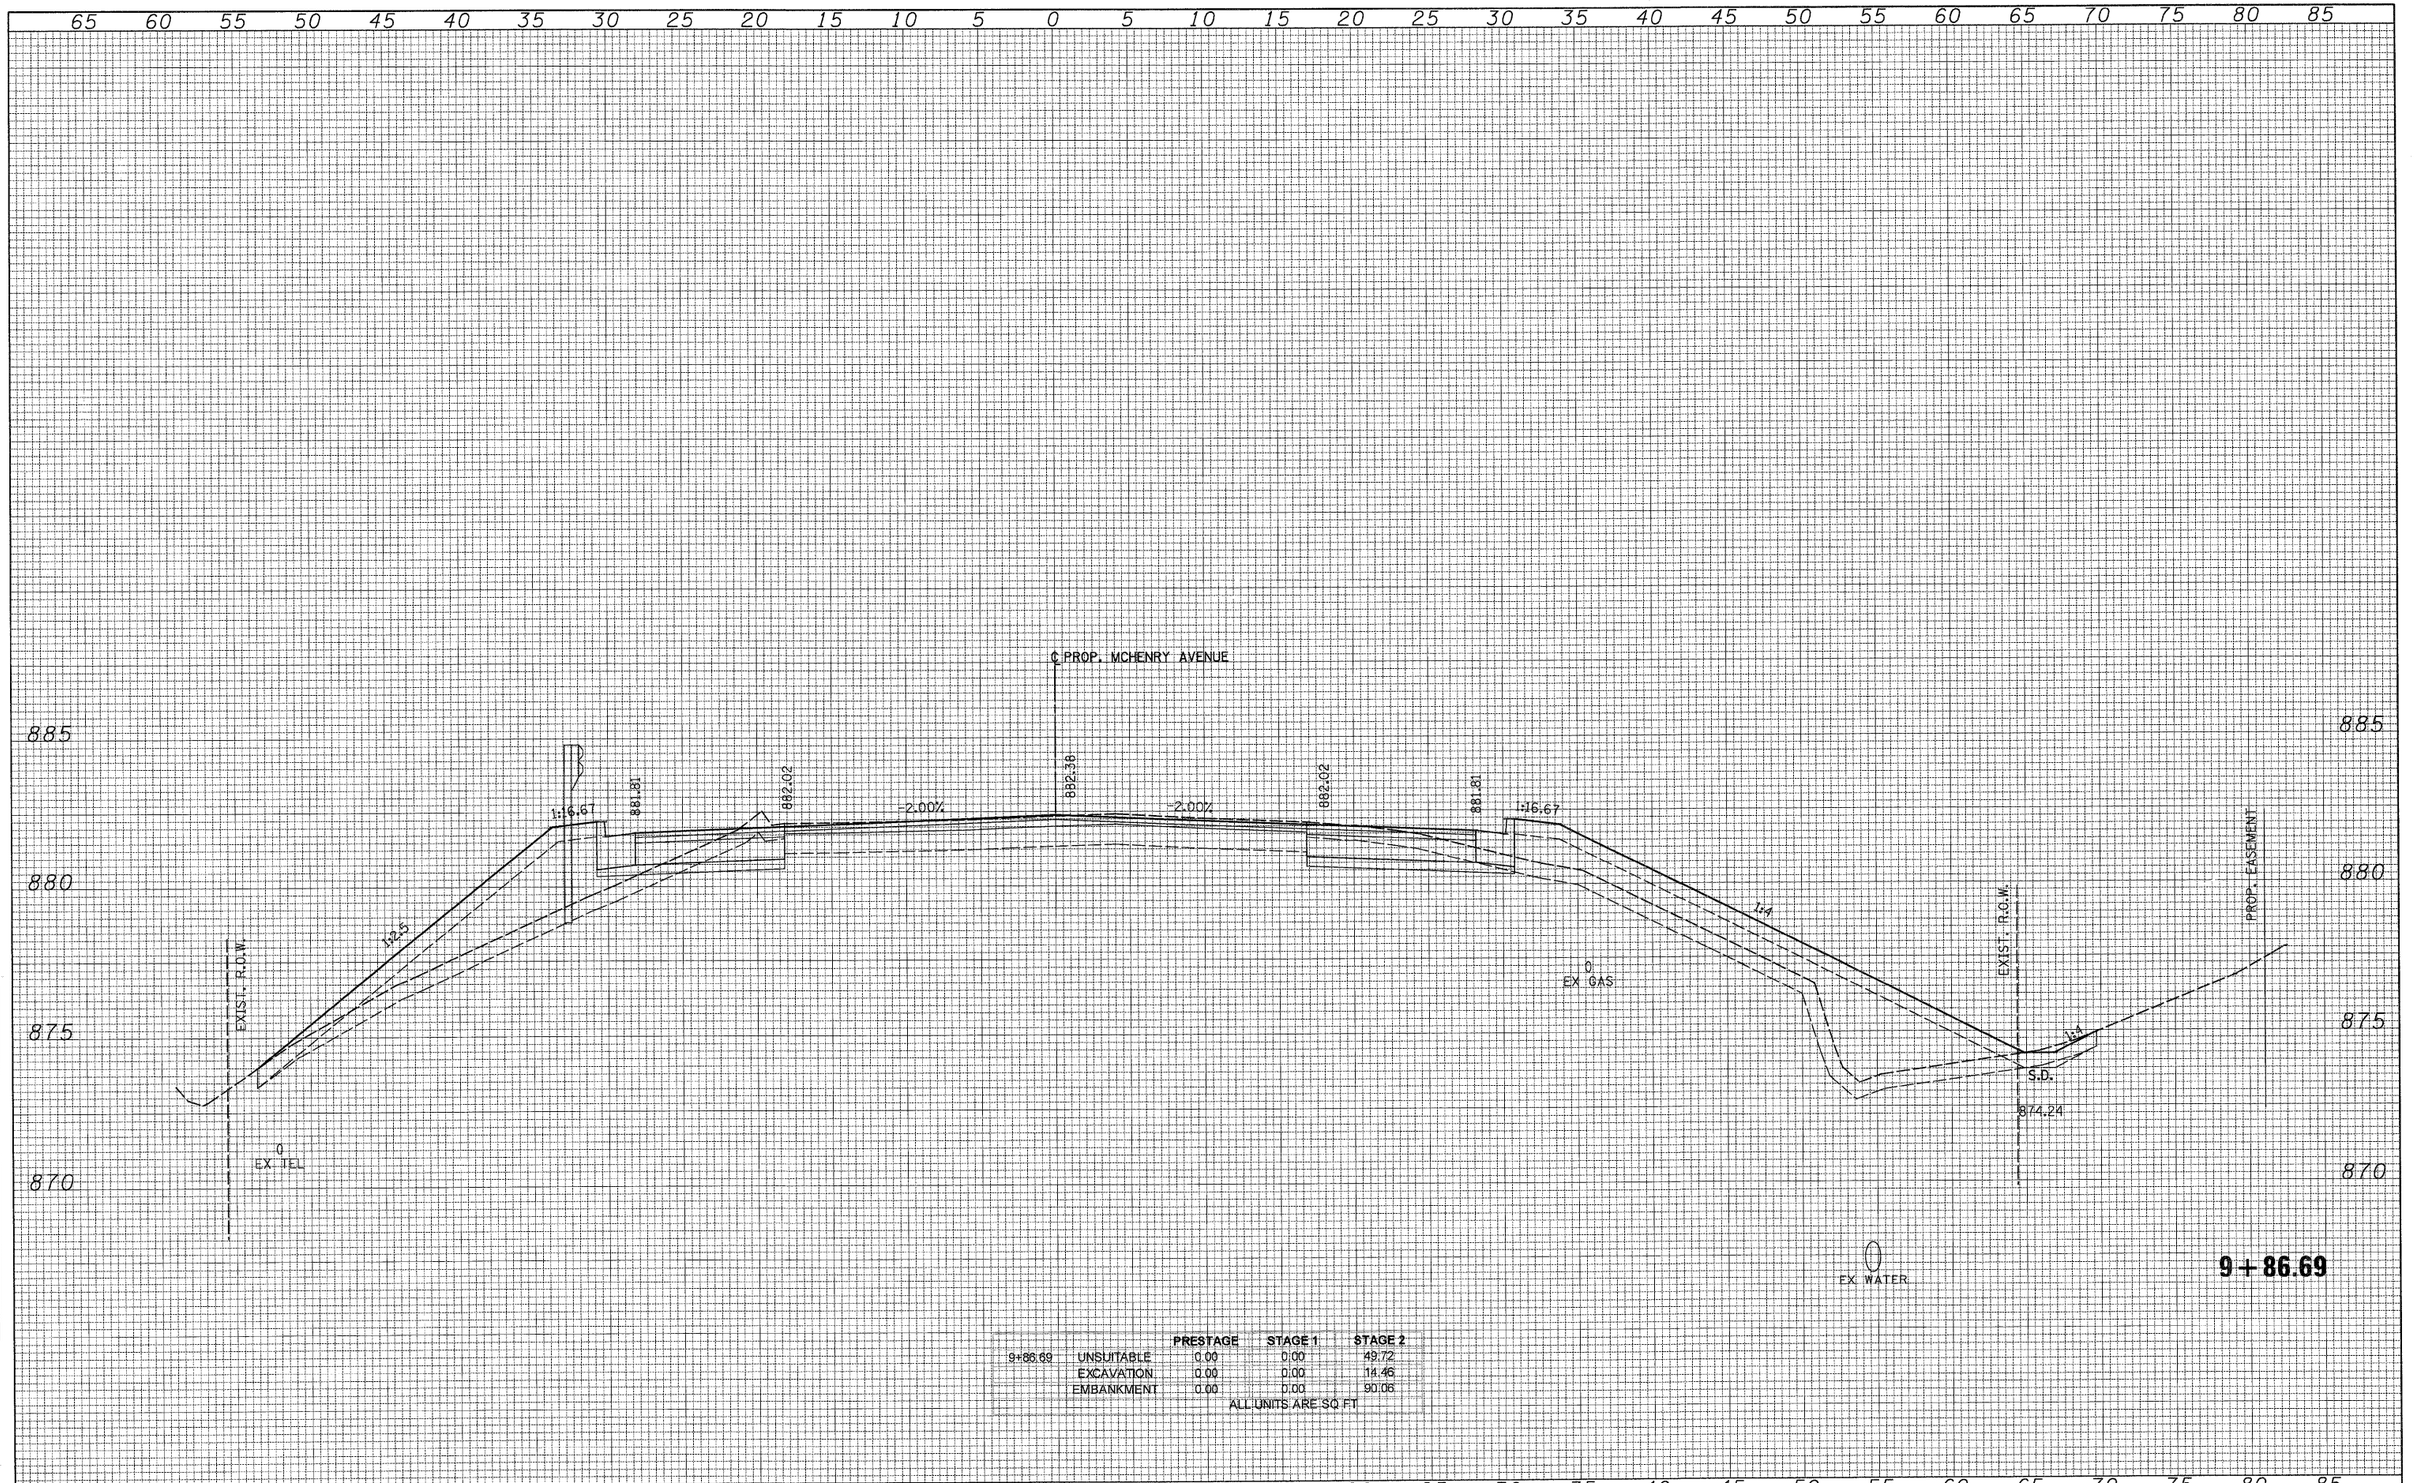

9+86.69		PRESTAGE	STAGE 1	STAGE 2
	UNSUITABLE	0.00	0.00	49.72
	EXCAVATION	0.00	0.00	14.46
	EMBANKMENT	0.00	0.00	90.06

ALL UNITS ARE SQ FT

ORIGINAL SURVEY	NOTE BOOK	NO.
SURVEYED		DATE
PLOTTED		BY
TRACED		
TEM		
AREAS		
AREAS CHECKED		

PATRICK ENGINEERING INC.
LISLE, ILLINOIS

USER NAME = Rdwy_Lisle	DESIGNED - CPK	REVISED -	
PLOT CONFIG= PDF(Gray_Large).plt	DRAWN - TCK	REVISED -	
PLOT SCALE = 1:5	CHECKED - JAH	REVISED -	
PLOT DATE = 7/28/2010 9:02:32 PM	DATE - 8/2/2010	REVISED -	

MCHENRY COUNTY
DIVISION OF TRANSPORTATION

McHENRY AVENUE
CROSS SECTIONS


SCALE: 1H:2V | SHEET NO. | STA. 9+86.69 | TO STA. 9+86.69

F.A. RTE.	SECTION	COUNTY	TOTAL SHEETS	SHEET NO.
0336	05-00308-00-WR	MCHENRY	606	537
		CONTRACT NO. 63398		
	ILLINOIS FED. AID PROJECT			

G:\MCDOT\22950.001\Drawings\ROWY\shts\Xsec\S_XS_03_McHenry.dgn

FINAL SURVEY	BY	DATE
NOTE BOOK	SURVEYED	
NO.	PLOTTED	
	ISSUE AE	
	AREAS	
	AREAS CHECKED	

ORIGINAL SURVEY	BY	DATE
NOTE BOOK	SURVEYED	
NO.	PLOTTED	
	ISSUE AE	
	AREAS	
	AREAS CHECKED	

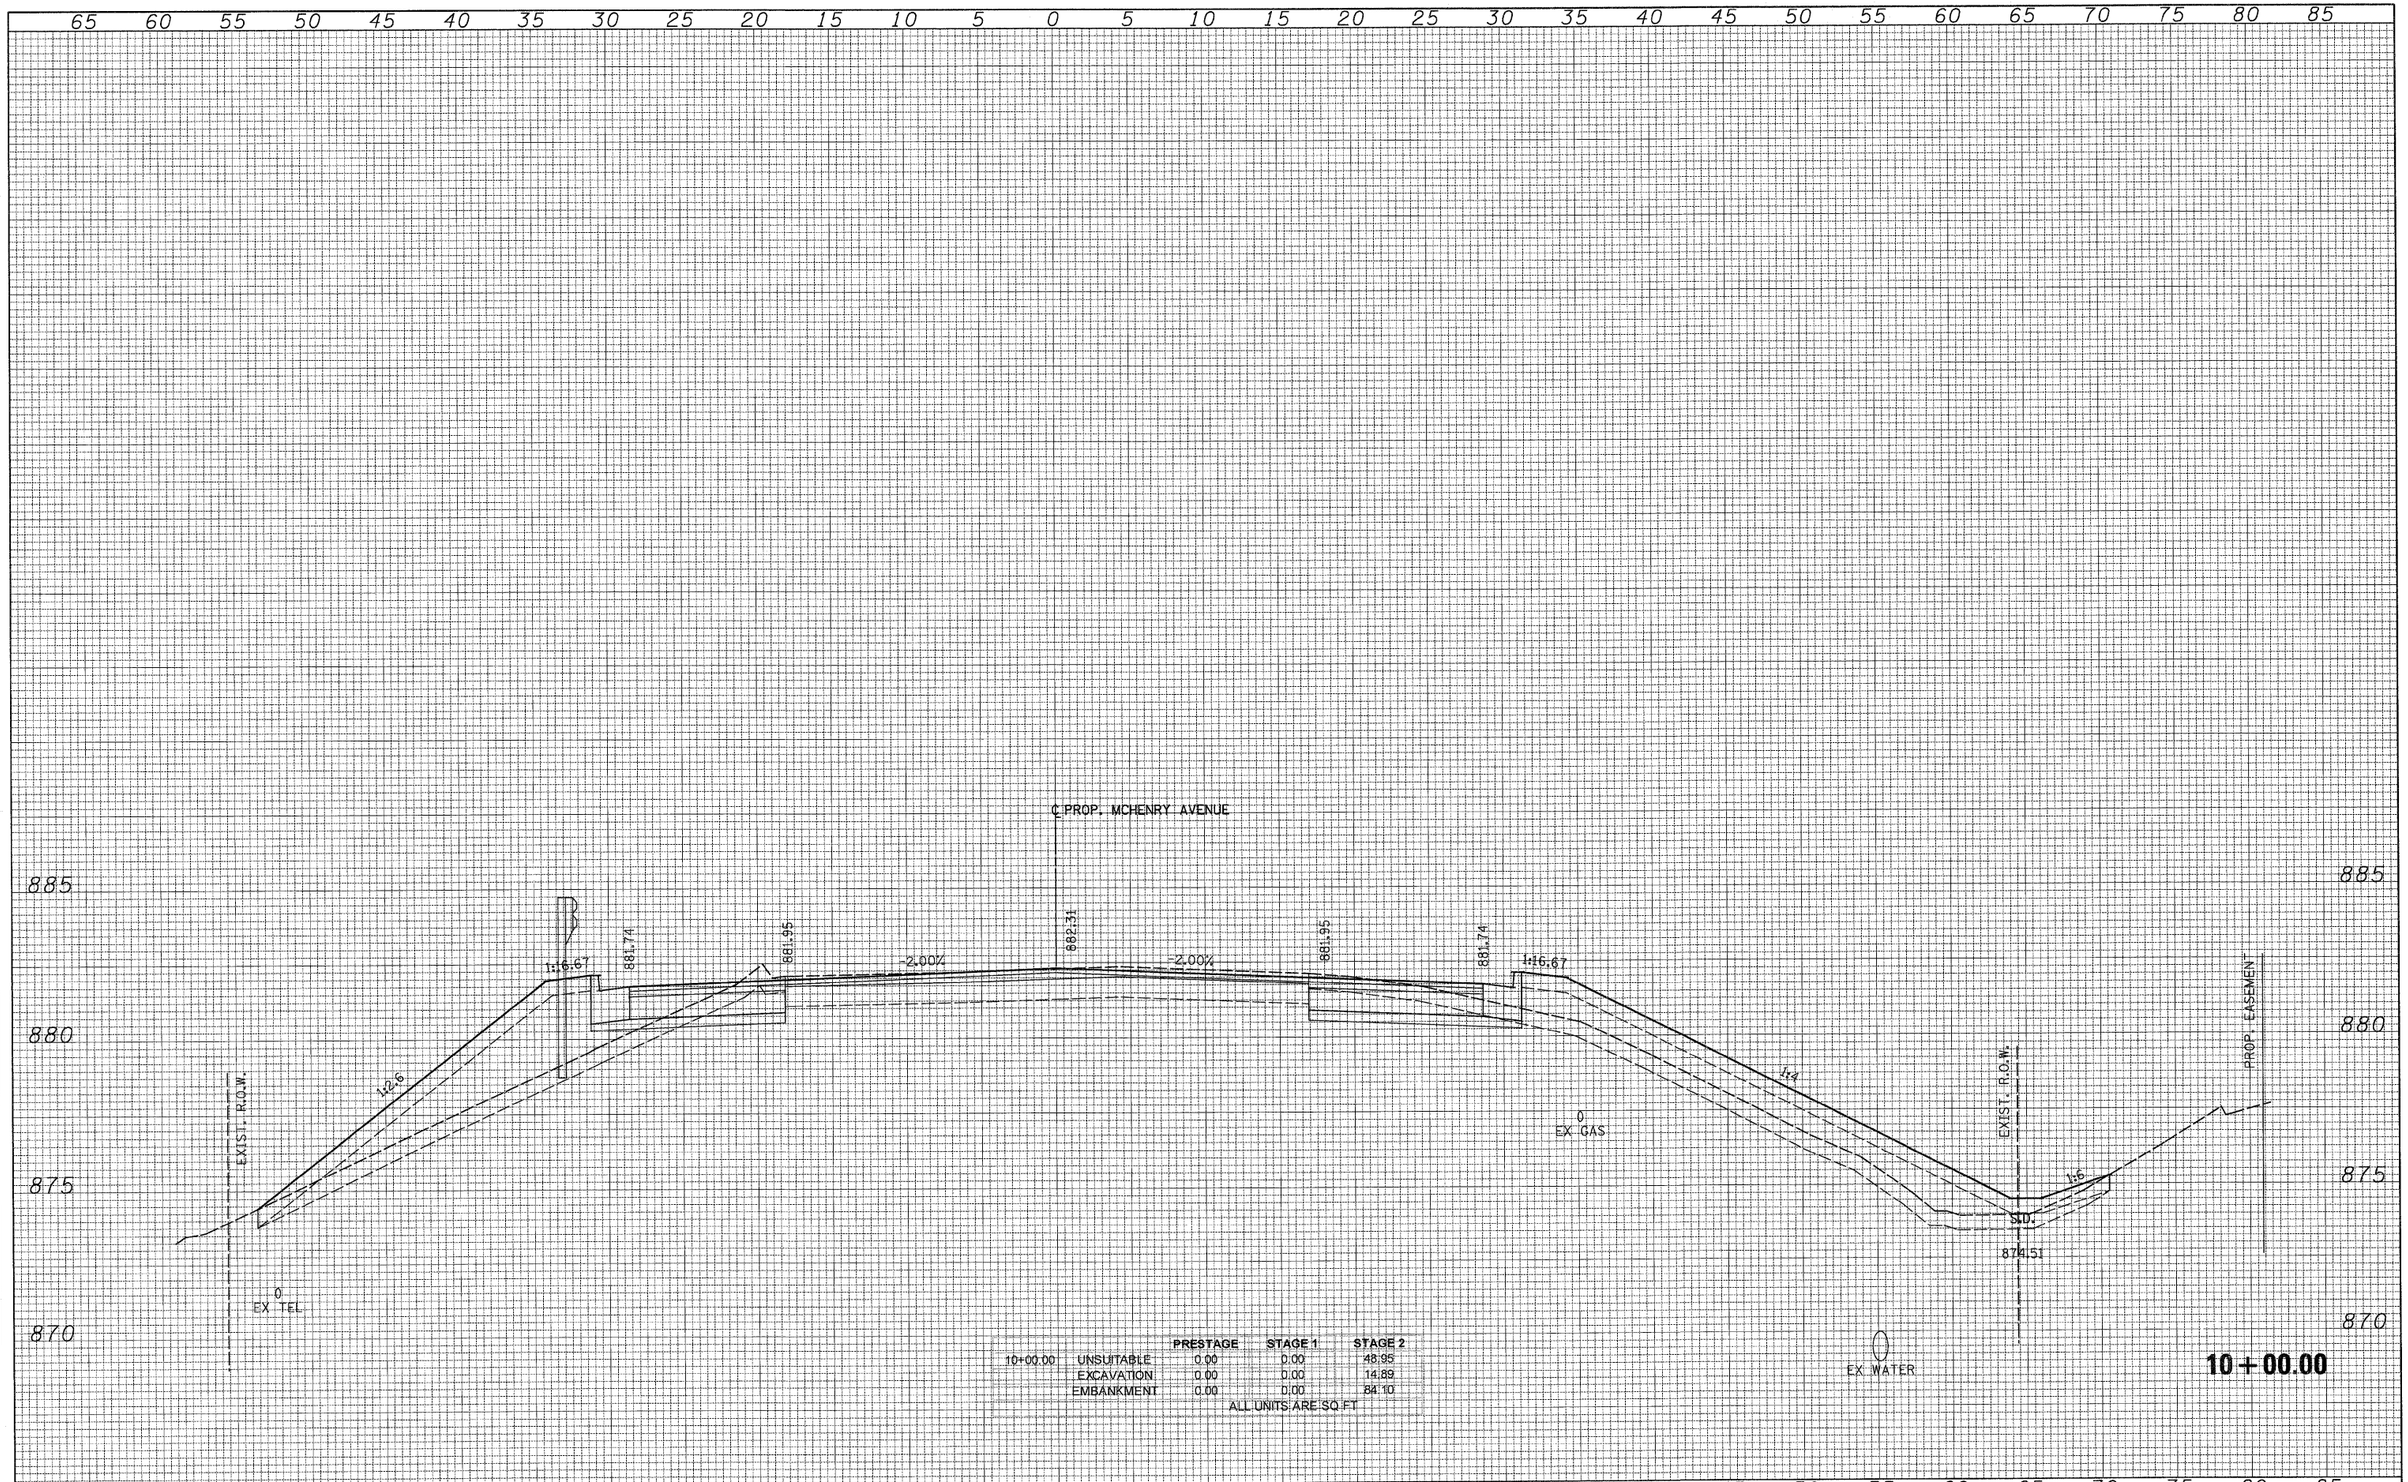

		PRESTAGE	STAGE 1	STAGE 2
10+00.00	UNSUITABLE	0.00	0.00	48.95
	EXCAVATION	0.00	0.00	14.89
	EMBANKMENT	0.00	0.00	84.10

ALL UNITS ARE SQ FT

10+00.00

PATRICK ENGINEERING INC.
LISLE, ILLINOIS

USER NAME = Rdwy_Lisle	DESIGNED - CPK	REVISED -	
PLOT CONFIG= PDF(Grey_Large).plt	DRAWN - TCK	REVISED -	
PLOT SCALE = 1:5	CHECKED - JAH	REVISED -	
PLOT DATE = 7/28/2010 9:02:35 PM	DATE - 8/2/2010	REVISED -	


MCHENRY COUNTY
DIVISION OF TRANSPORTATION

McHENRY AVENUE
CROSS SECTIONS

SCALE: 1H:2V | SHEET NO. | STA. 10+00.00 TO STA. 10+00.00

F.A. RTE.	SECTION	COUNTY	TOTAL SHEETS	SHEET NO.
0336	05-00308-00-WR	MCHENRY	606	538
		CONTRACT NO. 63398		
		ILLINOIS	FED. AID PROJECT	

G:\MCDOT\22950.02I\Drawings\RDWY\shts\Xsec\S_XS_03_McHenry.dgn

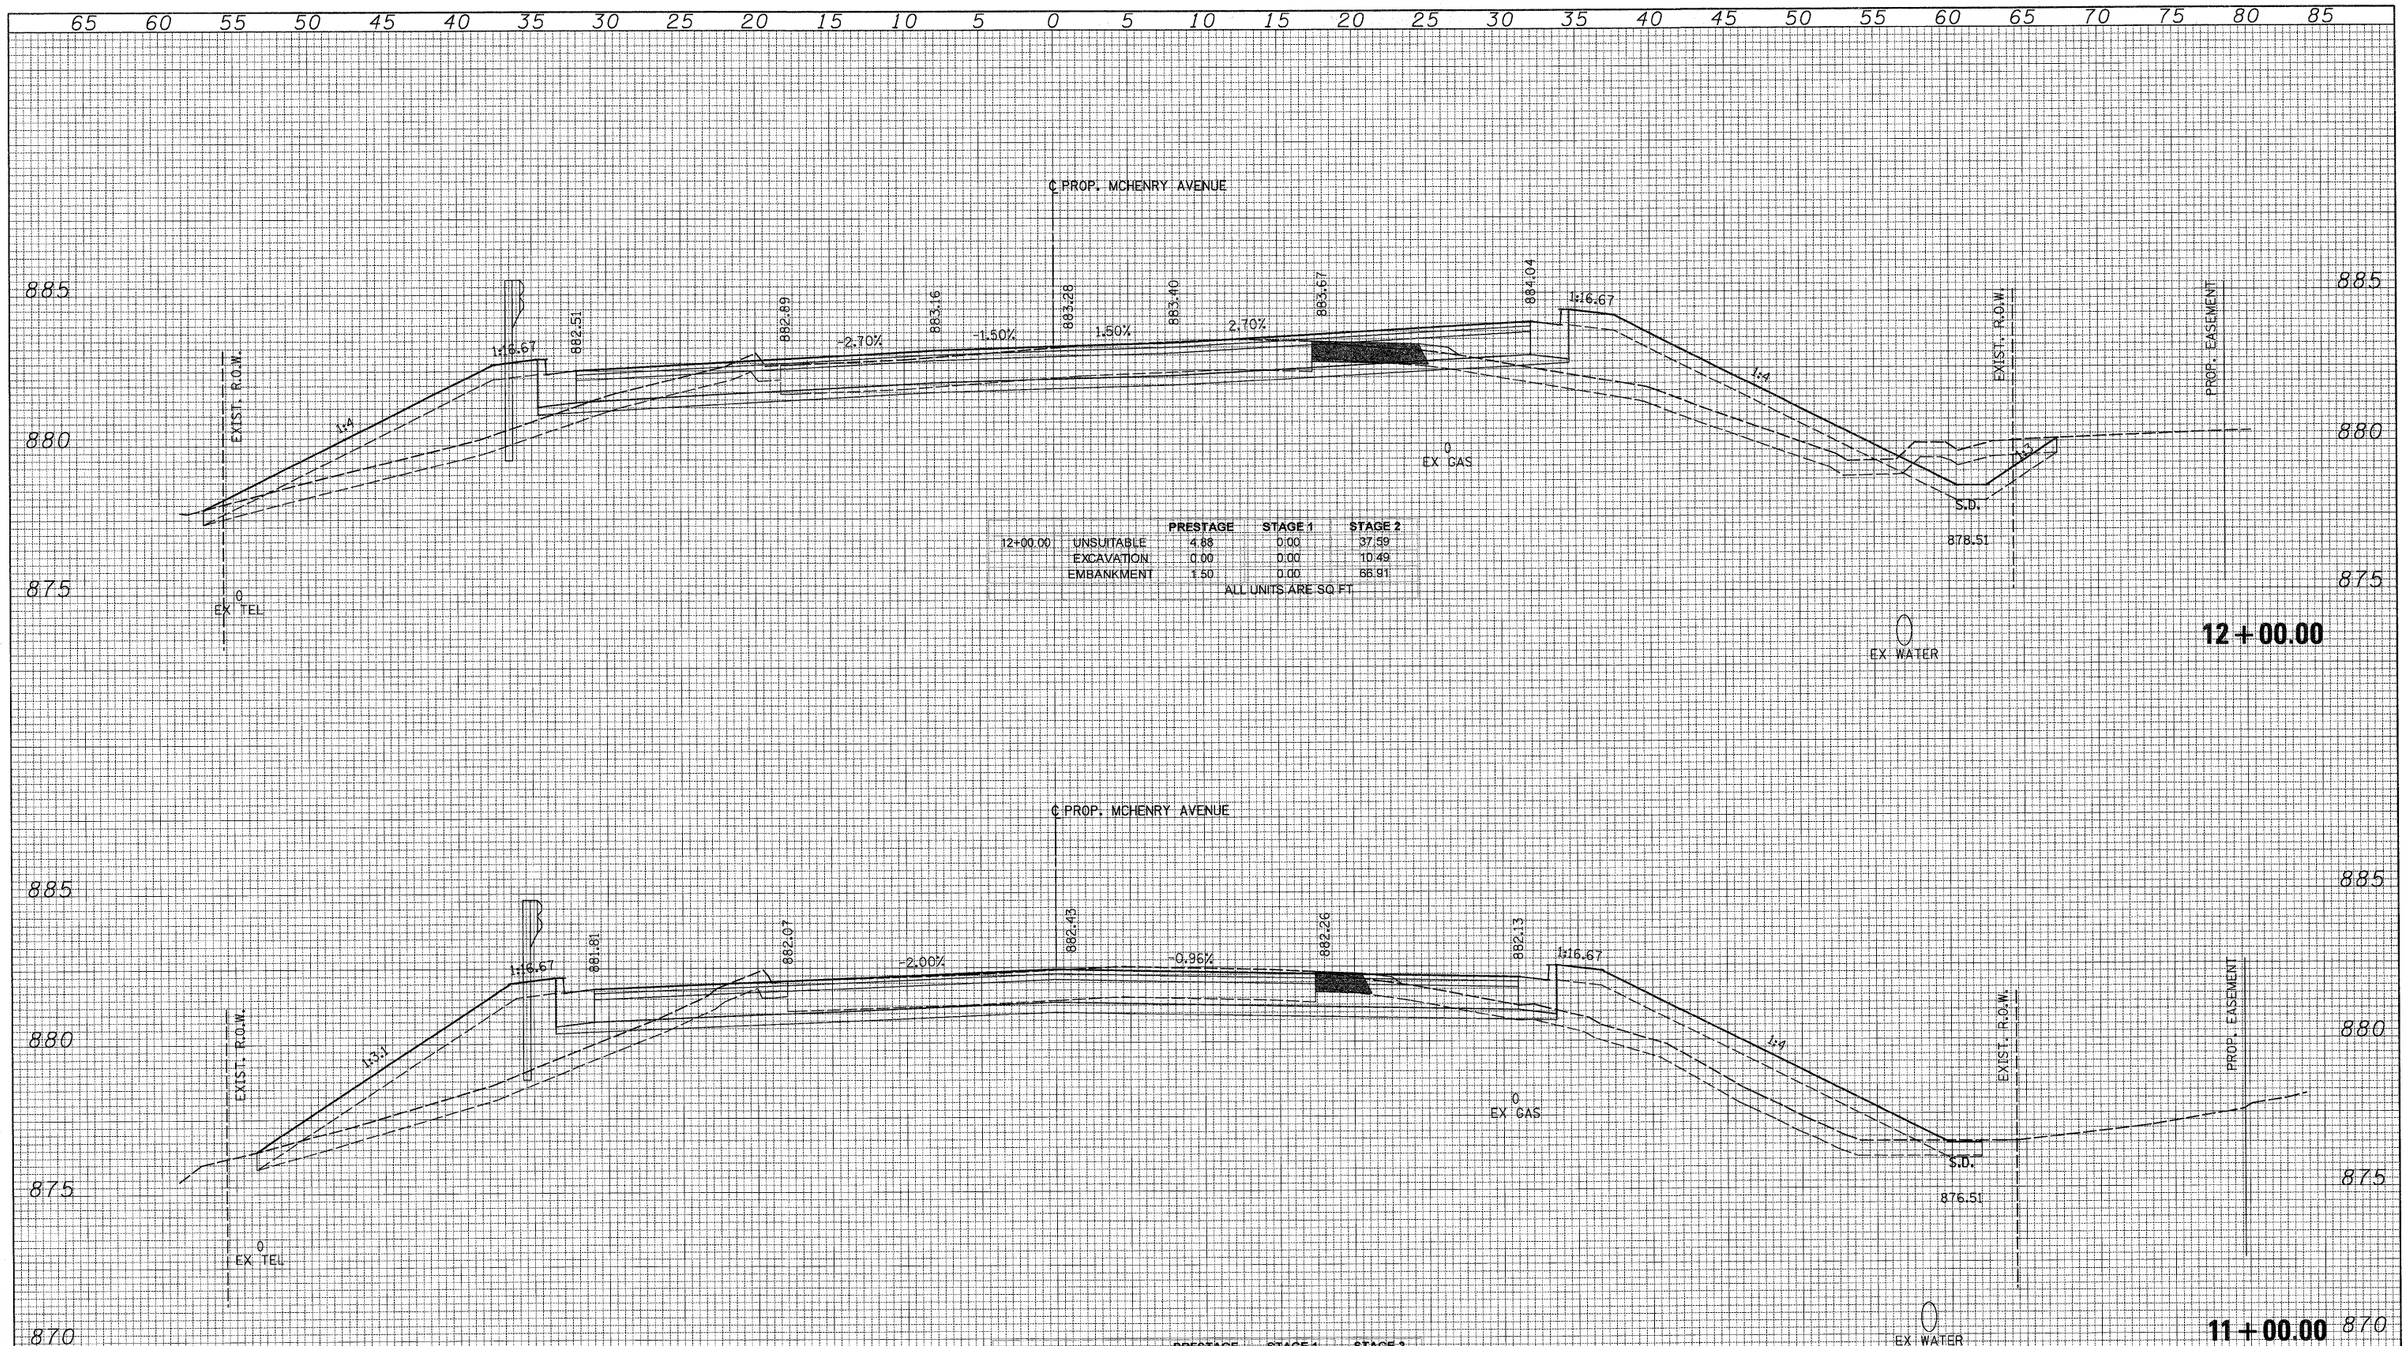

		PRESTAGE	STAGE 1	STAGE 2
12+00.00	UNSUITABLE	4.88	0.00	37.59
	EXCAVATION	0.00	0.00	10.49
	EMBANKMENT	1.50	0.00	66.91

ALL UNITS ARE SQ FT

		PRESTAGE	STAGE 1	STAGE 2
11+00.00	UNSUITABLE	2.92	0.00	39.66
	EXCAVATION	0.00	0.00	12.34
	EMBANKMENT	1.50	0.00	78.06

ALL UNITS ARE SQ FT

FINAL SURVEY	BY	DATE
NOTE BOOK	SURVEYED	
NO.	PLOTTED	
	TYPE	
	AREAS	
	AREAS CHECKED	

ORIGINAL SURVEY	BY	DATE
NOTE BOOK	SURVEYED	
NO.	PLOTTED	
	TYPE	
	AREAS	
	AREAS CHECKED	

PATRICK ENGINEERING INC.
LISLE, ILLINOIS

USER NAME = Rdwy_Lisle	DESIGNED - CPK	REVISED -	
PLOT CONFIG= PDF(Grey_Large).plt	DRAWN - TCK	REVISED -	
PLOT SCALE = 1:5	CHECKED - JAH	REVISED -	
PLOT DATE = 7/28/2010 9:02:38 PM	DATE - 8/2/2010	REVISED -	


MCHENRY COUNTY
DIVISION OF TRANSPORTATION

McHENRY AVENUE
CROSS SECTIONS

SCALE: 1H:2V | SHEET NO. | STA. 11+00.00 | TO STA. 12+00.00

F.A. RTE.	SECTION	COUNTY	TOTAL SHEETS	SHEET NO.
0336	05-00308-00-WR	MCHENRY	606	539
		CONTRACT NO. 63398		
	ILLINOIS FED. AID PROJECT			

G:\MCDOT\20950.001\Drawings\RDWY\shts\Xsec\S_XS_03_McHenry.dgn

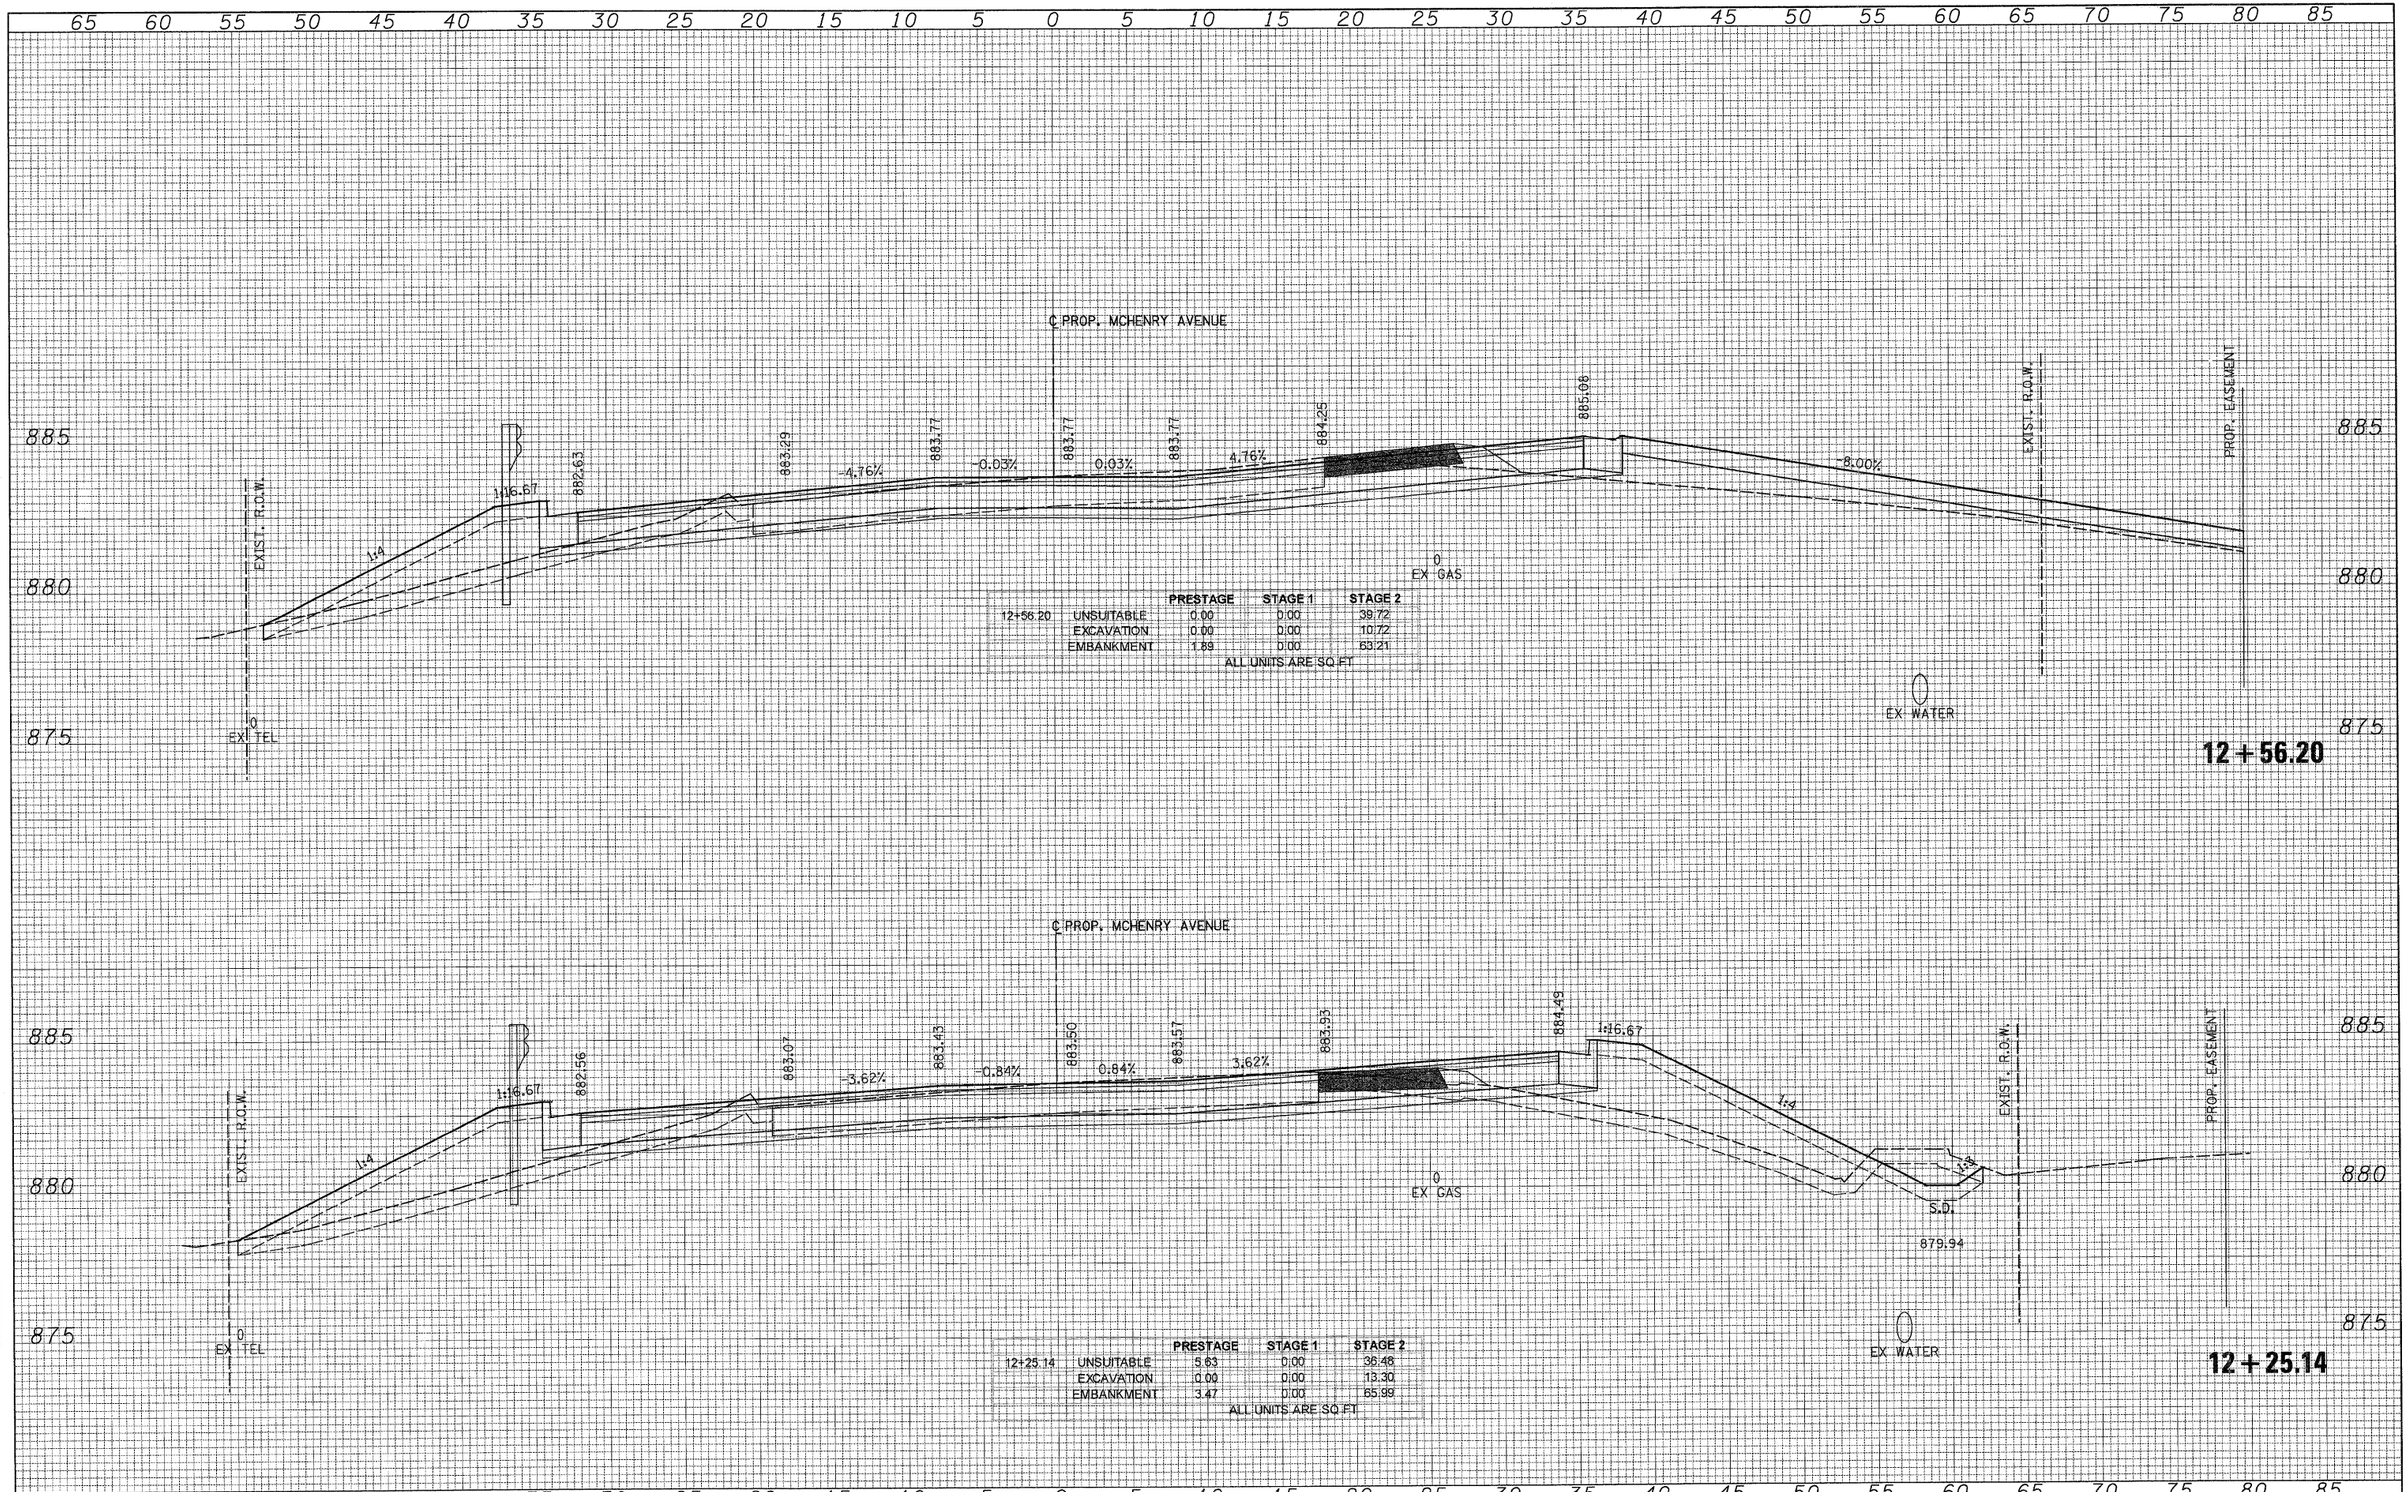

FINAL SURVEY NOTE BOOK	BY	DATE
NO.	SURVEYED	
	PLOTTED	
	TEM	
	AREAS	
	AREAS CHECKED	

ORIGINAL SURVEY NOTE BOOK	BY	DATE
NO.	SURVEYED	
	PLOTTED	
	TEM	
	AREAS	
	AREAS CHECKED	

PATRICK ENGINEERING INC.
LISLE, ILLINOIS

USER NAME = Rdwy.Lisle	DESIGNED - CPK	REVISED -	
PLOT CONFIG= PDF(Gray_Large).plt	DRAWN - TCK	REVISED -	
PLOT SCALE = 1:5	CHECKED - JAH	REVISED -	
PLOT DATE = 7/28/2010 9:02:41 PM	DATE - 8/2/2010	REVISED -	

MCHENRY COUNTY DIVISION OF TRANSPORTATION

McHENRY AVENUE CROSS SECTIONS

SCALE: 1H:2V | SHEET NO. | STA. 12+25.14 TO STA. 12+56.20

F.A. RTE.	SECTION	COUNTY	TOTAL SHEETS	SHEET NO.
0336	05-00308-00-WR	MCHENRY	606	540
		CONTRACT NO. 63398		
	ILLINOIS FED. AID PROJECT			

G:\MCDOT\28950_00\\Drawings\RDWY\shts\Xsec\S_XS_03_McHenry.dgn

65 60 55 50 45 40 35 30 25 20 15 10 5 0 5 10 15 20 25 30 35 40 45 50 55 60 65 70 75 80 85

890
885
880

℄ PROP. MCHENRY AVENUE

1:4 | 1:16.67 | 883.67 | -4.80 % | 884.82 | -1.50 % | 885.00 | 884.82 | 4.80 % | 886.55 | 1:16.67 | 1:4 | 1:3 | EXIST. R.O.W.

EX TEL | S.D. | EX GAS | 883.51 | EX WATER

14 + 00.00

		PRESTAGE	STAGE 1	STAGE 2
14+00.00	UNSUITABLE	9.73	0.00	30.99
	EXCAVATION	0.00	0.00	62.13
	EMBANKMENT	8.97	0.00	40.45

ALL UNITS ARE SQ FT

℄ PROP. MCHENRY AVENUE

1:4 | 1:16.67 | 882.98 | -4.80 % | 884.11 | -1.50 % | 884.29 | 884.11 | 4.80 % | 885.55 | 1:16.69 | 1:4.01 | 1:3 | EXIST. R.O.W. | PROP. EASEMENT

0 EX GAS | S.D. | 880.51 | EX WATER

13 + 00.00

		PRESTAGE	STAGE 1	STAGE 2
13+00.00	UNSUITABLE	8.48	0.00	43.37
	EXCAVATION	0.00	0.00	44.32
	EMBANKMENT	7.46	0.00	50.47

ALL UNITS ARE SQ FT

65 60 55 50 45 40 35 30 25 20 15 10 5 0 5 10 15 20 25 30 35 40 45 50 55 60 65 70 75 80 85

FINAL SURVEY — NOTE BOOK — NO. — SURVEYED — PLOTTED — DRAWN — TEM — AREAS — AREAS CHECKED — BY — DATE

ORIGINAL SURVEY — NOTE BOOK — NO. — SURVEYED — PLOTTED — DRAWN — TEM — AREAS — AREAS CHECKED — BY — DATE

PATRICK ENGINEERING INC.
LISLE, ILLINOIS

USER NAME = Rdwy_Lisle	DESIGNED - CPK	REVISED -	
PLOT CONFIG= PDF(Grey_Large).plt	DRAWN - TCK	REVISED -	
PLOT SCALE = 1:5	CHECKED - JAH	REVISED -	
PLOT DATE = 7/28/2010 9:02:45 PM	DATE - 8/2/2010	REVISED -	

MCHENRY COUNTY
DIVISION OF TRANSPORTATION

McHENRY AVENUE
CROSS SECTIONS

SCALE: 1H:2V | SHEET NO. | STA. 13+00.00 TO STA. 14+00.00

F.A. RTE.	SECTION	COUNTY	TOTAL SHEETS	SHEET NO.
0336	05-00308-00-WR	MCHENRY	606	541
		CONTRACT NO. 63398		
		ILLINOIS FED. AID PROJECT		

Q:\MCDOT\22950.002\Drawings\RDWY\shts\Xsec\S_XS_03_McHenry.dgn

65 60 55 50 45 40 35 30 25 20 15 10 5 0 5 10 15 20 25 30 35 40 45 50 55 60 65 70 75 80 85

890

885

880

℄ PROP. MCHENRY AVENUE

885.29 | 885.51 | 885.29 | 887.01

2.33 % | -4.80 % | 4.80 % | 1.29 %

1116.87 | 884.14 | 1:4

0 EX GAS

0 EX WATER

14+65.06

		PRESTAGE	STAGE 1	STAGE 2
14+65.06	UNSUITABLE	0.00	0.00	49.35
	EXCAVATION	0.00	0.00	43.80
	EMBANKMENT	0.00	0.00	12.70

ALL UNITS ARE SQ FT

0 18" PROPOSED STORM SEWER

℄ PROP. MCHENRY AVENUE

885.13 | 885.33 | 885.13 | 886.86

1.83 % | -4.80 % | 4.80 %

1116.67 | 883.98 | 1:4 | 1:5 | 1:4

S.D. 884.28

0 EX CAS

0 EX TEL

0 EX WATER

14+43.15

		PRESTAGE	STAGE 1	STAGE 2
14+43.15	UNSUITABLE	9.73	0.00	27.44
	EXCAVATION	0.00	0.00	72.93
	EMBANKMENT	9.50	0.00	13.15

ALL UNITS ARE SQ FT

0 18" PROPOSED STORM SEWER

65 60 55 50 45 40 35 30 25 20 15 10 5 0 5 10 15 20 25 30 35 40 45 50 55 60 65 70 75 80 85

FINAL SURVEY — NOTE BOOK — NO. — SURVEYED — PLOTTED — TEM AREAS — AREAS CHECKED — BY — DATE

ORIGINAL SURVEY — NOTE BOOK — NO. — SURVEYED — PLOTTED — TEM AREAS — AREAS CHECKED — BY — DATE

PATRICK ENGINEERING INC.
LISLE, ILLINOIS

USER NAME = Rdwy.Lisle	DESIGNED - CPK	REVISED -	
PLOT CONFIG= PDF(Grey_Large).plt	DRAWN - TCK	REVISED -	
PLOT SCALE = 1:5	CHECKED - JAH	REVISED -	
PLOT DATE = 7/28/2010 9:02:46 PM	DATE - 8/2/2010	REVISED -	

MCHENRY COUNTY
DIVISION OF TRANSPORTATION


McHENRY AVENUE
CROSS SECTIONS

SCALE: 1H:2V | SHEET NO. | STA. 14+43.15 TO STA. 14+65.06

F.A. RTE.	SECTION	COUNTY	TOTAL SHEETS	SHEET NO.
0336	05-00308-00-WR	MCHENRY	606	542
		CONTRACT NO. 63398		
	ILLINOIS FED. AID PROJECT			

G:\MCDOT\20950.201\Drawings\RDWY\shts\Xsec\S.XS.03.McHenry.dgn

FINAL SURVEY	SURVEYED	BY	DATE
NOTE BOOK	PLOTTED		
NO.	TRANSMITTED		
	ITEM		
	AREAS		
	AREAS CHECKED		

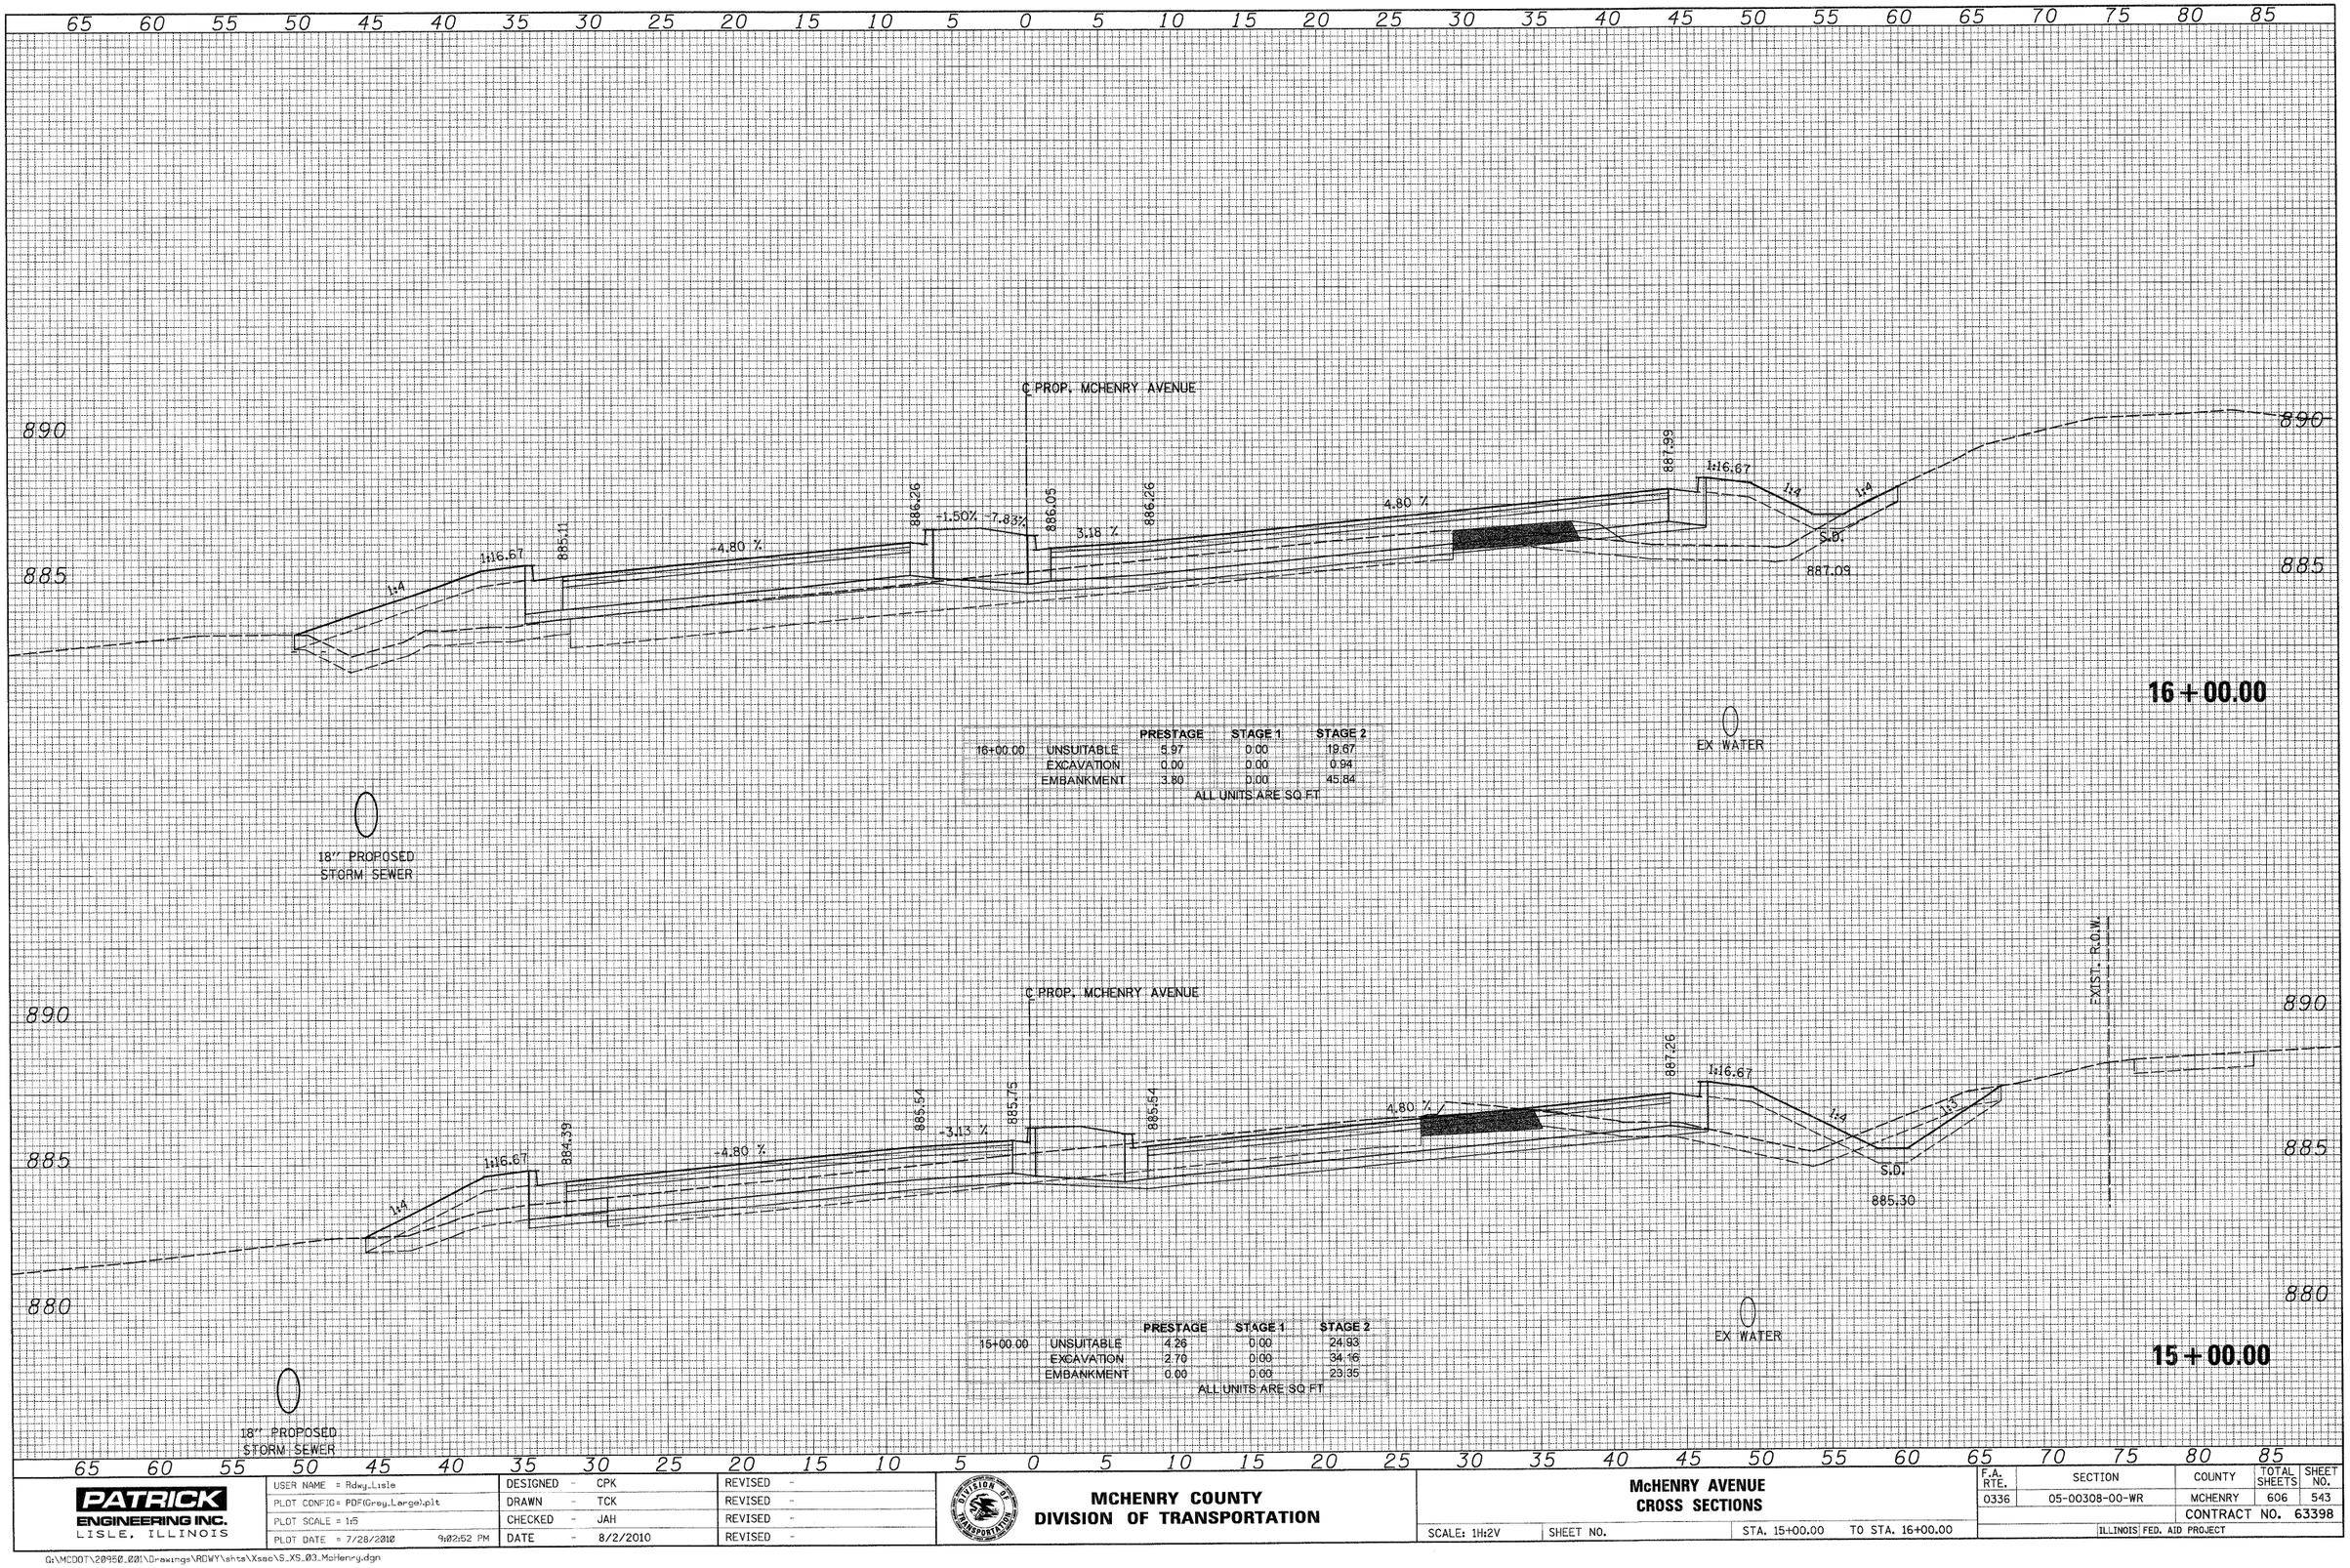

16+00.00		PRESTAGE	STAGE 1	STAGE 2
	UNSUITABLE	5.97	0.00	19.67
	EXCAVATION	0.00	0.00	0.94
	EMBANKMENT	3.80	0.00	45.84

ALL UNITS ARE SQ FT

15+00.00		PRESTAGE	STAGE 1	STAGE 2
	UNSUITABLE	4.26	0.00	24.93
	EXCAVATION	2.70	0.00	34.16
	EMBANKMENT	0.00	0.00	23.35

ALL UNITS ARE SQ FT

ORIGINAL SURVEY	SURVEYED	BY	DATE
NOTE BOOK	PLOTTED		
NO.	TRANSMITTED		
	ITEM		
	AREAS		
	AREAS CHECKED		

PATRICK ENGINEERING INC.
LISLE, ILLINOIS

USER NAME = Rdwy_Lisle	DESIGNED - CPK	REVISED -	
PLOT CONFIG= PDF(Grey_Large).plt	DRAWN - TCK	REVISED -	
PLOT SCALE = 1:5	CHECKED - JAH	REVISED -	
PLOT DATE = 7/28/2010 9:02:52 PM	DATE - 8/2/2010	REVISED -	

MCHENRY COUNTY
DIVISION OF TRANSPORTATION


McHENRY AVENUE
CROSS SECTIONS

SCALE: 1H:2V | SHEET NO. | STA. 15+00.00 | TO STA. 16+00.00

F.A. RTE.	SECTION	COUNTY	TOTAL SHEETS	SHEET NO.
0336	05-00308-00-WR	MCHENRY	606	543
		CONTRACT NO. 63398		
	ILLINOIS FED. AID PROJECT			

G:\MCDOT\20950.00\Drawings\RDWY\shts\Xssc\S_XS_03_McHenry.dgn

75 70 65 60 55 50 45 40 35 30 25 20 15 10 5 0 5 10 15 20 25 30 35 40 45 50 55 60 65 70 75

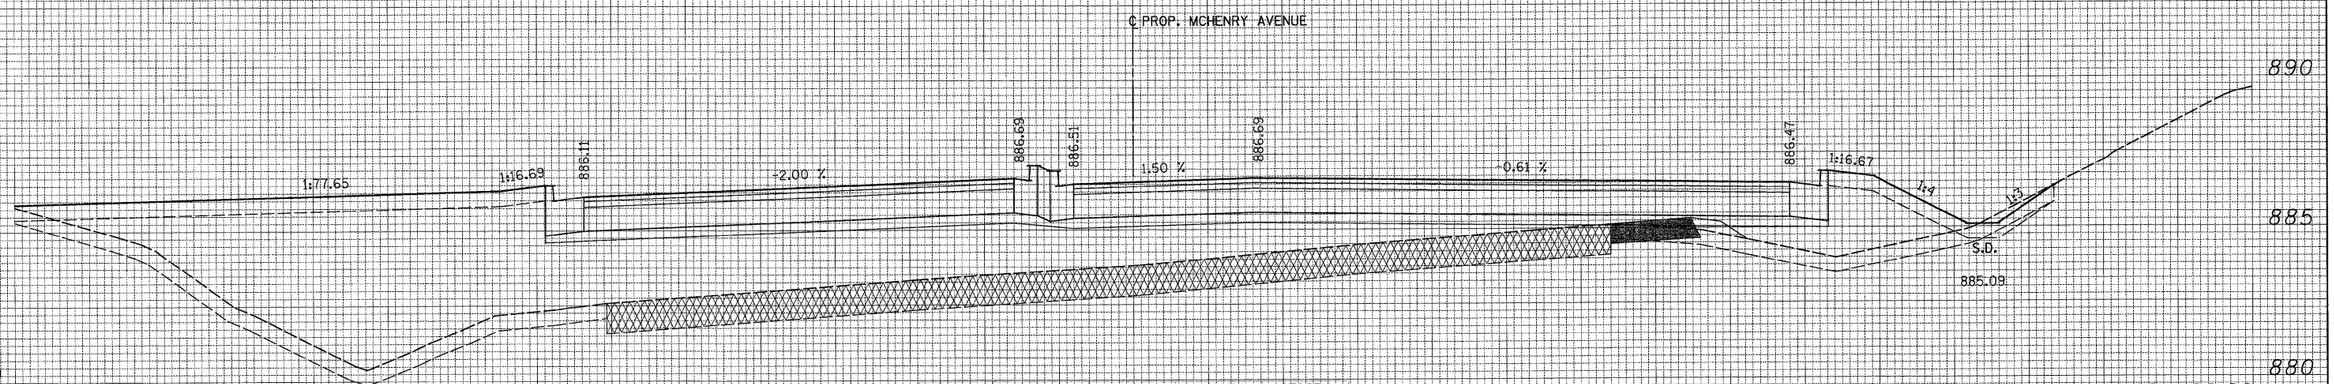


		PRESTAGE	STAGE 1	STAGE 2
18+00.00	UNSUITABLE	4.61	0.00	32.55
	EXCAVATION	0.00	0.00	0.65
	EMBANKMENT	3.10	0.00	313.52

ALL UNITS ARE SQ FT

18 + 00.00

EX WATER

18" PROPOSED STORM SEWER

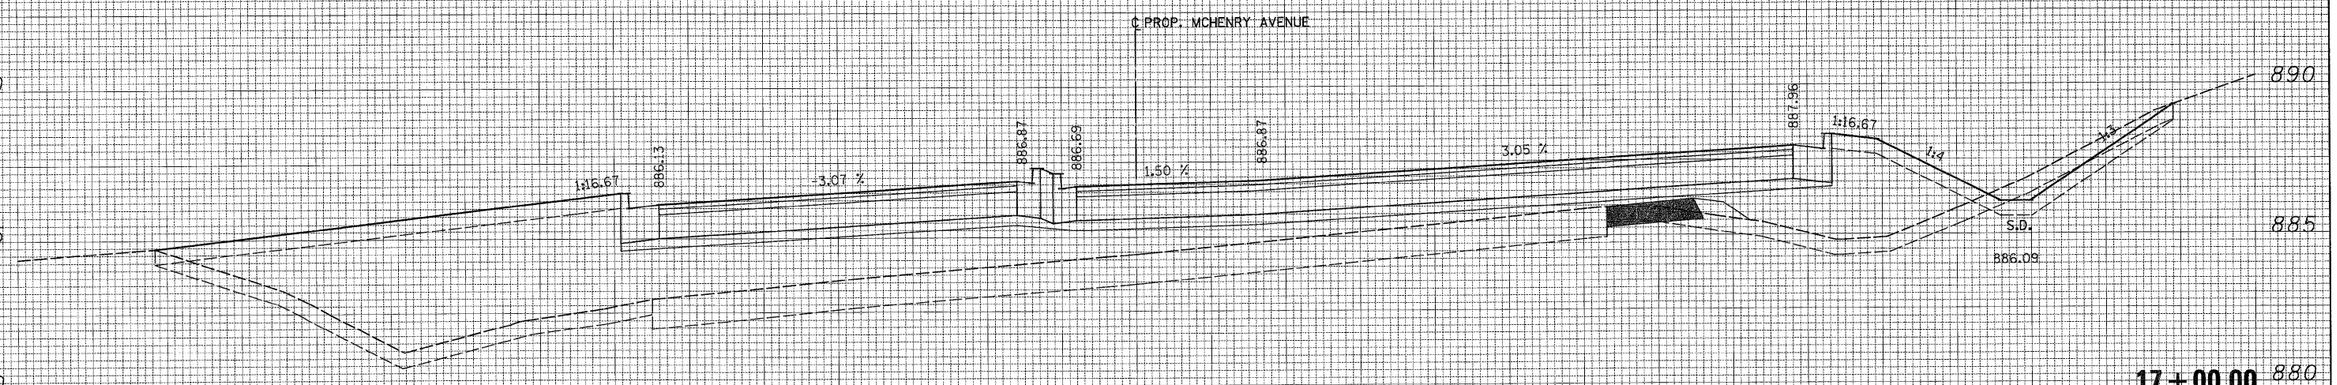

		PRESTAGE	STAGE 1	STAGE 2
17+00.00	UNSUITABLE	4.77	0.00	32.77
	EXCAVATION	0.00	0.00	5.43
	EMBANKMENT	3.25	0.00	264.60

ALL UNITS ARE SQ FT

17 + 00.00

EX WATER

18" PROPOSED STORM SEWER

75 70 65 60 55 50 45 40 35 30 25 20 15 10 5 0 5 10 15 20 25 30 35 40 45 50 55 60 65 70 75


PATRICK ENGINEERING INC. LISLE, ILLINOIS	USER NAME = Rdwy_Lisle	DESIGNED - CPK	REVISED -	MCHENRY COUNTY DIVISION OF TRANSPORTATION	McHENRY AVENUE CROSS SECTIONS
	PLOT CONFIG= PDF(Grey_Large).plt	DRAWN - TCK	REVISED -		
	PLOT SCALE = 1:5	CHECKED - JAH	REVISED -		SCALE: 1H:2V / SHEET NO. / STA. 17+00.00 TO STA. 18+00.00
	PLOT DATE = 7/28/2010 9:02:55 PM	DATE - 8/2/2010	REVISED -		

F.A. RTE.	SECTION	COUNTY	TOTAL SHEETS	SHEET NO.
0336	05-00308-00-WR	MCHENRY	606	544
		CONTRACT NO. 63398		
	ILLINOIS FED. AID PROJECT			

G:\MCDOT\22952.021\Drawings\RDWY\shts\Xsec\S_XS_03_McHenry.dgn

FINAL SURVEY — NOTE BOOK — NO. — SURVEYED — PLOTTED — TEMP. AREAS — AREAS CHECKED — BY — DATE

ORIGINAL SURVEY — NOTE BOOK — NO. — SURVEYED — PLOTTED — TEMP. AREAS — AREAS CHECKED — BY — DATE

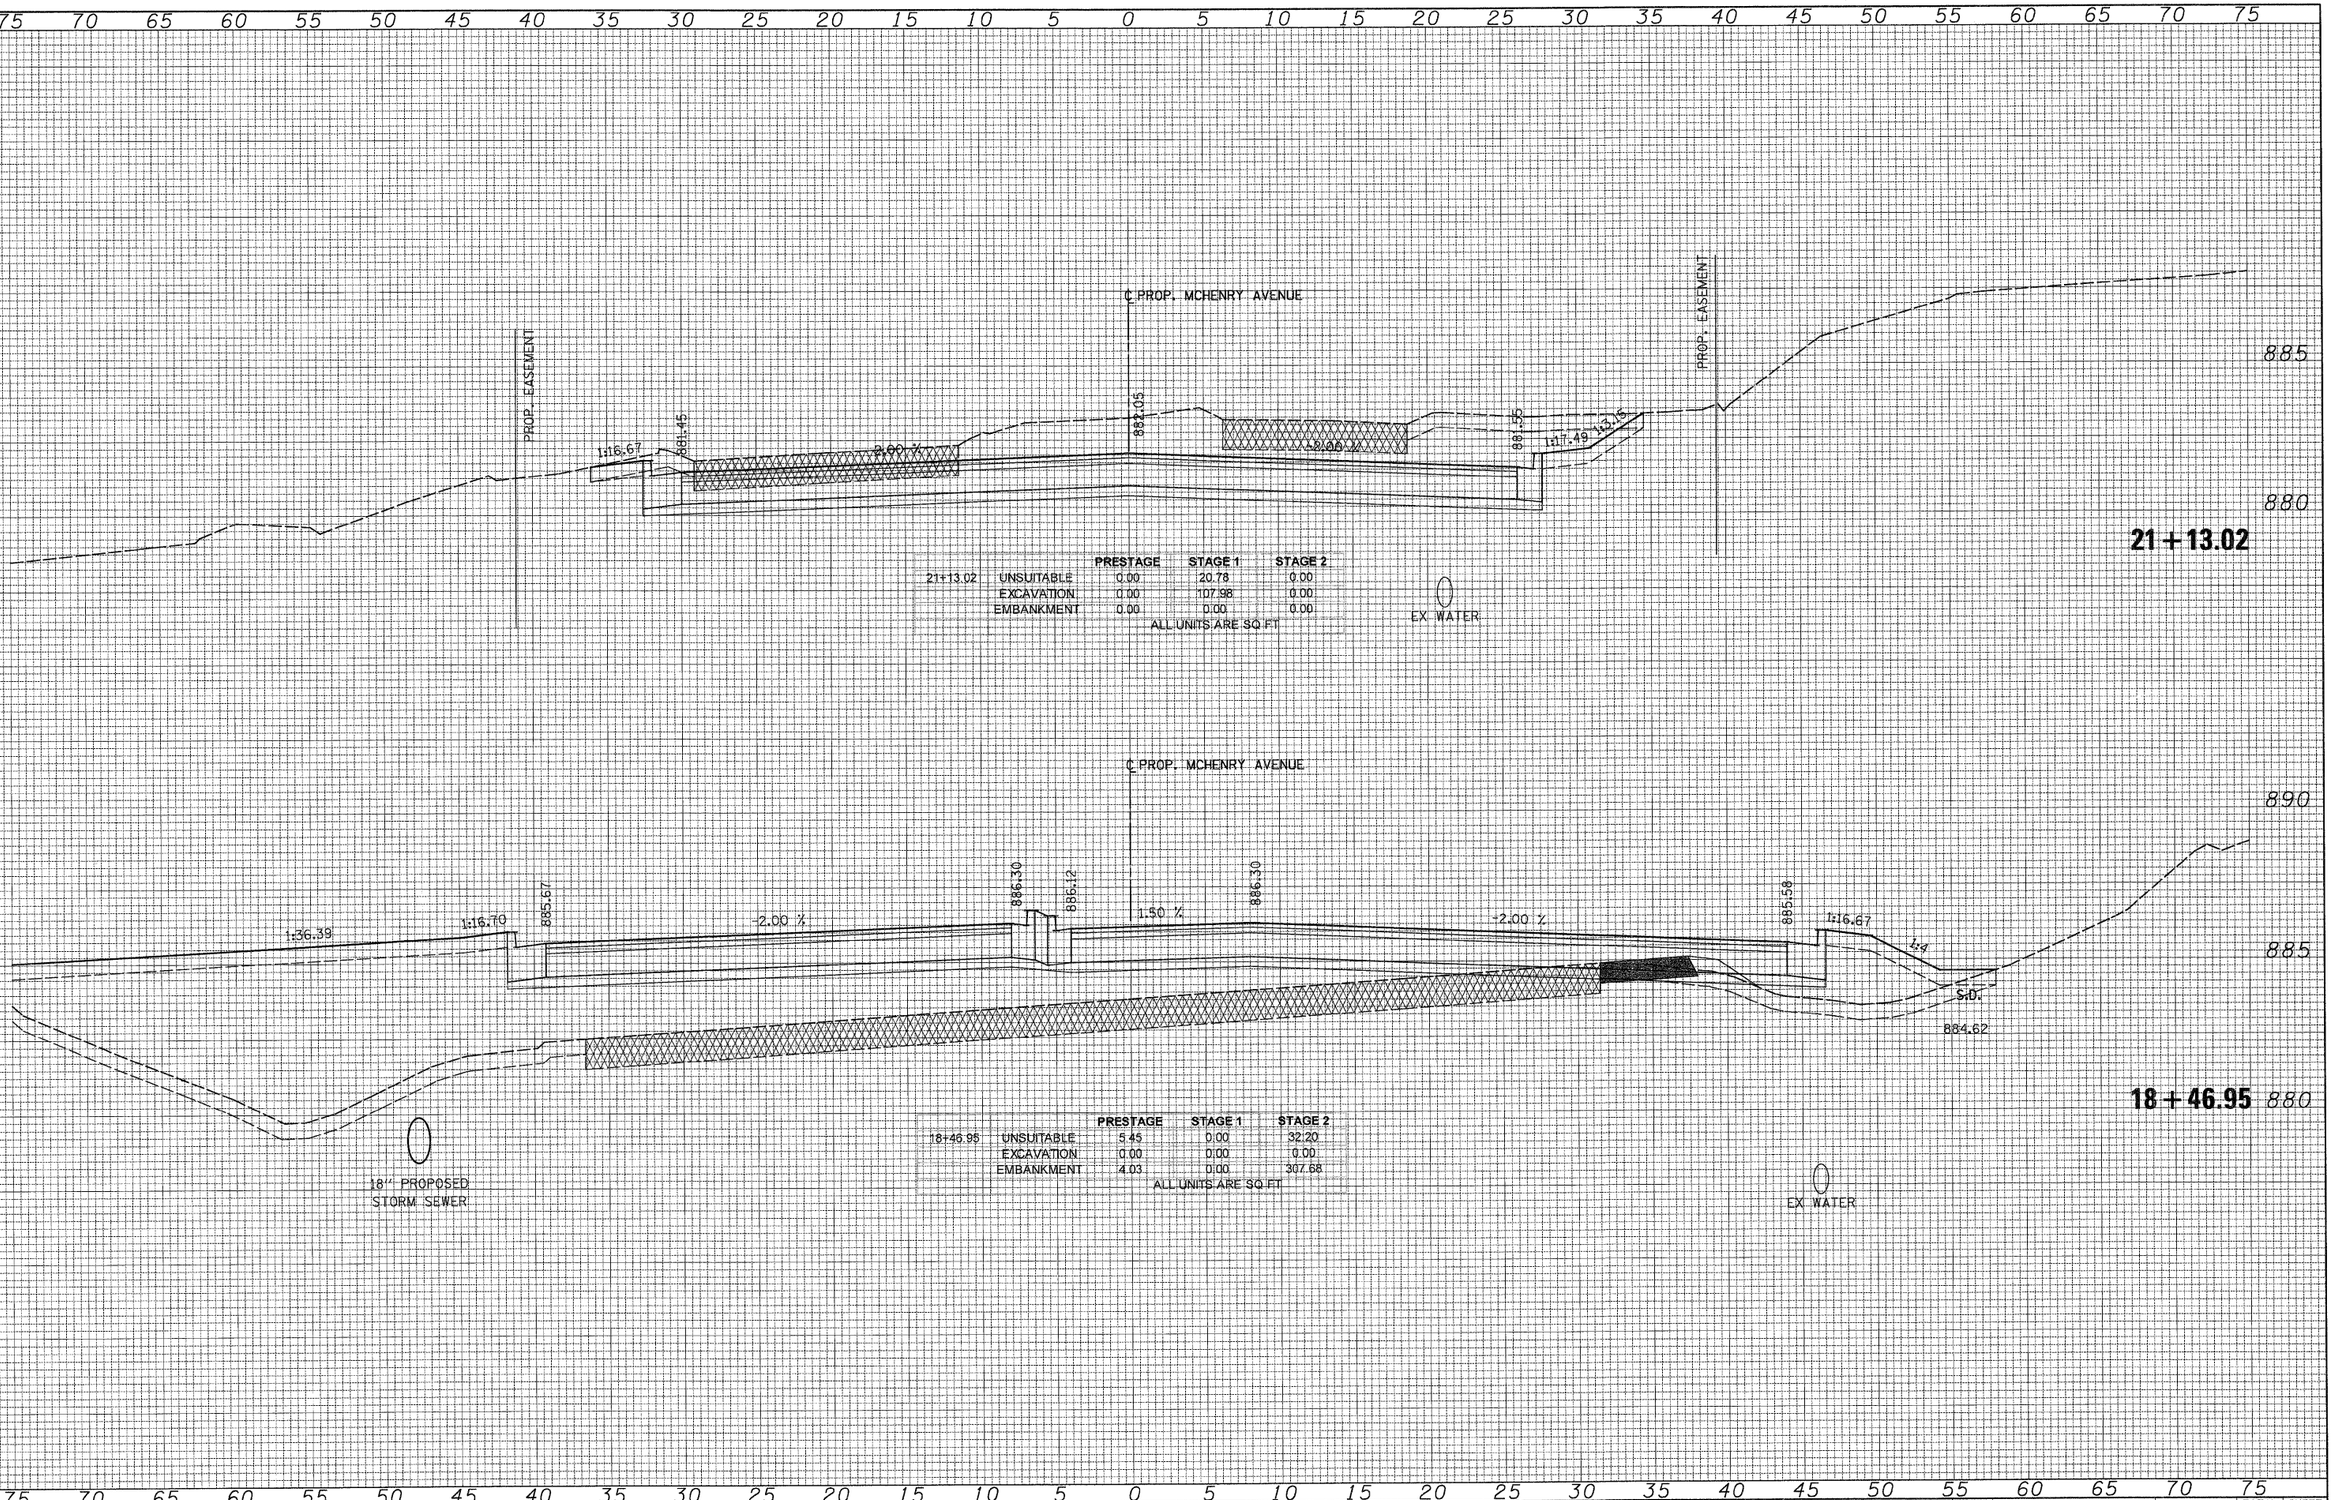

FINAL SURVEY — NOTE BOOK — NO. — BY — DATE
SURVEYED — PLOTTED — TERRAIN — AREAS — AREAS CHECKED

ORIGINAL SURVEY — NOTE BOOK — NO. — BY — DATE
SURVEYED — PLOTTED — TERRAIN — AREAS — AREAS CHECKED

21+13.02

18+46.95

PATRICK ENGINEERING INC. LISLE, ILLINOIS	USER NAME = Rdwy_Lisle	DESIGNED - CPK	REVISED -
	PLOT CONFIG= PDF(Grey_Large).plt	DRAWN - TCK	REVISED -
	PLOT SCALE = 1:5	CHECKED - JAH	REVISED -
	PLOT DATE = 7/28/2010 9:02:59 PM	DATE - 8/2/2010	REVISED -

MCHENRY COUNTY DIVISION OF TRANSPORTATION

McHENRY AVENUE CROSS SECTIONS


SCALE: 1H:2V | SHEET NO. | STA. 18+46.95 TO STA. 21+13.02

F.A. RTE.	SECTION	COUNTY	TOTAL SHEETS	SHEET NO.
0336	05-00308-00-WR	MCHENRY	606	545
		CONTRACT NO. 63398		
	ILLINOIS FED. AID PROJECT			

G:\MCDOT\20950.001\Drawings\RDWY\shts\Xsec\S_XS_03_McHenry.dgn

FINAL SURVEY	BY	DATE
SURVEYED		
PLOTTED		
TIES		
NOTE BOOK		
NO.	AREAS CHECKED	

ORIGINAL SURVEY	BY	DATE
SURVEYED		
PLOTTED		
TIES		
NOTE BOOK		
NO.	AREAS CHECKED	

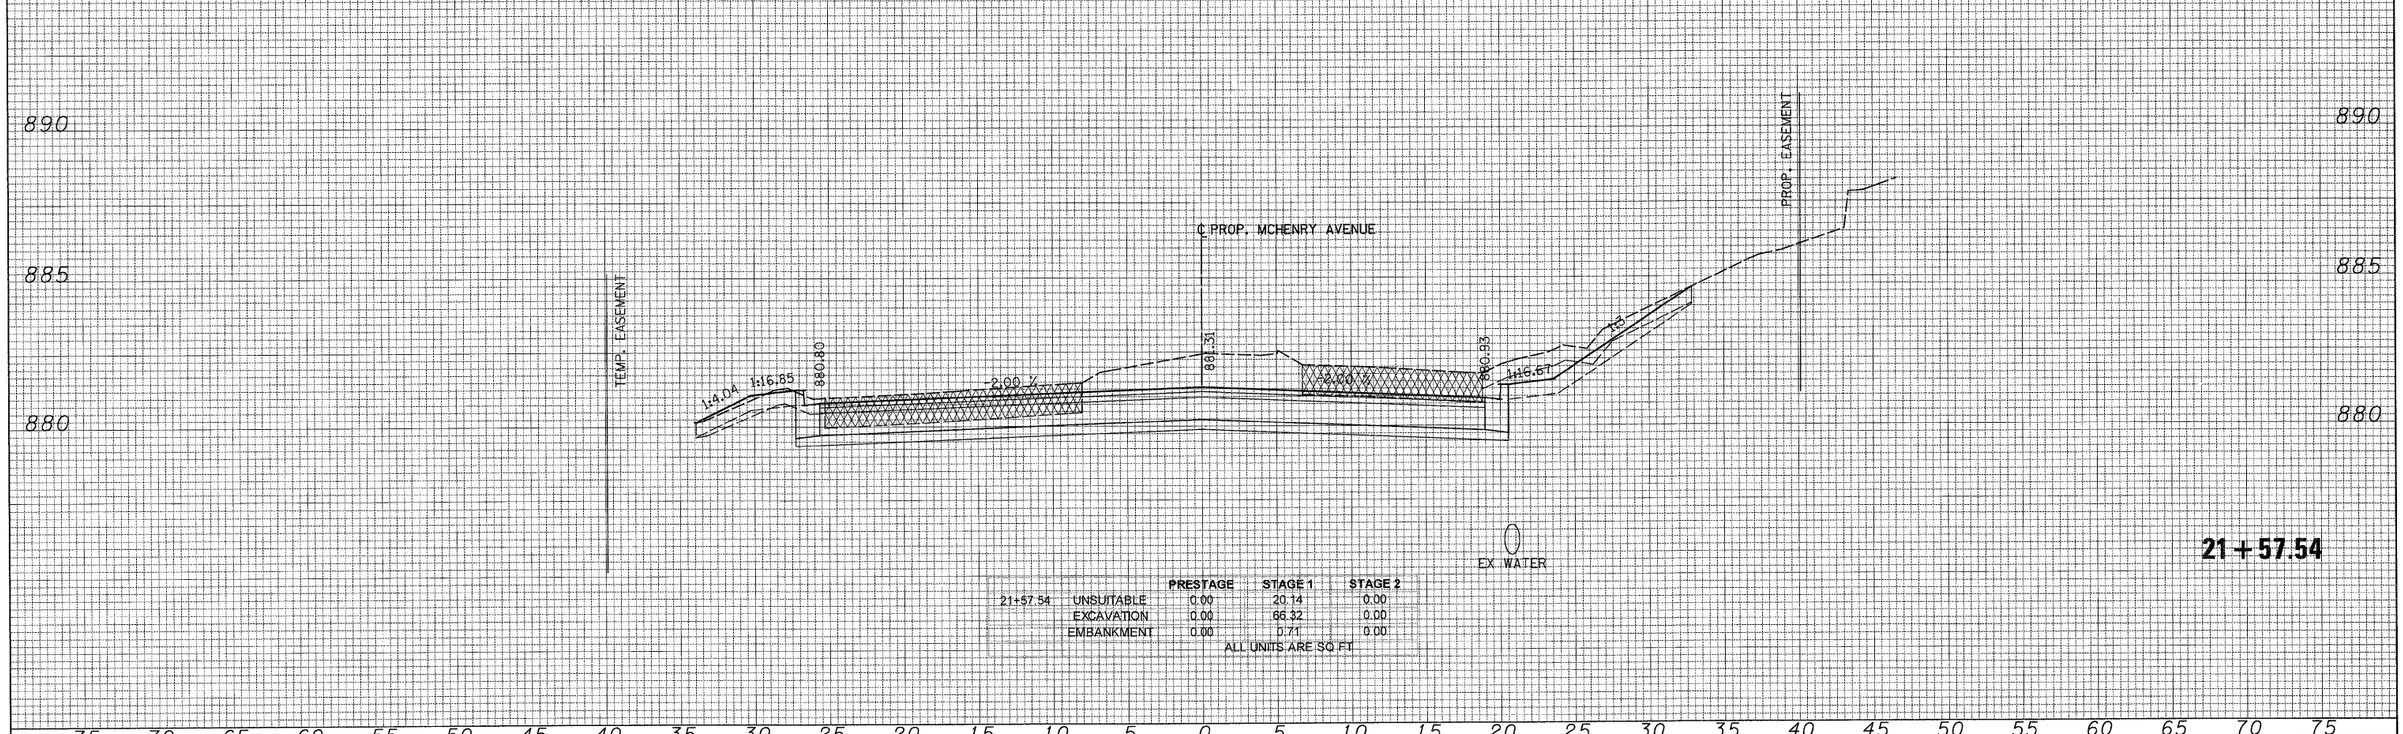

		PRESTAGE	STAGE 1	STAGE 2
21+57.54	UNSUITABLE	0.00	20.14	0.00
	EXCAVATION	0.00	66.32	0.00
	EMBANKMENT	0.00	0.71	0.00

ALL UNITS ARE SQ FT

21+57.54


PATRICK ENGINEERING INC. LISLE, ILLINOIS	USER NAME = Rdwy_Lisle	DESIGNED - CPK	REVISED -	McHENRY COUNTY DIVISION OF TRANSPORTATION	McHENRY AVENUE CROSS SECTIONS
	PLOT CONFIG= PDF(Grey_Large).plt	DRAWN - TCK	REVISED -		SCALE: 1H:2V / SHEET NO. / STA. 21+57.54 TO STA. 21+57.54
	PLOT SCALE = 1:5	CHECKED - JAH	REVISED -		
	PLOT DATE = 7/28/2010 9:03:22 PM	DATE - 8/2/2010	REVISED -		

F.A. RTE.	SECTION	COUNTY	TOTAL SHEETS	SHEET NO.
0336	05-00308-00-WR	MCHENRY	606	546
		CONTRACT NO. 63398		
	ILLINOIS FED. AID PROJECT			

G:\MCDOT\20950.001\Drawings\RDWY\shts\Xsec\S_XS_03_McHenry.dgn

FINAL SURVEY		BY	DATE
NOTE BOOK	SURVEYED		
NO.	PLOTTED		
	TRAVERSE		
	TIDM		
	AREAS		
	AREAS CHECKED		

ORIGINAL SURVEY		BY	DATE
NOTE BOOK	SURVEYED		
NO.	PLOTTED		
	TRAVERSE		
	AREAS		
	AREAS CHECKED		

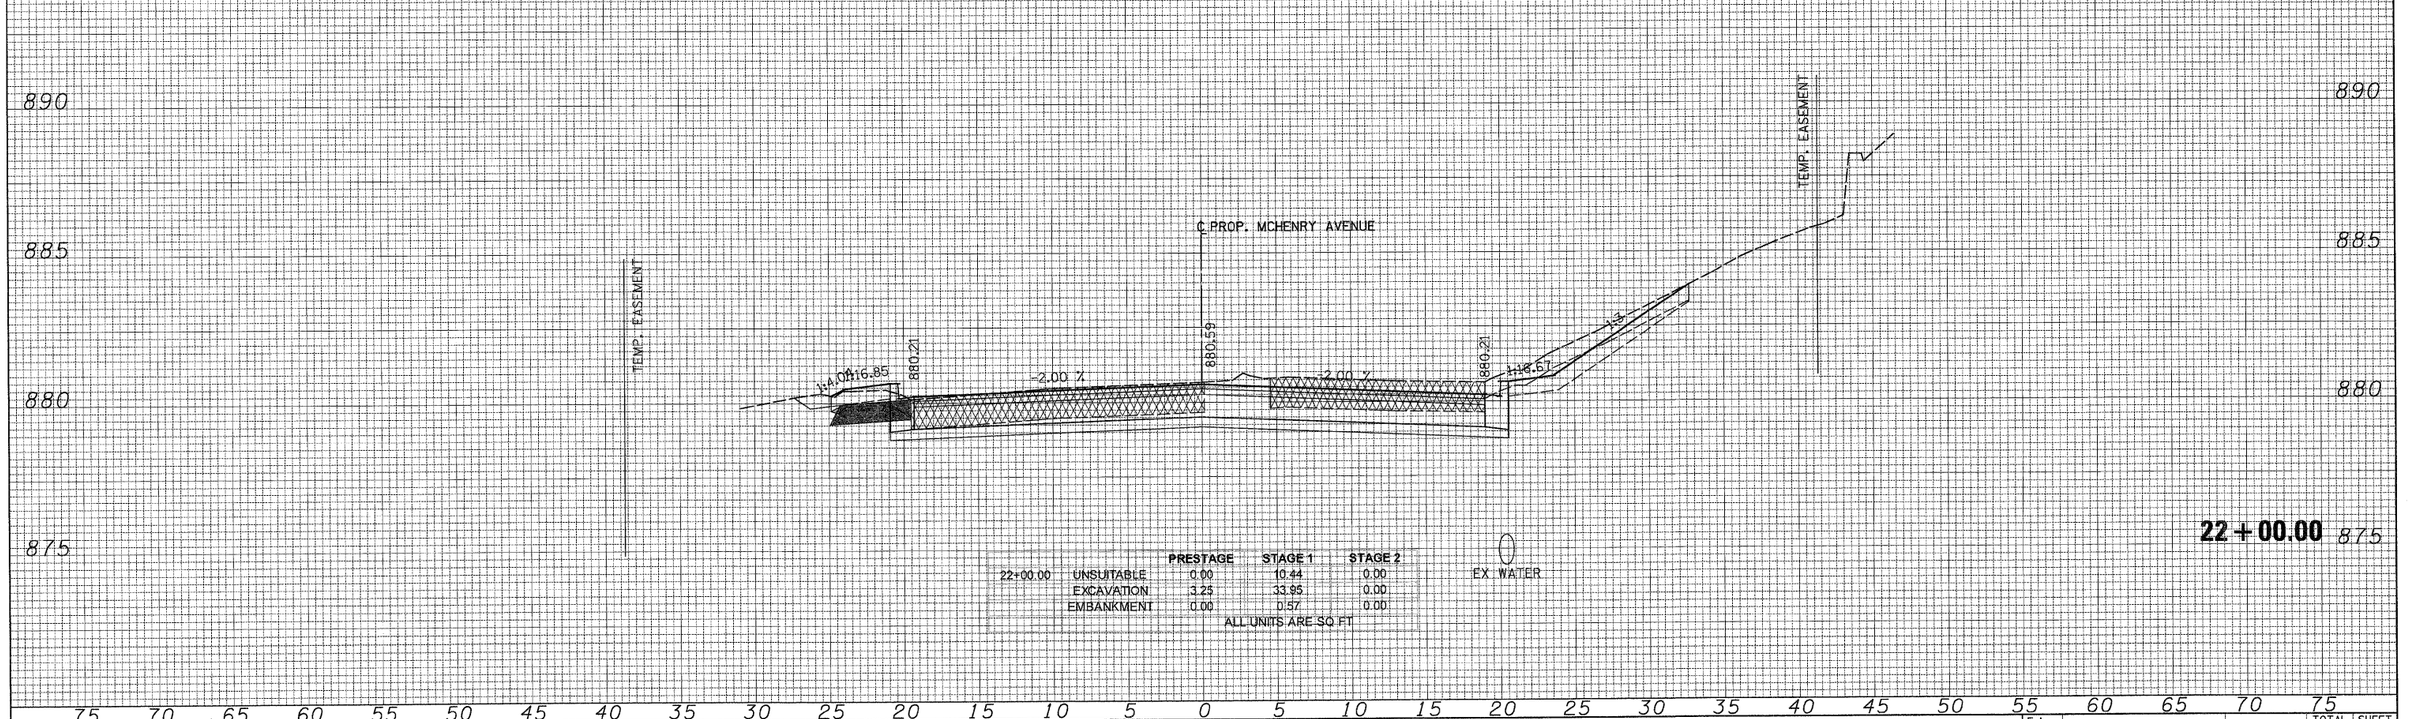

22+00.00		PRESTAGE	STAGE 1	STAGE 2
	UNSUITABLE	0.00	10.44	0.00
	EXCAVATION	3.25	33.95	0.00
	EMBANKMENT	0.00	0.57	0.00

ALL UNITS ARE SQ FT

USER NAME = Rdwy.Lisle	DESIGNED - CPK	REVISED -	
PLOT CONFIG= PDF(Grey_Large).plt	DRAWN - TCK	REVISED -	
PLOT SCALE = 1:5	CHECKED - JAH	REVISED -	
PLOT DATE = 7/28/2010 9:23:24 PM	DATE - 8/2/2010	REVISED -	

PATRICK ENGINEERING INC.
LISLE, ILLINOIS

MCHENRY COUNTY
DIVISION OF TRANSPORTATION

McHENRY AVENUE
CROSS SECTIONS


SCALE: 1H:2V | SHEET NO. | STA. 22+00.00 TO STA. 22+00.00

F.A. RTE.	SECTION	COUNTY	TOTAL SHEETS	SHEET NO.
0336	05-00308-00-WR	MCHENRY	606	547

CONTRACT NO. 63398

ILLINOIS FED. AID PROJECT

G:\MCDOT\20950.001\Drawings\RDWY\shts\Xsec\S_XS_03_McHenry.dgn

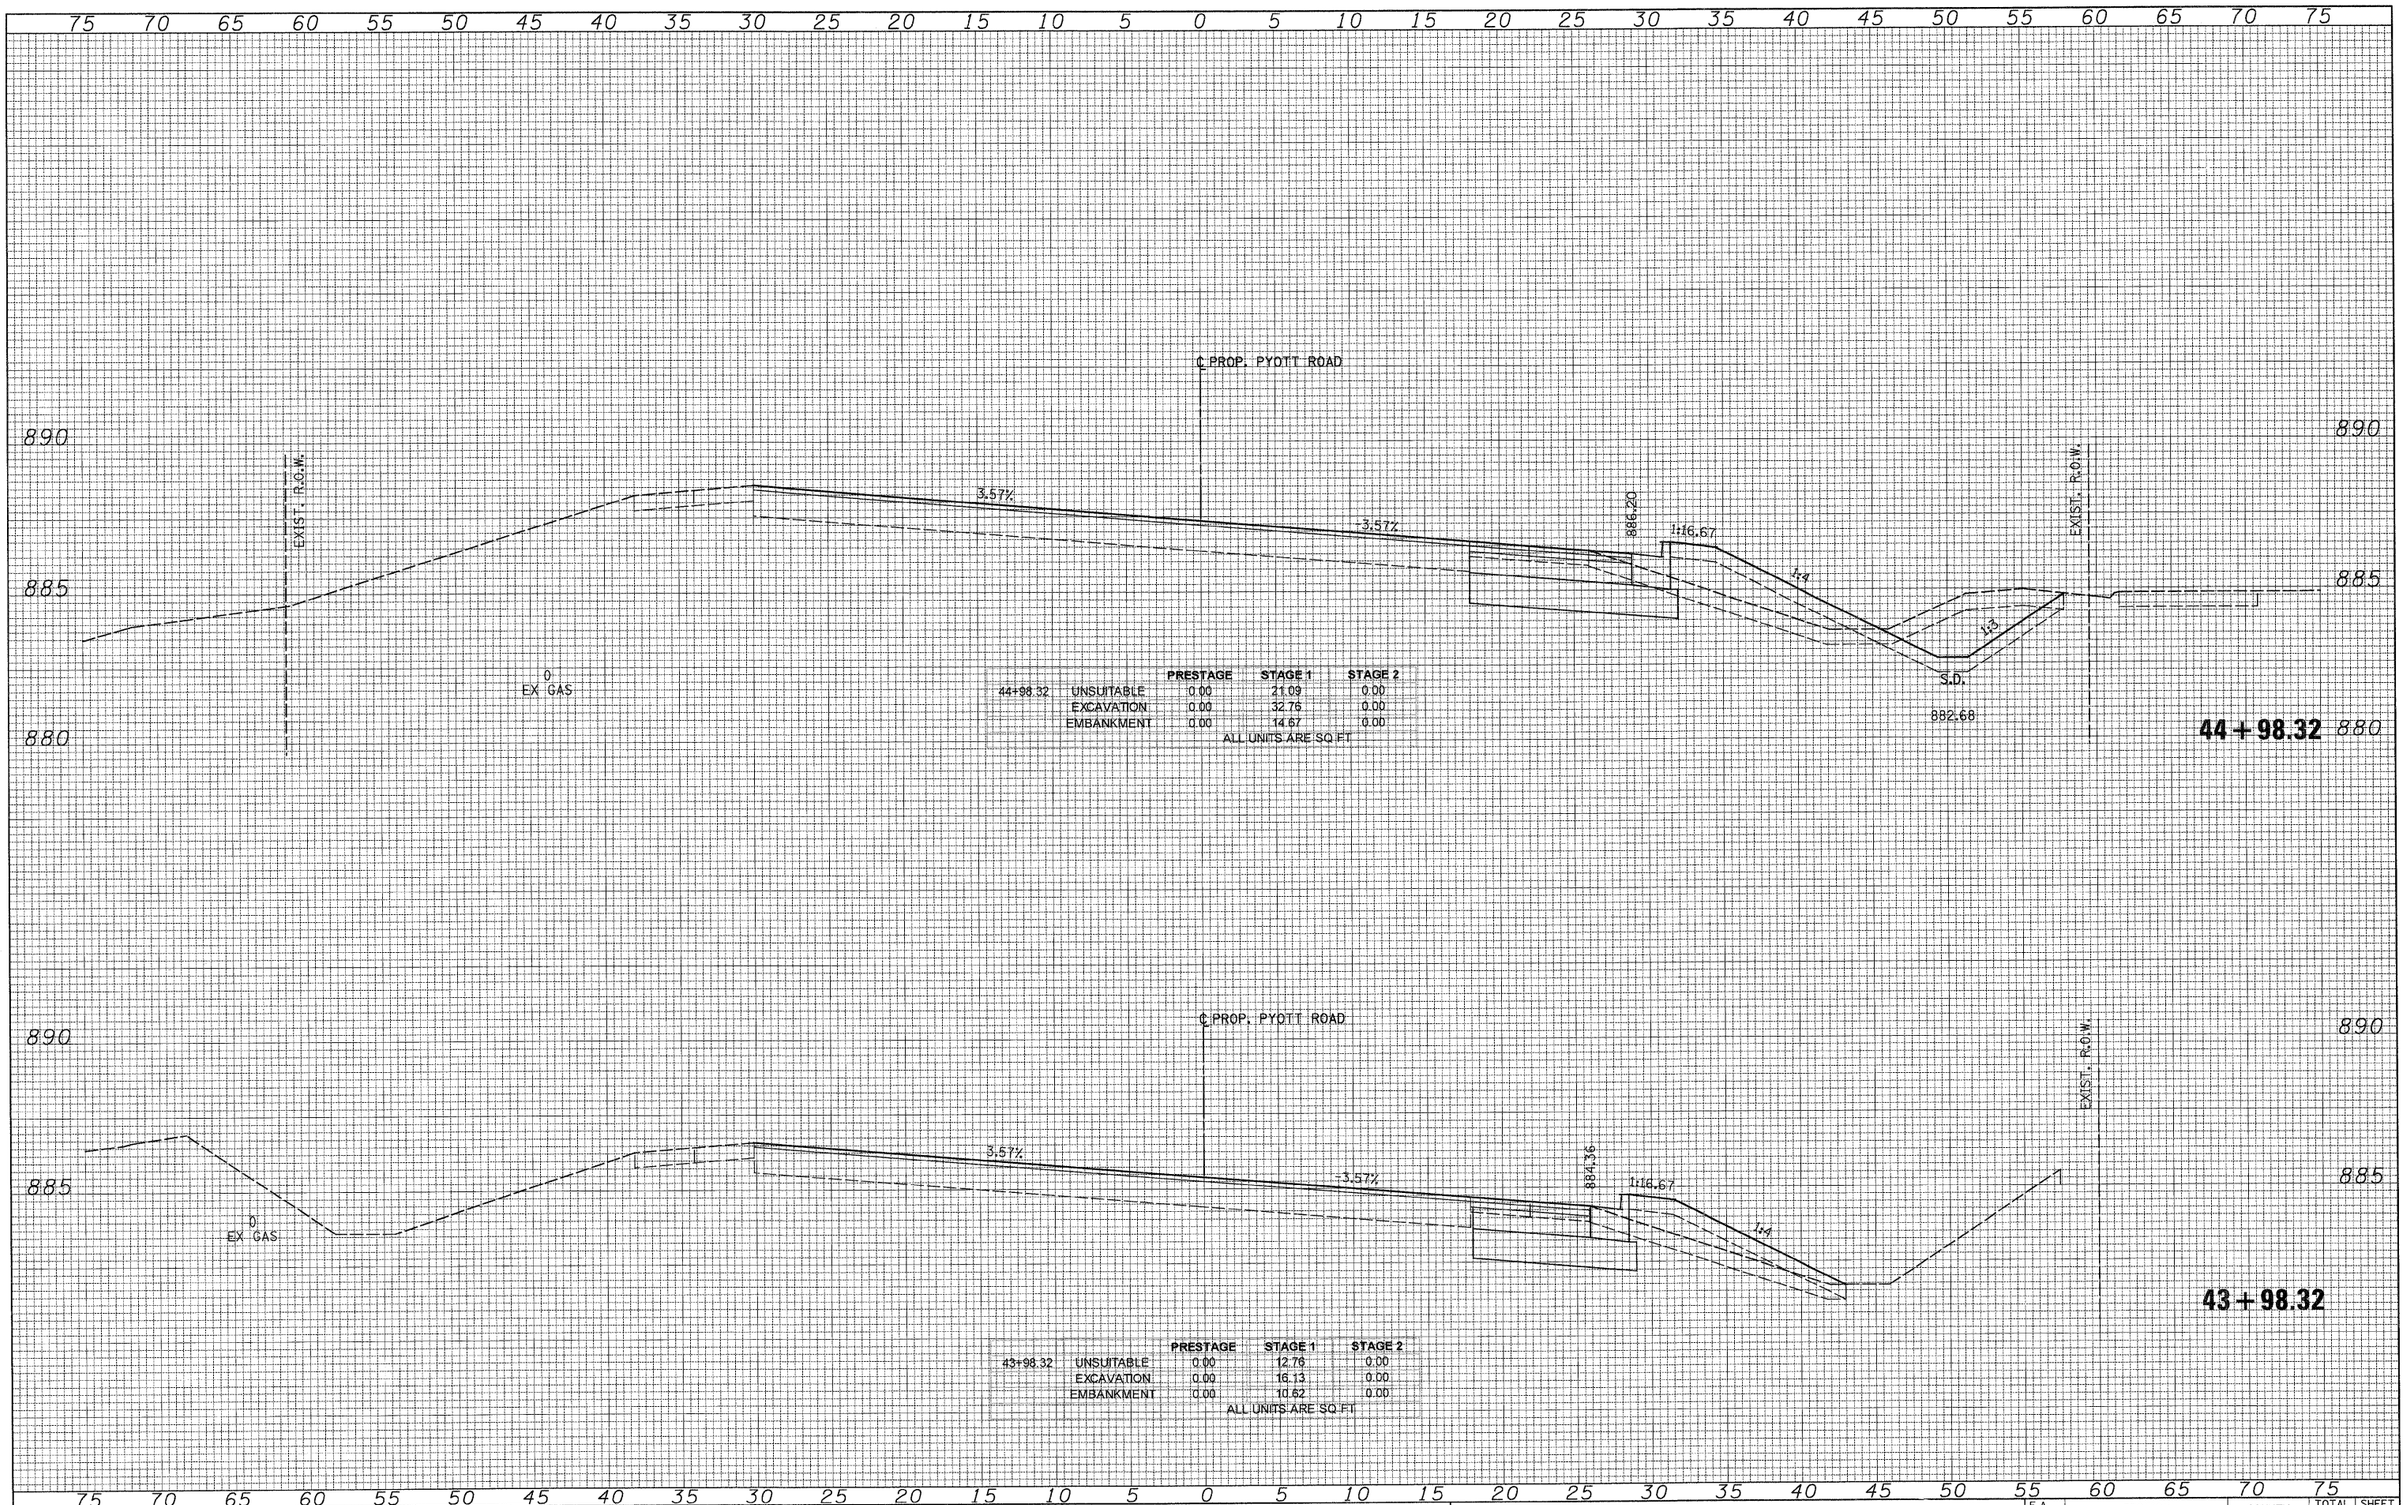

FINAL SURVEY — NOTE BOOK — NO. — SURVEYED — PLOTTED — TYPE/DATE — ITEM — AREAS — AREAS CHECKED — BY — DATE

ORIGINAL SURVEY — NOTE BOOK — NO. — SURVEYED — PLOTTED — TYPE/DATE — ITEM — AREAS — AREAS CHECKED — BY — DATE

PATRICK ENGINEERING INC.
LISLE, ILLINOIS

USER NAME = Rdwy_Lisle	DESIGNED - CPK	REVISED -	
PLOT CONFIG= PDFtGrey_Large\.plt	DRAWN - TCK	REVISED -	
PLOT SCALE = 1:5	CHECKED - JAH	REVISED -	
PLOT DATE = 7/28/2010 9:03:13 PM	DATE - 8/2/2010	REVISED -	


MCHENRY COUNTY
DIVISION OF TRANSPORTATION

PYOTT ROAD
CROSS SECTIONS

SCALE: 1H:2V | SHEET NO. | STA. 43+98.32 TO STA. 44+98.32

F.A. RTE.	SECTION	COUNTY	TOTAL SHEETS	SHEET NO.
0336	05-00308-00-WR	MCHENRY	606	548
		CONTRACT NO. 63398		
	ILLINOIS FED. AID PROJECT			

O:\MCDOT\22952.021\Drawings\RDWY\shts\Xsec\S_XS_24_Pyott.dgn

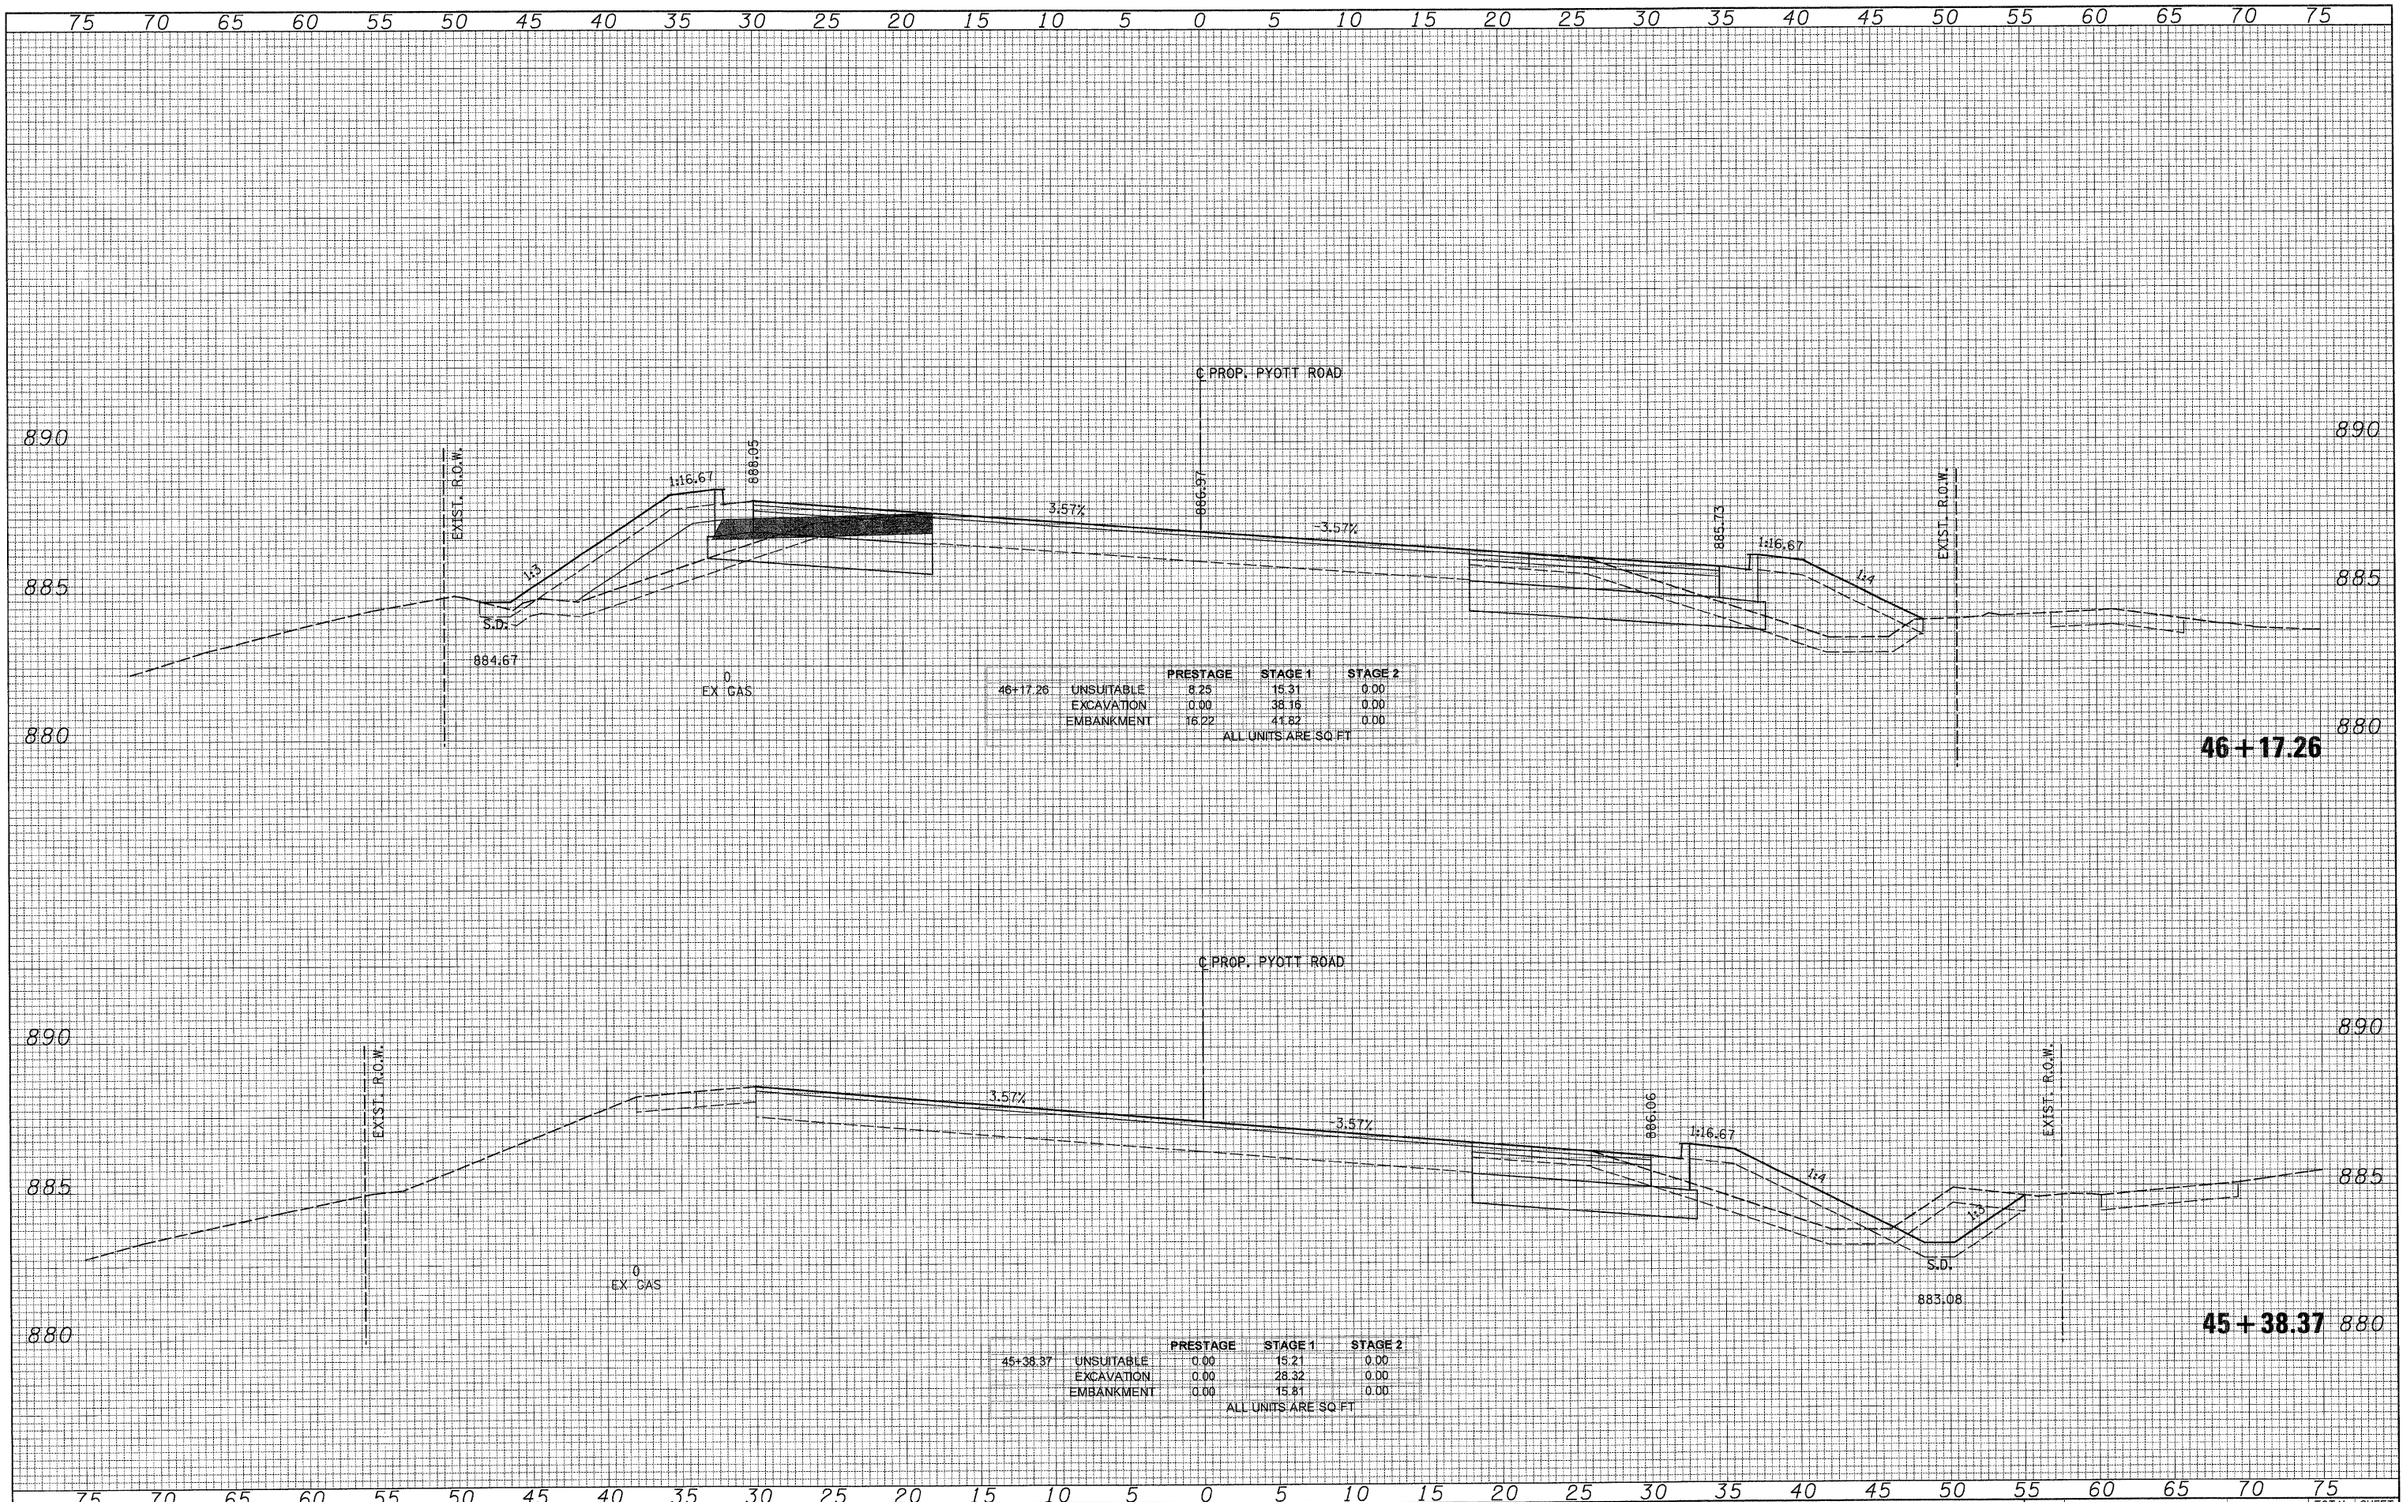

BY	DATE
FINAL SURVEY NOTE BOOK NO.	SURVEYED PLOTTED TRACED AREAS AREAS CHECKED

BY	DATE
ORIGINAL SURVEY NOTE BOOK NO.	SURVEYED PLOTTED TRACED AREAS AREAS CHECKED

PATRICK ENGINEERING INC.
LISLE, ILLINOIS

USER NAME = Rdwy_Lisle		DESIGNED - CPK		REVISED -	
PLOT CONFIG= PDF(Grey_Large).plt		DRAWN - TCK		REVISED -	
PLOT SCALE = 1:5		CHECKED - JAH		REVISED -	
PLOT DATE = 7/28/2010	9:03:17 PM	DATE - 8/2/2010		REVISED -	


MCHENRY COUNTY
DIVISION OF TRANSPORTATION

PYOTT ROAD
CROSS SECTIONS

SCALE: 1H:2V | SHEET NO. | STA. 45+38.37 TO STA. 46+17.26


F.A. RTE.	SECTION	COUNTY	TOTAL SHEETS	SHEET NO.
0336	05-00308-00-WR	MCHENRY	606	549
		CONTRACT NO. 63398		
	ILLINOIS FED. AID PROJECT			

G:\MCDOT\20950.021\Drawings\RDWY\shts\Xsec\S_XS_04_Pyott.dgn

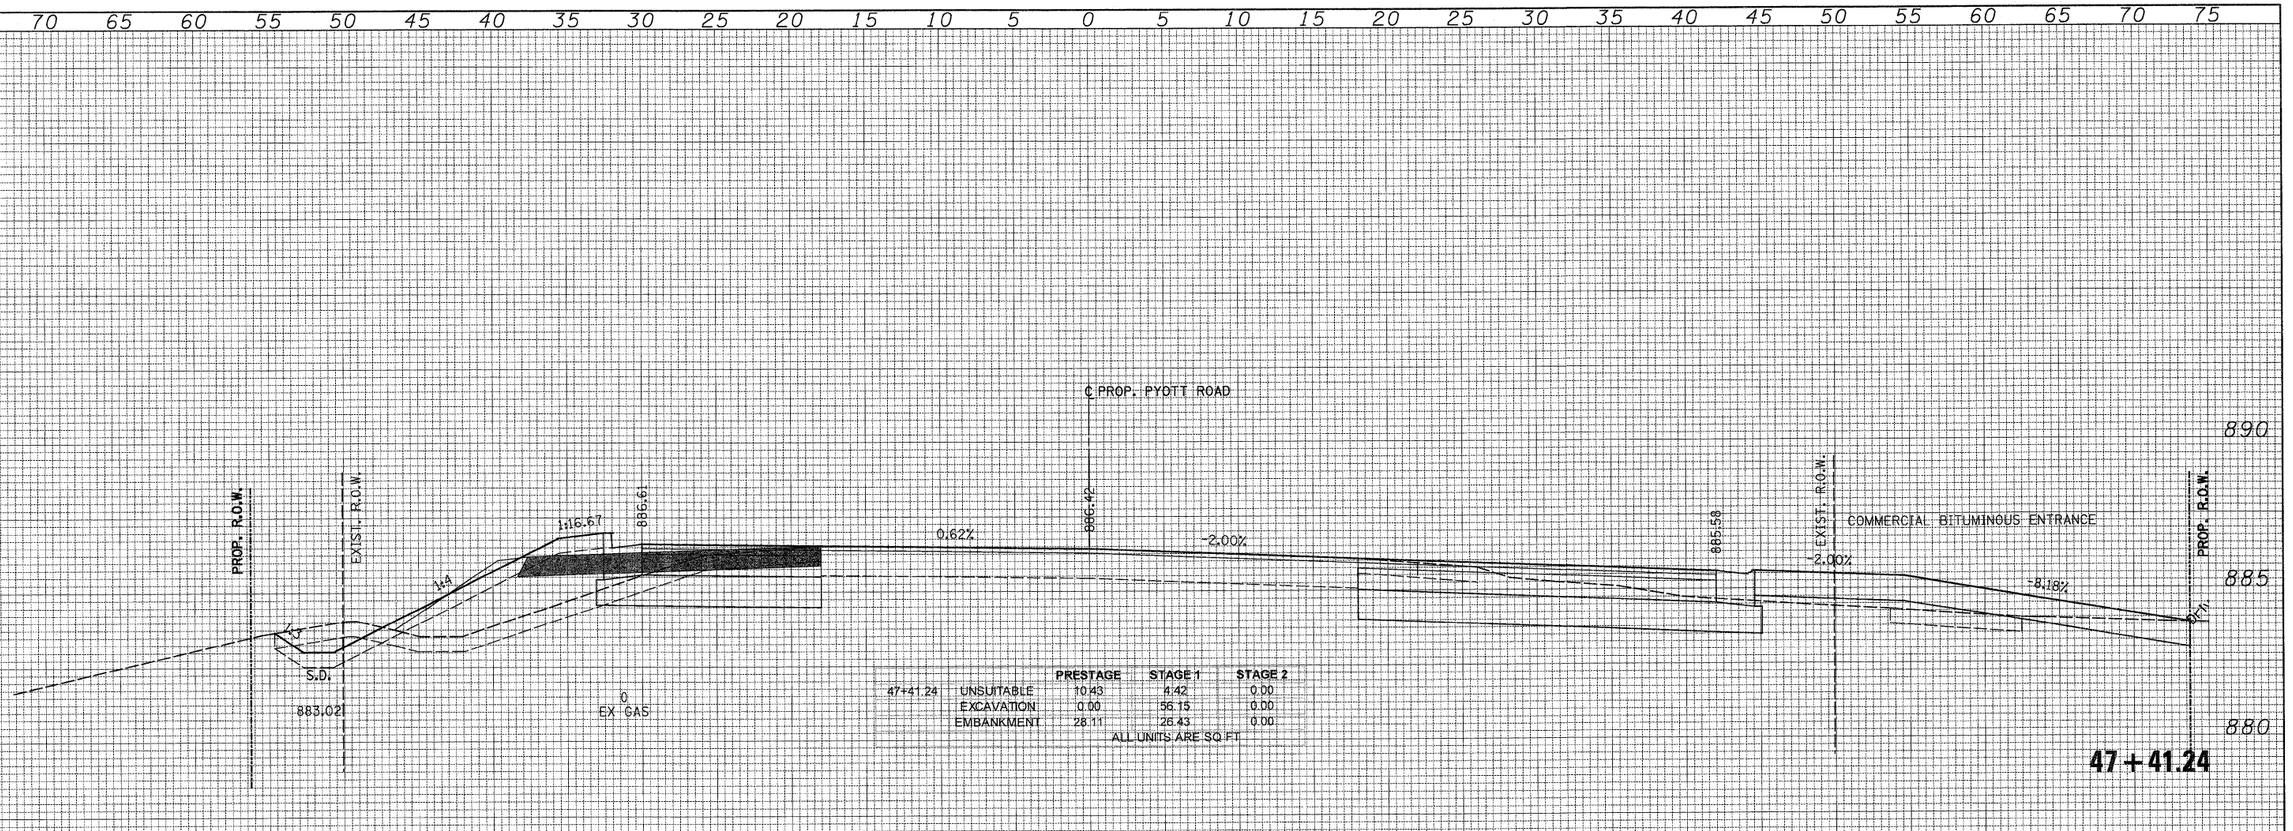

47+41.24		PRESTAGE	STAGE 1	STAGE 2
	UNSUITABLE	10.43	4.42	0.00
	EXCAVATION	0.00	56.15	0.00
	EMBANKMENT	28.11	26.43	0.00

ALL UNITS ARE SQ FT

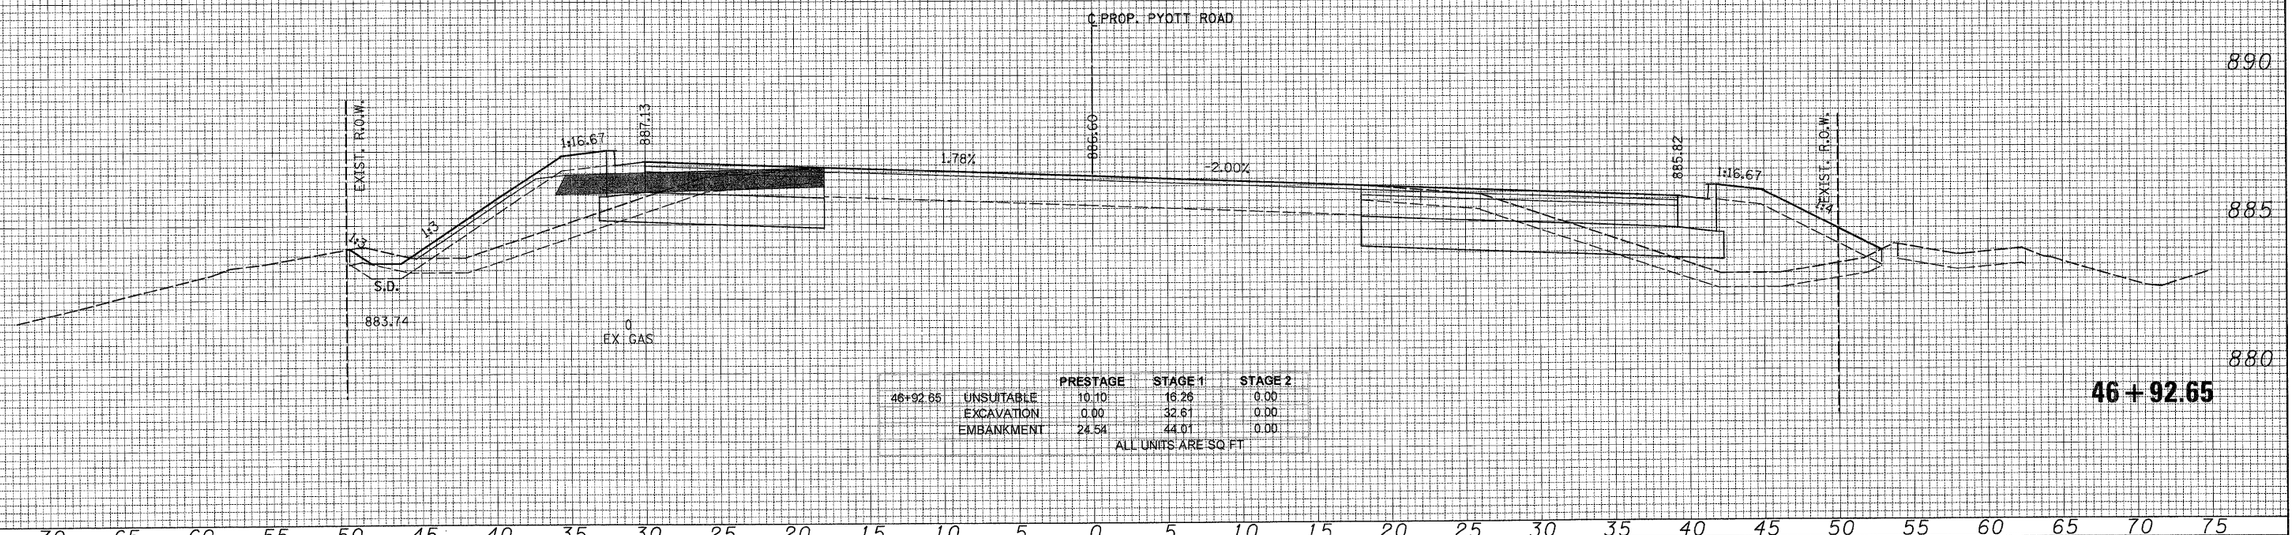

46+92.65		PRESTAGE	STAGE 1	STAGE 2
	UNSUITABLE	10.10	16.26	0.00
	EXCAVATION	0.00	32.61	0.00
	EMBANKMENT	24.54	44.01	0.00

ALL UNITS ARE SQ FT

FINAL SURVEY — NOTE BOOK — NO. — SURVEYED — PLOTTED — TERM. ITE — AREAS — AREAS CHECKED — BY — DATE

ORIGINAL SURVEY — NOTE BOOK — NO. — SURVEYED — PLOTTED — TERM. ITE — AREAS — AREAS CHECKED — BY — DATE

PATRICK ENGINEERING INC.
LISLE, ILLINOIS

USER NAME = Rdwy_Lisle	DESIGNED - CPK	REVISED -	
PLOT CONFIG= PDF(Grey_Large).plt	DRAWN - TCK	REVISED -	
PLOT SCALE = 1:5	CHECKED - JAH	REVISED -	
PLOT DATE = 7/28/2010 9:03:21 PM	DATE - 8/2/2010	REVISED -	

MCHENRY COUNTY
DIVISION OF TRANSPORTATION


PYOTT ROAD
CROSS SECTIONS

SCALE: 1H:2V | SHEET NO. | STA. 46+92.65 TO STA. 47+41.24

F.A. RTE.	SECTION	COUNTY	TOTAL SHEETS	SHEET NO.
0336	05-00308-00-WR	MCHENRY	606	550
		CONTRACT NO. 63398		
	ILLINOIS FED. AID PROJECT			

G:\MCDOT\22950.201\Drawings\RDWY\shts\Xsec\S_XS_04_Pyott.dgn


75 70 65 60 55 50 45 40 35 30 25 20 15 10 5 0 5 10 15 20 25 30 35 40 45 50 55 60 65 70 75

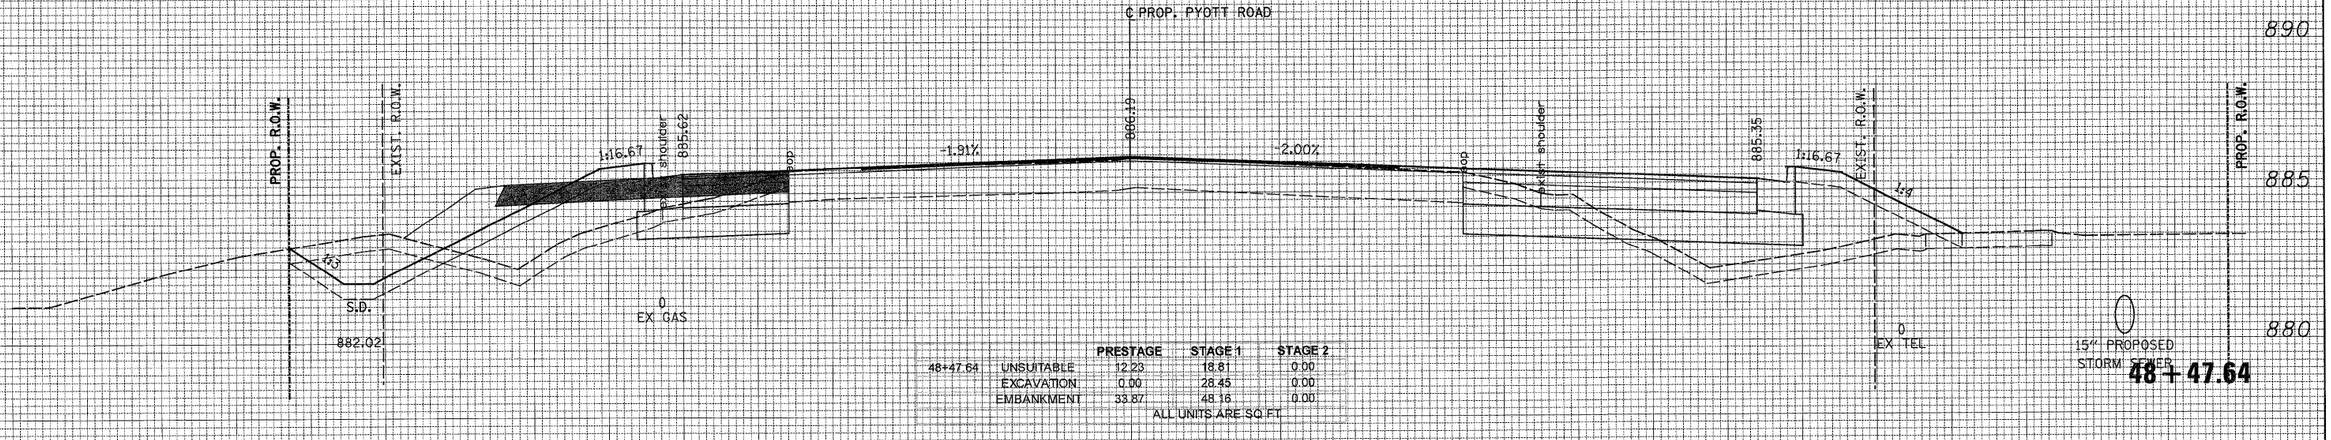

		PRESTAGE	STAGE 1	STAGE 2
48+47.64	UNSUITABLE	12.23	18.81	0.00
	EXCAVATION	0.00	28.45	0.00
	EMBANKMENT	33.87	48.16	0.00

ALL UNITS ARE SQ FT

48 + 47.64

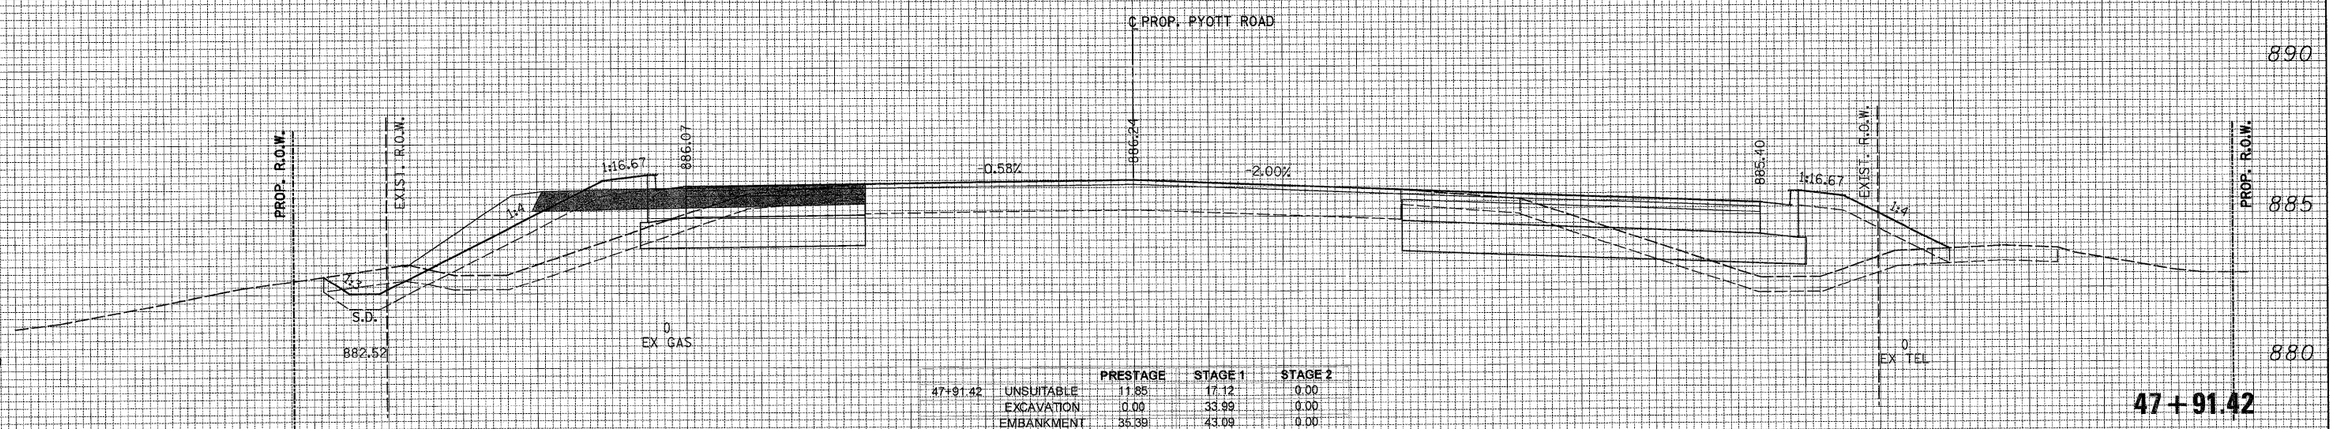

		PRESTAGE	STAGE 1	STAGE 2
47+91.42	UNSUITABLE	11.85	17.12	0.00
	EXCAVATION	0.00	33.99	0.00
	EMBANKMENT	35.39	43.09	0.00

ALL UNITS ARE SQ FT

47 + 91.42

FINAL SURVEY	BY	DATE
SURVEYED		
PLOTTED		
NOTE BOOK	TEM	
NO.	AREAS CHECKED	

ORIGINAL SURVEY	BY	DATE
SURVEYED		
PLOTTED		
NOTE BOOK	TEM	
NO.	AREAS CHECKED	

75 70 65 60 55 50 45 40 35 30 25 20 15 10 5 0 5 10 15 20 25 30 35 40 45 50 55 60 65 70 75

PATRICK ENGINEERING INC.
LISLE, ILLINOIS

USER NAME = Rdwy_Lisle	DESIGNED - CPK	REVISED -	
PLOT CONFIG= PDF(Grey_Large).plt	DRAWN - TCK	REVISED -	
PLOT SCALE = 1:5	CHECKED - JAH	REVISED -	
PLOT DATE = 7/28/2010 9:03:24 PM	DATE - 8/2/2010	REVISED -	

MCHENRY COUNTY
DIVISION OF TRANSPORTATION


PYOTT ROAD
CROSS SECTIONS

SCALE: 1H:2V | SHEET NO. | STA. 47+91.42 TO STA. 48+47.64

F.A. RTE.	SECTION	COUNTY	TOTAL SHEETS	SHEET NO.
0336	05-00308-00-WR	MCHENRY	606	551
		CONTRACT NO. 63398		
		ILLINOIS FED. AID PROJECT		

G:\MCDOT\22950.002\Drawings\RDWY\shts\Xsec\S_XS_04_Pyott.dgn


75 70 65 60 55 50 45 40 35 30 25 20 15 10 5 0 5 10 15 20 25 30 35 40 45 50 55 60 65 70 75

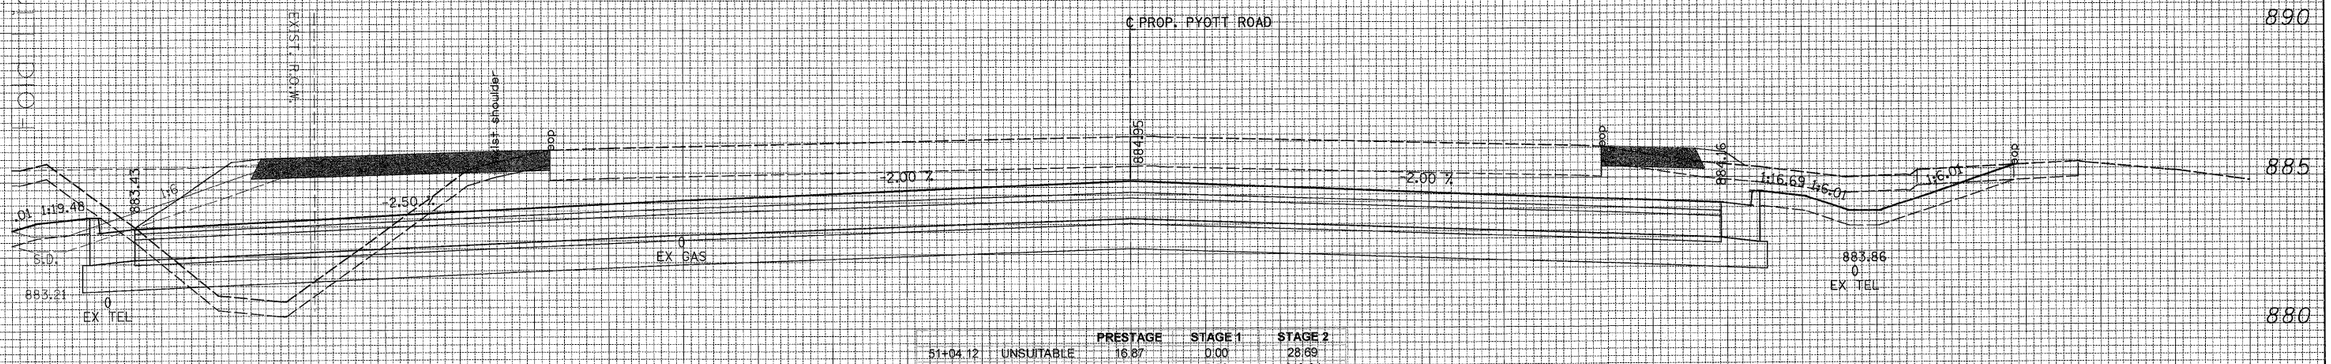

		PRESTAGE	STAGE 1	STAGE 2
51+04.12	UNSUITABLE	16.87	0.00	28.69
	EXCAVATION	0.00	0.00	319.94
	EMBANKMENT	71.14	0.00	7.15

ALL UNITS ARE SQ FT

51+04.12

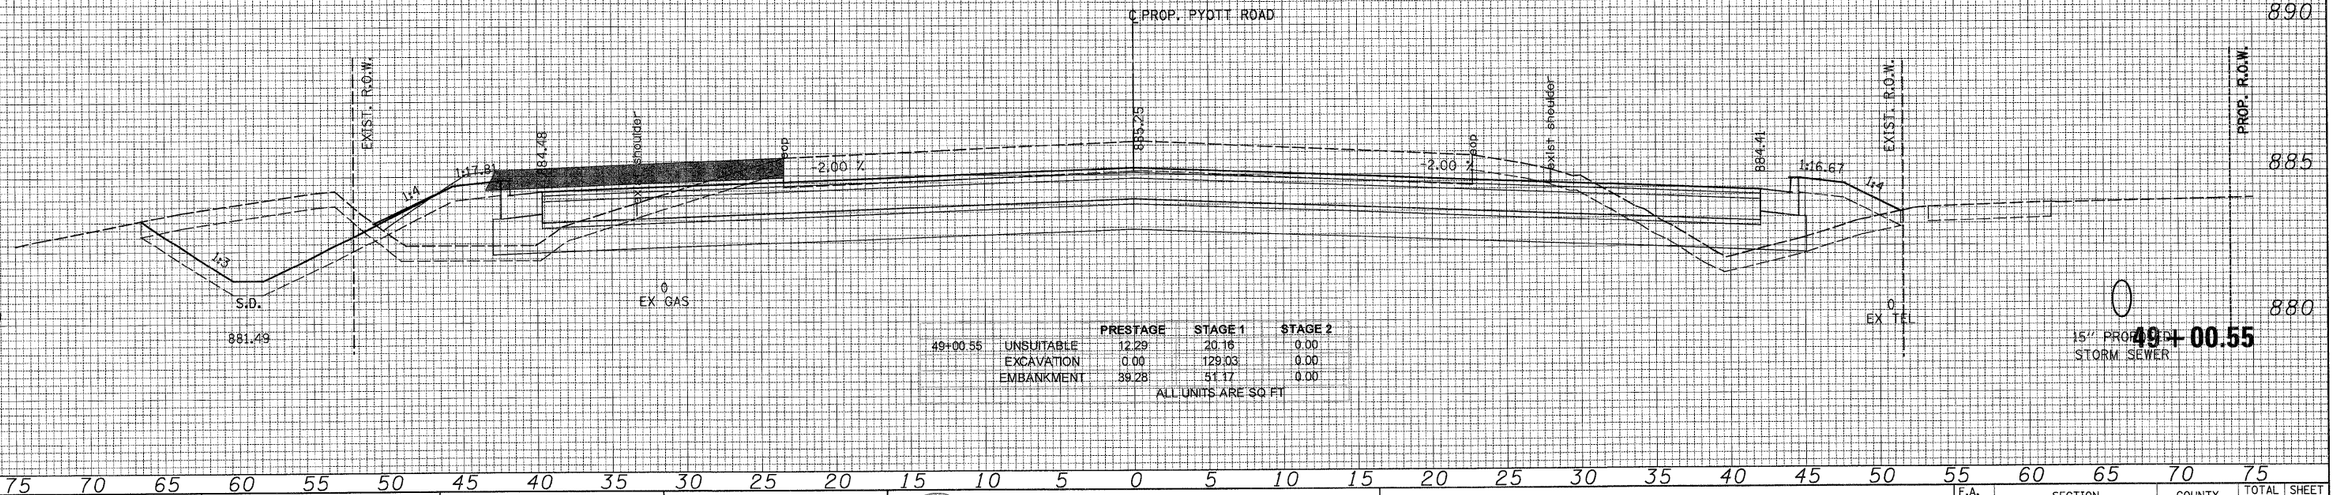

		PRESTAGE	STAGE 1	STAGE 2
49+00.55	UNSUITABLE	12.29	20.16	0.00
	EXCAVATION	0.00	129.03	0.00
	EMBANKMENT	39.28	51.17	0.00

ALL UNITS ARE SQ FT

49+00.55

75 70 65 60 55 50 45 40 35 30 25 20 15 10 5 0 5 10 15 20 25 30 35 40 45 50 55 60 65 70 75


PATRICK ENGINEERING INC. LISLE, ILLINOIS	USER NAME = Rdwy_Lisle	DESIGNED - CPK	REVISED -	MCHENRY COUNTY DIVISION OF TRANSPORTATION	PYOTT ROAD CROSS SECTIONS
	PLOT CONFIG= PDF(Grey_Large).plt	DRAWN - TCK	REVISED -		SCALE: 1H:2V / SHEET NO. / STA. 49+00.55 TO STA. 51+04.12
	PLOT SCALE = 1:5	CHECKED - JAH	REVISED -		
	PLOT DATE = 7/28/2010 9:03:28 PM	DATE - 8/2/2010	REVISED -		

F.A. RTE.	SECTION	COUNTY	TOTAL SHEETS	SHEET NO.
0336	05-00308-00-WR	MCHENRY	606	552
		CONTRACT NO. 63398		
	ILLINOIS FED. AID PROJECT			

G:\MCDOT\22950.001\Drawings\RDWY\shts\Xsec\S_XS_24_Pyott.dgn

ORIGINAL SURVEY — NOTE BOOK — NO. — SURVEYED — PLOTTED — TERRAIN FILE — TEM AREAS — AREAS CHECKED — BY — DATE

FINAL SURVEY — NOTE BOOK — NO. — SURVEYED — PLOTTED — TERRAIN FILE — JE — TEM AREAS — AREAS CHECKED — BY — DATE

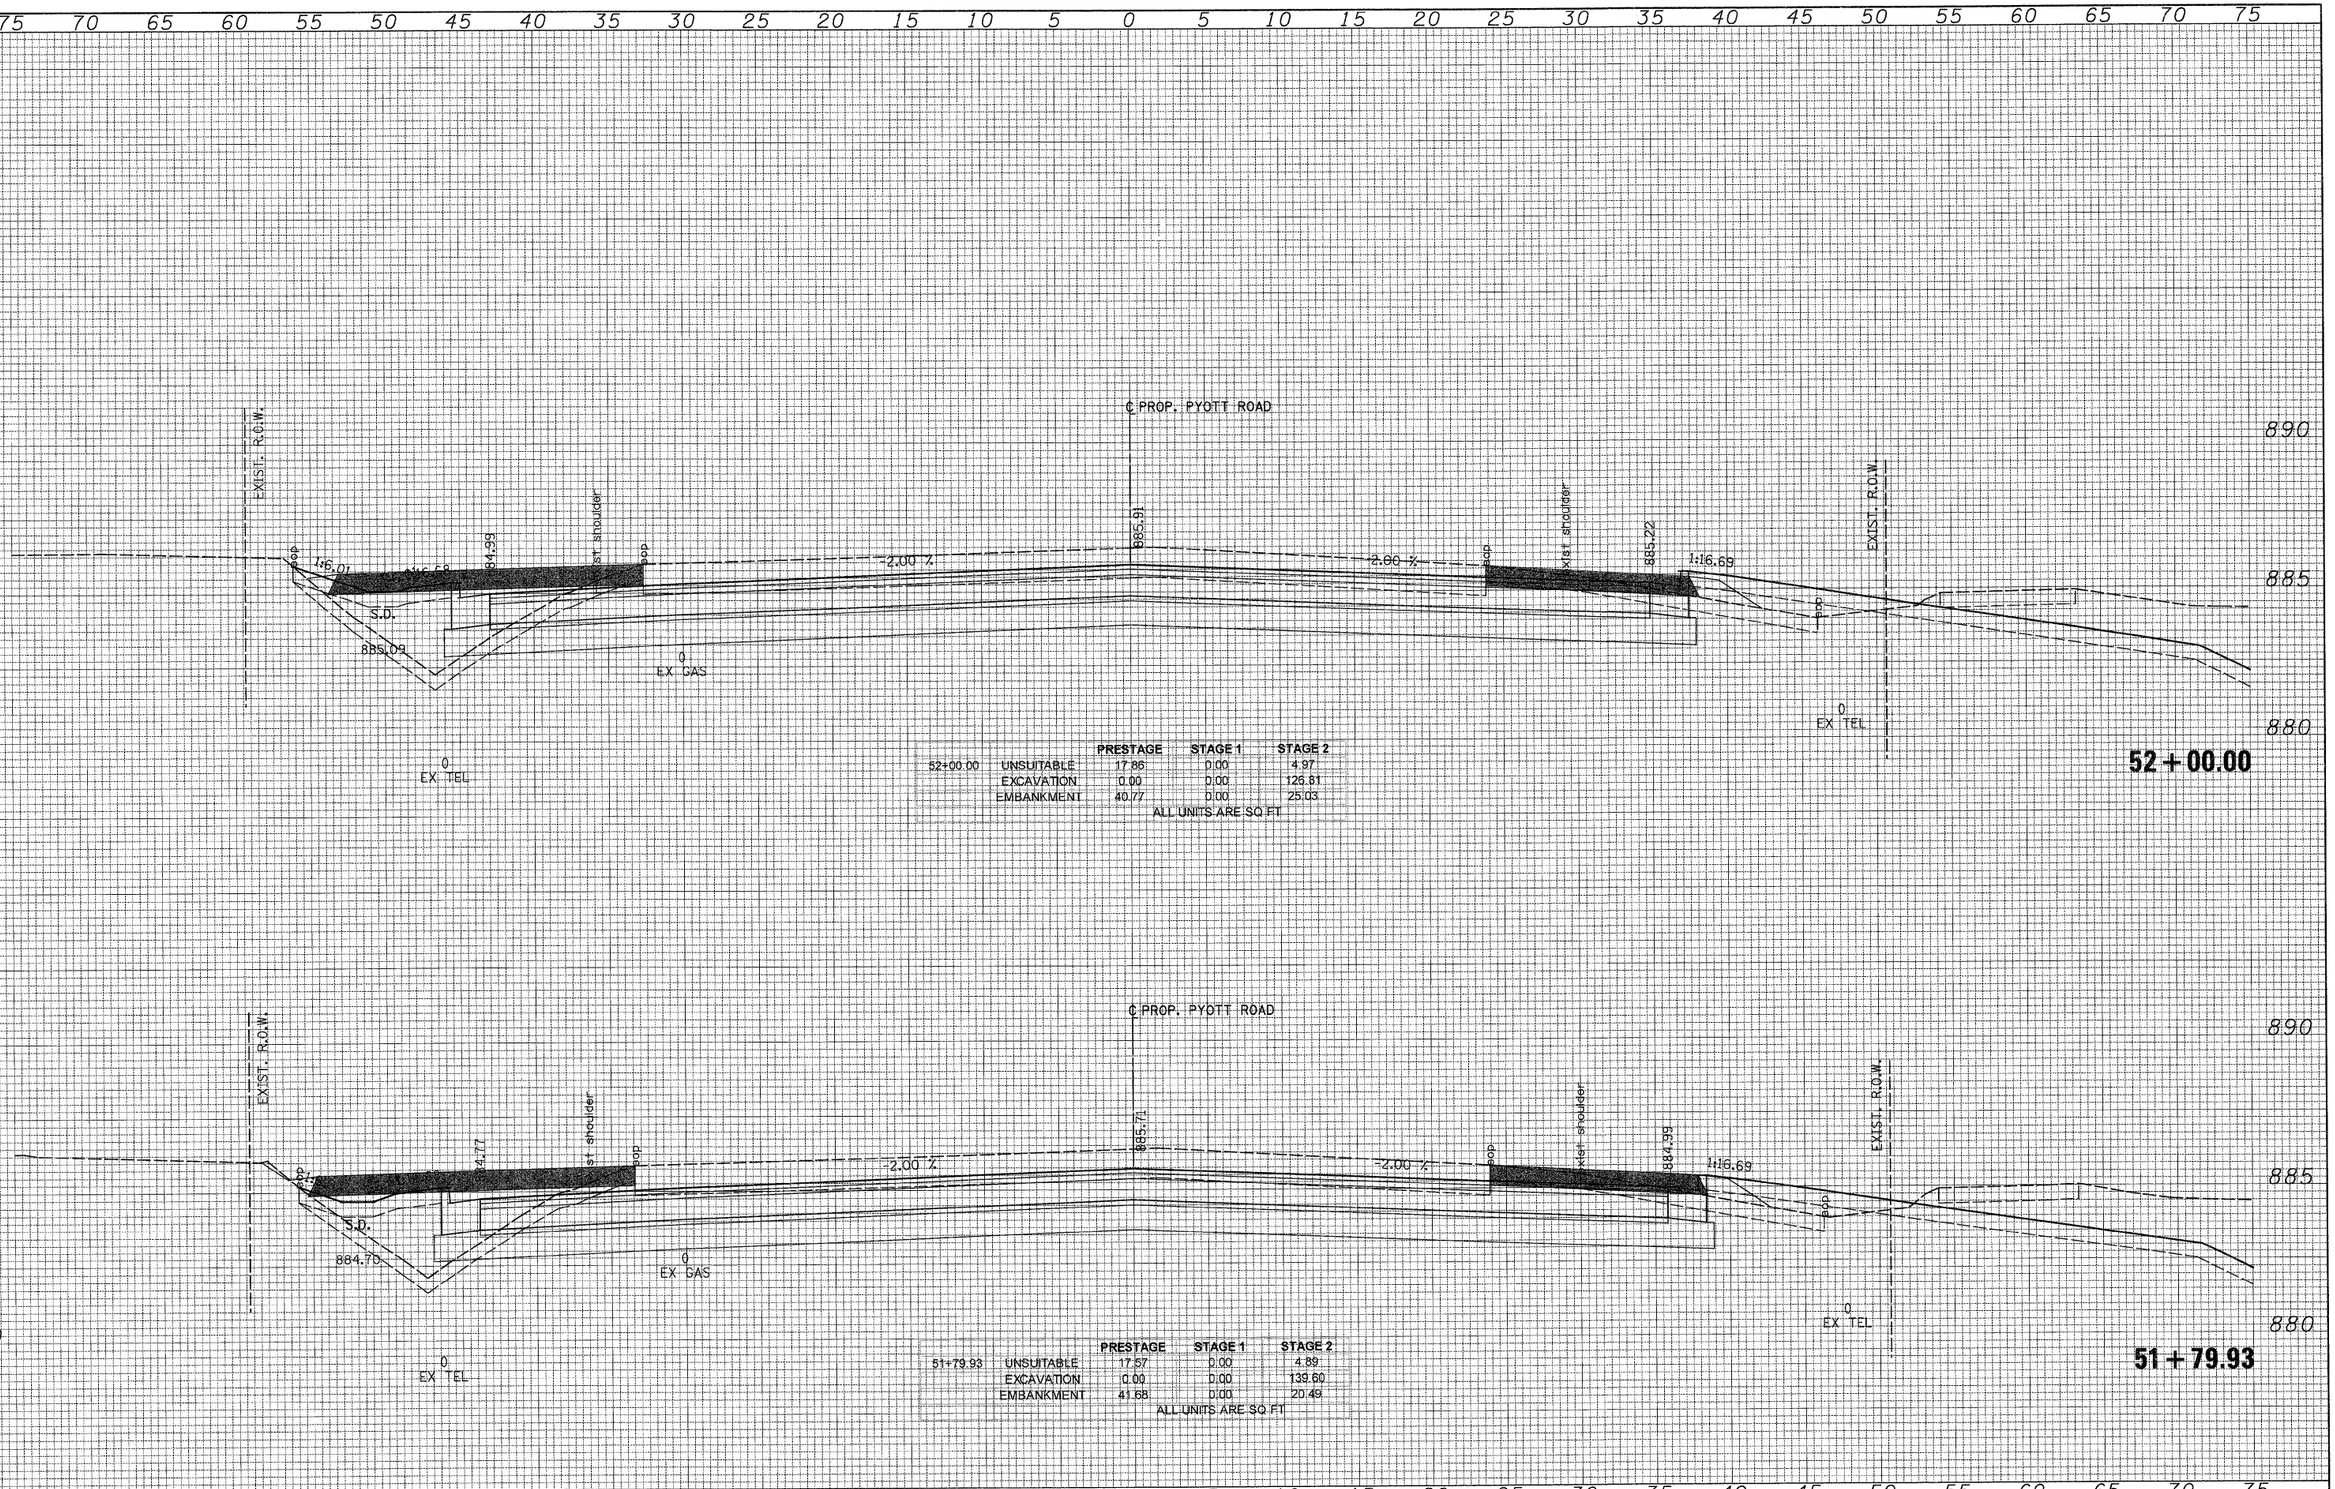

		PRESTAGE	STAGE 1
52+00.00	UNSUITABLE	17.86	0.00
	EXCAVATION	0.00	0.00
	EMBANKMENT	40.77	0.00

		PRESTAGE	STAGE 1
51+79.93	UNSUITABLE	17.57	0.00
	EXCAVATION	0.00	0.00
	EMBANKMENT	41.68	0.00

FINAL SURVEY — NOTE BOOK — NO. — BY — DATE
SURVEYED — PLOTTED — TRACINGS — AREAS — AREAS CHECKED

ORIGINAL SURVEY — NOTE BOOK — NO. — BY — DATE
SURVEYED — PLOTTED — TRACINGS — AREAS — AREAS CHECKED

PATRICK ENGINEERING INC.
LISLE, ILLINOIS

USER NAME = Rdwy_Lisle	DESIGNED - CPK	REVISED -	
PLOT CONFIG= PDF(Grey_Large).plt	DRAWN - TCK	REVISED -	
PLOT SCALE = 1:5	CHECKED - JAH	REVISED -	
PLOT DATE = 7/28/2010 9:23:32 PM	DATE - 8/2/2010	REVISED -	

MCHENRY COUNTY
DIVISION OF TRANSPORTATION


PYOTT ROAD
CROSS SECTIONS

SCALE: 1H:2V | SHEET NO. | STA. 51+79.93 | TO STA. 52+00.00

F.A. RTE.	SECTION	COUNTY	TOTAL SHEETS	SHEET NO.
0336	05-00308-00-WR	MCHENRY	606	553
		CONTRACT NO. 63398		
	ILLINOIS FED. AID PROJECT			

Q:\MCDOT\22950.001\Drawings\RDWY\shts\Xsec\S_XS_04_Pyott.dgn

FINAL SURVEY	NOTE BOOK	NO.	SURVEYED	PLOTTED	TEMP AREAS	AREAS CHECKED	BY	DATE

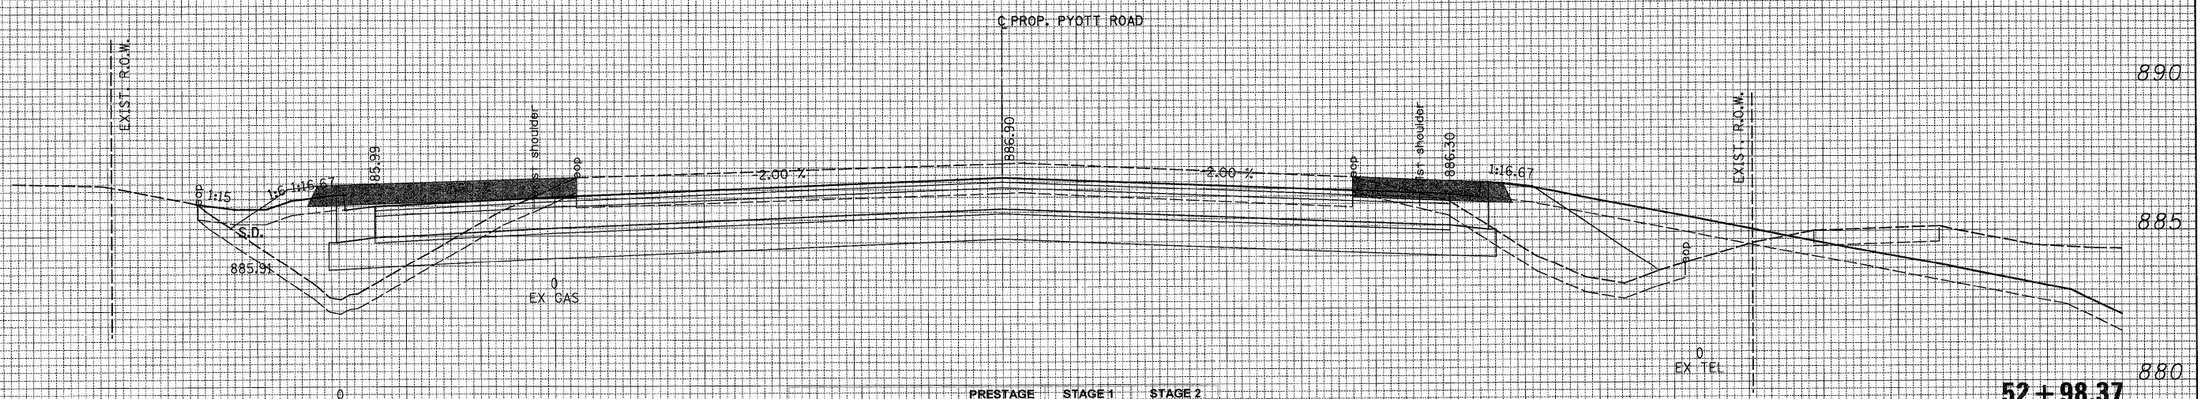


52+98.37		PRESTAGE	STAGE 1	STAGE 2
	UNSUITABLE	18.25	0.00	5.57
	EXCAVATION	0.00	0.00	105.56
	EMBANKMENT	72.26	0.00	51.17

ALL UNITS ARE SQ FT

52 + 98.37

ORIGINAL SURVEY	NOTE BOOK	NO.	SURVEYED	PLOTTED	TEMP AREAS	AREAS CHECKED	BY	DATE

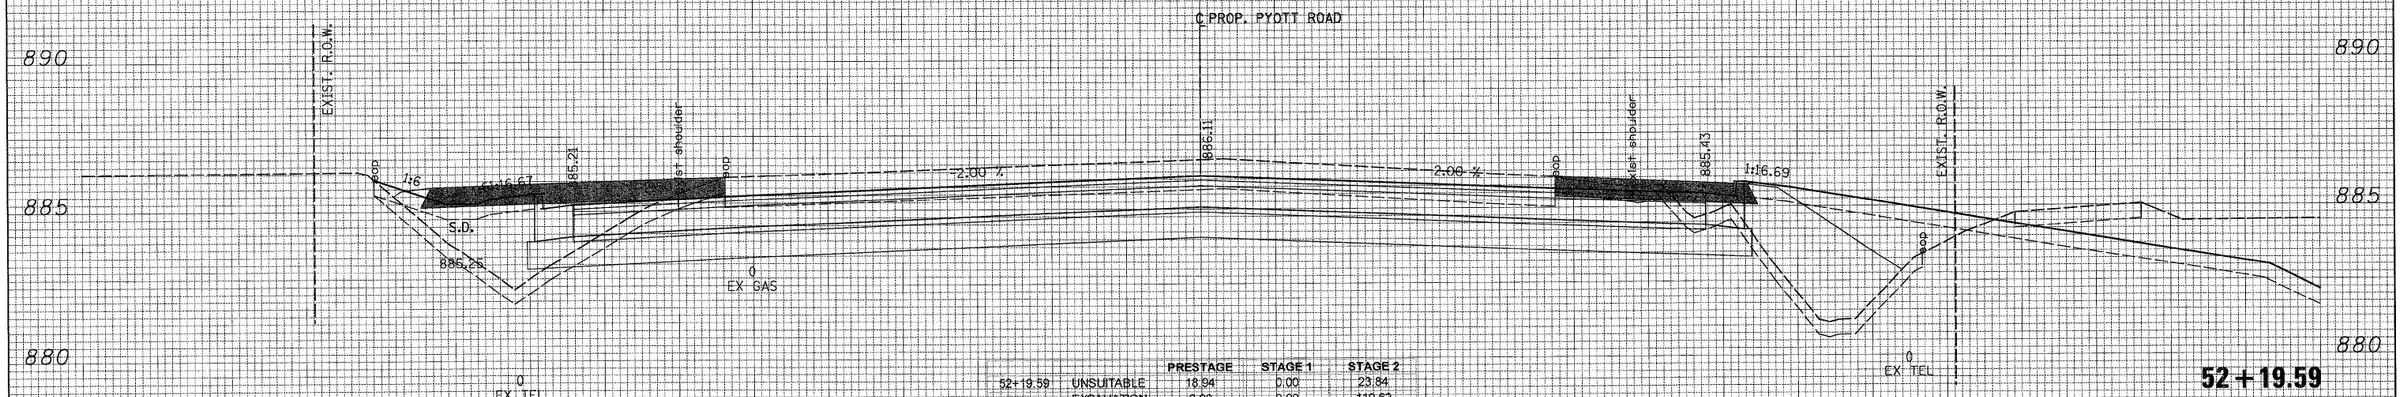

52+19.59		PRESTAGE	STAGE 1	STAGE 2
	UNSUITABLE	18.94	0.00	23.84
	EXCAVATION	0.00	0.00	119.62
	EMBANKMENT	68.44	0.00	55.17

ALL UNITS ARE SQ FT

52 + 19.59

PATRICK ENGINEERING INC.
LISLE, ILLINOIS

USER NAME = Rdwy_Lisle	DESIGNED - CPK	REVISED -	
PLOT CONFIG= PDF(Grey_Large).plt	DRAWN - TCK	REVISED -	
PLOT SCALE = 1:5	CHECKED - JAH	REVISED -	
PLOT DATE = 7/28/2010 9:03:36 PM	DATE - 8/2/2010	REVISED -	

MCHENRY COUNTY
DIVISION OF TRANSPORTATION

PYOTT ROAD
CROSS SECTIONS


SCALE: 1H:2V | SHEET NO. | STA. 52+19.59 | TO STA. 52+98.37

F.A. RTE.	SECTION	COUNTY	TOTAL SHEETS	SHEET NO.
0336	05-00308-00-WR	MCHENRY	606	554
		CONTRACT NO. 63398		
		ILLINOIS	FED. AID PROJECT	

G:\MCDOT\20950_001\Drawings\RDWY\shts\Xsec\S_XS_04_Pyott.dgn

75 70 65 60 55 50 45 40 35 30 25 20 15 10 5 0 5 10 15 20 25 30 35 40 45 50 55 60 65 70 75

FINAL SURVEY	BY	DATE
NOTE BOOK	SURVEYED	
NO.	PLOTTED	
	TEMP AREAS	
	AREAS CHECKED	

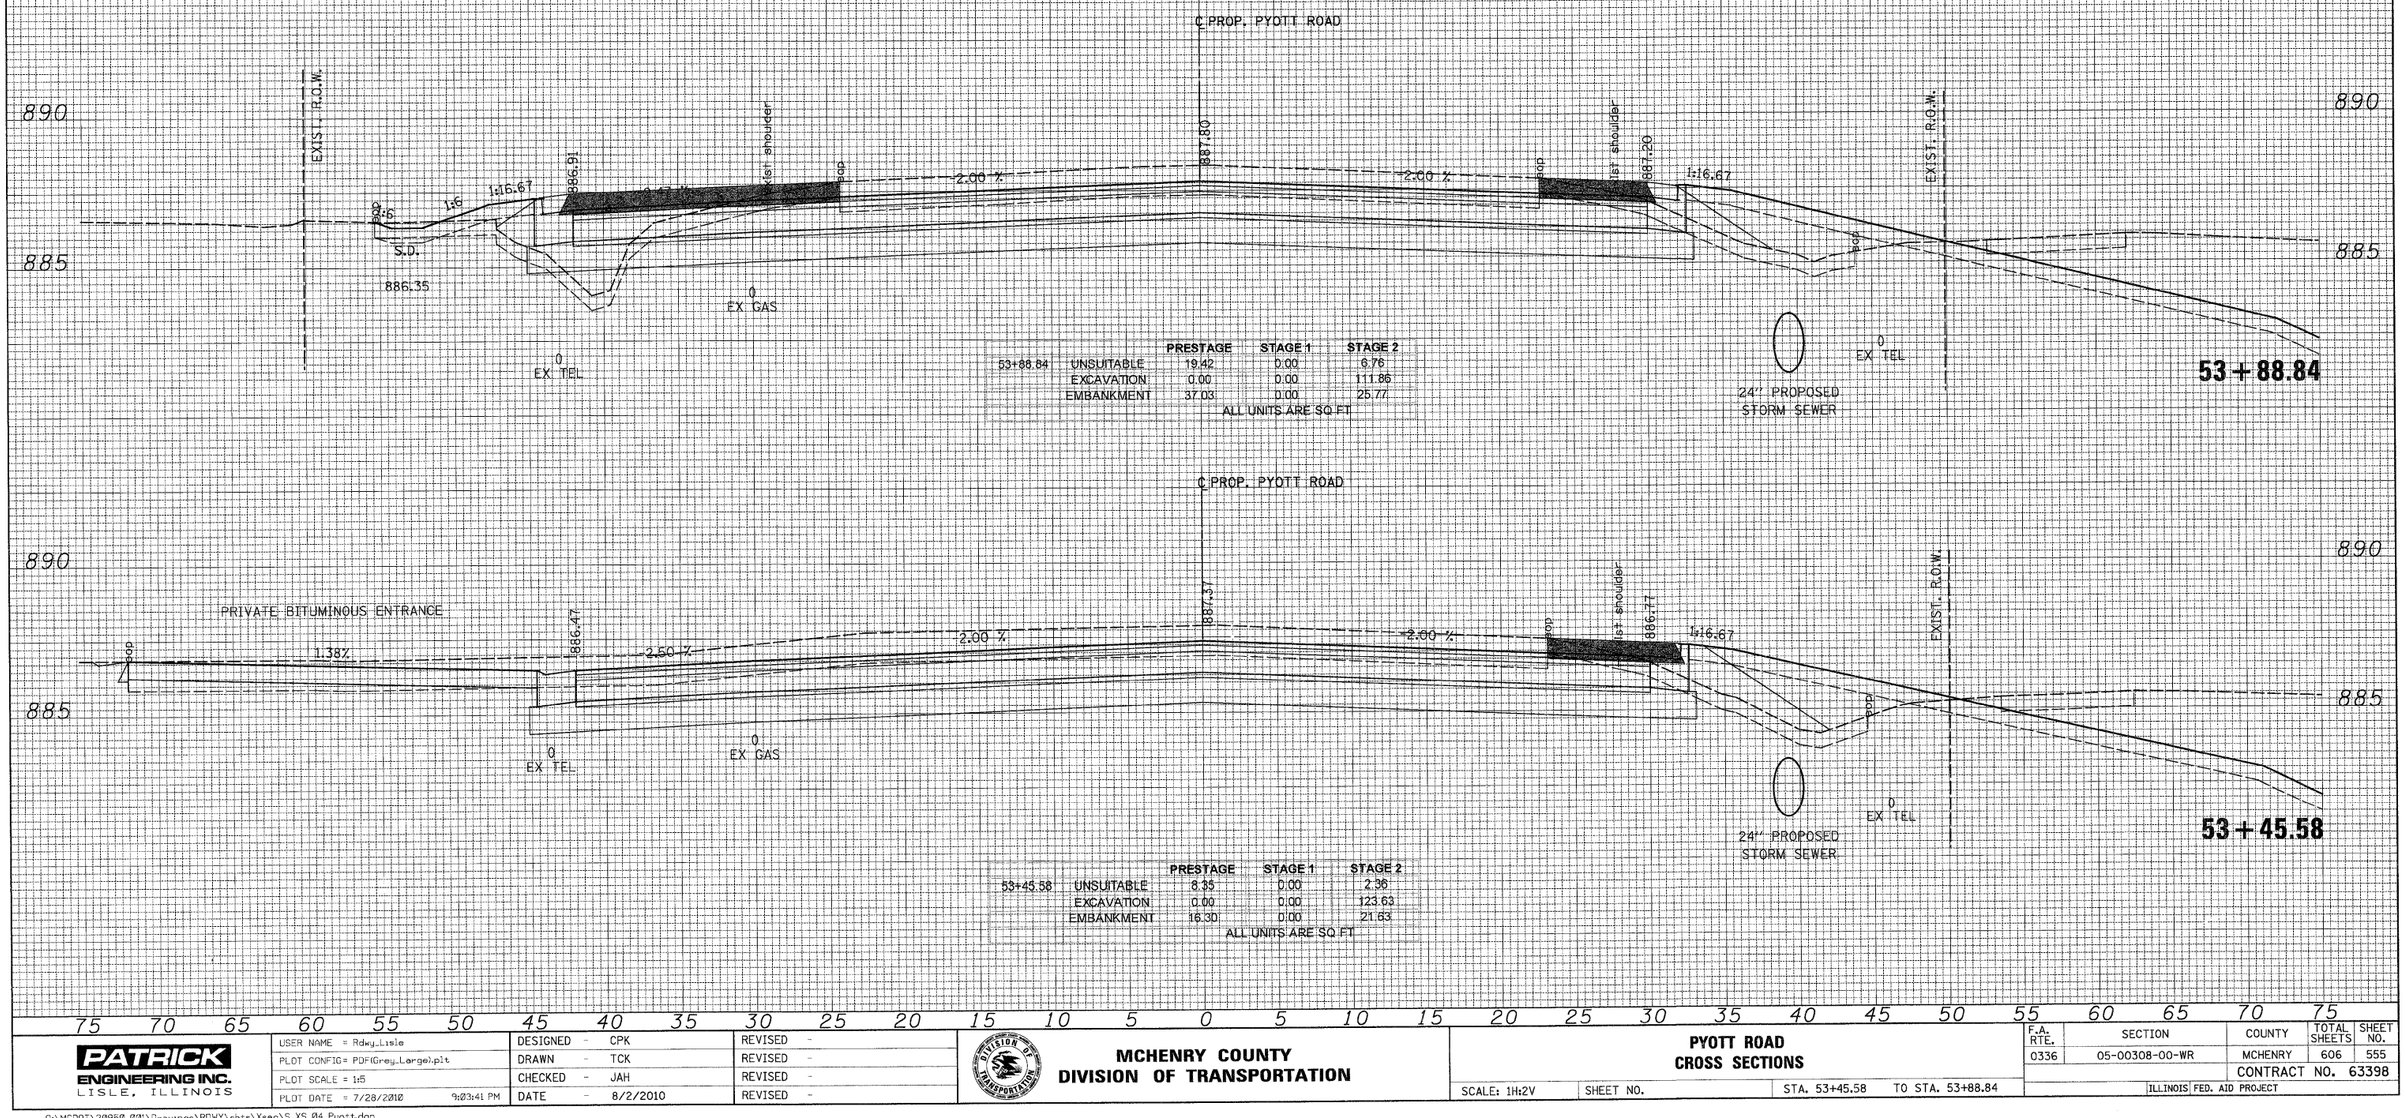

53+88.84	PRESTAGE	STAGE 1	STAGE 2
UNSUITABLE	19.42	0.00	6.76
EXCAVATION	0.00	0.00	111.86
EMBANKMENT	37.03	0.00	25.77

ALL UNITS ARE SQ FT

53+45.58	PRESTAGE	STAGE 1	STAGE 2
UNSUITABLE	8.35	0.00	2.36
EXCAVATION	0.00	0.00	123.63
EMBANKMENT	16.30	0.00	21.63

ALL UNITS ARE SQ FT

ORIGINAL SURVEY	BY	DATE
NOTE BOOK	SURVEYED	
NO.	PLOTTED	
	TEMP AREAS	
	AREAS CHECKED	

75 70 65 60 55 50 45 40 35 30 25 20 15 10 5 0 5 10 15 20 25 30 35 40 45 50 55 60 65 70 75

PATRICK ENGINEERING INC.
LISLE, ILLINOIS

USER NAME = Rdwy.Lisle	DESIGNED - CPK	REVISED -
PLOT CONFIG= PDF(Grey_Large).plt	DRAWN - TCK	REVISED -
PLOT SCALE = 1:5	CHECKED - JAH	REVISED -
PLOT DATE = 7/28/2012 9:03:41 PM	DATE - 8/2/2010	REVISED -

MCHENRY COUNTY
DIVISION OF TRANSPORTATION

PYOTT ROAD
CROSS SECTIONS


SCALE: 1H:2V | SHEET NO. | STA. 53+45.58 TO STA. 53+88.84

F.A. RTE.	SECTION	COUNTY	TOTAL SHEETS	SHEET NO.
0336	05-00308-00-WR	MCHENRY	606	555
		CONTRACT NO. 63398		
	ILLINOIS FED. AID PROJECT			

G:\MCDOT\20950.001\Drawings\RDWY\shts\Xsec\S_XS_04_Pyott.dgn

75 70 65 60 55 50 45 40 35 30 25 20 15 10 5 0 5 10 15 20 25 30 35 40 45 50 55 60 65 70 75

FINAL SURVEY	BY	DATE
NOTE BOOK	SURVEYED	
NO.	PLOTTED	
	TEMP AREAS	
	AREAS CHECKED	

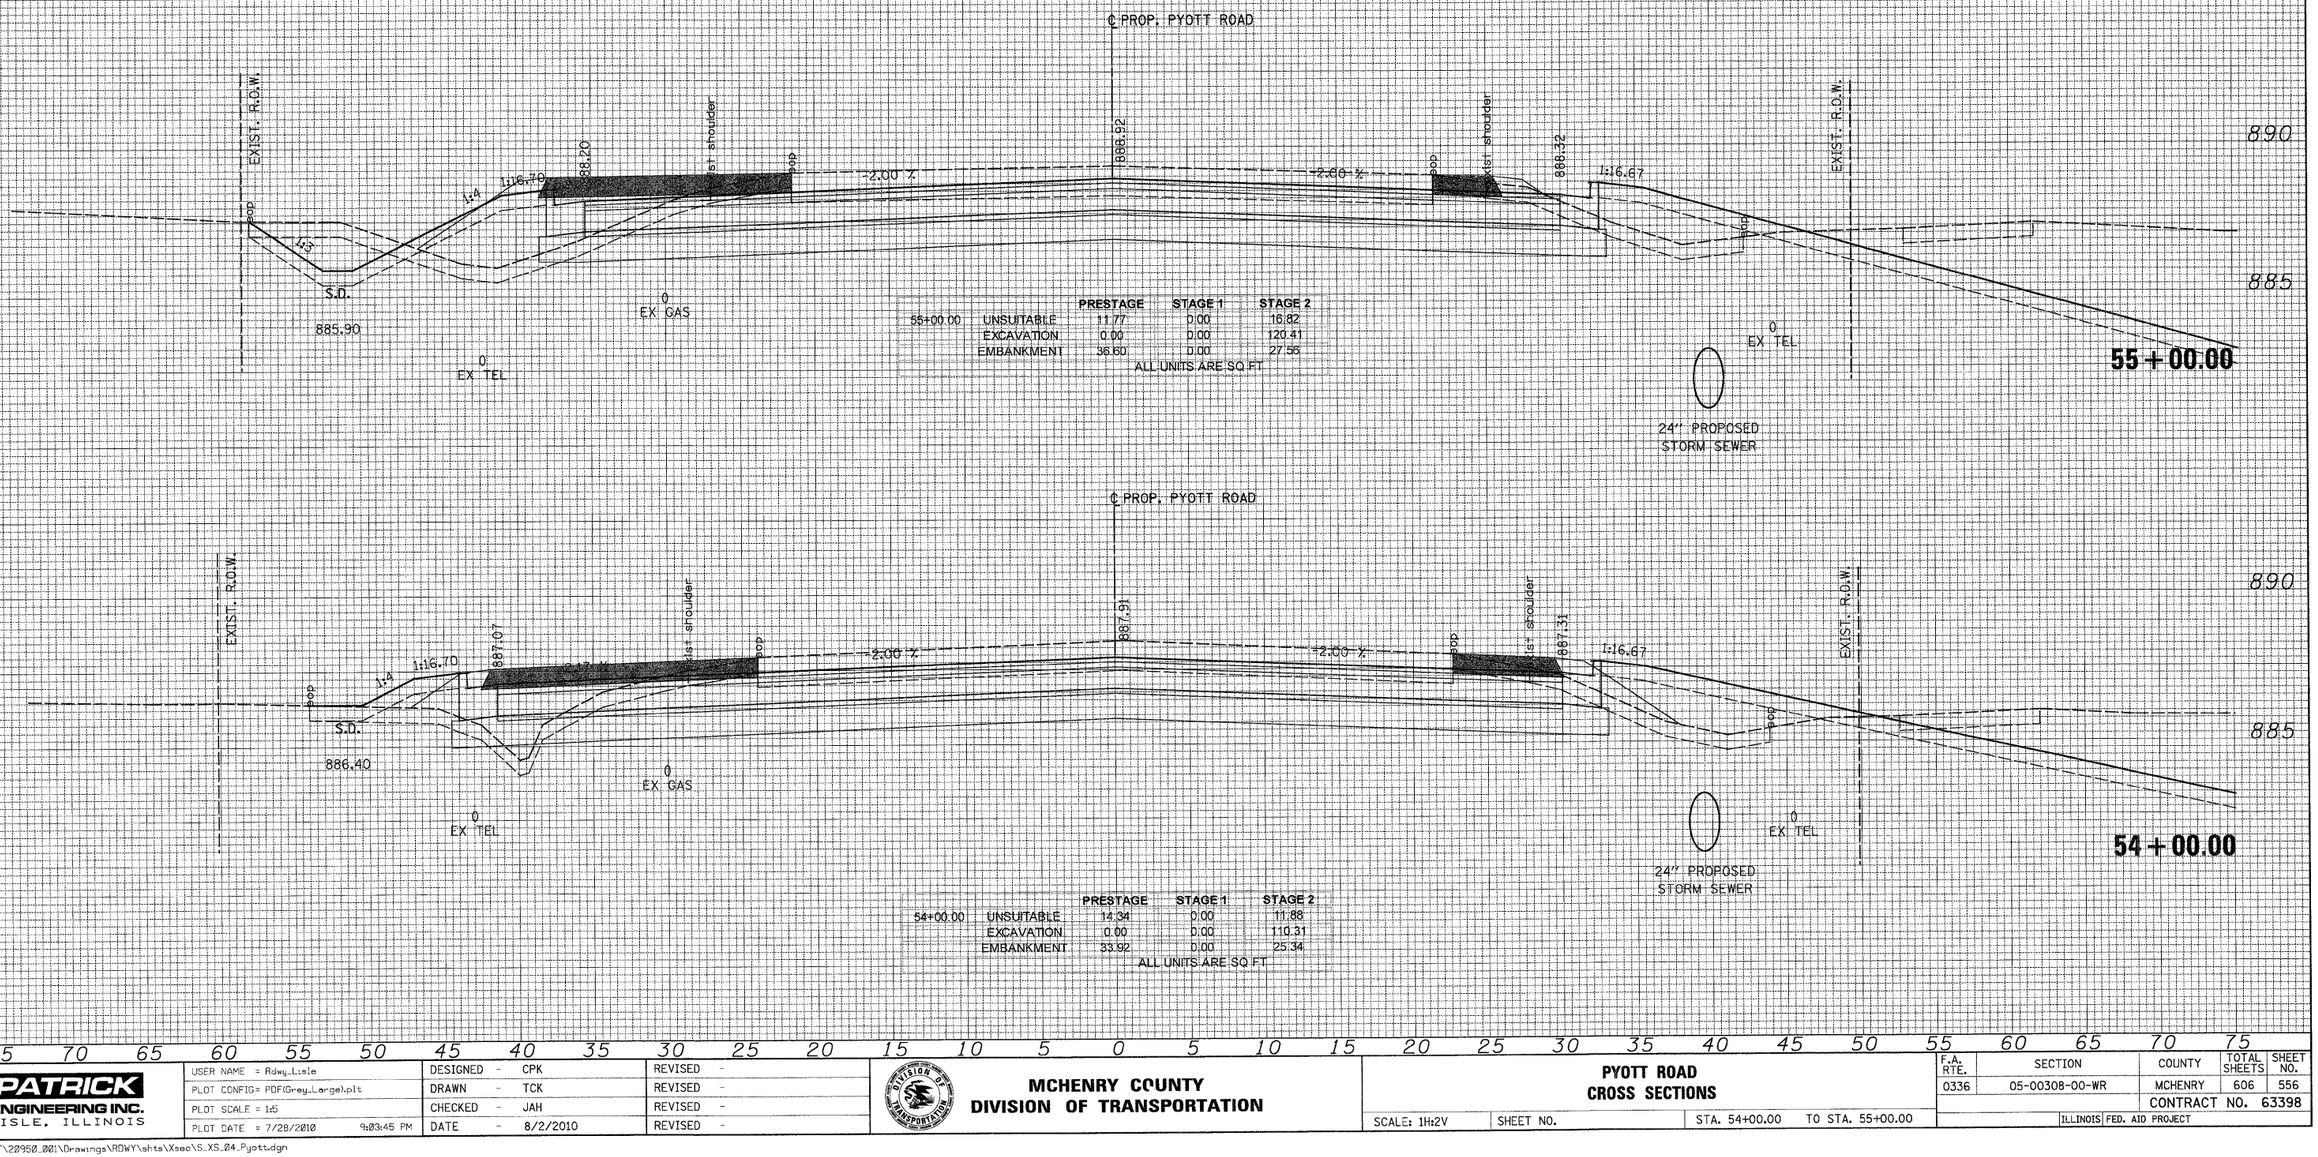

55+00.00		PRESTAGE	STAGE 1	STAGE 2
	UNSUITABLE	11.77	0.00	16.82
	EXCAVATION	0.00	0.00	120.41
	EMBANKMENT	36.60	0.00	27.56

ALL UNITS ARE SQ.FT.

54+00.00		PRESTAGE	STAGE 1	STAGE 2
	UNSUITABLE	14.34	0.00	11.88
	EXCAVATION	0.00	0.00	110.31
	EMBANKMENT	33.92	0.00	25.34

ALL UNITS ARE SQ.FT.

ORIGINAL SURVEY	BY	DATE
NOTE BOOK	SURVEYED	
NO.	PLOTTED	
	TEMP AREAS	
	AREAS CHECKED	

75 70 65 60 55 50 45 40 35 30 25 20 15 10 5 0 5 10 15 20 25 30 35 40 45 50 55 60 65 70 75

PATRICK ENGINEERING INC.
LISLE, ILLINOIS

USER NAME = Rdwg.Lisle		DESIGNED - CPK		REVISED -	
PLOT CONFIG= PDF(Grey_Large).plt		DRAWN - TCK		REVISED -	
PLOT SCALE = 1:5		CHECKED - JAH		REVISED -	
PLOT DATE = 7/28/2010	9:03:45 PM	DATE - 8/2/2010		REVISED -	


MCHENRY COUNTY
DIVISION OF TRANSPORTATION

PYOTT ROAD
CROSS SECTIONS

SCALE: 1H:2V | SHEET NO. | STA. 54+00.00 TO STA. 55+00.00

F.A. RTE.	SECTION	COUNTY	TOTAL SHEETS	SHEET NO.
0336	05-00308-00-WR	MCHENRY	606	556
		CONTRACT NO. 63398		
		ILLINOIS FED. AID PROJECT		

Q:\MCDOT\20950.00\Drawings\RDWY\shts\Xsec\S_XS_04_Pyott.dgn

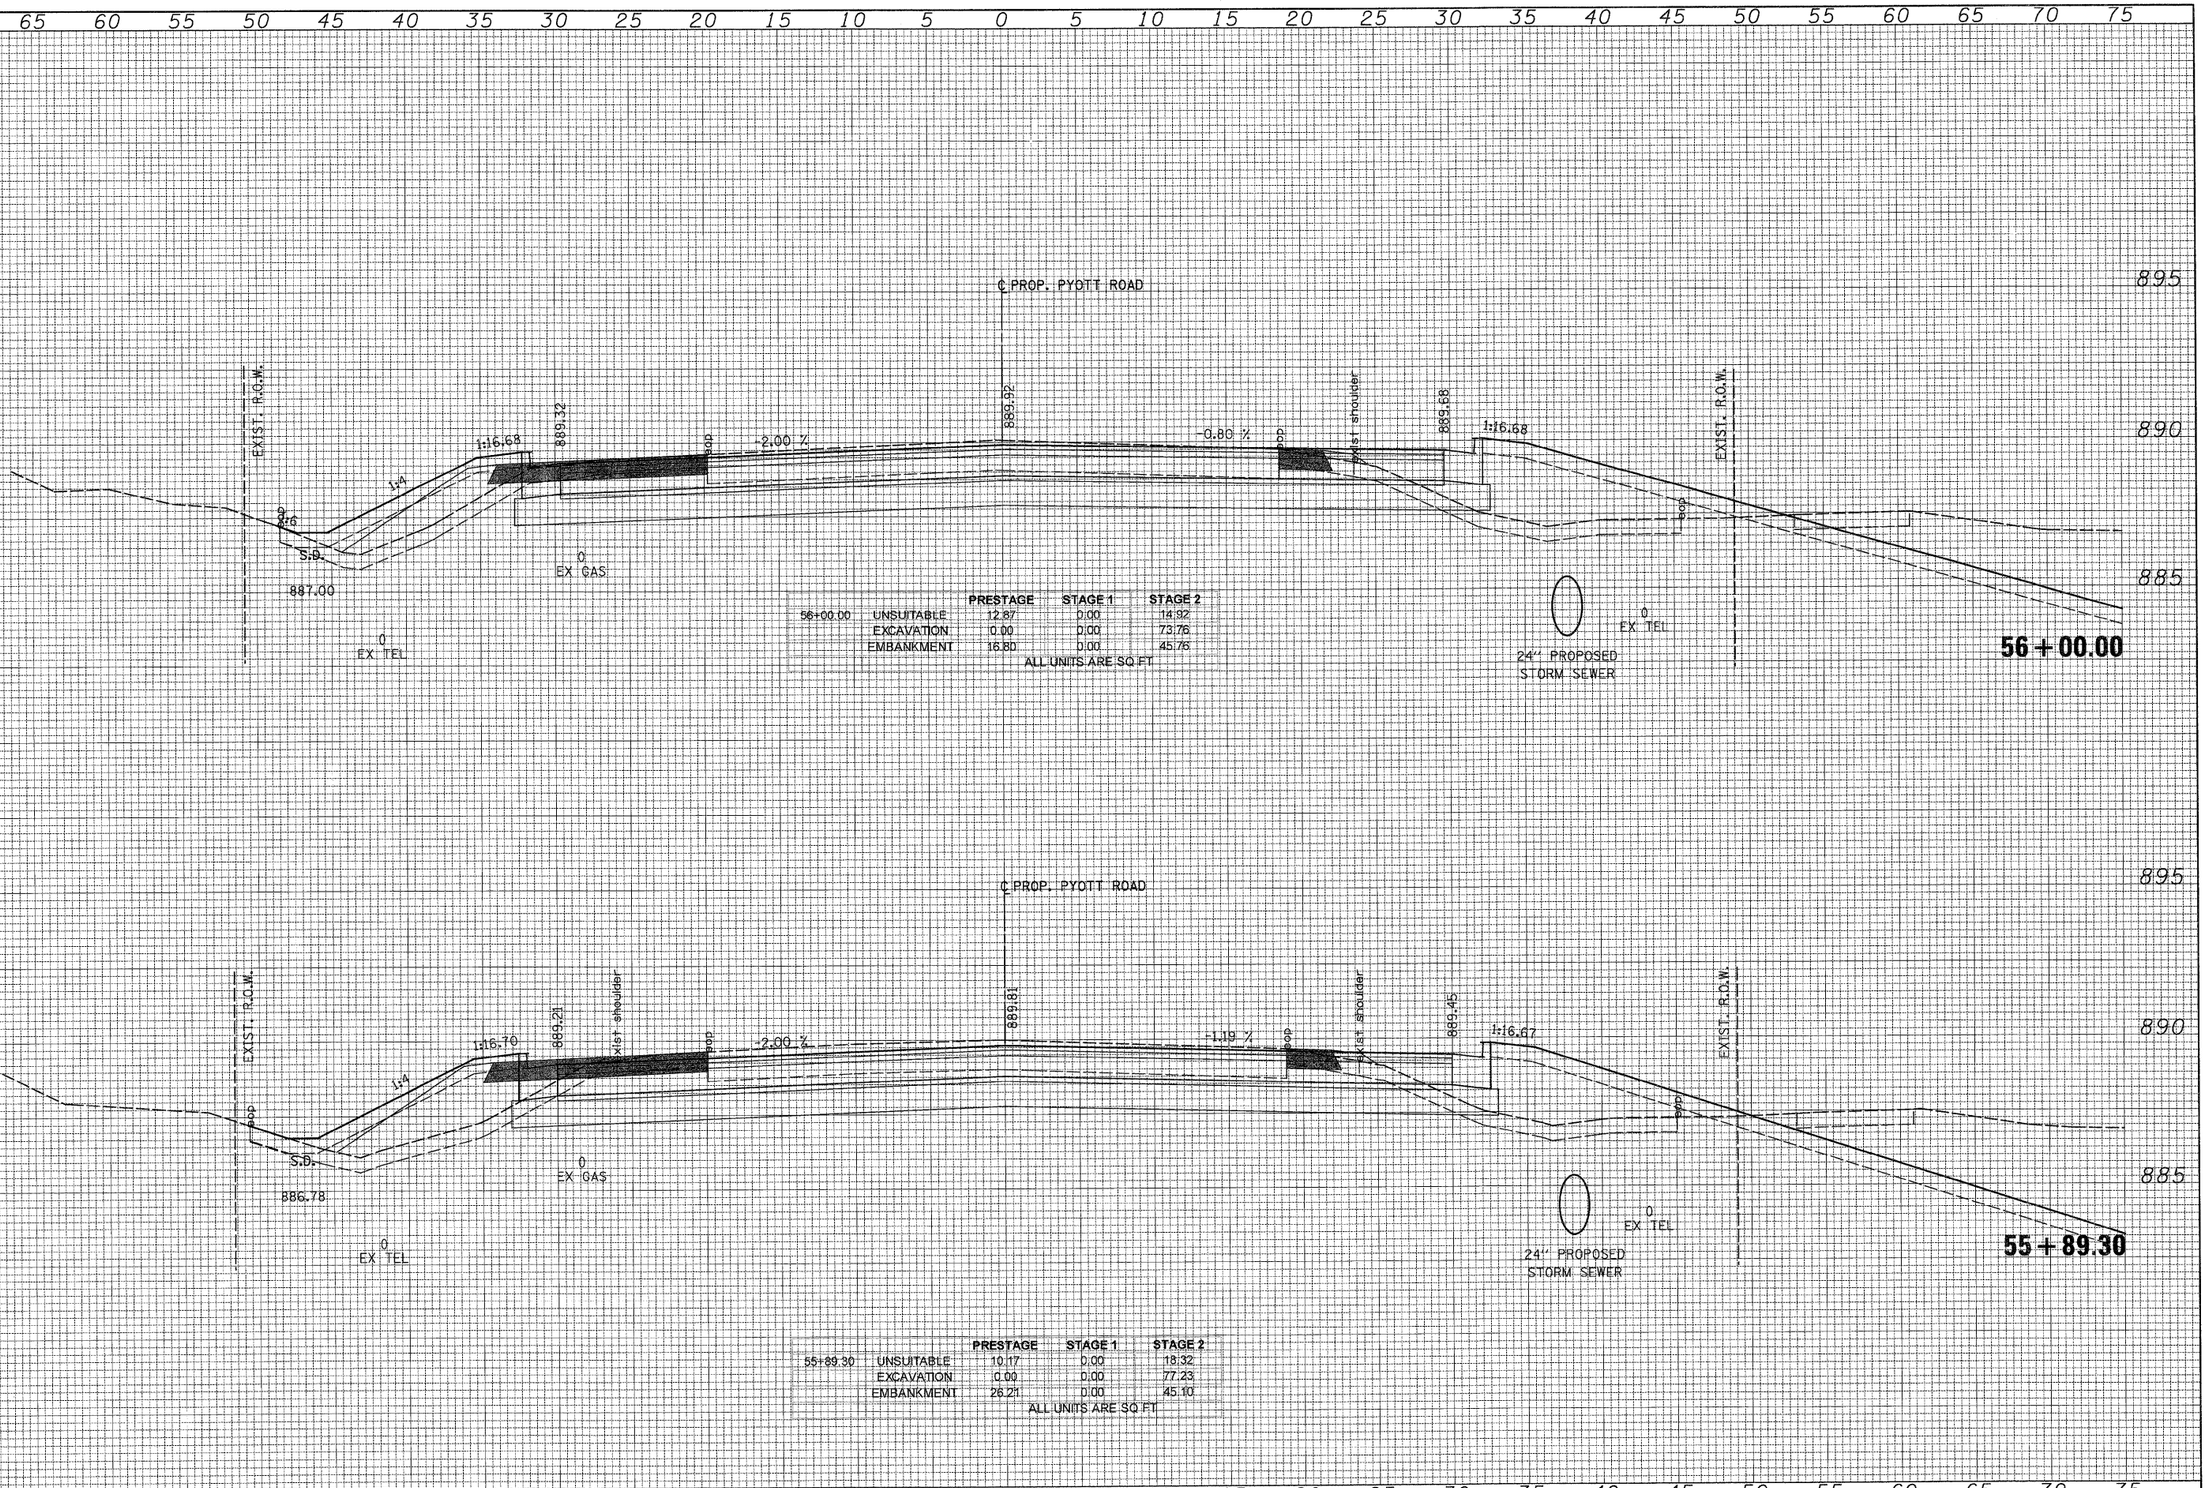

	PRESTAGE	STAGE 1	STAGE 2
56+00.00 UNSUITABLE	12.87	0.00	14.92
EXCAVATION	0.00	0.00	73.76
EMBANKMENT	16.80	0.00	45.76

ALL UNITS ARE SQ FT

	PRESTAGE	STAGE 1	STAGE 2
55+89.30 UNSUITABLE	10.17	0.00	18.32
EXCAVATION	0.00	0.00	77.23
EMBANKMENT	26.21	0.00	45.10

ALL UNITS ARE SQ FT

FINAL SURVEY — NOTE BOOK — NO. — SURVEYED — PLOTTED — TRANSMITTED — AREAS — AREAS CHECKED — BY — DATE

ORIGINAL SURVEY — NOTE BOOK — NO. — SURVEYED — PLOTTED — TRANSMITTED — AREAS — AREAS CHECKED — BY — DATE

PATRICK ENGINEERING INC.
LISLE, ILLINOIS

USER NAME = Rdwy_Lisle	DESIGNED - CPK	REVISED -	
PLOT CONFIG= PDF(Grey_Large).plt	DRAWN - TCK	REVISED -	
PLOT SCALE = 1:5	CHECKED - JAH	REVISED -	
PLOT DATE = 7/28/2010 9:23:48 PM	DATE - 8/2/2010	REVISED -	


MCHENRY COUNTY
DIVISION OF TRANSPORTATION

PYOTT ROAD
CROSS SECTIONS

SCALE: 1H:2V | SHEET NO. | STA. 55+89.30 TO STA. 56+00.00


F.A. RTE.	SECTION	COUNTY	TOTAL SHEETS	SHEET NO.
0336	05-00308-00-WR	MCHENRY	606	557
		CONTRACT NO. 63398		
	ILLINOIS FED. AID PROJECT			

G:\MCDOT\20952.00\Drawings\RDWY\shts\Xsec\S_XS_04_Pyott.dgn

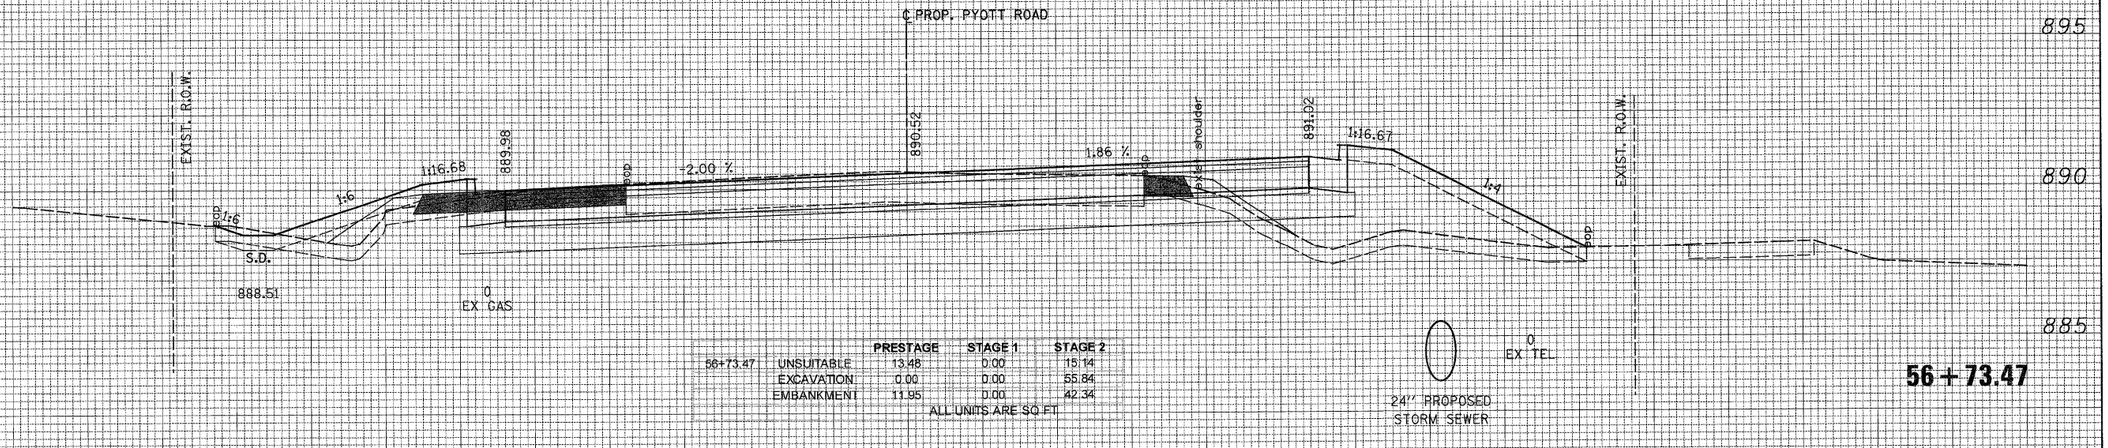

56+73.47		PRESTAGE	STAGE 1	STAGE 2
	UNSUITABLE	13.48	0.00	15.14
	EXCAVATION	0.00	0.00	55.84
	EMBANKMENT	11.95	0.00	42.34

ALL UNITS ARE SQ FT

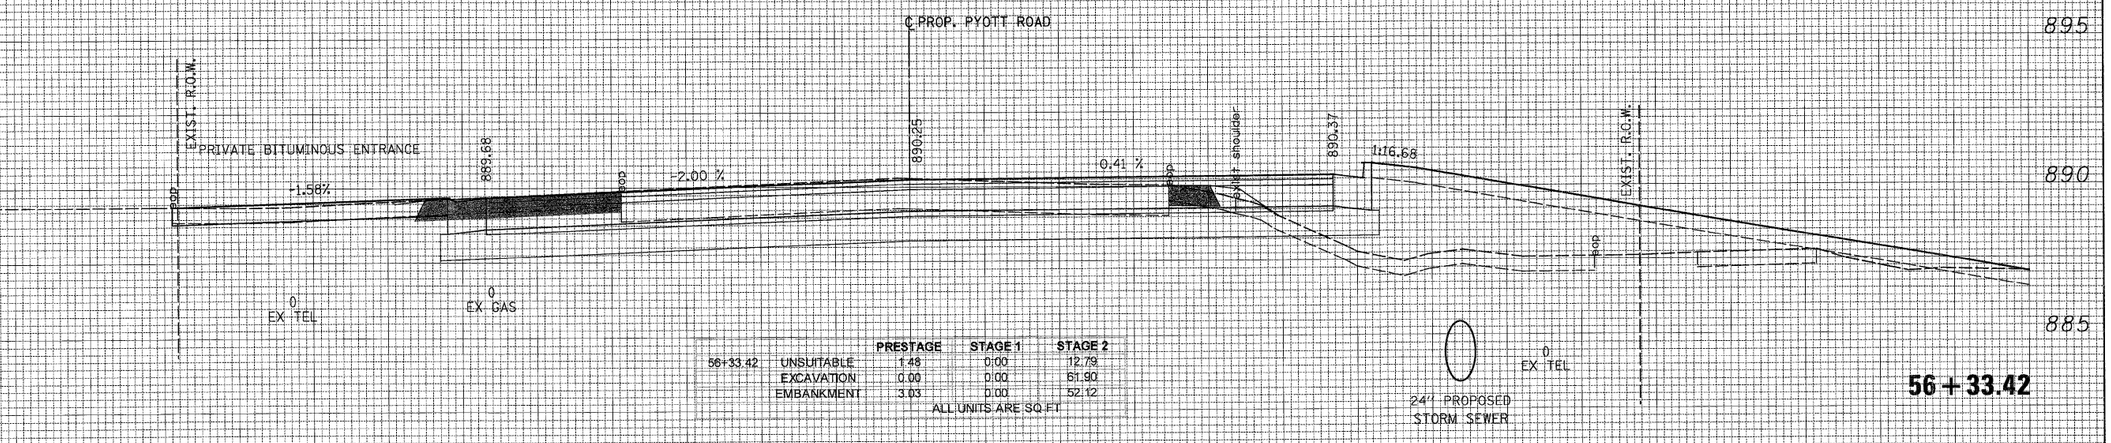

56+33.42		PRESTAGE	STAGE 1	STAGE 2
	UNSUITABLE	1.48	0.00	12.79
	EXCAVATION	0.00	0.00	61.90
	EMBANKMENT	3.03	0.00	52.12

ALL UNITS ARE SQ FT

FINAL SURVEY	BY	DATE
NOTE BOOK		
NO.		

SURVEYED
PLOTTED
TEM AREAS
AREAS CHECKED

ORIGINAL SURVEY	BY	DATE
NOTE BOOK		
NO.		

SURVEYED
PLOTTED
TEM AREAS
AREAS CHECKED

PATRICK ENGINEERING INC.
LISLE, ILLINOIS

USER NAME = Rdwy_Lisle	DESIGNED - CPK	REVISED -	
PLOT CONFIG= PDFGrey_Large.plt	DRAWN - TCK	REVISED -	
PLOT SCALE = 1:5	CHECKED - JAH	REVISED -	
PLOT DATE = 7/28/2010 9:23:52 PM	DATE - 8/2/2010	REVISED -	

MCHENRY COUNTY
DIVISION OF TRANSPORTATION


PYOTT ROAD
CROSS SECTIONS

SCALE: 1H:2V | SHEET NO. | STA. 56+33.42 | TO STA. 56+73.47

F.A. RTE.	SECTION	COUNTY	TOTAL SHEETS	SHEET NO.
0336	05-00308-00-WR	MCHENRY	606	558
		CONTRACT NO. 63398		
	ILLINOIS FED. AID PROJECT			

Q:\MCDOT\20950.001\Drawings\RDWY\shts\Xsec\S_XS_04_Pyott.dgn

75 70 65 60 55 50 45 40 35 30 25 20 15 10 5 0 5 10 15 20 25 30 35 40 45 50 55 60 65 70 75

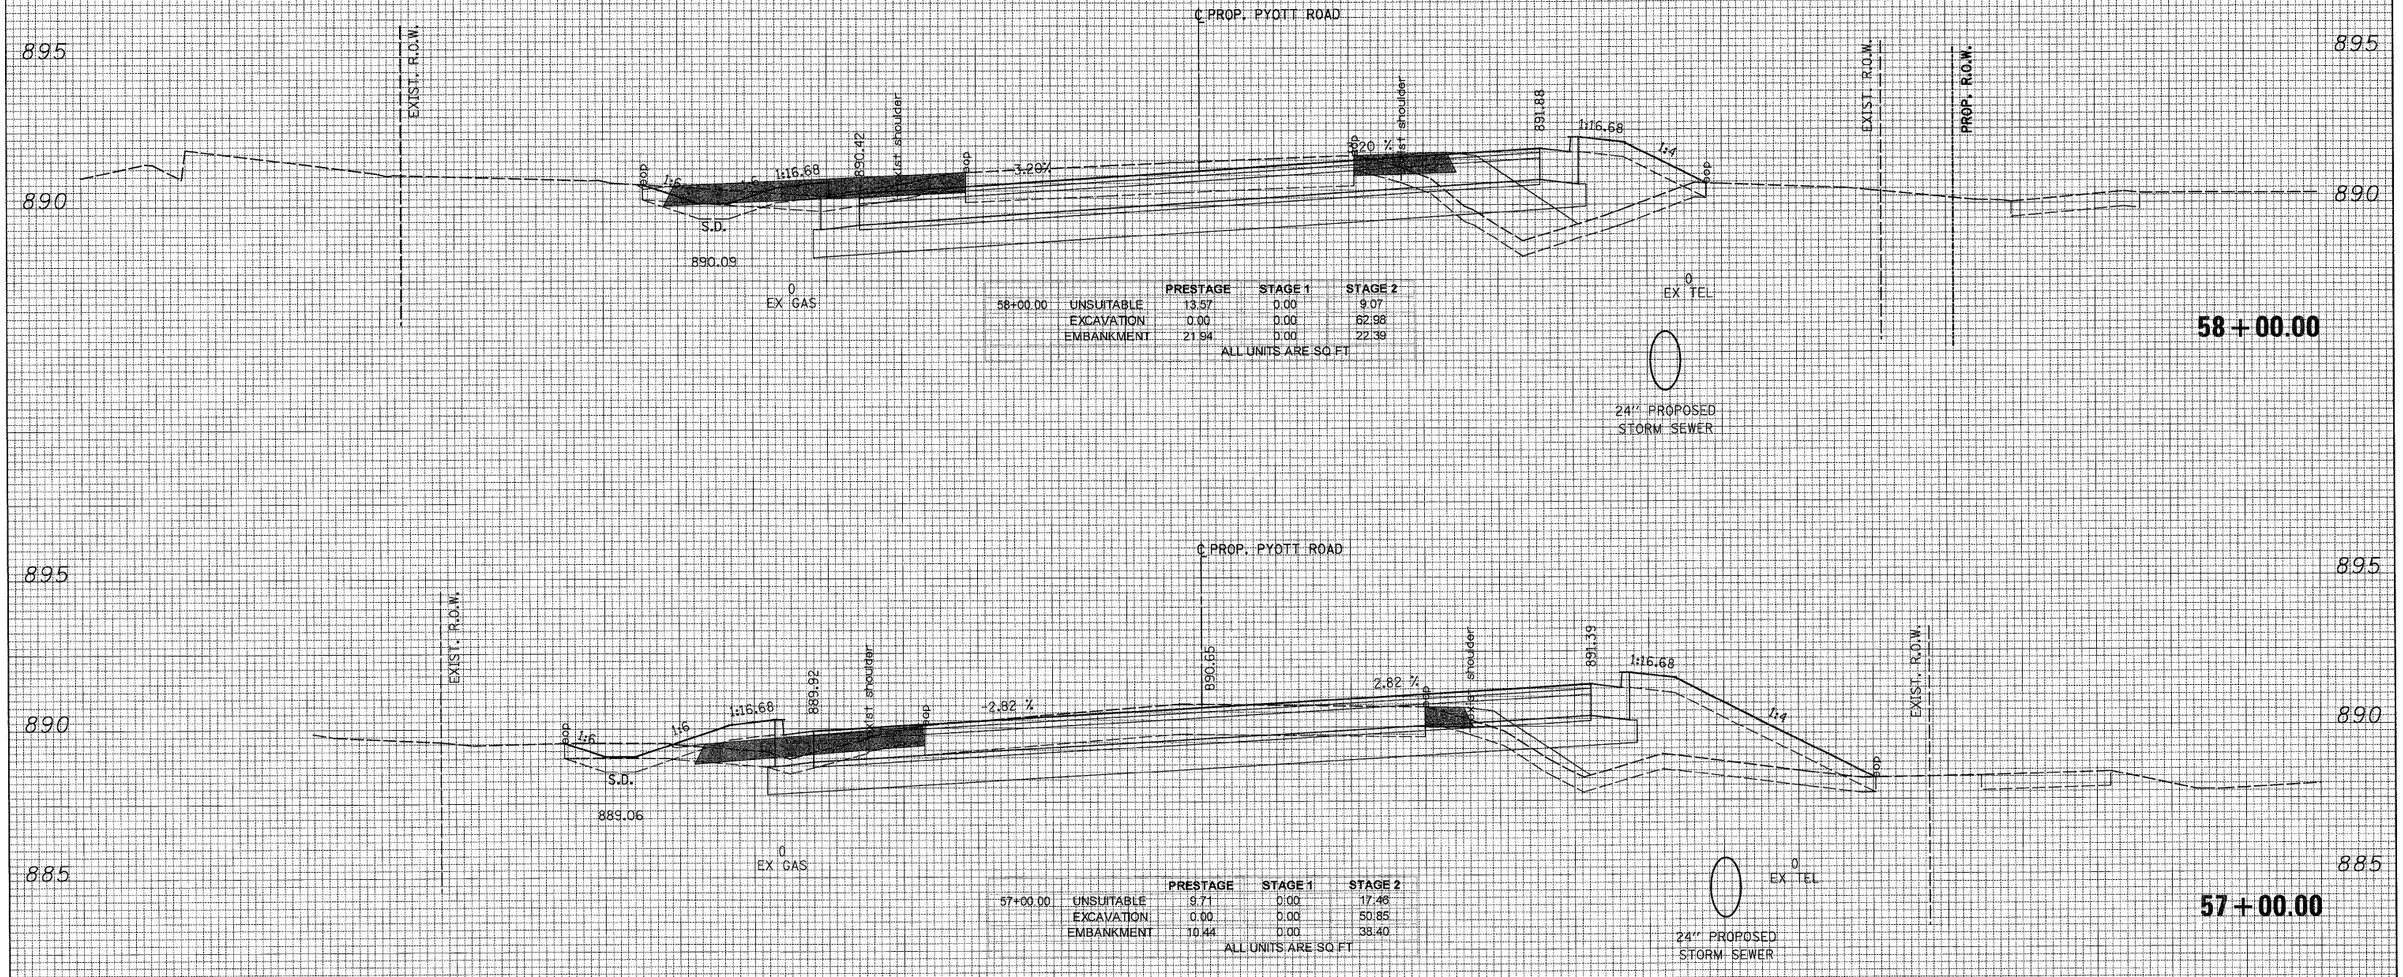

58+00.00		PRESTAGE	STAGE 1	STAGE 2
	UNSUITABLE	13.57	0.00	9.07
	EXCAVATION	0.00	0.00	62.98
	EMBANKMENT	21.94	0.00	22.39

ALL UNITS ARE SQ FT

58 + 00.00

57+00.00		PRESTAGE	STAGE 1	STAGE 2
	UNSUITABLE	9.71	0.00	17.46
	EXCAVATION	0.00	0.00	50.85
	EMBANKMENT	10.44	0.00	38.40

ALL UNITS ARE SQ FT

57 + 00.00

75 70 65 60 55 50 45 40 35 30 25 20 15 10 5 0 5 10 15 20 25 30 35 40 45 50 55 60 65 70 75

FINAL SURVEY — NOTE BOOK — NO. — SURVEYED — PLOTTED — TEM. AREAS — AREAS CHECKED — BY — DATE

ORIGINAL SURVEY — NOTE BOOK — NO. — SURVEYED — PLOTTED — TEM. AREAS — AREAS CHECKED — BY — DATE

PATRICK ENGINEERING INC.
LISLE, ILLINOIS

USER NAME = Rdwy_Lisle	DESIGNED - CPK	REVISED -	
PLOT CONFIG= PDF(Grey_Large).plt	DRAWN - TCK	REVISED -	
PLOT SCALE = 1:5	CHECKED - JAH	REVISED -	
PLOT DATE = 7/28/2010 9:03:57 PM	DATE - 8/2/2010	REVISED -	

MCHENRY COUNTY DIVISION OF TRANSPORTATION


PYOTT ROAD
CROSS SECTIONS

SCALE: 1H:2V | SHEET NO. | STA. 57+00.00 TO STA. 58+00.00

F.A. RTE.	SECTION	COUNTY	TOTAL SHEETS	SHEET NO.
0336	05-00308-00-WR	MCHENRY	606	559
		CONTRACT NO. 63398		
	ILLINOIS FED. AID PROJECT			

Q:\MCDOT\20950_001\Drawings\RDWY\shts\Xsec\S_XS_04_Pyott.dgn


75 70 65 60 55 50 45 40 35 30 25 20 15 10 5 0 5 10 15 20 25 30 35 40 45 50 55 60 65 70 75

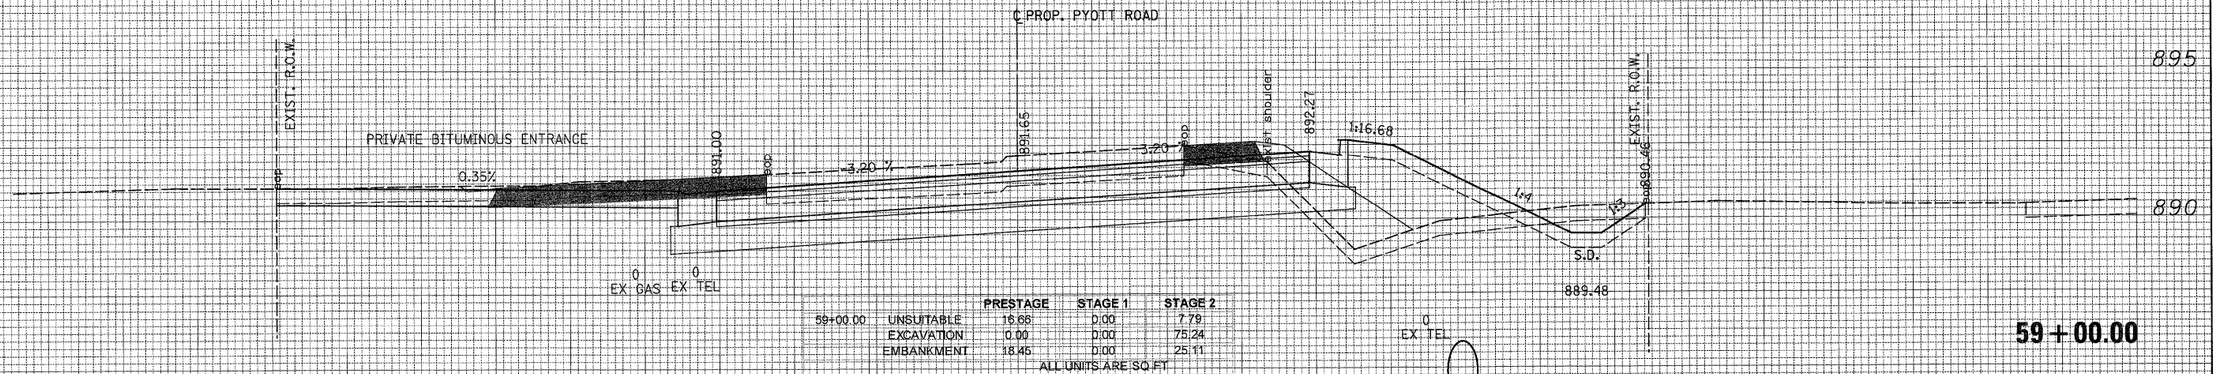

59+00.00		PRESTAGE	STAGE 1	STAGE 2
	UNSUITABLE	16.68	0.00	7.79
	EXCAVATION	0.00	0.00	75.24
	EMBANKMENT	18.45	0.00	25.11

ALL UNITS ARE SQ FT

59 + 00.00

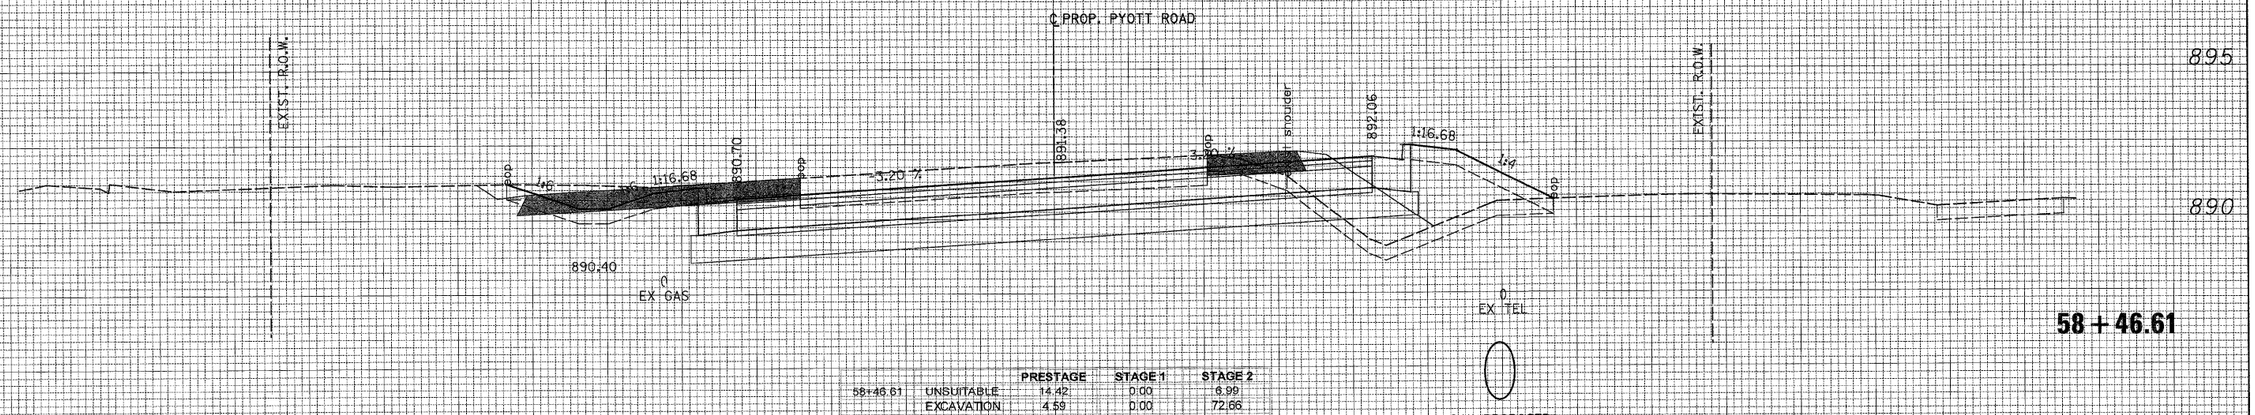

58+46.61		PRESTAGE	STAGE 1	STAGE 2
	UNSUITABLE	14.42	0.00	6.99
	EXCAVATION	4.59	0.00	72.66
	EMBANKMENT	18.52	0.00	19.37

ALL UNITS ARE SQ FT

58 + 46.61

75 70 65 60 55 50 45 40 35 30 25 20 15 10 5 0 5 10 15 20 25 30 35 40 45 50 55 60 65 70 75

FINAL SURVEY	BY	DATE
NOTE BOOK	SURVEYED	
NO.	PLOTTED	
	ADDED TEM	
	ESTIMATE AREAS	
	AREAS CHECKED	

ORIGINAL SURVEY	BY	DATE
NOTE BOOK	SURVEYED	
NO.	PLOTTED	
	ADDED TEM	
	ESTIMATE AREAS	
	AREAS CHECKED	

PATRICK ENGINEERING INC.
LISLE, ILLINOIS

USER NAME = Rdwy_Lisle		DESIGNED - CPK		REVISED -	
PLOT CONFIG= PDF(Grey_Large).plt		DRAWN - TCK		REVISED -	
PLOT SCALE = 1:5		CHECKED - JAH		REVISED -	
PLOT DATE = 7/28/2010	9:04:01 PM	DATE - 8/2/2010		REVISED -	


MCHENRY COUNTY
DIVISION OF TRANSPORTATION

PYOTT ROAD
CROSS SECTIONS

SCALE: 1H:2V | SHEET NO. | STA. 58+46.61 TO STA. 59+00.00

F.A. RTE.	SECTION	COUNTY	TOTAL SHEETS	SHEET NO.
0336	05-00308-00-WR	MCHENRY	606	560
		CONTRACT NO. 63398		
	ILLINOIS FED. AID PROJECT			

G:\MCDOT\20950.00\Drawings\RDWY\shts\Xsec\S_XS_04_Pyott.dgn

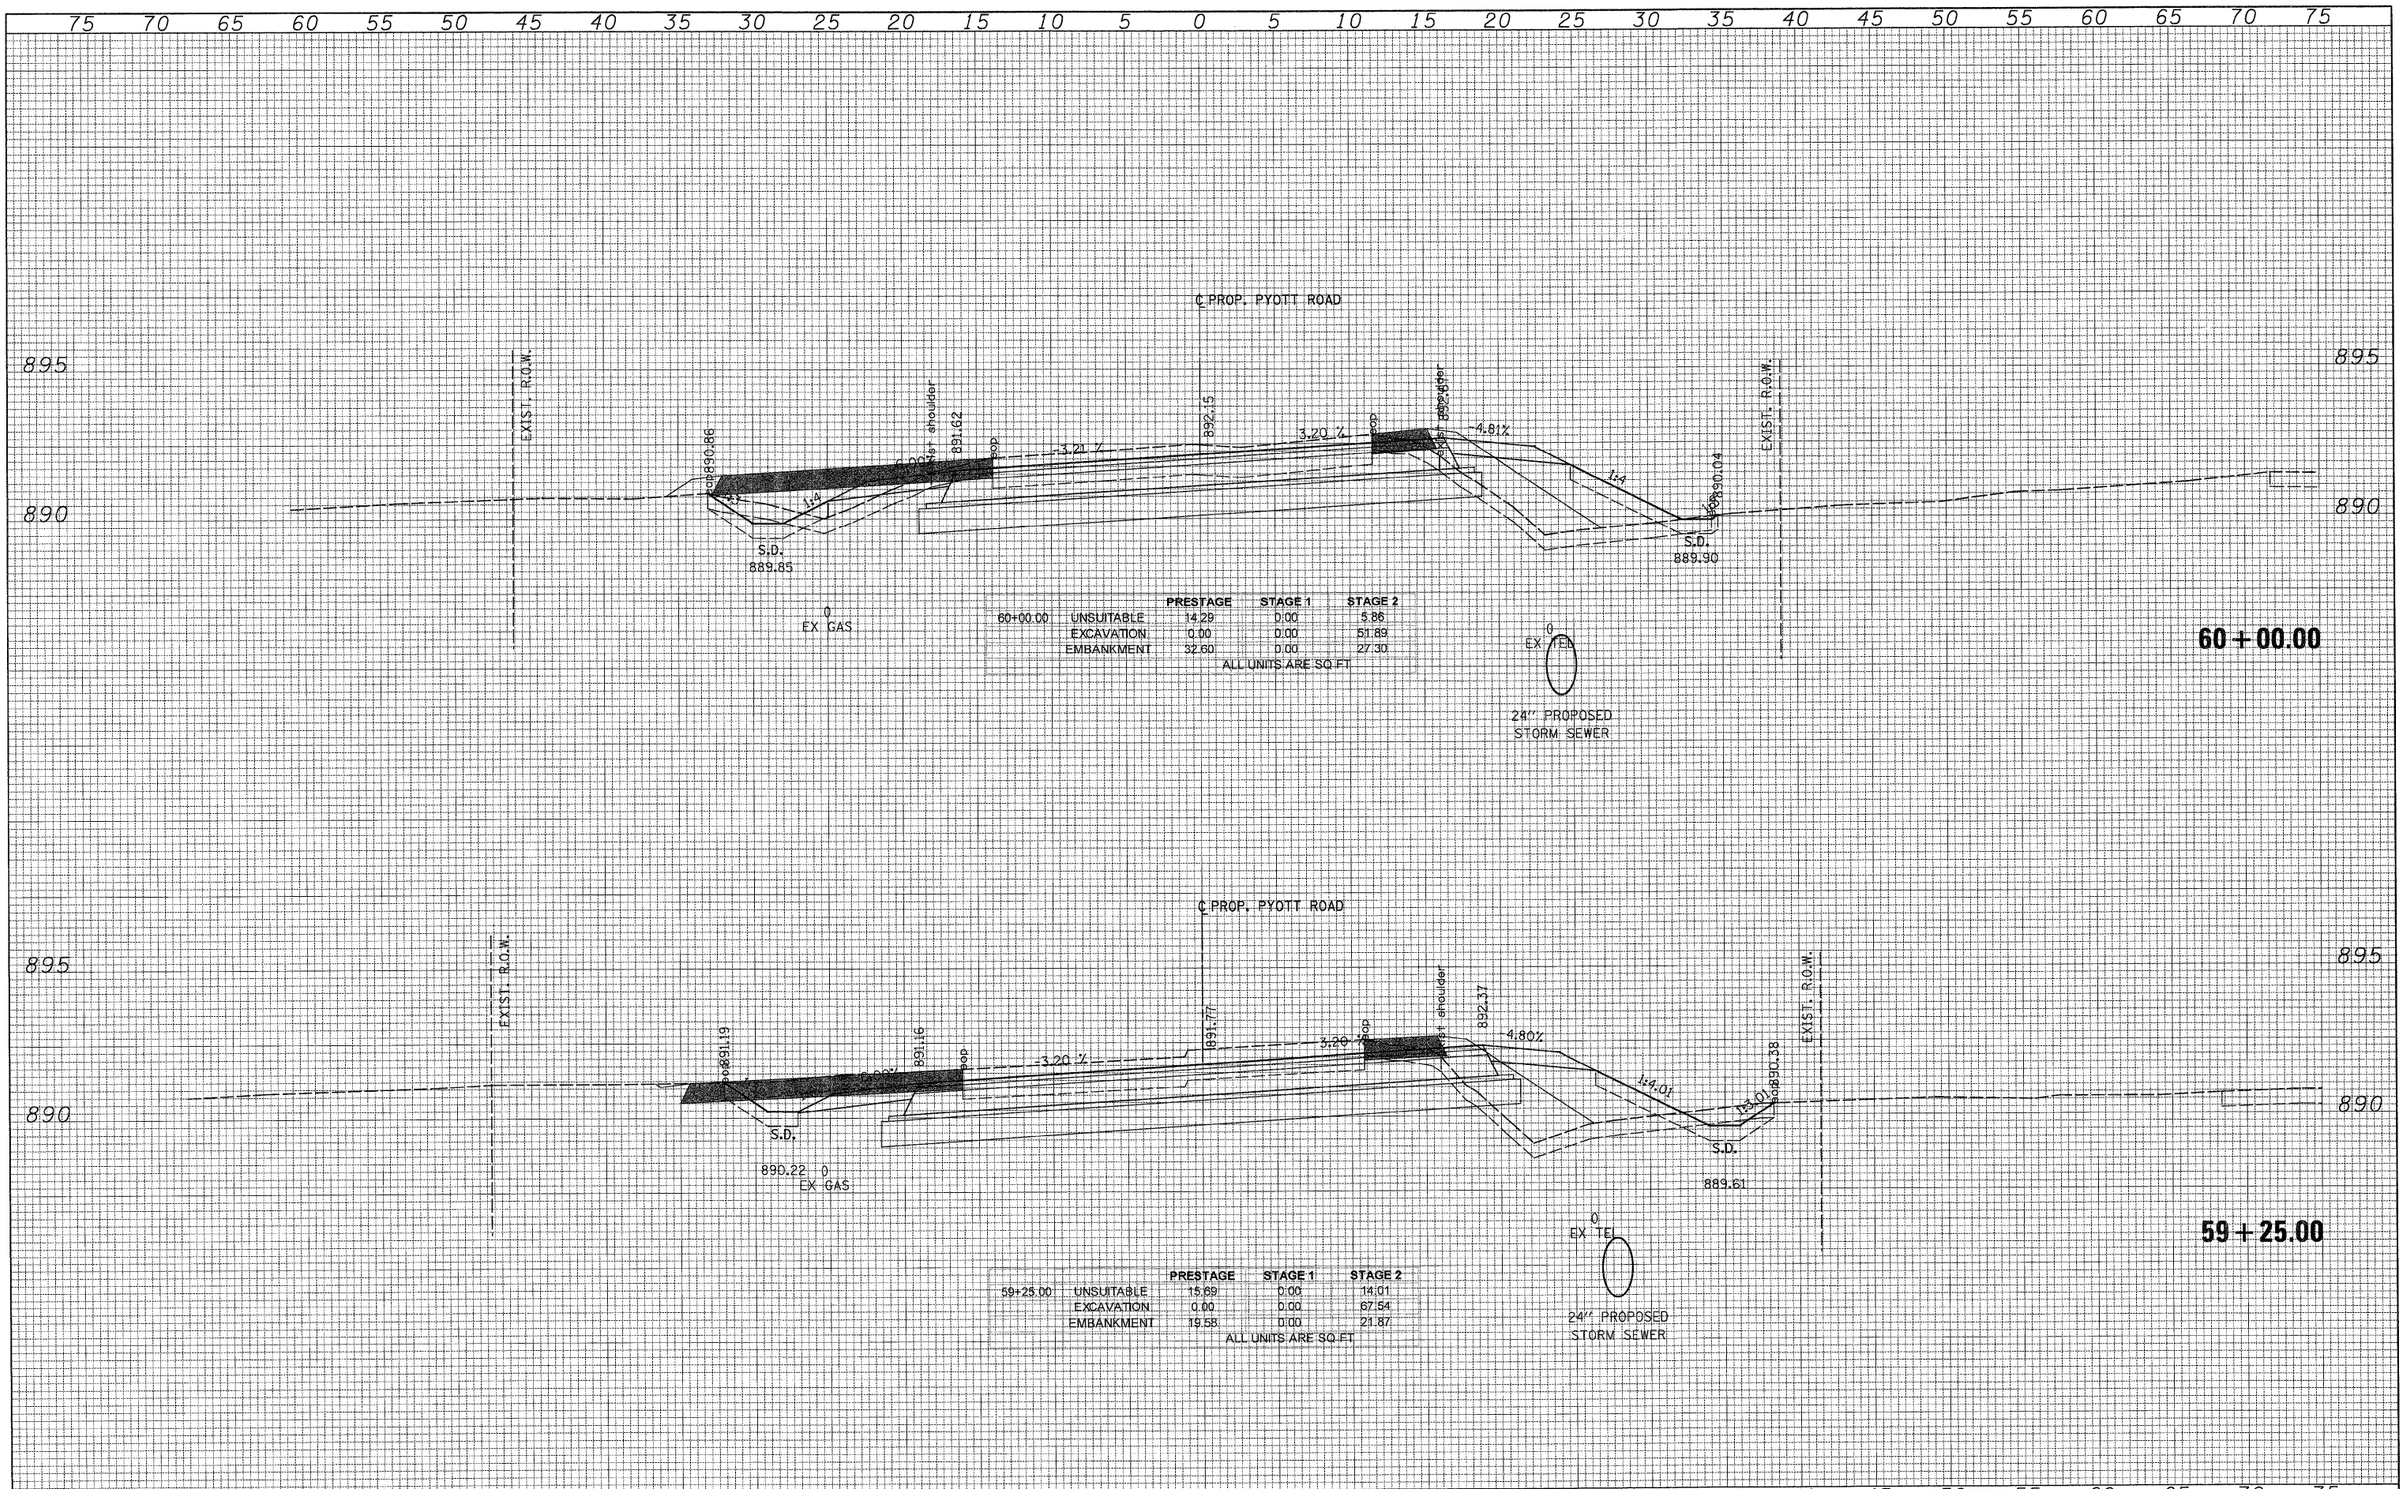

FINAL SURVEY — NOTE BOOK — NO. — SURVEYED — PLOTTED — TOTAL AREAS — AREAS CHECKED — BY — DATE

ORIGINAL SURVEY — NOTE BOOK — NO. — SURVEYED — PLOTTED — TOTAL AREAS — AREAS CHECKED — BY — DATE

PATRICK ENGINEERING INC.
LISLE, ILLINOIS

USER NAME = Rdwy_Lisle	DESIGNED - CPK	REVISED -	
PLOT CONFIG= PDF(Gray_Large).plt	DRAWN - TCK	REVISED -	
PLOT SCALE = 1:5	CHECKED - JAH	REVISED -	
PLOT DATE = 7/28/2010 9:04:25 PM	DATE - 8/2/2010	REVISED -	


MCHENRY COUNTY
DIVISION OF TRANSPORTATION

PYOTT ROAD
CROSS SECTIONS

SCALE: 1H:2V | SHEET NO. | STA. 59+25.00 TO STA. 60+00.00

F.A. RTE.	SECTION	COUNTY	TOTAL SHEETS	SHEET NO.
0336	05-00308-00-WR	MCHENRY	606	561
		CONTRACT NO. 63398		
		ILLINOIS FED. AID PROJECT		

Q:\MCDOT\22950.001\Drawings\RDWY\shts\Xsec\S_XS_24_Pyott.dgn

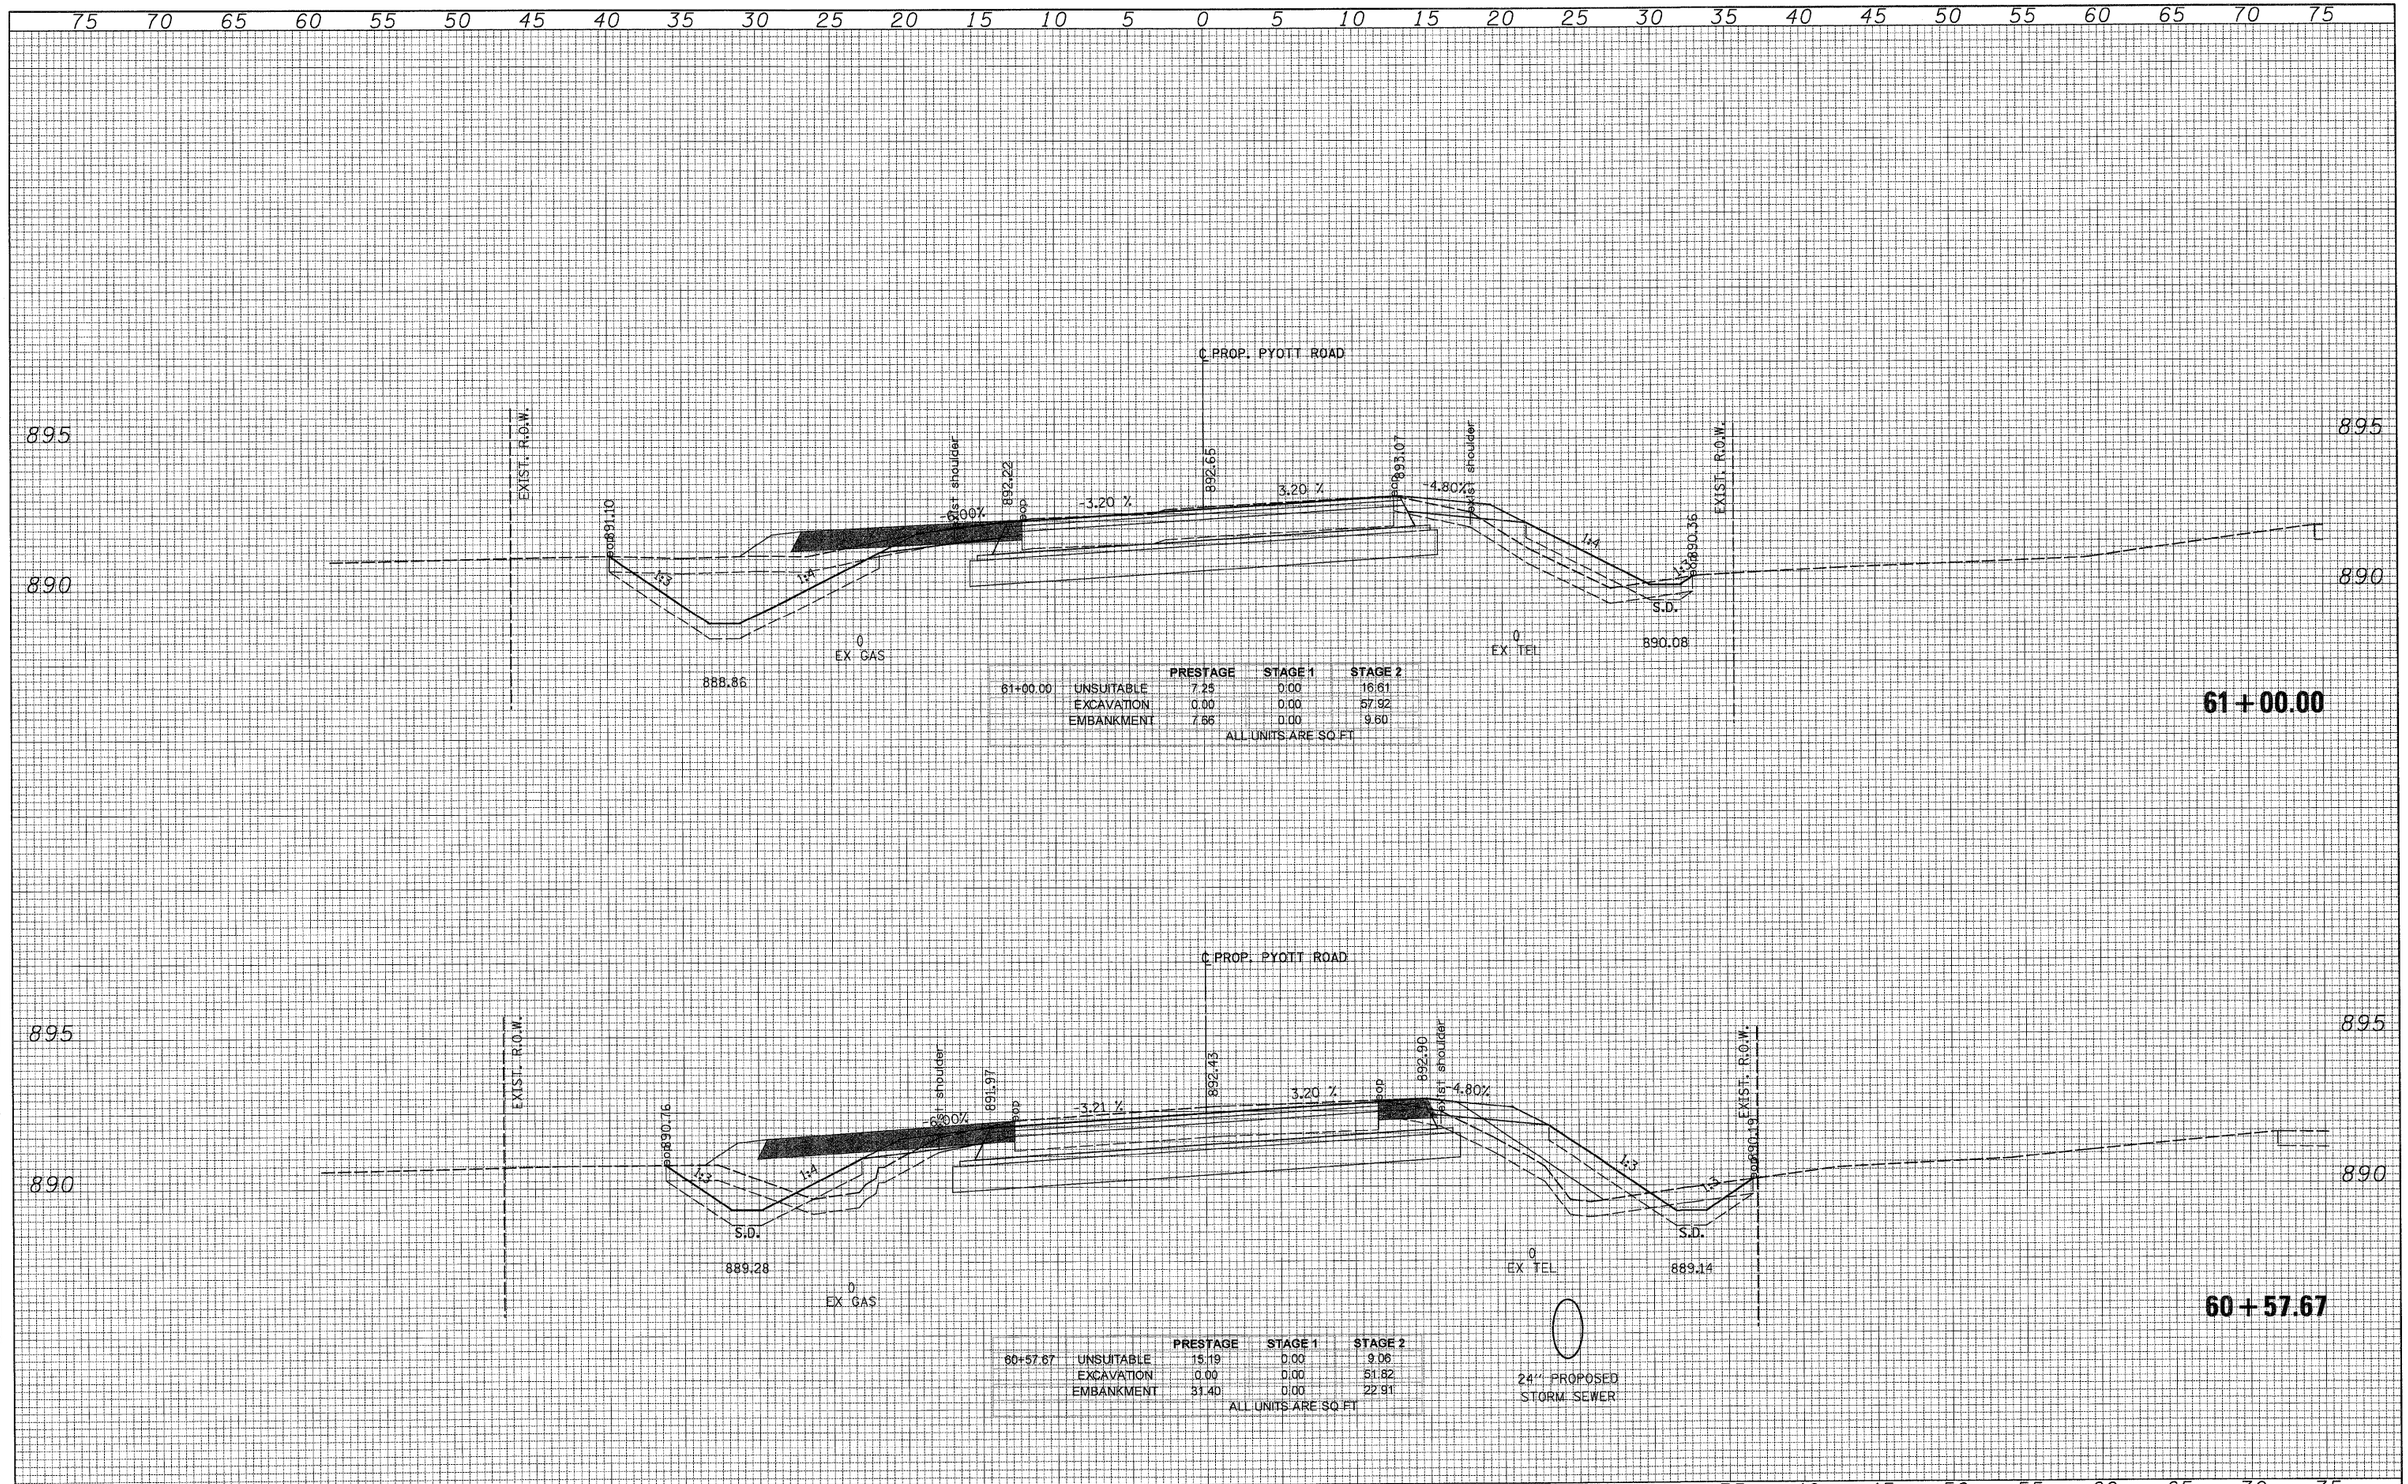

60+57.67

61+00.00

FINAL SURVEY	BY	DATE
SURVEYED		
PLOTTED		
NOTE BOOK TEM		
AREAS		
NO. AREAS CHECKED		

ORIGINAL SURVEY	BY	DATE
SURVEYED		
PLOTTED		
NOTE BOOK TEM		
AREAS		
NO. AREAS CHECKED		

PATRICK ENGINEERING INC.
LISLE, ILLINOIS

USER NAME = Rdwy_Lisle	DESIGNED - CPK	REVISED -	
PLOT CONFIG= PDF(Grey_Large).plt	DRAWN - TCK	REVISED -	
PLOT SCALE = 1:5	CHECKED - JAH	REVISED -	
PLOT DATE = 7/28/2010 9:04:29 PM	DATE - 8/2/2010	REVISED -	

MCHENRY COUNTY
DIVISION OF TRANSPORTATION

PYOTT ROAD
CROSS SECTIONS

SCALE: 1Ht2V | SHEET NO. | STA. 60+57.67 TO STA. 61+00.00

F.A. RTE.	SECTION	COUNTY	TOTAL SHEETS	SHEET NO.
0336	05-00308-00-WR	MCHENRY	606	562
		CONTRACT NO. 63398		
	ILLINOIS FED. AID PROJECT			

O:\MCDOT\22952_002\Drawings\RDWY\shts\Xsec\S_XS_24_Pyott.dgn

FINAL SURVEY	BY	DATE
NOTE BOOK	SURVEYED	
NO.	PLOTTED	
	TEM. AREAS	
	AREAS CHECKED	

ORIGINAL SURVEY	BY	DATE
NOTE BOOK	SURVEYED	
NO.	PLOTTED	
	TEM. AREAS	
	AREAS CHECKED	

75 70 65 60 55 50 45 40 35 30 25 20 15 10 5 0 5 10 15 20 25 30 35 40 45 50 55 60 65 70 75

890

890

62+00.00		PRESTAGE	STAGE 1	STAGE 2
	UNSUITABLE	0.00	0.00	14.10
	EXCAVATION	0.00	0.00	44.64
	EMBANKMENT	5.32	0.00	6.08

ALL UNITS ARE SQ FT

0
EX GAS

62 + 00.00

C PROP. PYOTT ROAD

895

895

EXIST. R.O.W.

890.97

4'

6.00%

exist shoulder

892.44

892.82

-3.20 %

893.21

3.20 %

4.80%

exist shoulder

4:1

890.66

EXIST. R.O.W.

5.D.

890.48

890

890

889.08

0
EX GAS

0
EX TEL

61 + 35.94

61+35.94		PRESTAGE	STAGE 1	STAGE 2
	UNSUITABLE	5.84	0.00	14.10
	EXCAVATION	0.00	0.00	44.64
	EMBANKMENT	6.19	0.00	6.08

ALL UNITS ARE SQ FT

75 70 65 60 55 50 45 40 35 30 25 20 15 10 5 0 5 10 15 20 25 30 35 40 45 50 55 60 65 70 75

PATRICK ENGINEERING INC.
LISLE, ILLINOIS

USER NAME = Rdwy_Lisle	DESIGNED - CPK	REVISED -	
PLOT CONFIG= PDF(Grey_Large).plt	DRAWN - TCK	REVISED -	
PLOT SCALE = 1:5	CHECKED - JAH	REVISED -	
PLOT DATE = 7/28/2010 9:24:13 PM	DATE - 8/2/2010	REVISED -	

DIVISION OF TRANSPORTATION


MCHENRY COUNTY
DIVISION OF TRANSPORTATION

PYOTT ROAD
CROSS SECTIONS

SCALE: 1H:2V | SHEET NO. | STA. 61+35.94 TO STA. 62+00.00


F.A. RTE.	SECTION	COUNTY	TOTAL SHEETS	SHEET NO.
0336	05-00308-00-WR	MCHENRY	606	563
		CONTRACT NO. 63398		
	ILLINOIS FED. AID PROJECT			

G:\MCDOT\22950.001\Drawings\RDWY\shts\Xsec\S_XS_04_Pyott.dgn

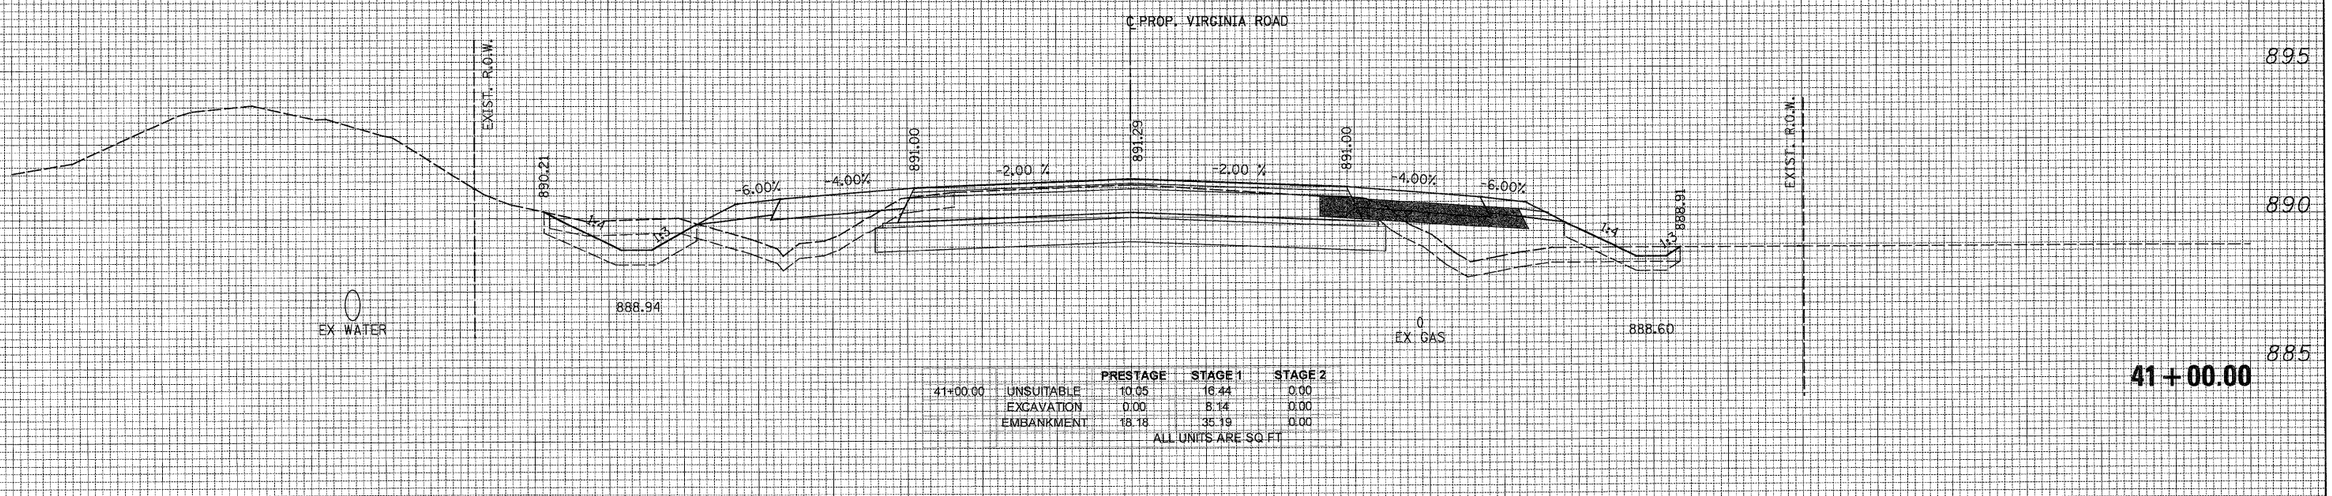

41+00.00		PRESTAGE	STAGE 1	STAGE 2
	UNSUITABLE	10.05	16.44	0.00
	EXCAVATION	0.00	8.14	0.00
	EMBANKMENT	18.18	35.19	0.00

ALL UNITS ARE SQ FT

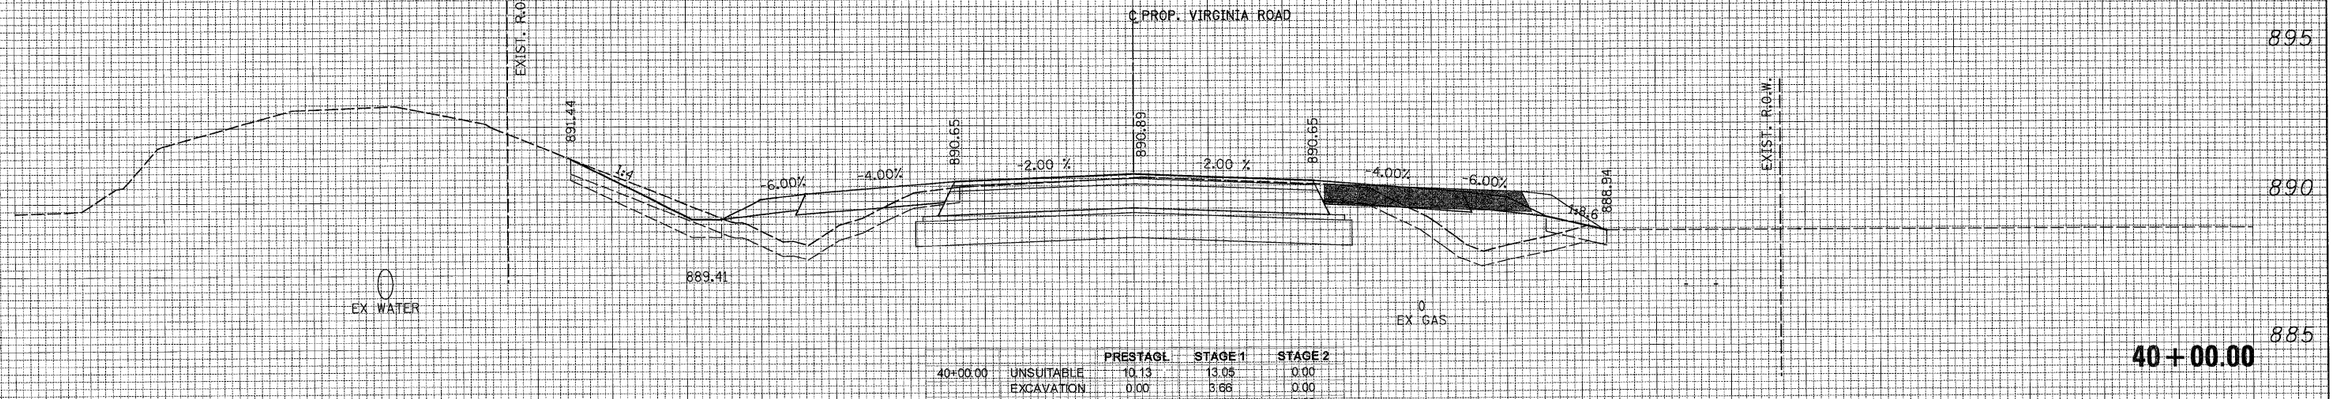

40+00.00		PRESTAGE	STAGE 1	STAGE 2
	UNSUITABLE	10.13	13.05	0.00
	EXCAVATION	0.00	3.66	0.00
	EMBANKMENT	19.31	26.65	0.00

ALL UNITS ARE SQ FT

FINAL SURVEY — NOTE BOOK — NO. — SURVEYED — PLOTTED — TRACED — AREAS — AREAS CHECKED — BY — DATE

ORIGINAL SURVEY — NOTE BOOK — NO. — SURVEYED — PLOTTED — TRACED — AREAS — AREAS CHECKED — BY — DATE

PATRICK ENGINEERING INC.
LISLE, ILLINOIS

USER NAME = Rdwy_Lisle	DESIGNED - CPK	REVISED -	
PLOT CONFIG= PDF(Grey_Large).plt	DRAWN - TCK	REVISED -	
PLOT SCALE = 1:5	CHECKED - JAH	REVISED -	
PLOT DATE = 7/28/2010 9:04:22 PM	DATE - 8/2/2010	REVISED -	

MCHENRY COUNTY
DIVISION OF TRANSPORTATION


VIRGINA ROAD
CROSS SECTIONS

SCALE: 1H:2V | SHEET NO. | STA. 40+00.00 TO STA. 41+00.00

F.A. RTE.	SECTION	COUNTY	TOTAL SHEETS	SHEET NO.
0336	05-00308-00-WR	MCHENRY	606	564
		CONTRACT NO. 63398		
	ILLINOIS FED. AID PROJECT			

G:\MCDOT\20950.00\Drawings\RDWY\shts\Xsec\S_XS_05_Virginia.dgn


FINAL SURVEY	SURVEYED	BY
	PLOTTED	DATE
NOTE BOOK	TEM	
	AREAS	
NO.	AREAS	CHECKED

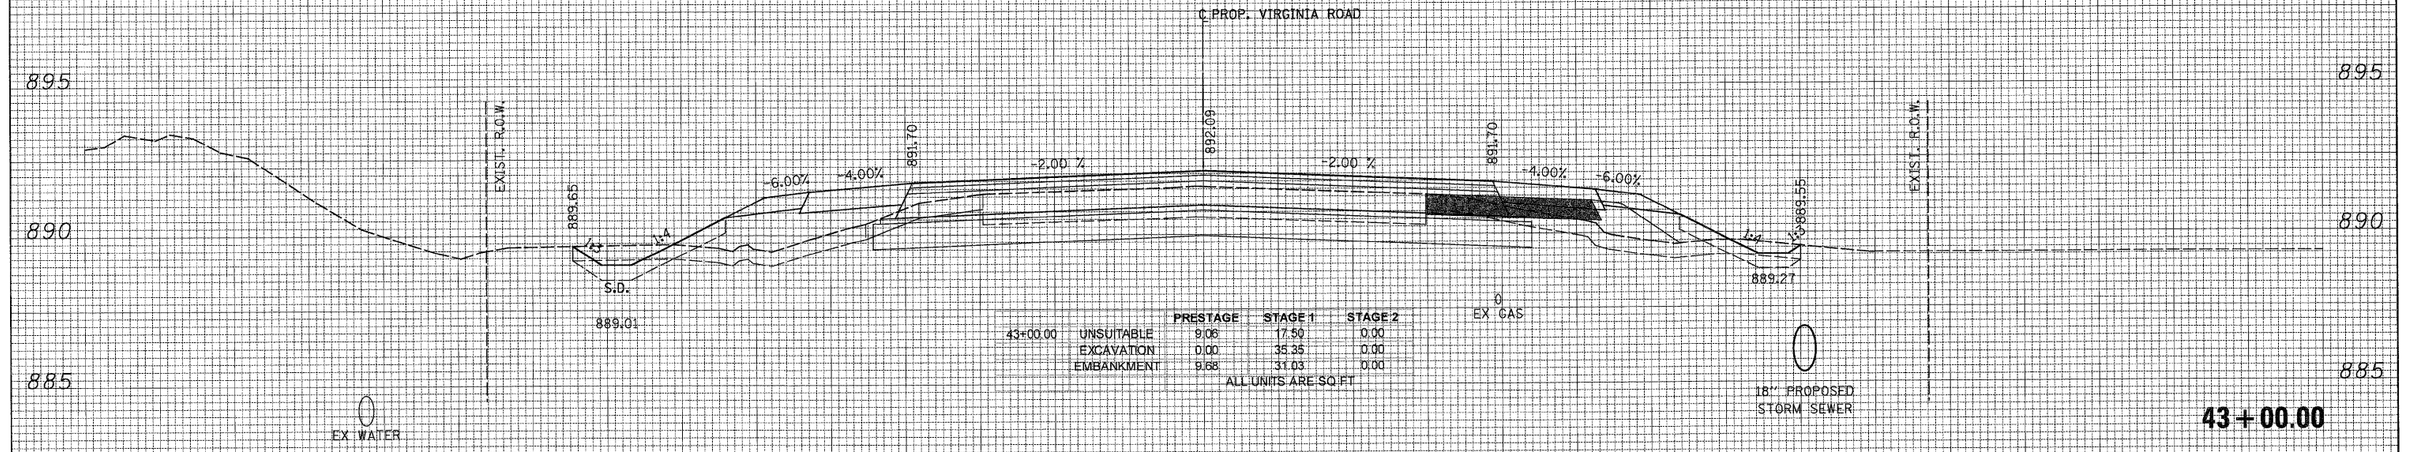

43+00.00	PRESTAGE	STAGE 1	STAGE 2
UNSUITABLE	9.06	17.50	0.00
EXCAVATION	0.00	35.35	0.00
EMBANKMENT	9.68	31.03	0.00

ALL UNITS ARE SQ FT

ORIGINAL SURVEY	SURVEYED	BY
	PLOTTED	DATE
NOTE BOOK	MARKS	
	AREAS	
NO.	AREAS	CHECKED

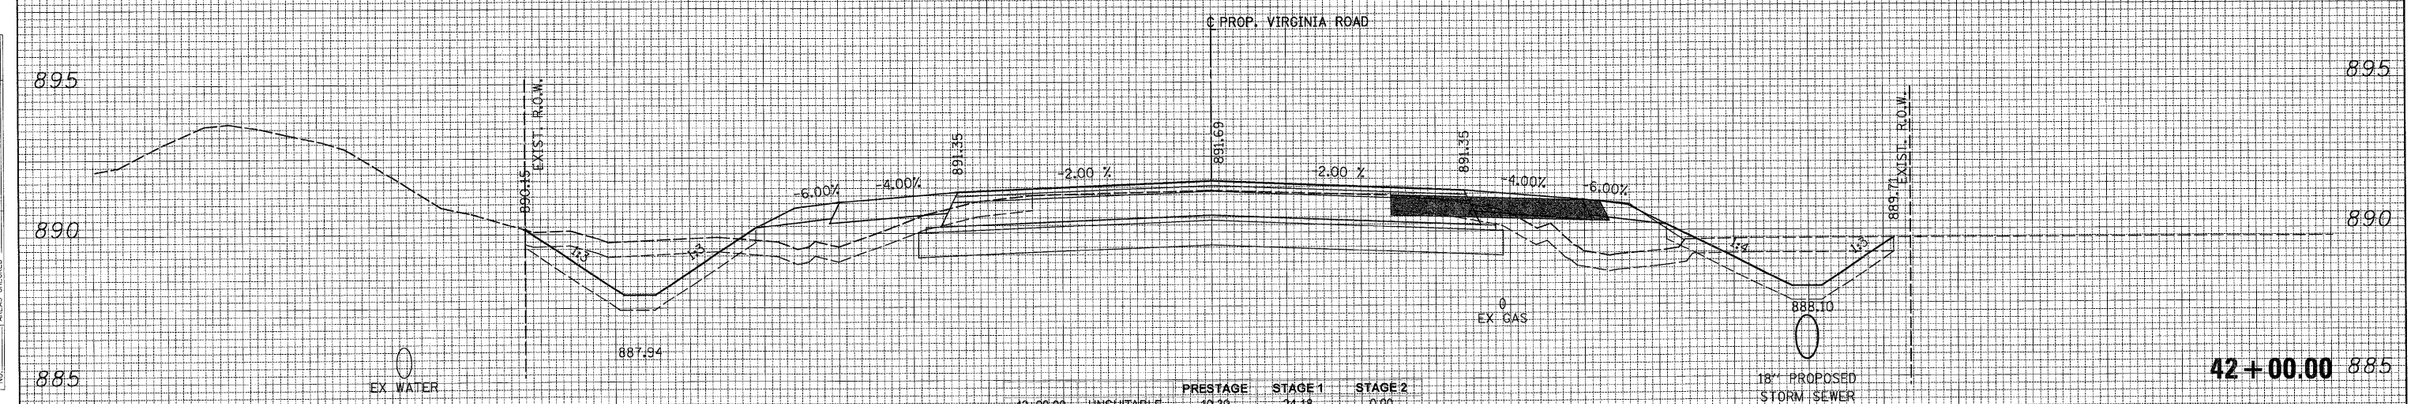

42+00.00	PRESTAGE	STAGE 1	STAGE 2
UNSUITABLE	10.39	24.18	0.00
EXCAVATION	0.00	28.22	0.00
EMBANKMENT	16.59	28.66	0.00

ALL UNITS ARE SQ FT

PATRICK ENGINEERING INC.
LISLE, ILLINOIS

USER NAME = Rdwy_Lisle	DESIGNED - CPK	REVISED -	
PLOT CONFIG= PDF(Grey_Large).plt	DRAWN - TCK	REVISED -	
PLOT SCALE = 1:5	CHECKED - JAH	REVISED -	
PLOT DATE = 7/28/2010 9:24:26 PM	DATE - 8/2/2010	REVISED -	


MCHENRY COUNTY
DIVISION OF TRANSPORTATION

VIRGINA ROAD
CROSS SECTIONS

SCALE: 1Hx2V | SHEET NO. | STA. 42+00.00 TO STA. 43+00.00

F.A. RTE.	SECTION	COUNTY	TOTAL SHEETS	SHEET NO.
0336	05-00308-00-WR	MCHENRY	606	565
		CONTRACT NO. 63398		
		ILLINOIS FED. AID PROJECT		

G:\MCDOT\20950_021\Drawings\RDWY\shts\Xsec\S_XS_05_Virginia.dgn

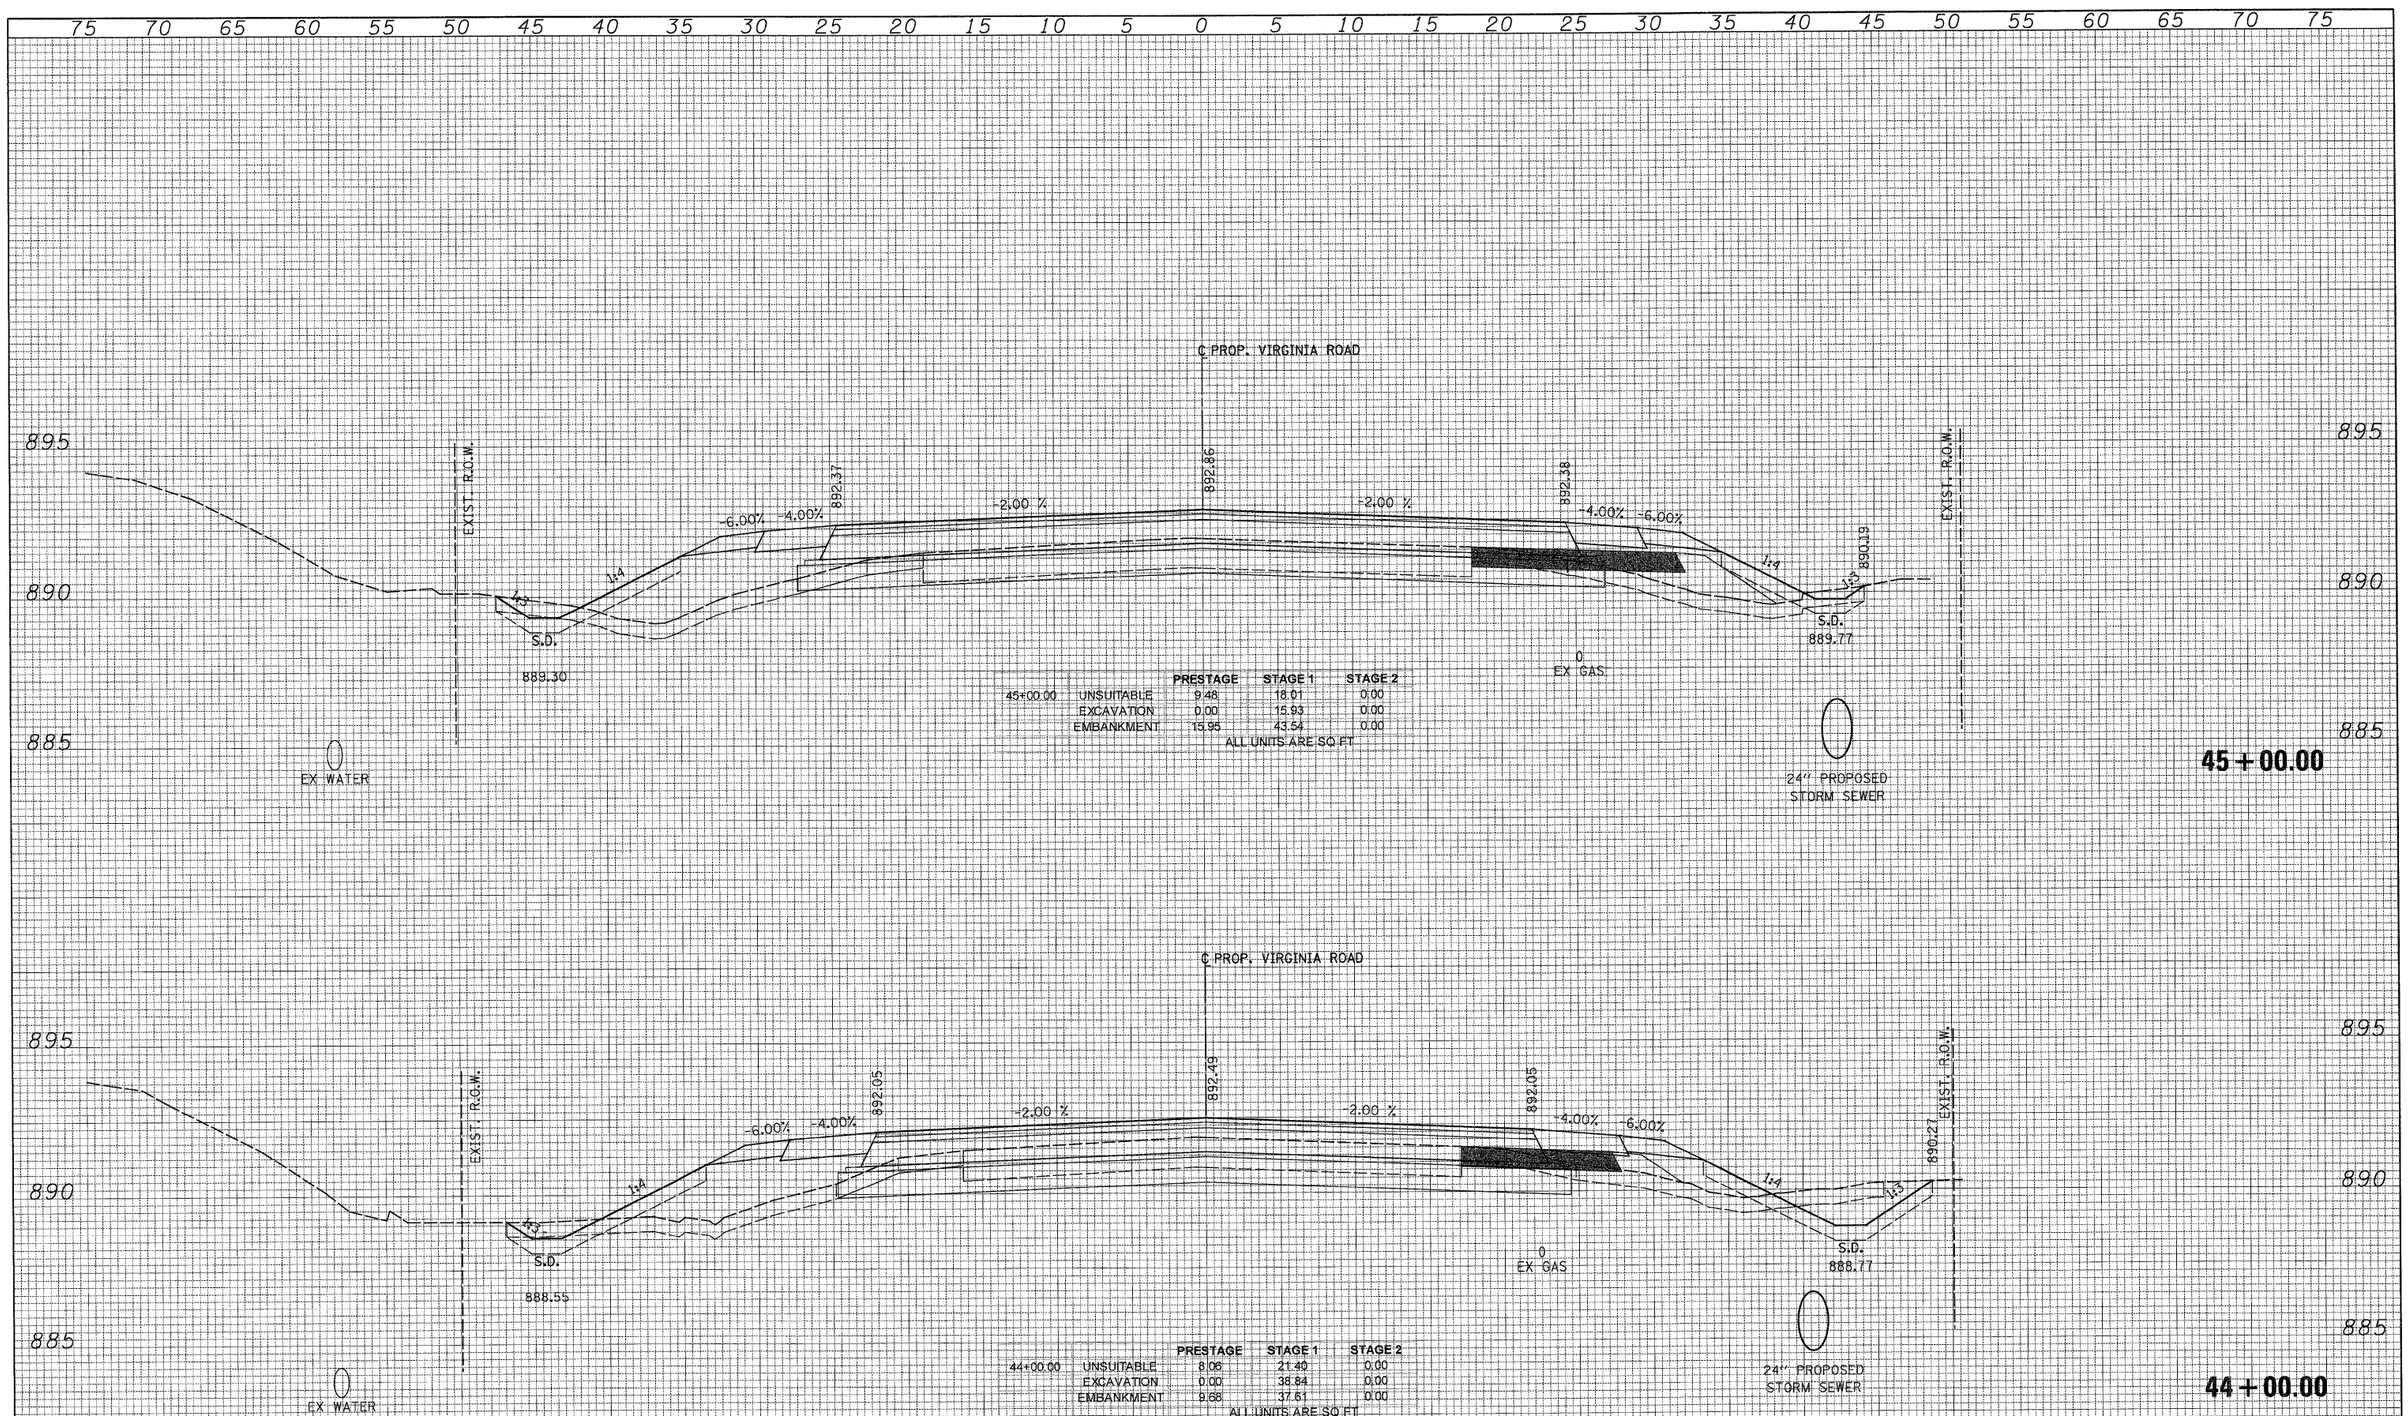

FINAL SURVEY — NOTE BOOK — NO. — SURVEYED — PLOTTED — TRANSMITTAL — AREAS — AREAS CHECKED — BY — DATE

ORIGINAL SURVEY — NOTE BOOK — NO. — SURVEYED — PLOTTED — TRANSMITTAL — AREAS — AREAS CHECKED — BY — DATE

PATRICK ENGINEERING INC.
LISLE, ILLINOIS

USER NAME = Rdwy.Lisle	DESIGNED - CPK	REVISED -	
PLOT CONFIG= PDF(Grey.Large).plt	DRAWN - TCK	REVISED -	
PLOT SCALE = 1:5	CHECKED - JAH	REVISED -	
PLOT DATE = 7/28/2010 9:04:29 PM	DATE - 8/2/2010	REVISED -	


MCHENRY COUNTY
DIVISION OF TRANSPORTATION

VIRGINA ROAD
CROSS SECTIONS

SCALE: 1H:2V | SHEET NO. | STA. 44+00.00 TO STA. 45+00.00


F.A. RTE.	SECTION	COUNTY	TOTAL SHEETS	SHEET NO.
0336	05-00308-00-WR	MCHENRY	606	566
		CONTRACT NO. 63398		
	ILLINOIS FED. AID PROJECT			

G:\MCDOT\20950.02\1\Drawings\RDWY\shts\Xsec\S_XS_05_Virginia.dgn

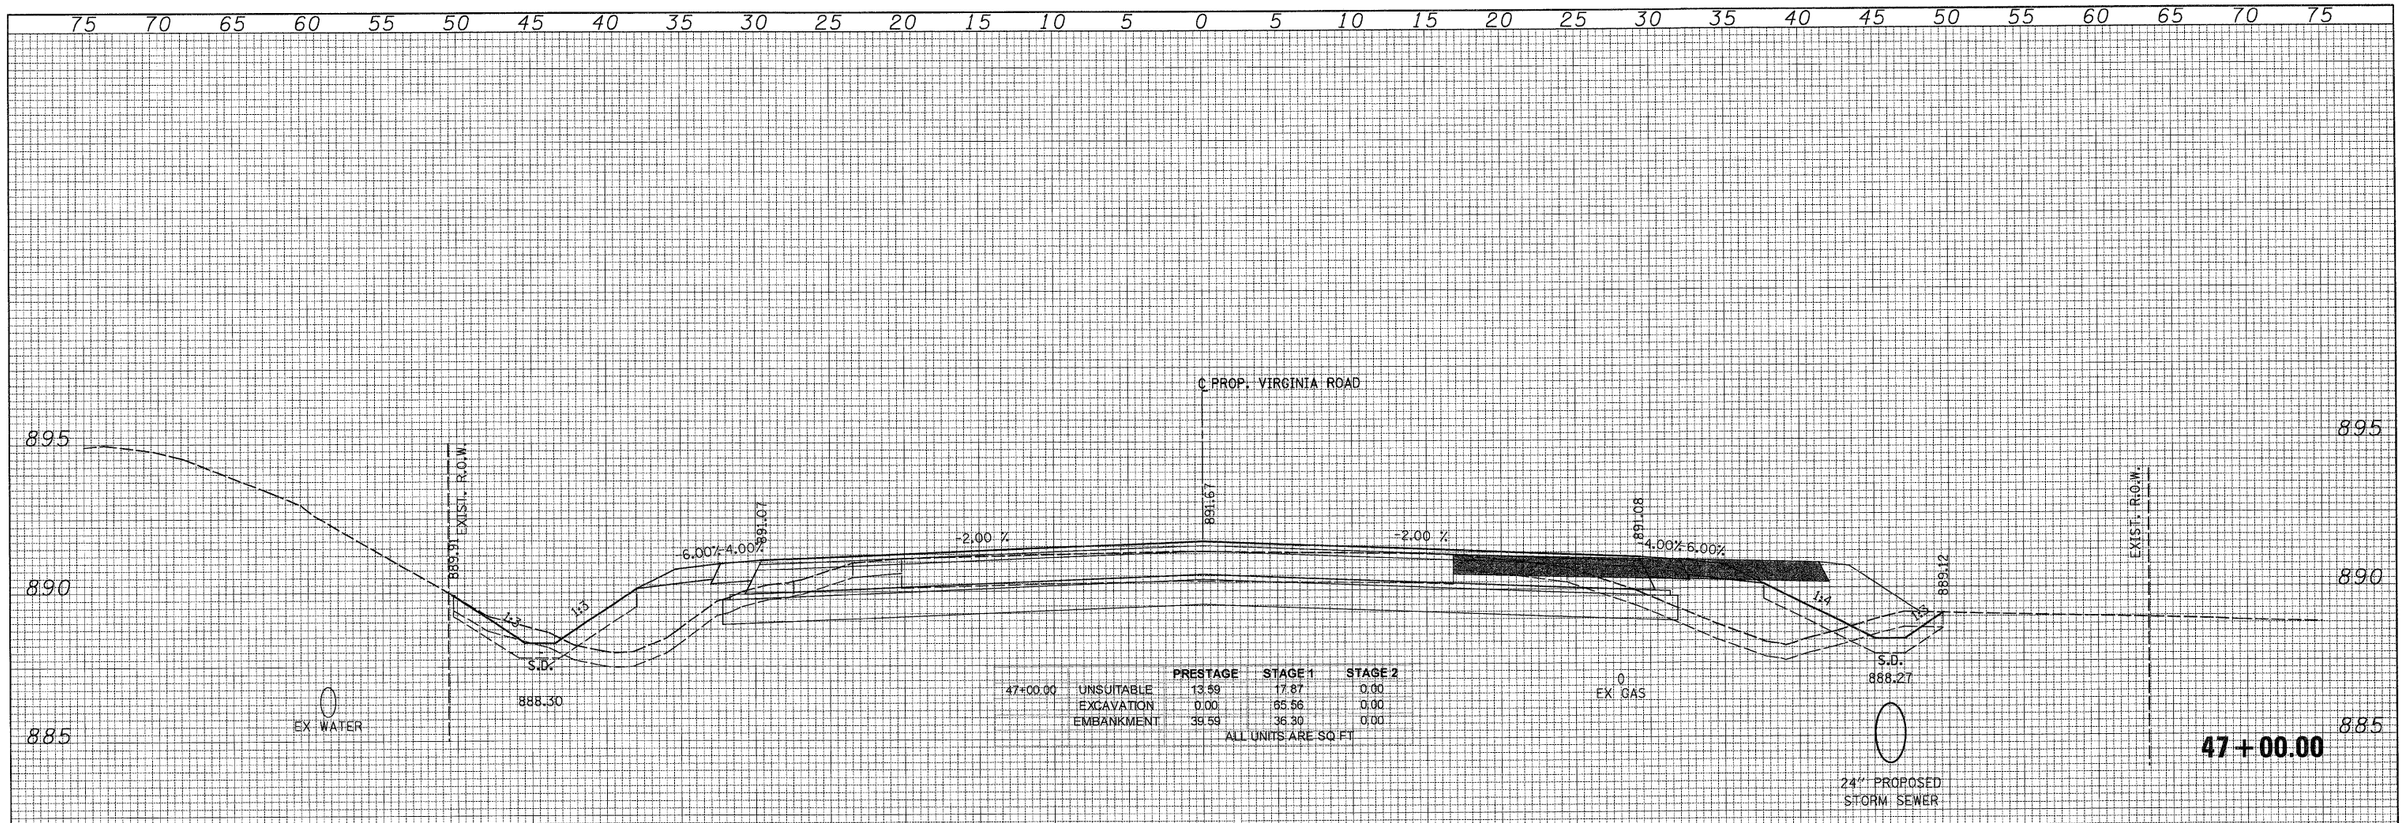

47+00.00		PRESTAGE	STAGE 1	STAGE 2
	UNSUITABLE	13.59	17.87	0.00
	EXCAVATION	0.00	65.56	0.00
	EMBANKMENT	39.59	36.30	0.00

ALL UNITS ARE SQ FT

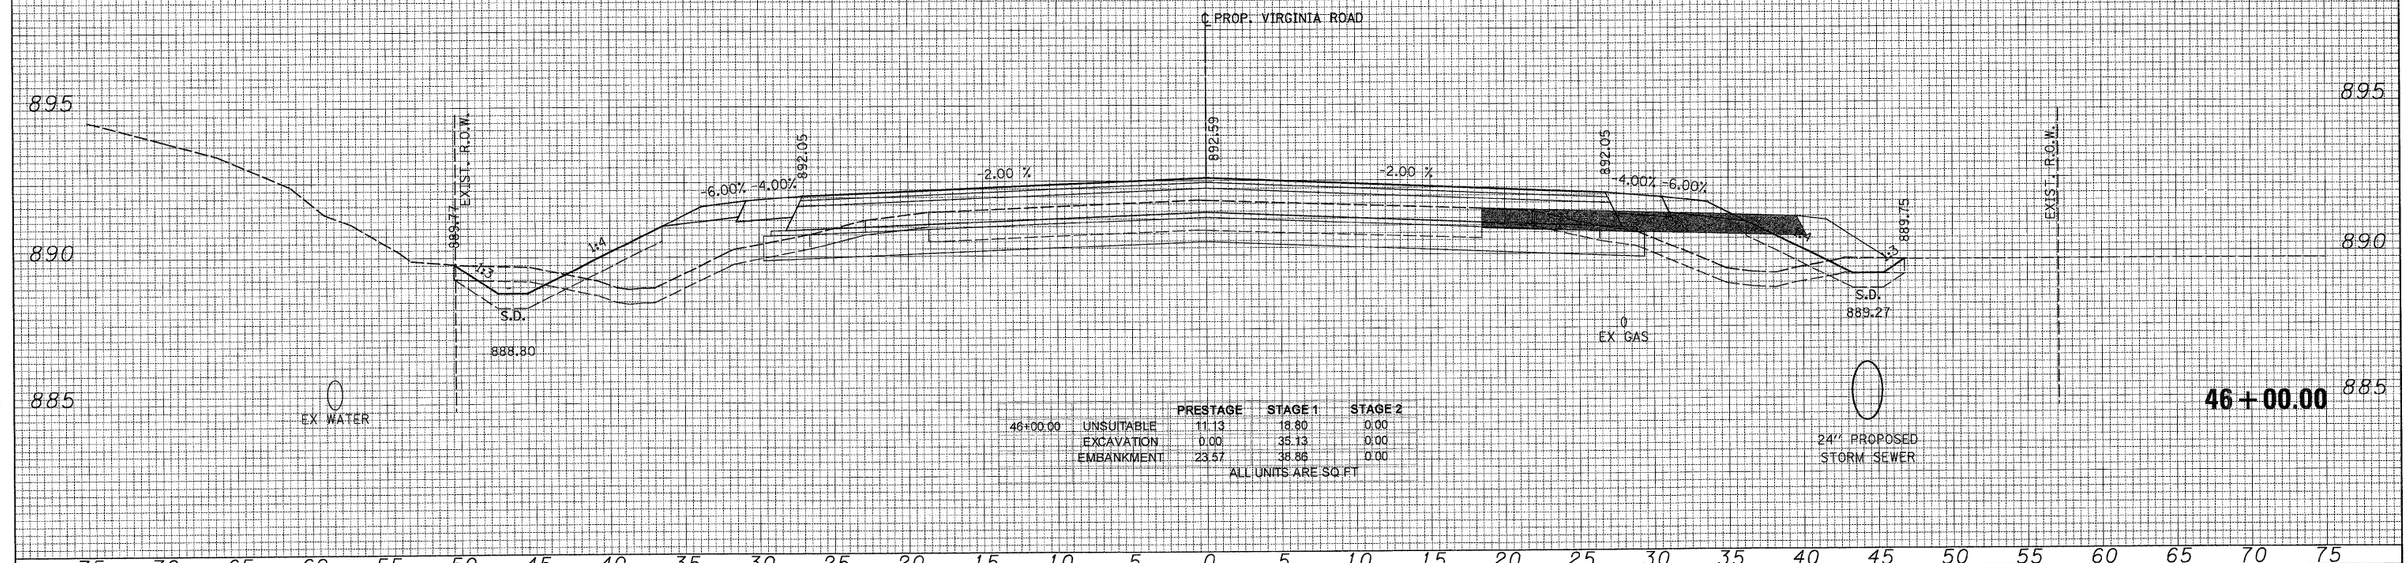

46+00.00		PRESTAGE	STAGE 1	STAGE 2
	UNSUITABLE	11.13	18.80	0.00
	EXCAVATION	0.00	35.13	0.00
	EMBANKMENT	23.57	38.86	0.00

ALL UNITS ARE SQ FT

PATRICK ENGINEERING INC. LISLE, ILLINOIS	USER NAME = Rdwy_Lisle	DESIGNED - CPK	REVISED -	
	PLOT CONFIG= PDF(Grey_Large).plt	DRAWN - TCK	REVISED -	
	PLOT SCALE = 1:5	CHECKED - JAH	REVISED -	
	PLOT DATE = 7/28/2010 9:24:33 PM	DATE - 8/2/2010	REVISED -	

MCHENRY COUNTY
DIVISION OF TRANSPORTATION

VIRGINA ROAD
CROSS SECTIONS


SCALE: 1H:2V | SHEET NO. | STA. 46+00.00 TO STA. 47+00.00

F.A. RTE.	SECTION	COUNTY	TOTAL SHEETS	SHEET NO.
0336	05-00308-00-WR	MCHENRY	606	567
		CONTRACT NO. 63398		
	ILLINOIS FED. AID PROJECT			

G:\MCDOT\20950.00\Drawings\RDWY\shts\Xsec\S_XS_05_Virginia.dgn

FINAL SURVEY — NOTE BOOK — NO. — SURVEYED — PLOTTED — CHECKED — AREAS — AREAS CHECKED — BY — DATE

ORIGINAL SURVEY — NOTE BOOK — NO. — SURVEYED — PLOTTED — CHECKED — AREAS — AREAS CHECKED — BY — DATE

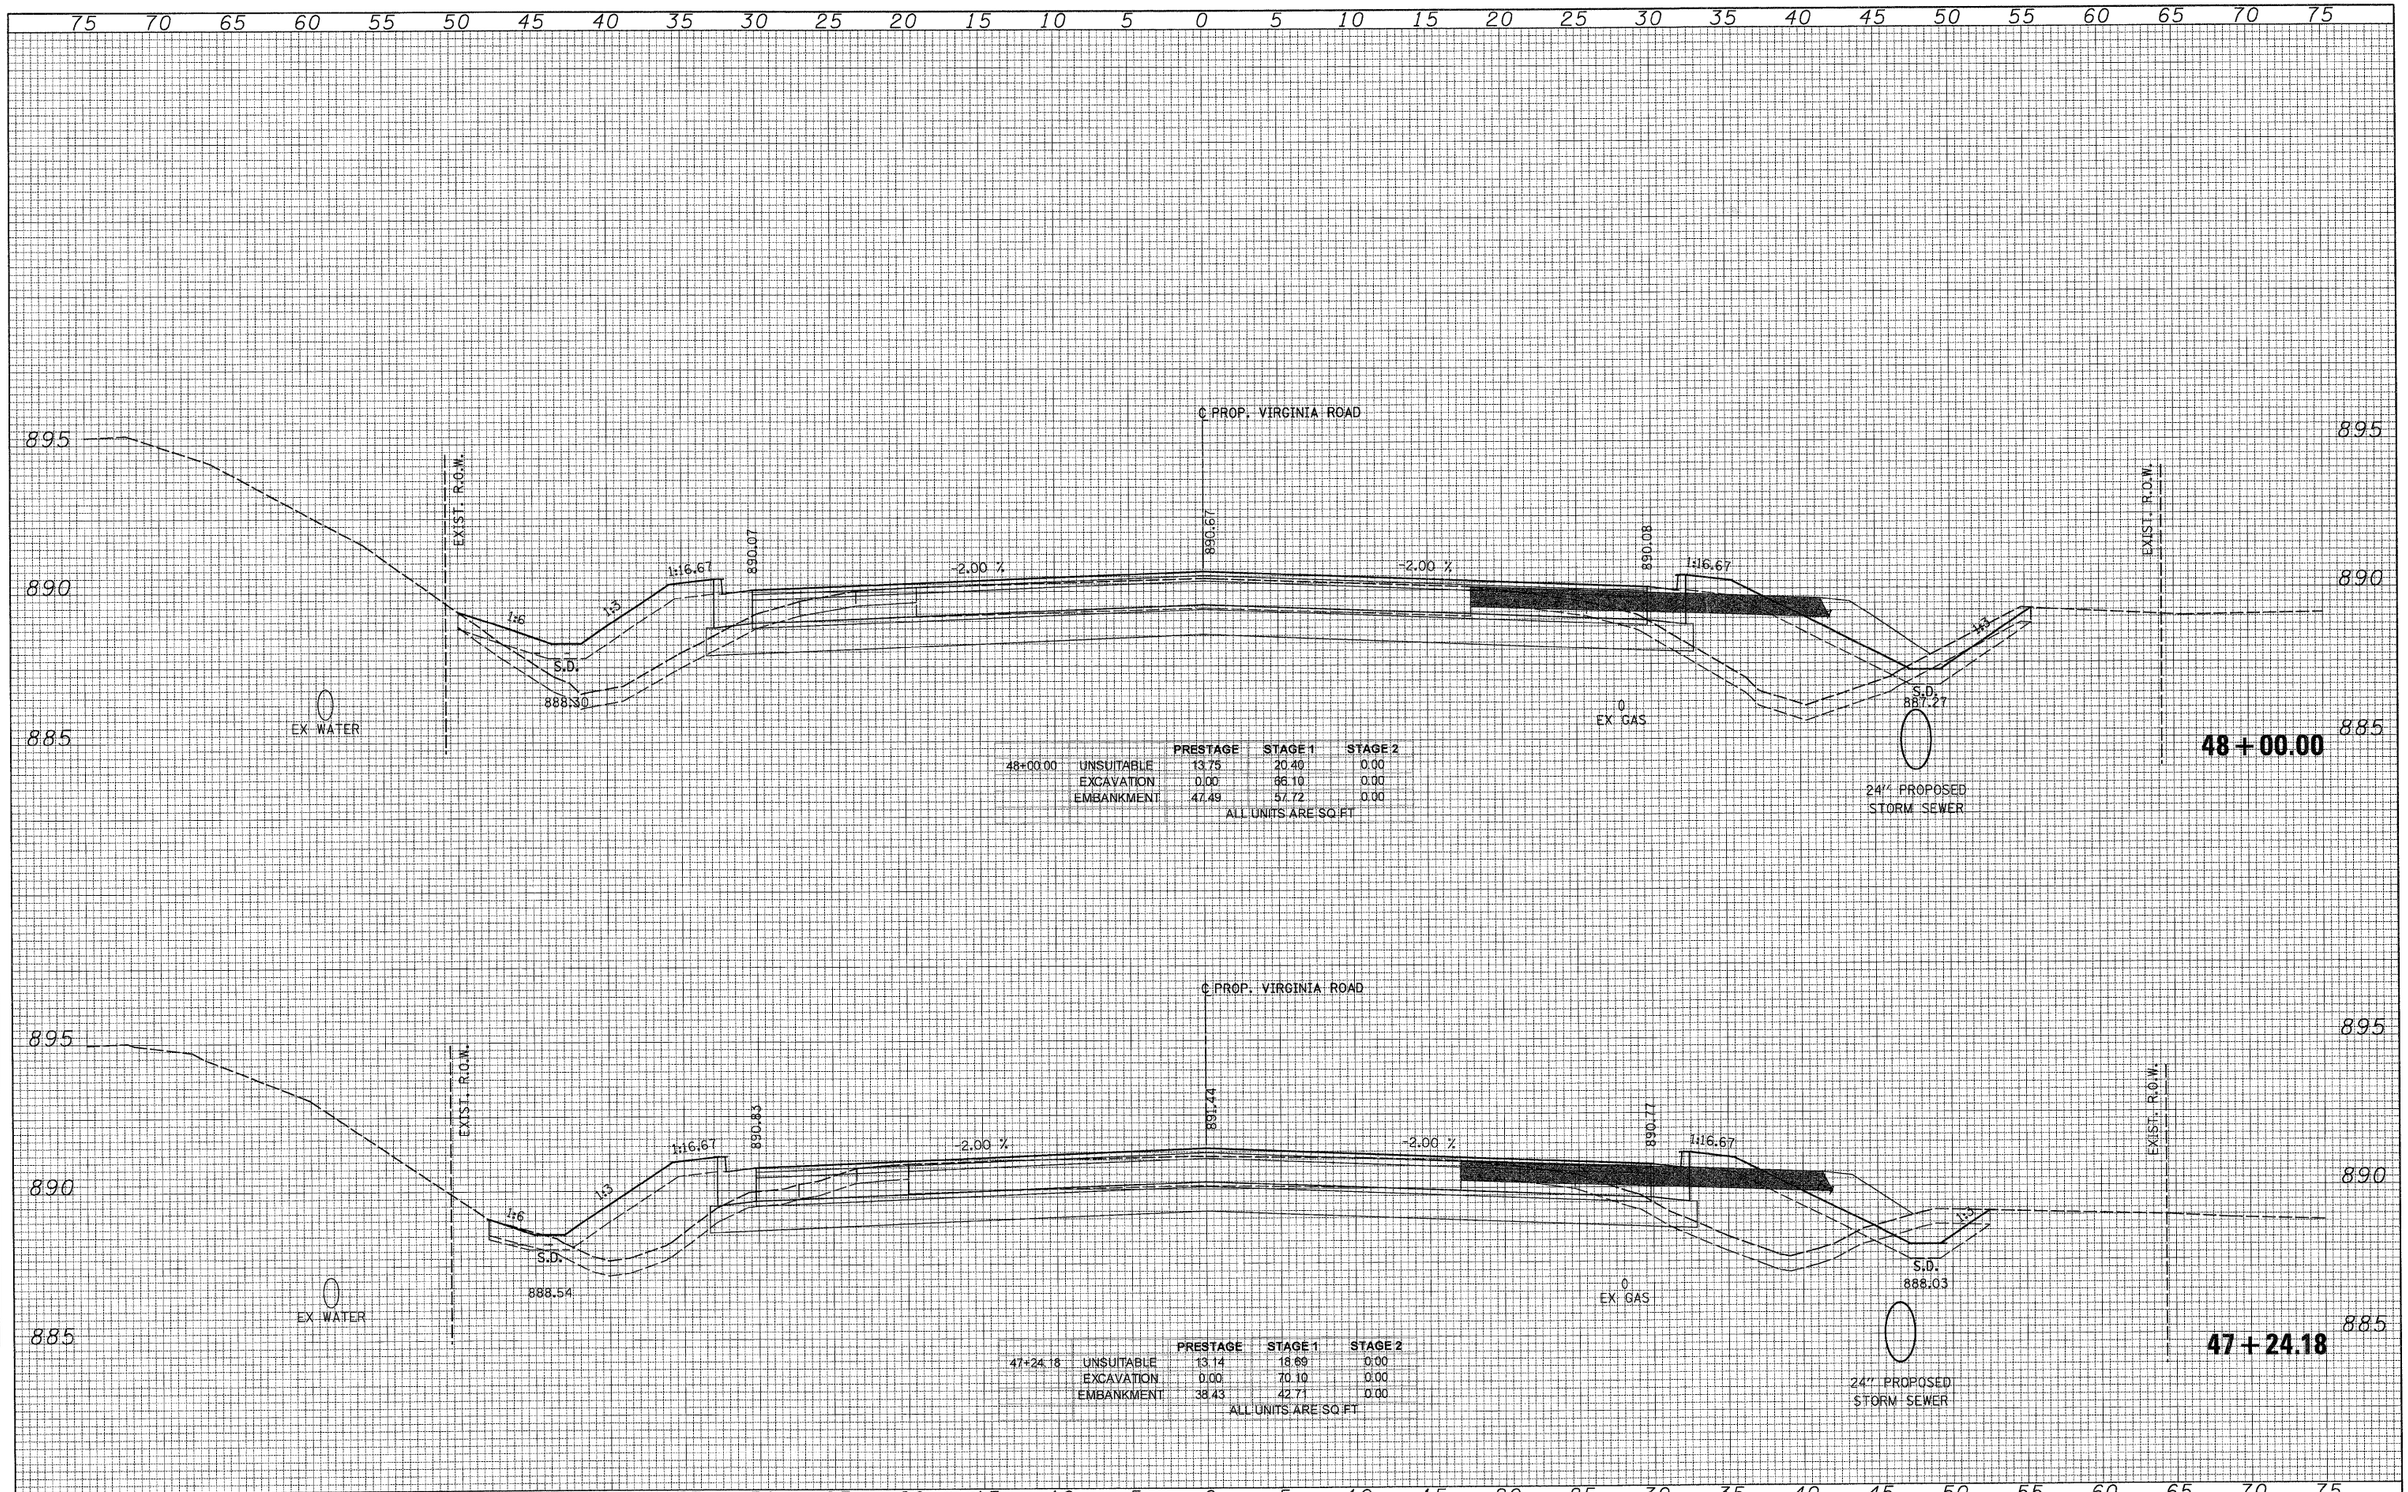

48+00.00		PRESTAGE	STAGE 1	STAGE 2
	UNSUITABLE	13.75	20.40	0.00
	EXCAVATION	0.00	86.10	0.00
	EMBANKMENT	47.49	57.72	0.00

ALL UNITS ARE SQ FT

47+24.18		PRESTAGE	STAGE 1	STAGE 2
	UNSUITABLE	13.14	18.69	0.00
	EXCAVATION	0.00	70.10	0.00
	EMBANKMENT	38.43	42.71	0.00

ALL UNITS ARE SQ FT

FINAL SURVEY — NOTE BOOK — NO. — SURVEYED — PLOTTED — TRANS. FILE — TEMP AREAS — AREAS CHECKED — BY — DATE

ORIGINAL SURVEY — NOTE BOOK — NO. — SURVEYED — PLOTTED — TRANS. FILE — TEMP AREAS — AREAS CHECKED — BY — DATE

PATRICK ENGINEERING INC.
LISLE, ILLINOIS

USER NAME = Rdwy.Lisle	DESIGNED - CPK	REVISED -	
PLOT CONFIG= PDF(Gray_Large).plt	DRAWN - TCK	REVISED -	
PLOT SCALE = 1:5	CHECKED - JAH	REVISED -	
PLOT DATE = 7/28/2010 9:04:36 PM	DATE - 8/2/2010	REVISED -	


MCHENRY COUNTY
DIVISION OF TRANSPORTATION

VIRGINA ROAD
CROSS SECTIONS

SCALE: 1H:2V | SHEET NO. | STA. 47+24.18 TO STA. 48+00.00

F.A. RTE.	SECTION	COUNTY	TOTAL SHEETS	SHEET NO.
0336	05-00308-00-WR	MCHENRY	606	568
		CONTRACT NO. 63398		
	ILLINOIS FED. AID PROJECT			

G:\MCDOT\20950.00\Drawings\RDWY\shts\Xsec\S_XS_05_Virginia.dgn

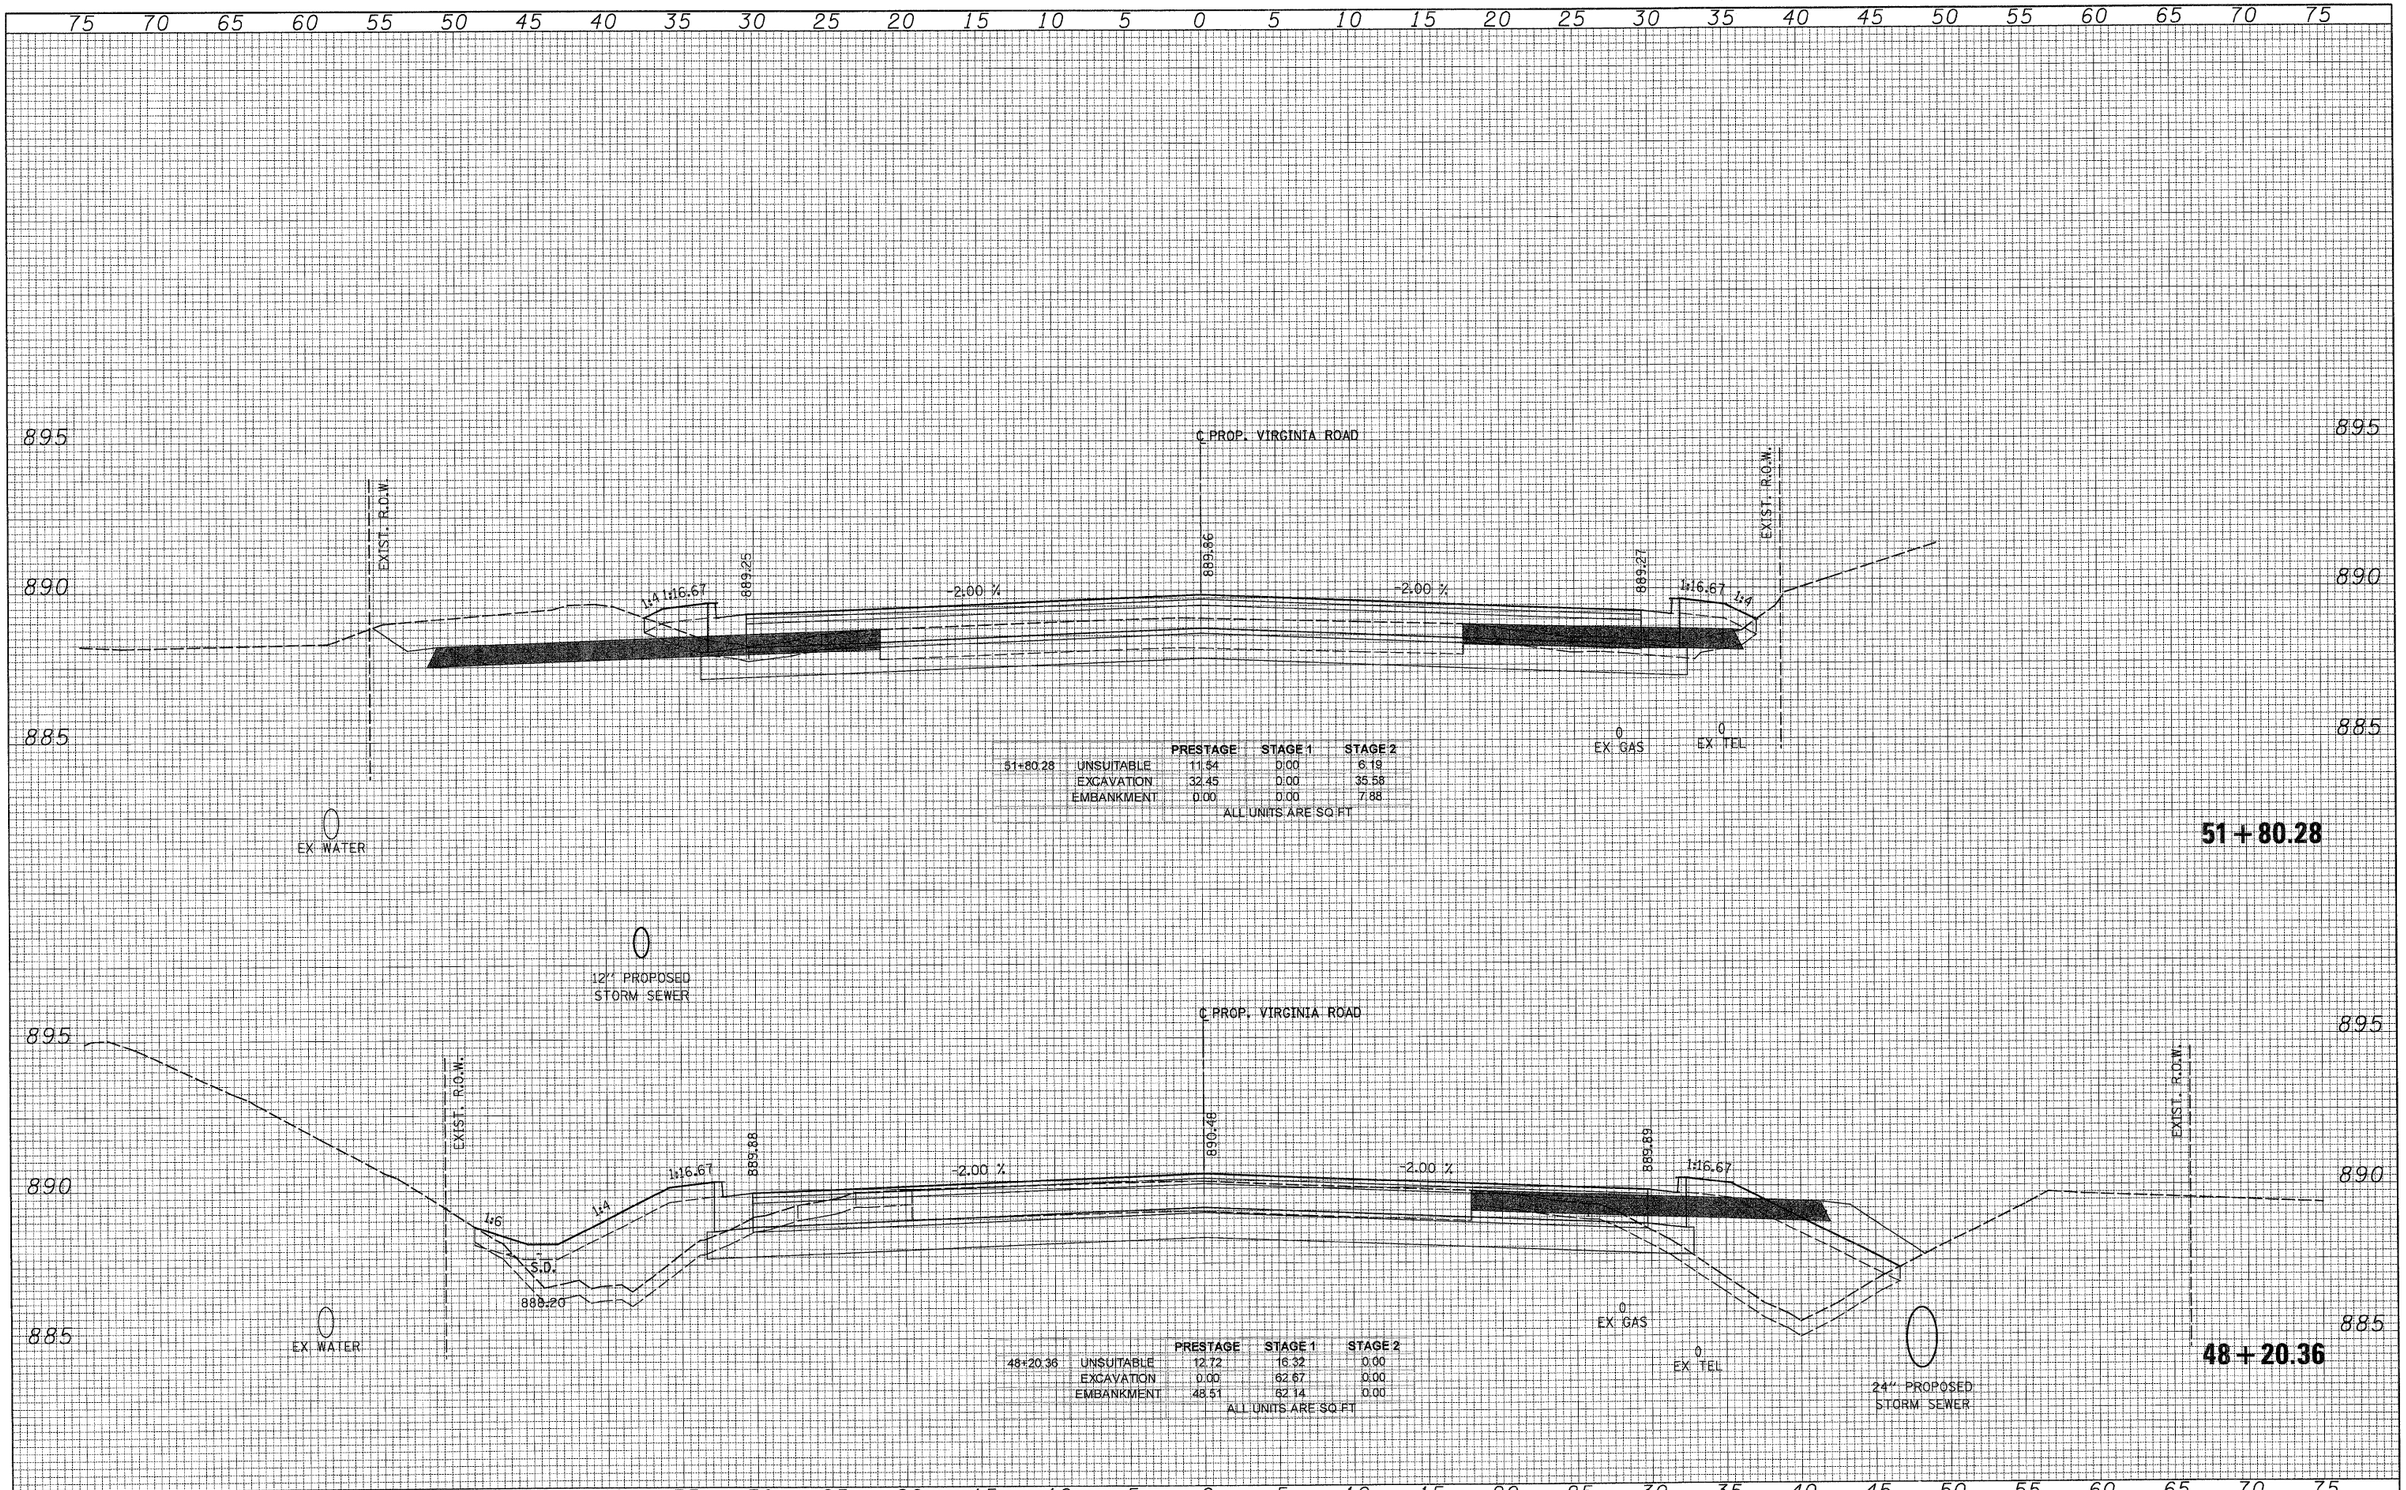

		PRESTAGE	STAGE 1	STAGE 2
51+80.28	UNSUITABLE	11.54	0.00	6.19
	EXCAVATION	32.45	0.00	35.58
	EMBANKMENT	0.00	0.00	7.88

ALL UNITS ARE SQ FT

		PRESTAGE	STAGE 1	STAGE 2
48+20.36	UNSUITABLE	12.72	16.32	0.00
	EXCAVATION	0.00	62.67	0.00
	EMBANKMENT	48.51	62.14	0.00

ALL UNITS ARE SQ FT

FINAL SURVEY — NOTE BOOK — NO. — SURVEYED — PLOTTED — TEMP AREAS — AREAS CHECKED — BY — DATE

ORIGINAL SURVEY — NOTE BOOK — NO. — SURVEYED — PLOTTED — TEMP AREAS — AREAS CHECKED — BY — DATE

PATRICK ENGINEERING INC.
LISLE, ILLINOIS

USER NAME = Rdwy_Lisle	DESIGNED - CPK	REVISED -	
PLOT CONFIG= PDF(Gray_Large).plt	DRAWN - TCK	REVISED -	
PLOT SCALE = 1:5	CHECKED - JAH	REVISED -	
PLOT DATE = 7/28/2010 9:04:40 PM	DATE - 8/2/2010	REVISED -	


MCHENRY COUNTY
DIVISION OF TRANSPORTATION

VIRGINA ROAD
CROSS SECTIONS

SCALE: 1H:2V | SHEET NO. | STA. 48+20.36 TO STA. 51+80.28

F.A. RTE.	SECTION	COUNTY	TOTAL SHEETS	SHEET NO.
0336	05-00308-00-WR	MCHENRY	606	569
		CONTRACT NO. 63398		
	ILLINOIS FED. AID PROJECT			

G:\MCDOT\20952.02I\D-awings\RDWY\shts\Xsec\S_XS_05_Virginia.dgn

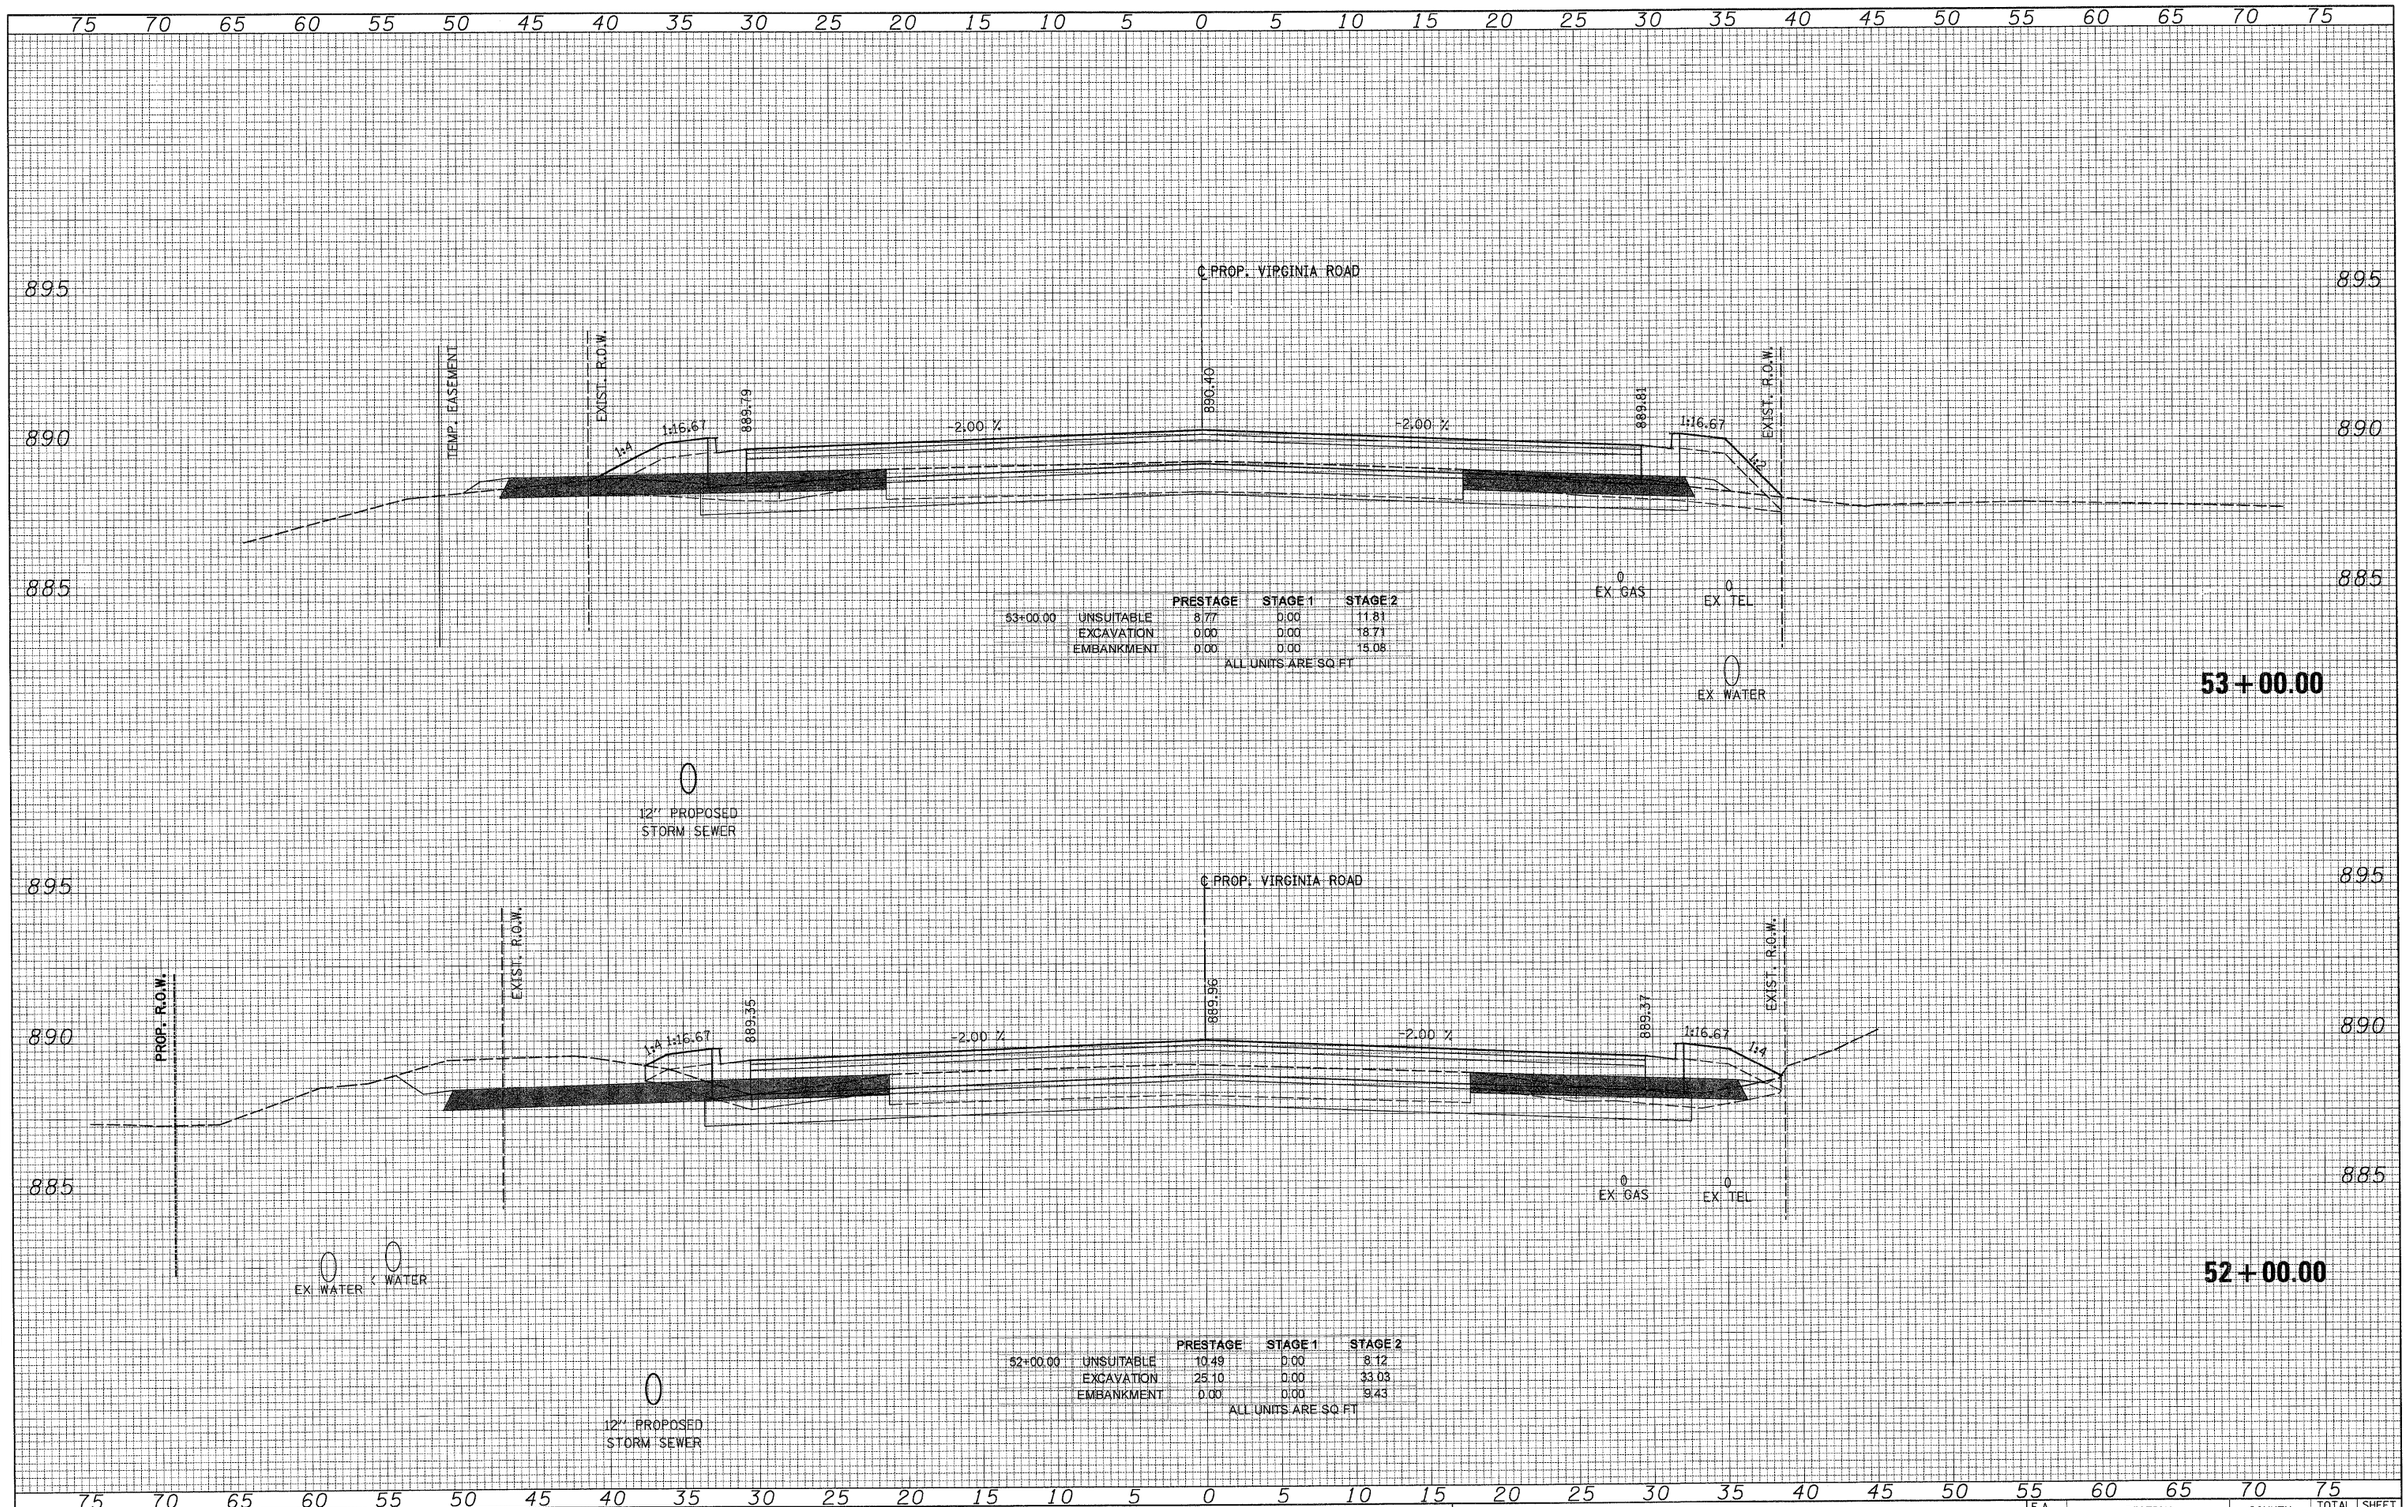

FINAL SURVEY	BY	DATE
NOTE BOOK	SURVEYED	
NO.	PLOTTED	
	DRAWN	
	ITEM	
	AREAS	
	AREAS CHECKED	

ORIGINAL SURVEY	BY	DATE
NOTE BOOK	SURVEYED	
NO.	PLOTTED	
	DRAWN	
	ITEM	
	AREAS	
	AREAS CHECKED	

PATRICK ENGINEERING INC.
LISLE, ILLINOIS

USER NAME = Rdwy_Lisle	DESIGNED - CPK	REVISED -	
PLOT CONFIG= PDF(Grey_Large).plt	DRAWN - TCK	REVISED -	
PLOT SCALE = 1:5	CHECKED - JAH	REVISED -	
PLOT DATE = 7/28/2010 9:04:44 PM	DATE - 8/2/2010	REVISED -	

MCHENRY COUNTY
DIVISION OF TRANSPORTATION

VIRGINA ROAD
CROSS SECTIONS

SCALE: 1H:2V | SHEET NO. | STA. 52+00.00 TO STA. 53+00.00

F.A. RTE.	SECTION	COUNTY	TOTAL SHEETS	SHEET NO.
0336	05-00308-00-WR	MCHENRY	606	570
		CONTRACT NO. 63398		
	ILLINOIS FED. AID PROJECT			

G:\MCDOT\20950.001\Drawings\RDWY\shts\Xsec\S_XS_05_Virginia.dgn

FINAL SURVEY	BY	DATE
NOTE BOOK	SURVEYED	
NO.	PLOTTED	
	VERIFIED TEMP AREAS	
	AREAS CHECKED	

ORIGINAL SURVEY	BY	DATE
NOTE BOOK	SURVEYED	
NO.	PLOTTED	
	VERIFIED TEMP AREAS	
	AREAS CHECKED	

75 70 65 60 55 50 45 40 35 30 25 20 15 10 5 0 5 10 15 20 25 30 35 40 45 50 55 60 65 70 75

895 890 885

℄ PROP. VIRGINIA ROAD

TEMP. EASEMENT

1:1 EXIST. R.O.W.

1:16.67

-4.00%

889.71

-2.00 %

890.28

-2.00 %

889.73

-4.00%

1:16.67

1:1 EXIST. R.O.W.

EX GAS

EX TEL

EX WATER

54 + 00.00

54+00.00		PRESTAGE	STAGE 1	STAGE 2
	UNSUITABLE	8.84	0.00	7.03
	EXCAVATION	0.00	0.00	17.21
	EMBANKMENT	0.00	0.00	18.60

ALL UNITS ARE SQ FT

12" PROPOSED STORM SEWER

℄ PROP. VIRGINIA ROAD

TEMP. EASEMENT

1:1 EXIST. R.O.W.

1:16.67

889.81

-2.00 %

890.42

-2.00 %

889.83

1:16.67

1:1 EXIST. R.O.W.

EX GAS

EX TEL

EX WATER

12" PROPOSED STORM SEWER

53 + 53.45

53+53.45		PRESTAGE	STAGE 1	STAGE 2
	UNSUITABLE	8.41	0.00	6.92
	EXCAVATION	0.00	0.00	15.72
	EMBANKMENT	0.00	0.00	18.15

ALL UNITS ARE SQ FT

75 70 65 60 55 50 45 40 35 30 25 20 15 10 5 0 5 10 15 20 25 30 35 40 45 50 55 60 65 70 75

PATRICK ENGINEERING INC.
LISLE, ILLINOIS

USER NAME = Rdwy_Lisle	DESIGNED - CPK	REVISED -	
PLOT CONFIG= PDF(Grey_Large).plt	DRAWN - TCK	REVISED -	
PLOT SCALE = 1:5	CHECKED - JAH	REVISED -	
PLOT DATE = 7/28/2010 9:04:48 PM	DATE - 8/2/2010	REVISED -	


MCHENRY COUNTY
DIVISION OF TRANSPORTATION

VIRGINA ROAD
CROSS SECTIONS

SCALE: 1H:2V | SHEET NO. | STA. 53+53.45 TO STA. 54+00.00

F.A. RTE.	SECTION	COUNTY	TOTAL SHEETS	SHEET NO.
0336	05-00308-00-WR	MCHENRY	606	571
		CONTRACT NO. 63398		
		ILLINOIS FED. AID PROJECT		

G:\MCDOT\20950_001\Drawings\RDWY\shts\Xsec\S_XS_05_Virginia.dgn

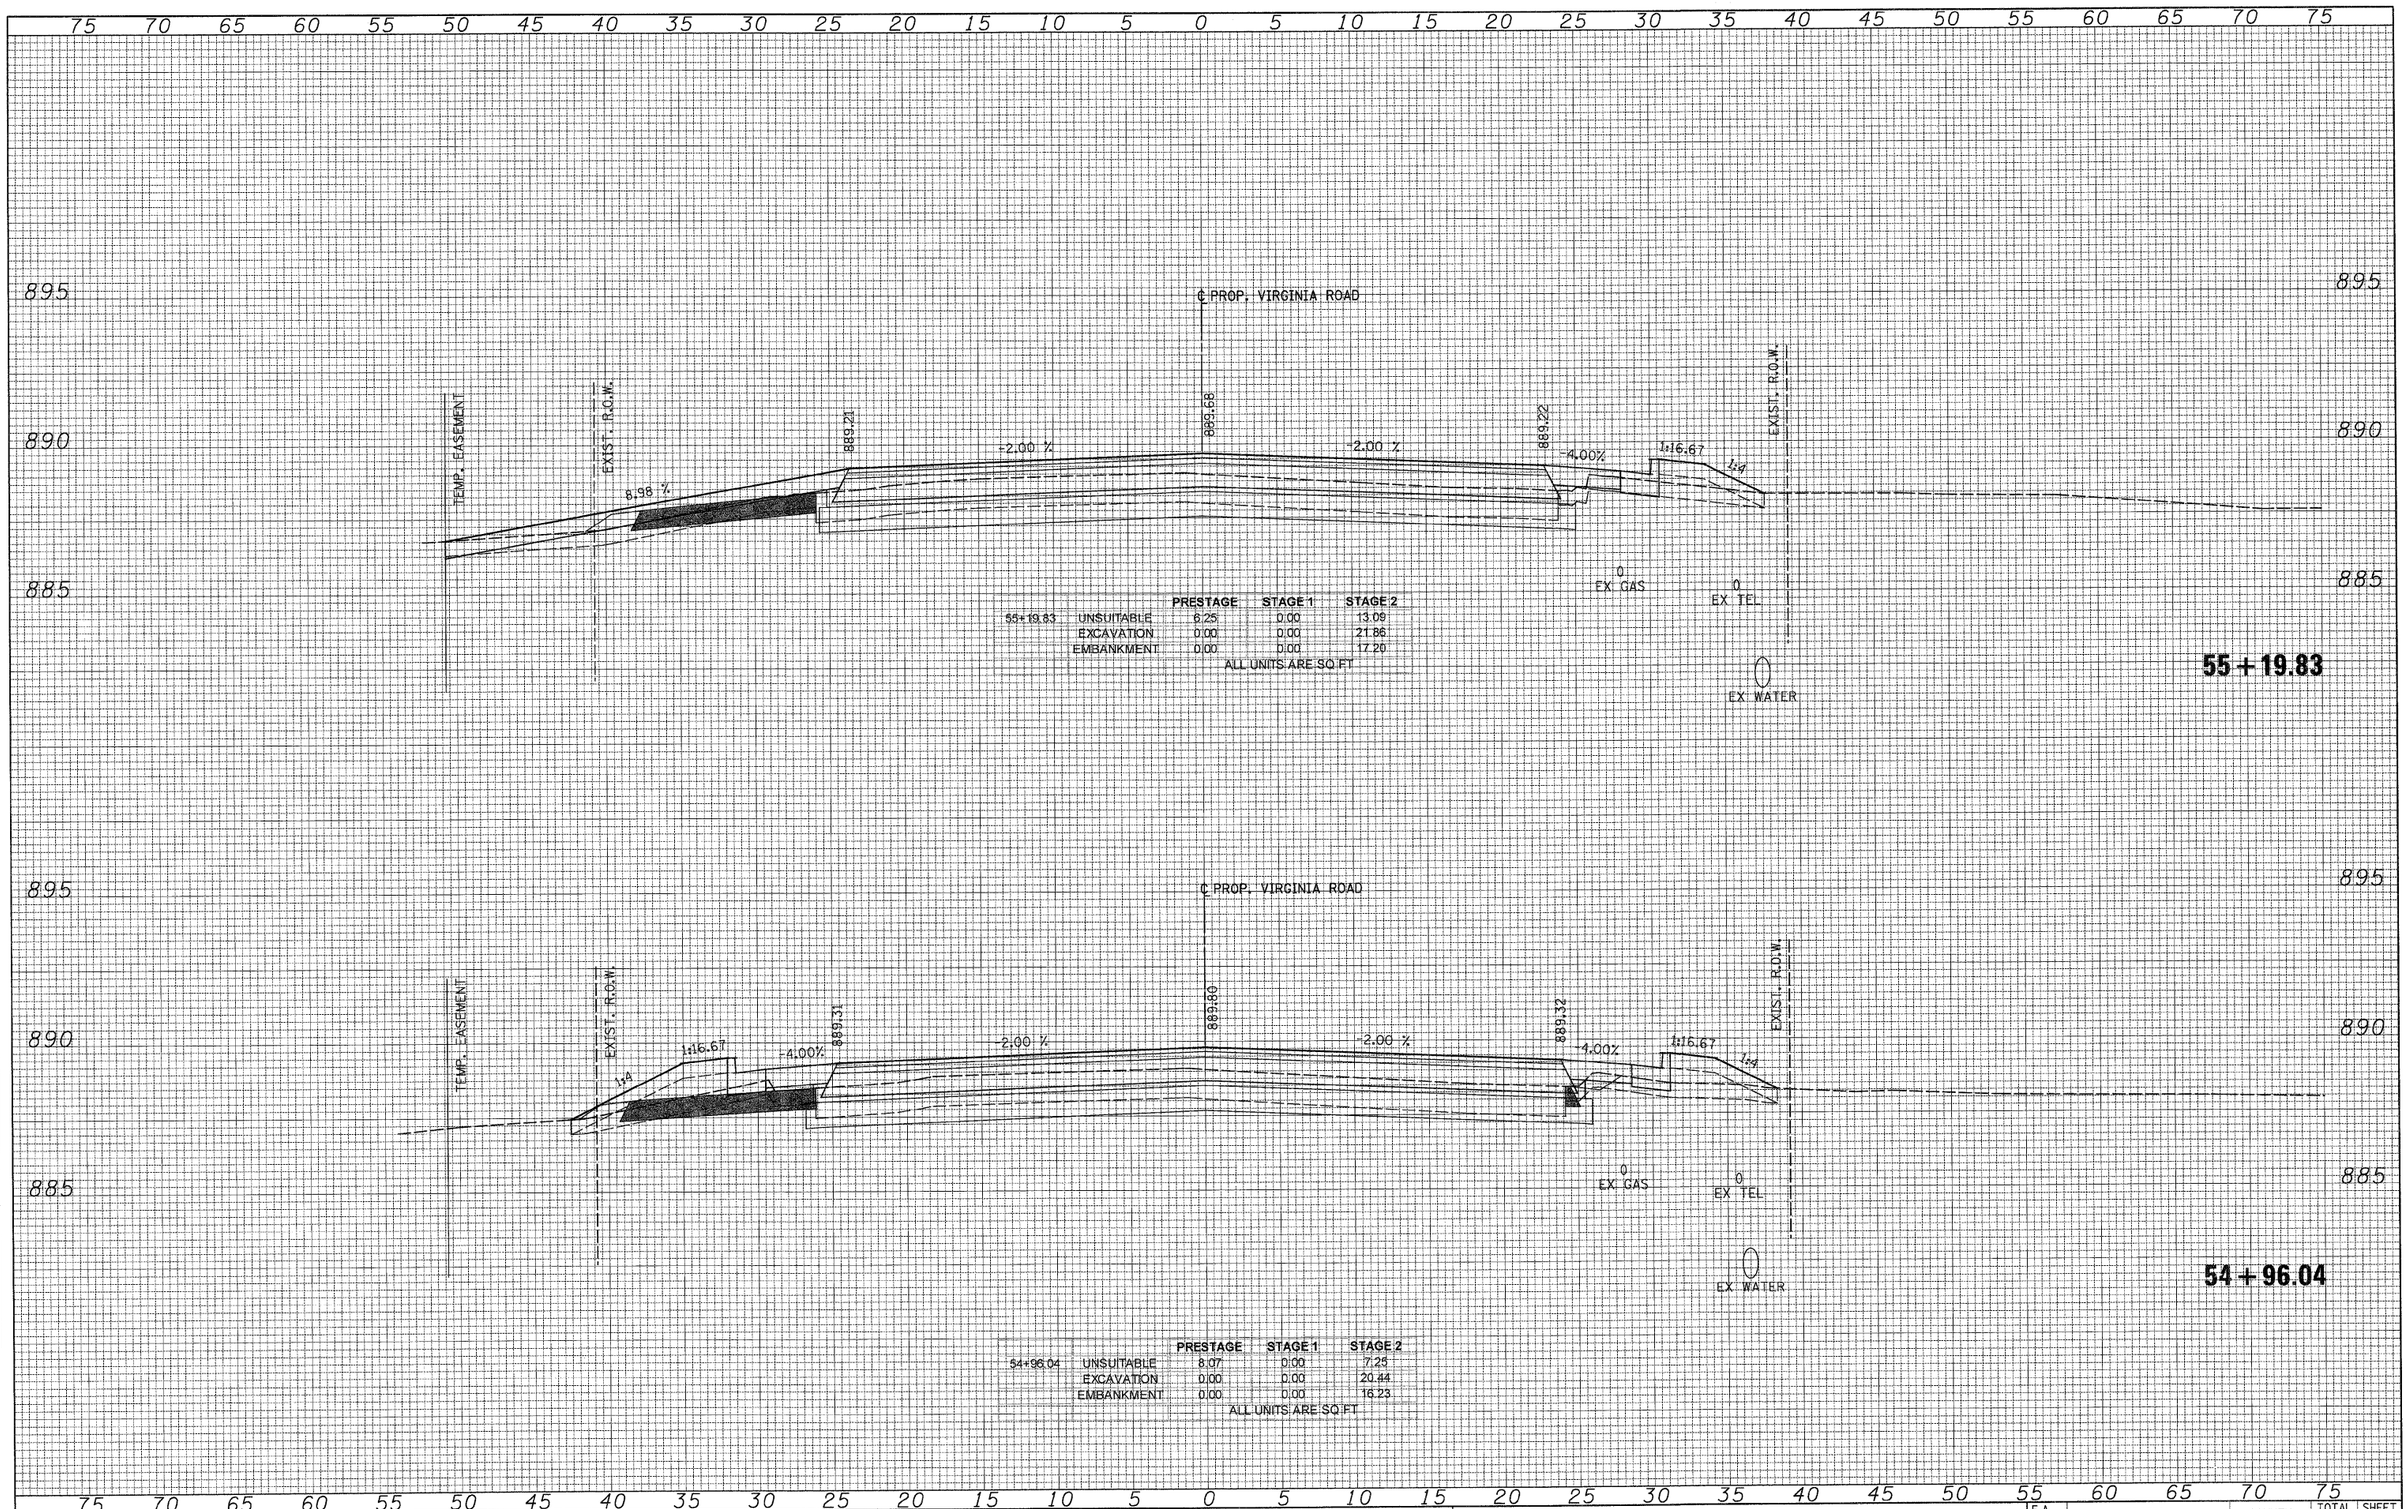

FINAL SURVEY — NOTE BOOK — NO.
SURVEYED — BY
PLOTTED — DATE
TICKED — ITEM — JE
AREAS — AREAS CHECKED

ORIGINAL SURVEY — NOTE BOOK — NO.
SURVEYED — BY
PLOTTED — DATE
TICKED — ITEM — JE
AREAS — AREAS CHECKED

PATRICK ENGINEERING INC.
LISLE, ILLINOIS

USER NAME = Rdwy_Lisle	DESIGNED - CPK	REVISED -	
PLOT CONFIG= PDF(Grey_Large).plt	DRAWN - TCK	REVISED -	
PLOT SCALE = 1:5	CHECKED - JAH	REVISED -	
PLOT DATE = 7/28/2010 9:04:51 PM	DATE - 8/2/2010	REVISED -	

MCHENRY COUNTY
DIVISION OF TRANSPORTATION

VIRGINA ROAD
CROSS SECTIONS


SCALE: 1H:2V | SHEET NO. | STA. 54+96.04 | TO STA. 55+19.83

F.A. RTE.	SECTION	COUNTY	TOTAL SHEETS	SHEET NO.
0336	05-00308-00-WR	MCHENRY	606	572
		CONTRACT NO. 63398		
		ILLINOIS FED. AID PROJECT		

G:\MCDOT\20950_021\D-awings\RDWY\shts\Xsec\S_XS_05_Virginia.dgn

75 70 65 60 55 50 45 40 35 30 25 20 15 10 5 0 5 10 15 20 25 30 35 40 45 50 55 60 65 70 75


FINAL SURVEY	BY	DATE
NOTE BOOK	SURVEYED	
NO.	PLOTTED	
	USER NAME	
	ITEM	
	AREAS	
	AREAS CHECKED	

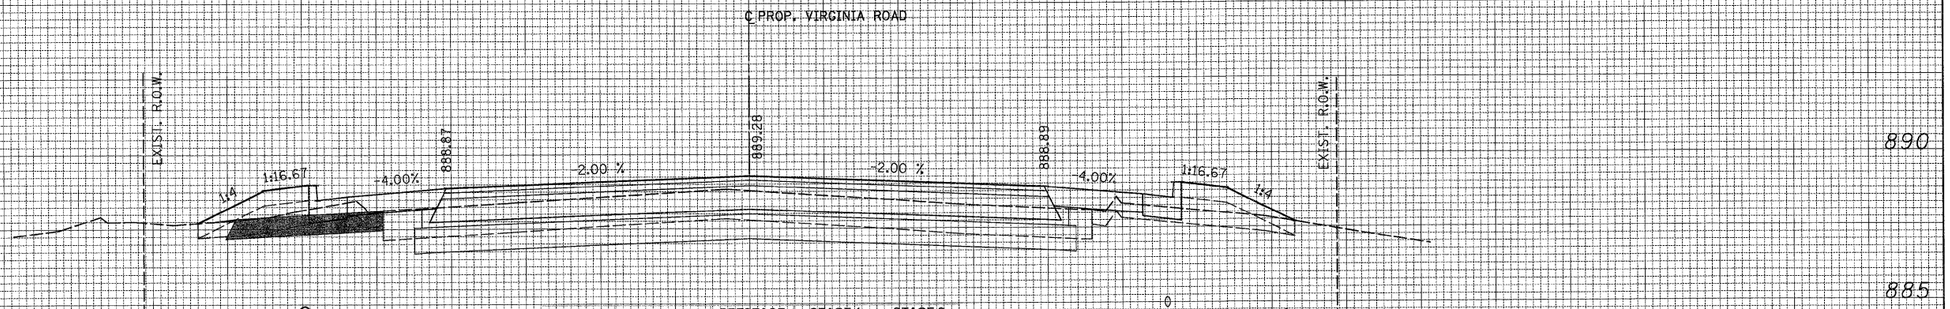

		PRESTAGE	STAGE 1	STAGE 2
56+00.00	UNSUITABLE	4.89	0.00	8.12
	EXCAVATION	0.00	0.00	24.28
	EMBANKMENT	0.00	0.00	11.16

ALL UNITS ARE SQ FT

56 + 00.00

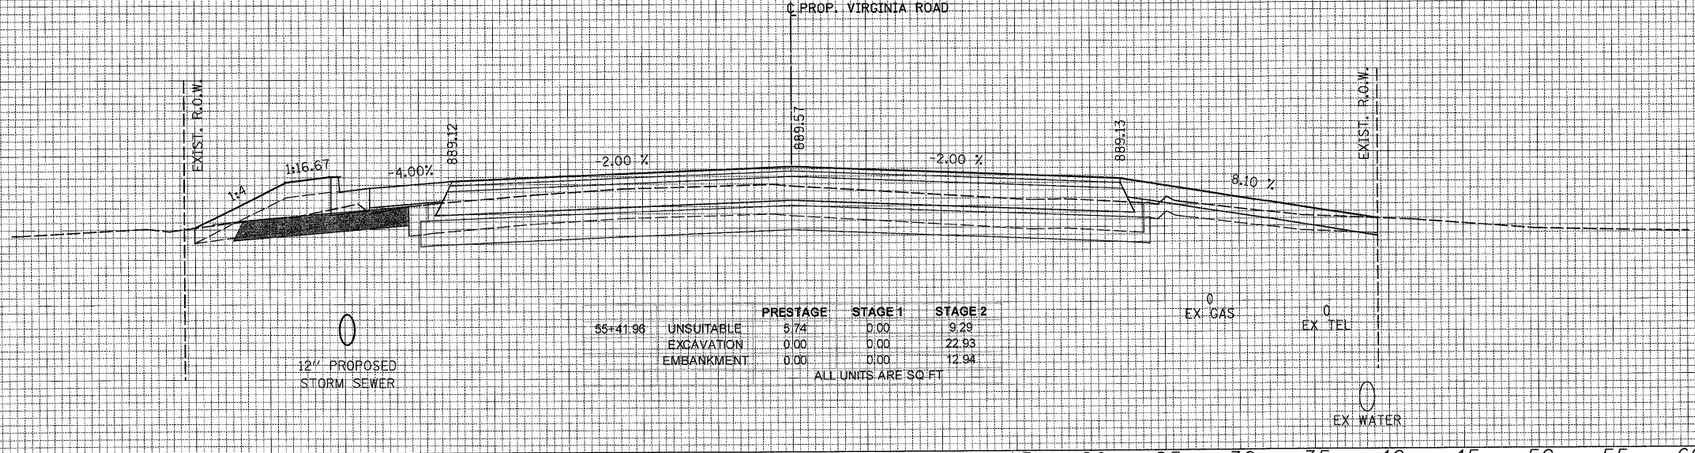

		PRESTAGE	STAGE 1	STAGE 2
55+41.96	UNSUITABLE	5.74	0.00	9.29
	EXCAVATION	0.00	0.00	22.93
	EMBANKMENT	0.00	0.00	12.94

ALL UNITS ARE SQ FT

55 + 41.96

75 70 65 60 55 50 45 40 35 30 25 20 15 10 5 0 5 10 15 20 25 30 35 40 45 50 55 60 65 70 75

ORIGINAL SURVEY	BY	DATE
NOTE BOOK	SURVEYED	
NO.	PLOTTED	
	USER NAME	
	ITEM	
	AREAS	
	AREAS CHECKED	

PATRICK ENGINEERING INC.
LISLE, ILLINOIS

USER NAME = Rdwy_Lisle	DESIGNED - CPK	REVISED -	
PLOT CONFIG= PDF(Gray_Large).plt	DRAWN - TCK	REVISED -	
PLOT SCALE = 1:5	CHECKED - JAH	REVISED -	
PLOT DATE = 7/28/2010 9:24:55 PM	DATE - 8/2/2010	REVISED -	

MCHENRY COUNTY
DIVISION OF TRANSPORTATION


VIRGINA ROAD
CROSS SECTIONS

SCALE: 1H:2V | SHEET NO. | STA. 55+41.96 TO STA. 56+00.00

F.A. RTE.	SECTION	COUNTY	TOTAL SHEETS	SHEET NO.
0336	05-00308-00-WR	MCHENRY	606	573
		CONTRACT NO. 63398		
		ILLINOIS FED. AID PROJECT		


G:\MCDOT\22950.00\Drawings\RDWY\shts\Xsec\S_XS_05_Virginia.dgn

75 70 65 60 55 50 45 40 35 30 25 20 15 10 5 0 5 10 15 20 25 30 35 40 45 50 55 60 65 70 75

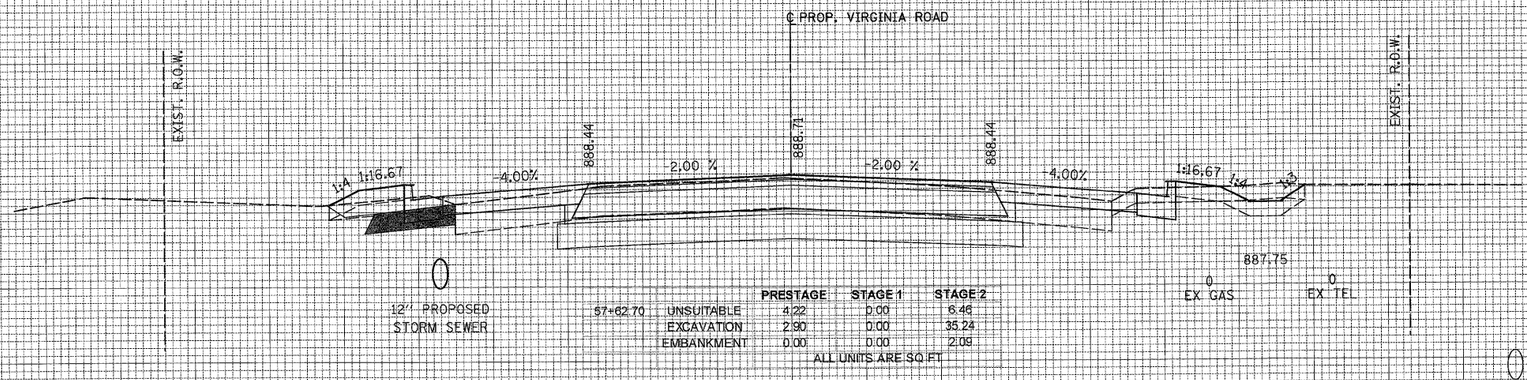

57+62.70		PRESTAGE	STAGE 1	STAGE 2
	UNSUITABLE	4.22	0.00	6.46
	EXCAVATION	2.90	0.00	35.24
	EMBANKMENT	0.00	0.00	2.09

ALL UNITS ARE SQ FT

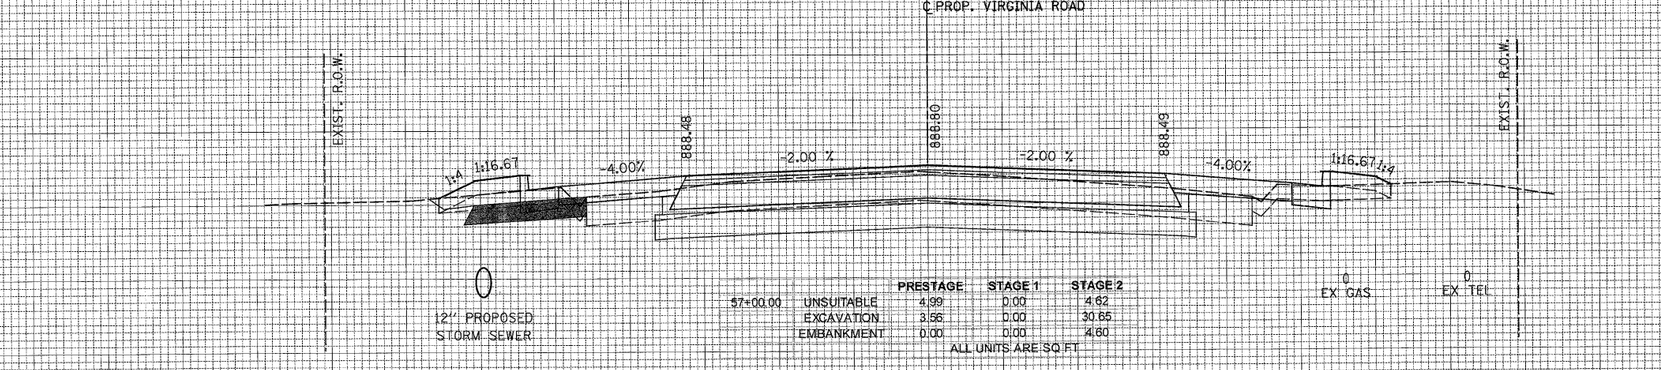

57+00.00		PRESTAGE	STAGE 1	STAGE 2
	UNSUITABLE	4.99	0.00	4.62
	EXCAVATION	3.56	0.00	30.65
	EMBANKMENT	0.00	0.00	4.60

ALL UNITS ARE SQ FT

75 70 65 60 55 50 45 40 35 30 25 20 15 10 5 0 5 10 15 20 25 30 35 40 45 50 55 60 65 70 75

PATRICK ENGINEERING INC. LISLE, ILLINOIS	USER NAME = Rdwy_Lisle	DESIGNED - CPK	REVISED -
	PLOT CONFIG= PDF(Gray_Large).plt	DRAWN - TCK	REVISED -
	PLOT SCALE = 1:5	CHECKED - JAH	REVISED -
	PLOT DATE = 7/28/2010 9:04:59 PM	DATE - 8/2/2010	REVISED -

MCHENRY COUNTY
DIVISION OF TRANSPORTATION

VIRGINA ROAD
CROSS SECTIONS

SCALE: 1H:2V | SHEET NO. | STA. 57+00.00 TO STA. 57+62.70

F.A. RTE.	SECTION	COUNTY	TOTAL SHEETS	SHEET NO.
0336	05-00308-00-WR	MCHENRY	606	574
		CONTRACT NO. 63398		
	ILLINOIS FED. AID PROJECT			


FINAL SURVEY — NOTE BOOK — NO. — SURVEYED — PLOTTED — AREAS — AREAS CHECKED — BY — DATE

ORIGINAL SURVEY — NOTE BOOK — NO. — SURVEYED — PLOTTED — AREAS — AREAS CHECKED — BY — DATE

G:\MCDOT\22950.002\Drawings\RDWY\shts\Xsec\S_XS_05_Virginia.dgn

FINAL SURVEY	BY	DATE
SURVEYED		
PLOTTED		
NOTE BOOK ITEM		
AREAS		
NO. AREAS CHECKED		

ORIGINAL SURVEY	BY	DATE
SURVEYED		
PLOTTED		
NOTE BOOK ITEM		
AREAS		
NO. AREAS CHECKED		

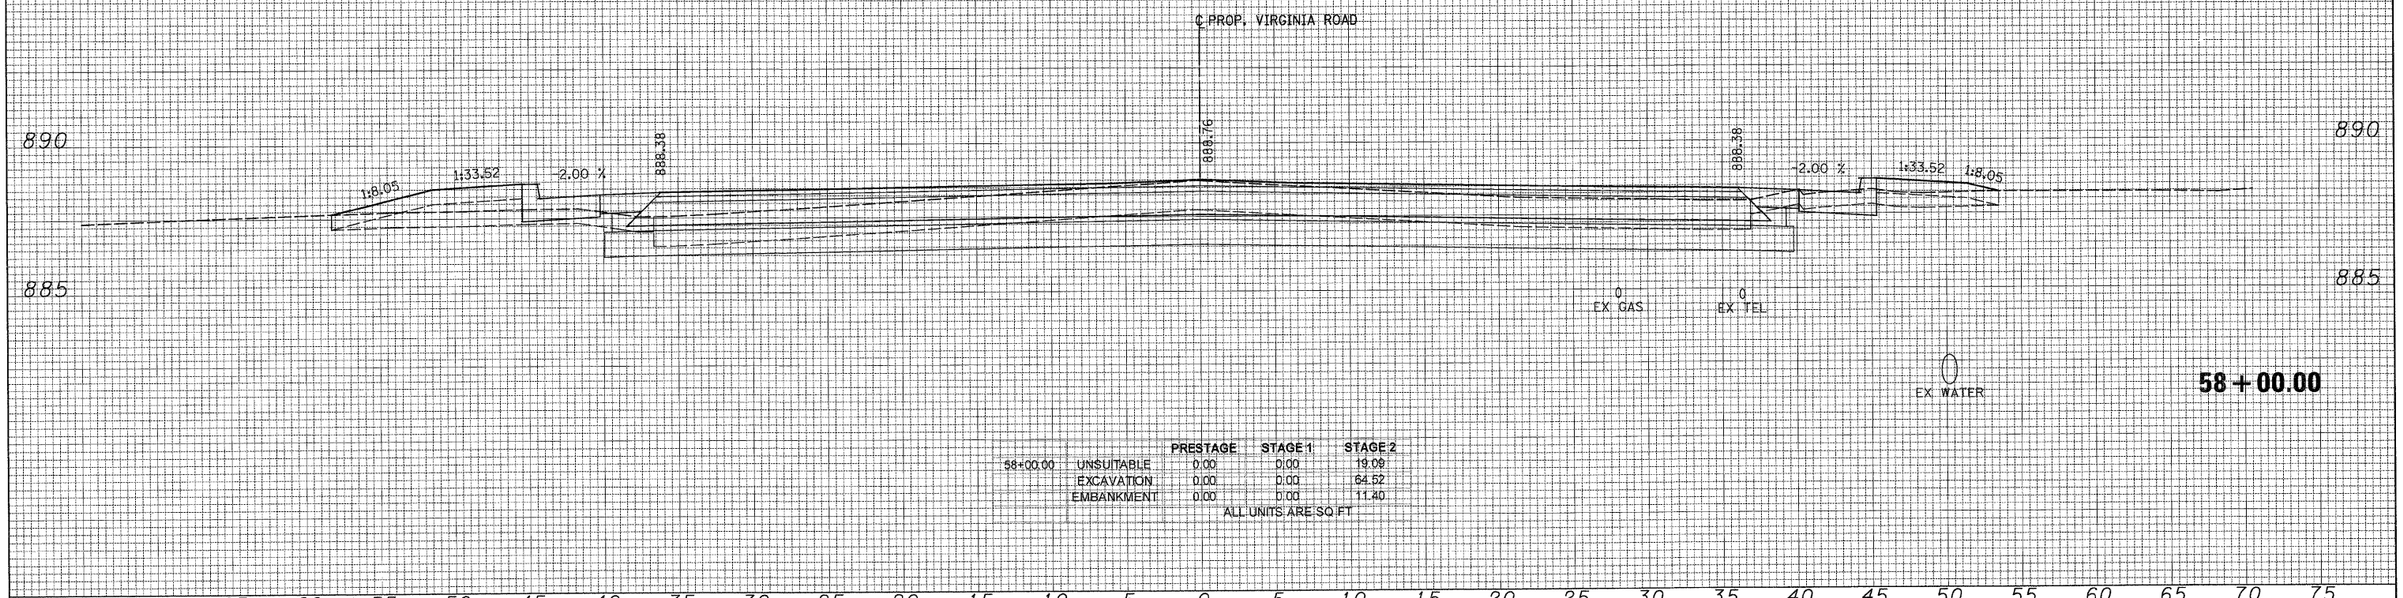

		PRESTAGE	STAGE 1	STAGE 2
58+00.00	UNSUITABLE	0.00	0.00	19.09
	EXCAVATION	0.00	0.00	64.52
	EMBANKMENT	0.00	0.00	11.40

ALL UNITS ARE SQ FT

PATRICK ENGINEERING INC.
LISLE, ILLINOIS

USER NAME = Rdwy_Lisle	DESIGNED - CPK	REVISED -	
PLOT CONFIG= PDF(Gray_Large).plt	DRAWN - TCK	REVISED -	
PLOT SCALE = 1:5	CHECKED - JAH	REVISED -	
PLOT DATE = 7/28/2010 9:05:02 PM	DATE - 8/2/2010	REVISED -	

MCHENRY COUNTY
DIVISION OF TRANSPORTATION

VIRGINA ROAD
CROSS SECTIONS


SCALE: 1H:2V | SHEET NO. | STA. 58+00.00 TO STA. 58+00.00

F.A. RTE.	SECTION	COUNTY	TOTAL SHEETS	SHEET NO.
0336	05-00308-00-WR	MCHENRY	606	575
		CONTRACT NO. 63398		
		ILLINOIS	FED. AID PROJECT	

G:\MCDOT\22950.001\Drawings\RDWY\shts\Xsec\S_XS_05_Virginia.dgn

75 70 65 60 55 50 45 40 35 30 25 20 15 10 5 0 5 10 15 20 25 30 35 40 45 50 55 60 65 70 75

FINAL SURVEY	BY	DATE
NOTE BOOK	SURVEYED	
NO.	PLOTTED	
	UPDATE	
	AREAS	
	AREAS CHECKED	

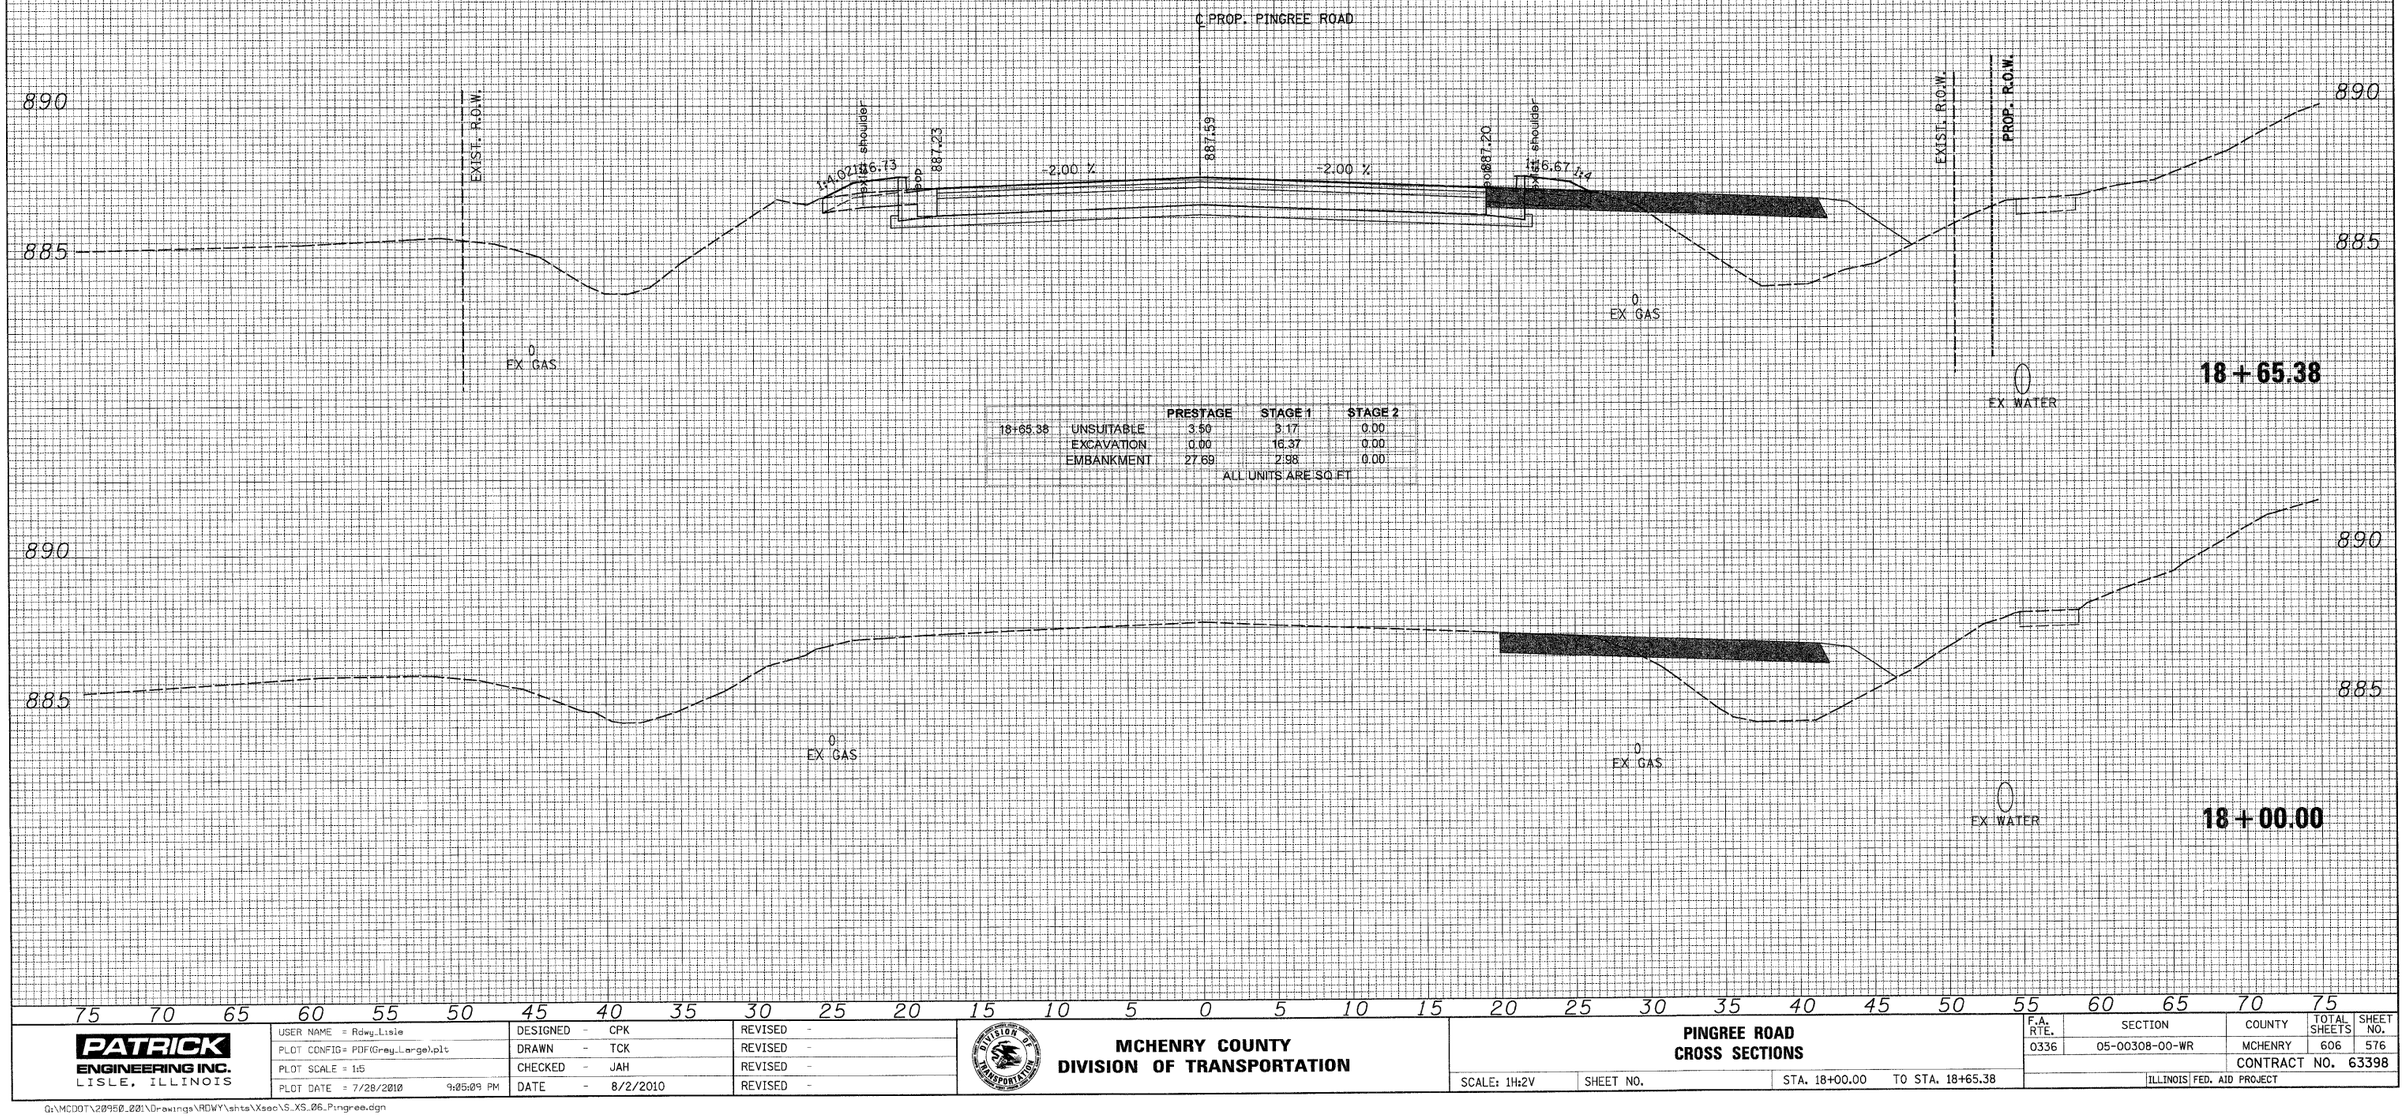

		PRESTAGE	STAGE 1	STAGE 2
18+65.38	UNSUITABLE	3.50	3.17	0.00
	EXCAVATION	0.00	16.37	0.00
	EMBANKMENT	27.69	2.98	0.00

ALL UNITS ARE SQ FT

ORIGINAL SURVEY	BY	DATE
NOTE BOOK	SURVEYED	
NO.	PLOTTED	
	UPDATE	
	AREAS	
	AREAS CHECKED	

75 70 65 60 55 50 45 40 35 30 25 20 15 10 5 0 5 10 15 20 25 30 35 40 45 50 55 60 65 70 75

PATRICK ENGINEERING INC.
LISLE, ILLINOIS

USER NAME = Rdwy_Lisle	DESIGNED - CPK	REVISED -	
PLOT CONFIG= PDF(Grey_Large).plt	DRAWN - TCK	REVISED -	
PLOT SCALE = 1:5	CHECKED - JAH	REVISED -	
PLOT DATE = 7/28/2010 9:05:09 PM	DATE - 8/2/2010	REVISED -	


MCHENRY COUNTY
DIVISION OF TRANSPORTATION

PINGREE ROAD
CROSS SECTIONS

SCALE: 1H:2V | SHEET NO. | STA. 18+00.00 TO STA. 18+65.38

F.A. RTE.	SECTION	COUNTY	TOTAL SHEETS	SHEET NO.
0336	05-00308-00-WR	MCHENRY	606	576
		CONTRACT NO. 63398		
	ILLINOIS FED. AID PROJECT			

G:\MCDOT\20950.00\Drawings\RDWY\shts\Xsec\S_XS_06_Pingree.dgn

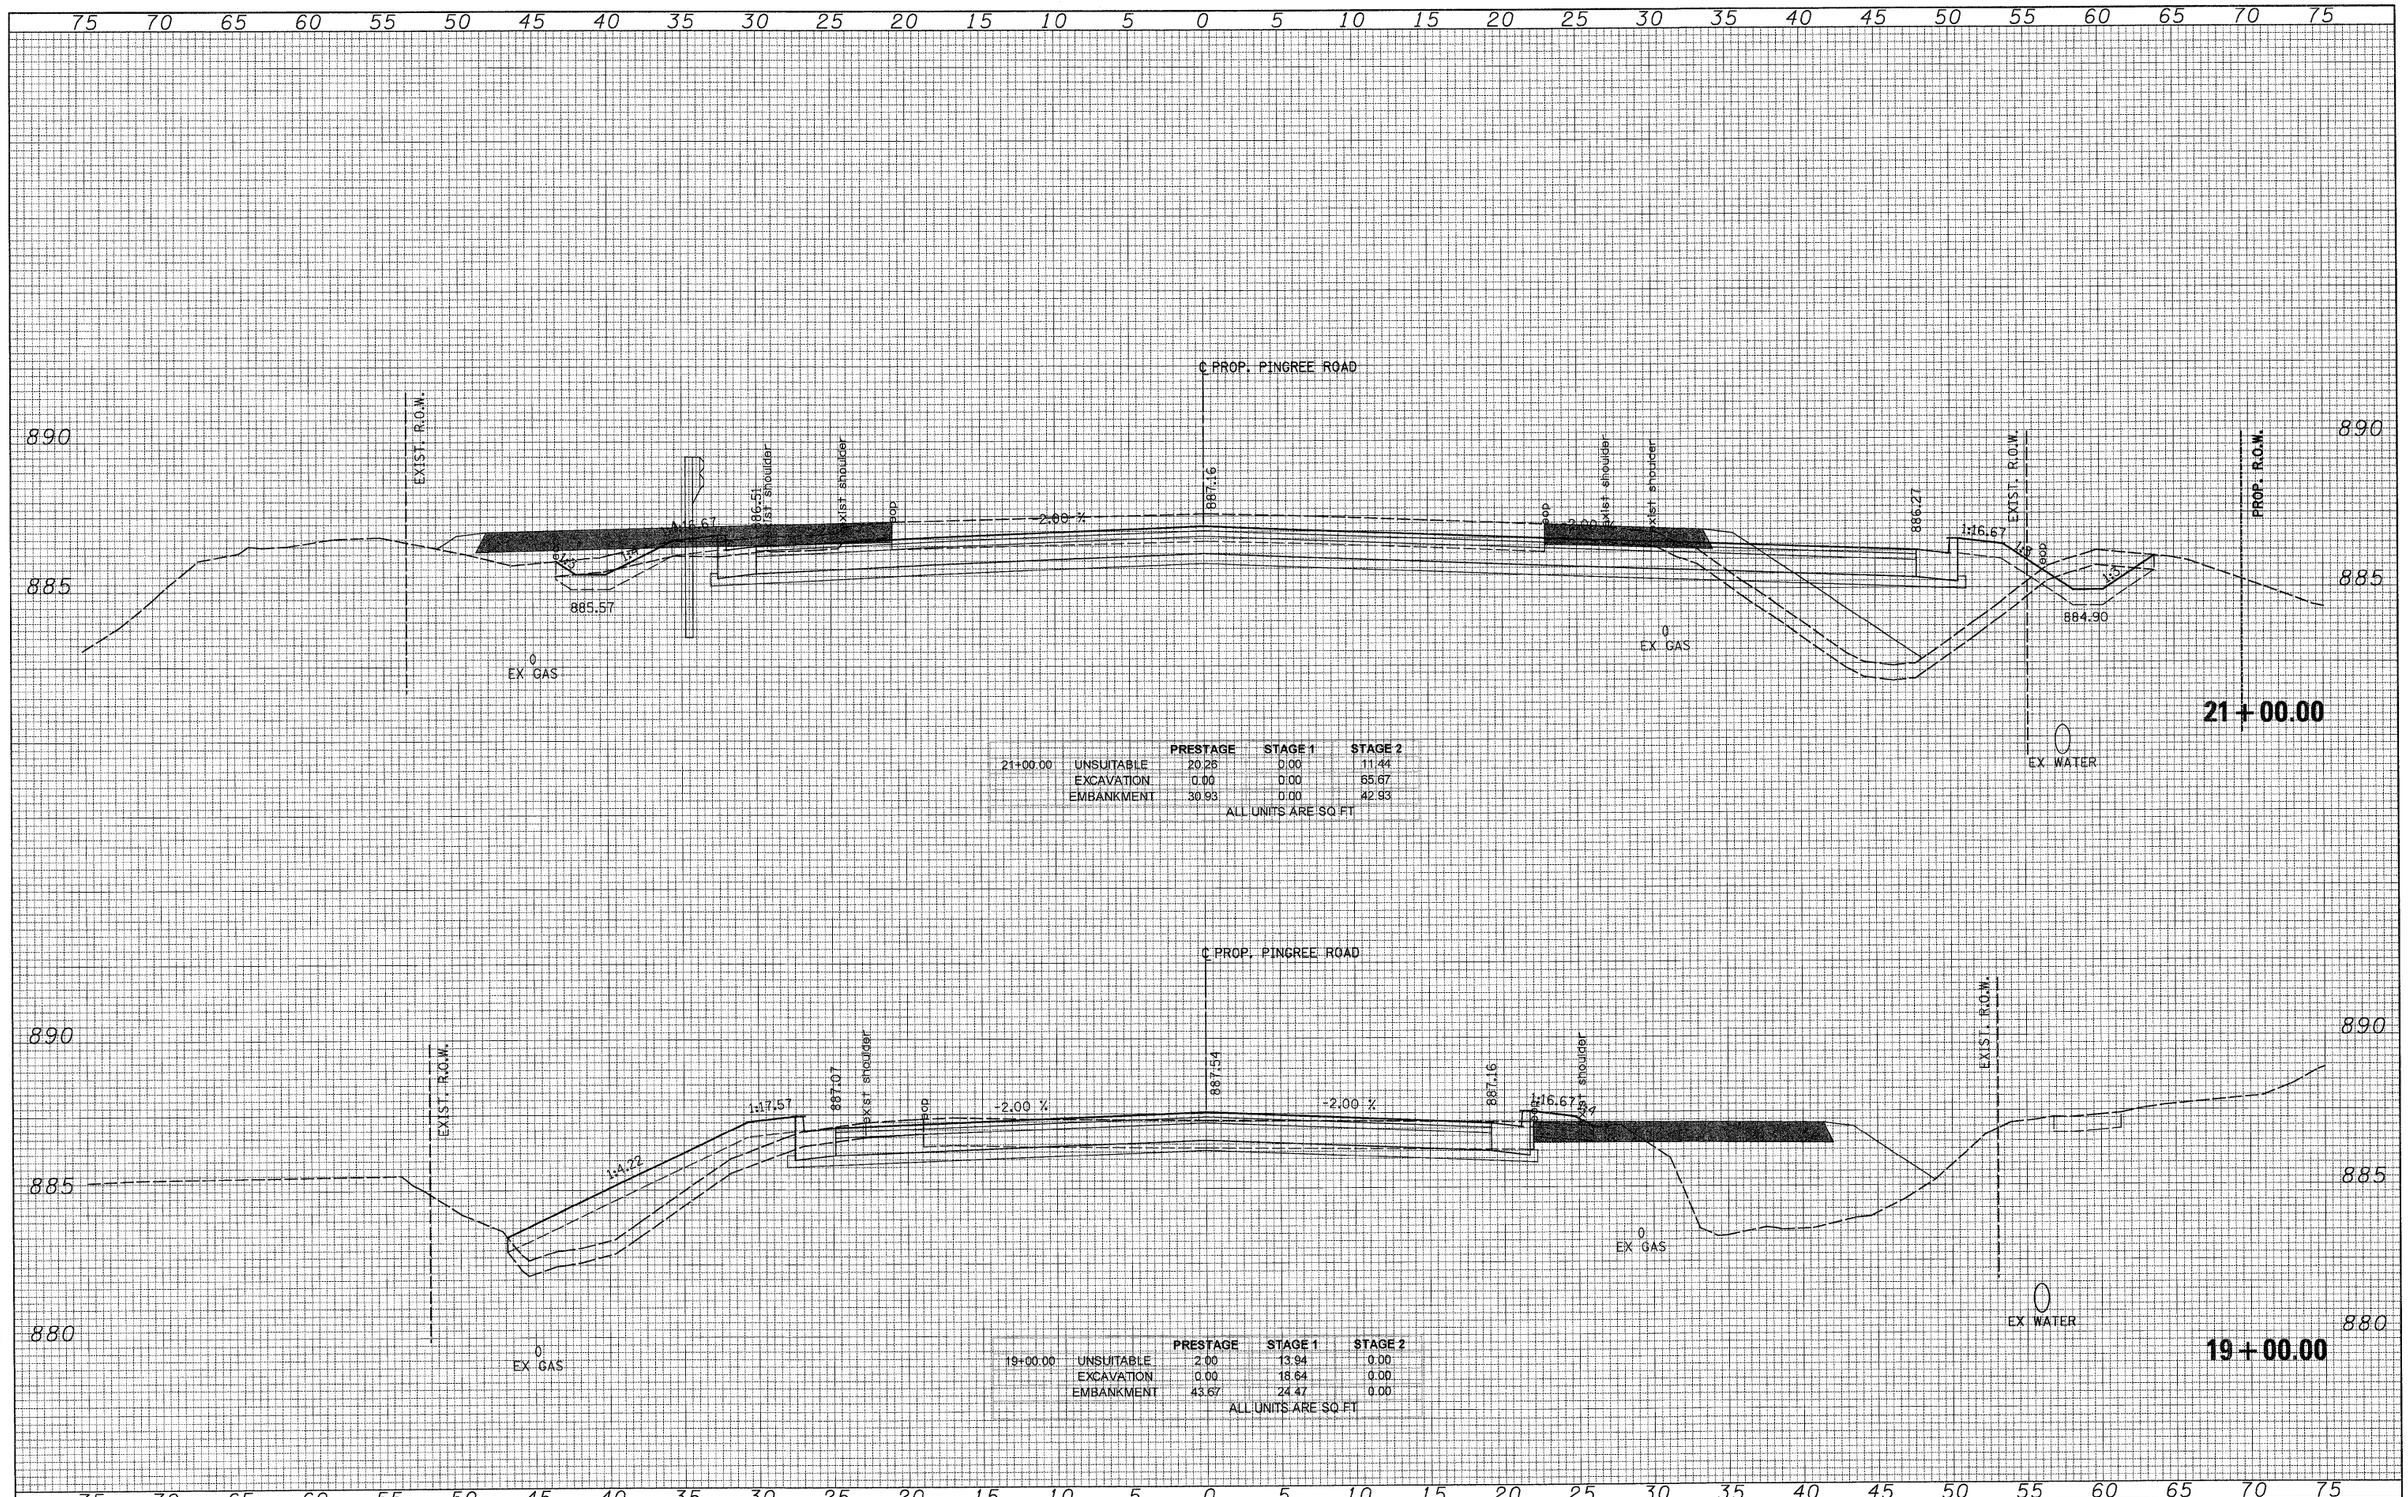

FINAL SURVEY — NOTE BOOK — NO. — SURVEYED — PLOTTED — ITEM AREAS — AREAS CHECKED — BY — DATE

ORIGINAL SURVEY — NOTE BOOK — NO. — SURVEYED — PLOTTED — ITEM AREAS — AREAS CHECKED — BY — DATE

PATRICK ENGINEERING INC.
LISLE, ILLINOIS

USER NAME = Rdwy_Lisle	DESIGNED - CPK	REVISED -	
PLOT CONFIG= PDF(Grey_Large).plt	DRAWN - TCK	REVISED -	
PLOT SCALE = 1:5	CHECKED - JAH	REVISED -	
PLOT DATE = 7/28/2010 9:05:13 PM	DATE - 8/2/2010	REVISED -	

MCHENRY COUNTY
DIVISION OF TRANSPORTATION


PINGREE ROAD
CROSS SECTIONS

SCALE: 1H:2V | SHEET NO. | STA. 19+00.00 TO STA. 21+00.00

F.A. RTE.	SECTION	COUNTY	TOTAL SHEETS	SHEET NO.
0336	05-00308-00-WR	MCHENRY	606	577
		CONTRACT NO. 63398		
		ILLINOIS FED. AID PROJECT		

Q:\MCDOT\22950.001\Drawings\RDWY\shts\Xsec\S_XS_26_Pingree.dgn

FINAL SURVEY	BY	DATE
NOTE BOOK	SURVEYED	
NO.	PLOTTED	
	ITEM	
	AREAS	
	AREAS CHECKED	

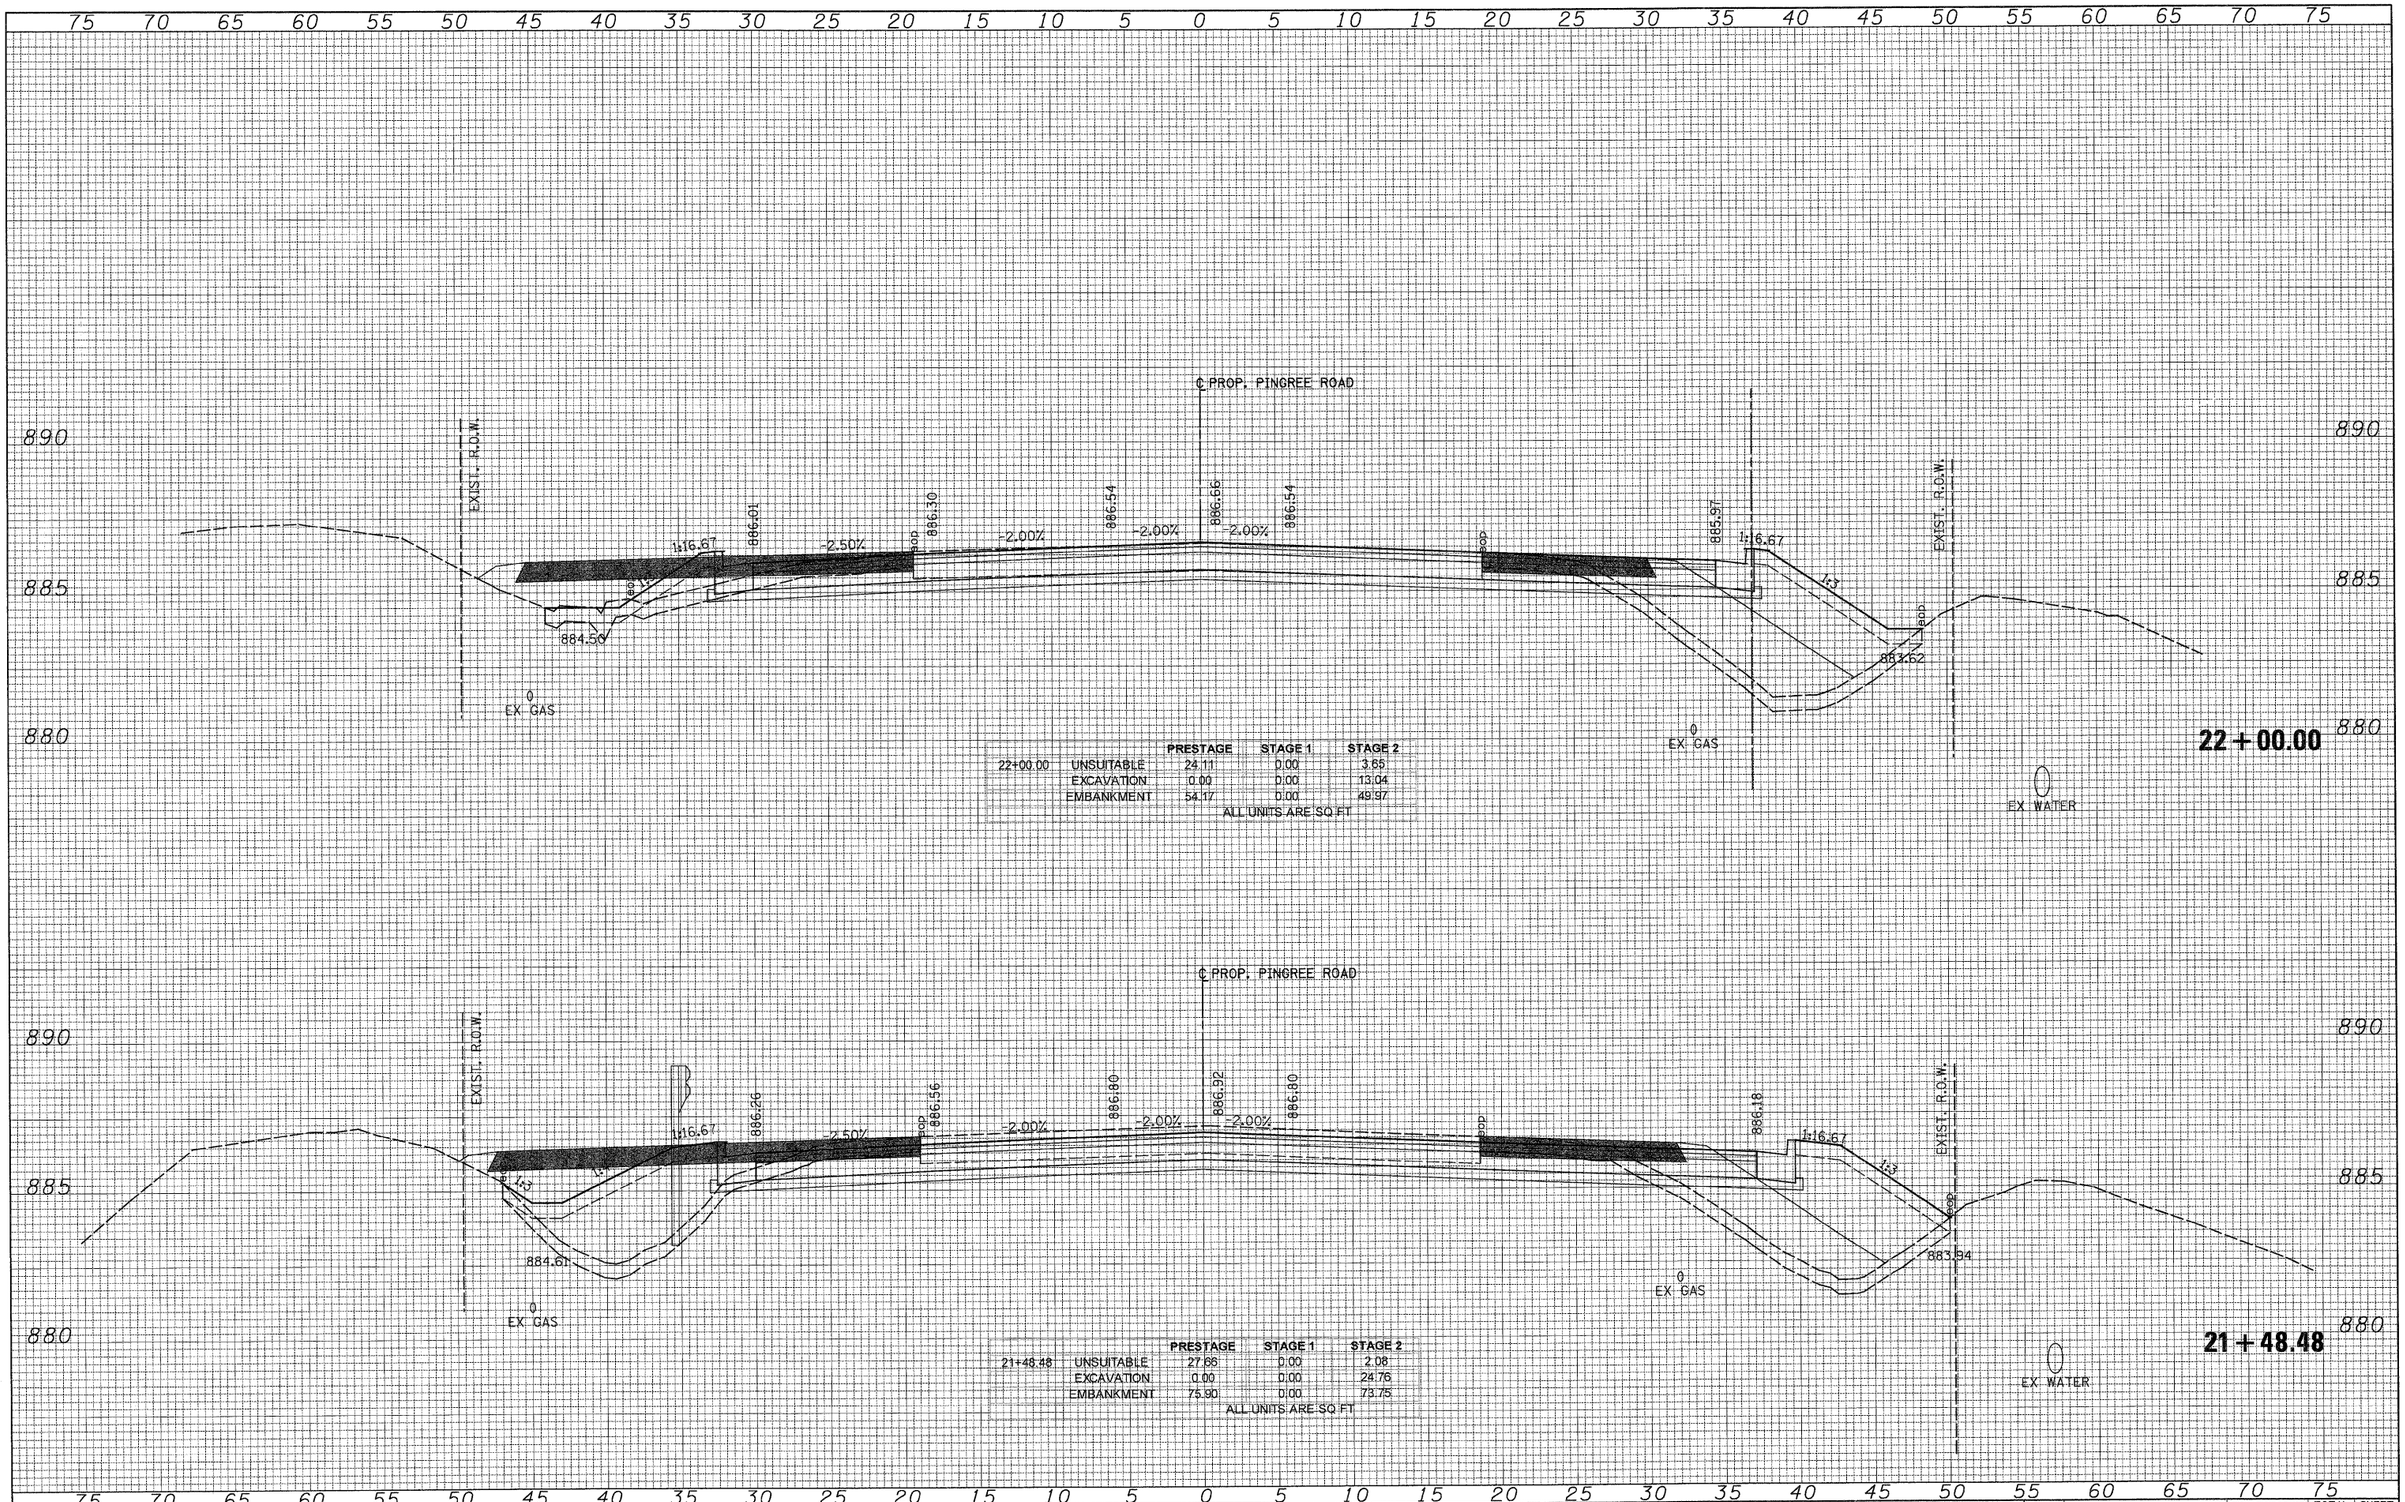

		PRESTAGE	STAGE 1	STAGE 2
22+00.00	UNSUITABLE	24.11	0.00	3.65
	EXCAVATION	0.00	0.00	13.04
	EMBANKMENT	54.17	0.00	49.97

ALL UNITS ARE SQ FT

		PRESTAGE	STAGE 1	STAGE 2
21+48.48	UNSUITABLE	27.66	0.00	2.08
	EXCAVATION	0.00	0.00	24.76
	EMBANKMENT	75.90	0.00	73.75

ALL UNITS ARE SQ FT

ORIGINAL SURVEY	BY	DATE
NOTE BOOK	SURVEYED	
NO.	PLOTTED	
	ITEM	
	AREAS	
	AREAS CHECKED	

75 70 65 60 55 50 45 40 35 30 25 20 15 10 5 0 5 10 15 20 25 30 35 40 45 50 55 60 65 70 75

PATRICK ENGINEERING INC. LISLE, ILLINOIS	USER NAME = Rdwy_Lisle	DESIGNED - CPK	REVISED -	
	PLOT CONFIG= PDF(Grey_Large).plt	DRAWN - TCK	REVISED -	
	PLOT SCALE = 1:5	CHECKED - JAH	REVISED -	
	PLOT DATE = 7/28/2010 9:05:17 PM	DATE - 8/2/2010	REVISED -	


MCHENRY COUNTY
DIVISION OF TRANSPORTATION

PINGREE ROAD
CROSS SECTIONS

SCALE: 1H:2V | SHEET NO. | STA. 21+48.48 TO STA. 22+00.00

F.A. RTE.	SECTION	COUNTY	TOTAL SHEETS	SHEET NO.
0336	05-00308-00-WR	MCHENRY	606	578
		CONTRACT NO. 63398		
	ILLINOIS FED. AID PROJECT			

G:\MCDOT\20950.02I\Drawings\RDWY\shts\Xsec\S_XS_06_Pingree.dgn

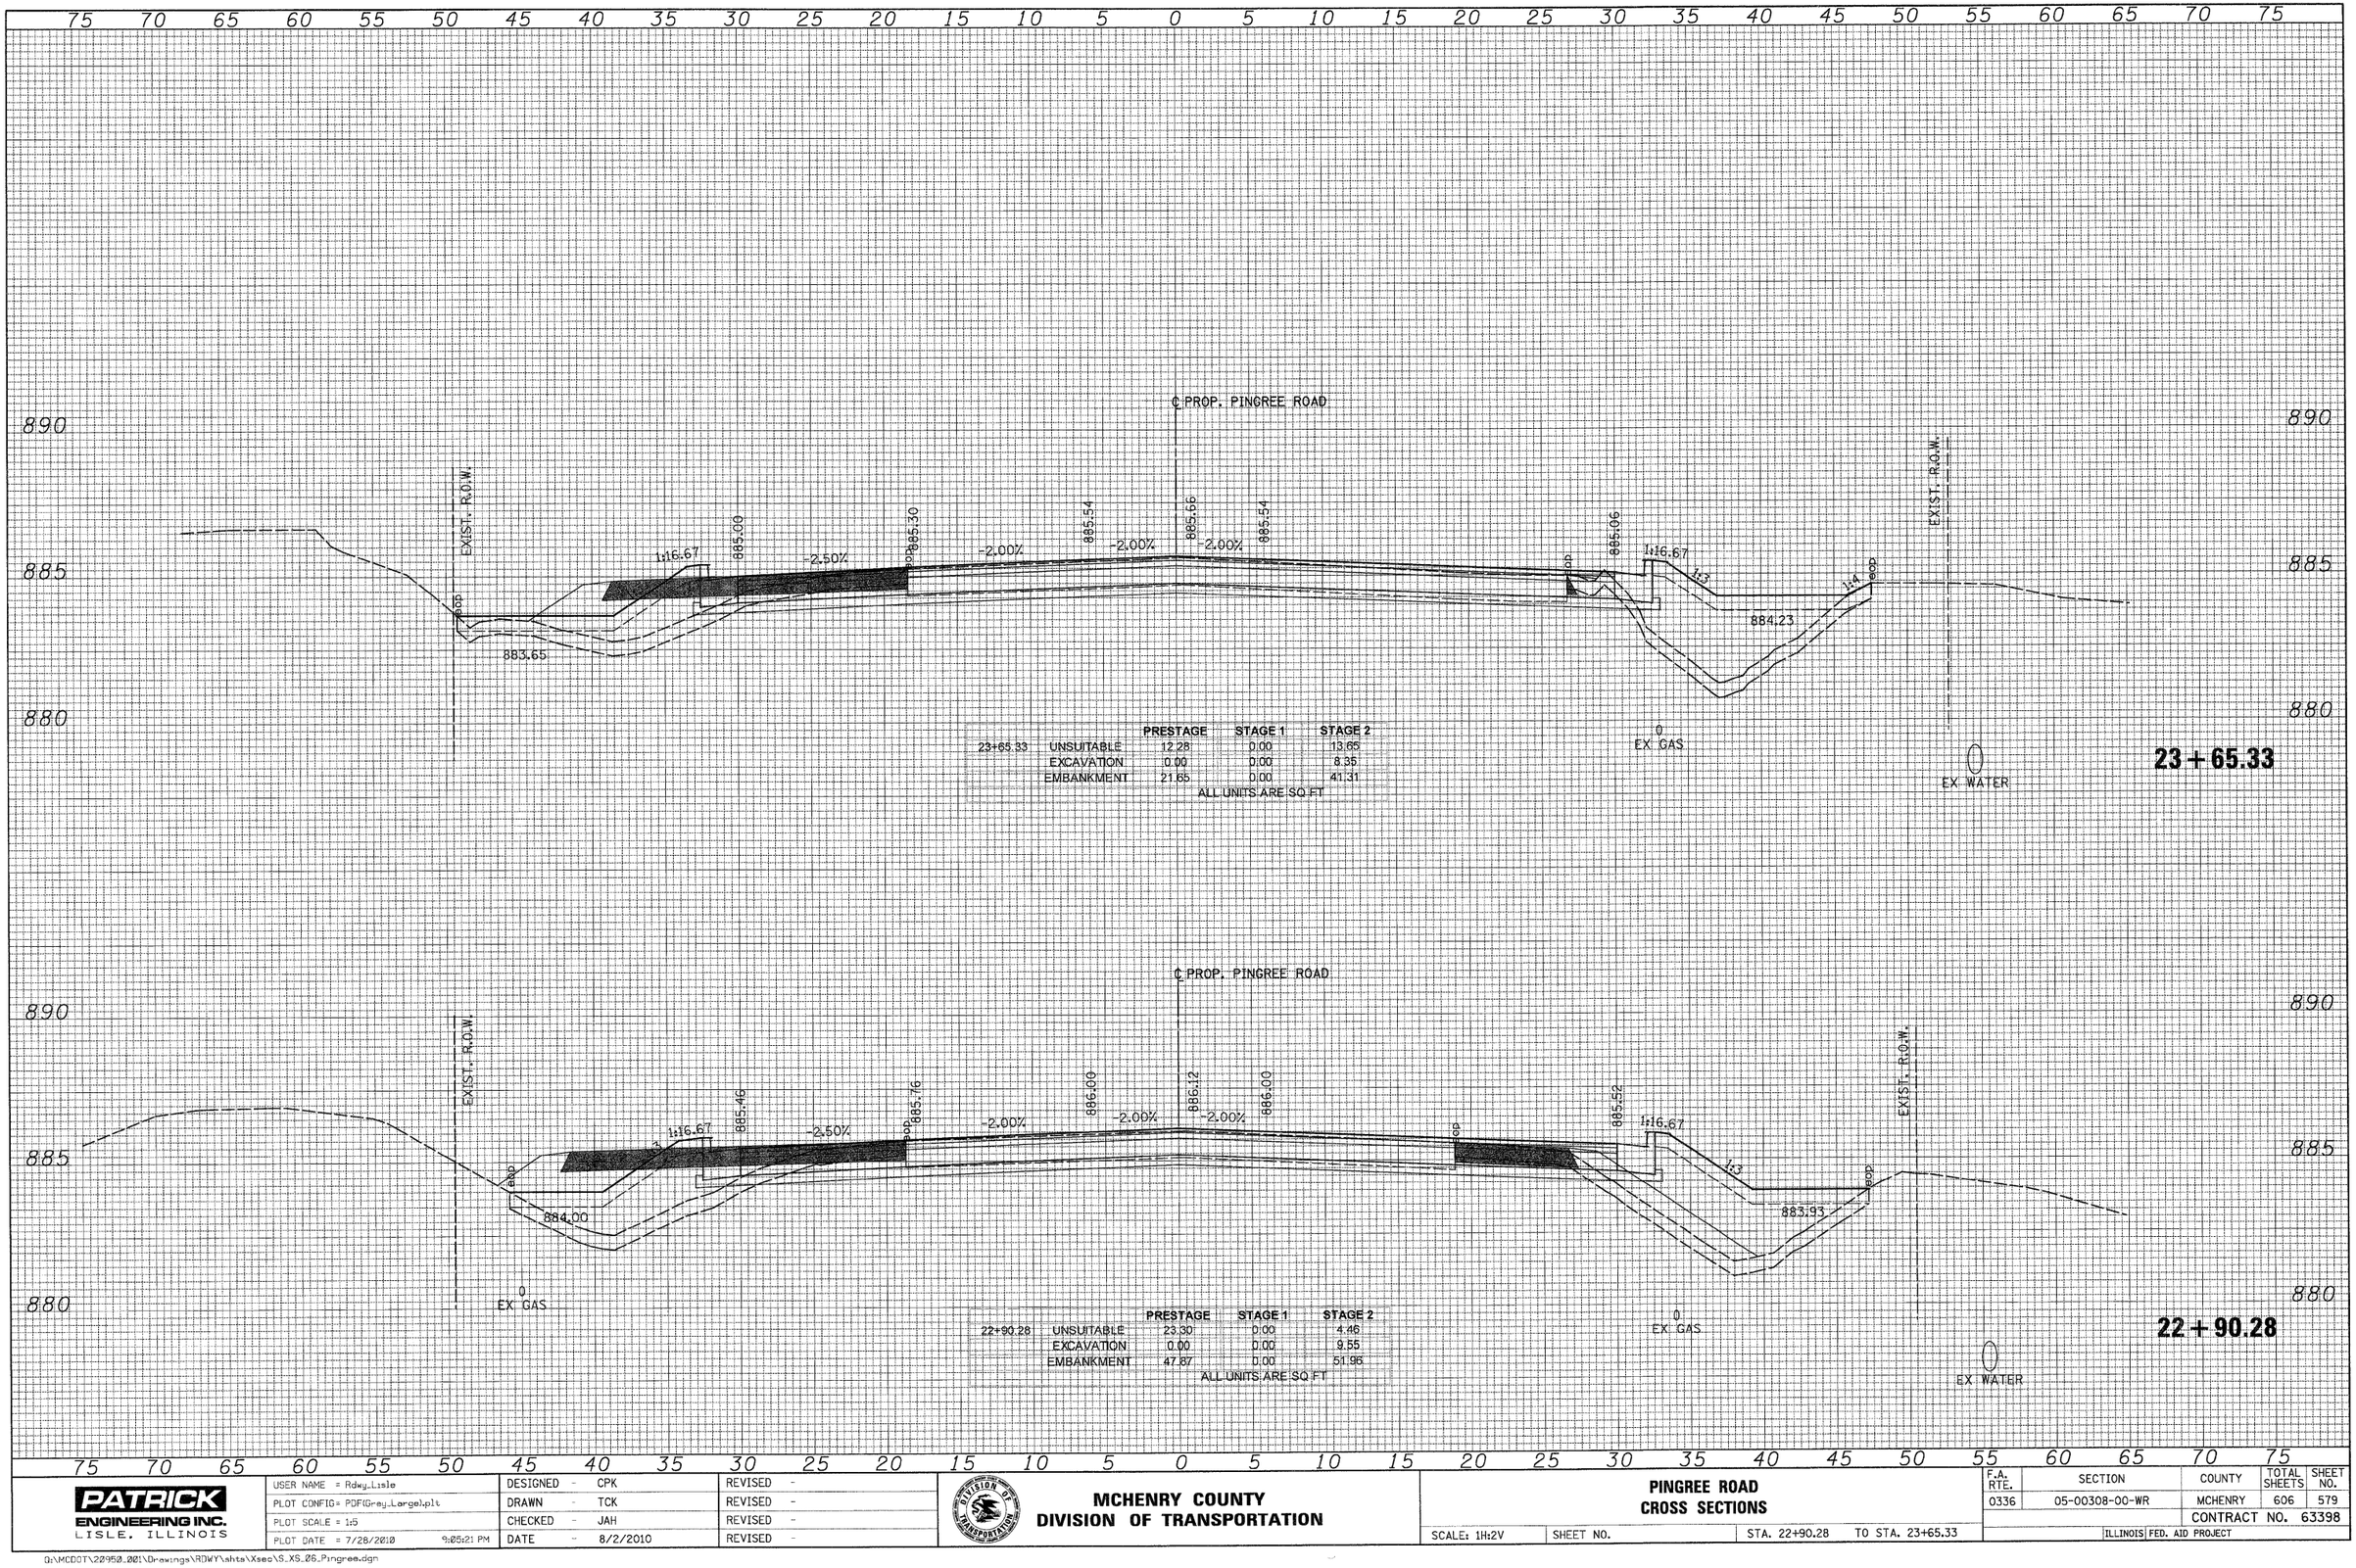

FINAL SURVEY — NOTE BOOK NO. — SURVEYED — PLOTTED — TEN. ME — AREAS — AREAS CHECKED — BY — DATE

ORIGINAL SURVEY — NOTE BOOK NO. — SURVEYED — PLOTTED — TEN. ME — AREAS — AREAS CHECKED — BY — DATE

PATRICK ENGINEERING INC.
LISLE, ILLINOIS

USER NAME = Rdwy_Lisle	DESIGNED - CPK	REVISED -	
PLOT CONFIG= PDF(Grey_Large).plt	DRAWN - TCK	REVISED -	
PLOT SCALE = 1:5	CHECKED - JAH	REVISED -	
PLOT DATE = 7/28/2010 9:05:21 PM	DATE - 8/2/2010	REVISED -	


MCHENRY COUNTY
DIVISION OF TRANSPORTATION

PINGREE ROAD
CROSS SECTIONS

SCALE: 1H:2V | SHEET NO. | STA. 22+90.28 TO STA. 23+65.33

F.A. RTE.	SECTION	COUNTY	TOTAL SHEETS	SHEET NO.
0336	05-00308-00-WR	MCHENRY	606	579
		CONTRACT NO. 63398		
	ILLINOIS FED. AID PROJECT			


G:\MCDOT\22950.00\Drawings\RDWY\shts\Xsec\S_XS_06_Pingree.dgn

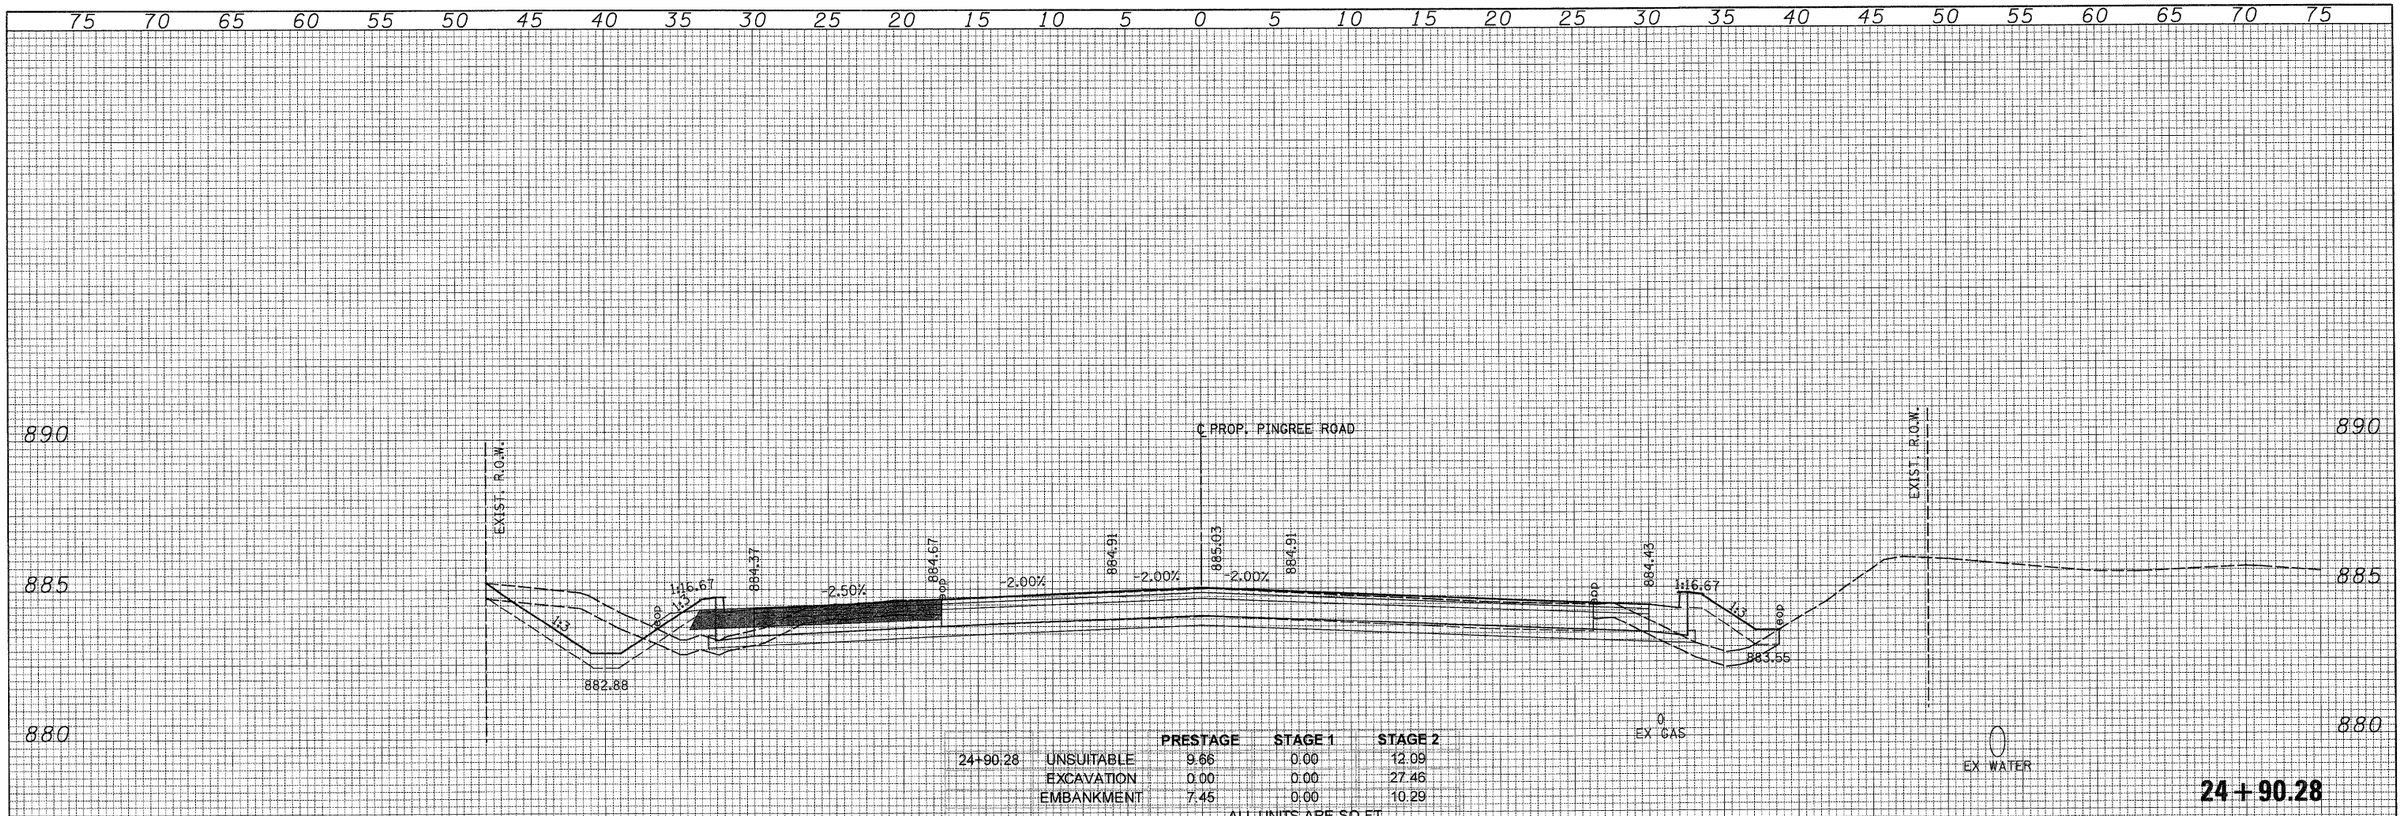

		PRESTAGE	STAGE 1	STAGE 2
24+90.28	UNSUITABLE	9.66	0.00	12.09
	EXCAVATION	0.00	0.00	27.46
	EMBANKMENT	7.45	0.00	10.29

ALL UNITS ARE SQ FT

24 + 90.28

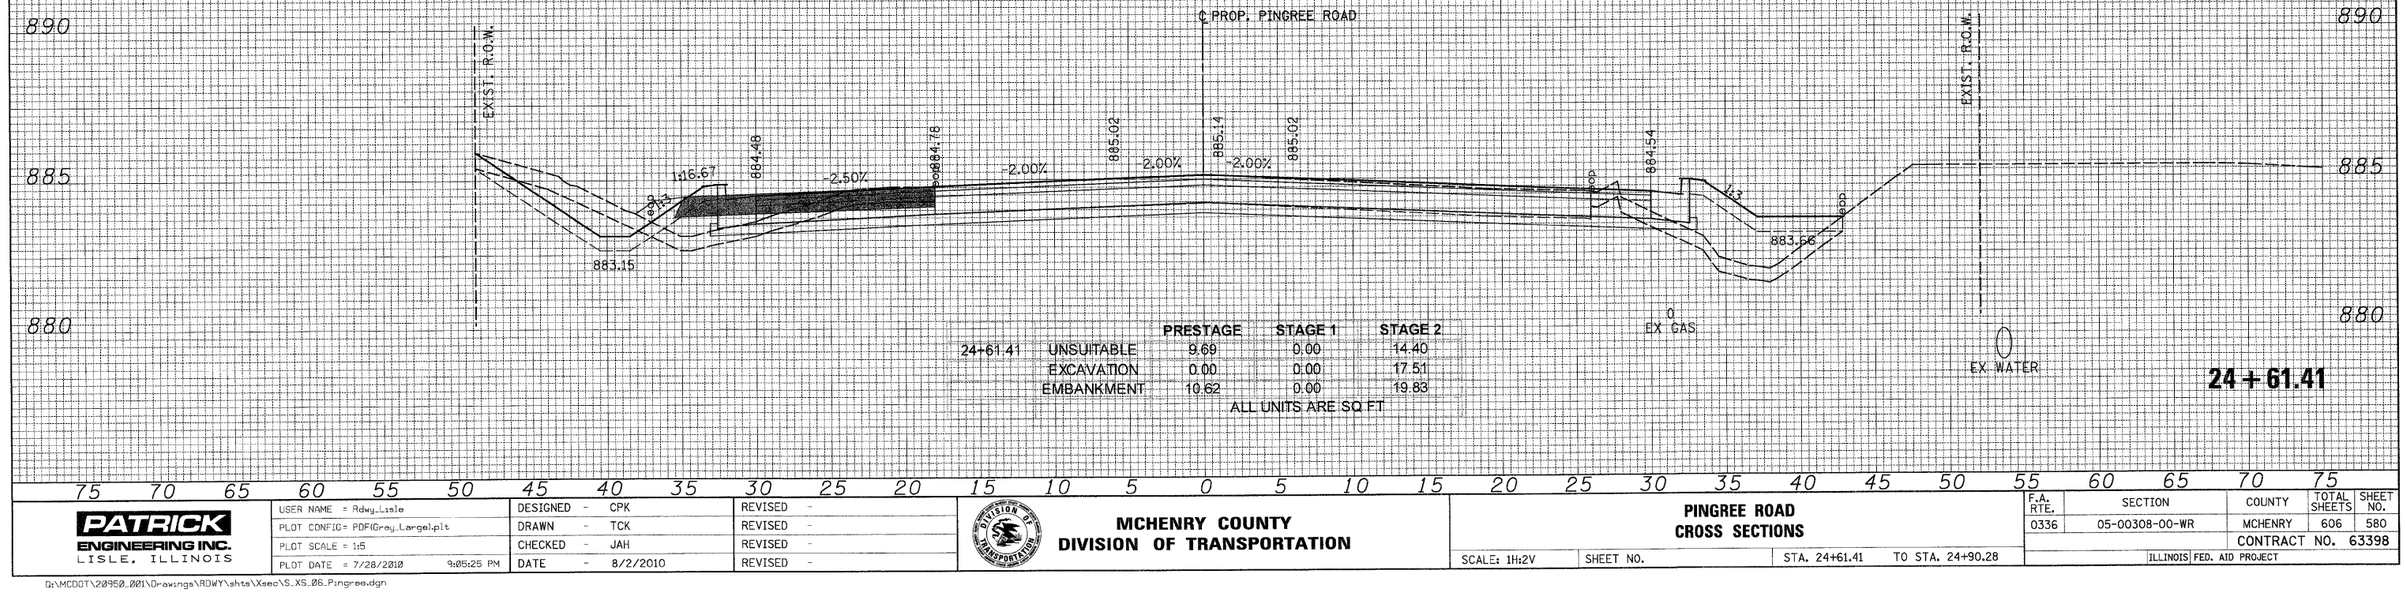

		PRESTAGE	STAGE 1	STAGE 2
24+61.41	UNSUITABLE	9.69	0.00	14.40
	EXCAVATION	0.00	0.00	17.51
	EMBANKMENT	10.62	0.00	19.83


ALL UNITS ARE SQ FT

24 + 61.41

PATRICK ENGINEERING INC. LISLE, ILLINOIS	USER NAME = Rdwy_Lisle	DESIGNED - CPK	REVISED -	MCHENRY COUNTY DIVISION OF TRANSPORTATION	PINGREE ROAD CROSS SECTIONS
	PLOT CONFIG= PDF(Grey_Large).plt	DRAWN - TCK	REVISED -		SCALE: 1H:2V / SHEET NO. / STA. 24+61.41 TO STA. 24+90.28
	PLOT SCALE = 1:5	CHECKED - JAH	REVISED -		
	PLOT DATE = 7/28/2010 9:05:25 PM	DATE - 8/2/2010	REVISED -		

F.A. RTE.	SECTION	COUNTY	TOTAL SHEETS	SHEET NO.
0336	05-00308-00-WR	MCHENRY	606	580
		CONTRACT NO. 63398		
	ILLINOIS FED. AID PROJECT			

G:\MCDOT\20950_001\Drawings\RDWY\shts\Xsec\S_XS_06_Pingree.dgn

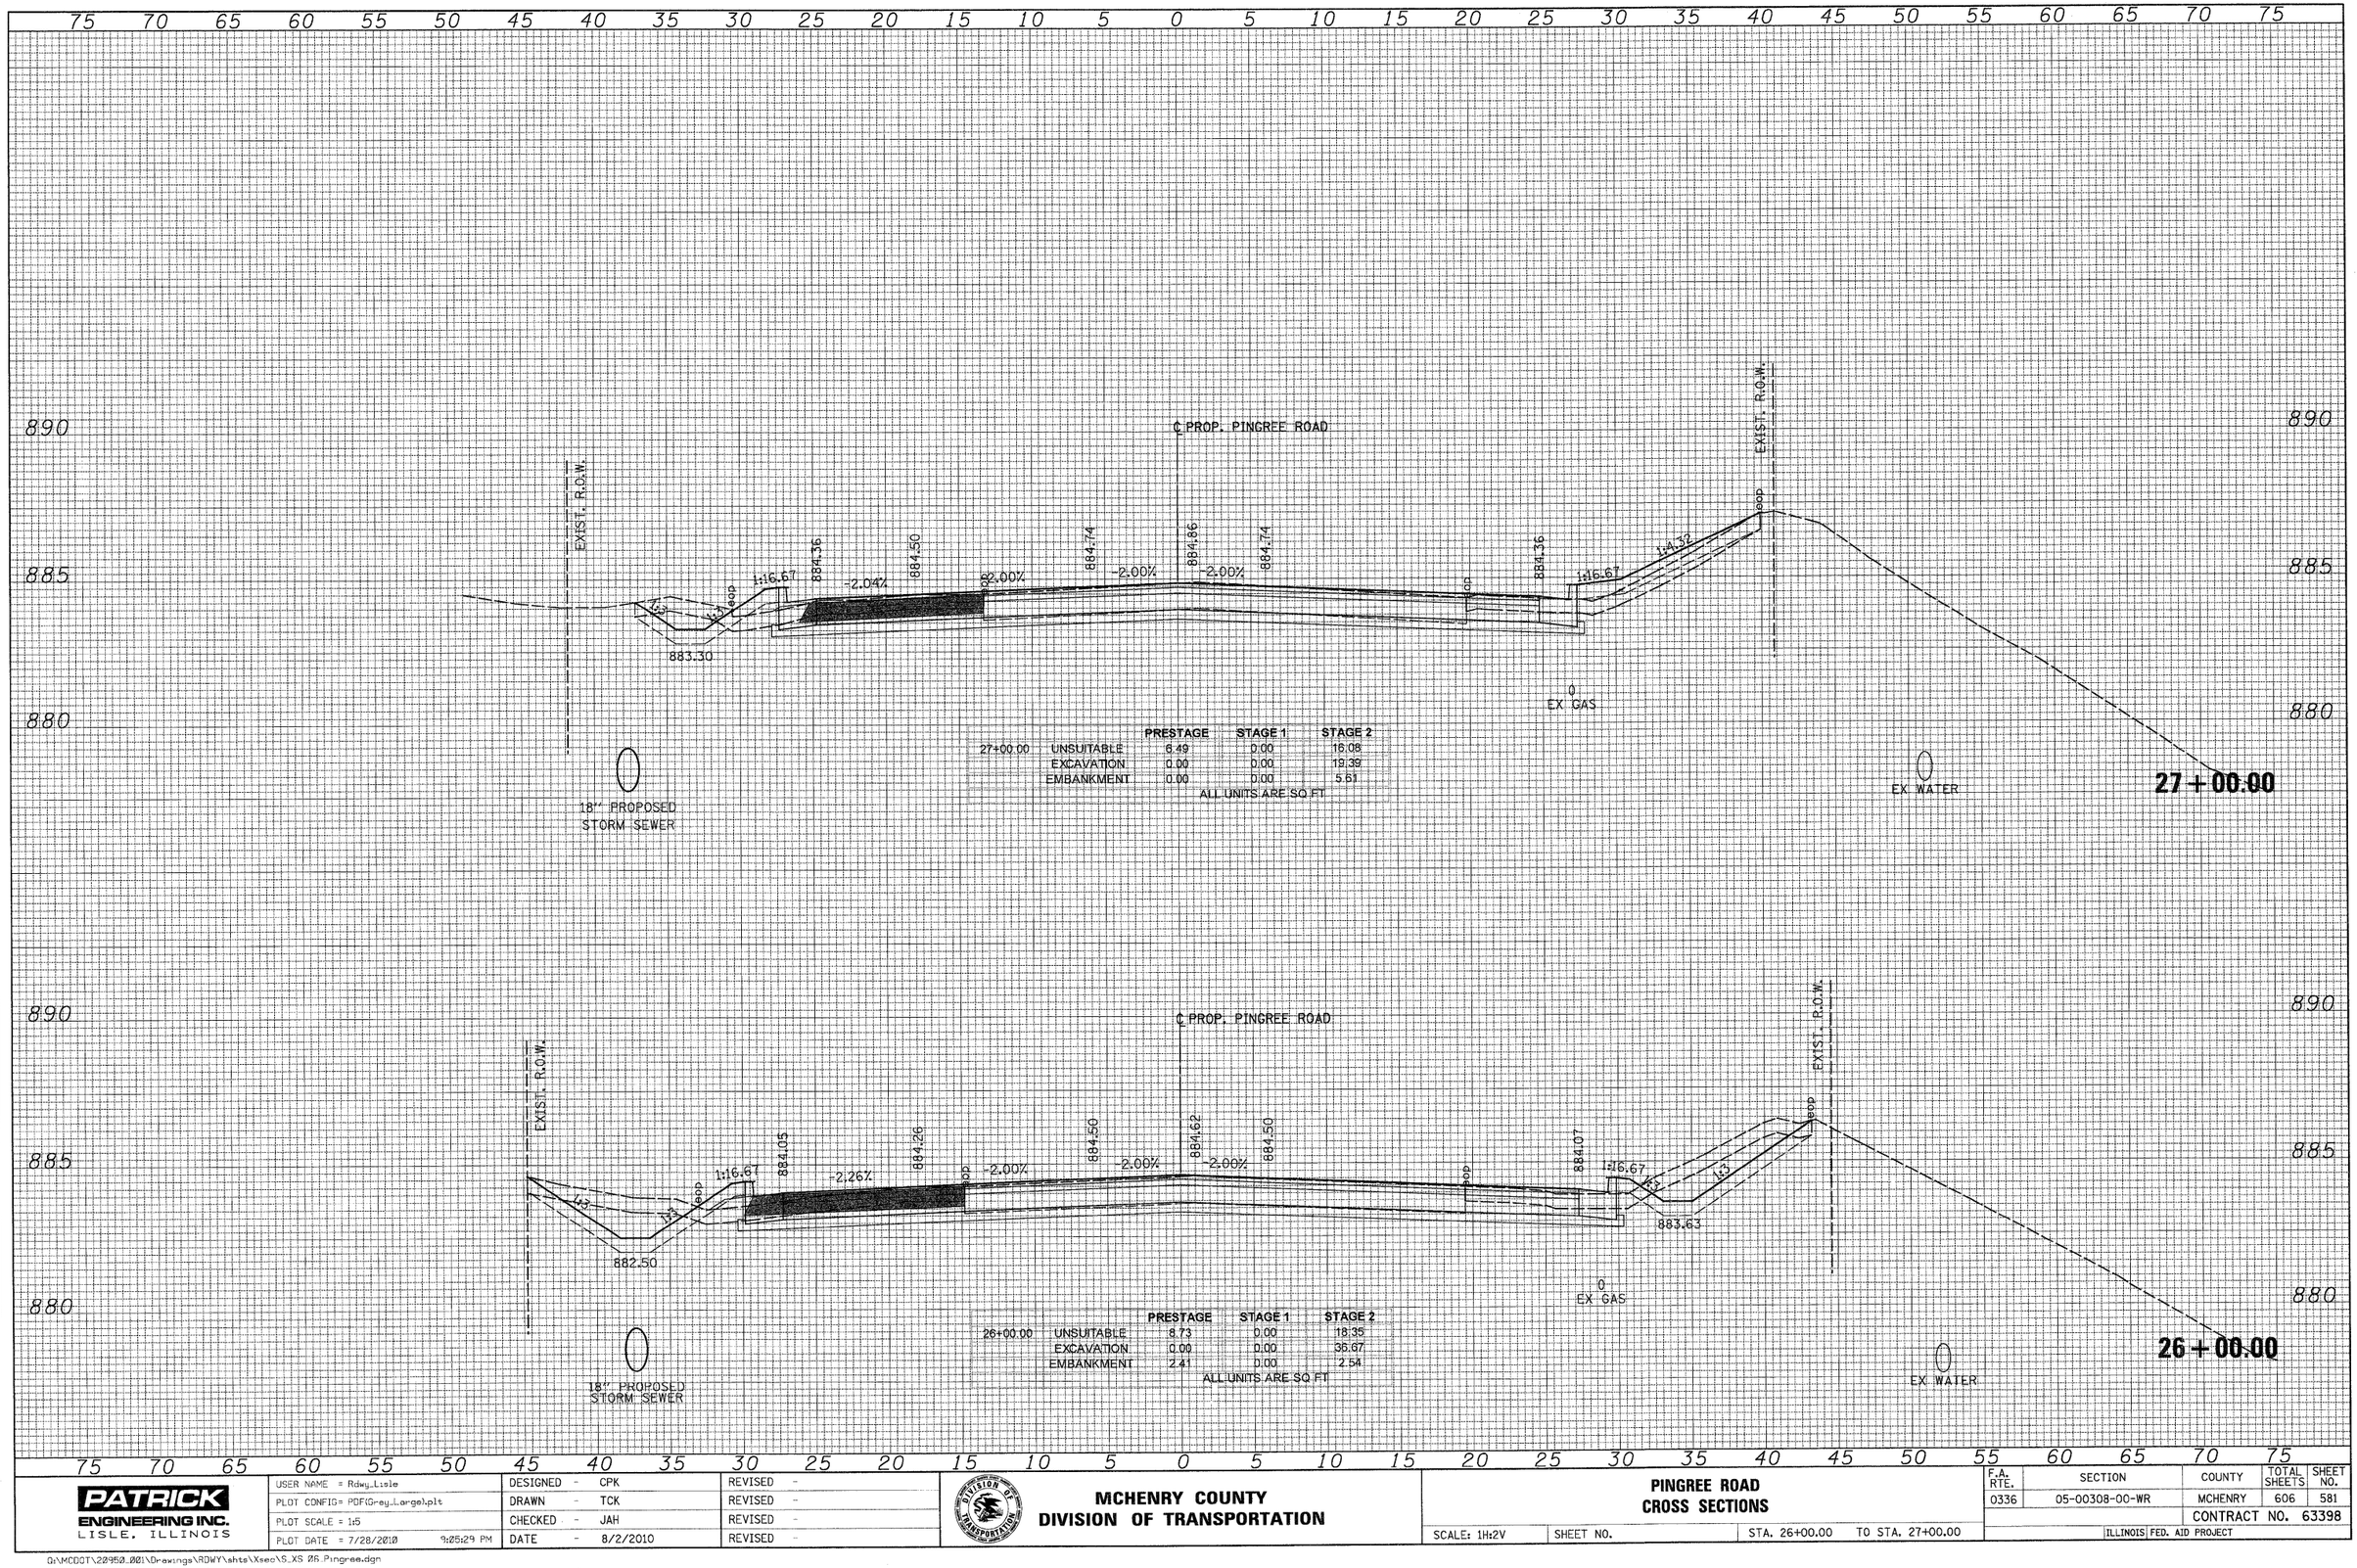

FINAL SURVEY	BY	DATE
SURVEYED		
PLOTTED		
NOTE BOOK		
TEM. AREAS		
NO.	AREAS CHECKED	

ORIGINAL SURVEY	BY	DATE
SURVEYED		
PLOTTED		
NOTE BOOK		
TEM. AREAS		
NO.	AREAS CHECKED	

PATRICK ENGINEERING INC.
LISLE, ILLINOIS

USER NAME = Rdwy_Lisle	DESIGNED - CPK	REVISED -	
PLOT CONFIG= PDF(Grey_Large).plt	DRAWN - TCK	REVISED -	
PLOT SCALE = 1:5	CHECKED - JAH	REVISED -	
PLOT DATE = 7/28/2010 9:25:29 PM	DATE - 8/2/2010	REVISED -	


MCHENRY COUNTY
DIVISION OF TRANSPORTATION

PINGREE ROAD
CROSS SECTIONS

SCALE: 1H:2V | SHEET NO. | STA. 26+00.00 TO STA. 27+00.00

F.A. RTE.	SECTION	COUNTY	TOTAL SHEETS	SHEET NO.
0336	05-00308-00-WR	MCHENRY	606	581
		CONTRACT NO. 63398		
	ILLINOIS FED. AID PROJECT			

G:\MCDOT\22950.001\Drawings\RDWY\shts\XsecXS_XS 26 Pingree.dgn

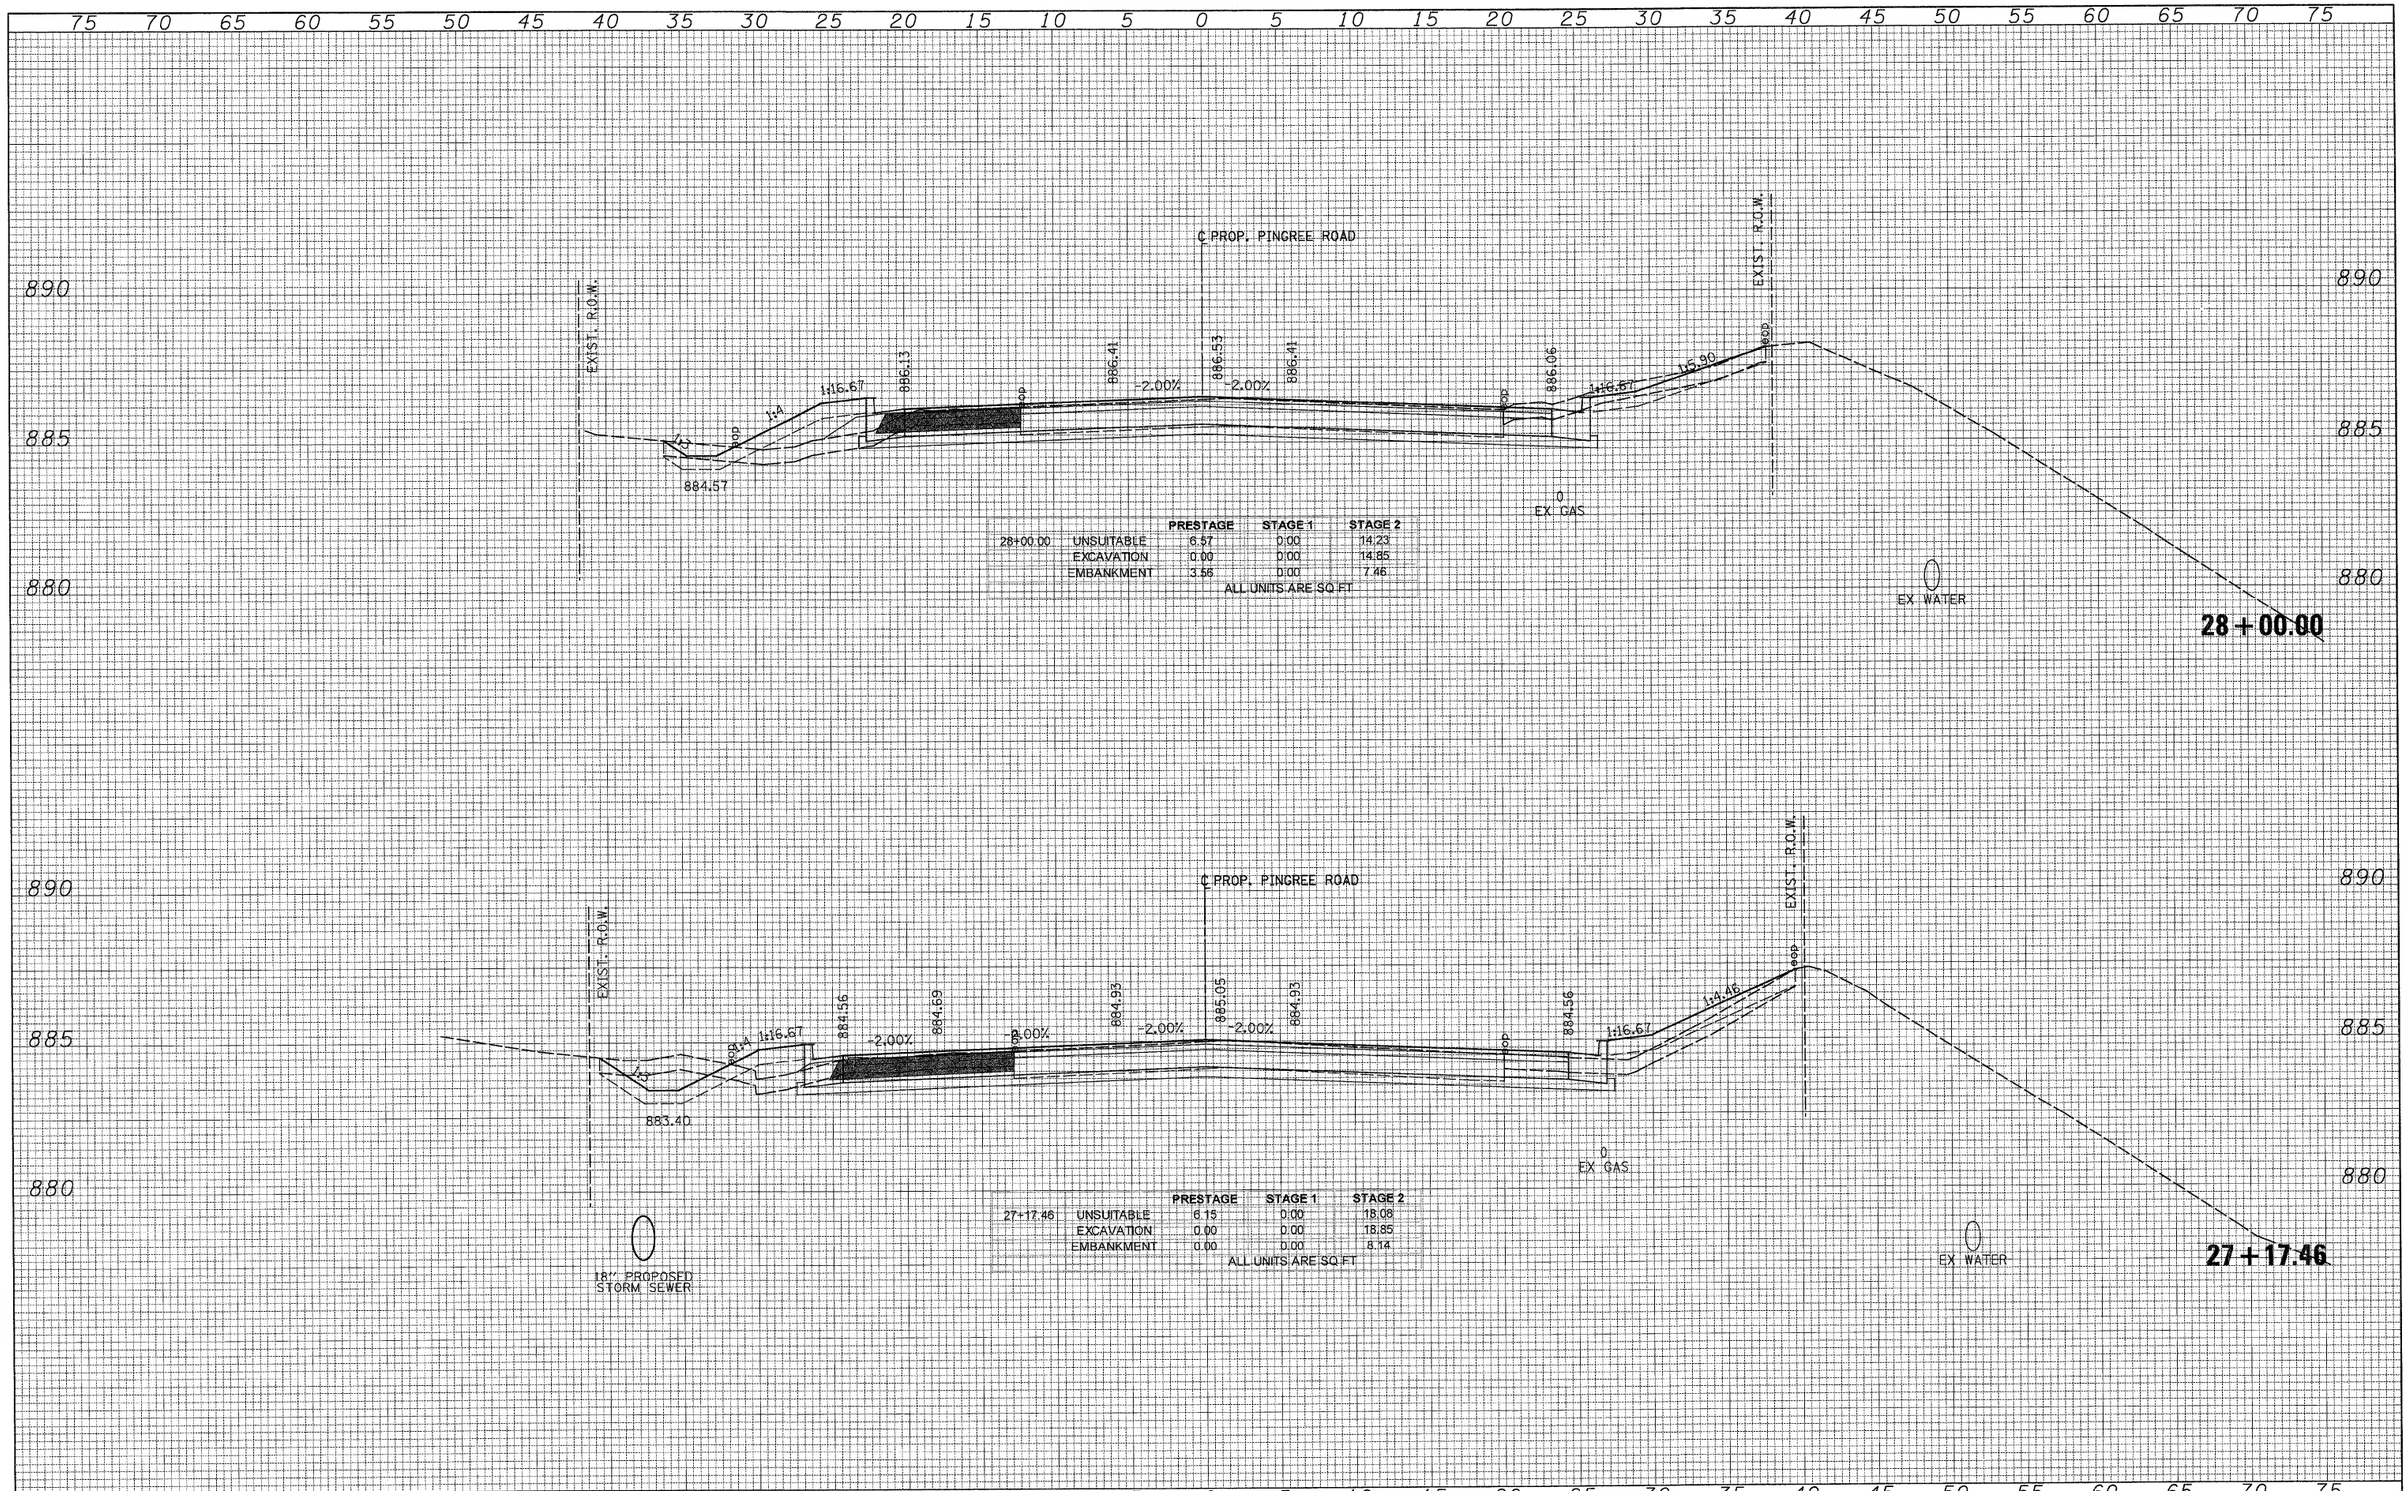

		PRESTAGE	STAGE 1	STAGE 2
28+00.00	UNSUITABLE	6.57	0.00	14.23
	EXCAVATION	0.00	0.00	14.85
	EMBANKMENT	3.56	0.00	7.46

ALL UNITS ARE SQ.FT.

		PRESTAGE	STAGE 1	STAGE 2
27+17.46	UNSUITABLE	6.15	0.00	18.08
	EXCAVATION	0.00	0.00	18.85
	EMBANKMENT	0.00	0.00	8.14

ALL UNITS ARE SQ.FT.

NO.	NOTE BOOK	FINAL SURVEY
	AREAS CHECKED	
	TEM	SURVEYED
	AREAS	PLOTTED
	TIE	CHECKED
	BY	DATE

NO.	NOTE BOOK	ORIGINAL SURVEY
	AREAS CHECKED	
	TEM	SURVEYED
	AREAS	PLOTTED
	TIE	CHECKED
	BY	DATE

PATRICK ENGINEERING INC.
LISLE, ILLINOIS

USER NAME = Rdwy_Lisle		DESIGNED	- CPK	REVISED	-
PLOT CONFIG= PDF(Grey_Large).plt		DRAWN	- TCK	REVISED	-
PLOT SCALE = 1:5		CHECKED	- JAH	REVISED	-
PLOT DATE = 7/28/2010	9:05:33 PM	DATE	- 8/2/2010	REVISED	-


MCHENRY COUNTY
DIVISION OF TRANSPORTATION

PINGREE ROAD
CROSS SECTIONS

SCALE: 1H:2V | SHEET NO. | STA. 27+17.46 TO STA. 28+00.00

F.A. RTE.	SECTION	COUNTY	TOTAL SHEETS	SHEET NO.
0336	05-00308-00-WR	MCHENRY	606	582
		CONTRACT NO. 63398		
	ILLINOIS FED. AID PROJECT			

G:\MCDOT\20950_001\Drawings\RDWY\shts\Xsec\S_XS_06_Pingree.dgn

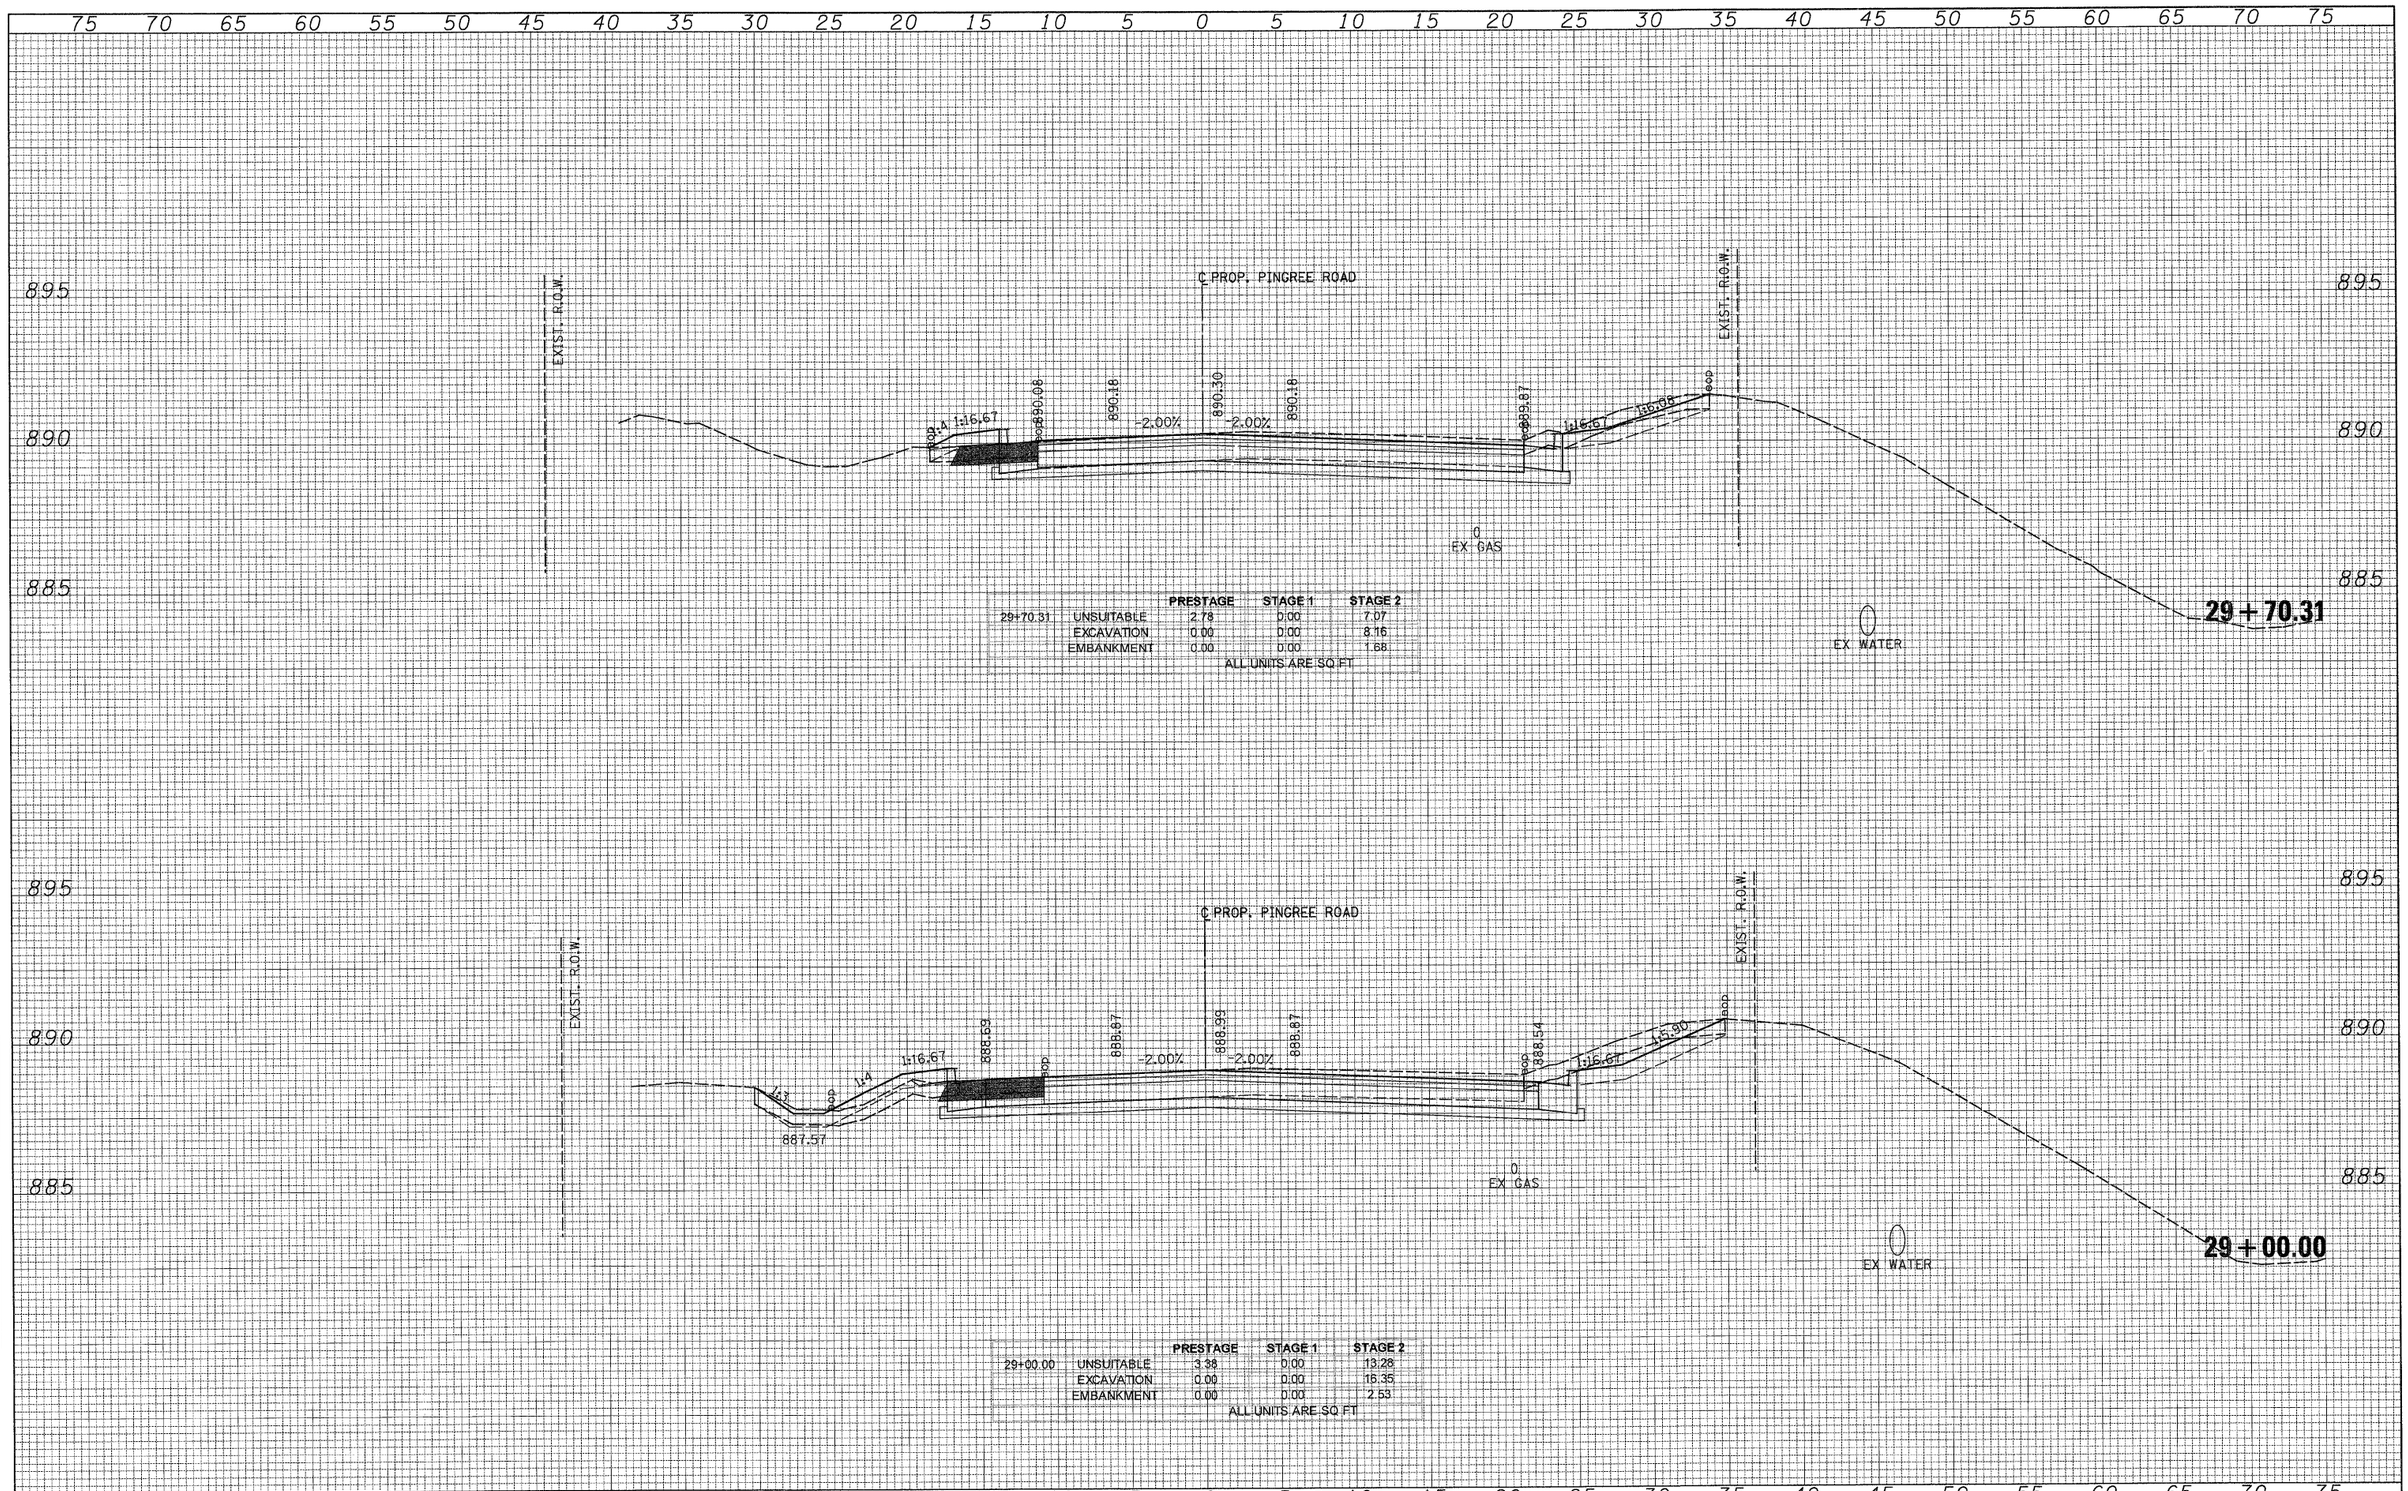

FINAL SURVEY — NOTE BOOK — NO. — SURVEYED — PLOTTED — TOTAL AC — AREAS — AREAS CHECKED — BY — DATE

ORIGINAL SURVEY — NOTE BOOK — NO. — SURVEYED — PLOTTED — TOTAL AC — AREAS — AREAS CHECKED — BY — DATE

PATRICK ENGINEERING INC.
LISLE, ILLINOIS

USER NAME = Rdwy_Lisle	DESIGNED - CPK	REVISED -	
PLOT CONFIG= PDF(Grey_Large).plt	DRAWN - TCK	REVISED -	
PLOT SCALE = 1:5	CHECKED - JAH	REVISED -	
PLOT DATE = 7/28/2010 9:05:37 PM	DATE - 8/2/2010	REVISED -	

MCHENRY COUNTY
DIVISION OF TRANSPORTATION


PINGREE ROAD
CROSS SECTIONS

SCALE: 1Hx2V | SHEET NO. | STA. 29+00.00 TO STA. 29+70.31

F.A. RTE.	SECTION	COUNTY	TOTAL SHEETS	SHEET NO.
0336	05-00308-00-WR	MCHENRY	606	583
		CONTRACT NO. 63398		
		ILLINOIS FED. AID PROJECT		

O:\MCDOT\20950_02I\Drawings\RDWY\shts\Xsec\S_XS_06_Pingree.dgn


75 70 65 60 55 50 45 40 35 30 25 20 15 10 5 0 5 10 15 20 25 30 35 40 45 50 55 60 65 70 75

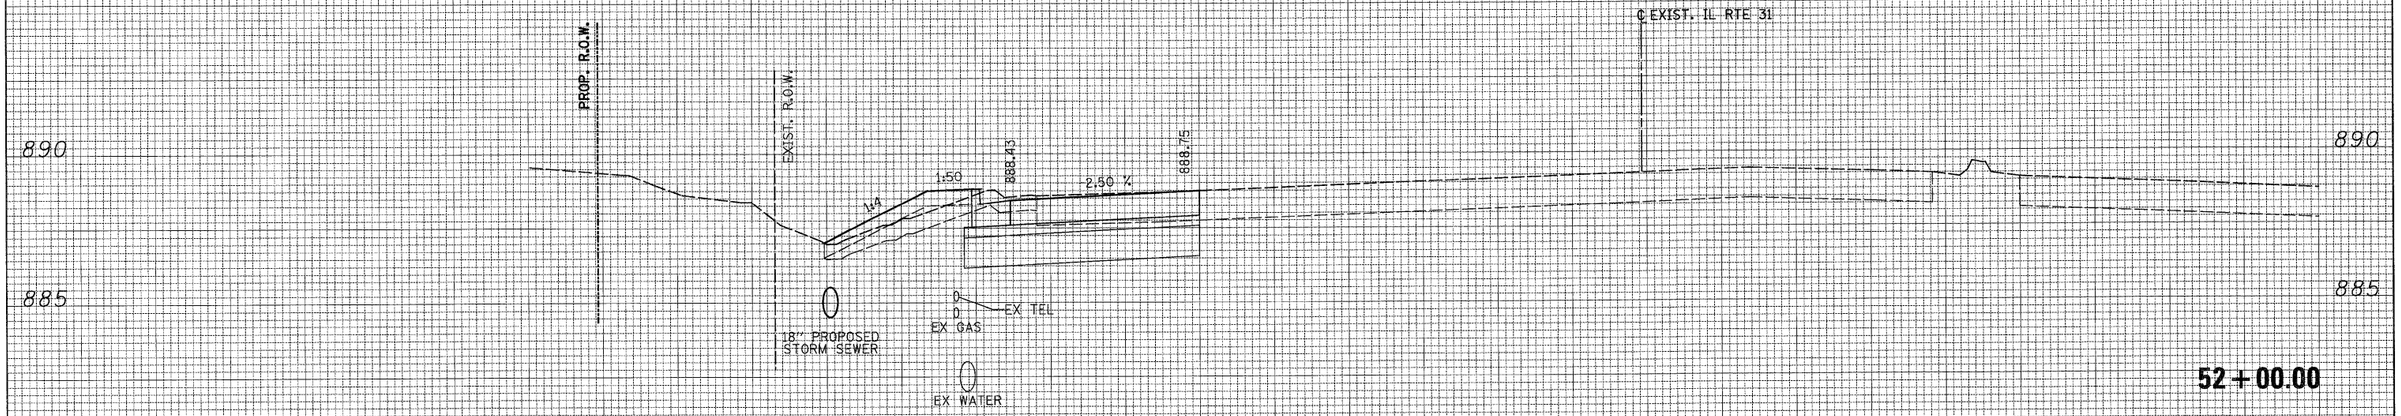

52+00.00

		PRESTAGE	STAGE 1	STAGE 2
52+00.00	UNSUITABLE	0.00	0.00	7.55
	EXCAVATION	0.00	0.00	33.03
	EMBANKMENT	0.00	0.00	4.54

ALL UNITS ARE SQ FT

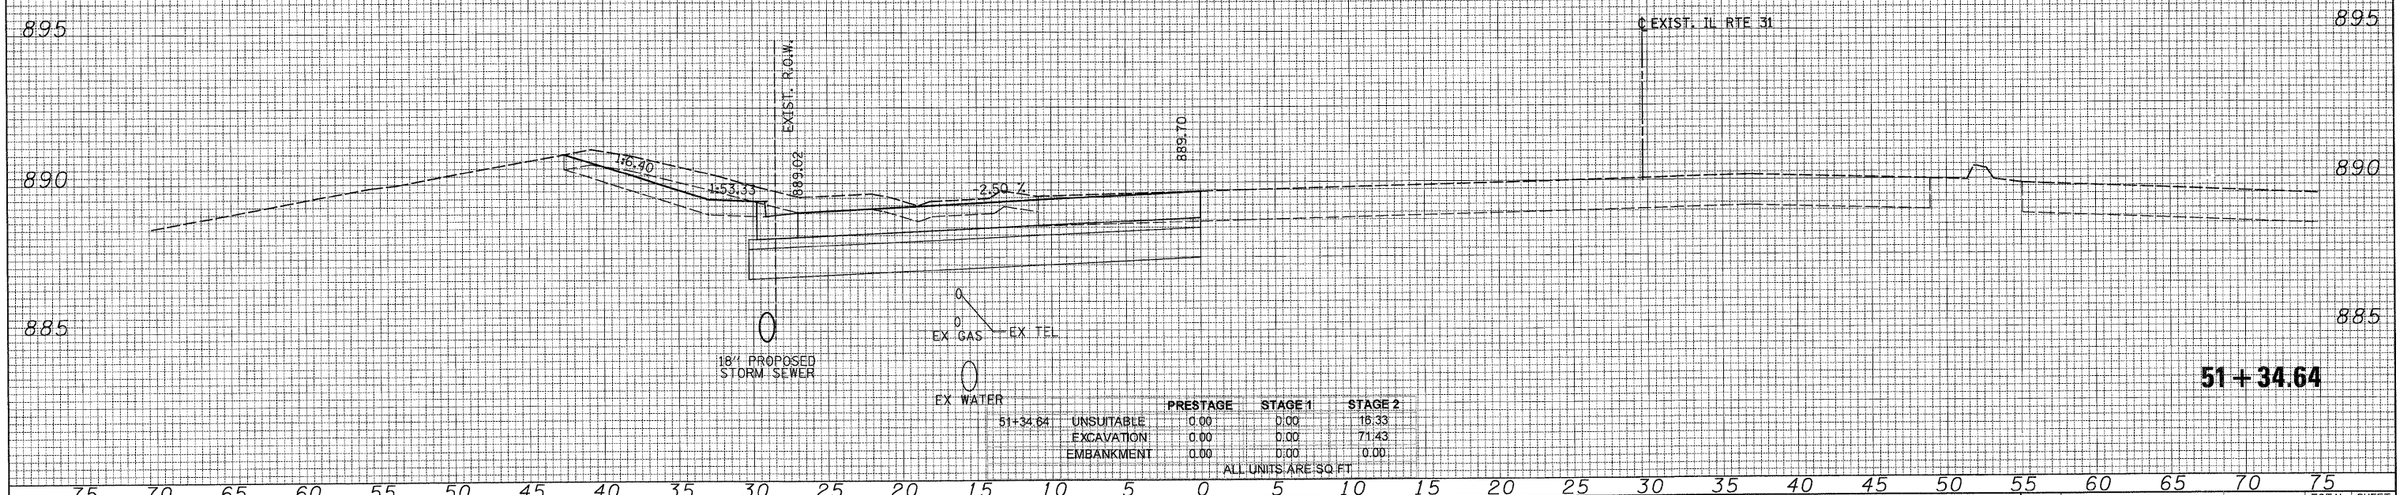

51+34.64

		PRESTAGE	STAGE 1	STAGE 2
51+34.64	UNSUITABLE	0.00	0.00	16.33
	EXCAVATION	0.00	0.00	71.43
	EMBANKMENT	0.00	0.00	0.00

ALL UNITS ARE SQ FT

75 70 65 60 55 50 45 40 35 30 25 20 15 10 5 0 5 10 15 20 25 30 35 40 45 50 55 60 65 70 75

FINAL SURVEY — NOTE BOOK — NO. — SURVEYED — PLOTTED — TEMP. AREAS — AREAS CHECKED — BY — DATE

ORIGINAL SURVEY — NOTE BOOK — NO. — SURVEYED — PLOTTED — TEMP. AREAS — AREAS CHECKED — BY — DATE

PATRICK ENGINEERING INC.
LISLE, ILLINOIS

USER NAME = Rdwy_Lisle	DESIGNED - CPK	REVISED -	
PLOT CONFIG= PDF(Grey_Large).plt	DRAWN - TCK	REVISED -	
PLOT SCALE = 1:5	CHECKED - JAH	REVISED -	
PLOT DATE = 7/28/2010 9:05:44 PM	DATE - 8/2/2010	REVISED -	


MCHENRY COUNTY
DIVISION OF TRANSPORTATION

ILLINOIS ROUTE 31
CROSS SECTIONS

SCALE: 1H:2V | SHEET NO. | STA. 51+34.64 TO STA. 52+00.00

F.A. RTE.	SECTION	COUNTY	TOTAL SHEETS	SHEET NO.
0336	05-00308-00-WR	MCHENRY	606	584
		CONTRACT NO. 63398		
	ILLINOIS FED. AID PROJECT			

G:\MCDOT\20950_00I\Drawings\RDWY\shts\Xsec\S_XS_07_IL31.dgn

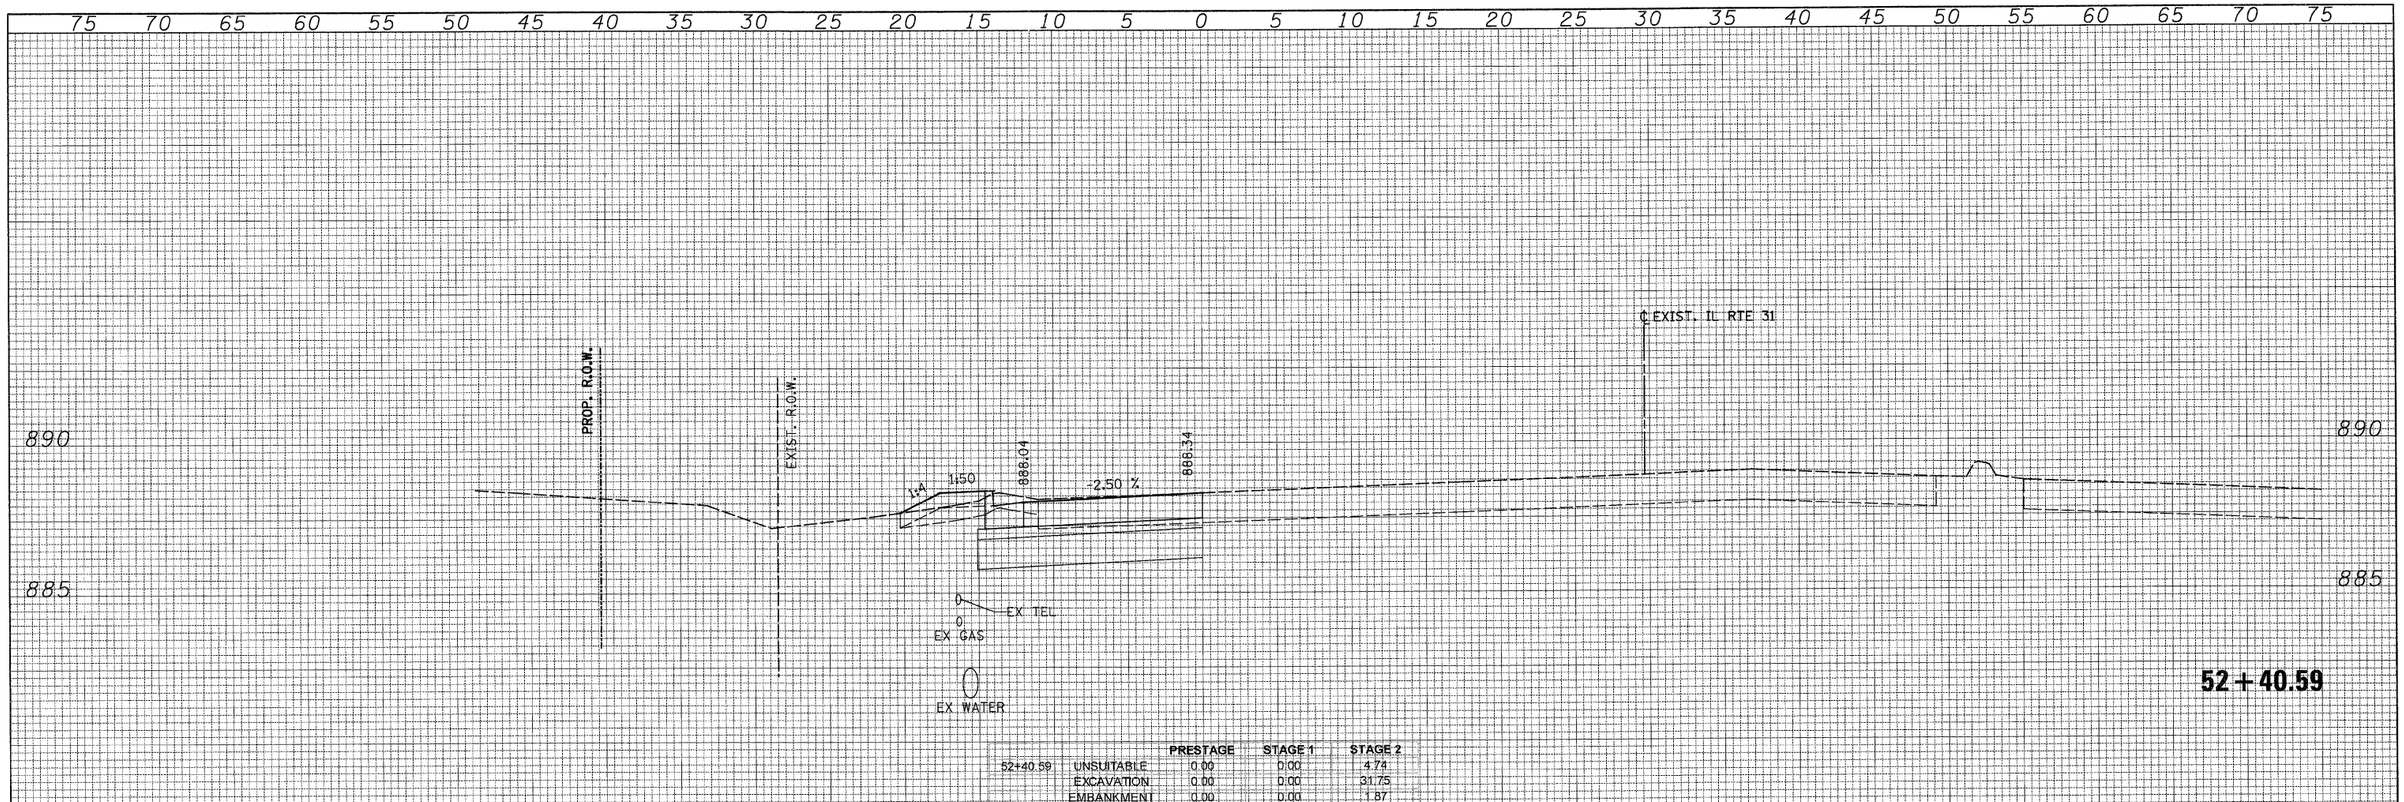

		PRESTAGE	STAGE 1	STAGE 2
52+40.59	UNSUITABLE	0.00	0.00	4.74
	EXCAVATION	0.00	0.00	31.75
	EMBANKMENT	0.00	0.00	1.87

ALL UNITS ARE SQ FT

52+40.59

		PRESTAGE	STAGE 1	STAGE 2
52+18.16	UNSUITABLE	0.00	0.00	5.43
	EXCAVATION	0.00	0.00	31.51
	EMBANKMENT	0.00	0.00	2.62

ALL UNITS ARE SQ FT

52+18.16

FINAL SURVEY	BY	DATE
SURVEYED		
PLOTTED		
NOTE BOOK	TEM	
NO.	AREAS	
	AREAS CHECKED	

ORIGINAL SURVEY	BY	DATE
SURVEYED		
PLOTTED		
NOTE BOOK	TEM	
NO.	AREAS	
	AREAS CHECKED	

PATRICK ENGINEERING INC.
LISLE, ILLINOIS

USER NAME = Rdwy.Lisle	DESIGNED - CPK	REVISED -	
PLOT CONFIG= PDF(Grey_Large).plt	DRAWN - TCK	REVISED -	
PLOT SCALE = 1:5	CHECKED - JAH	REVISED -	
PLOT DATE = 7/28/2010 9:05:48 PM	DATE - 8/2/2010	REVISED -	

MCHENRY COUNTY DIVISION OF TRANSPORTATION


ILLINOIS ROUTE 31
CROSS SECTIONS

SCALE: 1H:2V | SHEET NO. | STA. 52+18.18 | TO STA. 52+40.59

F.A. RTE.	SECTION	COUNTY	TOTAL SHEETS	SHEET NO.
0336	05-00308-00-WR	MCHENRY	606	585
		CONTRACT NO. 63398		
	ILLINOIS FED. AID PROJECT			

G:\MCDOT\28952_001\Drawings\RDWY\shts\Xsec\S_XS_07_IL31.dgn


75 70 65 60 55 50 45 40 35 30 25 20 15 10 5 0 5 10 15 20 25 30 35 40 45 50 55 60 65 70 75

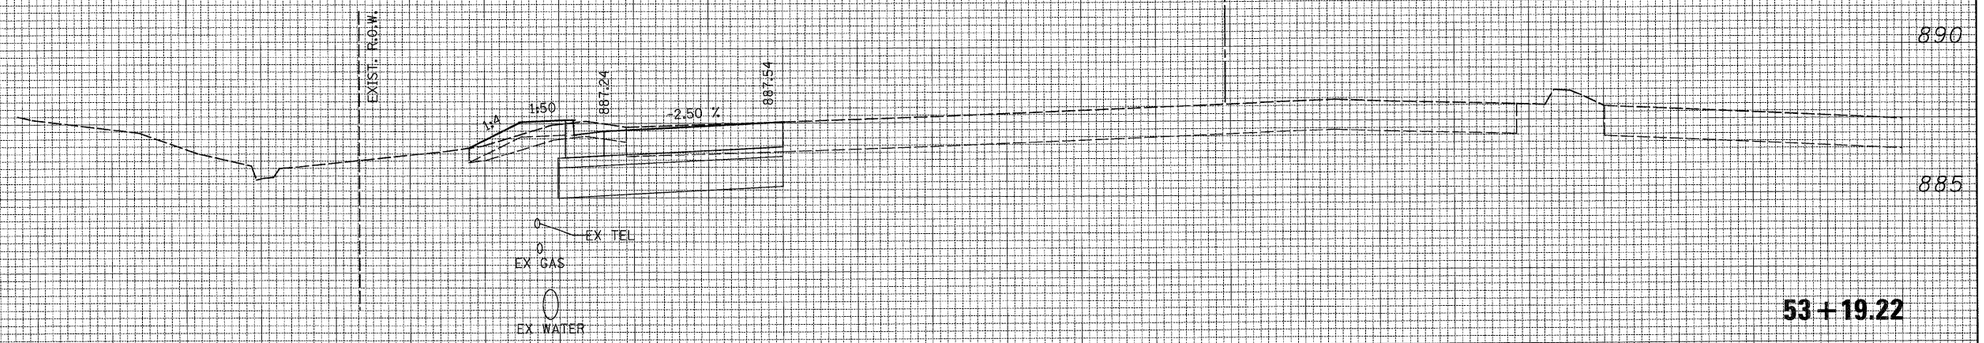

53+19.22

		PRESTAGE	STAGE 1	STAGE 2
53+19.22	UNSUITABLE	0.00	0.00	5.41
	EXCAVATION	0.00	0.00	31.91
	EMBANKMENT	0.00	0.00	1.64

ALL UNITS ARE SQ.FT

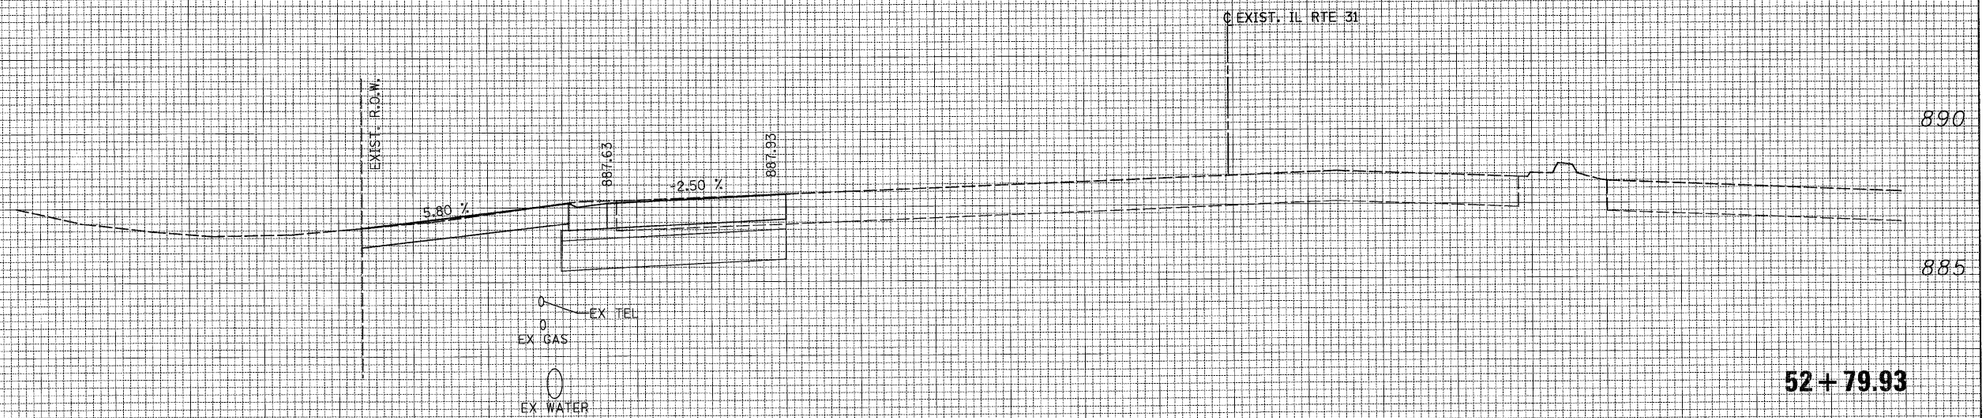

52+79.93

		PRESTAGE	STAGE 1	STAGE 2
52+79.93	UNSUITABLE	0.00	0.00	0.00
	EXCAVATION	0.00	0.00	0.00
	EMBANKMENT	0.00	0.00	0.00

ALL UNITS ARE SQ.FT

75 70 65 60 55 50 45 40 35 30 25 20 15 10 5 0 5 10 15 20 25 30 35 40 45 50 55 60 65 70 75

FINAL SURVEY — NOTE BOOK — NO. — SURVEYED — PLOTTED — AREAS — AREAS CHECKED — BY — DATE

ORIGINAL SURVEY — NOTE BOOK — NO. — SURVEYED — PLOTTED — AREAS — AREAS CHECKED — BY — DATE

PATRICK ENGINEERING INC.
LISLE, ILLINOIS

USER NAME = Rdwy_Lisle	DESIGNED - CPK	REVISED -	
PLOT CONFIG= PDF(Grey_Large).plt	DRAWN - TCK	REVISED -	
PLOT SCALE = 1:5	CHECKED - JAH	REVISED -	
PLOT DATE = 7/28/2010 9:05:51 PM	DATE - 8/2/2010	REVISED -	

MCHENRY COUNTY
DIVISION OF TRANSPORTATION


ILLINOIS ROUTE 31
CROSS SECTIONS

SCALE: 1H:2V | SHEET NO. | STA. 52+79.93 TO STA. 53+19.22

F.A. RTE.	SECTION	COUNTY	TOTAL SHEETS	SHEET NO.
0336	05-00308-00-WR	MCHENRY	606	586
		CONTRACT NO. 63398		
	ILLINOIS FED. AID PROJECT			

G:\MCDOT\20952.021\Drawings\RDWY\shts\Xsec\S_XS_07_IL31.dgn

FINAL SURVEY	SURVEYED	BY	DATE
NOTE BOOK	PLOTTED		
NO.	ITEM		
	AREAS		
	AREAS CHECKED		

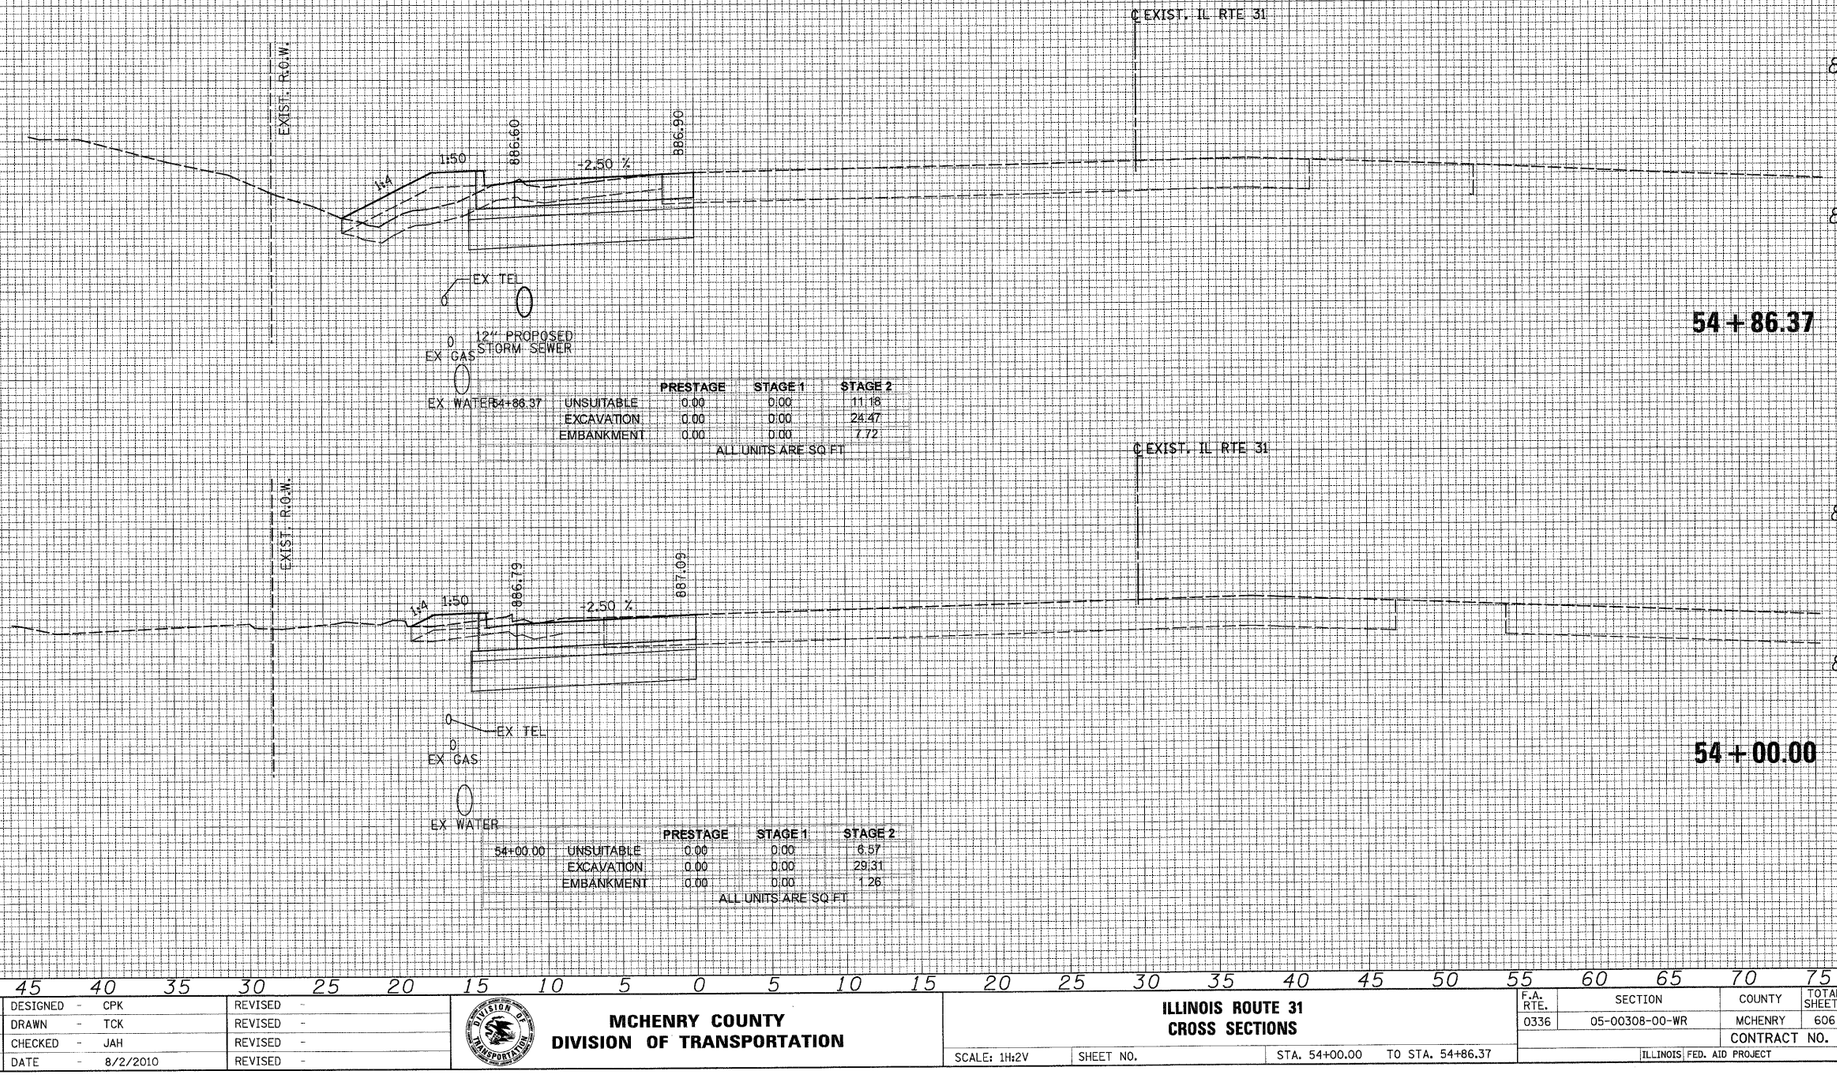

54+86.37	PRESTAGE	STAGE 1	STAGE 2
UNSUITABLE	0.00	0.00	11.18
EXCAVATION	0.00	0.00	24.47
EMBANKMENT	0.00	0.00	7.72

ALL UNITS ARE SQ FT

54+00.00	PRESTAGE	STAGE 1	STAGE 2
UNSUITABLE	0.00	0.00	6.57
EXCAVATION	0.00	0.00	29.31
EMBANKMENT	0.00	0.00	1.26

ALL UNITS ARE SQ FT

ORIGINAL SURVEY	SURVEYED	BY	DATE
NOTE BOOK	PLOTTED		
NO.	ITEM		
	AREAS		
	AREAS CHECKED		

PATRICK ENGINEERING INC.
LISLE, ILLINOIS

USER NAME = Rdwy_Lisle	DESIGNED - CPK	REVISED -	
PLOT CONFIG= PDF(Gray_Large).plt	DRAWN - TCK	REVISED -	
PLOT SCALE = 1:5	CHECKED - JAH	REVISED -	
PLOT DATE = 7/28/2010 9:25:54 PM	DATE - 8/2/2010	REVISED -	


MCHENRY COUNTY
DIVISION OF TRANSPORTATION

ILLINOIS ROUTE 31
CROSS SECTIONS

SCALE: 1Ht2V | SHEET NO. | STA. 54+00.00 TO STA. 54+86.37

F.A. RTE.	SECTION	COUNTY	TOTAL SHEETS	SHEET NO.
0336	05-00308-00-WR	MCHENRY	606	587
		CONTRACT NO. 63398		
	ILLINOIS FED. AID PROJECT			


G:\MCDOT\22952.002\Drawings\RDWY\shts\Xsec\S_XS_27_IL31.dgn

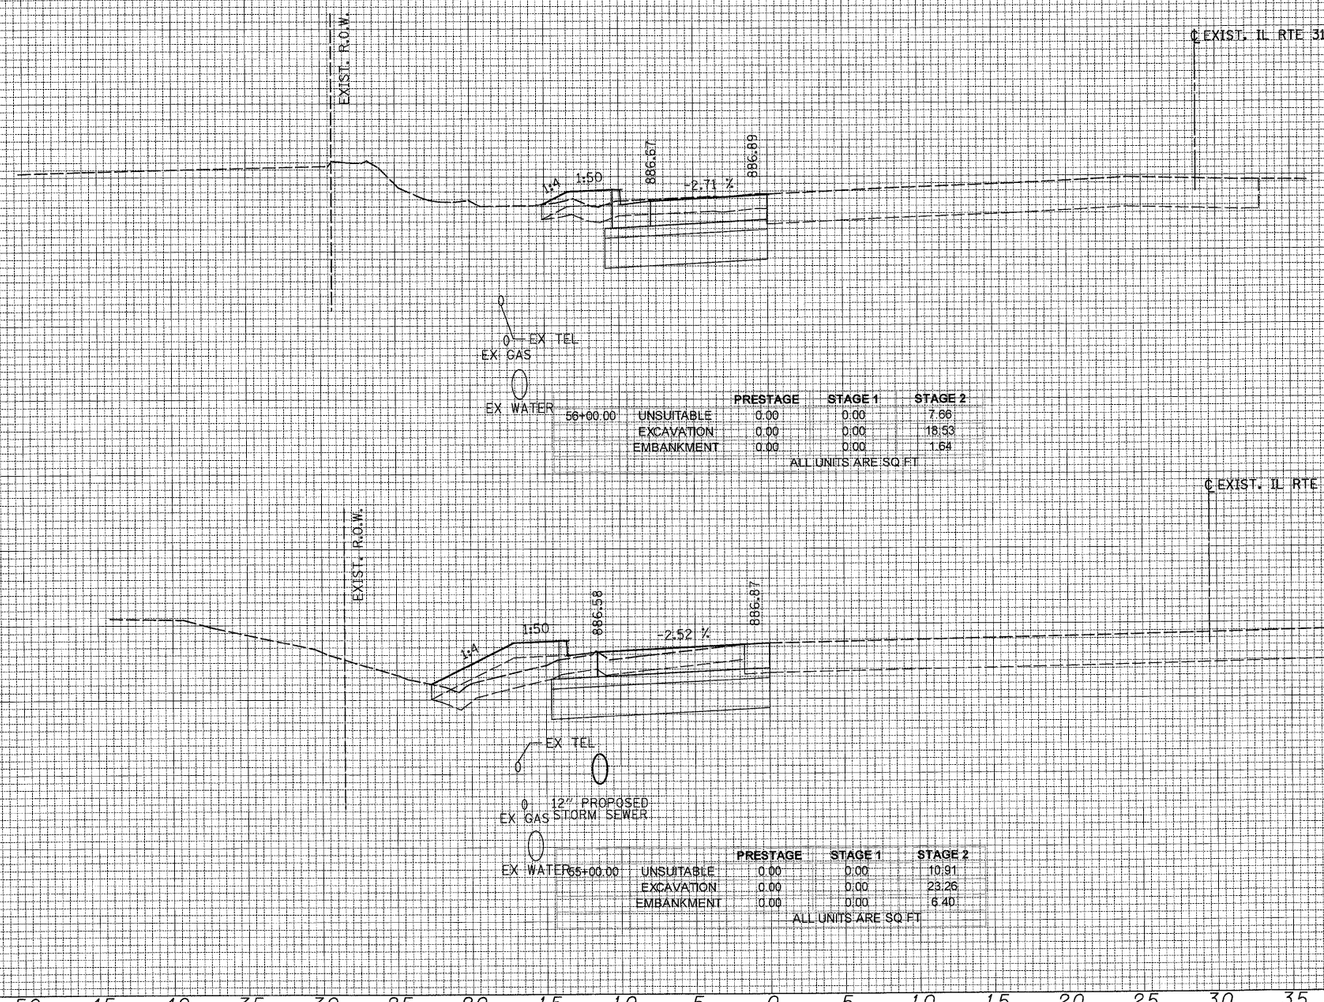

56+00.00

		PRESTAGE	STAGE 1	STAGE 2
56+00.00	UNSUITABLE	0.00	0.00	7.66
	EXCAVATION	0.00	0.00	18.53
	EMBANKMENT	0.00	0.00	1.64

ALL UNITS ARE SQ FT

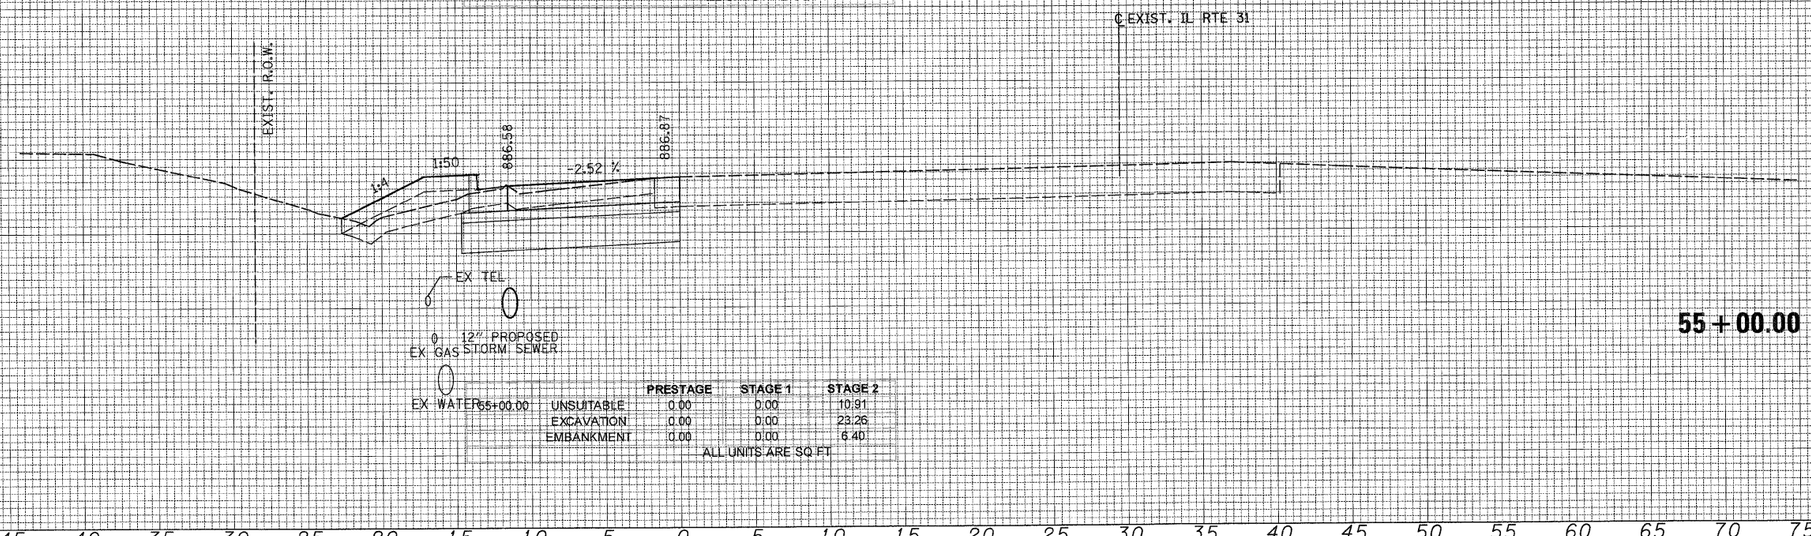

55+00.00

		PRESTAGE	STAGE 1	STAGE 2
55+00.00	UNSUITABLE	0.00	0.00	10.91
	EXCAVATION	0.00	0.00	23.26
	EMBANKMENT	0.00	0.00	6.40

ALL UNITS ARE SQ FT

FINAL SURVEY	BY	DATE
SURVEYED		
PLOTTED		
NOTE BOOK	TEM	
NO.	AREAS CHECKED	

ORIGINAL SURVEY	BY	DATE
SURVEYED		
PLOTTED		
NOTE BOOK	TEM	
NO.	AREAS CHECKED	

PATRICK ENGINEERING INC.
LISLE, ILLINOIS

USER NAME = Rdwy_Lisle	DESIGNED - CPK	REVISED -	
PLOT CONFIG= PDF(Grey_Large).plt	DRAWN - TCK	REVISED -	
PLOT SCALE = 1:5	CHECKED - JAH	REVISED -	
PLOT DATE = 7/28/2010 9:05:58 PM	DATE - 8/2/2010	REVISED -	

MCHENRY COUNTY
DIVISION OF TRANSPORTATION

ILLINOIS ROUTE 31
CROSS SECTIONS

SCALE: 1H:2V | SHEET NO. | STA. 55+00.00 | TO STA. 56+00.00

F.A. RTE.	SECTION	COUNTY	TOTAL SHEETS	SHEET NO.
0336	05-00308-00-WR	MCHENRY	606	588
		CONTRACT NO. 63398		
		ILLINOIS FED. AID PROJECT		


G:\MCDOT\20950_001\Drawings\RDWY\shts\Xsec\S_XS_07_IL31.dgn

75 70 65 60 55 50 45 40 35 30 25 20 15 10 5 0 5 10 15 20 25 30 35 40 45 50 55 60 65 70 75

FINAL SURVEY	BY	DATE
NOTE BOOK		
NO.		

SURVEYED
PLOTTED
TAKE-OFF
AREAS
AREAS CHECKED

890
885

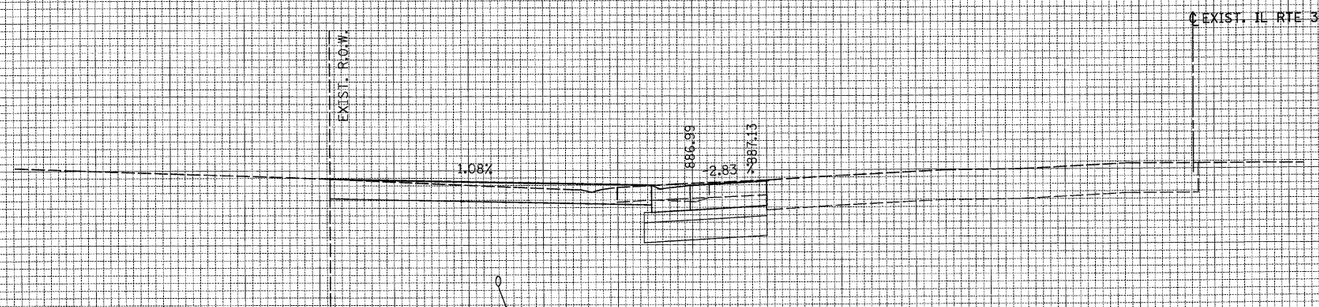


56 + 60.66

		PRESTAGE	STAGE 1	STAGE 2
56+60.66	UNSUITABLE	0.00	0.00	0.00
	EXCAVATION	0.00	0.00	0.00
	EMBANKMENT	0.00	0.00	0.00

ALL UNITS ARE SQ FT

890
885

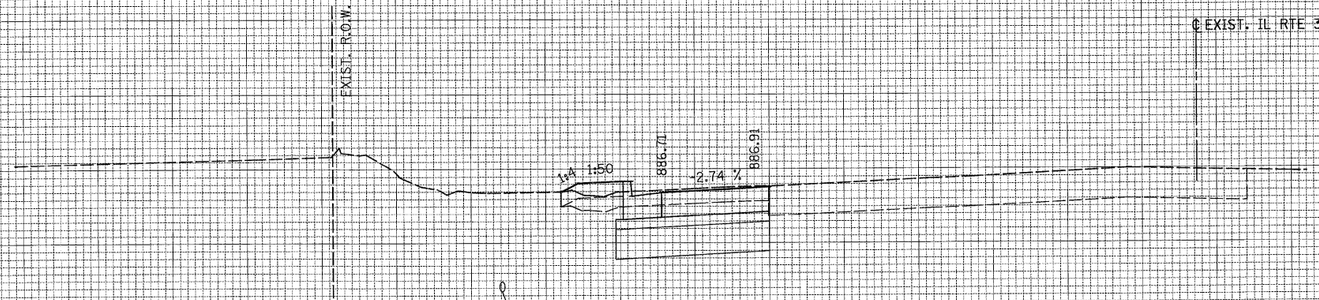

56 + 13.81

		PRESTAGE	STAGE 1	STAGE 2
56+13.81	UNSUITABLE	0.00	0.00	7.01
	EXCAVATION	0.00	0.00	17.83
	EMBANKMENT	0.00	0.00	1.46

ALL UNITS ARE SQ FT

ORIGINAL SURVEY	BY	DATE
NOTE BOOK		
NO.		

SURVEYED
PLOTTED
TAKE-OFF
AREAS
AREAS CHECKED

75 70 65 60 55 50 45 40 35 30 25 20 15 10 5 0 5 10 15 20 25 30 35 40 45 50 55 60 65 70 75

PATRICK ENGINEERING INC.
LISLE, ILLINOIS

USER NAME = Rdwg_Lisle	DESIGNED - CPK	REVISED -	
PLOT CONFIG= PDF(Grey_Large).plt	DRAWN - TCK	REVISED -	
PLOT SCALE = 1:5	CHECKED - JAH	REVISED -	
PLOT DATE = 7/28/2010 9:06:01 PM	DATE - 8/2/2010	REVISED -	

MCHENRY COUNTY
DIVISION OF TRANSPORTATION


ILLINOIS ROUTE 31
CROSS SECTIONS

SCALE: 1H:2V | SHEET NO. | STA. 56+13.81 | TO STA. 56+60.66

F.A. RTE.	SECTION	COUNTY	TOTAL SHEETS	SHEET NO.
0336	05-00308-00-WR	MCHENRY	606	589
		CONTRACT NO. 63398		
	ILLINOIS FED. AID PROJECT			

G:\MCDOT\20952.02\1\D-awings\RDWY\shts\Xsec\S_XS_07_IL31.dgn


FINAL SURVEY	BY	DATE
NOTE BOOK	SURVEYED	
NO.	PLOTTED	
	CHECKED JE	
	AREAS	
	AREAS CHECKED	

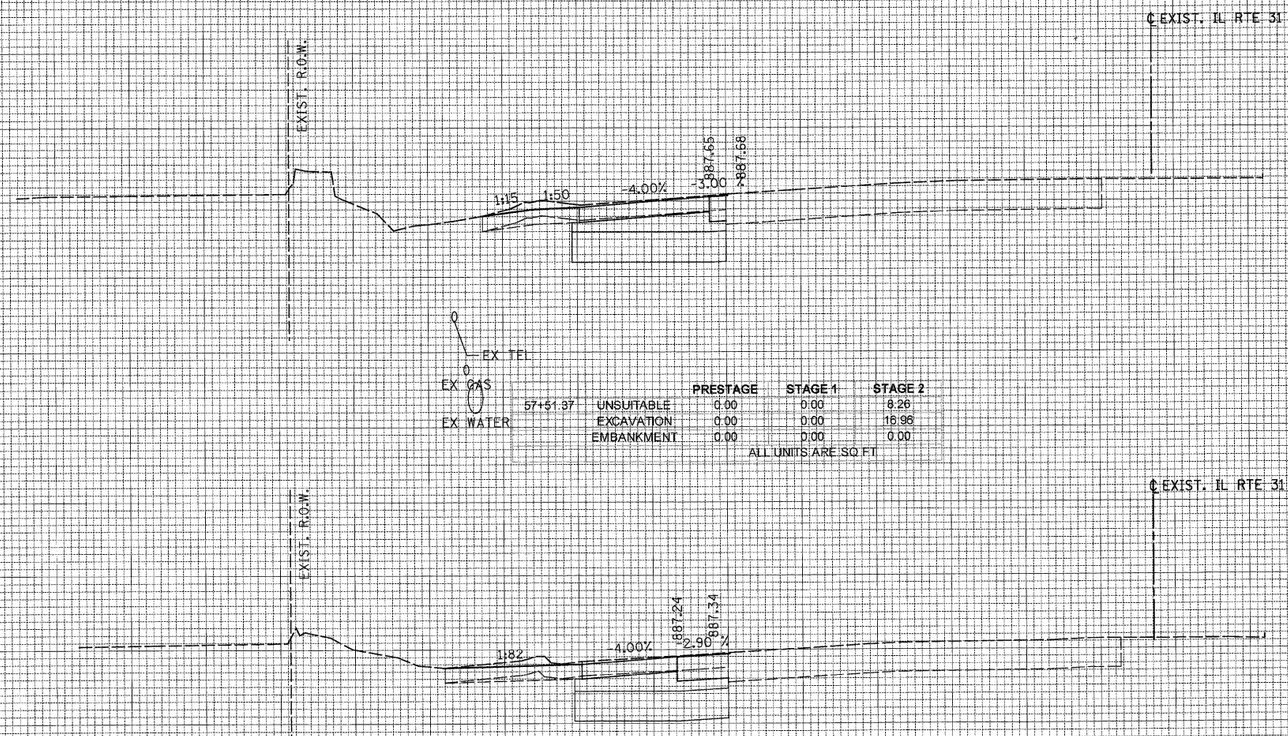

57+51.37

		PRESTAGE	STAGE 1	STAGE 2
57+51.37	UNSUITABLE	0.00	0.00	8.26
	EXCAVATION	0.00	0.00	16.96
	EMBANKMENT	0.00	0.00	0.00

ALL UNITS ARE SQ FT

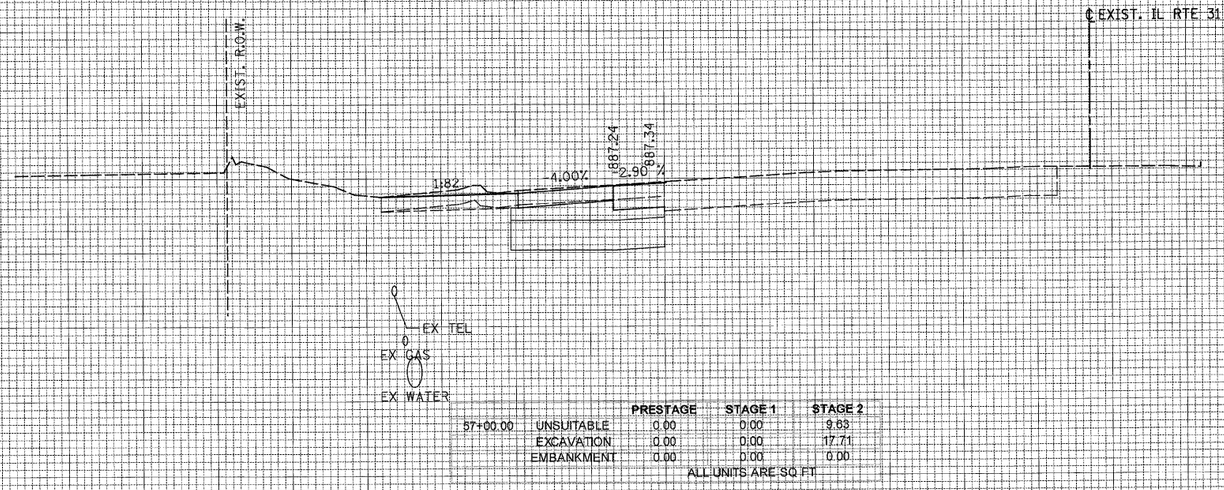

57+00.00

		PRESTAGE	STAGE 1	STAGE 2
57+00.00	UNSUITABLE	0.00	0.00	9.83
	EXCAVATION	0.00	0.00	17.71
	EMBANKMENT	0.00	0.00	0.00

ALL UNITS ARE SQ FT

ORIGINAL SURVEY	BY	DATE
NOTE BOOK	SURVEYED	
NO.	PLOTTED	
	CHECKED	
	AREAS	
	AREAS CHECKED	

PATRICK ENGINEERING INC.
LISLE, ILLINOIS

USER NAME = Rdwg_Lisle	DESIGNED - CPK	REVISED -	
PLOT CONFIG= PDF(Grey_Large).plt	DRAWN - TCK	REVISED -	
PLOT SCALE = 1:5	CHECKED - JAH	REVISED -	
PLOT DATE = 7/28/2010 9:06:24 PM	DATE - 8/2/2010	REVISED -	


MCHENRY COUNTY
DIVISION OF TRANSPORTATION

ILLINOIS ROUTE 31
CROSS SECTIONS

SCALE: 1H:2V | SHEET NO. | STA. 57+00.00 | TO STA. 57+51.37

F.A. RTE.	SECTION	COUNTY	TOTAL SHEETS	SHEET NO.
0336	05-00308-00-WR	MCHENRY	606	590
		CONTRACT NO. 63398		
	ILLINOIS FED. AID PROJECT			

G:\MCDOT\22950.001\Drawings\ROWY\shts\Xsec\S_XS_27_IL31.dgn

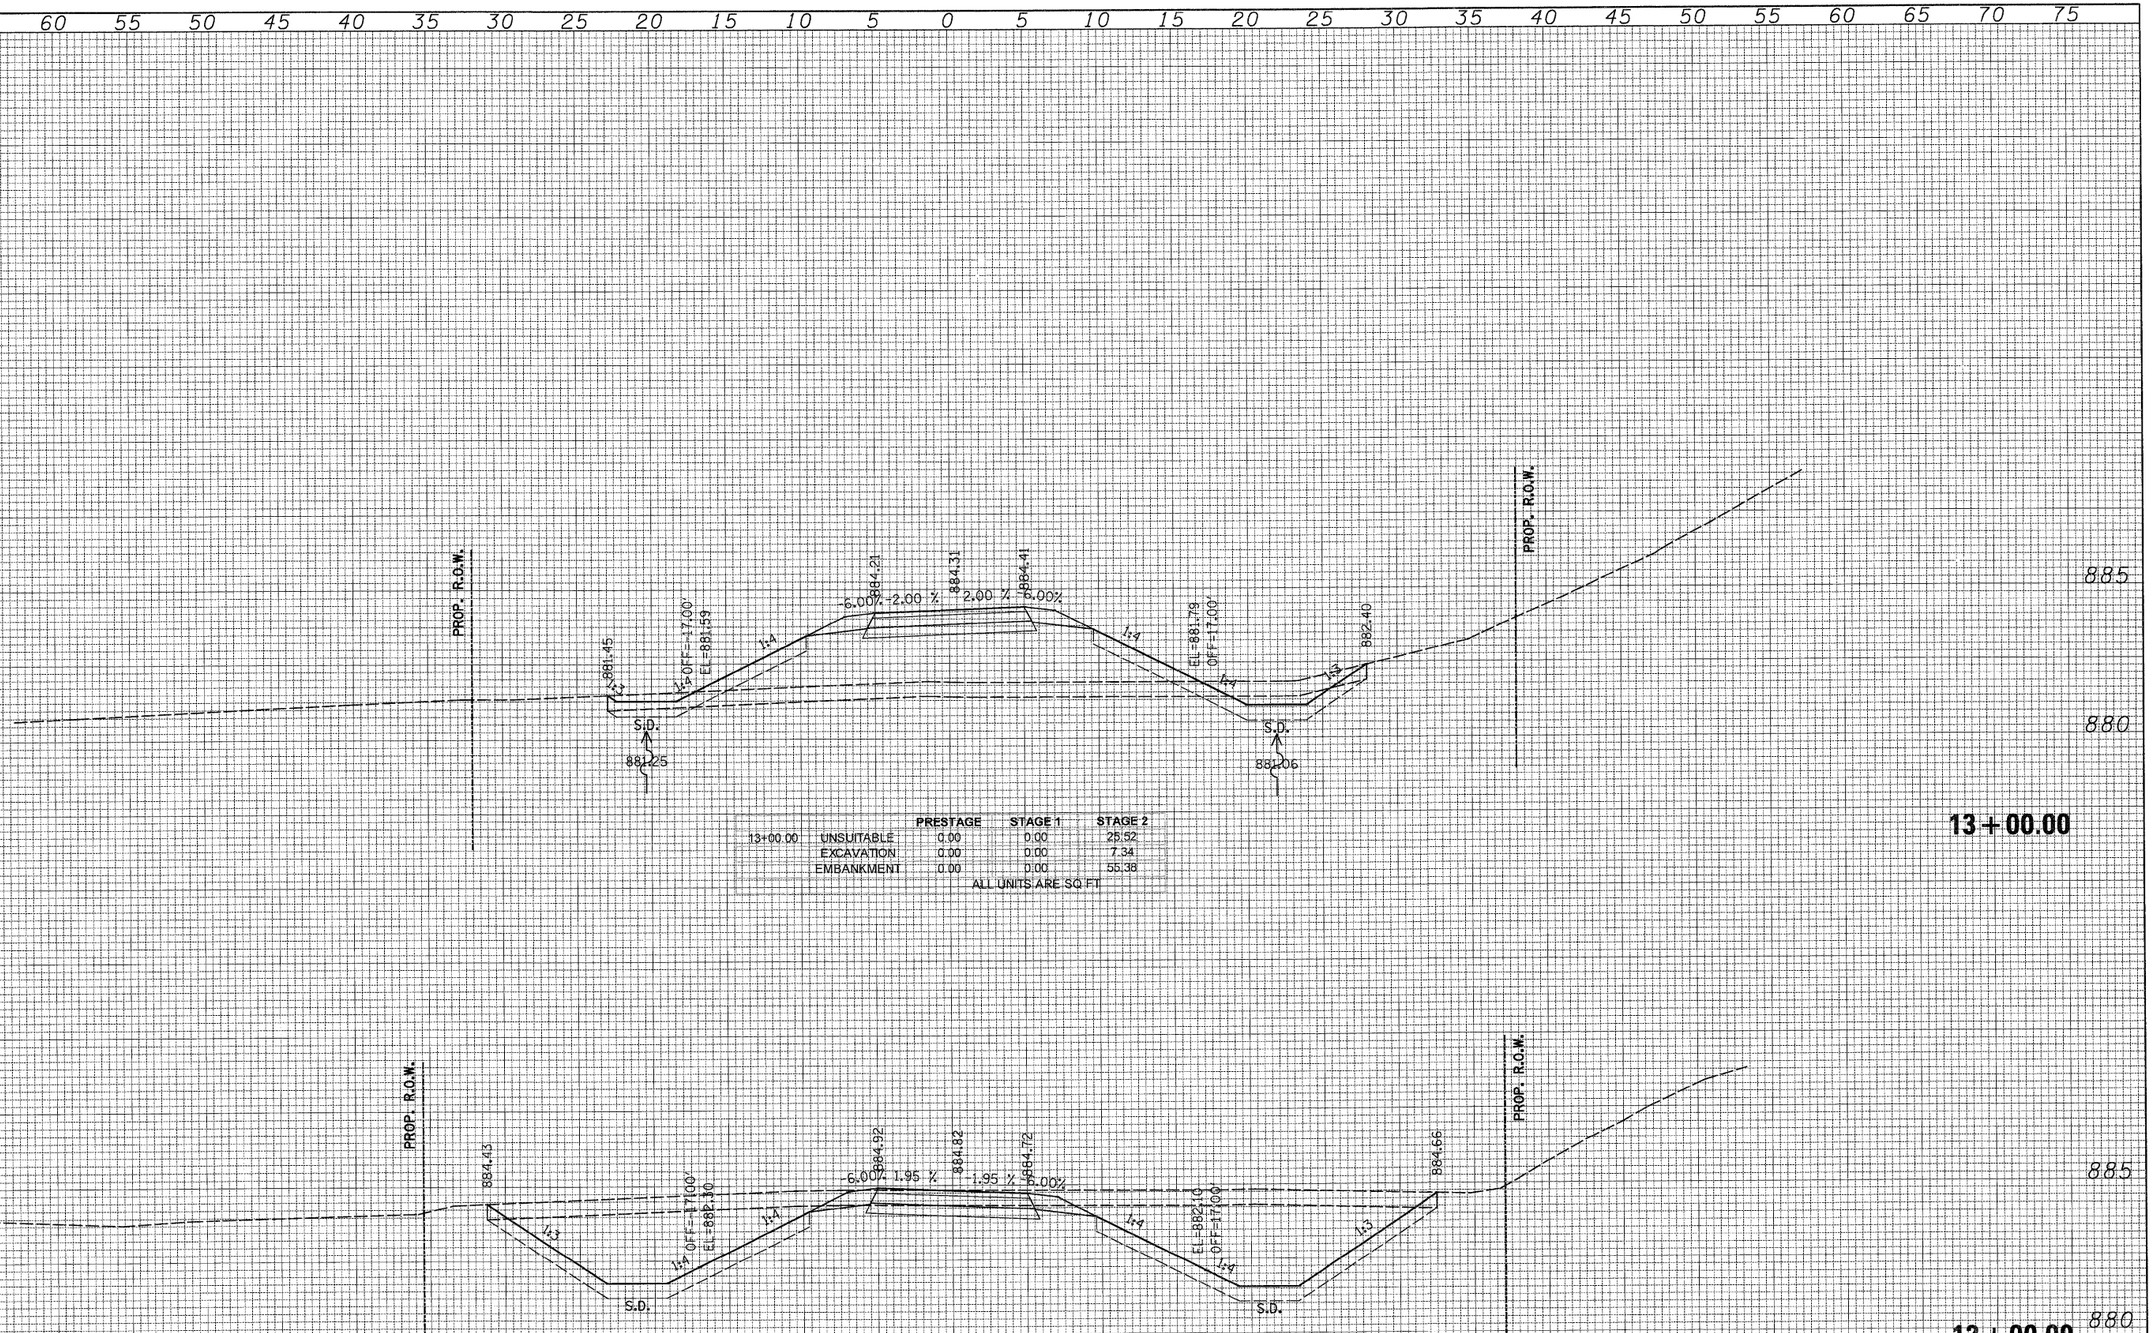

13+00.00		PRESTAGE	STAGE 1	STAGE 2
	UNSUITABLE	0.00	0.00	25.52
	EXCAVATION	0.00	0.00	7.34
	EMBANKMENT	0.00	0.00	55.38

ALL UNITS ARE SQ FT

13+00.00

12+00.00		PRESTAGE	STAGE 1	STAGE 2
	UNSUITABLE	0.00	0.00	31.91
	EXCAVATION	0.00	0.00	92.96
	EMBANKMENT	0.00	0.00	0.00

ALL UNITS ARE SQ FT

12+00.00

FINAL SURVEY — NOTE BOOK — NO. — SURVEYED — PLOTTED — PLOT DATE — TEM — AREAS — AREAS CHECKED — BY — DATE

ORIGINAL SURVEY — NOTE BOOK — NO. — SURVEYED — PLOTTED — PLOT DATE — JE — AREAS — AREAS CHECKED — BY — DATE

PATRICK ENGINEERING INC.
LISLE, ILLINOIS

USER NAME = Rdwy_Lisle	DESIGNED - CPK	REVISED -	
PLOT CONFIG= PDF(Grey_Large).plt	DRAWN - TCK	REVISED -	
PLOT SCALE = 1:5	CHECKED - JAH	REVISED -	
PLOT DATE = 7/28/2010 9:06:11 PM	DATE - 8/2/2010	REVISED -	


MCHENRY COUNTY
DIVISION OF TRANSPORTATION

BIKE PATH
CROSS SECTIONS

SCALE: 1H:2V | SHEET NO. | STA. 12+00.00 TO STA. 13+00.00

F.A. RTE.	SECTION	COUNTY	TOTAL SHEETS	SHEET NO.
0336	05-00308-00-WR	MCHENRY	606	591
		CONTRACT NO. 63398		
	ILLINOIS FED. AID PROJECT			

Q:\MCDOT\20950.00\Drawings\RDWY\shts\Xsec\S_XS_08_Bikepath.dgn

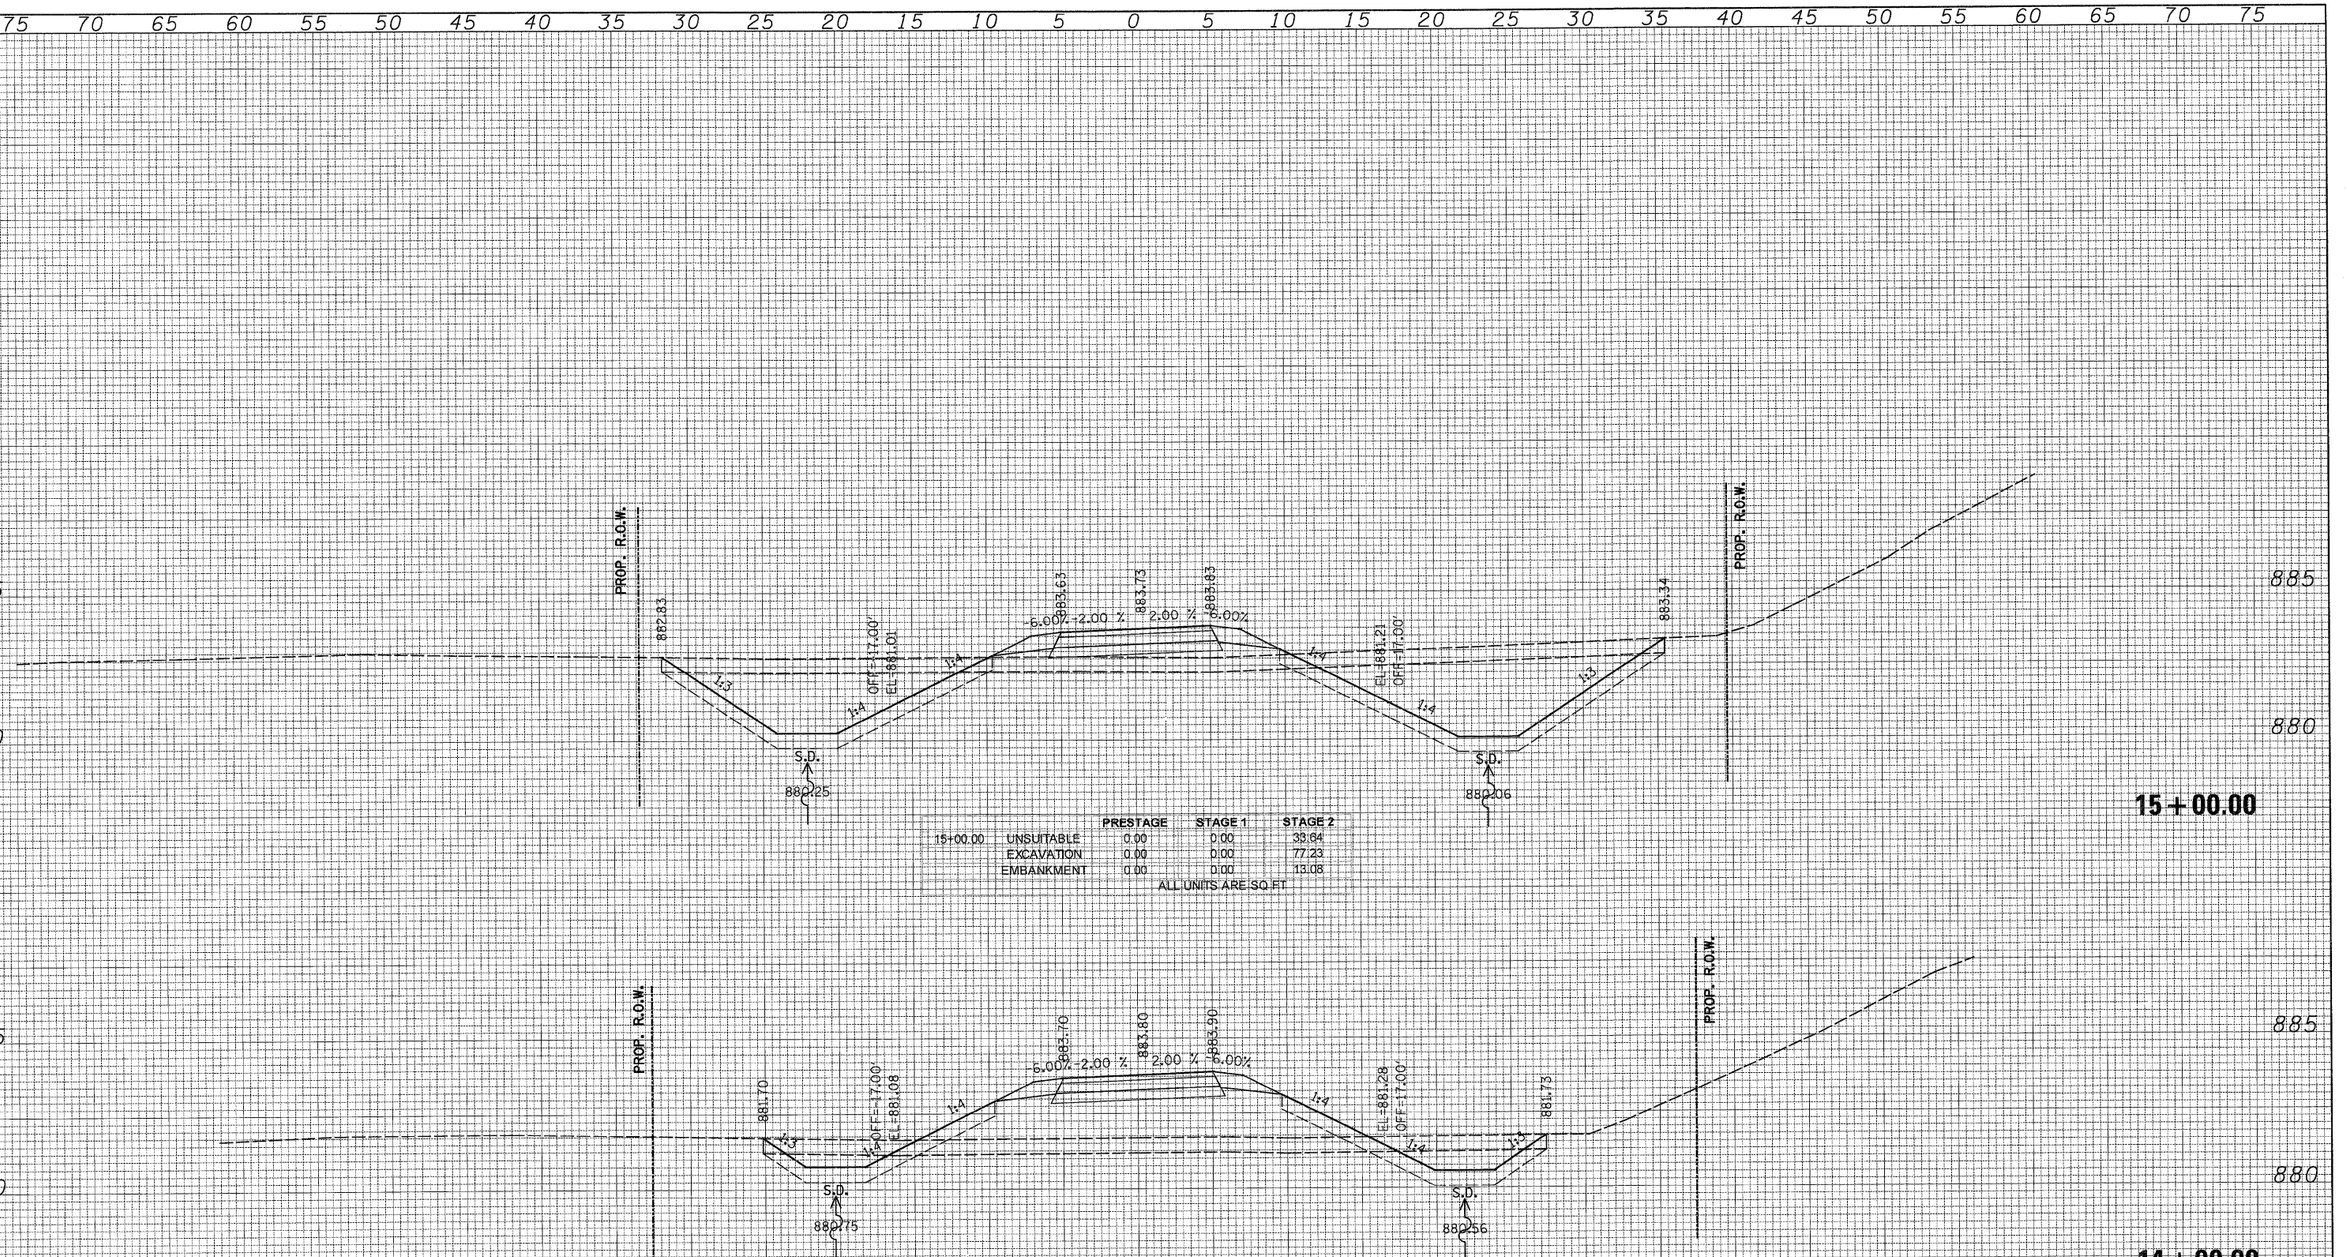

FINAL SURVEY — NOTE BOOK — NO. — SURVEYED — PLOTTED — TEM. A.E. — AREAS — AREAS CHECKED — BY — DATE

ORIGINAL SURVEY — NOTE BOOK — NO. — SURVEYED — PLOTTED — TEM. A.E. — AREAS — AREAS CHECKED — BY — DATE

PATRICK ENGINEERING INC.
LISLE, ILLINOIS

USER NAME = Rdwy_Lisle	DESIGNED - CPK	REVISED -	
PLOT CONFIG= PDF(Grey_Large).plt	DRAWN - TCK	REVISED -	
PLOT SCALE = 1:5	CHECKED - JAH	REVISED -	
PLOT DATE = 7/28/2010 9:06:15 PM	DATE - 8/2/2010	REVISED -	


MCHENRY COUNTY
DIVISION OF TRANSPORTATION

BIKE PATH
CROSS SECTIONS

SCALE: 1H:2V | SHEET NO. | STA. 14+00.00 TO STA. 15+00.00

F.A. RTE.	SECTION	COUNTY	TOTAL SHEETS	SHEET NO.
0336	05-00308-00-WR	MCHENRY	606	592
		CONTRACT NO. 63398		
	ILLINOIS FED. AID PROJECT			

Q:\MCDOT\20950.00\Drawings\RDWY\shts\Xsec\S_XS_08_Bikepath.dgn

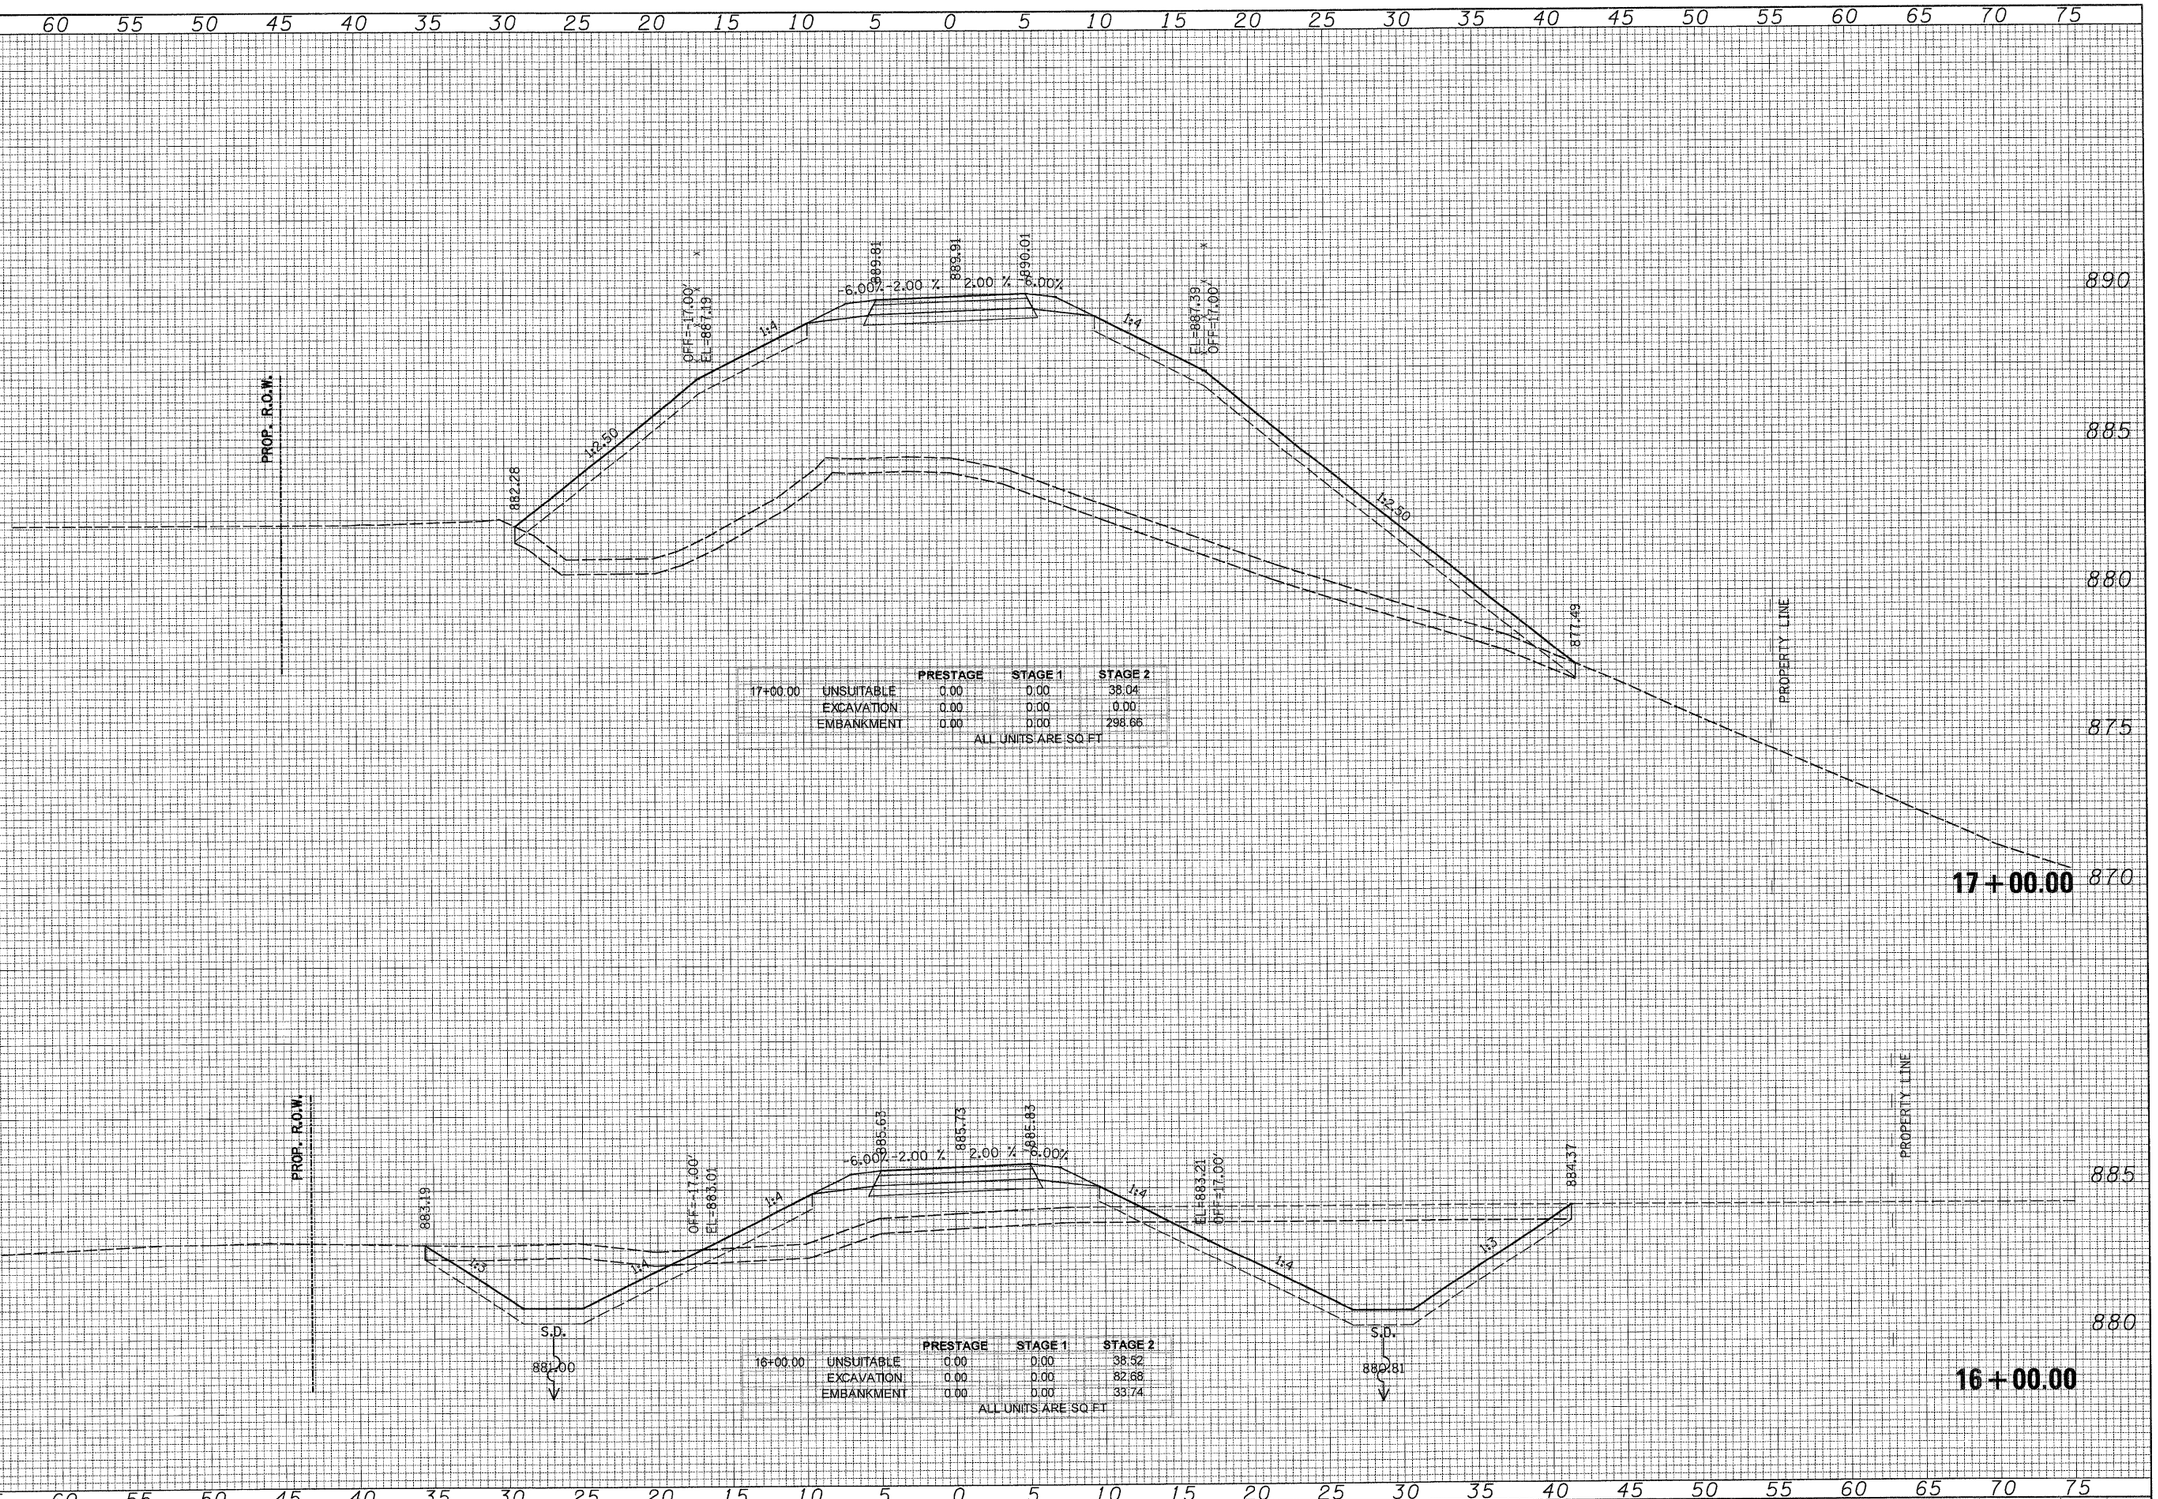

		PRESTAGE	STAGE 1	STAGE 2
17+00.00	UNSUITABLE	0.00	0.00	38.04
	EXCAVATION	0.00	0.00	0.00
	EMBANKMENT	0.00	0.00	298.66

ALL UNITS ARE SQ.FT.

		PRESTAGE	STAGE 1	STAGE 2
16+00.00	UNSUITABLE	0.00	0.00	38.52
	EXCAVATION	0.00	0.00	82.68
	EMBANKMENT	0.00	0.00	33.74

ALL UNITS ARE SQ.FT.

FINAL SURVEY	BY	DATE
SURVEYED		
PLOTTED		
NOTE BOOK	ITEM : ℄	
NO.	AREAS CHECKED	

ORIGINAL SURVEY	BY	DATE
SURVEYED		
PLOTTED		
NOTE BOOK	ITEM : ℄	
NO.	AREAS CHECKED	

PATRICK ENGINEERING INC.
LISLE, ILLINOIS

USER NAME = Rdwy_Lisle	DESIGNED - CPK	REVISED -	
PLOT CONFIG= PDF(Gray_Large).plt	DRAWN - TCK	REVISED -	
PLOT SCALE = 1:5	CHECKED - JAH	REVISED -	
PLOT DATE = 7/28/2010 9:26:18 PM	DATE - 8/2/2010	REVISED -	


MCHENRY COUNTY
DIVISION OF TRANSPORTATION

BIKE PATH
CROSS SECTIONS

SCALE: 1H:2V | SHEET NO. | STA. 16+00.00 TO STA. 17+00.00

F.A. RTE.	SECTION	COUNTY	TOTAL SHEETS	SHEET NO.
0336	05-00308-00-WR	MCHENRY	606	593
		CONTRACT NO. 63398		
	ILLINOIS FED. AID PROJECT			

G:\MCDOT\20950.02\1\Drawings\RDWY\shts\Xsec\S_XS_08_Bikepath.dgn

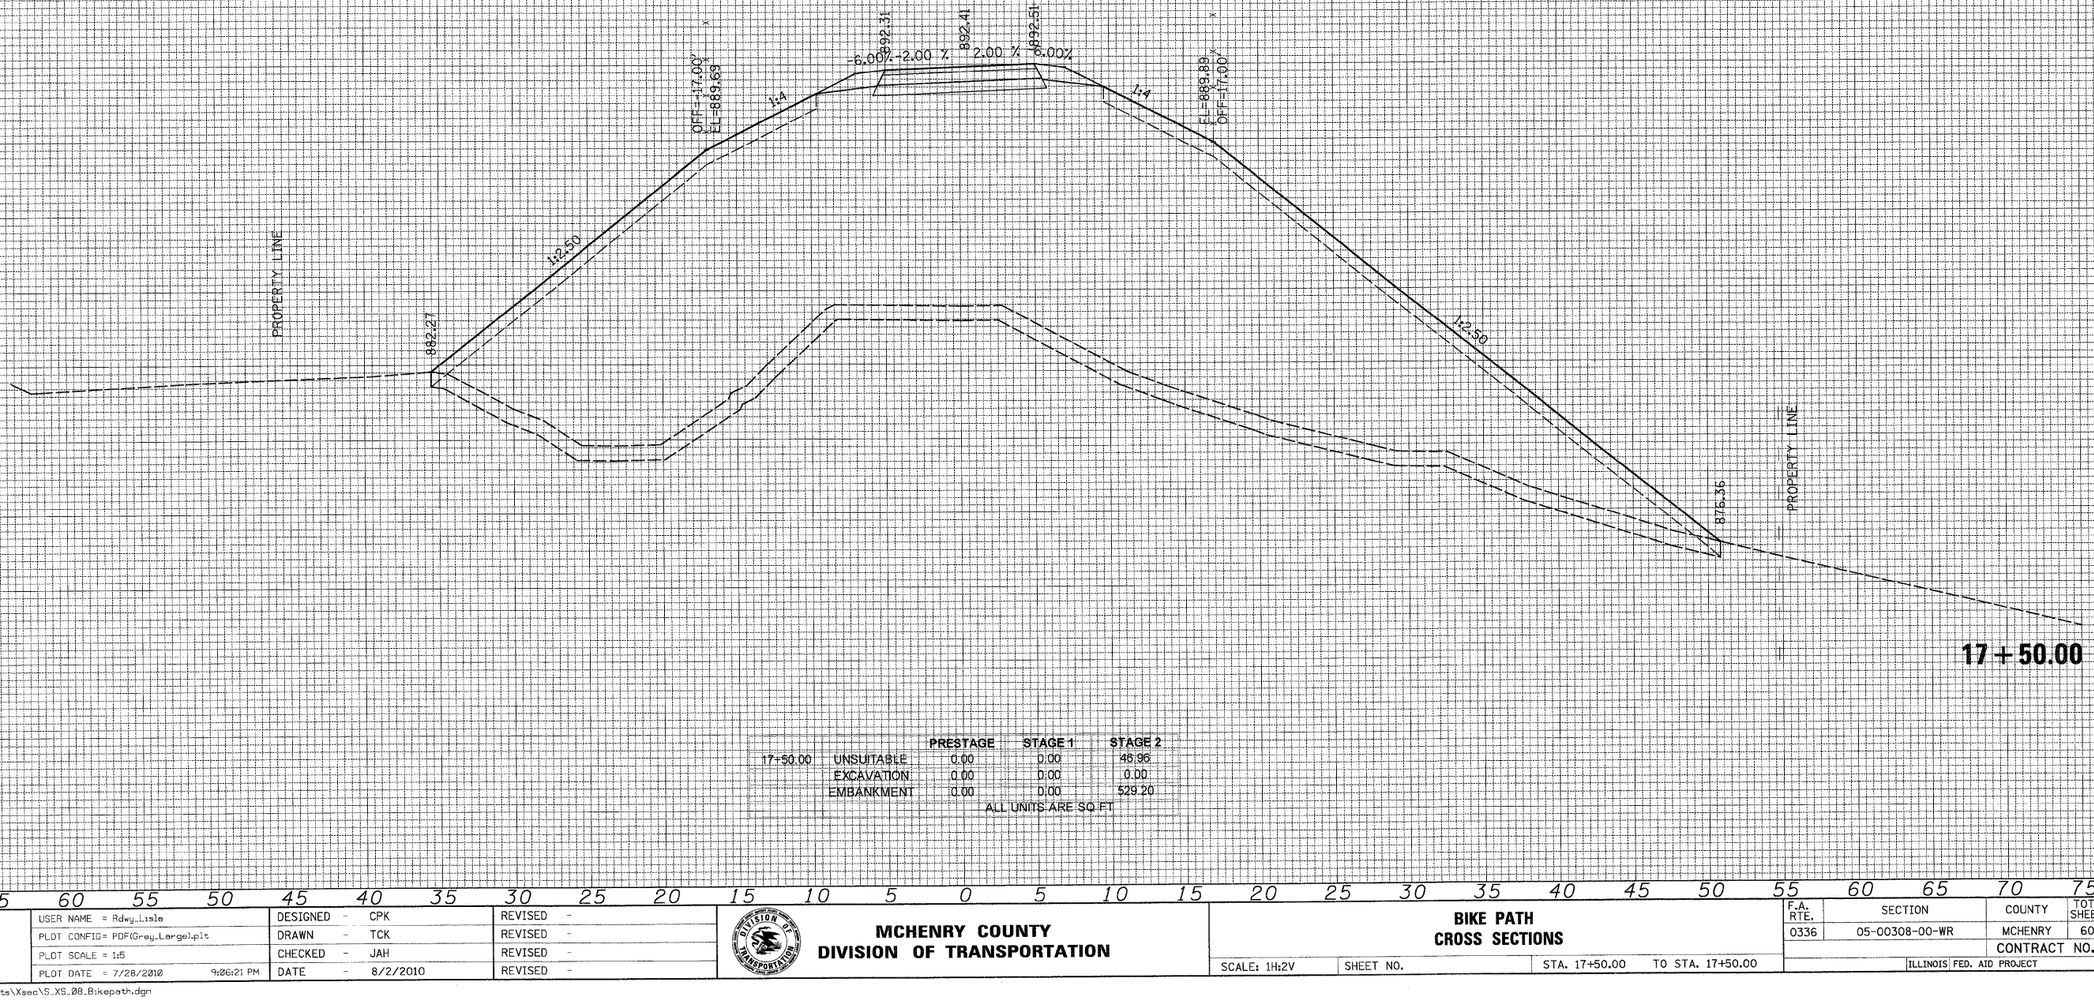

		PRESTAGE	STAGE 1	STAGE 2
17+50.00	UNSUITABLE	0.00	0.00	46.96
	EXCAVATION	0.00	0.00	0.00
	EMBANKMENT	0.00	0.00	529.20

ALL UNITS ARE SQ FT

FINAL SURVEY	SURVEYED	BY	DATE
NOTE BOOK	PLOTTED		
NO.	TEA		
	AREAS		
	AREAS CHECKED		

ORIGINAL SURVEY	SURVEYED	BY	DATE
NOTE BOOK	PLOTTED		
NO.	TEA		
	AREAS		
	AREAS CHECKED		

PATRICK ENGINEERING INC.
LISLE, ILLINOIS

USER NAME = Rdwy_Lisle	DESIGNED - CPK	REVISED -	
PLOT CONFIG= PDF(Grey_Large).plt	DRAWN - TCK	REVISED -	
PLOT SCALE = 1:5	CHECKED - JAH	REVISED -	
PLOT DATE = 7/28/2010 9:26:21 PM	DATE - 8/2/2010	REVISED -	


MCHENRY COUNTY
DIVISION OF TRANSPORTATION

BIKE PATH
CROSS SECTIONS

SCALE: 1H:2V | SHEET NO. | STA. 17+50.00 TO STA. 17+50.00

F.A. RTE.	SECTION	COUNTY	TOTAL SHEETS	SHEET NO.
0336	05-00308-00-WR	MCHENRY	606	594
		CONTRACT NO. 63398		
		ILLINOIS FED. AID PROJECT		

G:\MCDOT\20950.201\Drawings\RDWY\shts\Xsec\S_XS_00_Bikepath.dgn

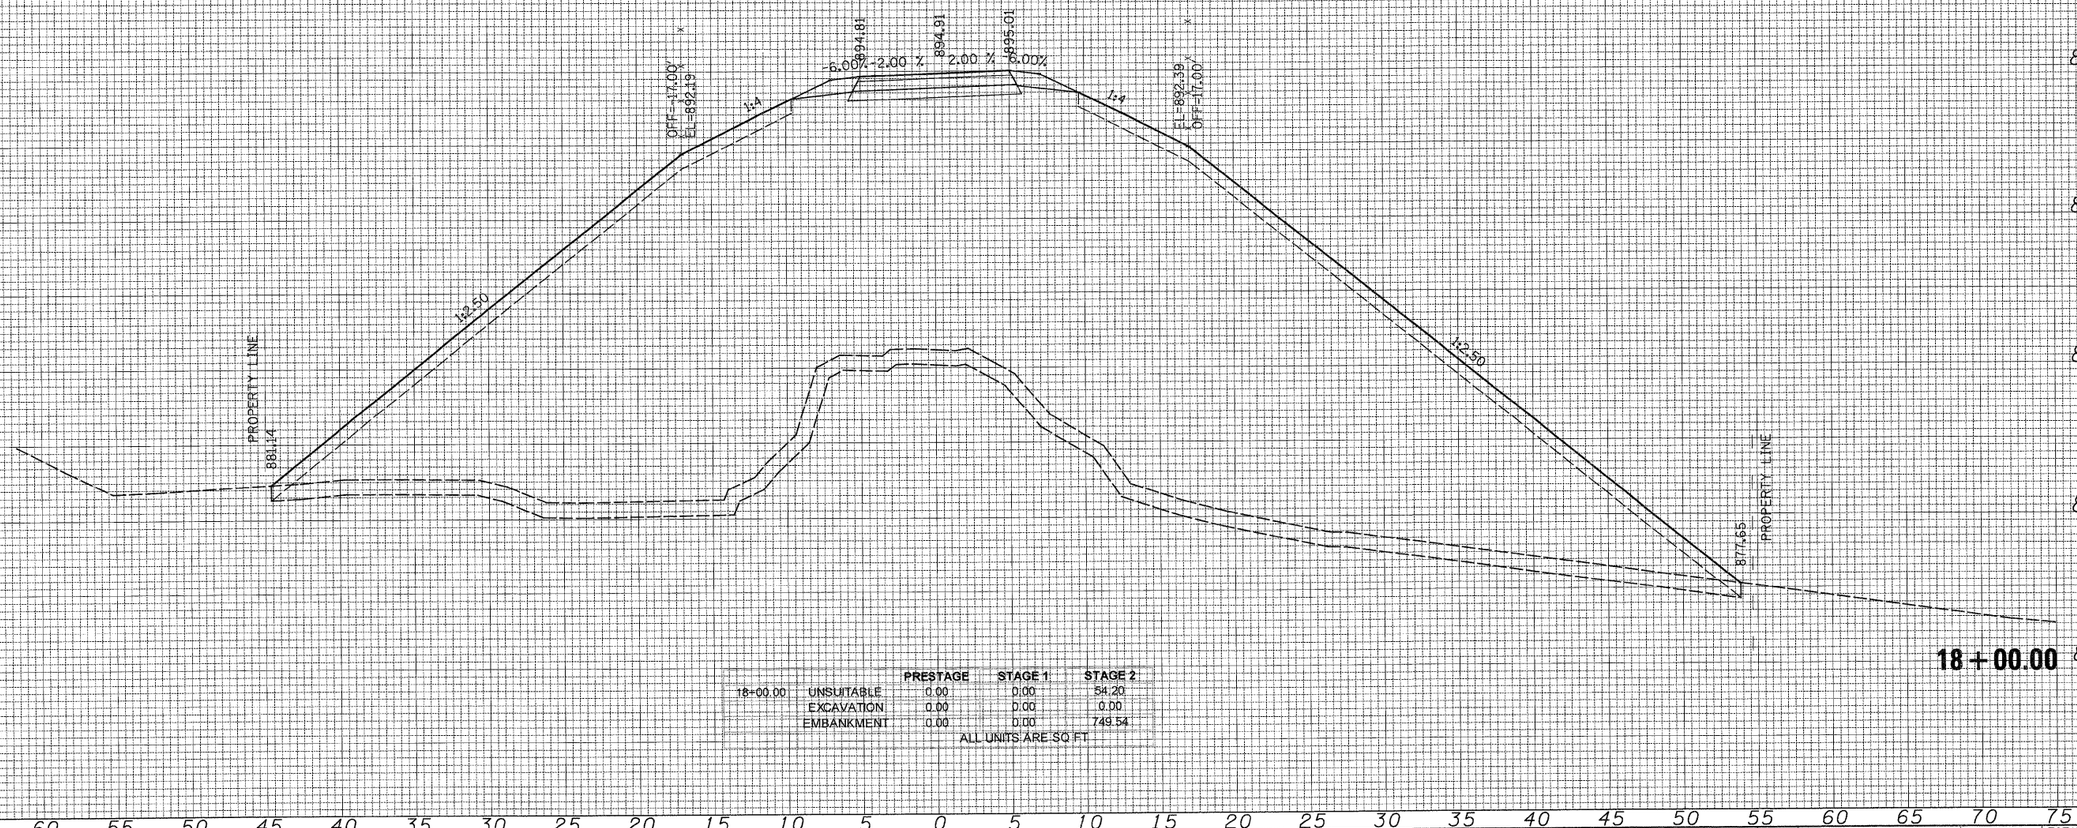

		PRESTAGE	STAGE 1	STAGE 2
18+00.00	UNSUITABLE	0.00	0.00	54.20
	EXCAVATION	0.00	0.00	0.00
	EMBANKMENT	0.00	0.00	749.54

ALL UNITS ARE SQ FT

FINAL SURVEY — NOTE BOOK — NO. — BY — DATE — SURVEYED — PLOTTED — TIE — AREAS — AREAS CHECKED

ORIGINAL SURVEY — NOTE BOOK — NO. — BY — DATE — SURVEYED — PLOTTED — TIE — AREAS — AREAS CHECKED

PATRICK ENGINEERING INC.
LISLE, ILLINOIS

USER NAME = Rdwy_Lisle		DESIGNED - CPK		REVISED -	
PLOT CONFIG= PDF(Grey_Large).plt		DRAWN - TCK		REVISED -	
PLOT SCALE = 1:5		CHECKED - JAH		REVISED -	
PLOT DATE = 7/28/2010	9:06:24 PM	DATE - 8/2/2010		REVISED -	

MCHENRY COUNTY
DIVISION OF TRANSPORTATION


BIKE PATH
CROSS SECTIONS

SCALE: 1H:2V | SHEET NO. | STA. 18+00.00 | TO STA. 18+00.00

F.A. RTE.	SECTION	COUNTY	TOTAL SHEETS	SHEET NO.
0336	05-00308-00-WR	MCHENRY	606	595
		CONTRACT NO. 63398		
		ILLINOIS FED. AID PROJECT		

Q:\MCDOT\20950.20\1\Drawings\RDWY\shts\Xsec\S_XS_08_Bikepath.dgn

FINAL SURVEY		BY	DATE
NOTE BOOK	SURVEYED PLOTTED TOMPLATE AREAS AREAS CHECKED		
NO.			

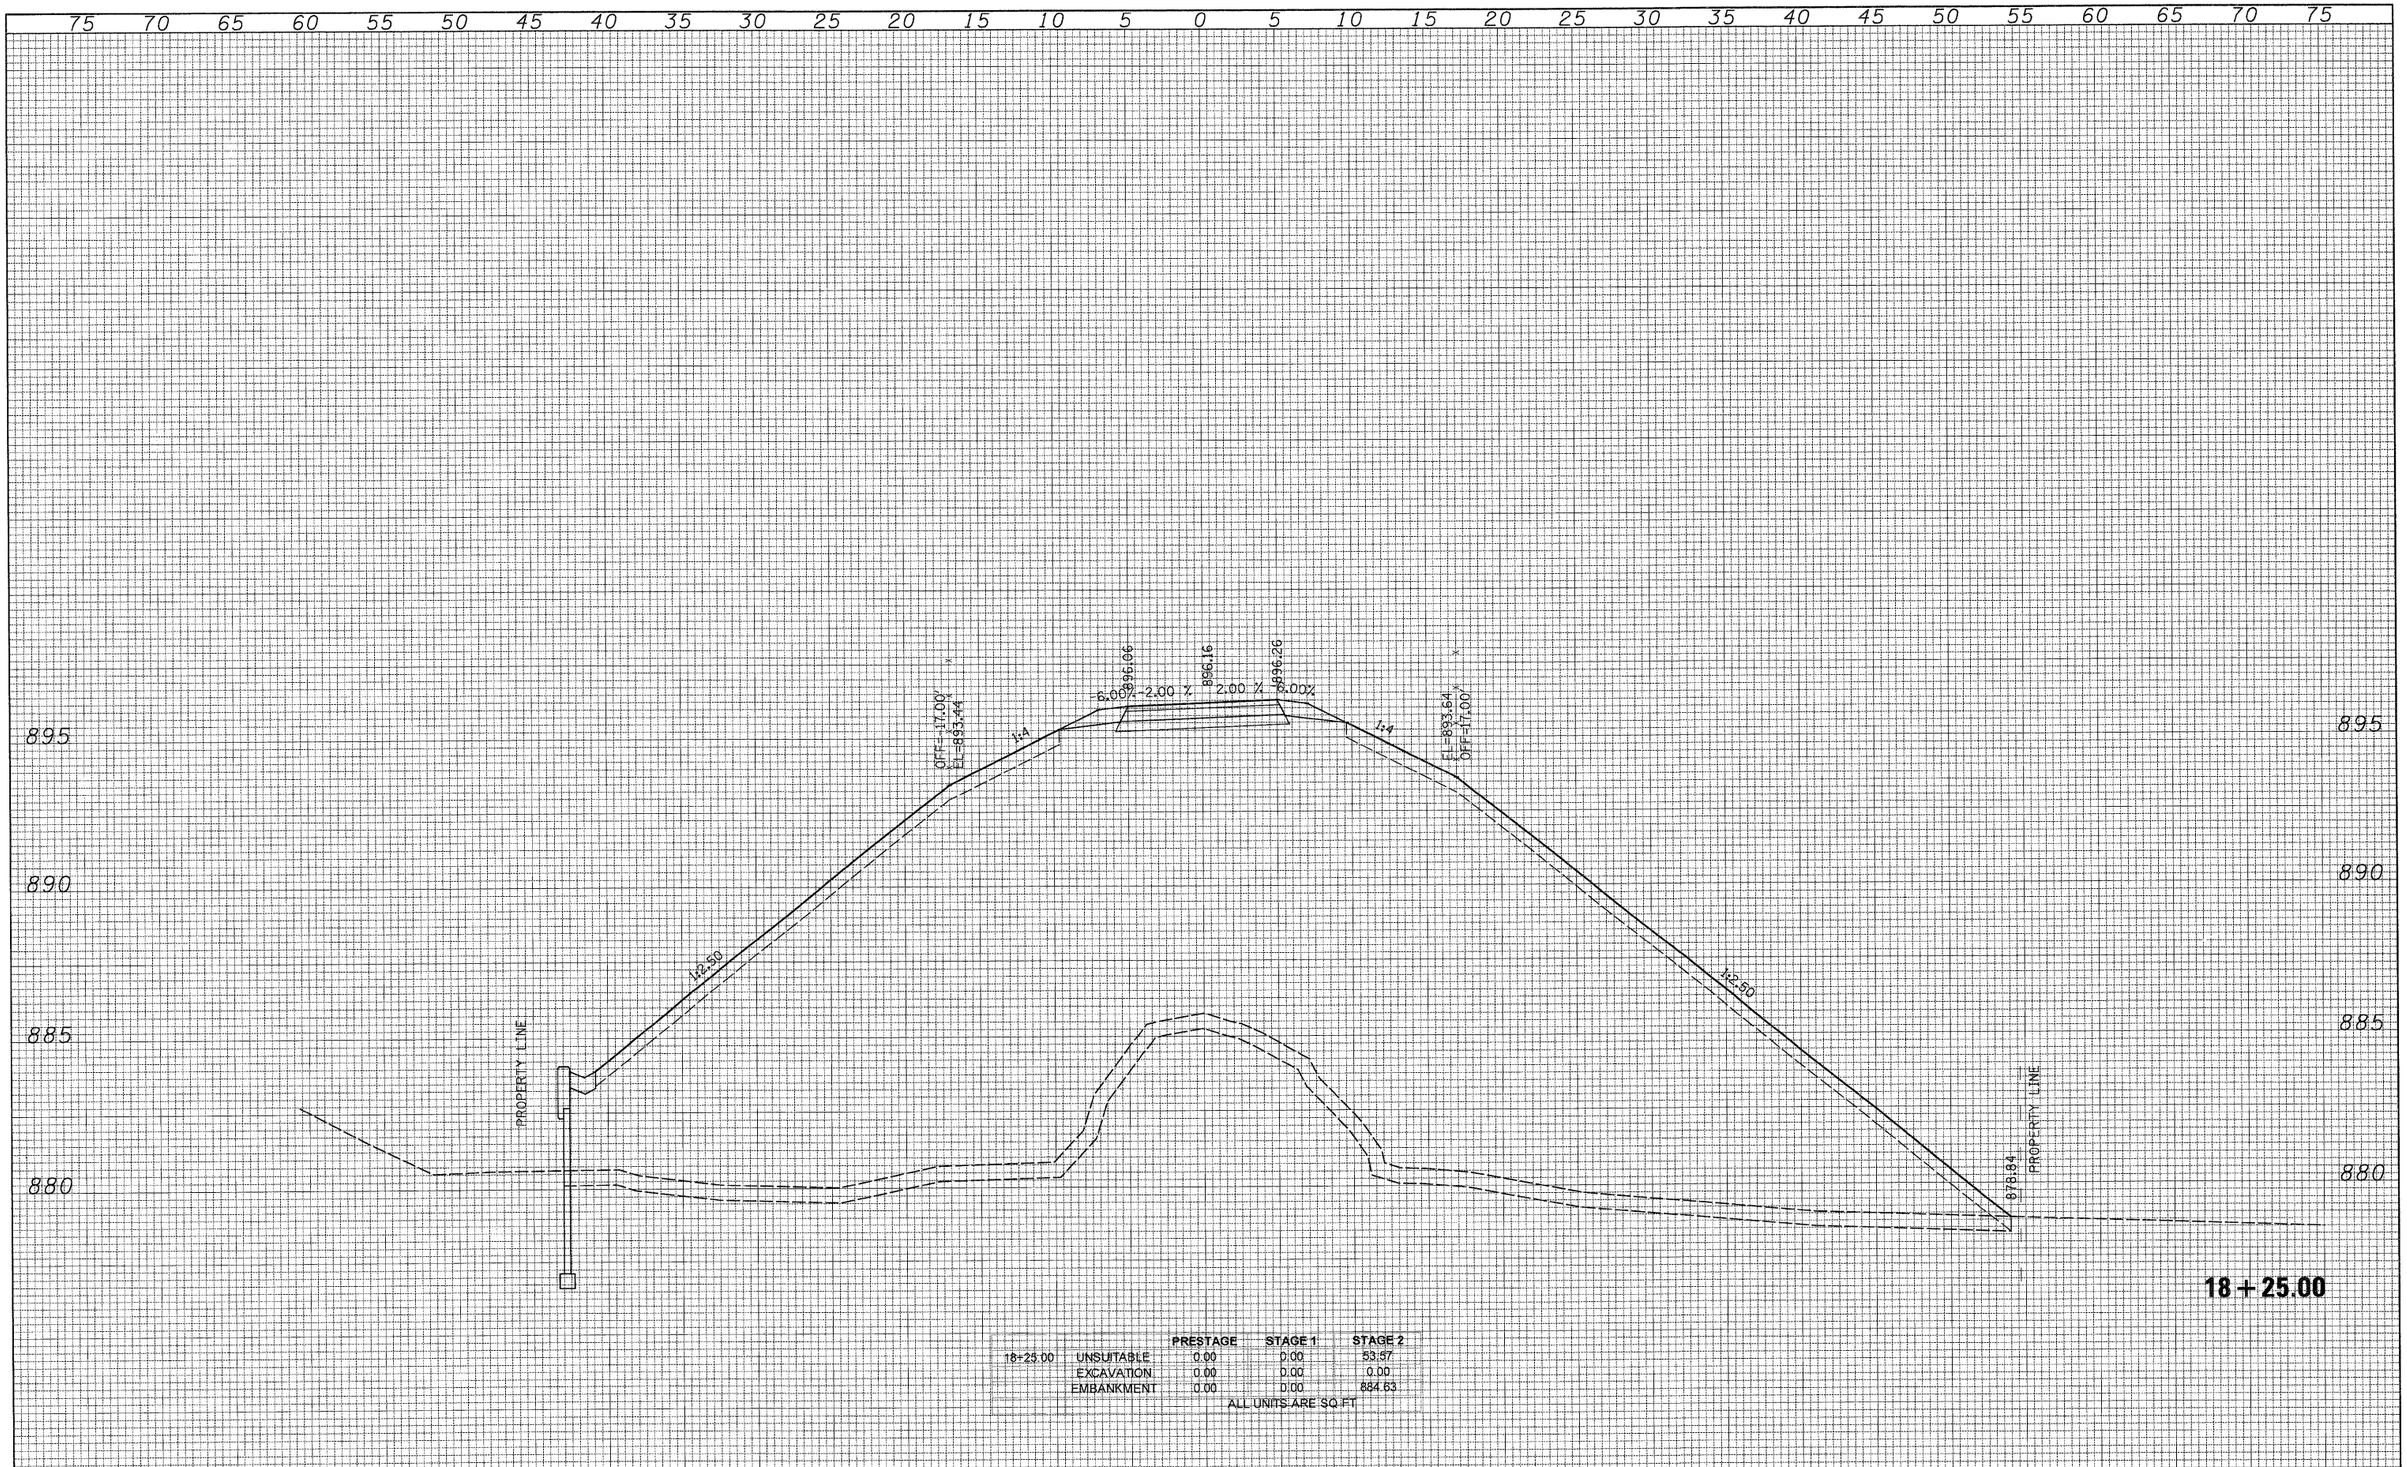

18+25.00

		PRESTAGE	STAGE 1	STAGE 2
18+25.00	UNSUITABLE	0.00	0.00	53.57
	EXCAVATION	0.00	0.00	0.00
	EMBANKMENT	0.00	0.00	884.63

ALL UNITS ARE SQ FT

ORIGINAL SURVEY		BY	DATE
NOTE BOOK	SURVEYED PLOTTED TOMPLATE AREAS AREAS CHECKED		
NO.			

PATRICK ENGINEERING INC.
LISLE, ILLINOIS

USER NAME = Rdwy_Lisle	DESIGNED - CPK	REVISED -	
PLOT CONFIG= PDF(Grey_Large).plt	DRAWN - TCK	REVISED -	
PLOT SCALE = 1:5	CHECKED - JAH	REVISED -	
PLOT DATE = 7/28/2010 9:26:27 PM	DATE - 8/2/2010	REVISED -	


MCHENRY COUNTY
DIVISION OF TRANSPORTATION

BIKE PATH
CROSS SECTIONS

SCALE: 1H:2V | SHEET NO. | STA. 18+25.00 | TO STA. 18+25.00

F.A. RTE.	SECTION	COUNTY	TOTAL SHEETS	SHEET NO.
0336	05-00308-00-WR	MCHENRY	606	596
		CONTRACT NO. 63398		
	ILLINOIS FED. AID PROJECT			

G:\MCDOT\20950.001\Drawings\RDWY\shts\Xsec\S_XS_26_Bikepath.dgn

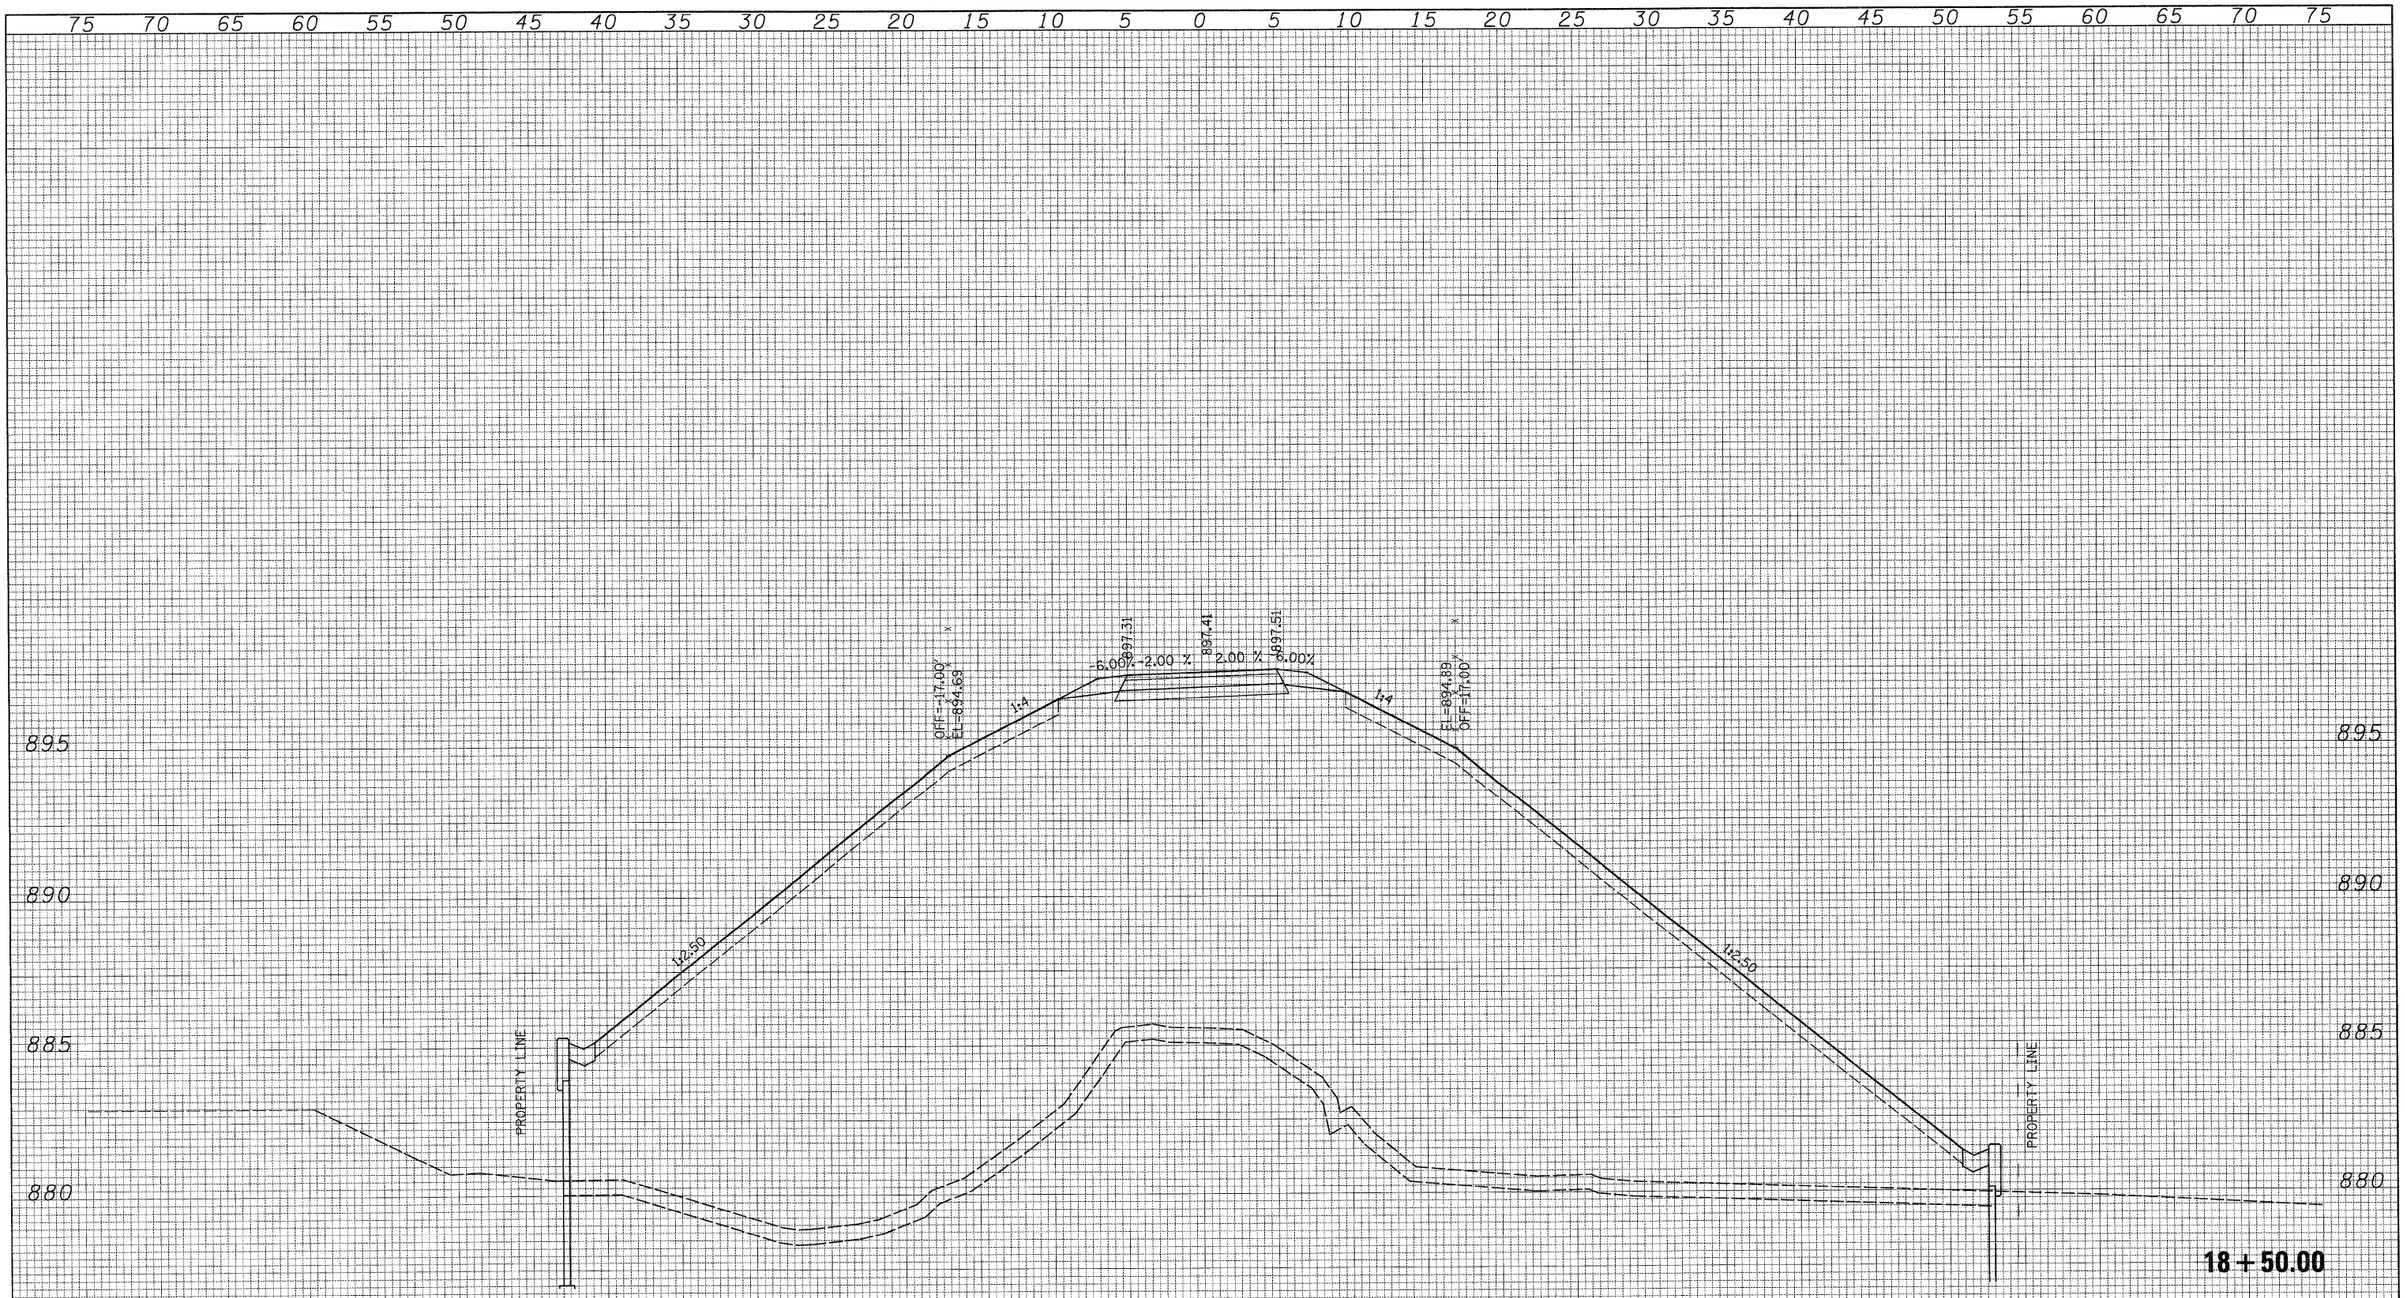

		PRESTAGE	STAGE 1	STAGE 2
18+50.00	UNSUITABLE	0.00	0.00	53.04
	EXCAVATION	0.00	0.00	0.00
	EMBANKMENT	0.00	0.00	971.35

ALL UNITS ARE SQ FT

NO.	FINAL SURVEY NOTE BOOK	SURVEYED PLOTTED TEMP. PTS AREAS AREAS CHECKED	BY	DATE

NO.	ORIGINAL SURVEY NOTE BOOK	SURVEYED PLOTTED TEMP. PTS AREAS AREAS CHECKED	BY	DATE

PATRICK ENGINEERING INC.
LISLE, ILLINOIS

USER NAME = Rdwy_Lisle		DESIGNED - CPK		REVISED -	
PLOT CONFIG= PDF(Grey_Large).plt		DRAWN - TCK		REVISED -	
PLOT SCALE = 1:5		CHECKED - JAH		REVISED -	
PLOT DATE = 7/26/2012	9:06:30 PM	DATE - 8/2/2010		REVISED -	


MCHENRY COUNTY
DIVISION OF TRANSPORTATION

BIKE PATH
CROSS SECTIONS

SCALE: 1"=5' 2V | SHEET NO. | STA. 18+50.00 | TO STA. 18+50.00

F.A. RTE.	SECTION	COUNTY	TOTAL SHEETS	SHEET NO.
0336	05-00308-00-WR	MCHENRY	606	597
		CONTRACT NO. 63398		
	ILLINOIS FED. AID PROJECT			

G:\MCDOT\20950_021\Drawings\RDWY\shts\Xsec\S_XS_08_Bikepath.dgn

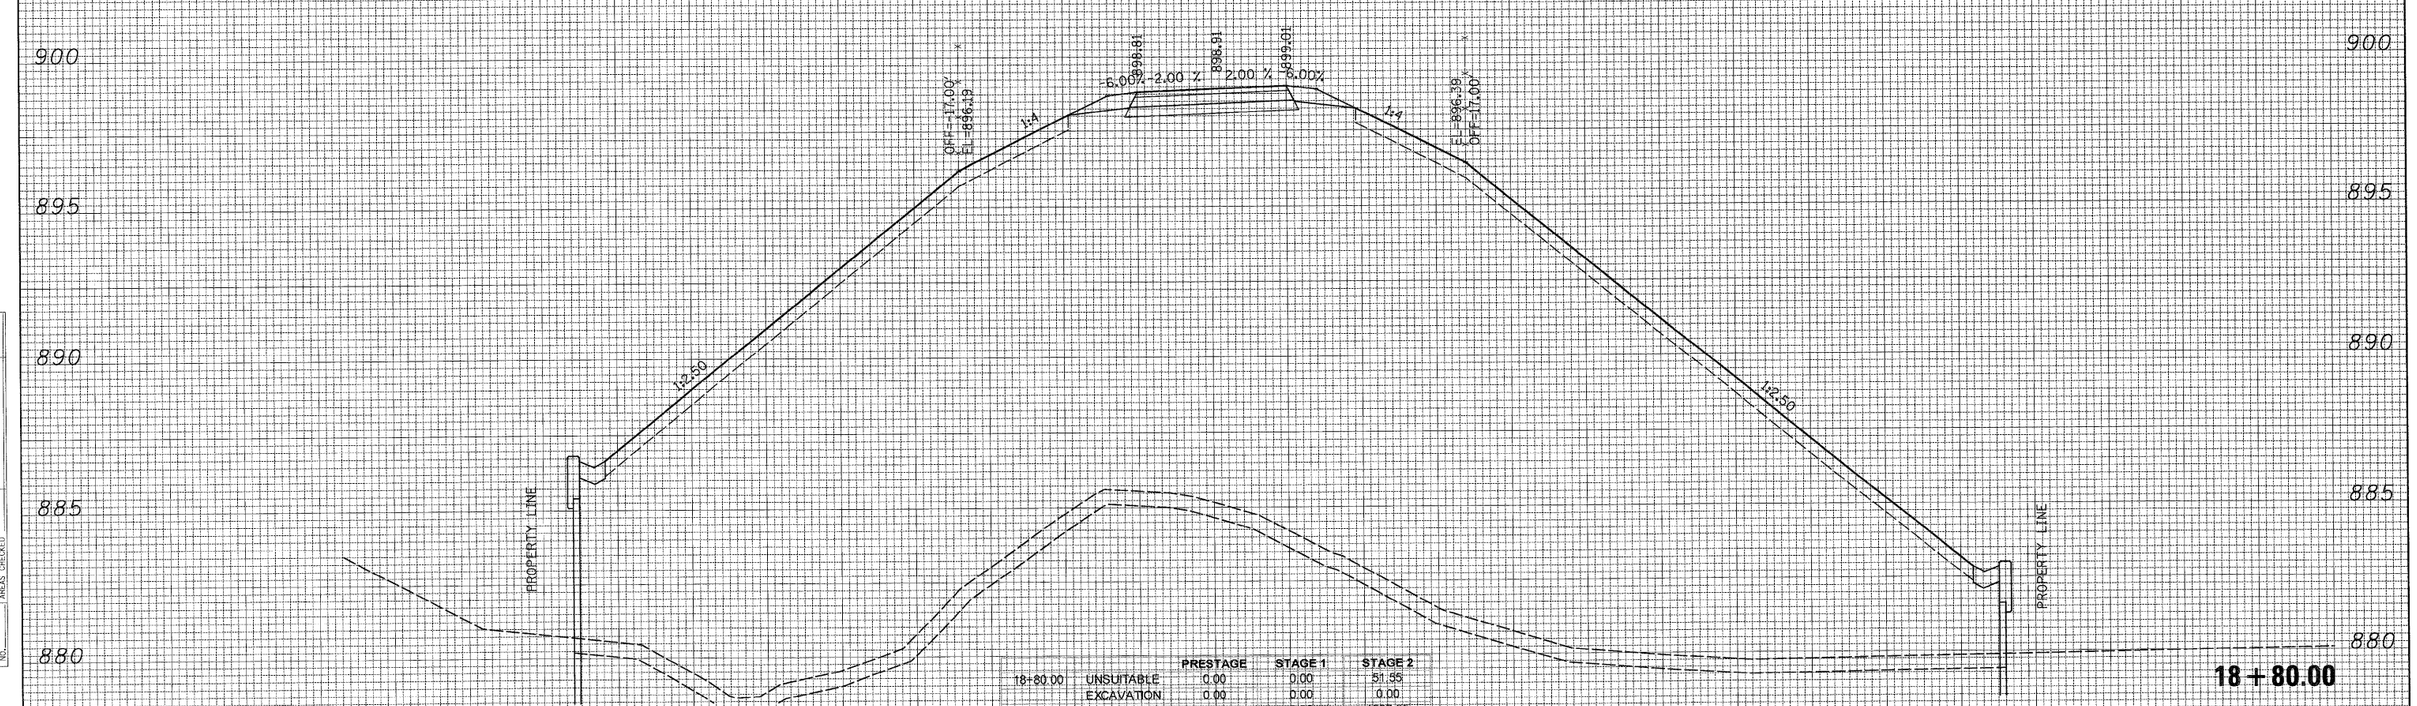

		PRESTAGE	STAGE 1	STAGE 2
18+80.00	UNSUITABLE	0.00	0.00	51.55
	EXCAVATION	0.00	0.00	0.00
	EMBANKMENT	0.00	0.00	1097.95

ALL UNITS ARE SQ FT

FINAL SURVEY — NOTE BOOK — NO. — SURVEYED — PLOTTED — TEMPLATE — AREAS — AREAS CHECKED — BY — DATE

ORIGINAL SURVEY — NOTE BOOK — NO. — SURVEYED — PLOTTED — TEMPLATE — AREAS — AREAS CHECKED — BY — DATE

PATRICK ENGINEERING INC.
LISLE, ILLINOIS

USER NAME = Rdwy_Lisle	DESIGNED - CPK	REVISED -	
PLOT CONFIG= PDF(Grey_Large).plt	DRAWN - TCK	REVISED -	
PLOT SCALE = 1:5	CHECKED - JAH	REVISED -	
PLOT DATE = 7/28/2010 9:26:33 PM	DATE - 8/2/2010	REVISED -	


MCHENRY COUNTY
DIVISION OF TRANSPORTATION

BIKE PATH
CROSS SECTIONS

SCALE: 1H:2V | SHEET NO. | STA. 18+80.00 | TO STA. 18+80.00

F.A. RTE.	SECTION	COUNTY	TOTAL SHEETS	SHEET NO.
0336	05-00308-00-WR	MCHENRY	606	598
		CONTRACT NO. 63398		
	ILLINOIS FED. AID PROJECT			

G:\MCDOT\20950_001\Drawings\RDWY\shts\Xsec\S_XS_08 Bikepath.dgn

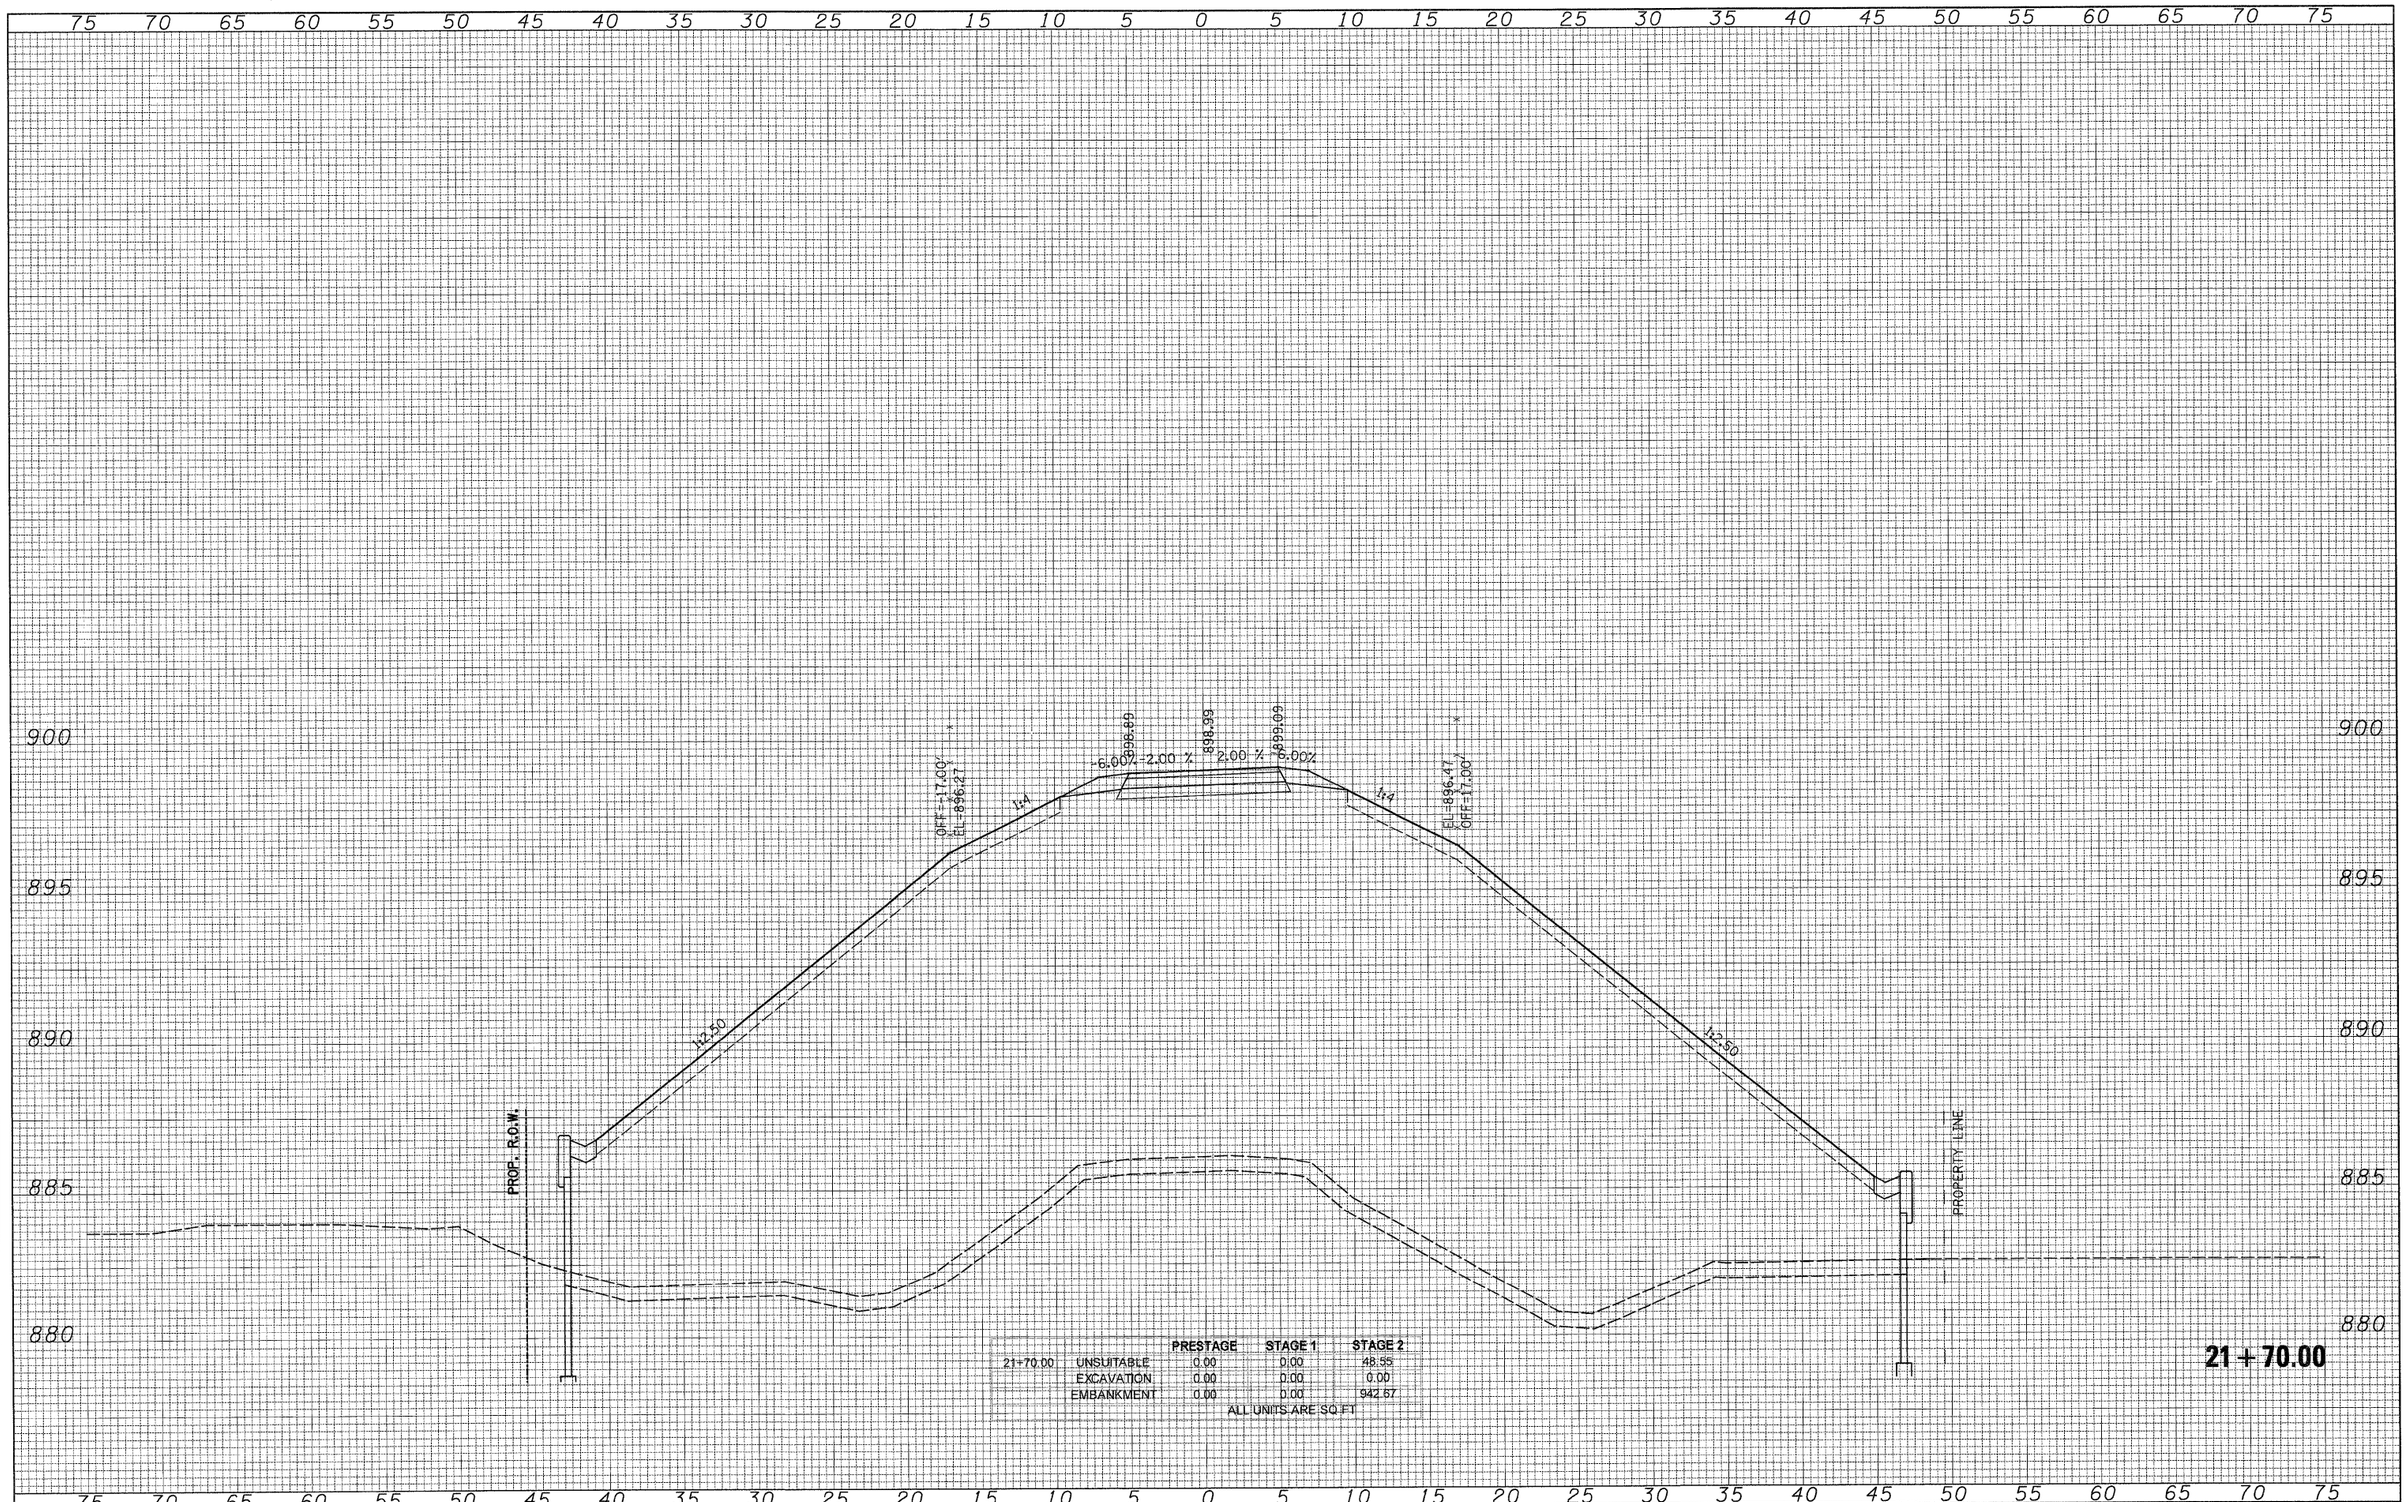

		PRESTAGE	STAGE 1	STAGE 2
21+70.00	UNSUITABLE	0.00	0.00	48.55
	EXCAVATION	0.00	0.00	0.00
	EMBANKMENT	0.00	0.00	942.67

ALL UNITS ARE SQ.FT.

21 + 70.00

FINAL SURVEY	SURVEYED	BY	DATE
NOTE BOOK	PLOTTED		
NO.	TIES & LAT.		
	AREAS		
	AREAS CHECKED		

ORIGINAL SURVEY	SURVEYED	BY	DATE
NOTE BOOK	PLOTTED		
NO.	TIES & LAT.		
	AREAS		
	AREAS CHECKED		

PATRICK ENGINEERING INC.
LISLE, ILLINOIS

USER NAME = Rdwy_Lisle	DESIGNED - CPK	REVISED -	
PLOT CONFIG= PDF(Grey_Large).plt	DRAWN - TCK	REVISED -	
PLOT SCALE = 1:5	CHECKED - JAH	REVISED -	
PLOT DATE = 7/28/2010 9:06:36 PM	DATE - 8/2/2010	REVISED -	

MCHENRY COUNTY
DIVISION OF TRANSPORTATION

BIKE PATH
CROSS SECTIONS


SCALE: 1H:2V | SHEET NO. | STA. 21+70.00 | TO STA. 21+70.00

F.A. RTE.	SECTION	COUNTY	TOTAL SHEETS	SHEET NO.
0336	05-00308-00-WR	MCHENRY	606	599
		CONTRACT NO. 63398		
	ILLINOIS FED. AID PROJECT			

G:\MCDOT\20950_00\Drawings\RDWY\shts\Xsec\S_XS_08_Bikepath.dgn

FINAL SURVEY		BY	DATE
NOTE BOOK	SURVEYED 8/2/10		
NO.	T.L. AREAS		
	AREAS CHECKED		

ORIGINAL SURVEY		BY	DATE
NOTE BOOK	SURVEYED		
NO.	PLOTTED		
	TRANS. RATE		
	AREAS		
	AREAS CHECKED		

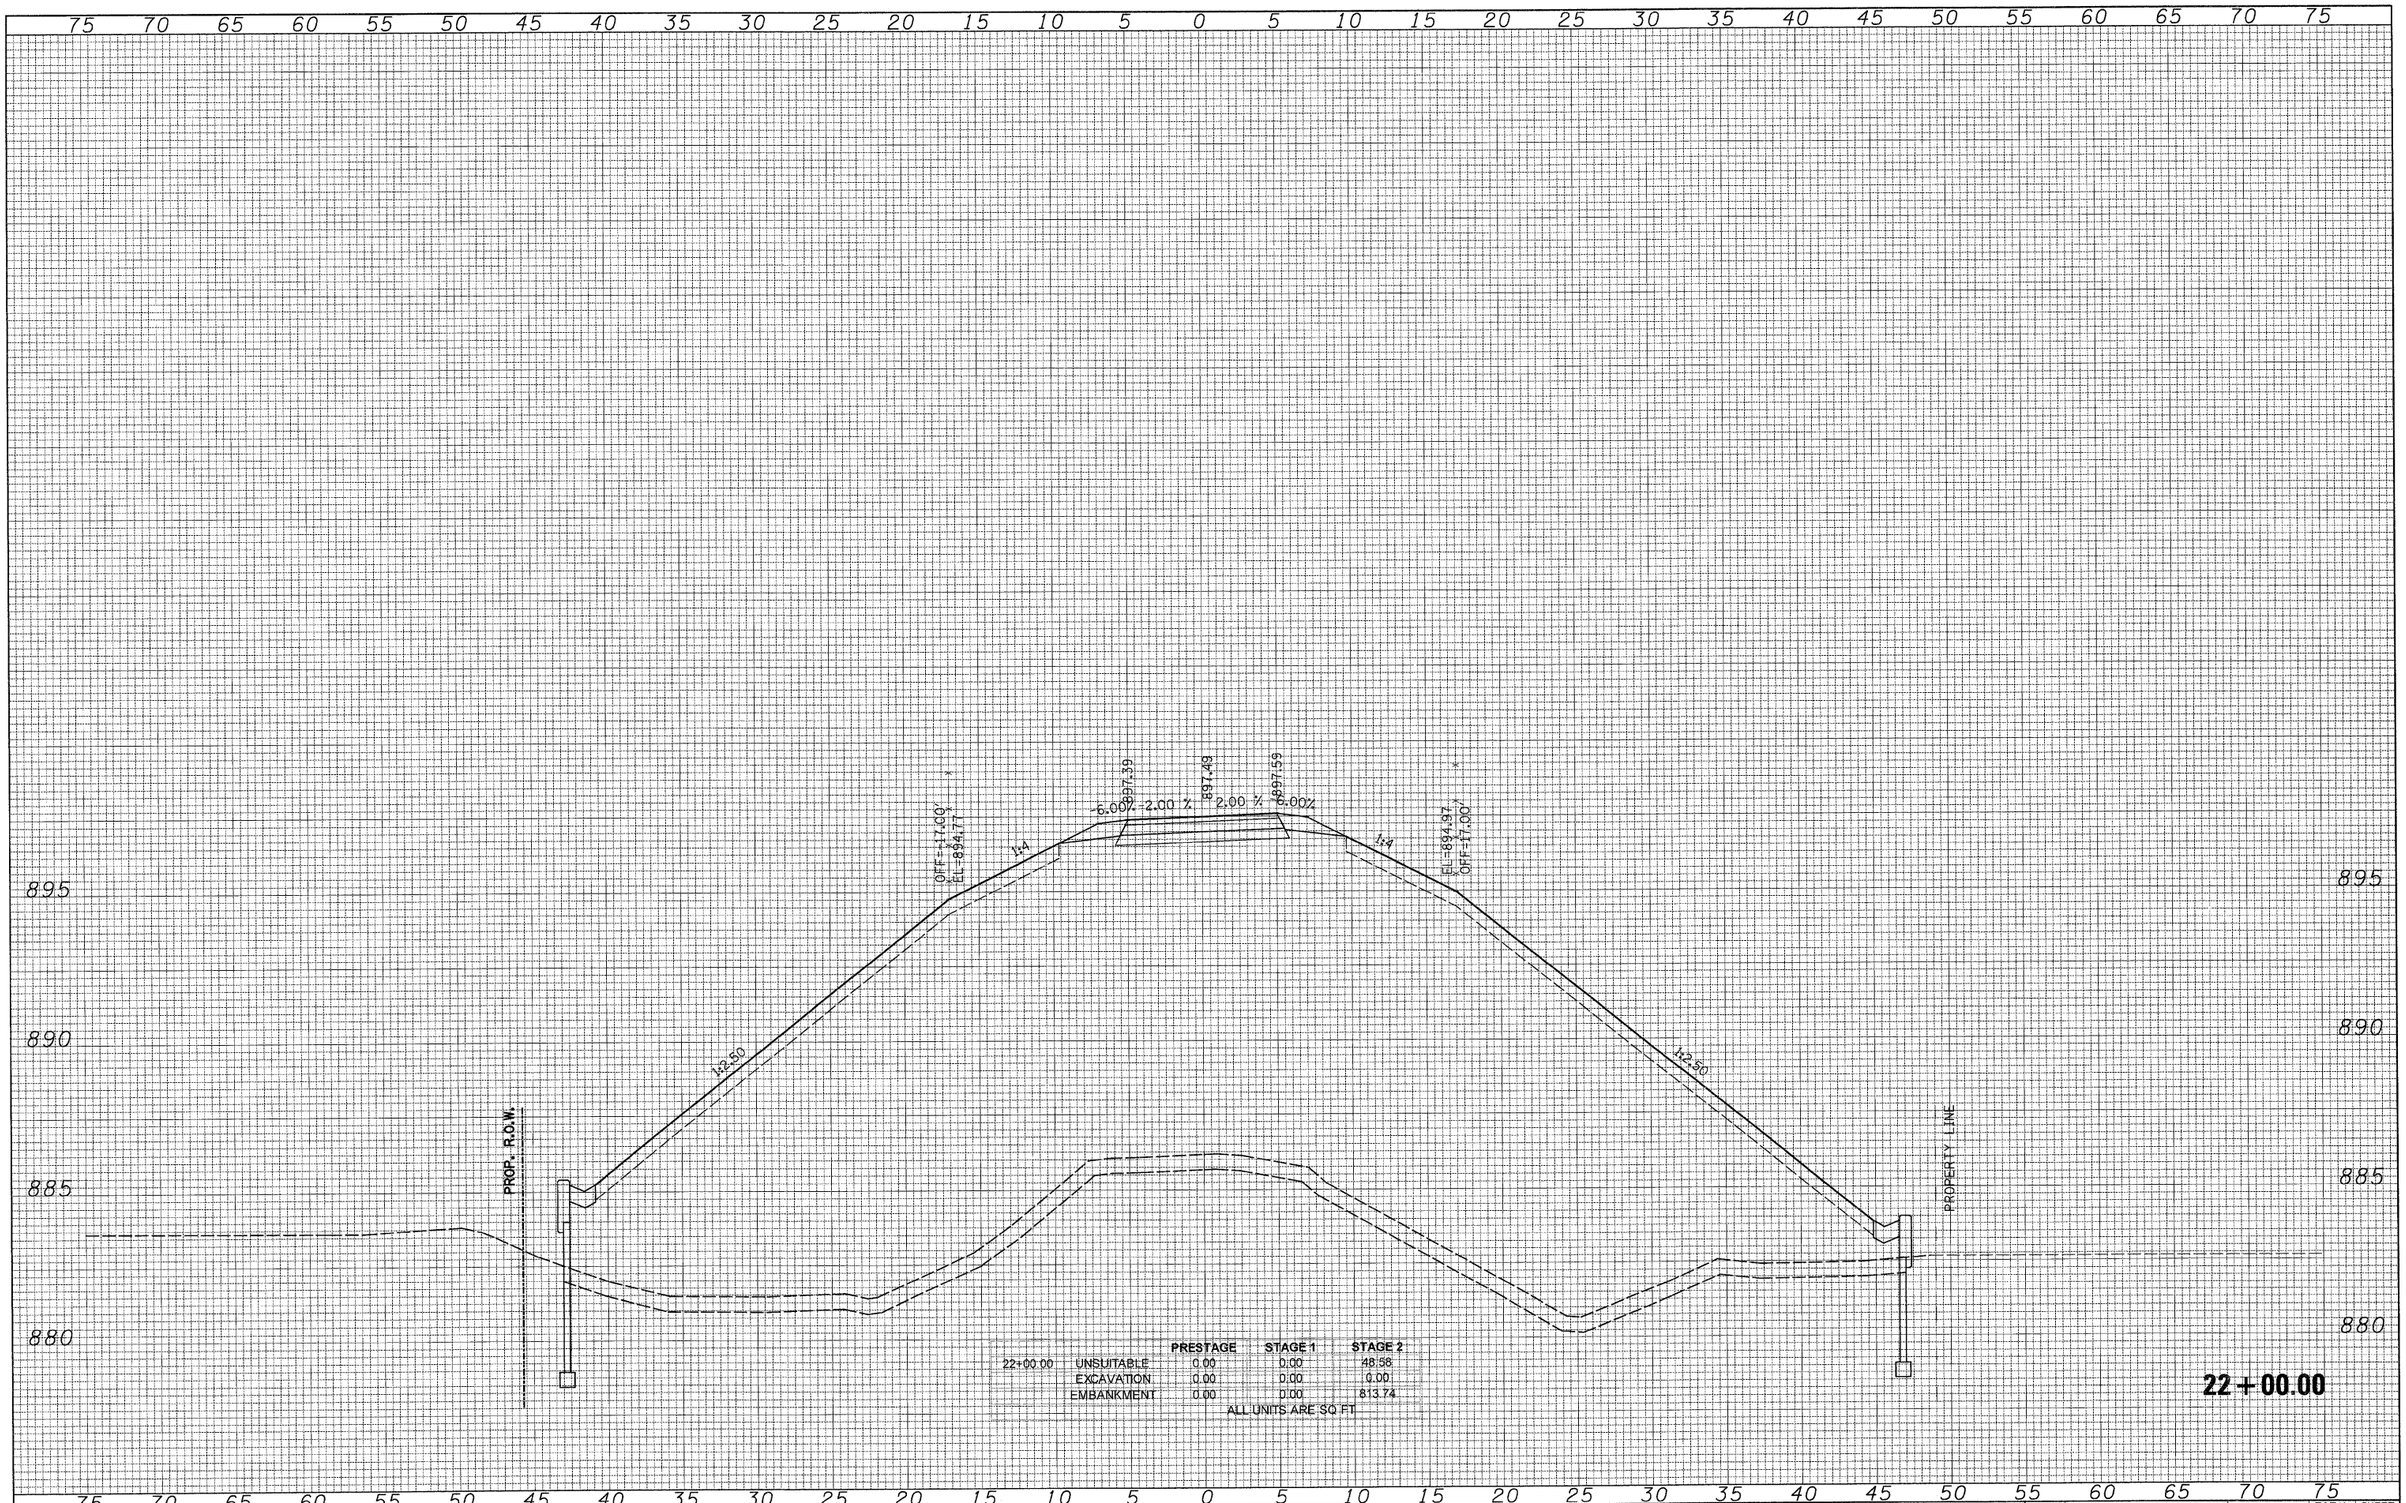

		PRESTAGE	STAGE 1	STAGE 2
22+00.00	UNSUITABLE	0.00	0.00	48.56
	EXCAVATION	0.00	0.00	0.00
	EMBANKMENT	0.00	0.00	813.74

ALL UNITS ARE SQ FT

22 + 00.00

PATRICK ENGINEERING INC.
LISLE, ILLINOIS

USER NAME = Rdwy_Lisle	DESIGNED - CPK	REVISED -	
PLOT CONFIG= PDF(Grey_Large).plt	DRAWN - TCK	REVISED -	
PLOT SCALE = 1:5	CHECKED - JAH	REVISED -	
PLOT DATE = 7/28/2010 9:06:39 PM	DATE - 8/2/2010	REVISED -	

MCHENRY COUNTY
DIVISION OF TRANSPORTATION

BIKE PATH
CROSS SECTIONS


SCALE: 1H:2V | SHEET NO. | STA. 22+00.00 | TO STA. 22+00.00

F.A. RTE.	SECTION	COUNTY	TOTAL SHEETS	SHEET NO.
0336	05-00308-00-WR	MCHENRY	606	600
		CONTRACT NO. 63398		
	ILLINOIS FED. AID PROJECT			

G:\MCDOT\22952.02I\Drawings\RDWY\shts\Xsec\S_XS_28_Bikepath.dgn

FINAL SURVEY	BY	DATE
SURVEYED		
PLOTTED		
NOTE BOOK		
NO.	AREAS CHECKED	

ORIGINAL SURVEY	BY	DATE
SURVEYED		
PLOTTED		
NOTE BOOK		
NO.	AREAS CHECKED	

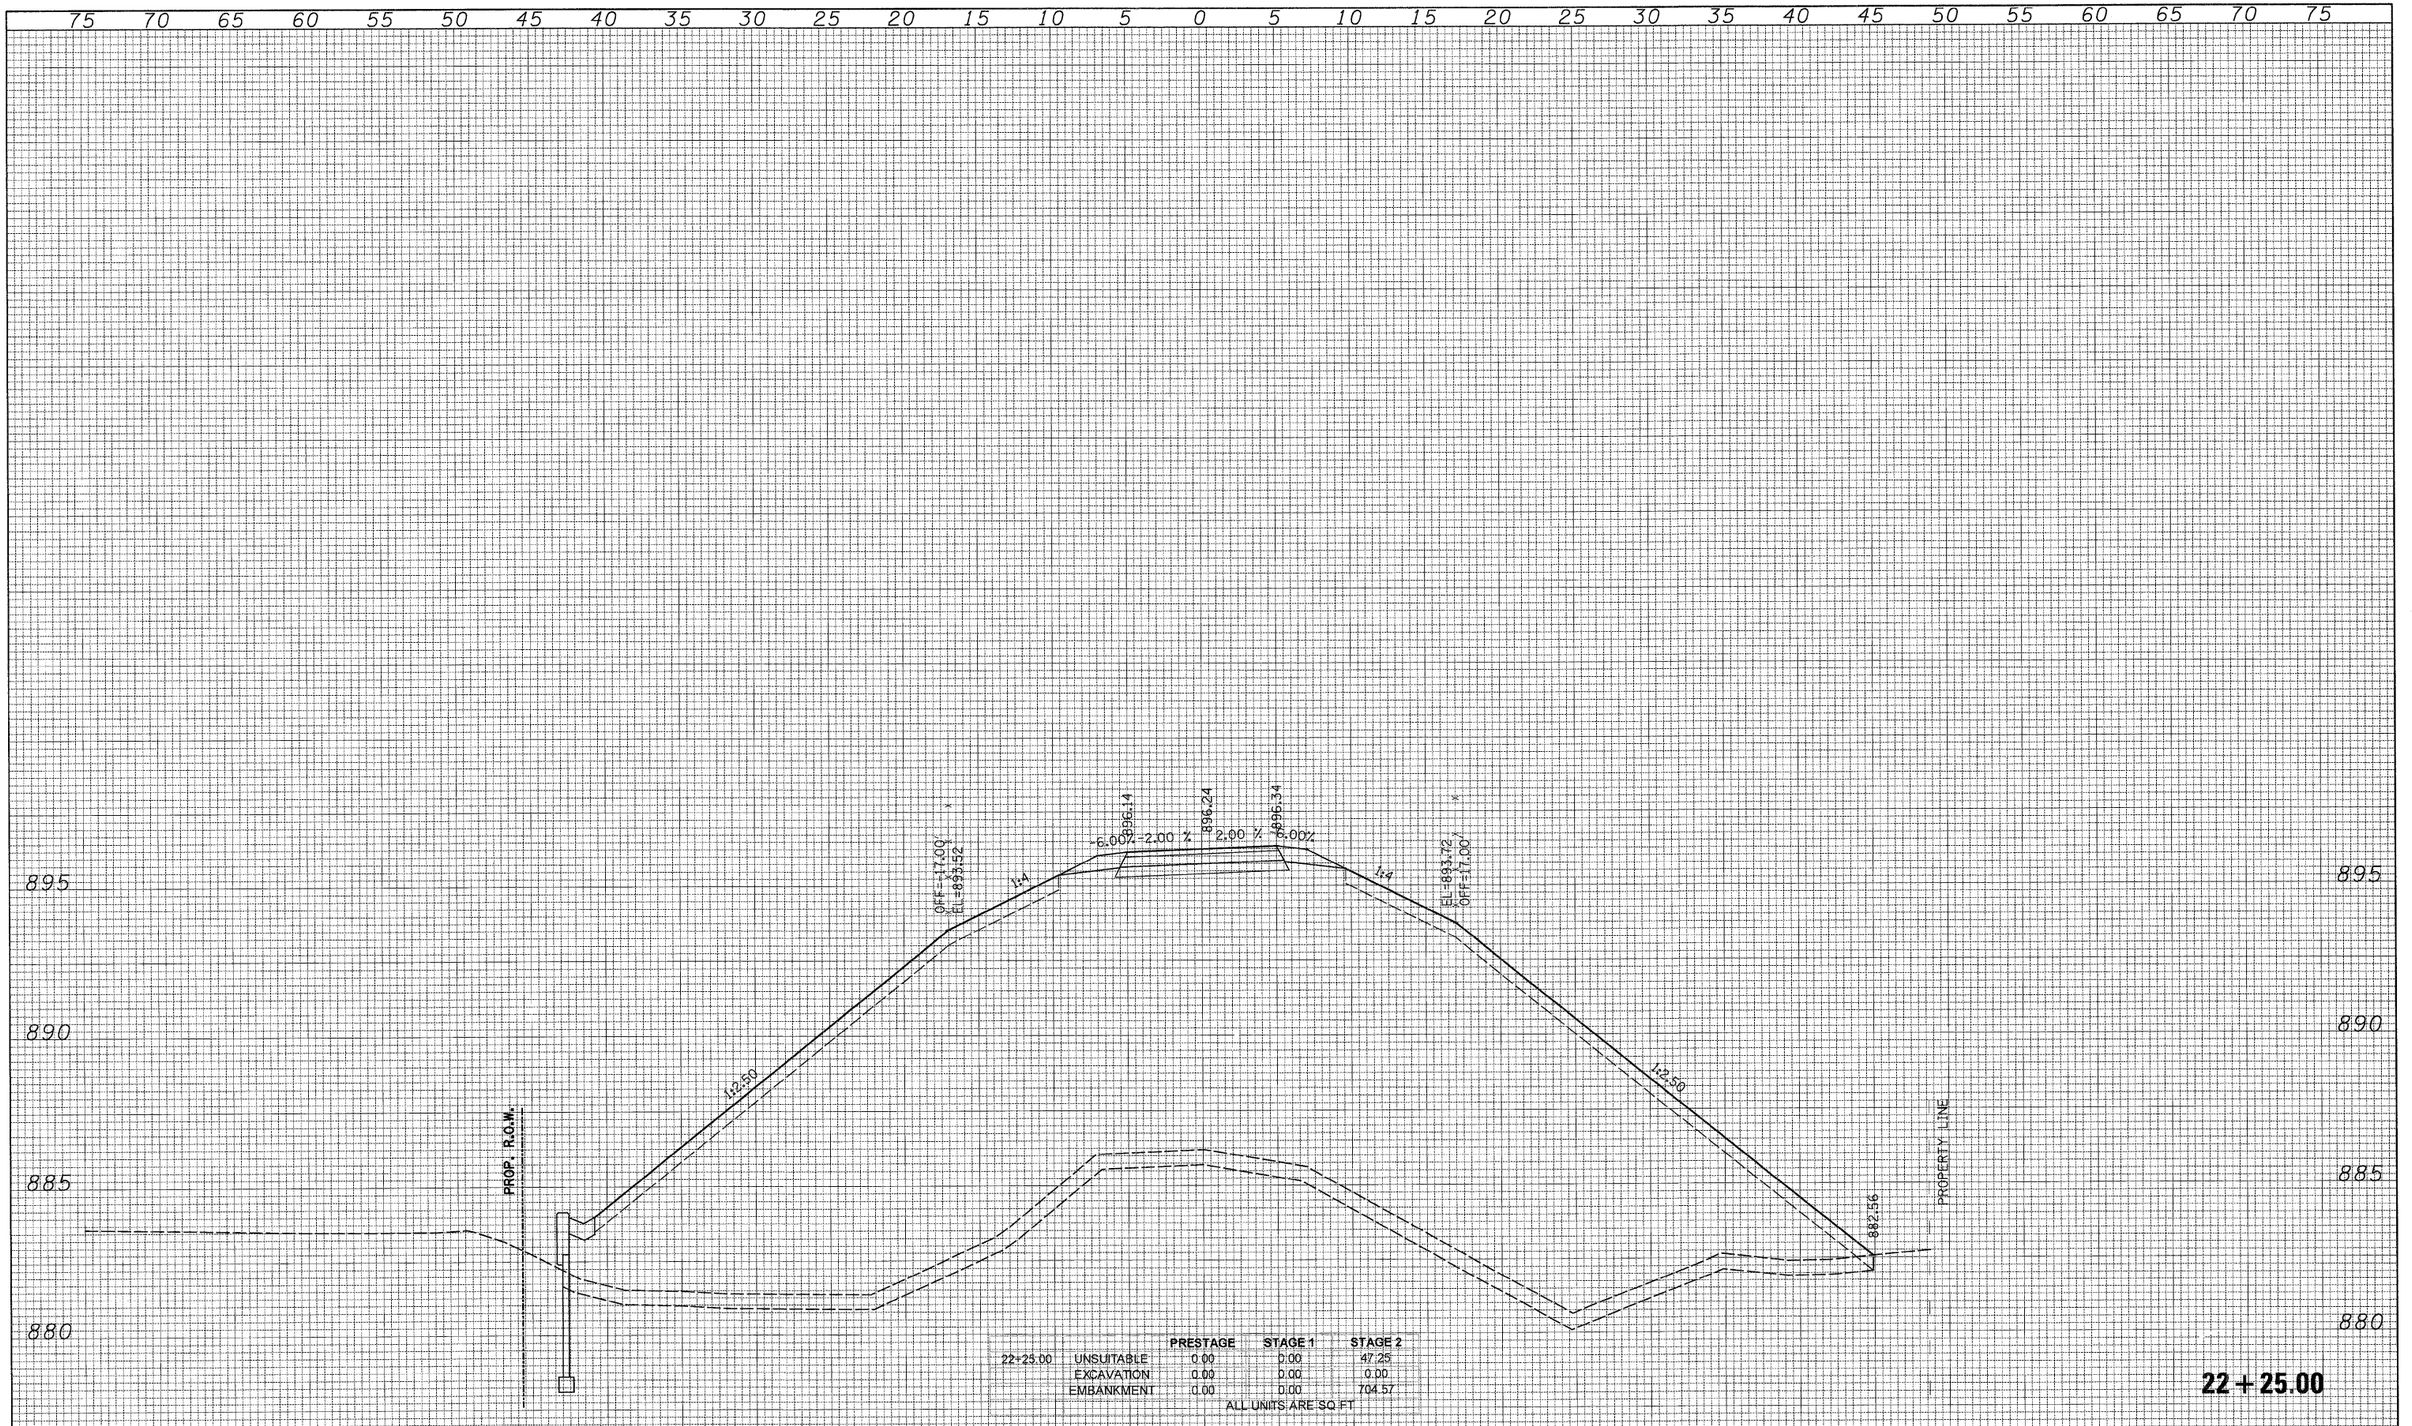

		PRESTAGE	STAGE 1	STAGE 2
22+25.00	UNSUITABLE	0.00	0.00	47.25
	EXCAVATION	0.00	0.00	0.00
	EMBANKMENT	0.00	0.00	704.57

ALL UNITS ARE SQ FT

22+25.00

PATRICK ENGINEERING INC. LISLE, ILLINOIS	USER NAME = Rdwy_Lisle	DESIGNED - CPK	REVISED -	
	PLOT CONFIG= PDF(Grey_Large).plt	DRAWN - TCK	REVISED -	
	PLOT SCALE = 1:5	CHECKED - JAH	REVISED -	
	PLOT DATE = 7/28/2010 9:06:42 PM	DATE - 8/2/2010	REVISED -	


MCHENRY COUNTY
DIVISION OF TRANSPORTATION

BIKE PATH
CROSS SECTIONS

SCALE: 1H:2V | SHEET NO. | STA. 22+25.00 | TO STA. 22+25.00

F.A. RTE.	SECTION	COUNTY	TOTAL SHEETS	SHEET NO.
0336	05-00308-00-WR	MCHENRY	606	601
		CONTRACT NO. 63398		
		ILLINOIS FED. AID PROJECT		

Q:\MCDOT\20950_001\Drawings\RDWY\shts\Xsec\S_XS_08_Bikepath.dgn

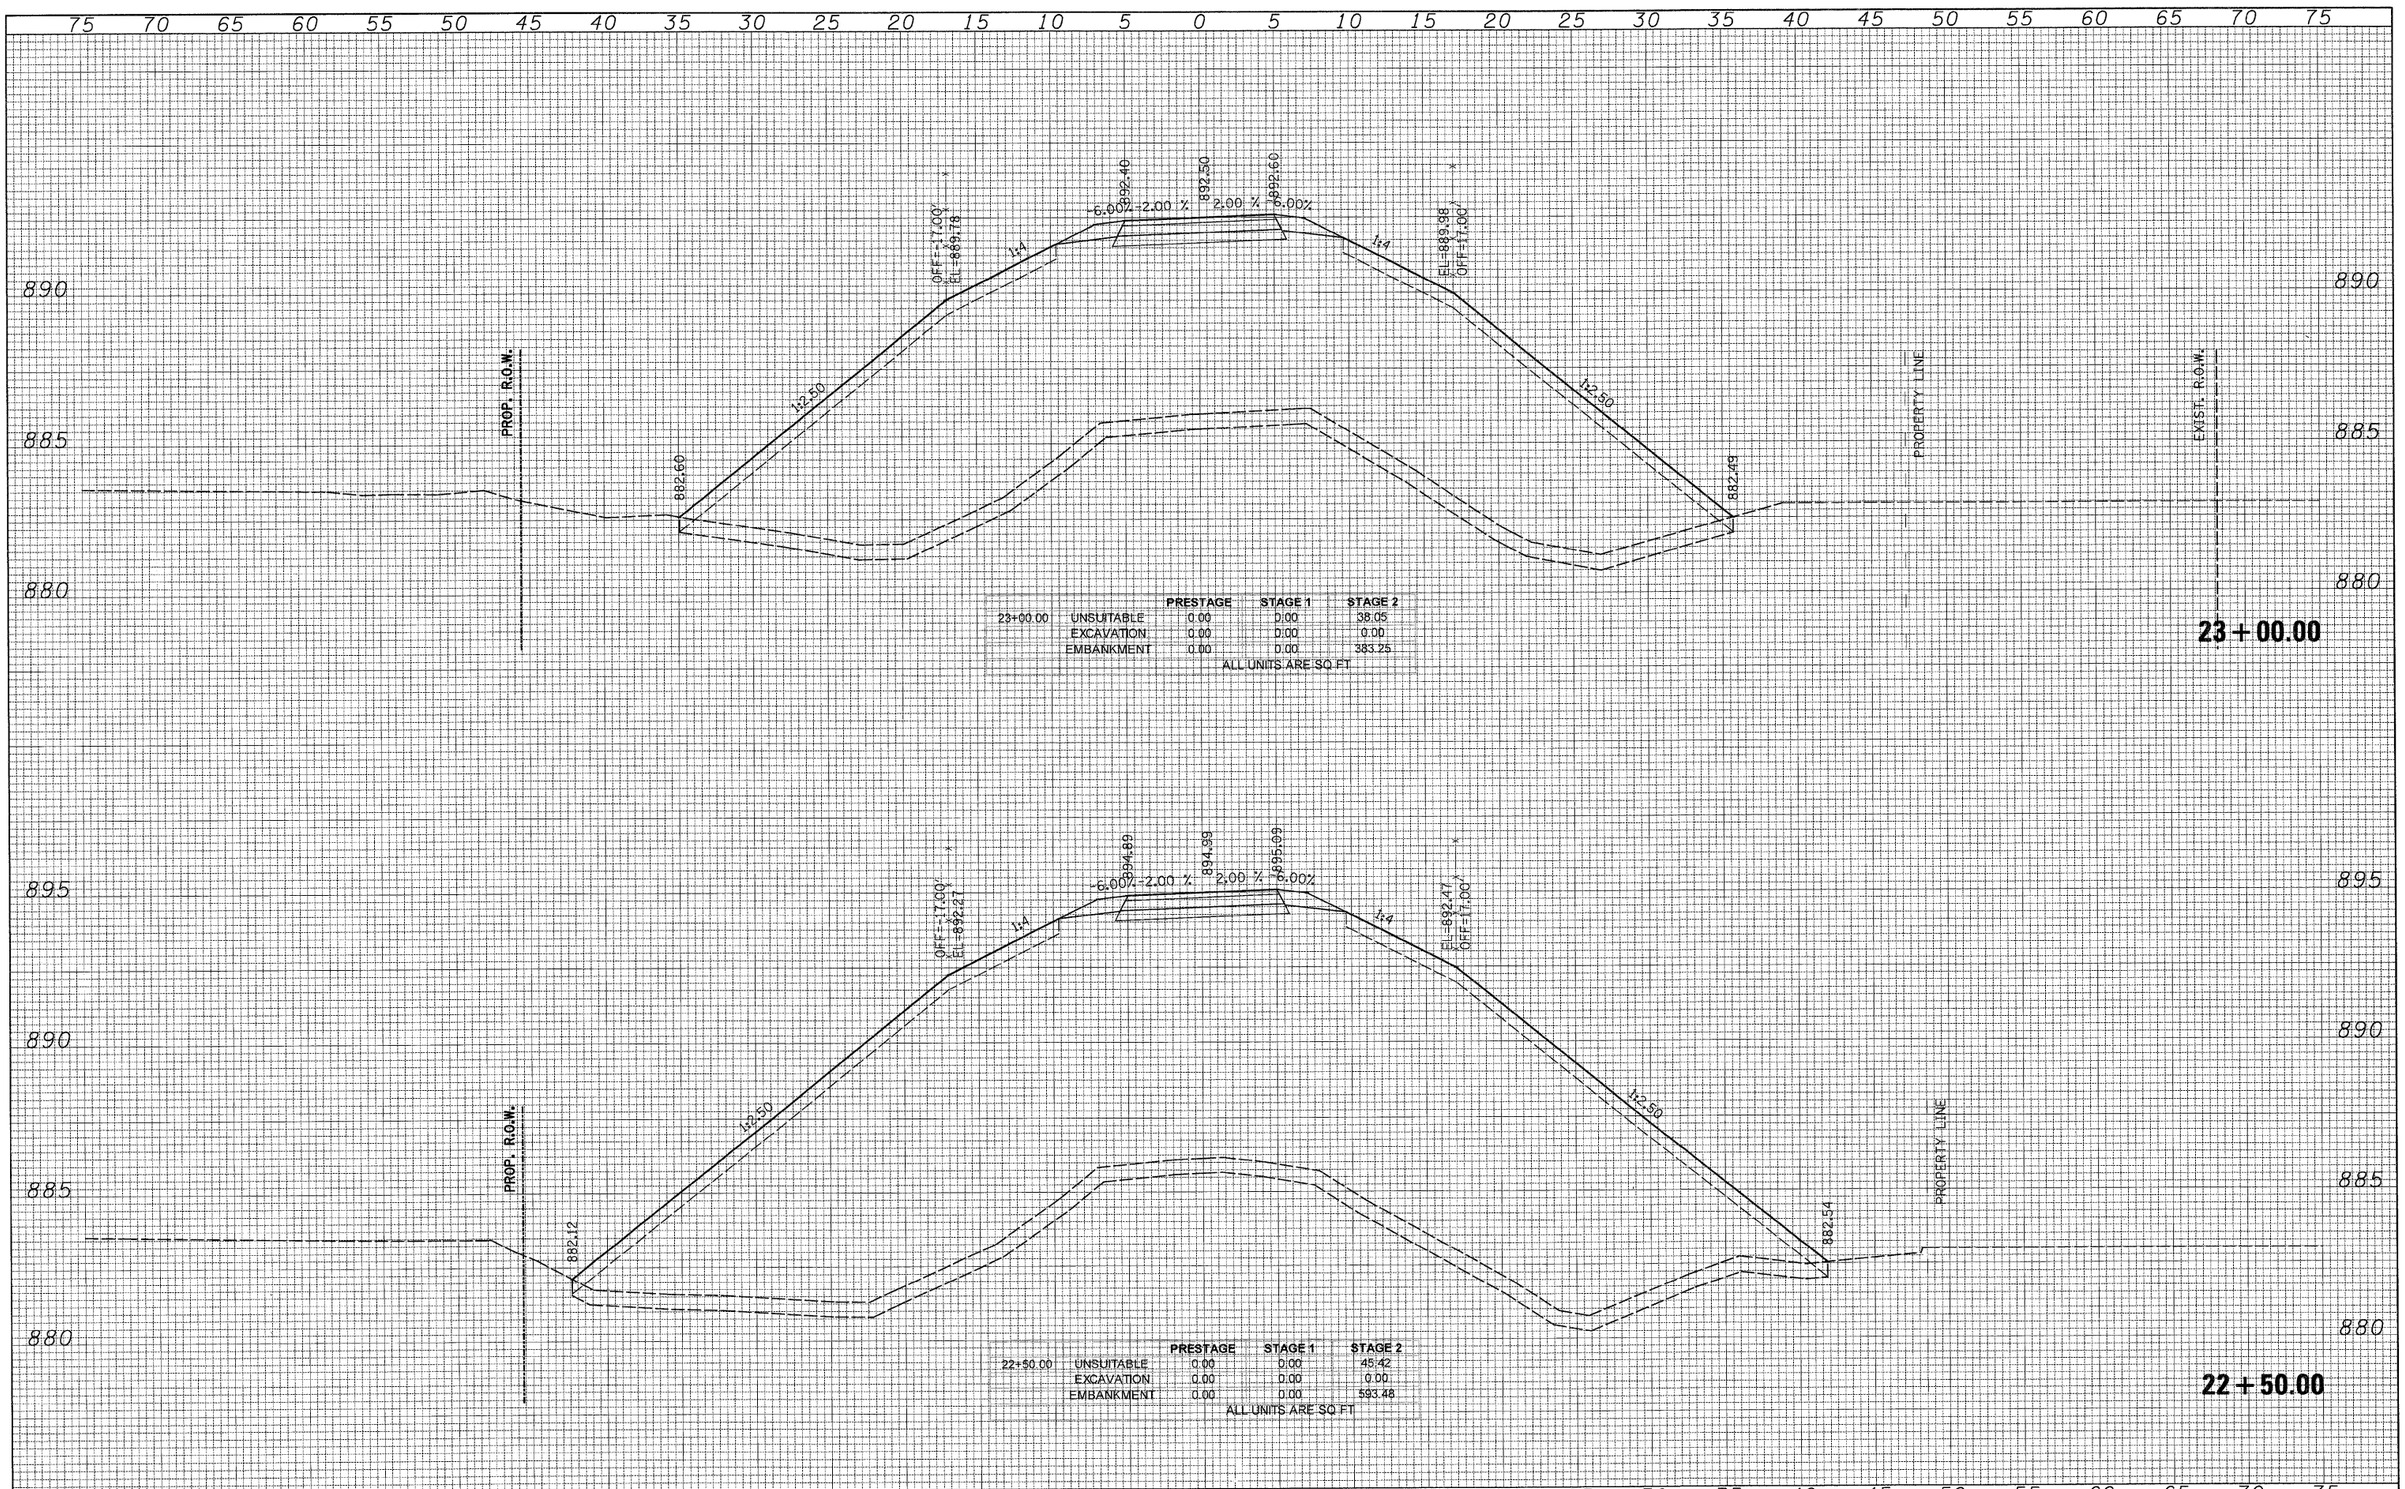

FINAL SURVEY — NOTE BOOK — NO. — SURVEYED — PLOTTED — TEMP. PTS. — AREAS — AREAS CHECKED — BY — DATE

ORIGINAL SURVEY — NOTE BOOK — NO. — SURVEYED — PLOTTED — TEMP. PTS. — AREAS — AREAS CHECKED — BY — DATE

PATRICK ENGINEERING INC.
LISLE, ILLINOIS

USER NAME = Rdwg_Lisle	DESIGNED - CPK	REVISED -	
PLOT CONFIG= PDF(Grey_Large).plt	DRAWN - TCK	REVISED -	
PLOT SCALE = 1:5	CHECKED - JAH	REVISED -	
PLOT DATE = 7/28/2010 9:06:45 PM	DATE - 8/2/2010	REVISED -	


MCHENRY COUNTY
DIVISION OF TRANSPORTATION

BIKE PATH
CROSS SECTIONS

SCALE: 1H:2V | SHEET NO. | STA. 22+50.00 | TO STA. 23+00.00

F.A. RTE.	SECTION	COUNTY	TOTAL SHEETS	SHEET NO.
0336	05-00308-00-WR	MCHENRY	606	602
		CONTRACT NO. 63398		
	ILLINOIS FED. AID PROJECT			

G:\MCDOT\20950_001\Drawings\RDWY\shts\Xsec\S_XS_08_Bikepath.dgn

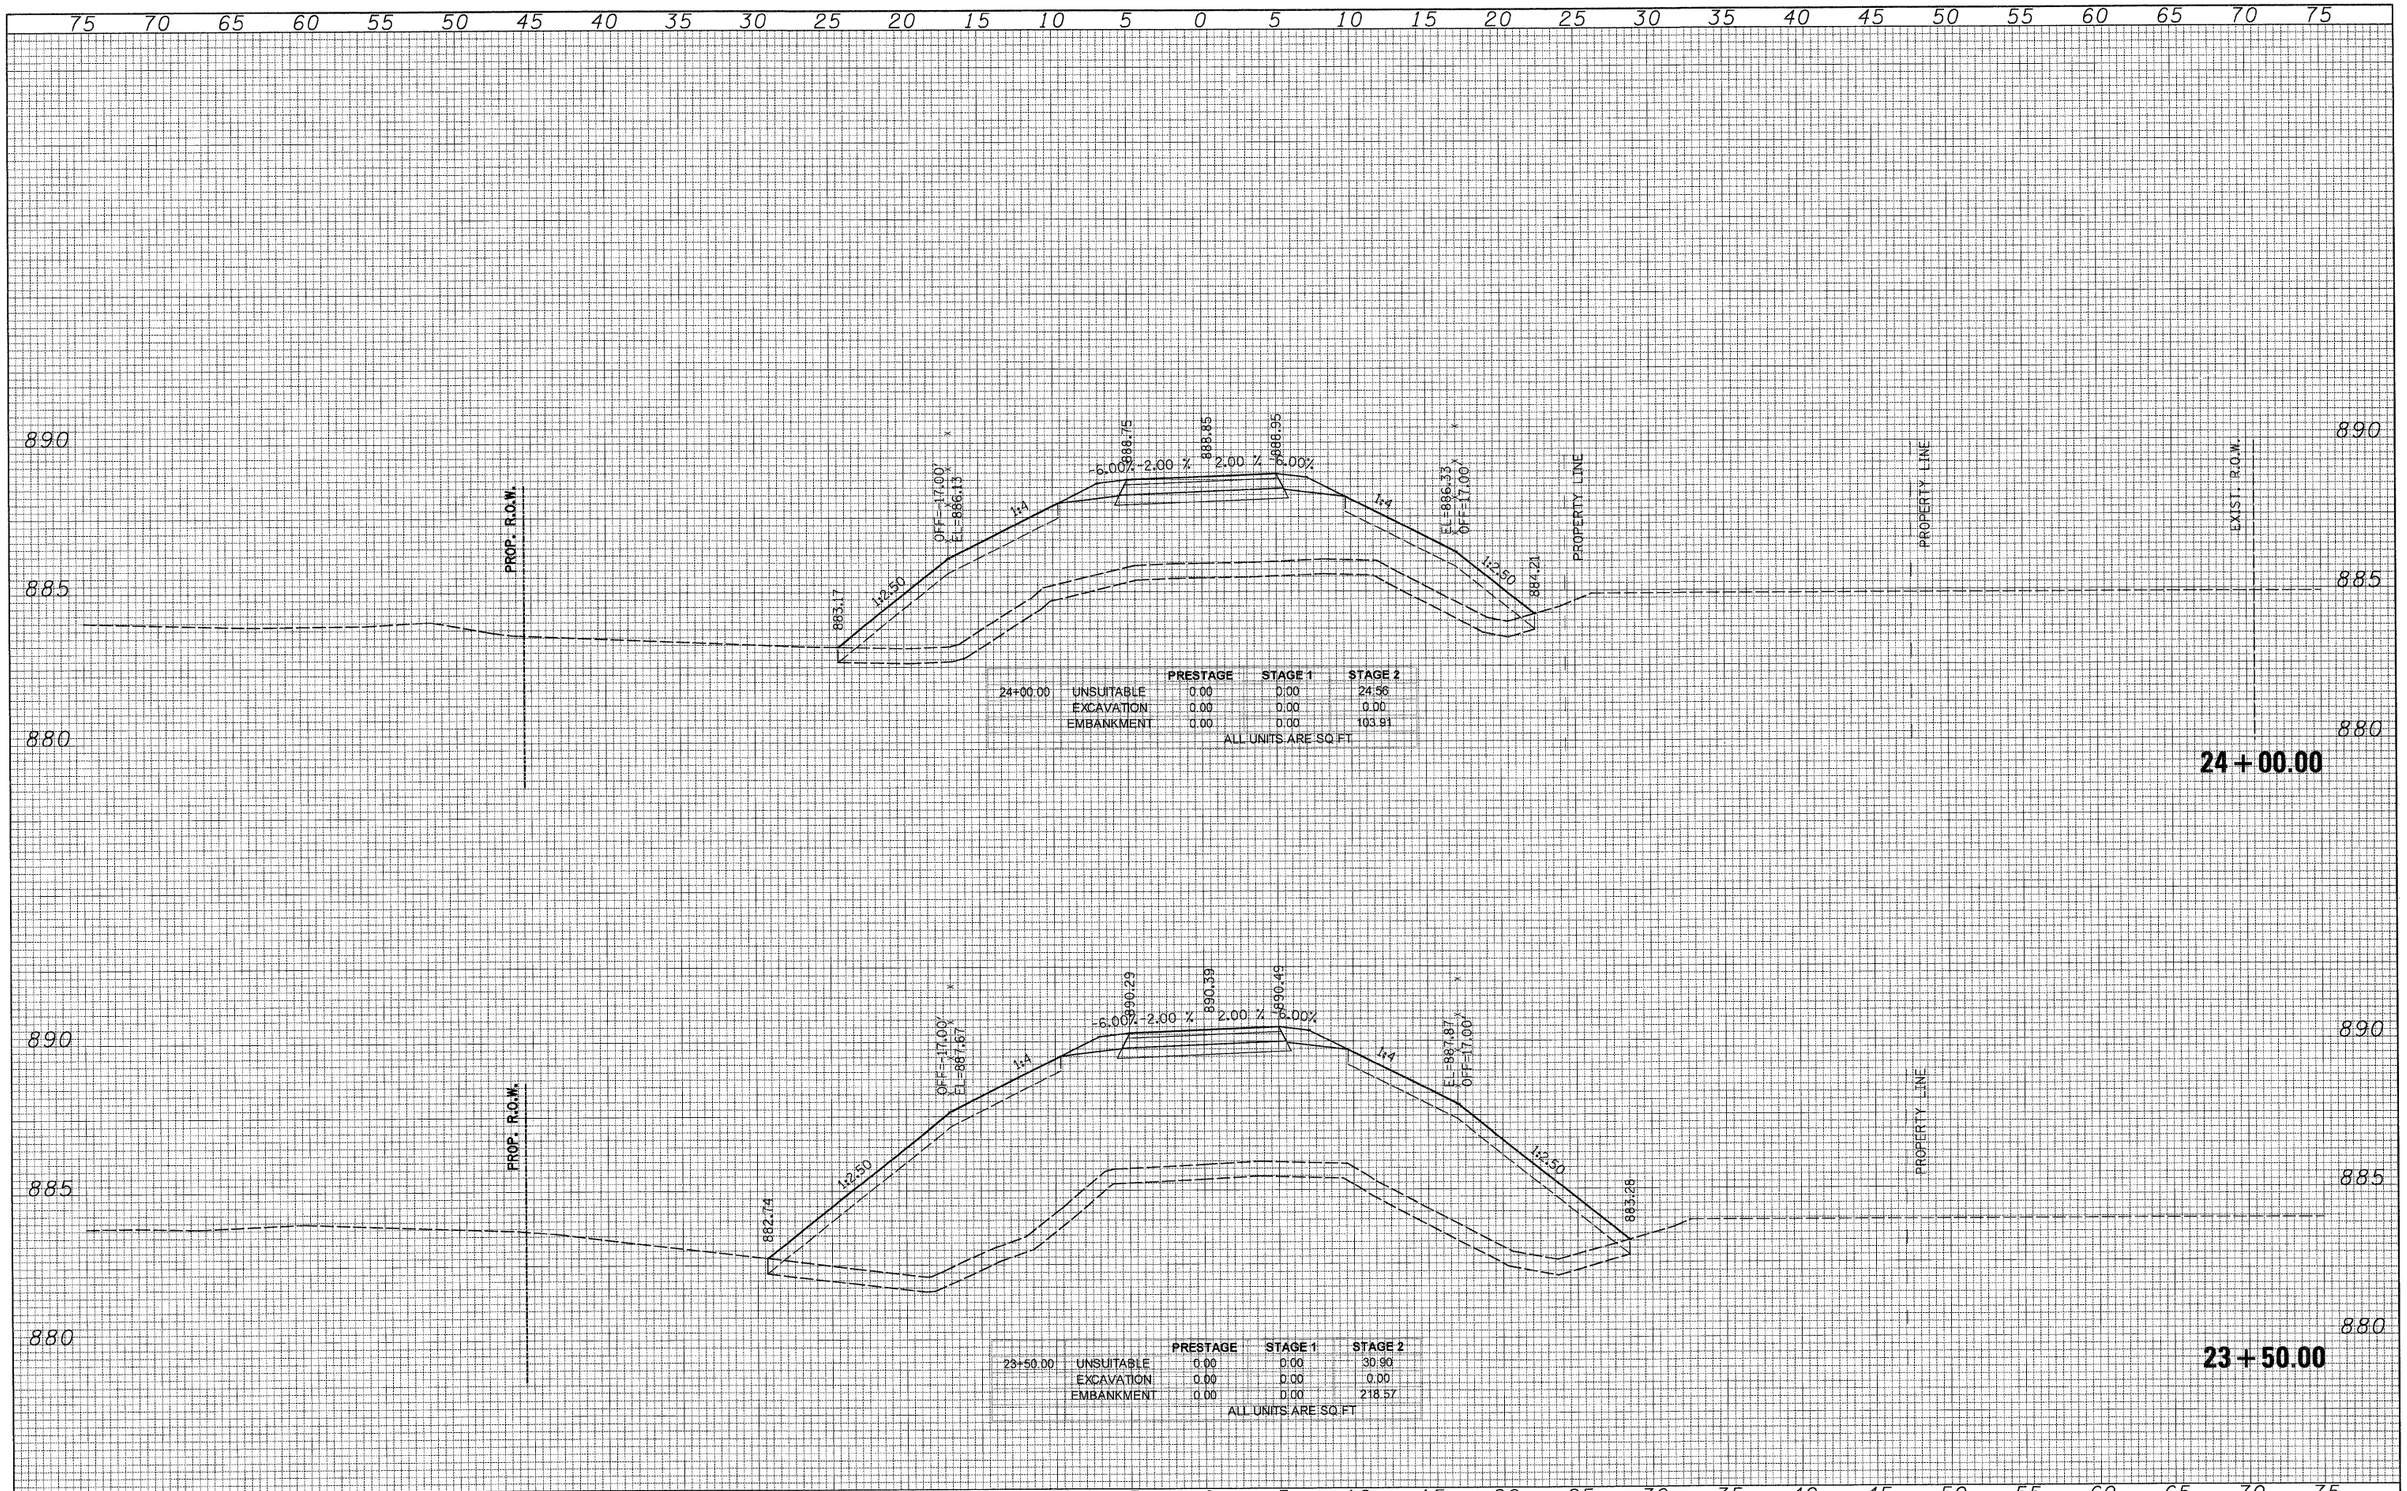

FINAL SURVEY — NOTE BOOK — NO. — SURVEYED — PLOTTED — CHECKED — AREAS — AREAS CHECKED — BY — DATE

ORIGINAL SURVEY — NOTE BOOK — NO. — SURVEYED — PLOTTED — CHECKED — AREAS — AREAS CHECKED — BY — DATE

PATRICK ENGINEERING INC.
LISLE, ILLINOIS

USER NAME = Rdwy_Lisle	DESIGNED - CPK	REVISED -	
PLOT CONFIG= PDF(Grey_Large).plt	DRAWN - TCK	REVISED -	
PLOT SCALE = 1:5	CHECKED - JAH	REVISED -	
PLOT DATE = 7/28/2010 9:26:48 PM	DATE - 8/2/2010	REVISED -	

MCHENRY COUNTY
DIVISION OF TRANSPORTATION


BIKE PATH
CROSS SECTIONS

SCALE: 1H:2V | SHEET NO. | STA. 23+50.00 TO STA. 24+00.00

F.A. RTE.	SECTION	COUNTY	TOTAL SHEETS	SHEET NO.
0336	05-00308-00-WR	MCHENRY	606	603
		CONTRACT NO. 63398		
	ILLINOIS FED. AID PROJECT			

Q:\MCDOT\20950_02\1\Drawings\RDWY\shts\Xsec\S_XS_08_Bikepath.dgn

FINAL SURVEY	SURVEYED	BY	DATE
NOTE BOOK	PLOTTED		
NO.	TOTAL AC.		
	AREAS		
	AREAS CHECKED		

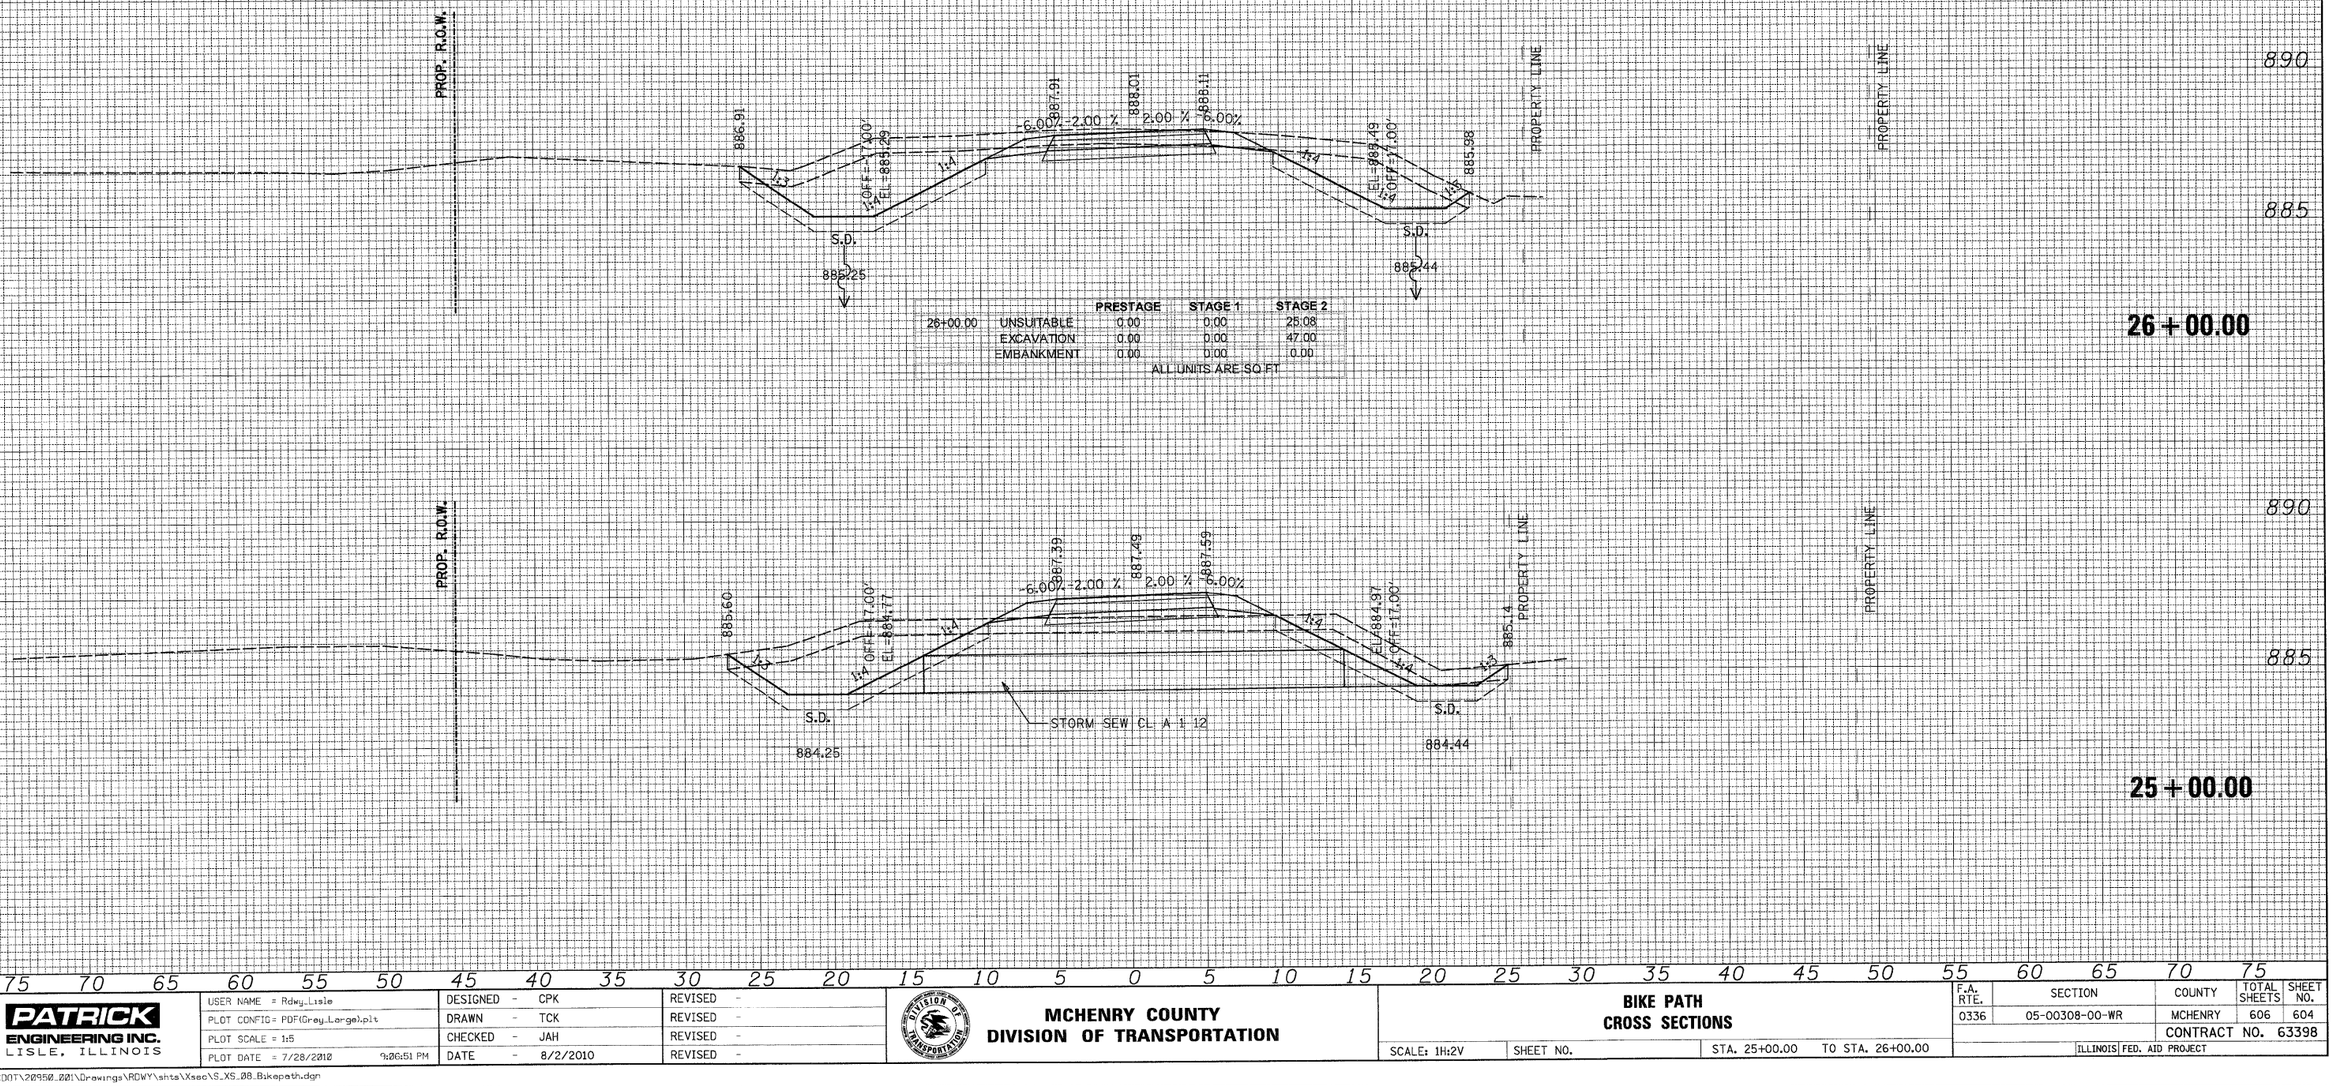

ORIGINAL SURVEY	SURVEYED	BY	DATE
NOTE BOOK	PLOTTED		
NO.	TOTAL AC.		
	AREAS		
	AREAS CHECKED		

PATRICK ENGINEERING INC. LISLE, ILLINOIS	USER NAME = Rdwy_Lisle	DESIGNED - CPK	REVISED -
	PLOT CONFIG= PDF(Gray_Large).plt	DRAWN - TCK	REVISED -
	PLOT SCALE = 1:5	CHECKED - JAH	REVISED -
	PLOT DATE = 7/28/2010 9:26:51 PM	DATE - 8/2/2010	REVISED -

MCHENRY COUNTY
DIVISION OF TRANSPORTATION

BIKE PATH
CROSS SECTIONS


SCALE: 1H:2V | SHEET NO. | STA. 25+00.00 TO STA. 26+00.00

F.A. RTE.	SECTION	COUNTY	TOTAL SHEETS	SHEET NO.
0336	05-00308-00-WR	MCHENRY	606	604
		CONTRACT NO. 63398		
	ILLINOIS	FED. AID PROJECT		

G:\MCDOT\20950_201\Drawings\RDWY\shts\Xsec\S_XS_08_Bikepath.dgn

75 70 65 60 55 50 45 40 35 30 25 20 15 10 5 0 5 10 15 20 25 30 35 40 45 50 55 60 65 70 75

FINAL SURVEY	BY	DATE
NOTE BOOK	SURVEYED	
NO.	PLOTTED	
	TOTAL AREAS	
	AREAS CHECKED	

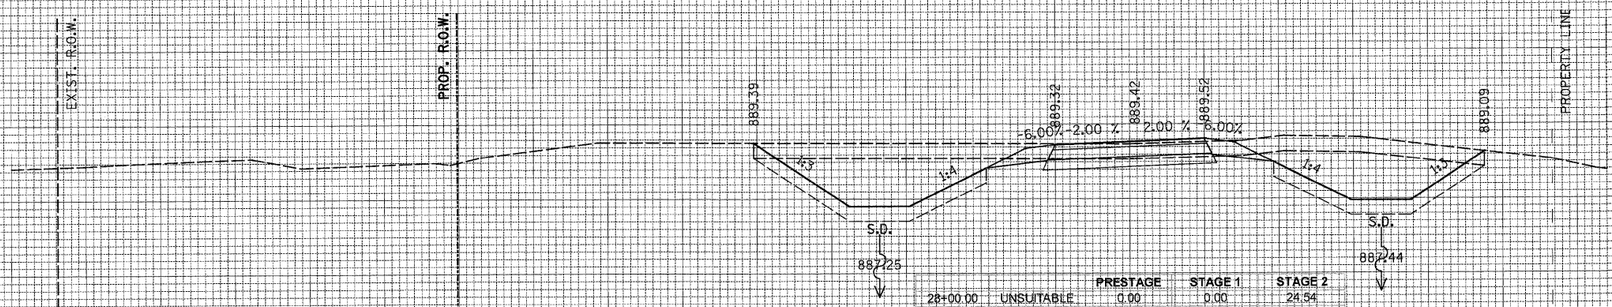


28 + 00.00

28+00.00		PRESTAGE	STAGE 1	STAGE 2
	UNSUITABLE	0.00	0.00	24.54
	EXCAVATION	0.00	0.00	48.12
	EMBANKMENT	0.00	0.00	0.00

ALL UNITS ARE SQ FT

ORIGINAL SURVEY	BY	DATE
NOTE BOOK	SURVEYED	
NO.	PLOTTED	
	TOTAL AREAS	
	AREAS CHECKED	

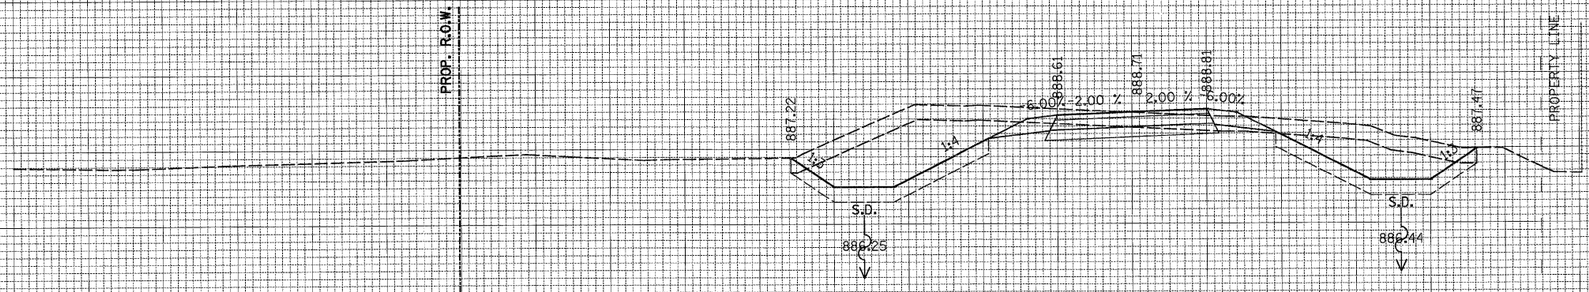

27 + 00.00

27+00.00		PRESTAGE	STAGE 1	STAGE 2
	UNSUITABLE	0.00	0.00	23.49
	EXCAVATION	0.00	0.00	41.71
	EMBANKMENT	0.00	0.00	0.00

ALL UNITS ARE SQ FT

75 70 65 60 55 50 45 40 35 30 25 20 15 10 5 0 5 10 15 20 25 30 35 40 45 50 55 60 65 70 75

PATRICK ENGINEERING INC.
LISLE, ILLINOIS

USER NAME = Rdwy_Lisle	DESIGNED - CPK	REVISED -	
PLOT CONFIG= PDF(Grey_Large).plt	DRAWN - TCK	REVISED -	
PLOT SCALE = 1:5	CHECKED - JAH	REVISED -	
PLOT DATE = 7/28/2010 9:06:54 PM	DATE - 8/2/2010	REVISED -	

MCHENRY COUNTY
DIVISION OF TRANSPORTATION

BIKE PATH
CROSS SECTIONS

SCALE: 1H:2V | SHEET NO. | STA. 27+00.00 TO STA. 28+00.00

F.A. RTE.	SECTION	COUNTY	TOTAL SHEETS	SHEET NO.
0336	05-00308-00-WR	MCHENRY	606	605
		CONTRACT NO. 63398		
	ILLINOIS FED. AID PROJECT			

O:\MCDOT\20950_001\Drawings\RDWY\shts\Xsec\S_XS_08_Bikepath.dgn

75 70 65 60 55 50 45 40 35 30 25 20 15 10 5 0 5 10 15 20 25 30 35 40 45 50 55 60 65 70 75

890

31+00.00

895

890

EXIST. R.O.W.

890.53

890.73

890.83

890.93

-6.00%

-2.00 %

2.00 %

6.00%

4:1

1:4

S.D.

888.25

PROPERTY LINE

30+00.00

895

890

PROP. R.O.W.

EXIST. R.O.W.

890.57

890.69

890.79

890.89

-6.00%

-2.00 %

2.00 %

6.00%

4:1

1:4

S.D.

888.25

PROPERTY LINE

29+00.00

885

		PRESTAGE	STAGE 1	STAGE 2
29+00.00	UNSUITABLE	0.00	0.00	17.16
	EXCAVATION	0.00	0.00	25.11
	EMBANKMENT	0.00	0.00	0.00

ALL UNITS ARE SQ FT

75 70 65 60 55 50 45 40 35 30 25 20 15 10 5 0 5 10 15 20 25 30 35 40 45 50 55 60 65 70 75

FINAL SURVEY
NOTE BOOK
NO.
SURVEYED
PLOTTED
TEMPLATE
AREAS
AREAS CHECKED
BY
DATE

ORIGINAL SURVEY
NOTE BOOK
NO.
SURVEYED
PLOTTED
TEMPLATE
AREAS
AREAS CHECKED
BY
DATE

PATRICK ENGINEERING INC.
LISLE, ILLINOIS

USER NAME = Rdwy_Lisle		DESIGNED - CPK		REVISED -	
PLOT CONFIG= PDF(Grey_Large).plt		DRAWN - TCK		REVISED -	
PLOT SCALE = 1:5		CHECKED - JAH		REVISED -	
PLOT DATE = 7/28/2010	9:06:57 PM	DATE - 8/2/2010		REVISED -	

DIVISION OF TRANSPORTATION

MCHENRY COUNTY
DIVISION OF TRANSPORTATION

BIKE PATH
CROSS SECTIONS

SCALE: 1H:2V | SHEET NO. | STA. 29+00.00 | TO STA. 31+00.00

F.A. RTE.	SECTION	COUNTY	TOTAL SHEETS	SHEET NO.
0336	05-00308-00-WR	MCHENRY	606	606
		CONTRACT NO. 63398		
	ILLINOIS FED. AID PROJECT			

Q:\MCDOT\20950_021\Drawings\RDWY\shts\Xsec\S_XS_08_Bikepath.dgn