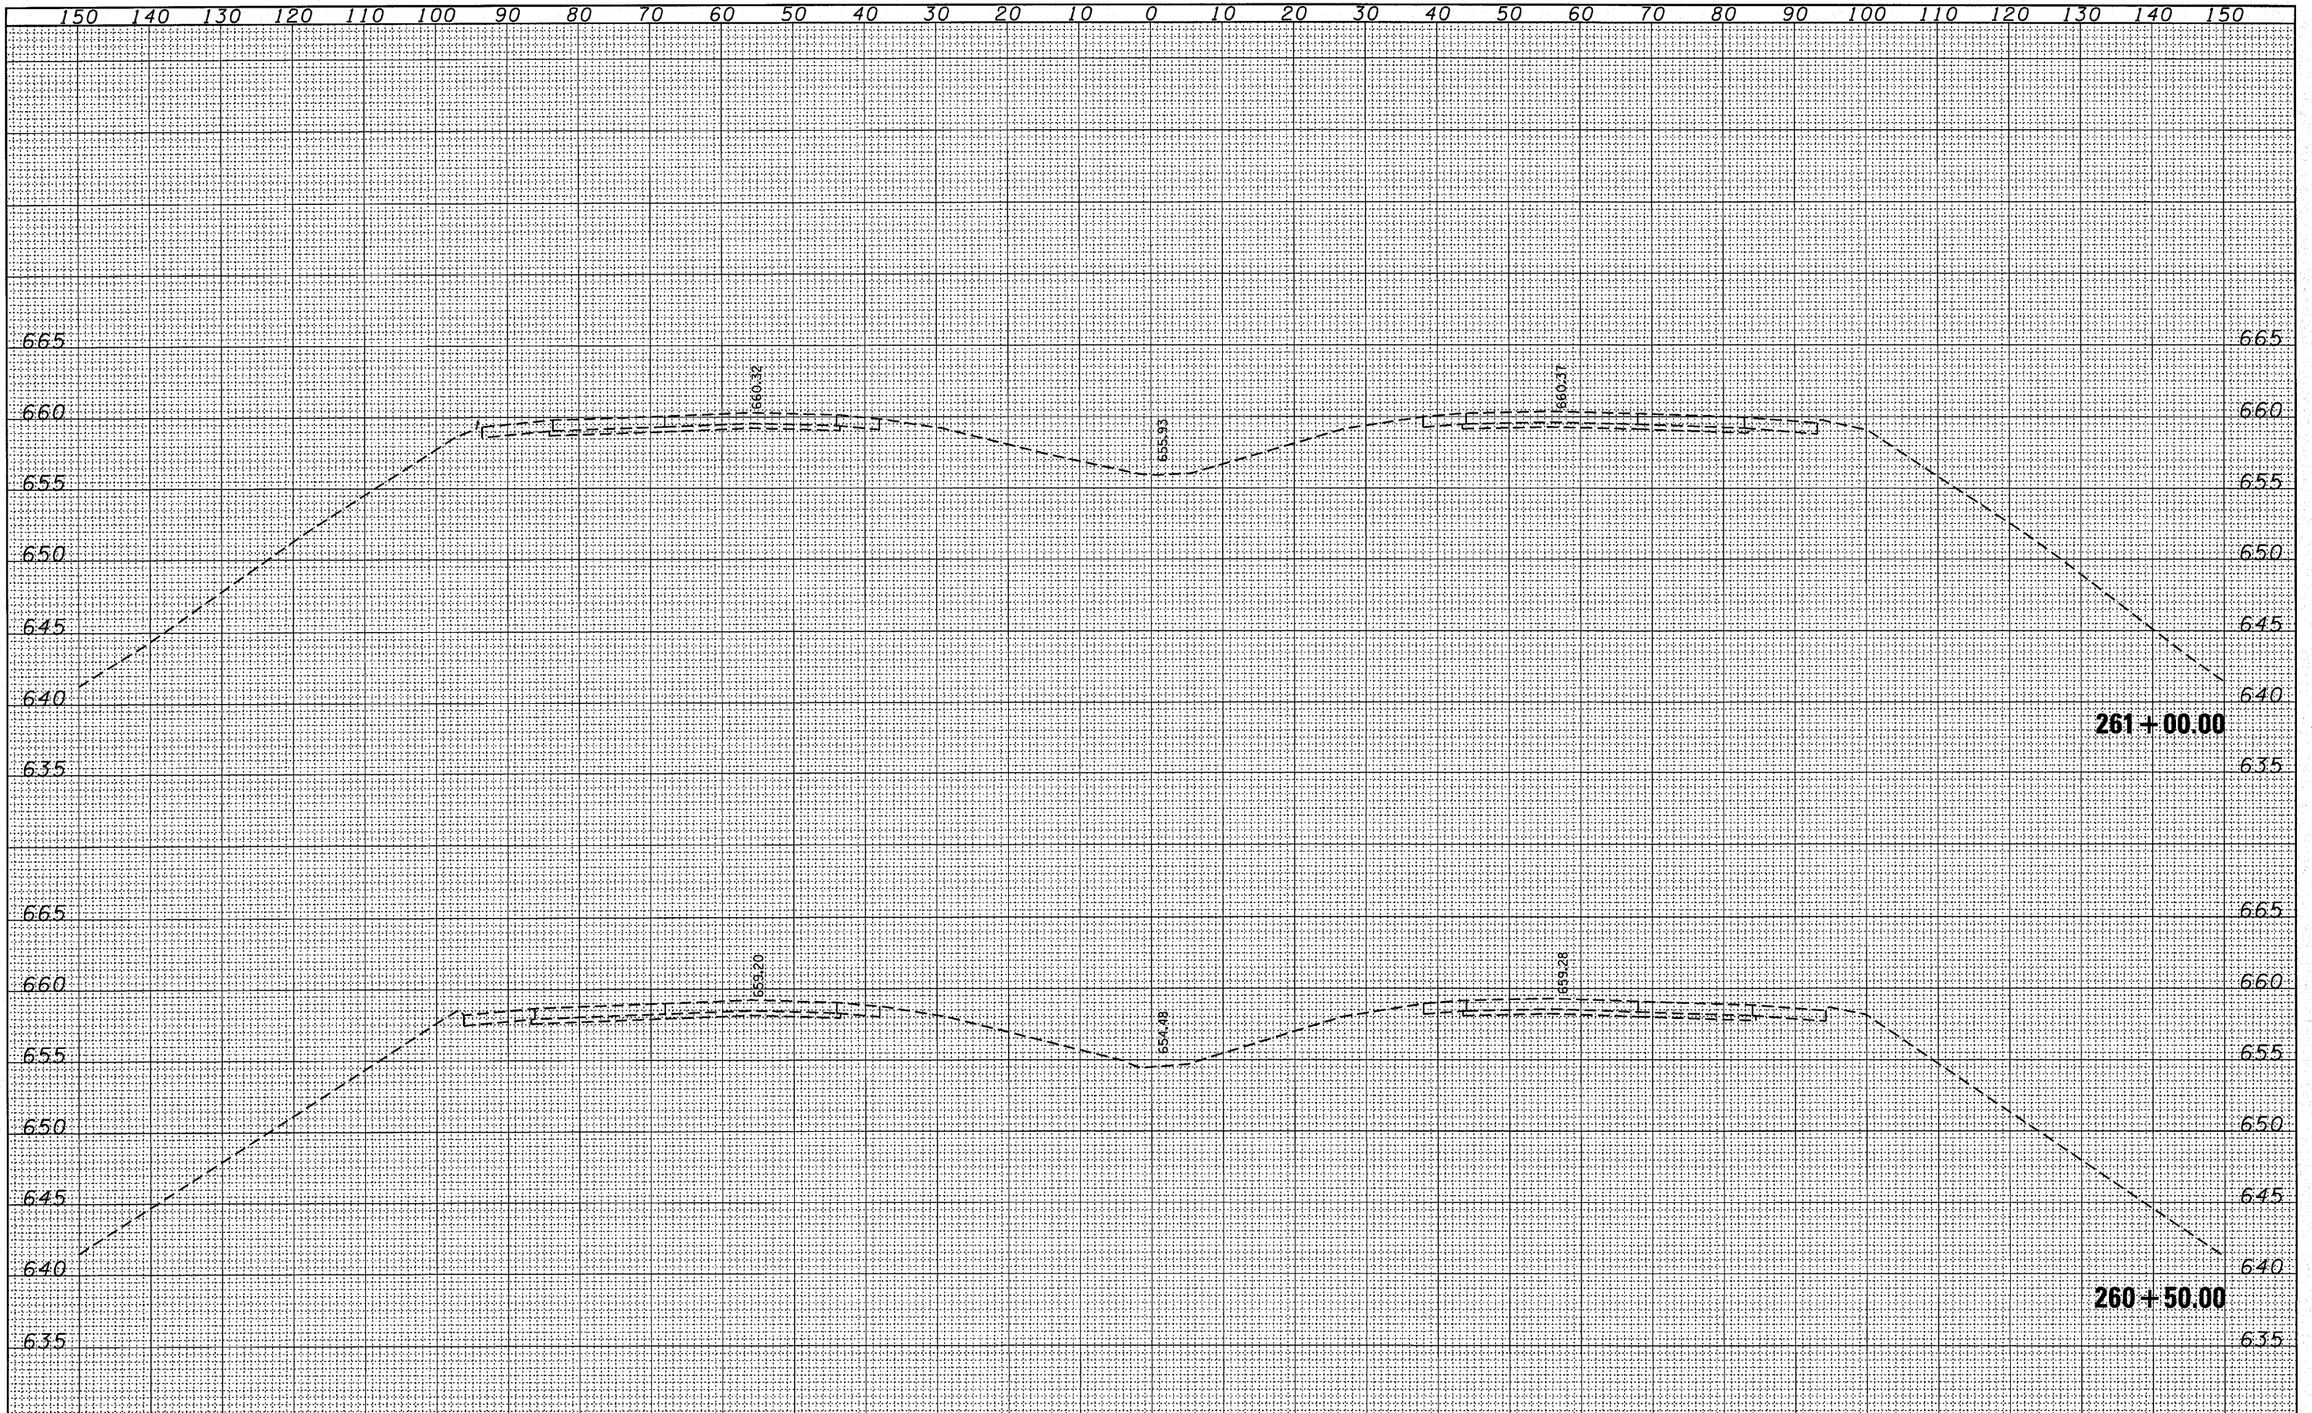

FINAL SURVEY		BY	DATE
NOTE BOOK	SURVEYED		
	PLOTTED		
	TEMPLATE		
	AREAS		
NO.	AREAS CHECKED		

ORIGINAL SURVEY		BY	DATE
NOTE BOOK	SURVEYED		
	PLOTTED		
	TEMPLATE		
	AREAS		
NO.	AREAS CHECKED		

FILE NAME = c:\pw_work\pwidot\duncanbd\dms50148\d366856-sht-xssht.dgn	USER NAME = duncanbd	DESIGNED -	REVISED -
	PLOT SCALE = 10.0000 ' / IN.	DRAWN -	REVISED -
		CHECKED -	REVISED -
CB JOB NO 05004-8	PLOT DATE = Aug 11, 2010 - 03:32:40 PM	DATE -	REVISED -

STATE OF ILLINOIS
DEPARTMENT OF TRANSPORTATION

CROSS SECTIONS

SCALE: | SHEET NO. 2 OF 30 SHEETS | STA. 260+50.00 TO STA. 261+00.00

F.A.I. RTE.	SECTION	COUNTY	TOTAL SHEETS	SHEET NO.
55	(53-1)HBR & HBR-1	LIVINGSTON	102	74

CONTRACT NO. 66856

FED. ROAD DIST. NO. | ILLINOIS | FED. AID PROJECT