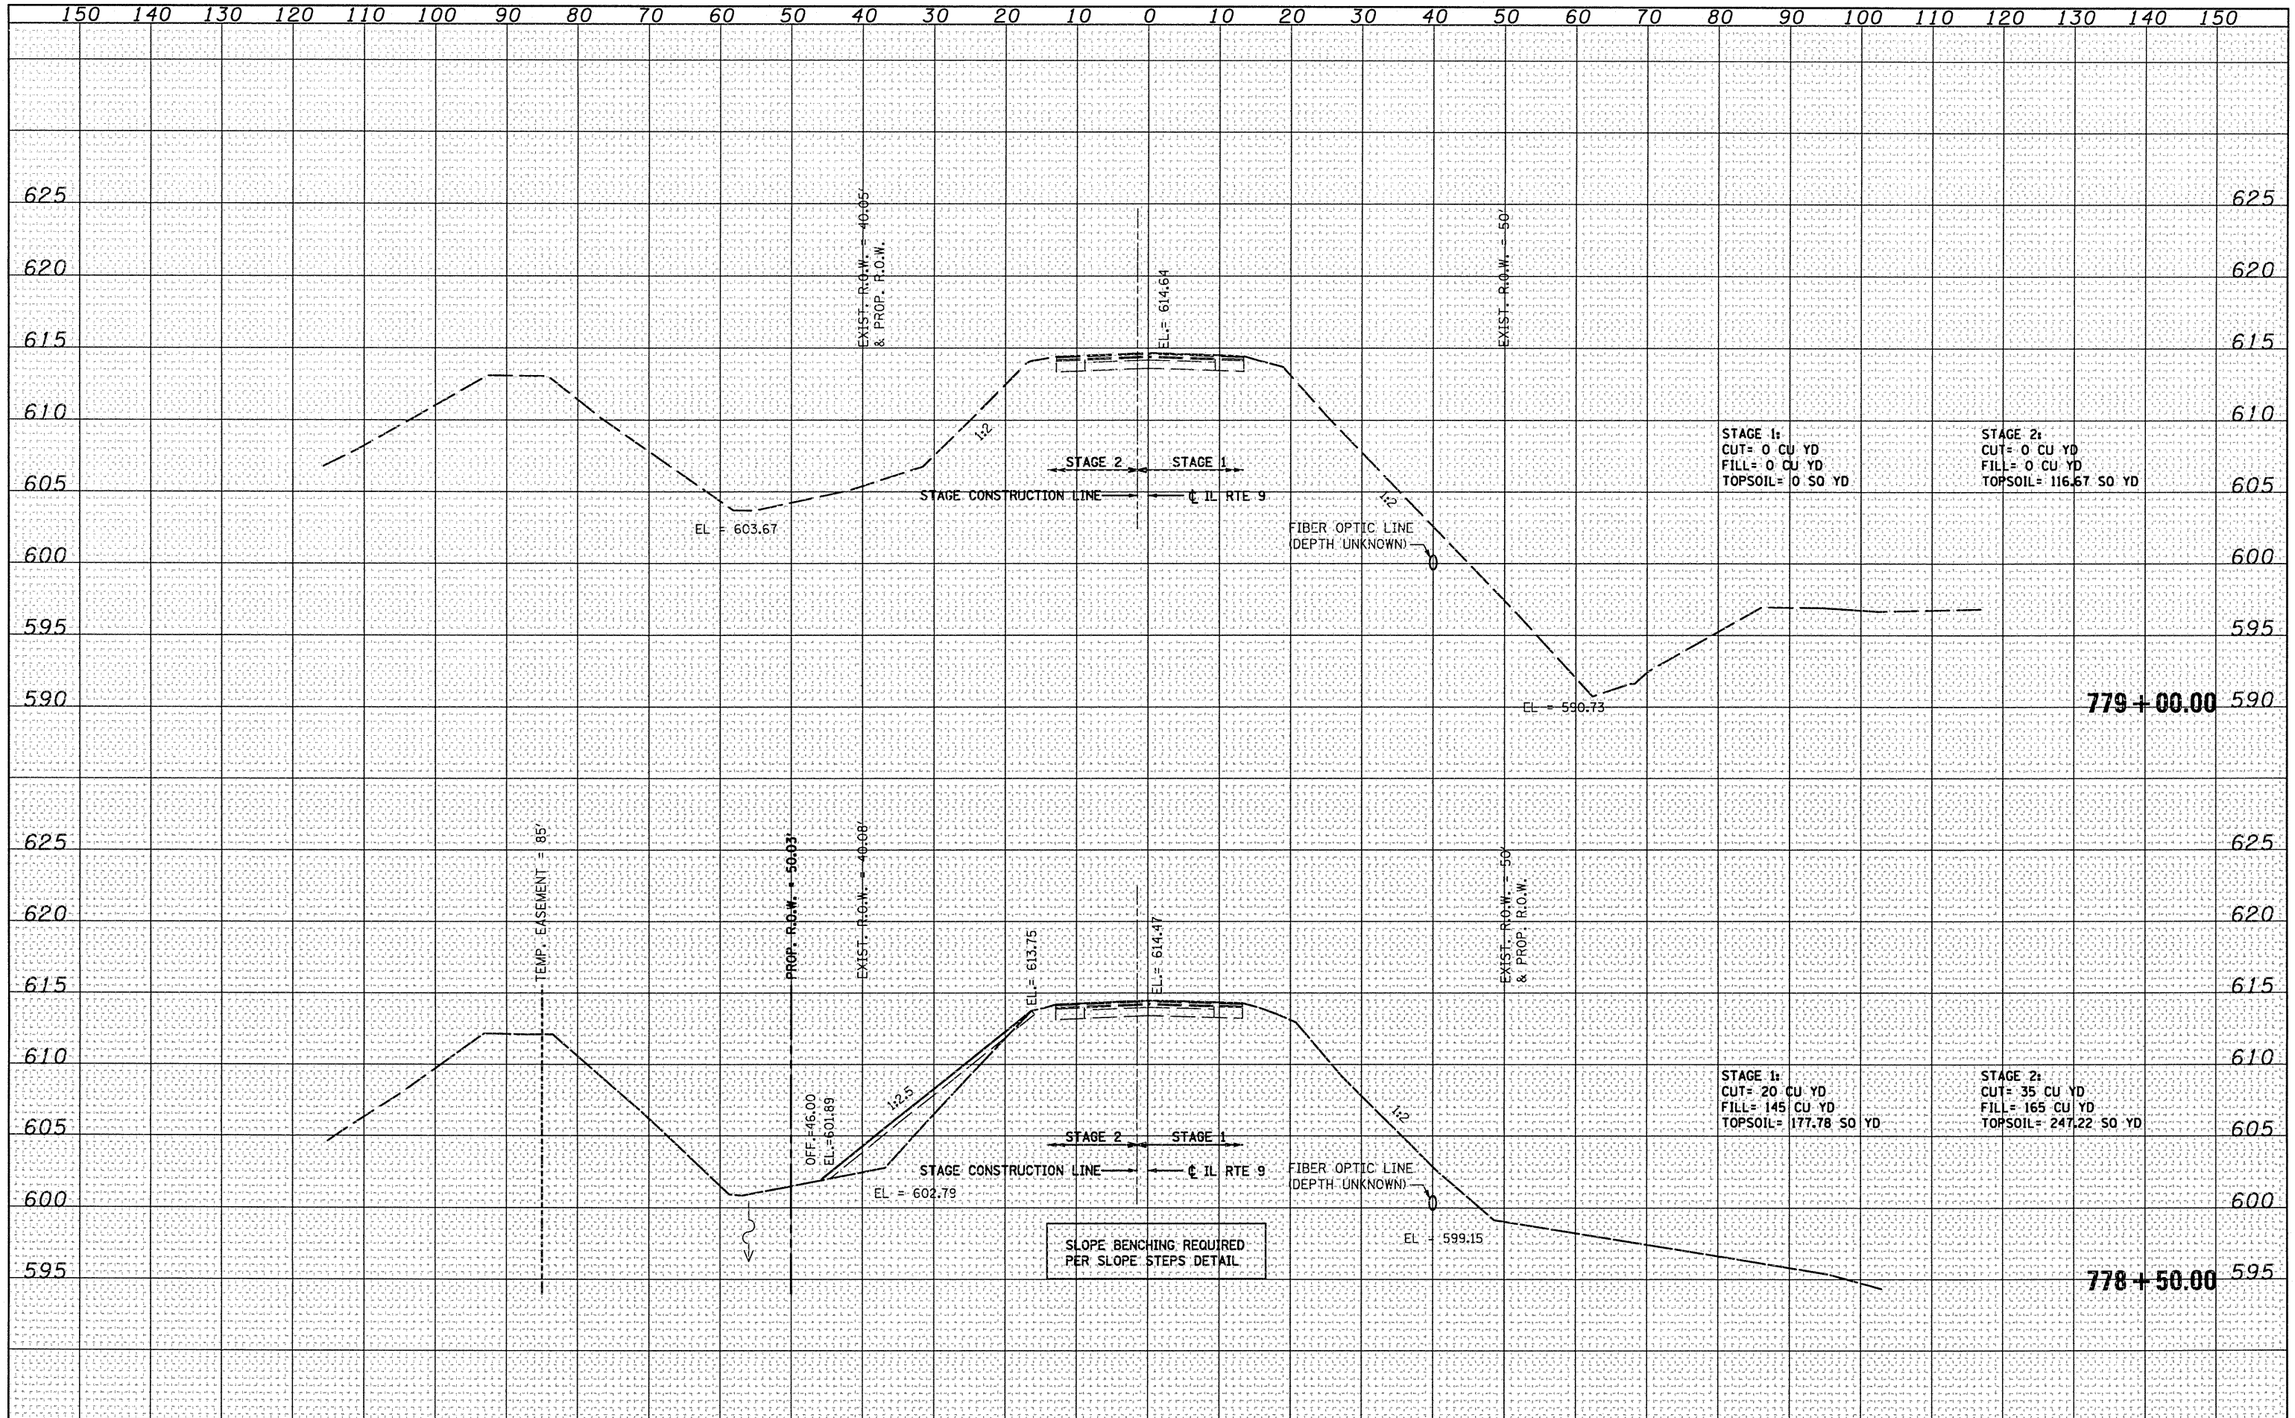


| FINAL SURVEY | BY | DATE |
|---|---|---|
| SURVEYED | | |
| PLOTTED | | |
| TEMPLATE | | |
| AREAS | | |
| AREAS CHECKED | | |
| NOTE BOOK NO. | | |

| ORIGINAL SURVEY | BY | DATE |
|---|---|---|
| SURVEYED | | |
| PLOTTED | | |
| TEMPLATE | | |
| AREAS | | |
| AREAS CHECKED | | |
| NOTE BOOK NO. | | |

FILE NAME = s:\jol\6300--6399\6346\015\micros\final plans\roadway\D4_III-xsht1.dgn

USER NAME = ryand

PLOT SCALE = 20.0000 ' / IN.

PLOT DATE = 7/9/2010

| | | |
|---|---|---|
| DESIGNED VLF | REVISED - | |
| CHECKED AJS | REVISED - | |
| DRAWN VLF | REVISED - | |
| CHECKED AJS | REVISED - | |

**STATE OF ILLINOIS**
**DEPARTMENT OF TRANSPORTATION**

**IL 9 CROSS SECTIONS**

SCALE: | SHEET NO. OF SHEETS | STA. 778+50.00 TO STA. 779+00.00

| F.A.P RTE. | SECTION | COUNTY | TOTAL SHEETS | SHEET NO. |
|---|---|---|---|---|
| 693 | (119 BR-2)BR | TAZEWELL | 65 | 52 |

CONTRACT NO. 68660

FED. ROAD DIST. NO. 4 | ILLINOIS | FED. AID PROJECT