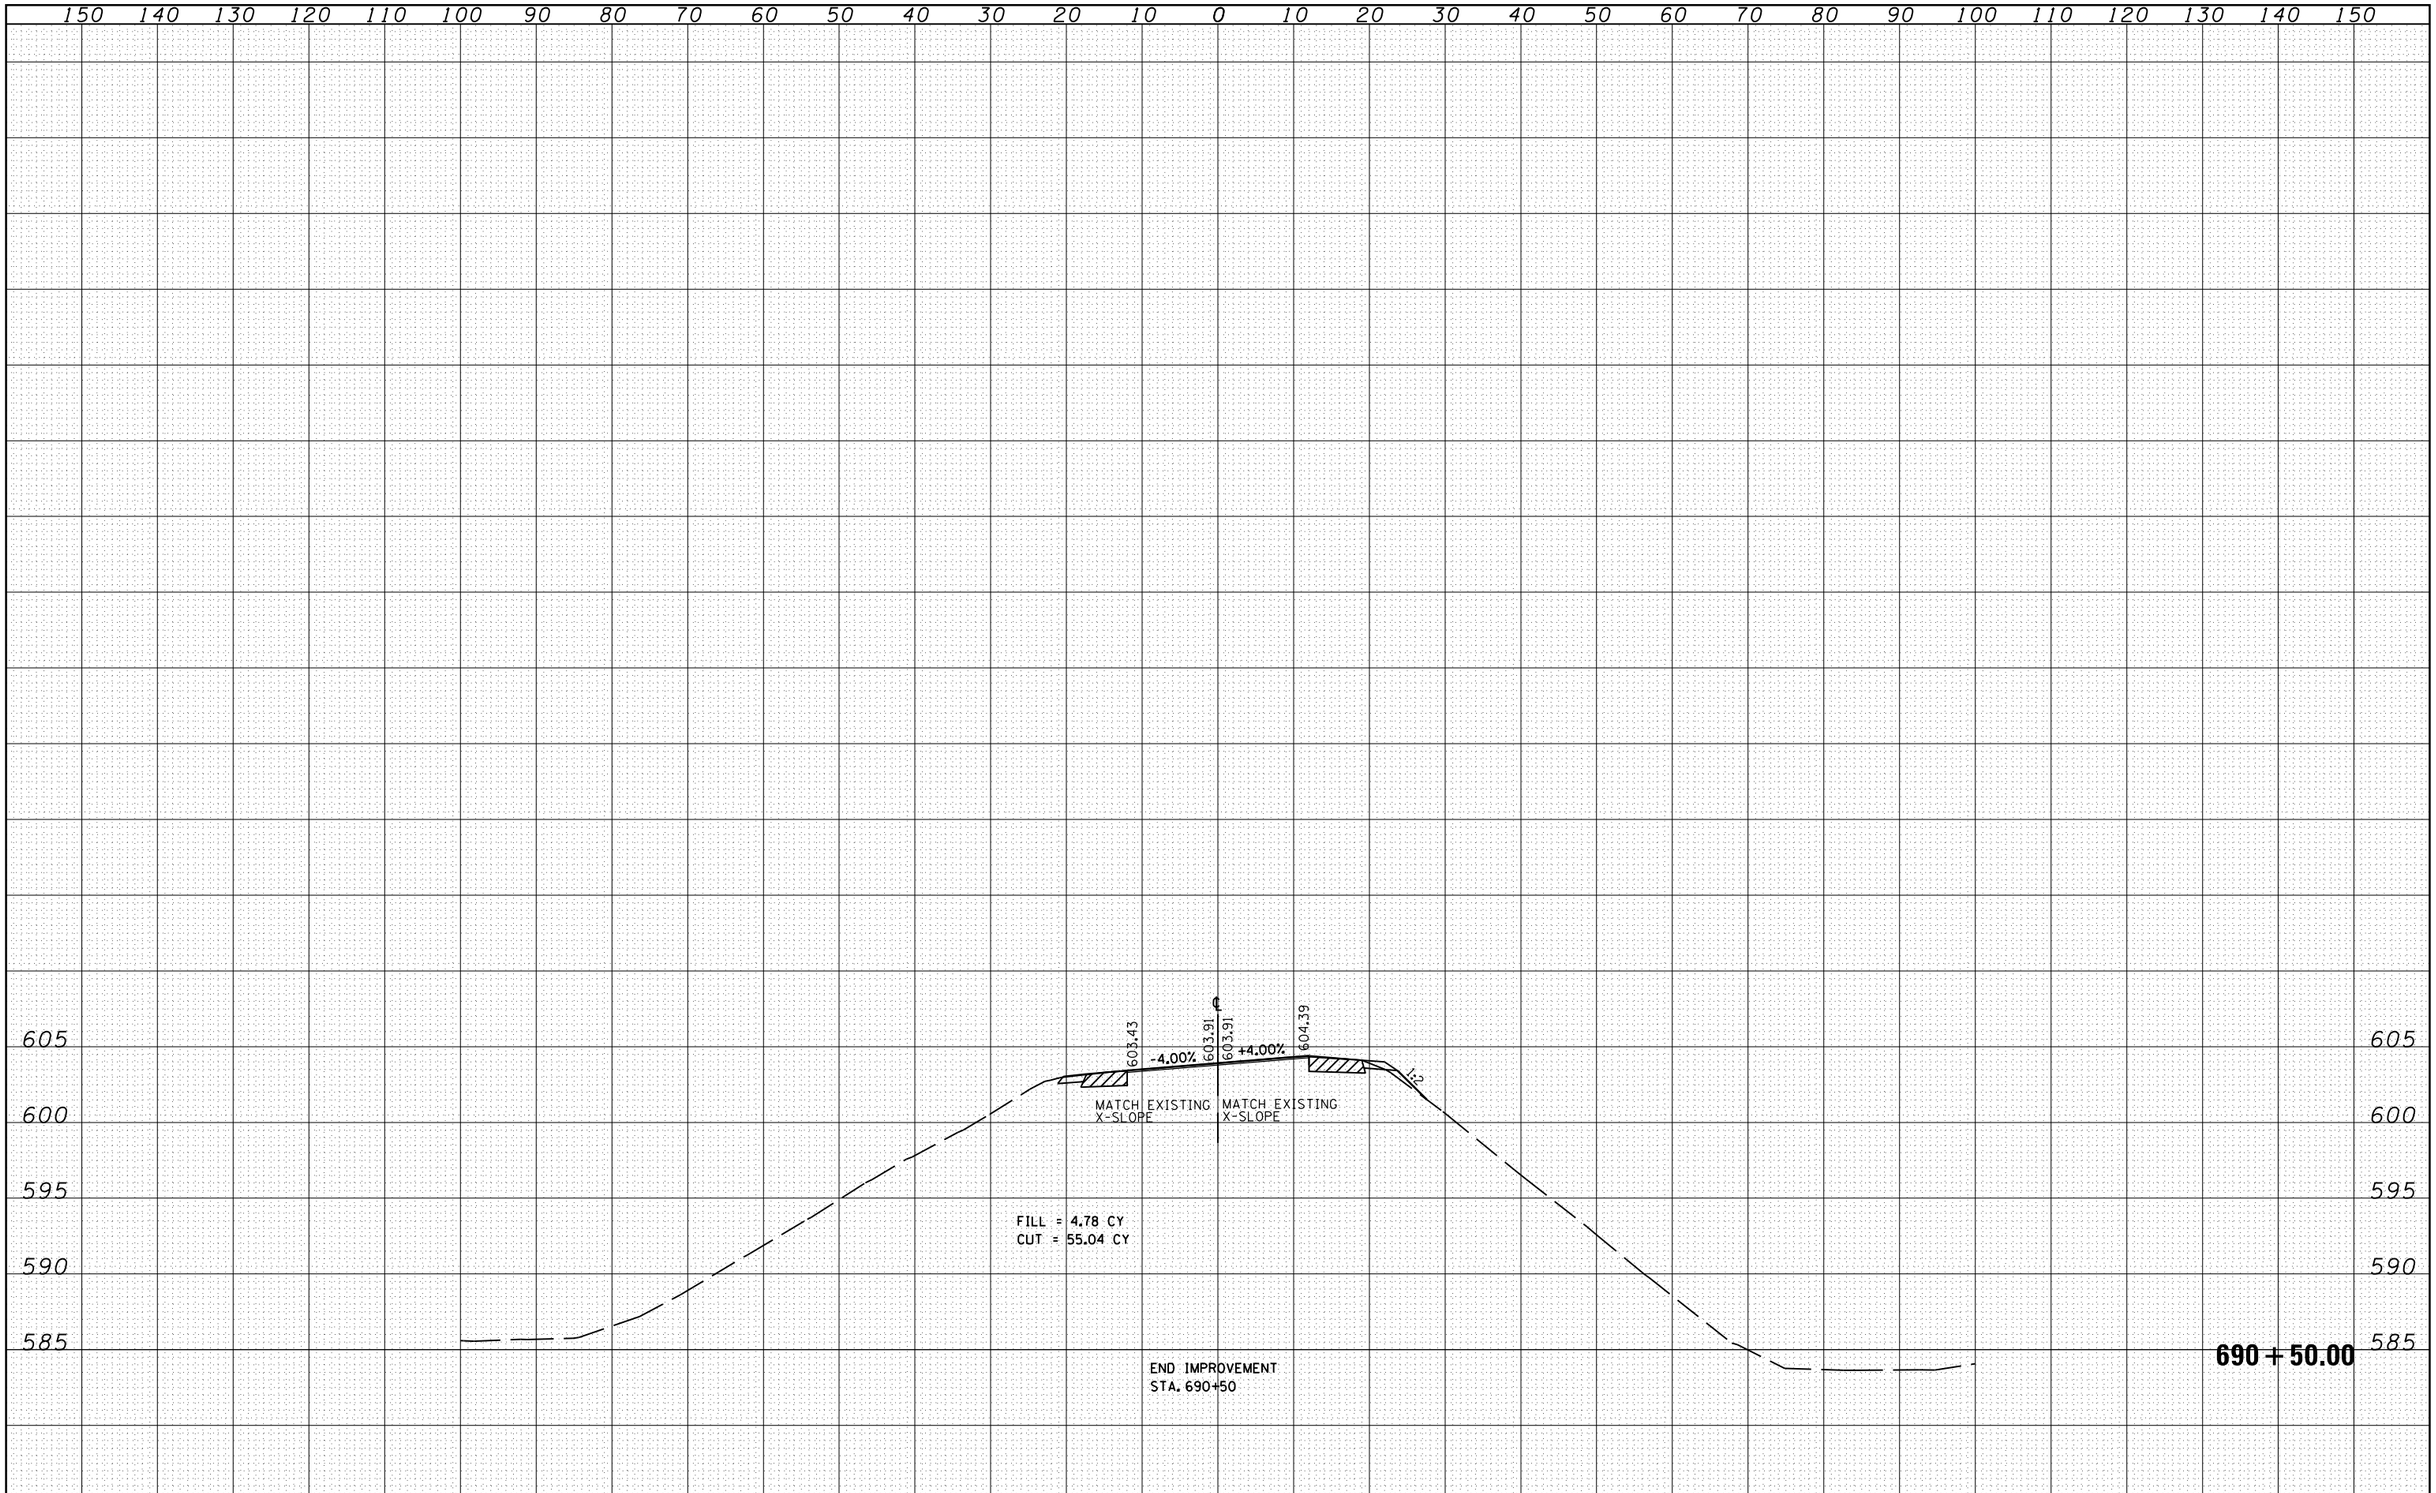

FINAL SURVEY		BY	DATE
	SURVEYED		
	PLOTTED		
	TEMPLATE		
NOTE BOOK	AREAS		
	AREAS CHECKED		
NO.			

ORIGINAL SURVEY		BY	DATE
	SURVEYED		
	PLOTTED		
	TEMPLATE		
NOTE BOOK	AREAS		
	AREAS CHECKED		
NO.			

FILE NAME = c:\pw_work\pwidot\laughlinr1\d0231206\D672A64-sht-72xssheet.dgn	USER NAME = laughlinr1	DESIGNED - LLQ	REVISED -
		DRAWN - JJS	REVISED -
	PLOT SCALE = 20.0000 ' / in.	CHECKED - MTM	REVISED -
	PLOT DATE = Aug-12-2010 08:14:57AM	DATE - JANUARY 2010	REVISED -

STATE OF ILLINOIS
DEPARTMENT OF TRANSPORTATION

I-72 CROSS SECTIONS

SCALE: 1"=20' | SHEET NO. 5 OF 5 SHEETS | STA. 690+50.00 TO STA. 690+50.00

F.A.I. RTE.	SECTION	COUNTY	TOTAL SHEETS	SHEET NO.
72	(84-3HB-5)BR	SANGAMON	84	84
	S.N. 084-0078	CONTRACT NO. 72C70		
FED. ROAD DIST. NO.	ILLINOIS	FED. AID PROJECT		