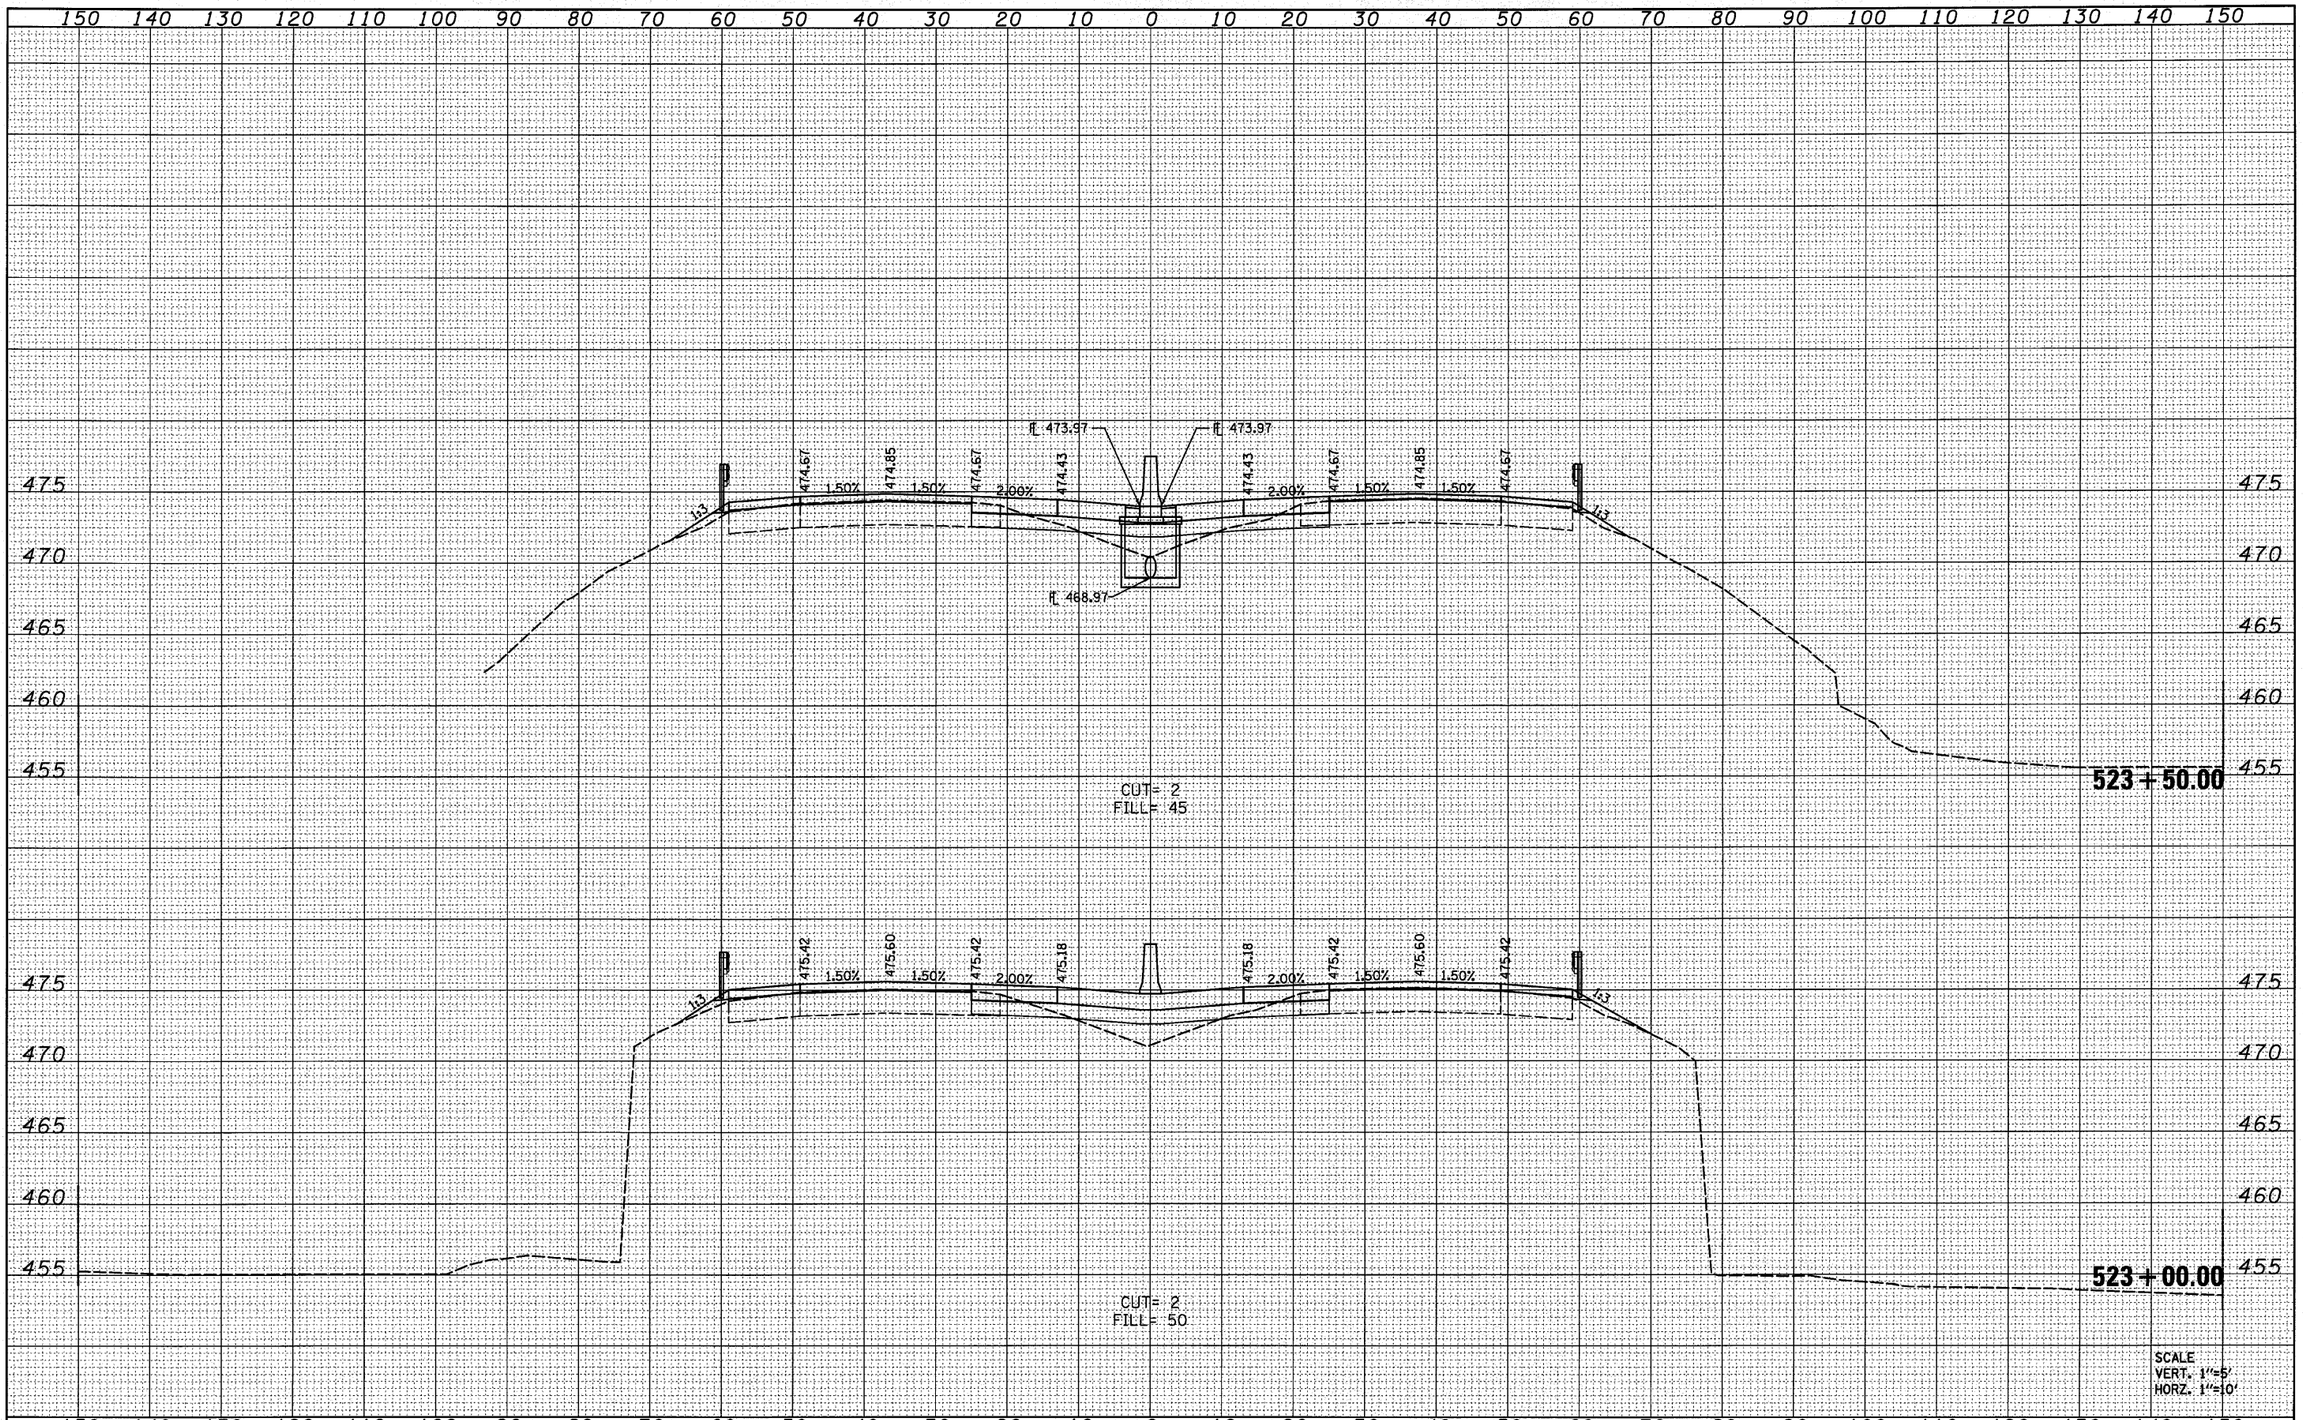

FINAL SURVEY	BY	DATE
SURVEYED		
PLOTTED		
TEMPLATE		
AREAS		
AREAS CHECKED		
NOTE BOOK		
NO.		

ORIGINAL SURVEY	BY	DATE
SURVEYED		
PLOTTED		
TEMPLATE		
AREAS		
AREAS CHECKED		
NOTE BOOK		
NO.		

FILE NAME = H:\P\25066p2\Technical_Production\Civil\Microstation\Sec283VB1\xssht283vb.dgn	USER NAME = default	DESIGNED -	REVISED -
	PLOT SCALE = 10.0000 ' / IN.	DRAWN -	REVISED -
	PLOT DATE = 8/13/2010	CHECKED -	REVISED -
		DATE -	REVISED -

STATE OF ILLINOIS
DEPARTMENT OF TRANSPORTATION

CROSS SECTIONS
I-57 OVER UNION PACIFIC RAILROAD

SCALE: | SHEET NO. OF SHEETS | STA. 523+00 TO STA. 523+50

F.A.I. RTE.	SECTION	COUNTY	TOTAL SHEETS	SHEET NO.
57	(28-3-1)VB-1	FRANKLIN	98	93
		CONTRACT NO. 78068		

FED. ROAD DIST. NO. | ILLINOIS | FED. AID PROJECT