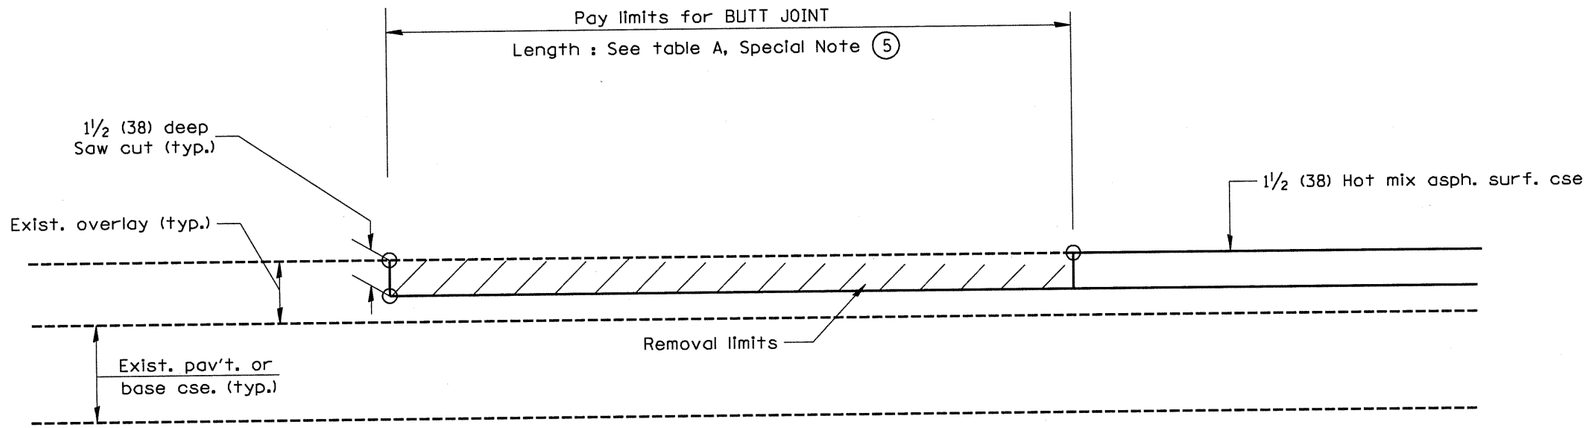

CASE 5 : WITH HOT MIX ASPHALT SURFACE REMOVAL (COLD MILLING)
TIE-IN TO EXISTING BITUMINOUS TAPER

All dimensions are in inches (millimeters) unless otherwise noted.

				STATE OF ILLINOIS DEPARTMENT OF TRANSPORTATION	BUTT JOINTS NOT TO SCALE	SHT. 3 OF 3 CADD STD. 406101-D4	F.A.P RTE.	SECTION	COUNTY	TOTAL SHEETS	SHEET NO.
							317	15W-2,RS-3;16W-3,RS-5	FULTON	171	101
									CONTRACT NO. 88098		
							FED. ROAD DIST. NO. 4	ILLINOIS	FED. AID PROJECT		

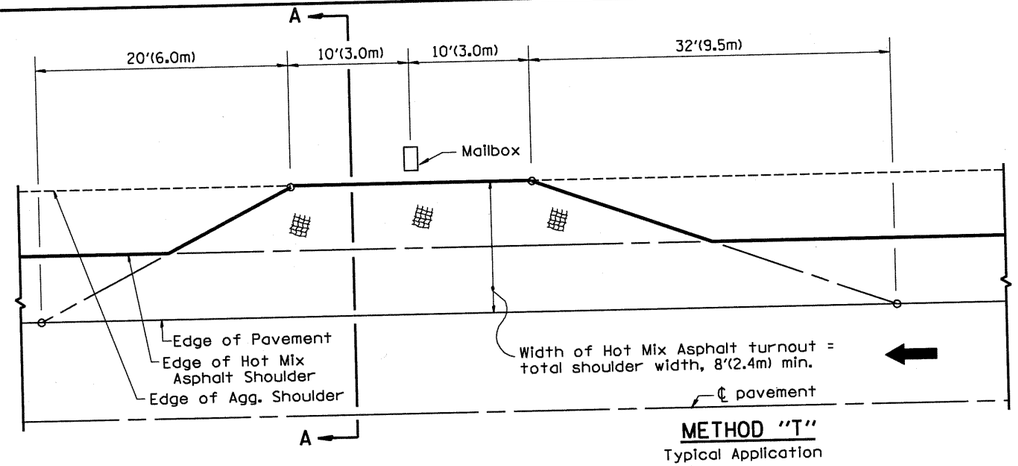

METHOD "T"

Typical Application

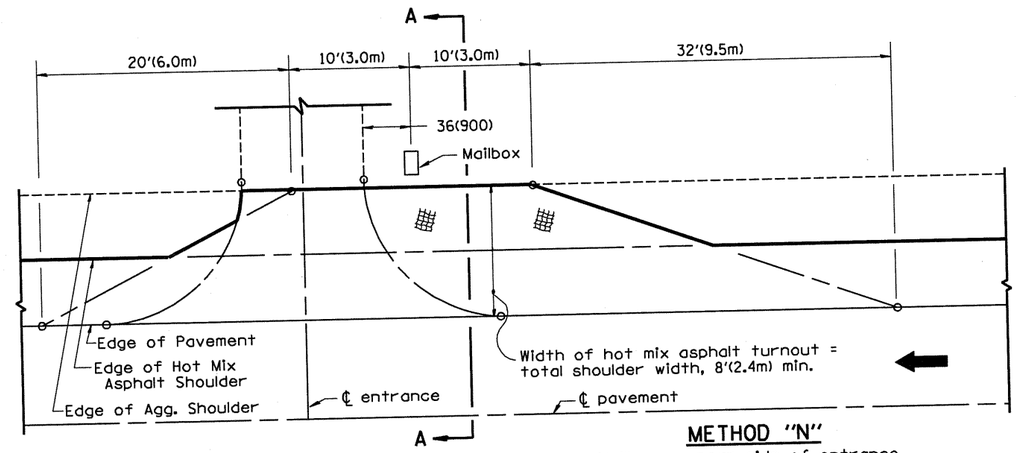

METHOD "N"

Mailbox on near side of entrance

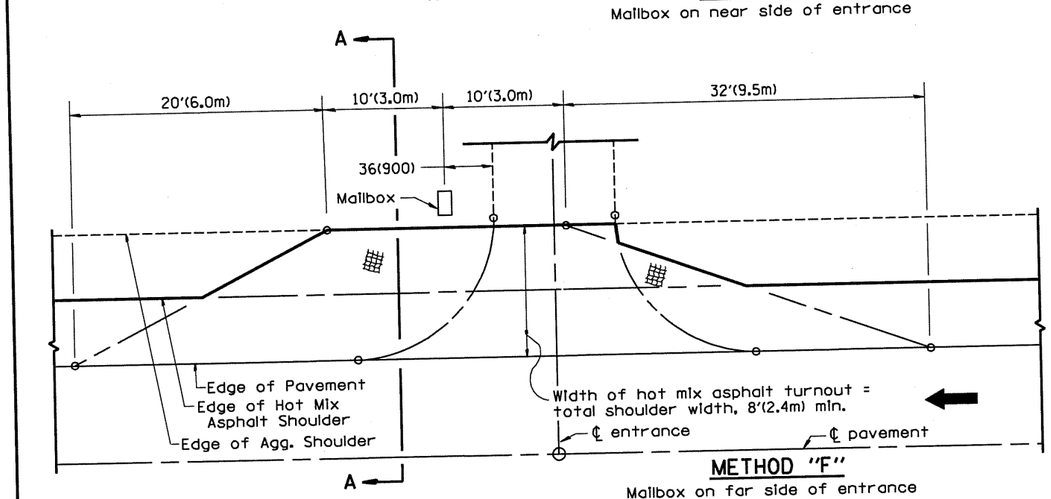

METHOD "F"

Mailbox on far side of entrance

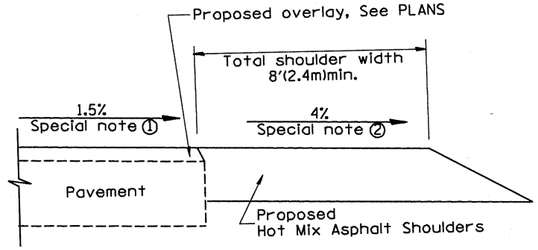

SECTION A-A

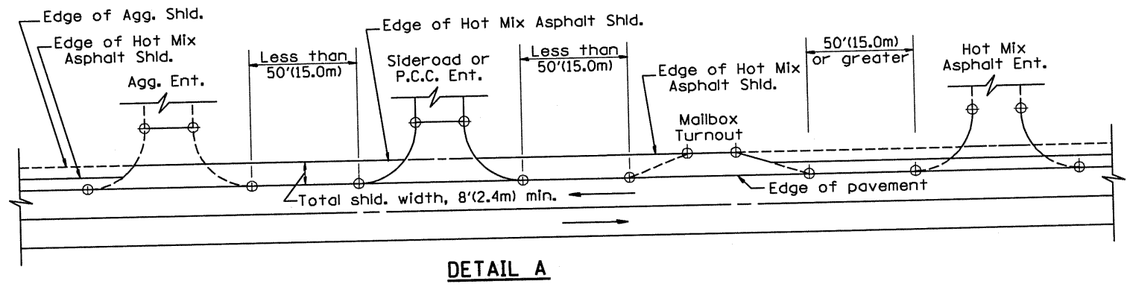

DETAIL A

SHOULDER TREATMENT FOR CLOSELY SPACED SIDEROADS, ENTRANCES, AND/OR MAILBOX TURNOUTS

GENERAL NOTES

1. Mailbox turnouts shall slope away from the pavement edge at a rate equal to the shoulder slope. See SECTION A-A.

2. The total shoulder width, 8'(2.4m) minimum, shall be paved between sideroads entrances and/or mailbox turnouts at locations where the distance between radius or taper control points is less than 50'(15.0m). See DETAIL A.

3. Mailboxes shall be mounted such that the face of the mailbox is 6(150) to 12(300) and the post a minimum of 24(600) from the edge of the turnout surfacing.

SPECIAL NOTES

① The mainline pavement cross-slope is 1.5% for tangent alignment. See PLANS for cross-slope on superelevated horizontal curves.

② The shoulder slope shall control the turnout slope. The standard cross-slope is 4% for tangent alignment. Through superelevated curves, the maximum pavement-shoulder breakover should not be greater than 10% for shoulders 6'(1.8m) and wider and 12% for shoulders 4'(1.2m) and less. Where 12(300) paved shoulders are provided, the breakover should be at the edge of the paved shoulder rather than at the pavement edge.

All dimensions are in inches (millimeters) unless otherwise noted.

01-01-97	RENUM. C-90.01, NEW REVISION BOX	T.P.
07-01-97	REVISE DESIGNER NOTES	J.A.
09-15-05	REVISED DESIGNER NOTE	M.M.A.
10-16-06	REVISED TO 2007 SPEC.	M.A.

STATE OF ILLINOIS
DEPARTMENT OF TRANSPORTATION

MAILBOX TURNOUTS FOR "3R" PROJECTS

NOT TO SCALE

CADD STD. 406201-D4

F.A.P RTE.	SECTION	COUNTY	TOTAL SHEETS	SHEET NO.
317	15W-2,RS-3;16W-3,RS-5	FULTON	171	102
		CONTRACT NO. 88098		
FED. ROAD DIST. NO. 4	ILLINOIS	FED. AID PROJECT		

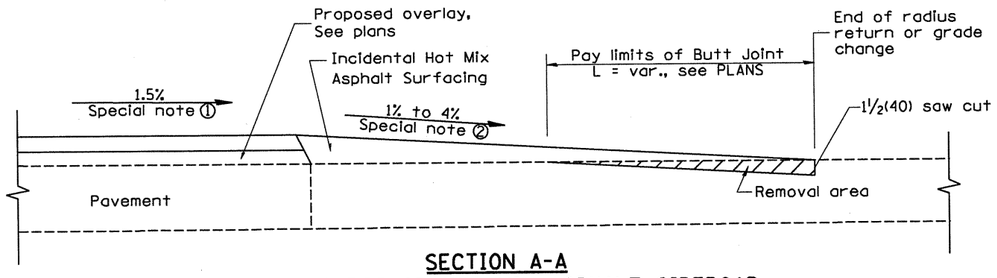

SECTION A-A
EXISTING PCC OR HOT MIX ASPHALT SIDEROAD

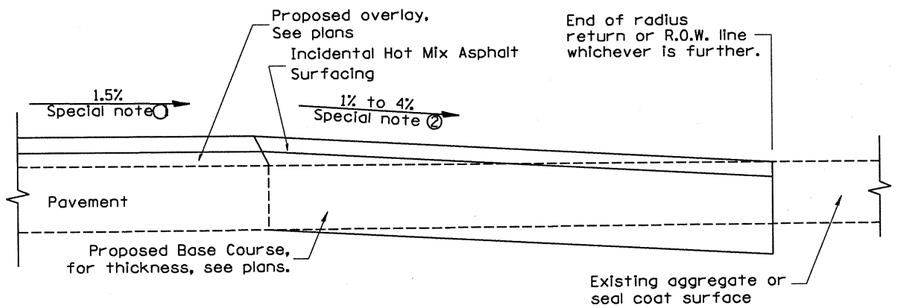

SECTION A-A
EXISTING AGGREGATE OR SEAL COAT SIDEROAD

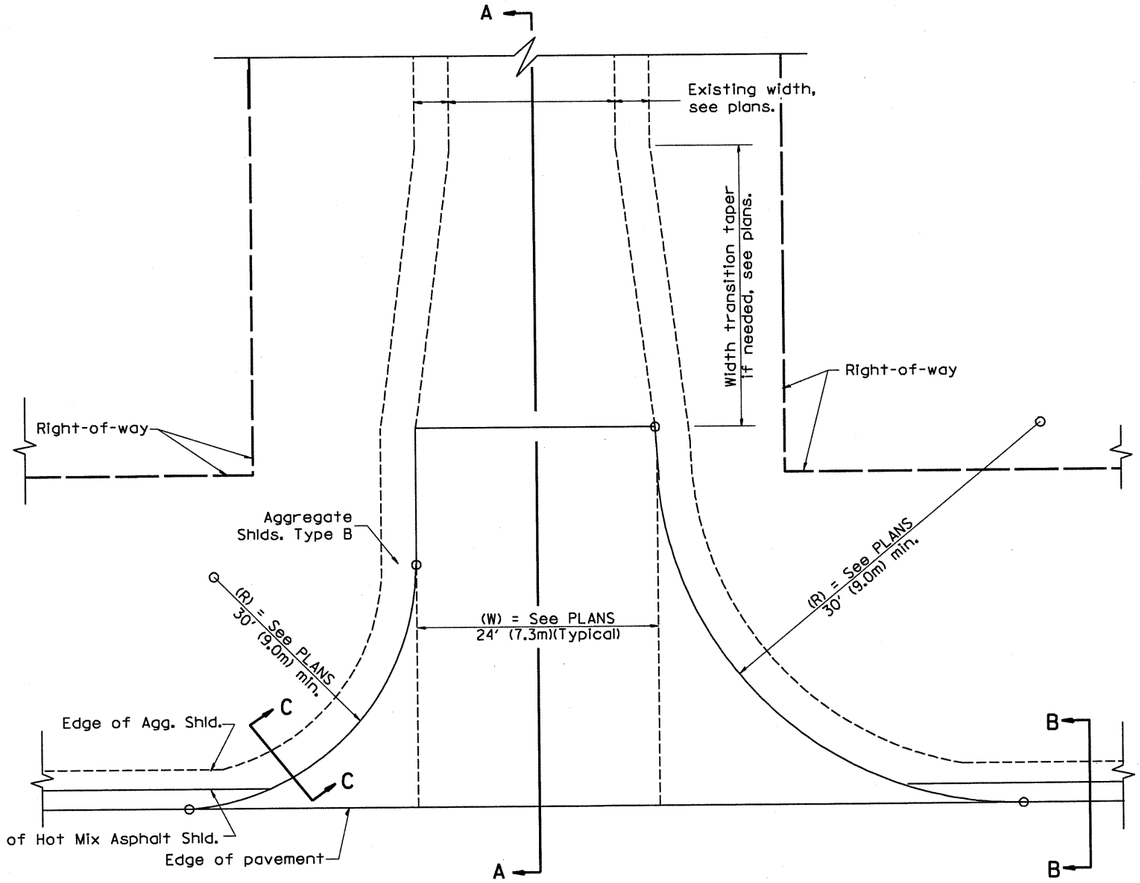

PLAN

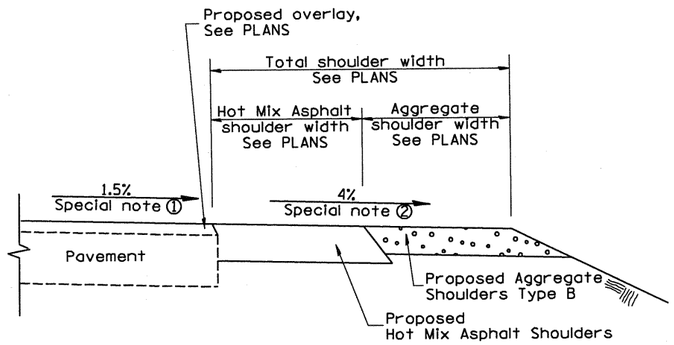

SECTION B-B
MAINLINE SHOULDER TREATMENT

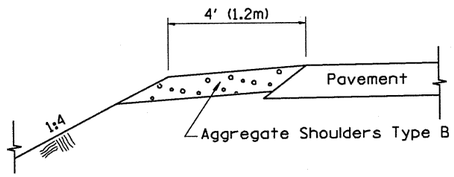

SECTION C-C
SIDEROAD SHOULDER TREATMENT

SPECIAL NOTES

① The mainline pavement cross-slope is 1.5% for tangent alignment. See Plans for cross-slope on superelevated horizontal curves.

② The sideroad profile should drain away from the mainline at 1% to 4% for 50' (15.0m) to 100' (30.0m), or as a minimum to the end of the radius return. When the sideroad is on the high side of a mainline superelevated curve, - 2% maximum should be provided in order to minimize breakover at the pavement edge. See plans for sideroad profiles.

All dimensions are in inches (millimeters) unless otherwise noted.

01-01-97	RENUM. C-105.02, NEW REVISION BOX	T.P.
07-01-97	REVISE DESIGNER NOTES	J.A.
09-15-05	REVISED DESIGNER NOTE	M.M.A.
10-16-06	REVISED TO 2007 SPEC.	M.A.

STATE OF ILLINOIS
DEPARTMENT OF TRANSPORTATION

RURAL SIDEROADS FOR "3R" PROJECTS

NOT TO SCALE — CADD STD. 406401-D4

F.A.P RTE.	SECTION	COUNTY	TOTAL SHEETS	SHEET NO.
317	15W-2,RS-3\16W-3,RS-5	FULTON	171	103
		CONTRACT NO. 88098		
FED. ROAD DIST. NO. 4	ILLINOIS	FED. AID PROJECT		

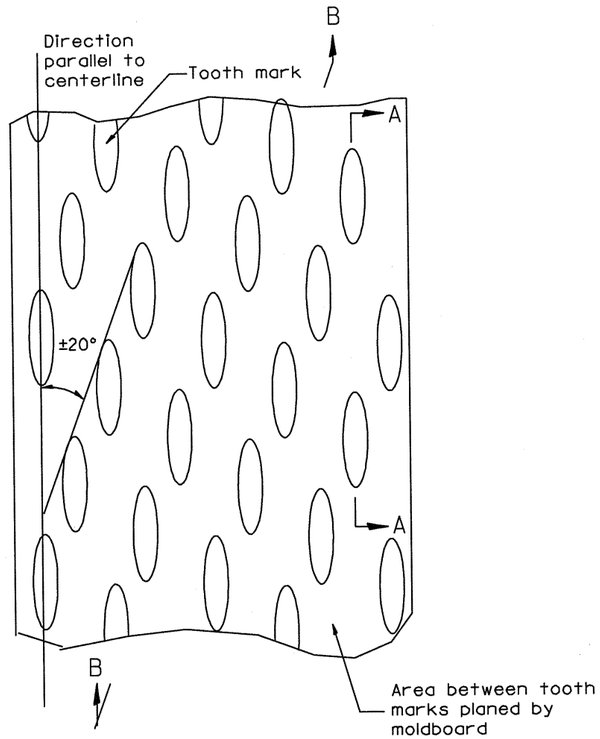

PLAN

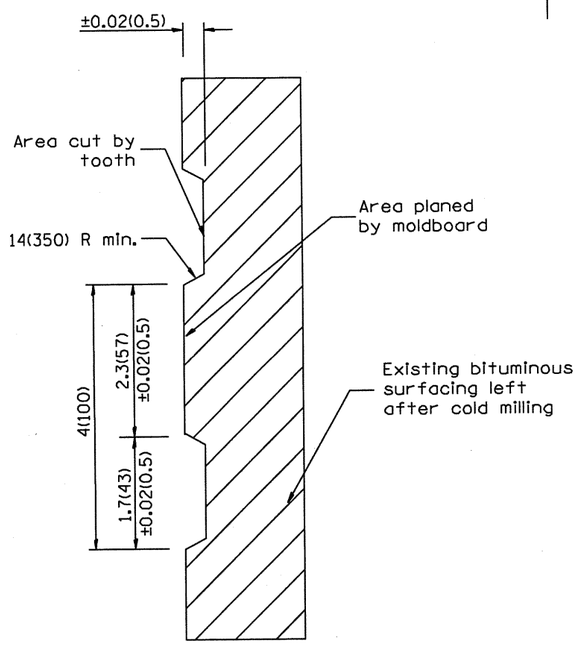

SECTION A-A

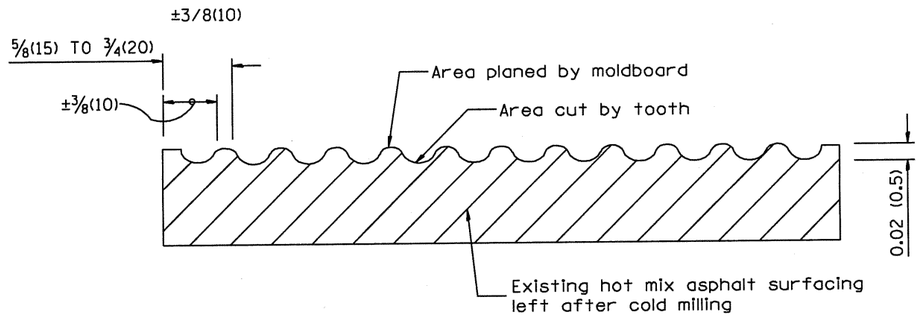

SECTION B-B PROJECTED
PERPENDICULAR TO CENTERLINE

General notes:

1. Coldmilling shall consist of two processes: Cutting with carbide teeth mounted on a rotating drum, and planing with a moldboard mounted immediately behind the cutting drum.
2. Other similar patterns will be acceptable if they consist of a smooth, flat, planed surface interspersed with a pattern of discontinuous longitudinal striations.

All dimensions are in inches (millimeters) unless otherwise noted.

01-01-97	RENUM. C-104.01, NEW REVISION BOX	T.P.
04-20-98	REMOVED MILLING DETAIL FROM STANDARD	J.A.
09-08-98	CORRECT NOTE LEADER PLACEMENT	R.W.
10-16-06	REVISED TO 2007 SPEC.	M.A.

STATE OF ILLINOIS
DEPARTMENT OF TRANSPORTATION

HOT MIX ASPHALT SURFACE REMOVAL (COLD MILLING)

NOT TO SCALE — CADD STD. 440001-D4

F.A.P RTE.	SECTION	COUNTY	TOTAL SHEETS	SHEET NO.
317	15W-2,RS-3;16W-3,RS-5	FULTON	171	104
		CONTRACT NO. 88098		
FED. ROAD DIST. NO. 4	ILLINOIS	FED. AID PROJECT		

* MINIMUM 1' LAP ON U BARS

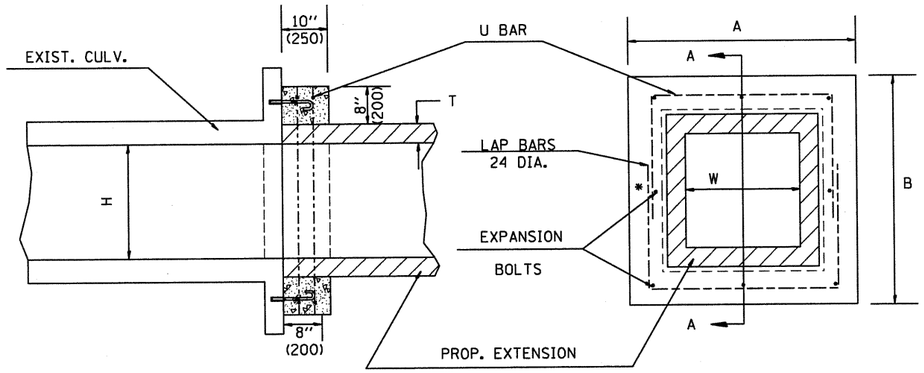

SECTION A - A

END VIEW

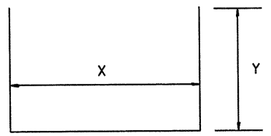

#4 U BAR
FOUR REQUIRED
PER COLLAR

GENERAL NOTES

1. The collar shall be constructed entirely of CLASS SI CONCRETE and in accordance with the applicable portions of section 503 of the Standard Specifications. REINFORCEMENT BARS shall conform to section 508.
2. Expansion bolts shall consist of approved expansions anchors, and ¾" (M20) hook bolts which conform to Section 1006.09. These bolts shall extend at least 8"(200) into the new concrete.

* Dimensions for ASTM C789.

DIMENSIONS

EXISTING BOX W ft (mm)	EXISTING BOX H ft (mm)	A	B	T *	EACH COLLAR: CL SI CU YD (m^3)	REINFORCEMENT BARS: X	REINFORCEMENT BARS: Y	REINFORCEMENT BARS: POUNDS (kg)	EXPANSION BOLTS NO.
2 (600)	2 (600)	4'-0" (1.22m)	4'-0" (1.22m)	4(100)	0.27(0.21)	3'-4" (1.02m)	26(660)	20 (9)	8
3 (900)	2 (600)	5'-0" (1.52m)	4'-0" (1.22m)	4(100)	0.32(0.24)	4'-4" (1.32m)	26(660)	23 (10.5)	8
3 (900)	2.5 (750)	5'-0" (1.52m)	4'-6" (1.37m)	4(100)	0.34(0.26)	4'-4" (1.32m)	29(737)	24.5 (11)	8
3 (900)	3 (900)	5'-0" (1.52m)	5'-0" (1.52m)	4(100)	0.36(0.28)	4'-4" (1.32m)	32(813)	26 (12)	8
3 (900)	4 (1200)	5'-2" (1.57m)	6'-2" (1.88m)	5(125)	0.41(0.31)	4'-6" (1.37m)	39(991)	29 (13)	10
4 (1200)	3 (900)	6'-2" (1.88m)	5'-2" (1.57m)	5(125)	0.41(0.31)	5'-6" (1.68m)	33(838)	29 (13)	10
4 (1200)	4 (1200)	6'-2" (1.88m)	6'-2" (1.88m)	5(125)	0.45(0.34)	5'-6" (1.68m)	39(991)	32 (14.5)	12
4 (1200)	5 (1500)	6'-4" (1.93m)	7'-4" (2.24m)	6(150)	0.51(0.39)	5'-8" (1.73m)	3'-10" (1.17m)	36 (16)	14
5 (1500)	4 (1200)	7'-4" (2.24m)	6'-4" (1.93m)	6(150)	0.51(0.39)	6'-8" (2.03m)	3'-4" (1.02m)	35 (16)	14
5 (1500)	5 (1500)	7'-4" (2.24m)	7'-4" (2.24m)	6(150)	0.55(0.42)	6'-8" (2.03m)	3'-10" (1.17m)	38 (17)	16
5 (1500)	6 (1800)	7'-6" (2.29m)	8'-6" (2.59m)	7(175)	0.60(0.46)	6'-10" (2.08m)	4'-5" (1.35m)	42 (19)	16
6 (1800)	4 (1200)	8'-6" (2.59m)	6'-6" (1.98m)	7(175)	0.56(0.43)	7'-10" (2.39m)	3'-5" (1.04m)	39 (18)	14
6 (1800)	5 (1500)	8'-6" (2.59m)	7'-6" (2.29m)	7(175)	0.60(0.46)	7'-10" (2.39m)	3'-11" (1.19m)	42 (19)	16
6 (1800)	6 (1800)	8'-6" (2.59m)	8'-6" (2.59m)	7(175)	0.64(0.49)	7'-10" (2.39m)	4'-5" (1.35m)	44.5 (20)	16
6 (1800)	8 (2400)	8'-8" (2.64m)	10'-8" (3.25m)	8(200)	0.74(0.57)	8'-0" (2.44m)	5'-6" (1.68m)	51 (23)	18
8 (2400)	8 (2400)	10'-8" (3.25m)	10'-8" (3.25m)	8(200)	0.82(0.63)	10'-0" (3.05m)	5'-6" (1.68m)	56 (25.5)	20

QUANTITIES

CALC. BY: _____ DATE: _____

CHECKED BY: _____ DATE: _____

QUANTITY CALCULATIONS ARE ON FILE AT THE DISTRICT 4 OFFICE; BUREAU OF PROJECT IMPLEMENTATION; DOCUMENTATION SECTION

All dimensions are in inches (millimeters) unless otherwise noted.

01-01-97	RENUM. J-12.01, METRICS, NEW REVISION BOX, REVISED	T.P.
	TITLE BOX, ADDED QUANTITY CALCULATION BOX	
10-16-06	REV. TO 2007 SPEC., REINF. BARS COL.	M.A.

STATE OF ILLINOIS
DEPARTMENT OF TRANSPORTATION

COLLAR FOR BOX CULVERT EXTENSIONS

NOT TO SCALE — CADD STD. 540001-04

F.A.P RTE.	SECTION	COUNTY	TOTAL SHEETS	SHEET NO.
317	15W-2,RS-3;16W-3,RS-5	FULTON	171	105
		CONTRACT NO. 88098		
FED. ROAD DIST. NO. 4	ILLINOIS	FED. AID PROJECT		

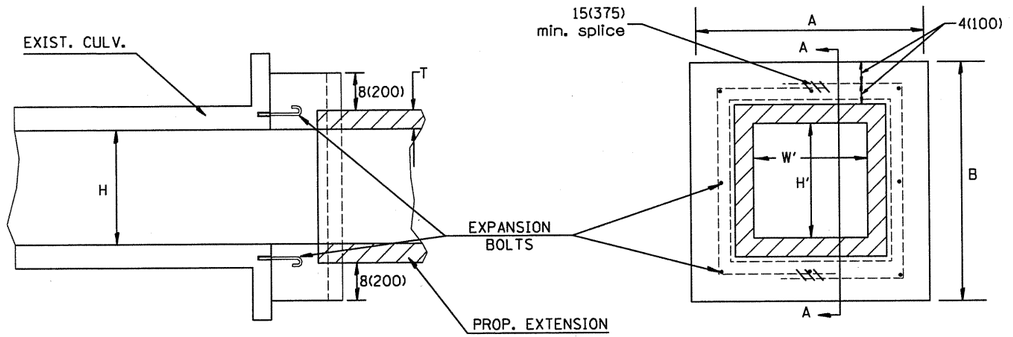

SECTION A - A

END VIEW

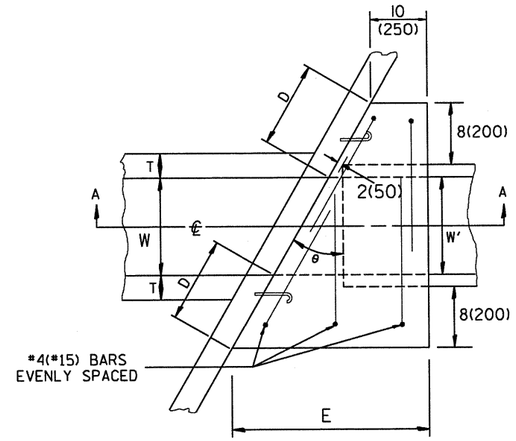

PLAN VIEW

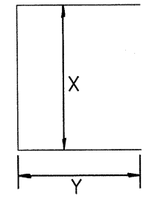

#4(#15)□BAR
FIVE REQUIRED
PER COLLAR

$D = \frac{8(200)+T}{\cos\theta}$

$E = [W+16(410)+2T]\tan\theta+10(250)$

$X = B-8(200)$

$Y = \frac{W/2+T+4(100)}{\cos\theta}+7\frac{1}{2}(190)$

LOCATION	EXIST. BOX		PROP. BOX			CLASS SI CONCRETE CU. YD. (m^3)	EACH COLLAR					REBARS LBS.(KG)	3/4(M20) EXPANSION BOLTS EACH	EXT. LENGTH		END SEC.	SKEW ANGLE θ
	W	H	W'	H'	T		A	B	E	X	Y			LT.	RT.		
206+25	3	3	3	3	0.33	2.0	5'-0"	5'-0"	5'-10"	4'-4"	3'-8"	39.0	12				45°

QUANTITIES

CALC. BY: _____ DATE:

CHECKED BY: _____ DATE:

QUANTITY CALCULATIONS ARE ON FILE AT THE DISTRICT 4 OFFICE; BUREAU OF PROJECT IMPLEMENTATION; DOCUMENTATION SECTION

GENERAL NOTES

1. The collar shall be constructed entirely of CLASS SI CONCRETE and in accordance with the applicable portions of section 503 of the Standard Specifications. Reinforcement bars shall conform to section 508.
2. Expansion bolts shall consist of approved expansion anchors, and 3/4(M20) hook bolts which conform to section 1006.08. These bolts shall extend at least 8(200) into the new concrete.

All dimensions are in inches (millimeters) unless otherwise noted.

01-01-97	RENUM. J-12.06, NEW REVISION BOX, REVISED	T.P.
	TITLE BOX, ADDED QUANTITY CALCULATION BOX	
10-16-06	REVISED TO 2007 SPEC.	M.A.

STATE OF ILLINOIS
DEPARTMENT OF TRANSPORTATION

PRECAST SKEWED BOX CULVERT EXTENSION COLLAR

NOT TO SCALE

CADD STD. 540106-04

F.A.P RTE.	SECTION	COUNTY	TOTAL SHEETS	SHEET NO.
317	15W-2,RS-3;16W-3,RS-5	FULTON	171	106
		CONTRACT NO. 88098		
FED. ROAD DIST. NO. 4	ILLINOIS	FED. AID PROJECT		

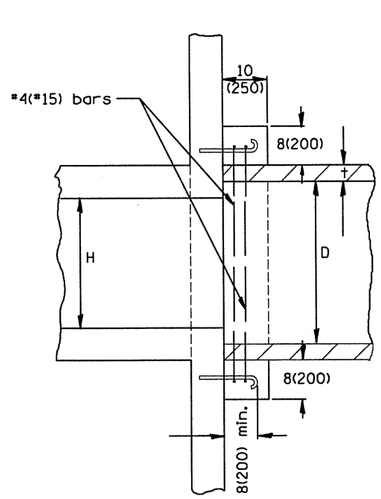

SECTION A'-A'

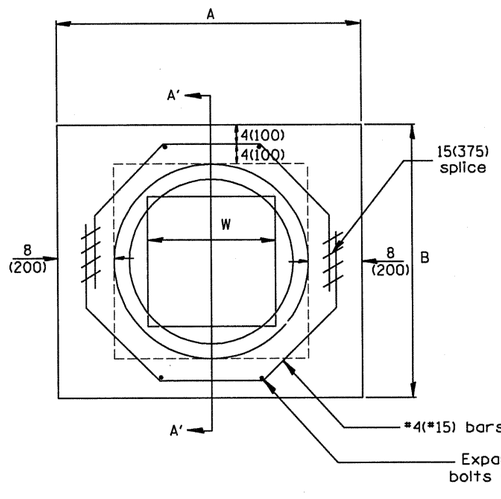

END VIEW

DOWN STREAM

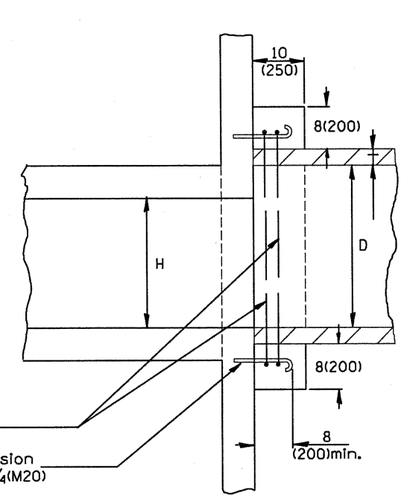

SECTION A'-A'

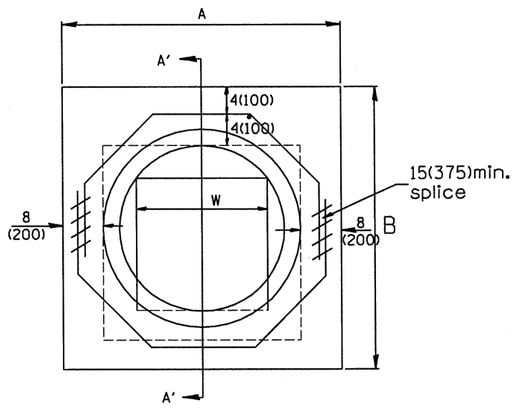

END VIEW

UP STREAM

EXISTING BOX		A	B	D	t	EACH COLLAR				
						CONC. COLLAR	REINFORCEMENT BARS			EXPANSION BOLT
W	H					CU. YD. (m³)	G	L	LBS.(KG)	EACH
12(300) PIPE		32 (810)	32 (810)	12 (300)	2(50)	0.18(0.14)	10 (254)	4'-7" (1.40m)	12(5.5)	4
18(450) PIPE		39 (990)	39 (990)	18 (450)	2½(65)	0.24(0.18)	12¾ (324)	5'-6" (1.68m)	15(7)	4
24(600) PIPE		3'-10" (1.17m)	3'-10" (1.17m)	24 (600)	3(75)	0.30(0.23)	15¾ (400)	6'-6" (1.98m)	17(8)	4
24(600)	24(600)	4'-5" (1.35m)	4'-5" (1.35m)	30 (750)	3½(90)	0.37(0.28)	18¾ (416)	7'-6" (2.29m)	20(9)	4
30(750)	30(750)	5'-0" (1.52m)	5'-0" (1.52m)	36 (900)	4(100)	0.45(0.34)	21½ (546)	8'-5" (2.57m)	22.5(10)	8
36(900)	36(900)	5'-7" (1.7m)	5'-7" (1.7m)	42 (1050)	4½(115)	0.50(0.38)	24½ (622)	9'-5" (2.87m)	25(11)	10
42(1050)	42(1050)	6'-2" (1.88m)	6'-2" (1.88m)	48 (1200)	5(125)	0.61(0.47)	27¼ (692)	10'-4" (3.15m)	28(12.5)	10
48(1200)	48(1200)	6'-9" (2.06m)	6'-9" (2.06m)	54 (1350)	5½(140)	0.80(0.61)	30¼ (768)	11'-4" (3.45m)	30(14)	10

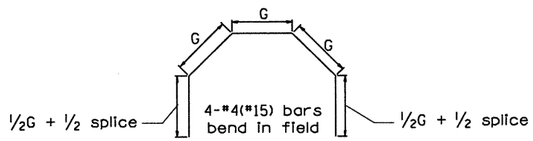

GENERAL NOTES

1. The collar shall be constructed entirely of CLASS SI CONCRETE and in accordance with the applicable portions of Section 503 of the Standard Specifications. Reinforcement Bars shall conform to Section 508.
2. Expansion Bolts shall consist of approved Expansion Anchors, and ¾(M20) Hook Bolts which conform to Section 1006.09. These Bolts shall extend at least 8(200) into the new Concrete.

QUANTITIES

CALC. BY: _____ DATE:

CHECKED BY: _____ DATE:

QUANTITY CALCULATIONS ARE ON FILE AT THE DISTRICT 4 OFFICE; BUREAU OF PROJECT IMPLEMENTATION; DOCUMENTATION SECTION

All dimensions are in inches (millimeters) unless otherwise noted.

01-01-97	RENUM. J-11.02, NEW REVISION BOX, REVISED	T.P.
	TITLE BOX, ADDED QUANTITY CALCULATION BOX	
10-16-06	REV. TO 2007 SPEC., REINF. BATS COL.	M.A.

STATE OF ILLINOIS
DEPARTMENT OF TRANSPORTATION

PIPE CULVERT EXTENSION COLLAR (WITH END SECTION)

NOT TO SCALE — CADD STD. 542001-D4

F.A.P RTE.	SECTION	COUNTY	TOTAL SHEETS	SHEET NO.
317	15W-2,RS-3;16W-3,RS-5	FULTON	171	107
		CONTRACT NO. 88098		
FED. ROAD DIST. NO. 4	ILLINOIS	FED. AID PROJECT		

PERMANENT SURVEY TIES

○ Permanent Survey Tie
□ Section Corner, 1/4 Corner, or other land corner.

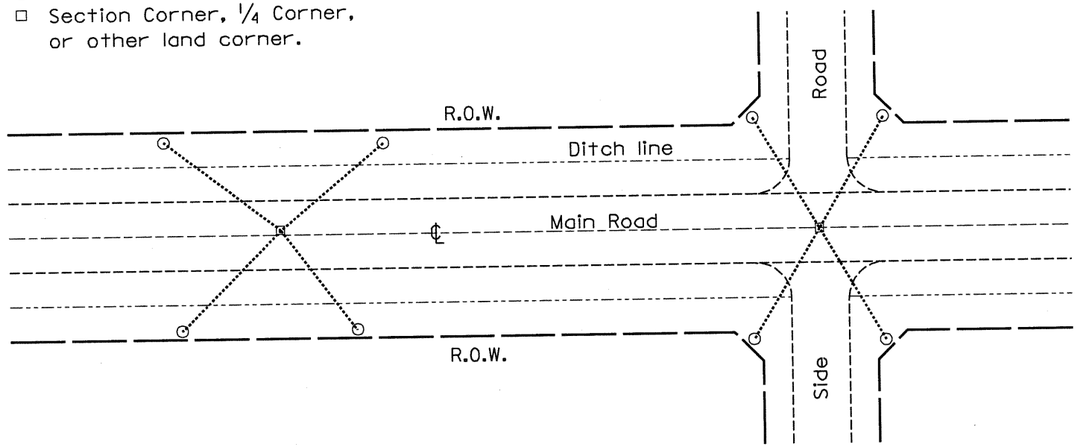

TYPICAL APPLICATION

GENERAL NOTES

1. The marker shall be cast in place of Class SI Concrete.
2. Tie marker shall be installed after the final seeding has been completed unless otherwise specified by the Engineer.
3. The tie distances to the section corner shall be measured and recorded by the IDOT Chief of Surveys.

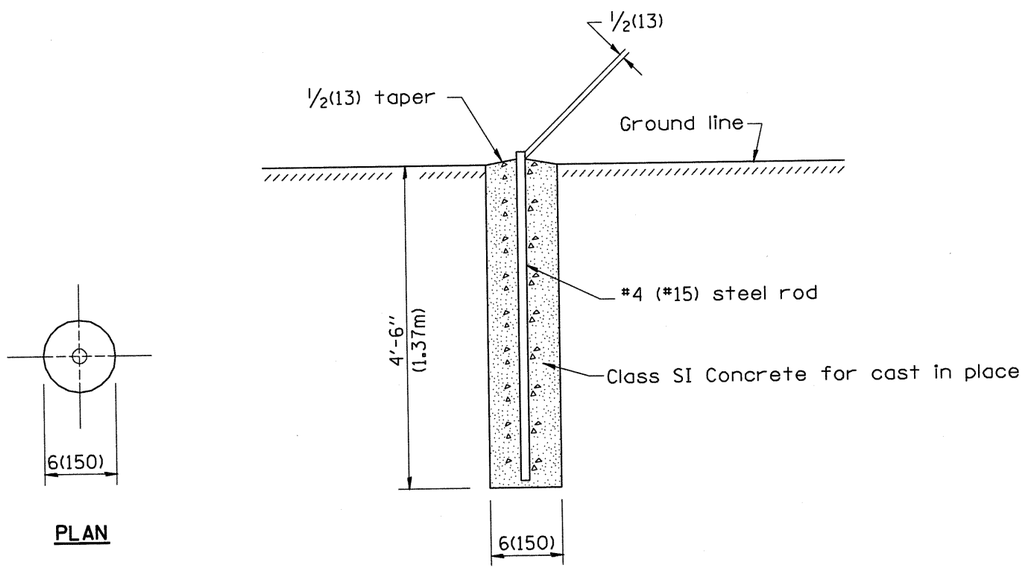

PLAN

SECTION

PERMANENT SURVEY MARKERS

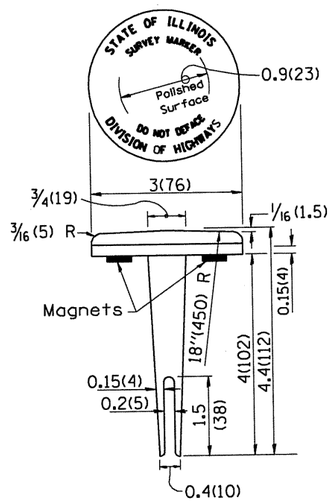

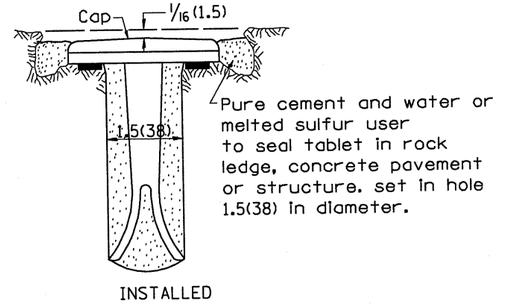

BRONZE TABLET - No Scale
TYPE I

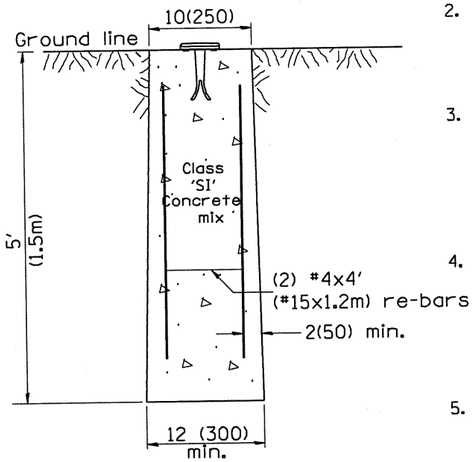

MARKER CAST IN PLACE
TYPE II

GENERAL NOTES

1. All type II markers shall be cast in place, and precast markers will not be allowed.
2. Two permanent magnets, each having a diameter of 3/4 (19) and a thickness of 1/4 (6), or equivalent, shall beattached to the underside of the tablet with an approved epoxy bonding agent.
3. The location of the markers shall be in accordance with the plans in general, the markers will be placed at the P.T.'s and P.C.'s of horizontal curves and spaces along the tangents in a way that a minimum of two markers are alway inter-visible, and not to exceed 1000' (300m).
4. The markers shall be placed under the direction of the Engineer and shall be installed in a workmanlike manner in order that there will be no further settlement or horizontal shifting. The monuments shall be placed in a way that the survey point will fall within the portion of the plaque provided for that purpose.
5. The project designation, the centerline station, the survey point, and the elevation shall be permanently marked by the use of metal dies after marker has been installed.

All dimensions are in inches (millimeters) unless otherwise noted.

01-01-97	RENUM. D-3.01, NEW REVISION BOX, REVISED	T.P.	10-16-06	REVISED TO 2007 SPEC.	M.A.
	TITLE BOX, ADD DESIGNER NOTE				
07-07-98	ADD DESIGNER NOTE	J.A.			
05-24-06	REMOVED GEN. NOTE UNDER TIES	M.A.			

STATE OF ILLINOIS
DEPARTMENT OF TRANSPORTATION

PERMANENT SURVEY TIE &
PERMANENT SURVEY MARKERS TY.I – TY.II

NOT TO SCALE

CADD STD. 667101-D4

F.A.P RTE.	SECTION	COUNTY	TOTAL SHEETS	SHEET NO.
317	15W-2,RS-3;16W-3,RS-5	FULTON	171	108
		CONTRACT NO. 88098		
FED. ROAD DIST. NO. 4	ILLINOIS	FED. AID PROJECT		

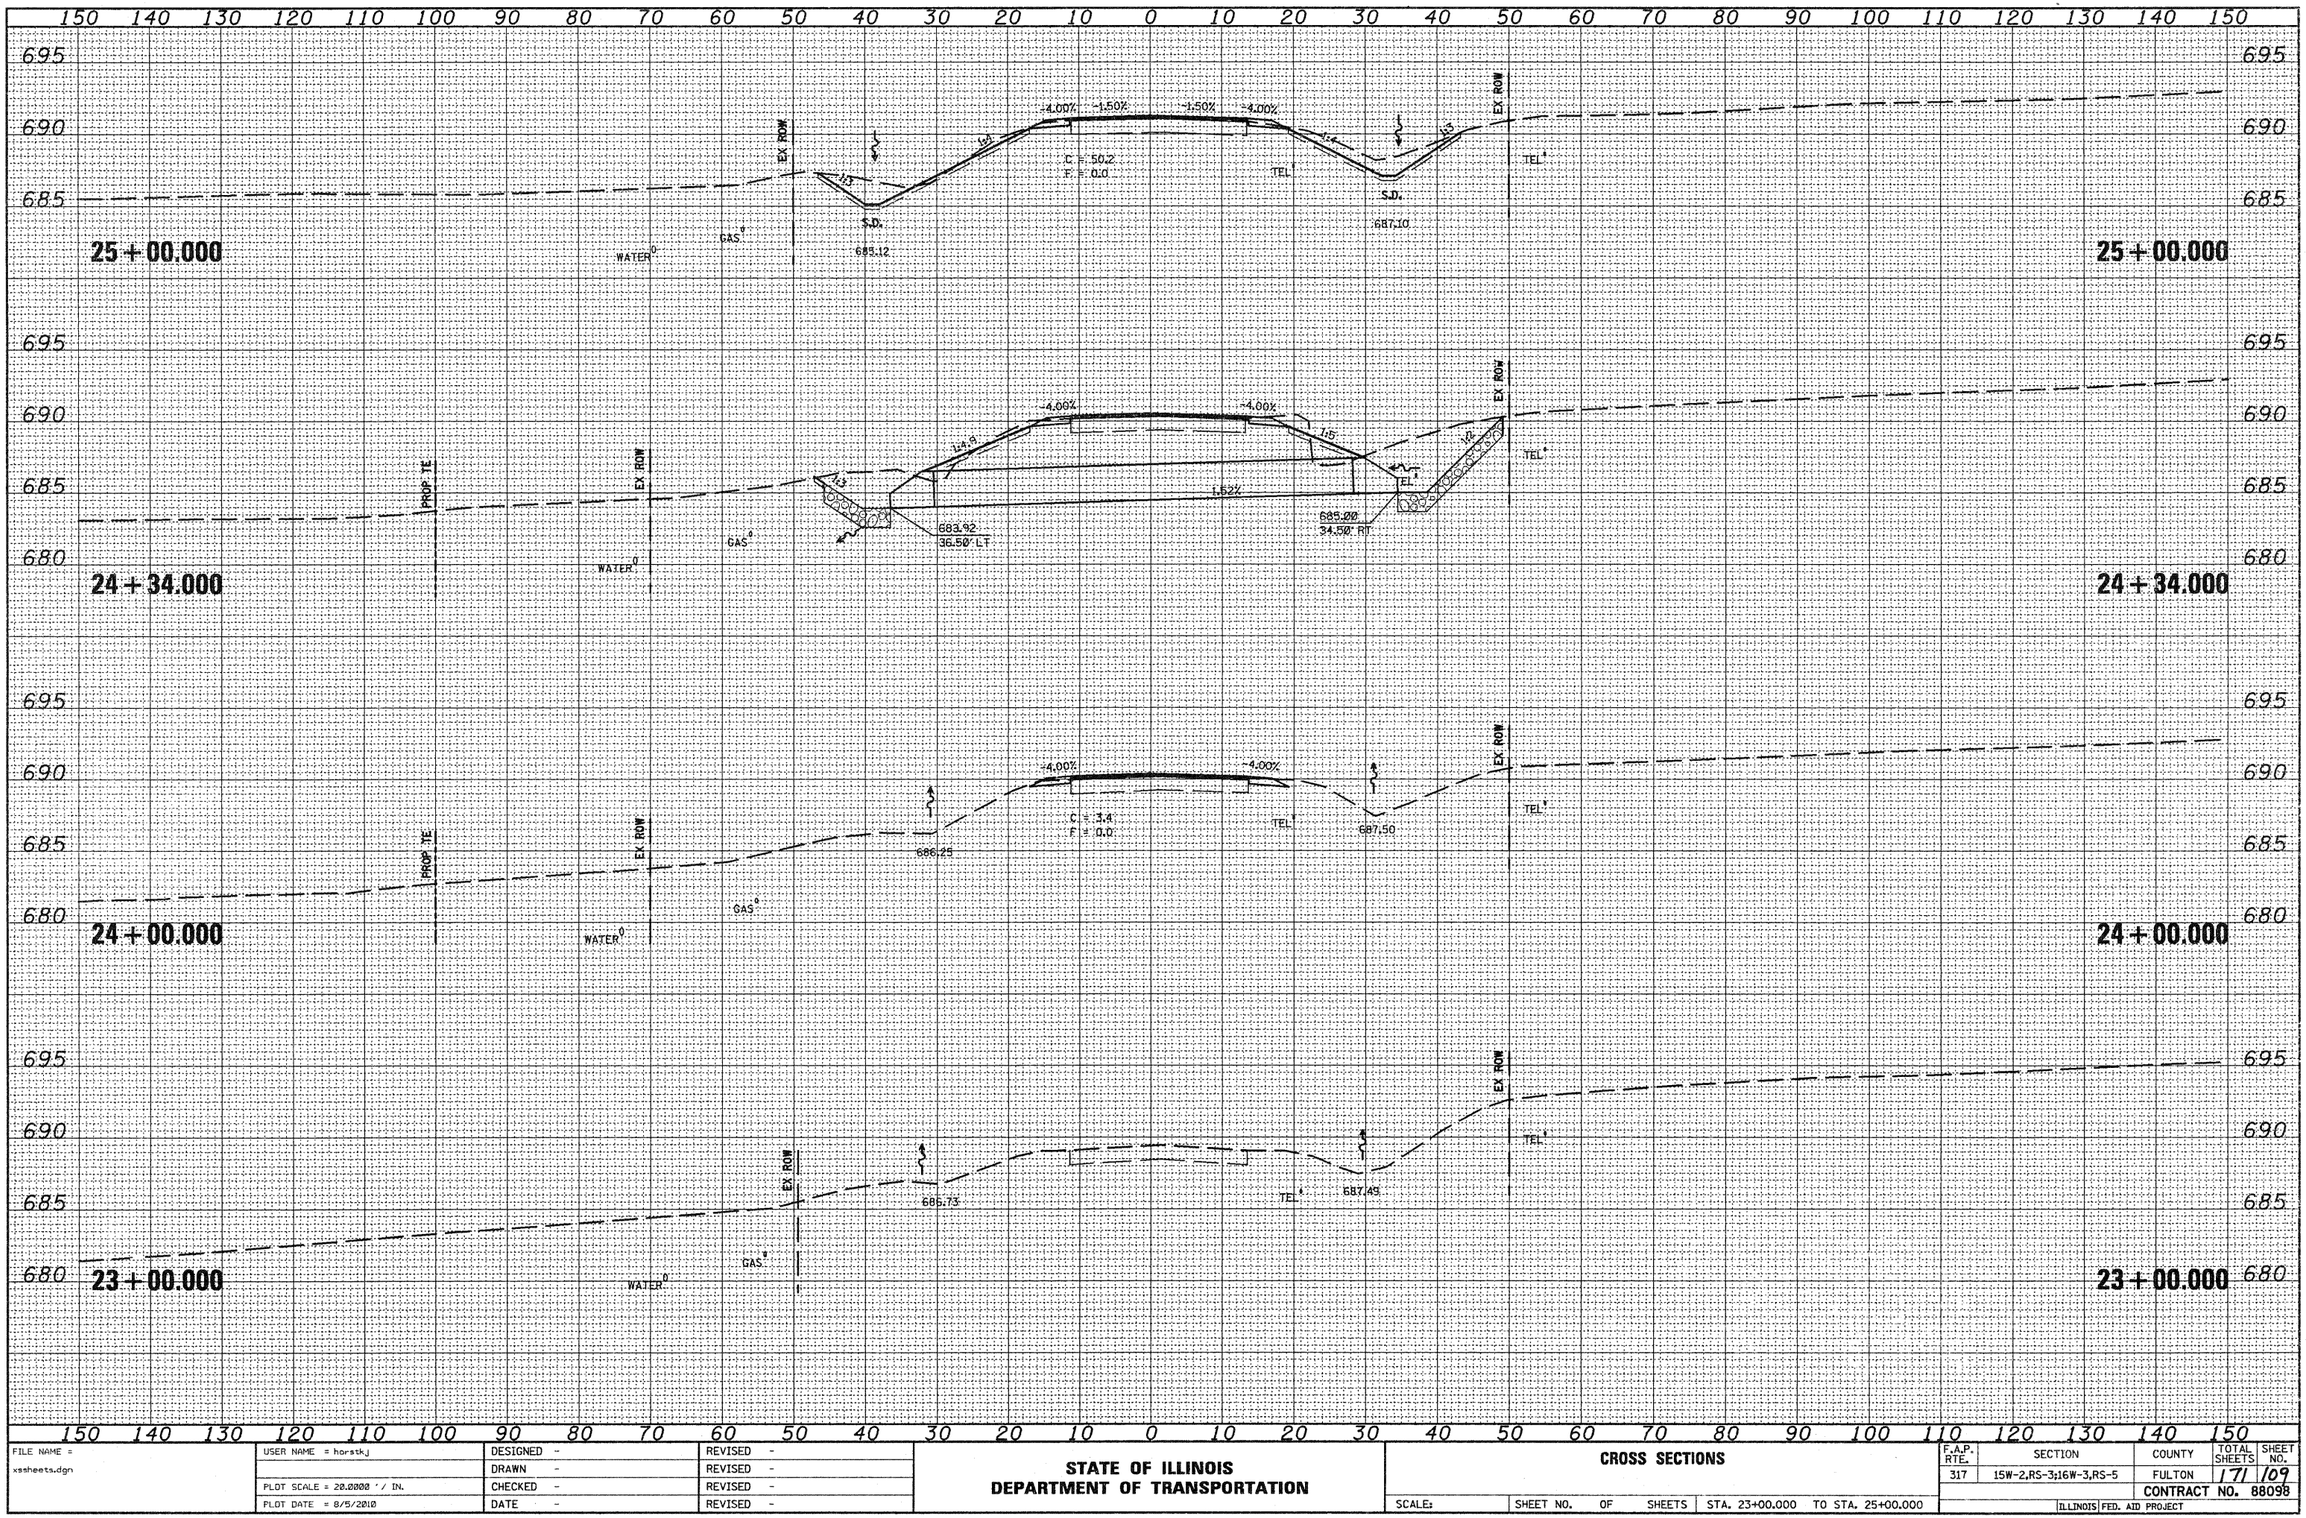

SURVEYED
PLOTTED
FIELD BOOK
AREAS
AREAS CHECKED
ORIGINAL SURVEY
NOTE BOOK
NO.

FILE NAME =	USER NAME = horstkj	DESIGNED -	REVISED -
xssheets.dgn		DRAWN -	REVISED -
	PLOT SCALE = 20.0000 ' / IN.	CHECKED -	REVISED -
	PLOT DATE = 8/5/2010	DATE -	REVISED -

STATE OF ILLINOIS
DEPARTMENT OF TRANSPORTATION

CROSS SECTIONS

SCALE: | SHEET NO. OF SHEETS | STA. 23+00.000 TO STA. 25+00.000

F.A.P. RTE.	SECTION	COUNTY	TOTAL SHEETS	SHEET NO.
317	15W-2,RS-3;16W-3,RS-5	FULTON	171	109
		CONTRACT NO. 88098		
	ILLINOIS FED. AID PROJECT			

150 140 130 120 110 100 90 80 70 60 50 40 30 20 10 0 10 20 30 40 50 60 70 80 90 100 110 120 130 140 150

695
690
685

28+00.000

EX. ROW
WATER
GAS
S.D.
687.90
4.00% -1.50% -1.50% 4.00%
C = 27.2
F = 0.0
TEL
S.D.
689.21
EX. ROW
TEL

AGGREGATE PRIVATE ENTRANCE
-1.50% -4.00% 2.99%
EX. ROW
TEL
TEL

28+00.000

27+66.000

27+66.000

700
695
690
685

27+00.000

EX. ROW
WATER
GAS
SUMMIT
S.D.
688.20
4.00% -1.50% -1.50% 4.00%
C = 47.8
F = 0.0
TEL
S.D.
689.15
EX. ROW
TEL

27+00.000

695
690
685

26+00.000

EX. ROW
WATER
GAS
S.D.
687.20
4.00% -1.50% -1.50% 4.00%
C = 54.6
F = 0.0
TEL
S.D.
688.30
EX. ROW
TEL

26+00.000

150 140 130 120 110 100 90 80 70 60 50 40 30 20 10 0 10 20 30 40 50 60 70 80 90 100 110 120 130 140 150

SURVEY
SURVEYED
PLOTTED
TEMPLATE
AREAS
AREAS CHECKED
NOTE BOOK
NO.

FILE NAME = xssheets.dgn	USER NAME = hamstkj	DESIGNED -	REVISED -
		DRAWN -	REVISED -
	PLOT SCALE = 20.0000 ' / IN.	CHECKED -	REVISED -
	PLOT DATE = 8/5/2010	DATE -	REVISED -

STATE OF ILLINOIS
DEPARTMENT OF TRANSPORTATION

CROSS SECTIONS

SCALE: | SHEET NO. OF SHEETS | STA. 26+00.000 TO STA. 28+00.000

F.A.P. RTE.	SECTION	COUNTY	TOTAL SHEETS	SHEET NO.
317	15W-2,RS-3;16W-3,RS-5	FULTON	171	110
		CONTRACT NO. 88098		
	ILLINOIS FED. AID PROJECT			

150 140 130 120 110 100 90 80 70 60 50 40 30 20 10 0 10 20 30 40 50 60 70 80 90 100 110 120 130 140 150

690
685
680

31 + 00.000

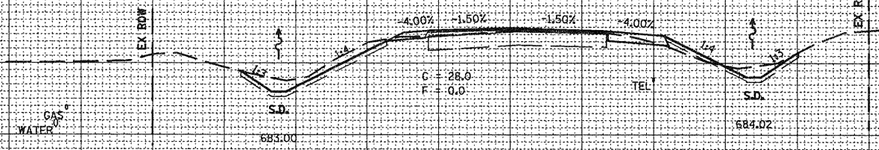

31 + 00.000

690
685
680

30 + 40.999

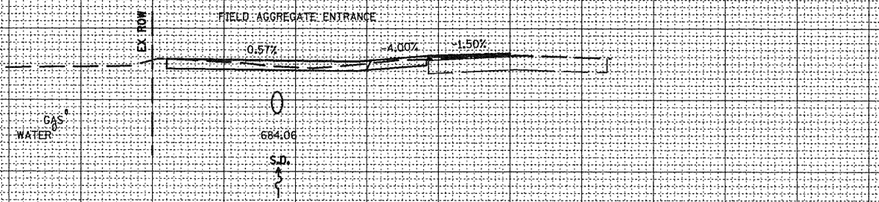

30 + 40.999

690
685
680

30 + 00.000

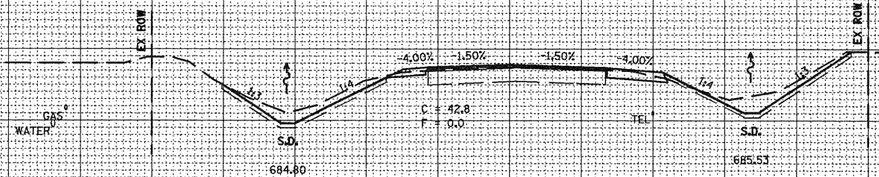

30 + 00.000

695
690
685

29 + 00.000

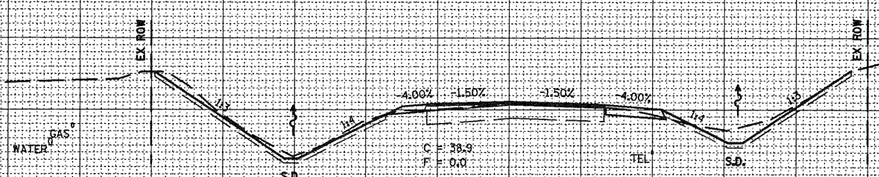

29 + 00.000

150 140 130 120 110 100 90 80 70 60 50 40 30 20 10 0 10 20 30 40 50 60 70 80 90 100 110 120 130 140 150

ORIGINAL SURVEY
SURVEYED
PLOTTED
DRAWN
NOTE BOOK
NO.
AREAS CHECKED

FILE NAME = xssheets.dgn	USER NAME = horstkj	DESIGNED -	REVISED -
		DRAWN -	REVISED -
	PLOT SCALE = 20.0000 ' / IN.	CHECKED -	REVISED -
	PLOT DATE = 8/5/2010	DATE -	REVISED -

STATE OF ILLINOIS
DEPARTMENT OF TRANSPORTATION

CROSS SECTIONS

SCALE: | SHEET NO. OF SHEETS | STA. 29+00.000 TO STA. 31+00.000

F.A.P. RTE.	SECTION	COUNTY	TOTAL SHEETS	SHEET NO.
317	15W-2,RS-3;16W-3,RS-5	FULTON	171	111
		CONTRACT NO. 88098		
		ILLINOIS FED. AID PROJECT		

150 140 130 120 110 100 90 80 70 60 50 40 30 20 10 0 10 20 30 40 50 60 70 80 90 100 110 120 130 140 150

685
680
675

FIELD AGGREGATE ENTRANCE

0.21% -4.00% -1.50%

EX ROW

GAS
WATER

679.72
S.D.

34 + 55.999

34 + 55.999

685
680

EX ROW

-4.00% -1.50% -1.50% -4.00%

C = 2.0
F = 0.0

680.00

GAS
WATER

TEL

EX ROW

TEL

685
680

34 + 00.000

34 + 00.000

690
685
680

EX ROW

-4.00% -1.50% -1.50% -4.00%

C = 2.3
F = 0.0

GAS
WATER

TEL

EX ROW

TEL

690
685
680

33 + 00.000

33 + 00.000

690
685
680

EX ROW

-4.00% -1.50% -1.50% -4.00%

C = 1.7
F = 0.0

682.60

TEL

683.00

EX ROW

TEL

690
685
680

32 + 00.000

32 + 00.000

150 140 130 120 110 100 90 80 70 60 50 40 30 20 10 0 10 20 30 40 50 60 70 80 90 100 110 120 130 140 150

SURVEY
NOTE BOOK
NO.

SURVEYED
PLOTTED
VOLUME
AREAS
AREAS CHECKED

FILE NAME = xssheets.dgn	USER NAME = horstkj	DESIGNED -	REVISED -
		DRAWN -	REVISED -
	PLOT SCALE = 20.0000 ' / IN.	CHECKED -	REVISED -
	PLOT DATE = 8/5/2010	DATE -	REVISED -

STATE OF ILLINOIS
DEPARTMENT OF TRANSPORTATION

CROSS SECTIONS

SCALE: | SHEET NO. OF SHEETS | STA. 32+00.000 TO STA. 34+55.999

F.A.P. RTE.	SECTION	COUNTY	TOTAL SHEETS	SHEET NO.
317	15W-2,RS-3;16W-3,RS-5	FULTON	171	112
		CONTRACT NO. 88098		
		ILLINOIS FED. AID PROJECT		

150 140 130 120 110 100 90 80 70 60 50 40 30 20 10 0 10 20 30 40 50 60 70 80 90 100 110 120 130 140 150

685
680
675

38+00.000

EX ROW
WATER
GAS
679.50
-4.00% -1.50% -1.50% -4.00%
C = 2.2
F = 0.0
TEL
EX ROW
TEL
685
680
675
38+00.000

37+00.000

EX ROW
WATER
GAS
-4.00% -1.50% -1.50% -4.00%
C = 1.4
F = 0.0
TEL
EX ROW
TEL
685
680
675
37+00.000

36+00.000

EX ROW
GAS
WATER
-4.00% -1.50% -1.50% -4.00%
C = 2.9
F = 0.0
TEL
EX ROW
TEL
685
680
675
36+00.000

35+00.000

EX ROW
WATER
GAS
679.50
-4.00% -1.50% -1.50% -4.00%
C = 1.9
F = 0.0
TEL
EX ROW
TEL
685
680
35+00.000

150 140 130 120 110 100 90 80 70 60 50 40 30 20 10 0 10 20 30 40 50 60 70 80 90 100 110 120 130 140 150

ORIGINAL SURVEY
NOTE BOOK
NO.
SURVEYED
PLOTTED
TEMPLATE
AREAS
AREAS CHECKED

SCALE:

FILE NAME = xssheets.dgn	USER NAME = horstkj	DESIGNED -	REVISED -
		DRAWN -	REVISED -
	PLOT SCALE = 20.0000 ' / IN.	CHECKED -	REVISED -
	PLOT DATE = 8/5/2010	DATE -	REVISED -

STATE OF ILLINOIS
DEPARTMENT OF TRANSPORTATION

CROSS SECTIONS

SCALE: | SHEET NO. OF SHEETS | STA. 35+00.000 TO STA. 38+00.000

F.A.P. RTE.	SECTION	COUNTY	TOTAL SHEETS	SHEET NO.
317	15W-2,RS-3;16W-3,RS-5	FULTON	171	113
		CONTRACT NO. 88098		
	ILLINOIS FED. AID PROJECT			

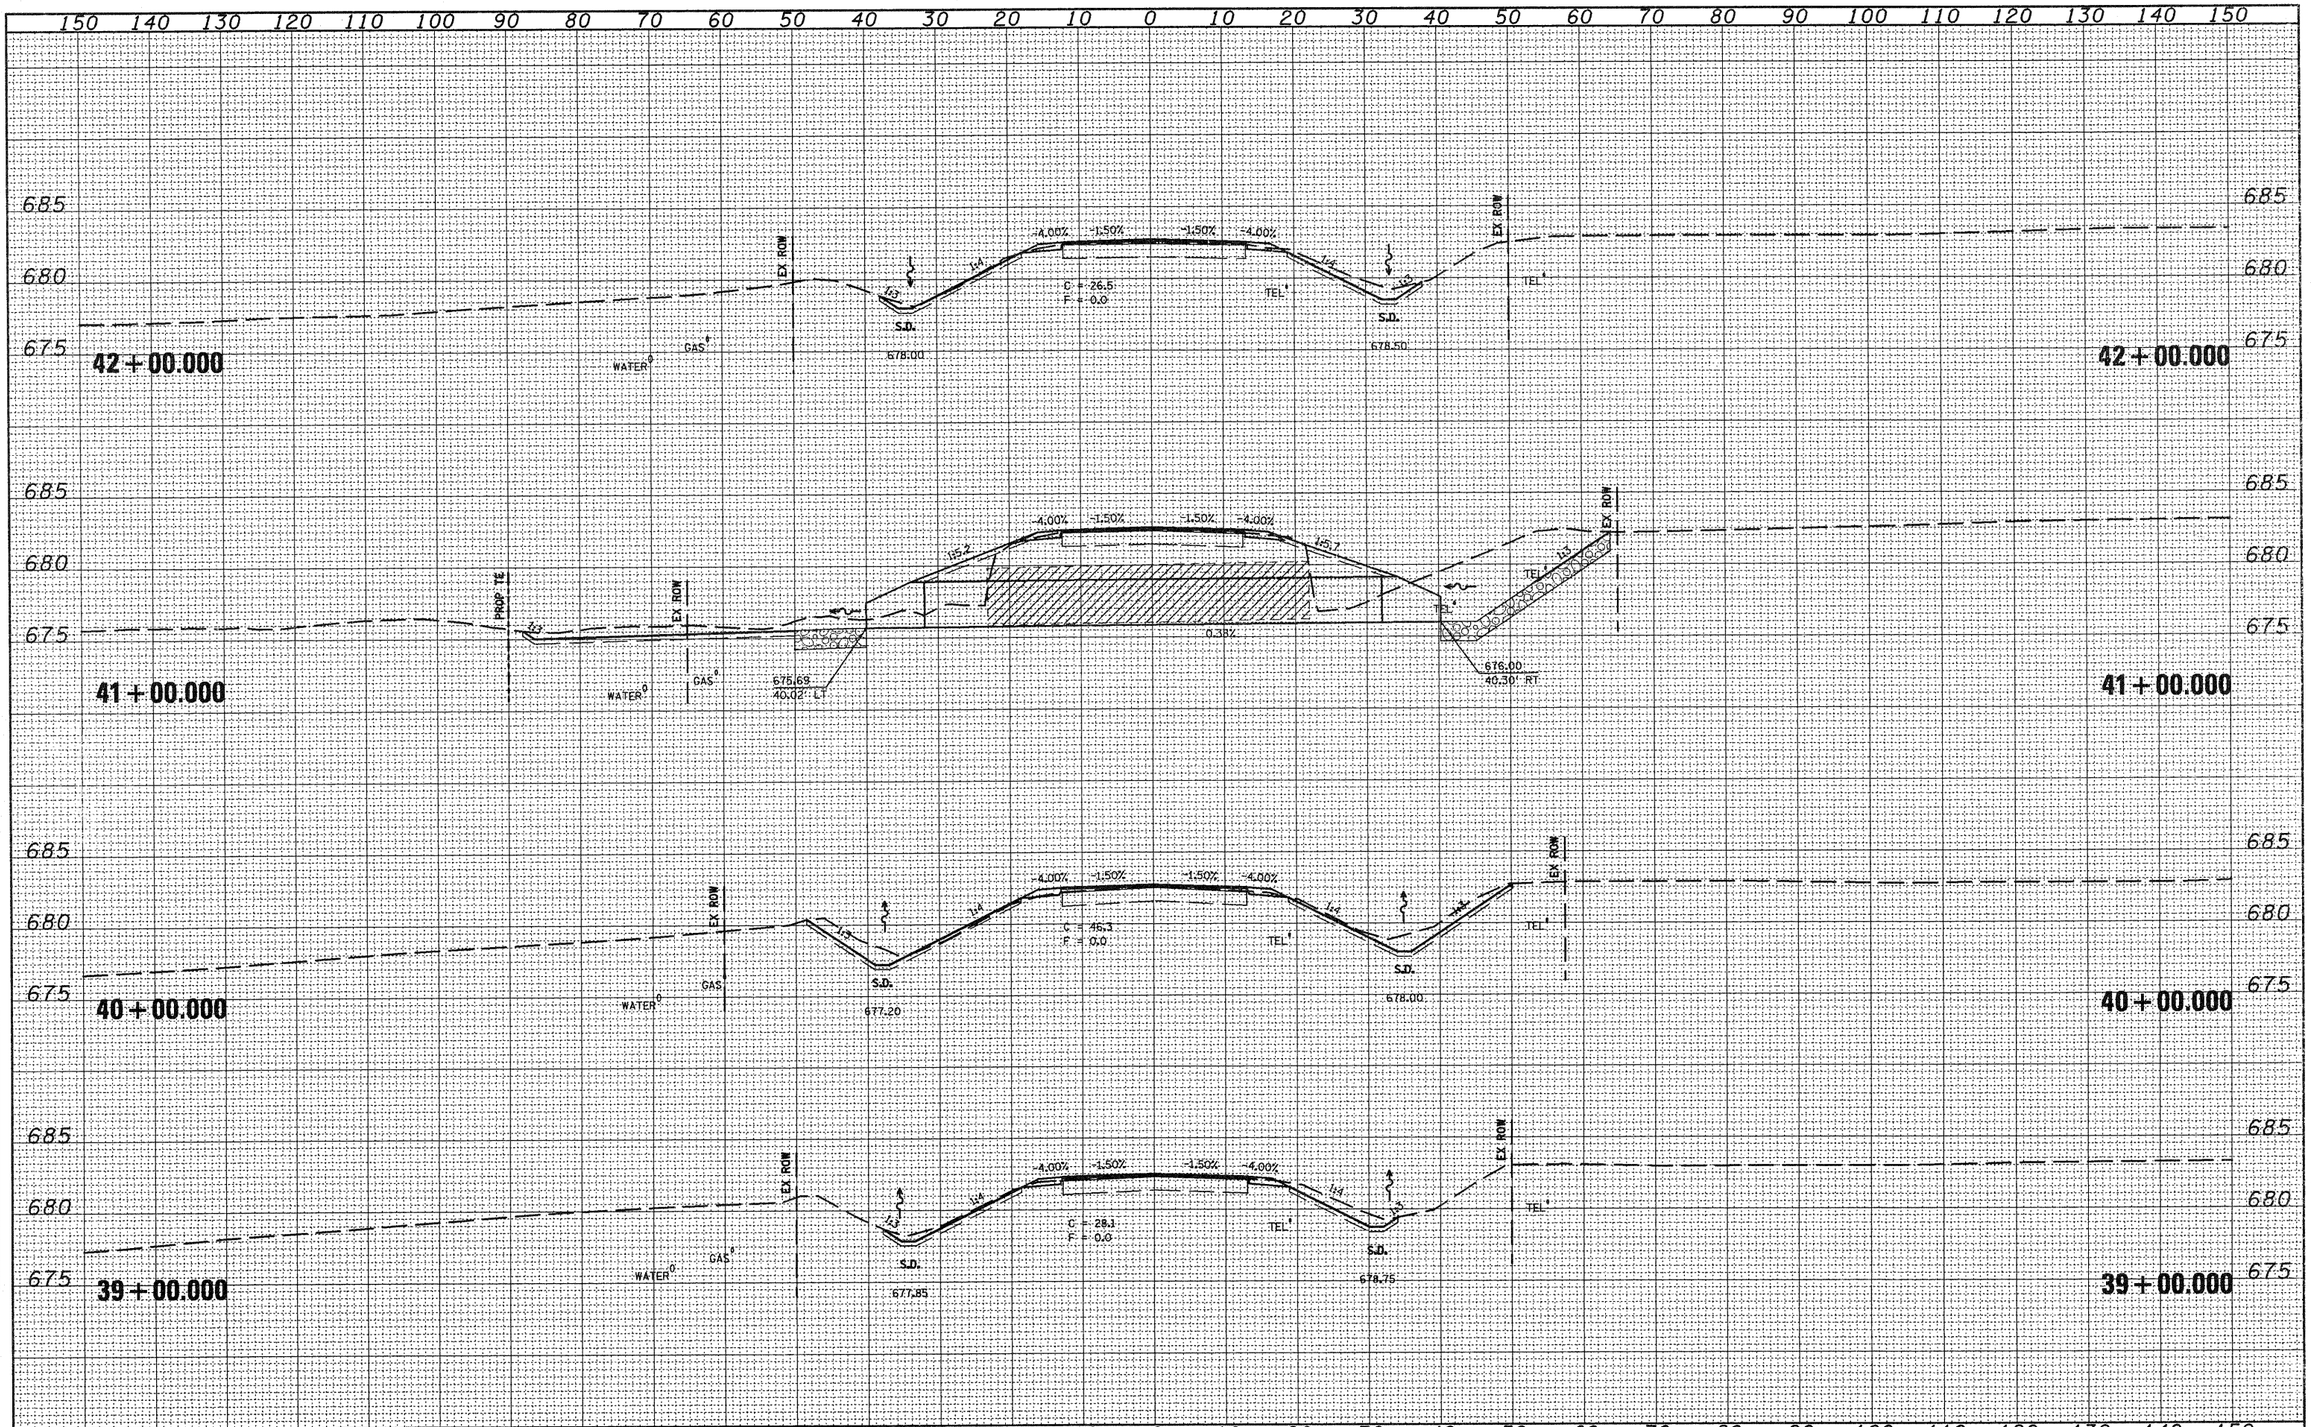

FILE NAME = xssheets.dgn	USER NAME = horstkj	DESIGNED -	REVISED -
		DRAWN -	REVISED -
	PLOT SCALE = 20.0000 ' / IN.	CHECKED -	REVISED -
	PLOT DATE = 8/5/2010	DATE -	REVISED -

STATE OF ILLINOIS
DEPARTMENT OF TRANSPORTATION

CROSS SECTIONS

SCALE: | SHEET NO. OF SHEETS | STA. 39+00.000 TO STA. 42+00.000

F.A.P. RTE.	SECTION	COUNTY	TOTAL SHEETS	SHEET NO.
317	15W-2,RS-3;16W-3,RS-5	FULTON	171	114
		CONTRACT NO. 88098		
		ILLINOIS FED. AID PROJECT		

ORIGINAL SURVEY | NOTE BOOK | NO. | SURVEYED | PLOTTED | TEMPLATE | AREAS | AREAS CHECKED | DATE

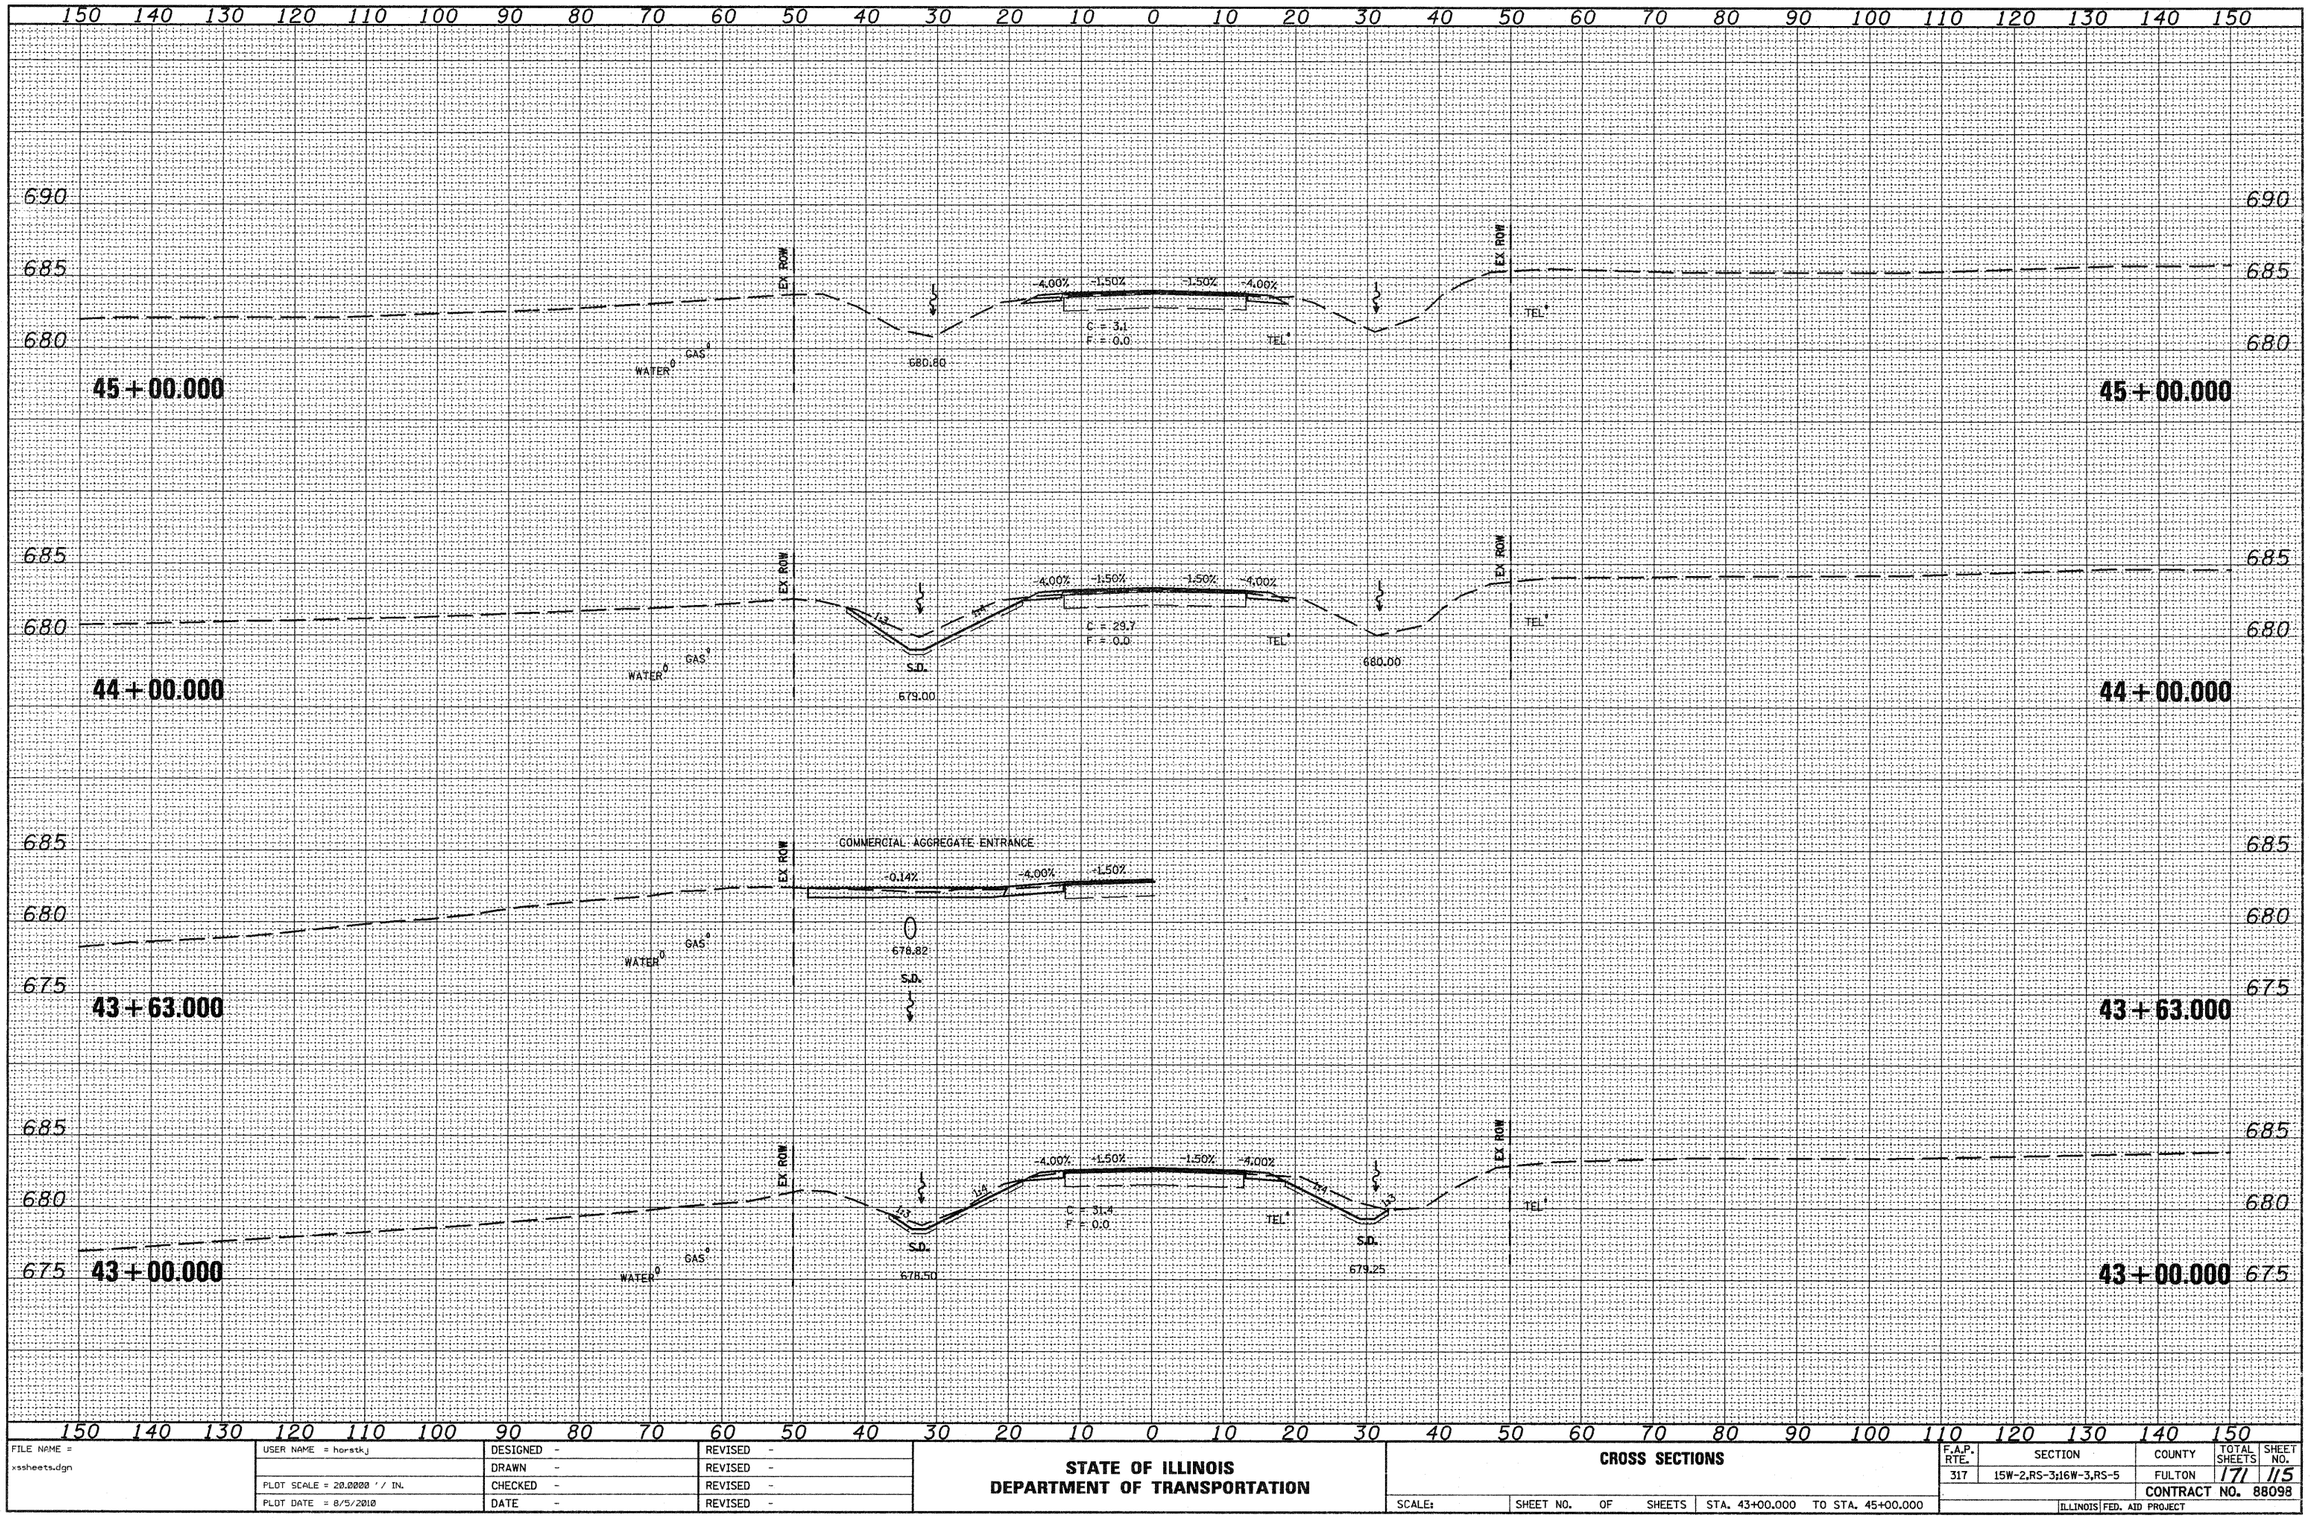

FILE NAME = xssheets.dgn	USER NAME = horstk.j	DESIGNED -	REVISED -
		DRAWN -	REVISED -
	PLOT SCALE = 20.0000 ' / IN.	CHECKED -	REVISED -
	PLOT DATE = 8/5/2010	DATE -	REVISED -

STATE OF ILLINOIS
DEPARTMENT OF TRANSPORTATION

CROSS SECTIONS

SCALE: | SHEET NO. OF SHEETS | STA. 43+00.000 TO STA. 45+00.000

F.A.P. RTE.	SECTION	COUNTY	TOTAL SHEETS	SHEET NO.
317	15W-2,RS-3;16W-3,RS-5	FULTON	171	115

CONTRACT NO. 88098

ILLINOIS FED. AID PROJECT

ORIGINAL SURVEY — NOTE BOOK — NO. — SURVEYED — PLOTTED — TEMPLATE — AREAS — AREAS CHECKED — BY — DATE

150 140 130 120 110 100 90 80 70 60 50 40 30 20 10 0 10 20 30 40 50 60 70 80 90 100 110 120 130 140 150

695
690
685

49+00.000

WATER GAS

EX ROW

-4.00% -1.50% -1.50% -4.00%

C = 3.0
F = 0.0

TEL

EX ROW

TEL

695
690
685

49+00.000

695
690
685

48+00.000

WATER GAS

EX ROW

-4.00% -1.50% -1.50% -4.00%

C = 1.7
F = 0.0

TEL

EX ROW

TEL

695
690
685

48+00.000

690
685
680

47+00.000

WATER GAS

EX ROW

-4.00% -1.50% -1.50% -4.00%

C = 2.6
F = 0.0

TEL

EX ROW

TEL

690
685
680

47+00.000

690
685
680

46+00.000

WATER GAS

EX ROW

-4.00% -1.50% -1.50% -4.00%

C = 1.6
F = 0.0

TEL

EX ROW

TEL

690
685
680

46+00.000

150 140 130 120 110 100 90 80 70 60 50 40 30 20 10 0 10 20 30 40 50 60 70 80 90 100 110 120 130 140 150

FINAL SURVEY
NOTE BOOK
NO.
SURVEYED
PLOTTED
TEMPLATE
AREAS
AREAS CHECKED
DATE

ORIGINAL SURVEY
NOTE BOOK
NO.
SURVEYED
PLOTTED
TEMPLATE
AREAS
AREAS CHECKED
DATE

FILE NAME = xssheets.dgn	USER NAME = horstkj	DESIGNED -	REVISED -	**STATE OF ILLINOIS DEPARTMENT OF TRANSPORTATION**	**CROSS SECTIONS**
		DRAWN -	REVISED -		
	PLOT SCALE = 20.0000 ' / IN.	CHECKED -	REVISED -		SCALE: SHEET NO. OF SHEETS STA. 46+00.000 TO STA. 49+00.000
	PLOT DATE = 8/15/2010	DATE -	REVISED -		

F.A.P. RTE.	SECTION	COUNTY	TOTAL SHEETS	SHEET NO.
317	15W-2,RS-3;16W-3,RS-5	FULTON	171	116
		CONTRACT NO. 88098		
	ILLINOIS	FED. AID PROJECT		

150 140 130 120 110 100 90 80 70 60 50 40 30 20 10 0 10 20 30 40 50 60 70 80 90 100 110 120 130 140 150

700
695
690

51 + 65.000

AGGREGATE FIELD ENTRANCE
-1.50%
4.00%
7.26%
EX. ROW
TEL.
GAS
TEL.
692.05
S.D.

51 + 65.000

51 + 00.000

WATER
FIELD AGGREGATE ENTRANCE
EX. ROW
0.74%
4.00%
1.50%
1.50%
4.00%
C = 47.4
E = 0.0
691.16
S.D.
TEL.
S.D.
690.87
EX. ROW
TEL.
GAS

51 + 00.000

695
690
700

50 + 94.999

FIELD AGGREGATE ENTRANCE
EX. ROW
0.93%
4.00%
1.50%
691.06
S.D.
WATER

50 + 94.999

700
695
690
685

50 + 00.000

EX. ROW
WATER
GAS
4.00%
1.50%
1.50%
4.00%
C = 1.8
F = 0.0
689.00
TEL.
690.00
EX. ROW
TEL.

50 + 00.000

150 140 130 120 110 100 90 80 70 60 50 40 30 20 10 0 10 20 30 40 50 60 70 80 90 100 110 120 130 140 150

SURVEYED
PLOTTED
TEMPLATE
AREAS
AREAS CHECKED
ORIGINAL SURVEY NOTE BOOK NO.

FILE NAME = xssheets.dgn	USER NAME = horstkj	DESIGNED -	REVISED -
		DRAWN -	REVISED -
	PLOT SCALE = 20.0000 ' / IN.	CHECKED -	REVISED -
	PLOT DATE = 8/5/2010	DATE -	REVISED -

STATE OF ILLINOIS
DEPARTMENT OF TRANSPORTATION

CROSS SECTIONS

SCALE: | SHEET NO. OF SHEETS | STA. 50+00.000 TO STA. 51+65.000

F.A.P. RTE.	SECTION	COUNTY	TOTAL SHEETS	SHEET NO.
317	15W-2,RS-3;16W-3,RS-5	FULTON	171	117

CONTRACT NO. 88098

ILLINOIS FED. AID PROJECT

150 140 130 120 110 100 90 80 70 60 50 40 30 20 10 0 10 20 30 40 50 60 70 80 90 100 110 120 130 140 150

705
700
695

55+00.000

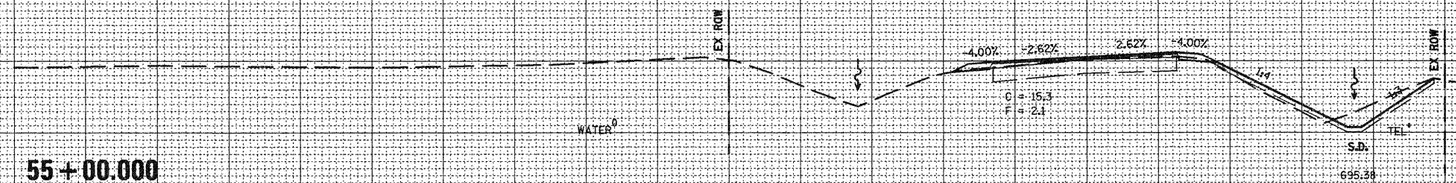

55+00.000

700
695

54+00.000

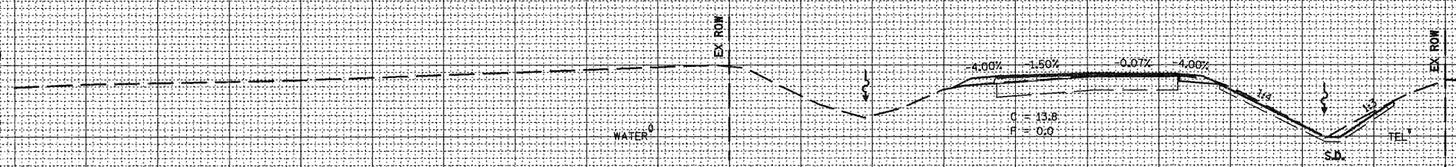

54+00.000

700
695

53+00.000

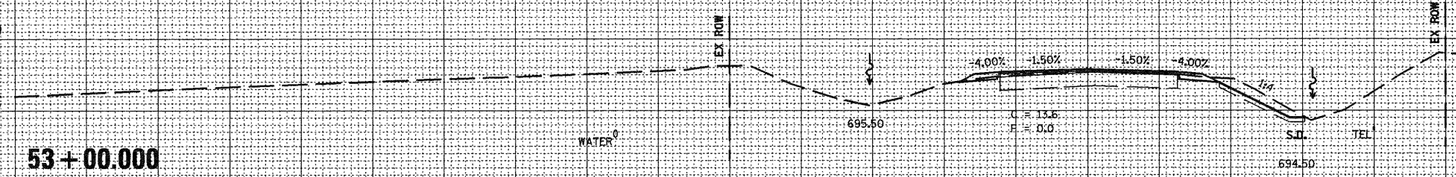

53+00.000

700
695
690

51+84.999

51+84.999

150 140 130 120 110 100 90 80 70 60 50 40 30 20 10 0 10 20 30 40 50 60 70 80 90 100 110 120 130 140 150

FILE NAME = xssheets.dgn	USER NAME = horsth.j	DESIGNED -	REVISED -
		DRAWN -	REVISED -
	PLOT SCALE = 20.0000 ' / IN.	CHECKED -	REVISED -
	PLOT DATE = 8/5/2010	DATE -	REVISED -

STATE OF ILLINOIS
DEPARTMENT OF TRANSPORTATION

CROSS SECTIONS

SCALE: | SHEET NO. OF SHEETS | STA. 51+84.999 TO STA. 55+00.000

F.A.P. RTE.	SECTION	COUNTY	TOTAL SHEETS	SHEET NO.
317	15W-2,RS-3;16W-3,RS-5	FULTON	171	118
		CONTRACT NO. 88098		
		ILLINOIS FED. AID PROJECT		

SURVEY	SURVEYED
NOTE BOOK	PLOTTED
NO.	VOLUME
	AREAS
	AREAS CHECKED

150 140 130 120 110 100 90 80 70 60 50 40 30 20 10 0 10 20 30 40 50 60 70 80 90 100 110 120 130 140 150

700
695

EX ROW
WATER
EX ROW

59 + 00.000

4.70% 4.70% 4.70% 3.30%
1:4 1:3
C = 18.1
F = 0.7
S.D. 695.80
S.D. 695.65
TEL
TEL
GAS

59 + 00.000

700
695

EX ROW
WATER
WATER
EX ROW

58 + 00.000

4.70% 4.70% 4.70% 3.30%
1:4 1:3
C = 6.7
F = 0.6
697.40
S.D. 695.95
TEL
TEL
GAS

58 + 00.000

700
695

EX ROW
WATER
EX ROW

57 + 00.000

4.70% 4.70% 4.70% 3.30%
1:4 1:3
C = 2.5
F = 6.5
S.D. 696.25
TEL
TEL
GAS

57 + 00.000

700
695

EX ROW
WATER
EX ROW

56 + 00.000

4.70% 4.70% 4.70% 3.30%
1:4 1:3
C = 7.3
F = 7.8
S.D. 695.81
TEL
TEL
GAS

56 + 00.000

150 140 130 120 110 100 90 80 70 60 50 40 30 20 10 0 10 20 30 40 50 60 70 80 90 100 110 120 130 140 150

FINAL SURVEY
NOTE BOOK
NO.
SURVEYED
PLOTTED
TEMPLATE
AREAS
AREAS CHECKED
BY
DATE

ORIGINAL SURVEY
NOTE BOOK
NO.
SURVEYED
PLOTTED
TEMPLATE
AREAS
AREAS CHECKED
BY
DATE

FILE NAME = xssheets.dgn	USER NAME = horstkj	DESIGNED -	REVISED -
		DRAWN -	REVISED -
	PLOT SCALE = 20.0000 ' / IN.	CHECKED -	REVISED -
	PLOT DATE = 8/5/2010	DATE -	REVISED -

STATE OF ILLINOIS
DEPARTMENT OF TRANSPORTATION

CROSS SECTIONS

SCALE: | SHEET NO. OF SHEETS | STA. 56+00.000 TO STA. 59+00.000

F.A.P. RTE.	SECTION	COUNTY	TOTAL SHEETS	SHEET NO.
317	15W-2,RS-3;16W-3,RS-5	FULTON	171	119
		CONTRACT NO. 88098		
		ILLINOIS FED. AID PROJECT		

150 140 130 120 110 100 90 80 70 60 50 40 30 20 10 0 10 20 30 40 50 60 70 80 90 100 110 120 130 140 150

700
695
690

63 + 00.000

COMMERCIAL AGGREGATE ENTRANCE

EX ROW

WATER

694.60 S.D.

-4.00% -1.50% -1.12% -4.00%

694.45 S.D.

TEL

TEL

EX ROW

700
695
690

63 + 00.000

700
695

62 + 00.000

EX ROW

WATER

S.D. 694.90

-4.00% -1.50% 1.57% -4.00%

C = 26.8
F = 0.0

S.D. 694.75

TEL

TEL

EX ROW

700
695

62 + 00.000

700
695

61 + 00.000

EX ROW

WATER

S.D. 695.20

-4.21% -4.21% 4.27% -3.73%

C = 15.9
F = 0.4

S.D. 695.05

TEL

TEL

EX ROW

700
695

61 + 00.000

700
695

60 + 00.000

EX ROW

WATER

S.D. 695.50

-4.70% -4.70% 4.70% -3.30%

C = 27.5
F = 0.0

S.D. 695.35

TEL

TEL

EX ROW

GAS

700
695

60 + 00.000

150 140 130 120 110 100 90 80 70 60 50 40 30 20 10 0 10 20 30 40 50 60 70 80 90 100 110 120 130 140 150

SURVEY
NOTE BOOK
NO.
SURVEYED
PLOTTED
TEMPLATE
AREAS
AREAS CHECKED

ORIGINAL

FILE NAME = xssheets.dgn	USER NAME = horstkj	DESIGNED -	REVISED -
		DRAWN -	REVISED -
	PLOT SCALE = 20.0000 ' / IN.	CHECKED -	REVISED -
	PLOT DATE = 8/5/2010	DATE -	REVISED -

STATE OF ILLINOIS
DEPARTMENT OF TRANSPORTATION

CROSS SECTIONS

SCALE: | SHEET NO. OF SHEETS | STA. 60+00.000 TO STA. 63+00.000

F.A.P. RTE.	SECTION	COUNTY	TOTAL SHEETS	SHEET NO.
317	15W-2,RS-3;16W-3,RS-5	FULTON	171	120
		CONTRACT NO. 88098		
	ILLINOIS FED. AID PROJECT			

150 140 130 120 110 100 90 80 70 60 50 40 30 20 10 0 10 20 30 40 50 60 70 80 90 100 110 120 130 140 150

700
695
690

66 + 00.000

EX ROW
WATER
-4.00% -1.50% -1.50% -4.00%
TEL
EX ROW
TEL TEL
66 + 00.000

700
695
690

65 + 00.000

PROP TE
EX ROW
WATER
-4.00% -1.50% -1.50% -4.00%
693.85
TEL TEL TEL TEL
65 + 00.000

700
695
690

64 + 00.000

EX ROW
WATER
15:1 15:1
-4.00% -1.50% -1.50% -4.00%
C = 52.6
F = 0.0
S.D. 694.30
S.D. 694.15
EX ROW
TEL TEL
64 + 00.000

700
695
690

63 + 23.500

EX ROW
COMMERCIAL AGGREGATE ENTRANCE
1.63% -4.00% -1.50%
WATER
694.53
S.D.
63 + 23.500

150 140 130 120 110 100 90 80 70 60 50 40 30 20 10 0 10 20 30 40 50 60 70 80 90 100 110 120 130 140 150

FINAL SURVEY
SURVEYED
PLOTTED
TEMPLATE
AREAS
AREAS CHECKED
NOTE BOOK
NO.

FILE NAME = xssheets.dgn	USER NAME = horstkj	DESIGNED -	REVISED -
		DRAWN -	REVISED -
	PLOT SCALE = 20.0000 ' / IN.	CHECKED -	REVISED -
	PLOT DATE = 8/5/2010	DATE -	REVISED -

STATE OF ILLINOIS
DEPARTMENT OF TRANSPORTATION

CROSS SECTIONS

SCALE: | SHEET NO. OF SHEETS | STA. 63+14.999 TO STA. 66+00.000

F.A.P. RTE.	SECTION	COUNTY	TOTAL SHEETS	SHEET NO.
317	15W-2,RS-3;16W-3,RS-5	FULTON	171	121
		CONTRACT NO. 88098		
		ILLINOIS	FED. AID PROJECT	

150 140 130 120 110 100 90 80 70 60 50 40 30 20 10 0 10 20 30 40 50 60 70 80 90 100 110 120 130 140 150

700
695
690

70+00.000

WATER

EX ROW

-4.00% -1.50% -1.50% -4.00%

TEL

TEL

EX ROW

70+00.000

700
695

69+00.000

WATER

EX ROW

-4.00% -1.50% -1.50% -4.00%

TEL

TEL

EX ROW

69+00.000

700
695

68+00.000

WATER

EX ROW

-4.00% -1.50% -1.50% -4.00%

TEL

TEL

EX ROW

68+00.000

700
695

67+00.000

WATER

EX ROW

-4.00% -1.50% -1.50% -4.00%

TEL

TEL

EX ROW

67+00.000

150 140 130 120 110 100 90 80 70 60 50 40 30 20 10 0 10 20 30 40 50 60 70 80 90 100 110 120 130 140 150

ORIGINAL SURVEY
NOTE BOOK
NO.
SURVEYED
PLOTTED
TEMPLATE
AREAS
AREAS CHECKED

FINAL SURVEY
NOTE BOOK
NO.
SURVEYED
PLOTTED
TEMPLATE
AREAS
AREAS CHECKED

FILE NAME = xssheets.dgn	USER NAME = horstkj	DESIGNED -	REVISED -
		DRAWN -	REVISED -
	PLOT SCALE = 20.0000 ' / IN.	CHECKED -	REVISED -
	PLOT DATE = 8/5/2010	DATE -	REVISED -

STATE OF ILLINOIS
DEPARTMENT OF TRANSPORTATION

CROSS SECTIONS

SCALE: | SHEET NO. OF SHEETS | STA. 67+00.000 TO STA. 70+00.000

F.A.P. RTE.	SECTION	COUNTY	TOTAL SHEETS	SHEET NO.
317	15W-2,RS-3;16W-3,RS-5	FULTON	17	122
		CONTRACT NO. 88098		
	ILLINOIS FED. AID PROJECT			

150 140 130 120 110 100 90 80 70 60 50 40 30 20 10 0 10 20 30 40 50 60 70 80 90 100 110 120 130 140 150

700
695
690
685

WATER
EX ROW
4.00% -1.50% -1.50% -4.00%
TEL
TEL
EX ROW

74 + 00.000

74 + 00.000

700
695
690

WATER
EX ROW
4.00% -1.50% -1.50% -4.00%
TEL
TEL
EX ROW

73 + 00.000

73 + 00.000

700
695
690

WATER
EX ROW
4.00% -1.50% -1.50% -4.00%
TEL
TEL
EX ROW

72 + 00.000

72 + 00.000

700
695
690

WATER
EX ROW
4.00% -1.50% -1.50% -4.00%
TEL
TEL
EX ROW

71 + 00.000

71 + 00.000

150 140 130 120 110 100 90 80 70 60 50 40 30 20 10 0 10 20 30 40 50 60 70 80 90 100 110 120 130 140 150

ORIGINAL SURVEY
SURVEYED
PLOTTED
TEMPLATE
AREAS
AREAS CHECKED
NOTE BOOK
NO.

FILE NAME = xssheets.dgn	USER NAME = horstkj	DESIGNED -	REVISED -
		DRAWN -	REVISED -
	PLOT SCALE = 20.0000 ' / IN.	CHECKED -	REVISED -
	PLOT DATE = 8/5/2010	DATE -	REVISED -

STATE OF ILLINOIS
DEPARTMENT OF TRANSPORTATION

CROSS SECTIONS

SCALE: | SHEET NO. OF SHEETS | STA. 71+00.000 TO STA. 74+00.000

F.A.P. RTE.	SECTION	COUNTY	TOTAL SHEETS	SHEET NO.
317	15W-2,RS-3;16W-3,RS-5	FULTON	171	123
		CONTRACT NO. 88098		
		ILLINOIS	FED. AID PROJECT	

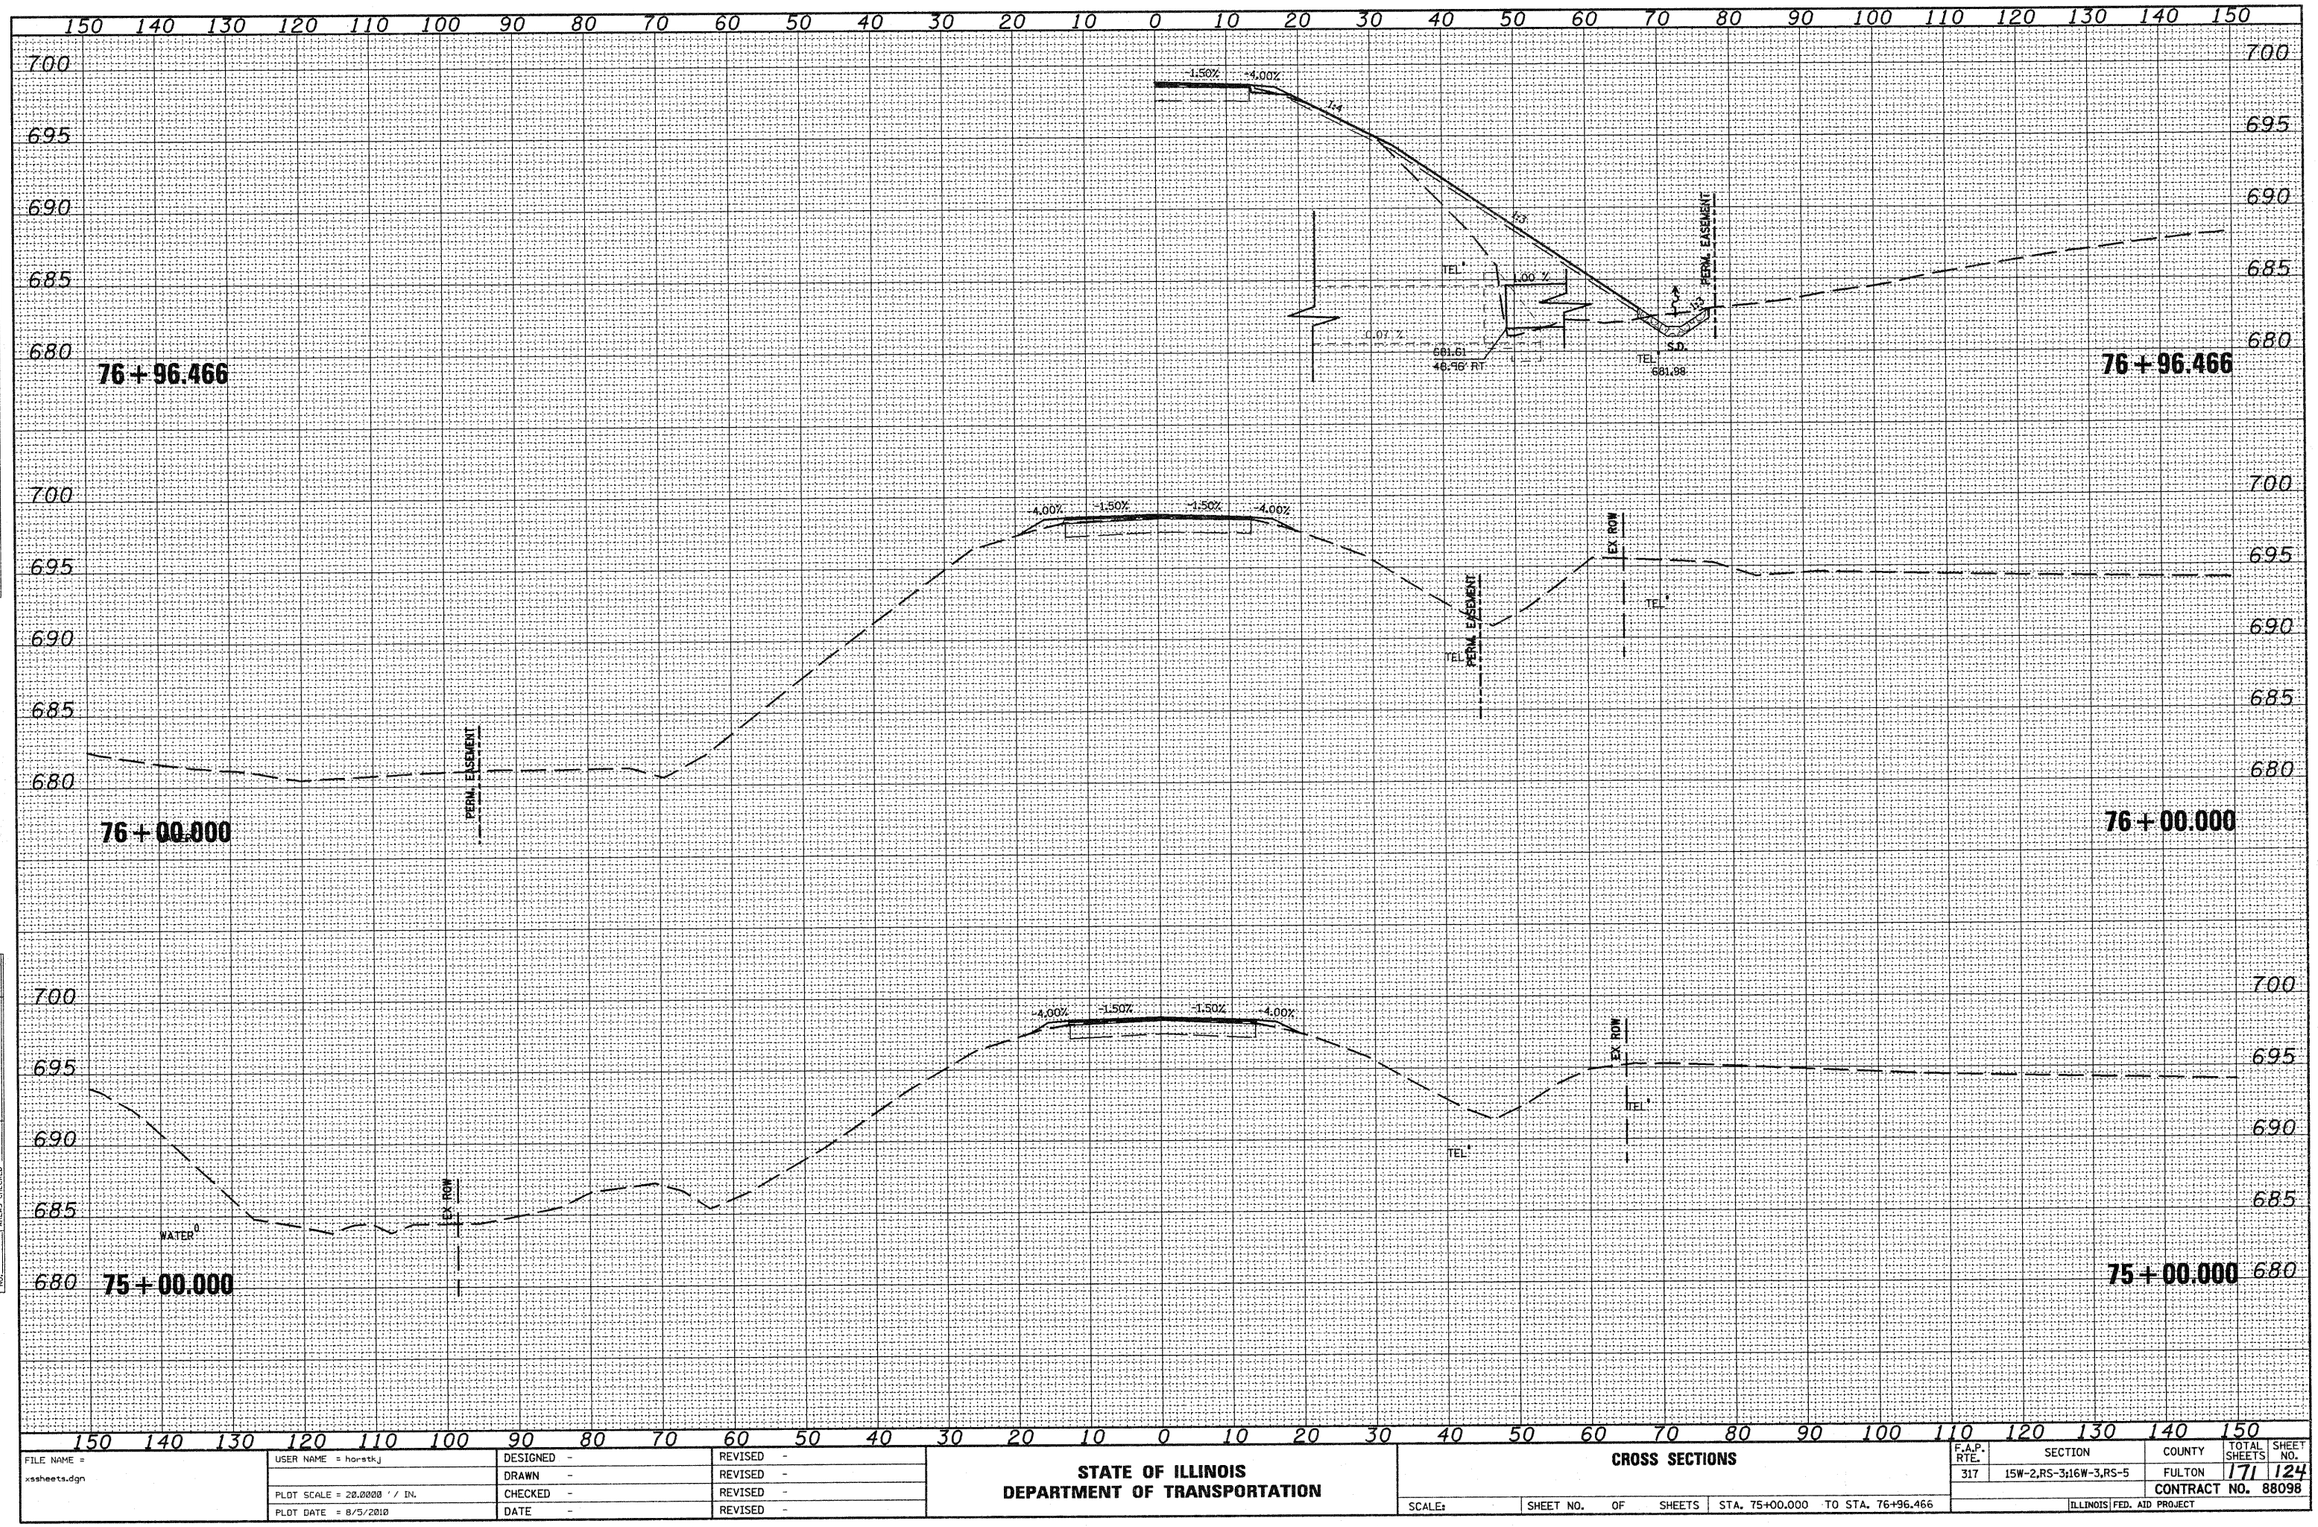

ORIGINAL SURVEY
NOTE BOOK
NO.
SURVEYED
PLOTTED
TEMPLATE
AREAS
AREAS CHECKED
BY
DATE

FINAL SURVEY
NOTE BOOK
NO.
SURVEYED
PLOTTED
TEMPLATE
AREAS
AREAS CHECKED
BY
DATE

FILE NAME = xssheets.dgn	USER NAME = horstkj	DESIGNED -	REVISED -
		DRAWN -	REVISED -
	PLOT SCALE = 20.0000 ' / IN.	CHECKED -	REVISED -
	PLOT DATE = 8/5/2010	DATE -	REVISED -

STATE OF ILLINOIS
DEPARTMENT OF TRANSPORTATION

CROSS SECTIONS

SCALE: | SHEET NO. OF SHEETS | STA. 75+00.000 TO STA. 76+96.466

F.A.P. RTE.	SECTION	COUNTY	TOTAL SHEETS	SHEET NO.
317	15W-2,RS-3;16W-3,RS-5	FULTON	171	124
		CONTRACT NO. 88098		
		ILLINOIS FED. AID PROJECT		

150 140 130 120 110 100 90 80 70 60 50 40 30 20 10 0 10 20 30 40 50 60 70 80 90 100 110 120 130 140 150

700 695 690 685 680

77+00.000

WATER

EX. ROW

PERM. EASEMENT

-4.00% -1.50% -1.50% -4.00%

1:4

1:3

C = 5.0
F = 94.6

TEL

S.D.

681.94

77+08.620

1.00 %

681.84

68.92' RT.

78+00.000

700 695 690 685 680

150 140 130 120 110 100 90 80 70 60 50 40 30 20 10 0 10 20 30 40 50 60 70 80 90 100 110 120 130 140 150

FINAL SURVEY — NOTE BOOK — NO. — SURVEYED — PLOTTED — TEMPLATE — AREAS — AREAS CHECKED

ORIGINAL SURVEY — NOTE BOOK — NO. — SURVEYED — PLOTTED — TEMPLATE — AREAS — AREAS CHECKED

FILE NAME = xssheets.dgn	USER NAME = horstkj	DESIGNED -	REVISED -
		DRAWN -	REVISED -
	PLOT SCALE = 20.0000 ' / IN.	CHECKED -	REVISED -
	PLOT DATE = 8/5/2010	DATE -	REVISED -

STATE OF ILLINOIS
DEPARTMENT OF TRANSPORTATION

CROSS SECTIONS

SCALE: | SHEET NO. OF SHEETS | STA. 77+00.000 TO STA. 78+00.000

F.A.P. RTE.	SECTION	COUNTY	TOTAL SHEETS	SHEET NO.
317	15W-2,RS-3;16W-3,RS-5	FULTON	171	125
		CONTRACT NO. 88098		
	ILLINOIS FED. AID PROJECT			

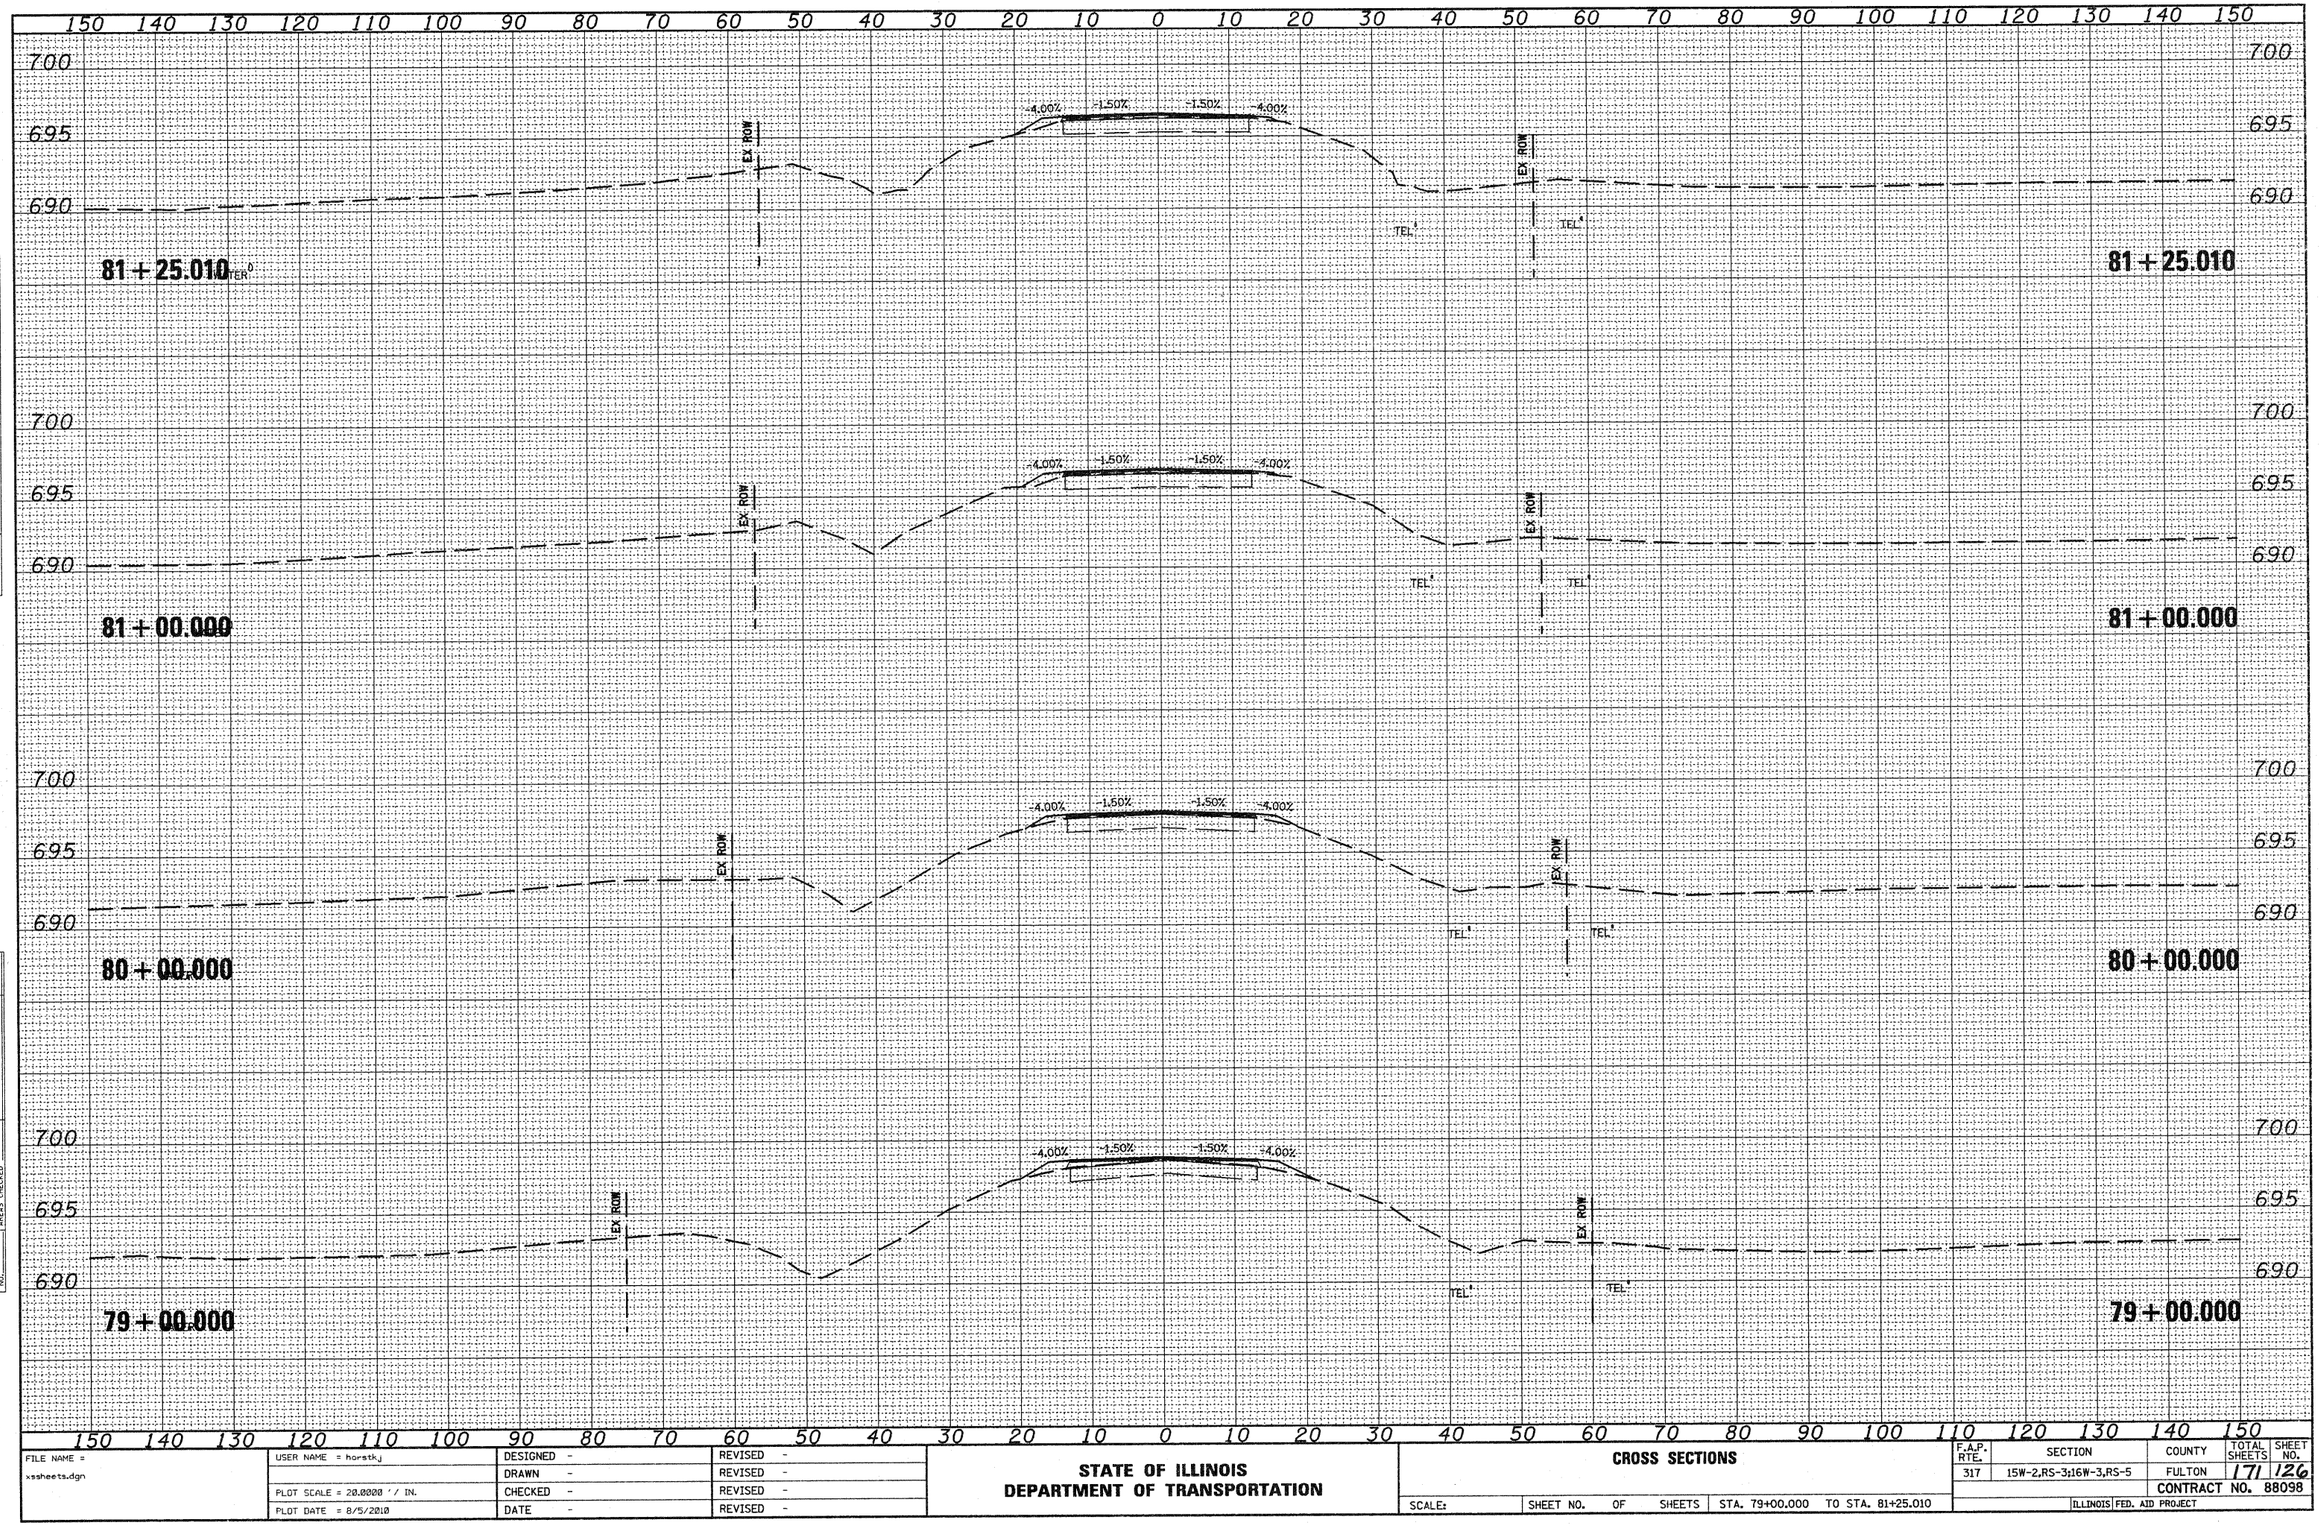

FINAL SURVEY — NOTE BOOK — NO. — SURVEYED — PLOTTED — TEMPLATE AREAS — AREAS CHECKED — DATE

ORIGINAL SURVEY — NOTE BOOK — NO. — SURVEYED — PLOTTED — TEMPLATE AREAS — AREAS CHECKED — BY — DATE

FILE NAME = xssheets.dgn	USER NAME = horstkj	DESIGNED -	REVISED -
		DRAWN -	REVISED -
	PLOT SCALE = 20.0000 ' / IN.	CHECKED -	REVISED -
	PLOT DATE = 8/5/2010	DATE -	REVISED -

STATE OF ILLINOIS
DEPARTMENT OF TRANSPORTATION

CROSS SECTIONS

SCALE: | SHEET NO. OF SHEETS | STA. 79+00.000 TO STA. 81+25.010

F.A.P. RTE.	SECTION	COUNTY	TOTAL SHEETS	SHEET NO.
317	15W-2,RS-3;16W-3,RS-5	FULTON	171	126
		CONTRACT NO. 88098		
	ILLINOIS	FED. AID PROJECT		

150 140 130 120 110 100 90 80 70 60 50 40 30 20 10 0 10 20 30 40 50 60 70 80 90 100 110 120 130 140 150

695
690
685

86+00.000

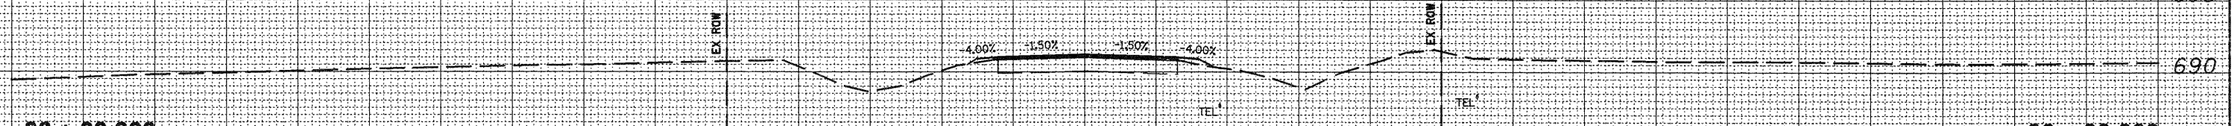

WATER

86+00.000

85+00.000

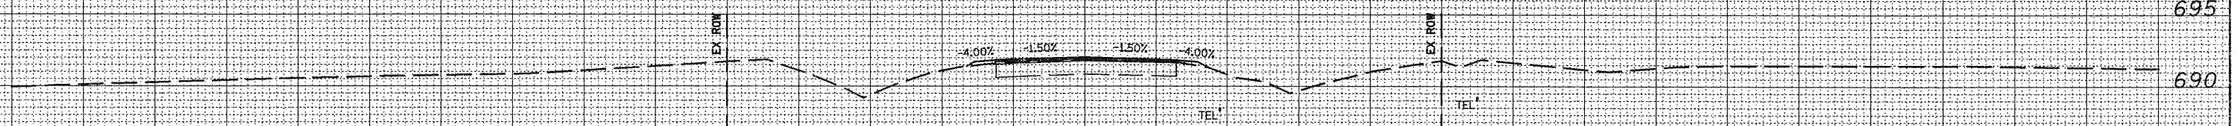

WATER

85+00.000

84+00.000

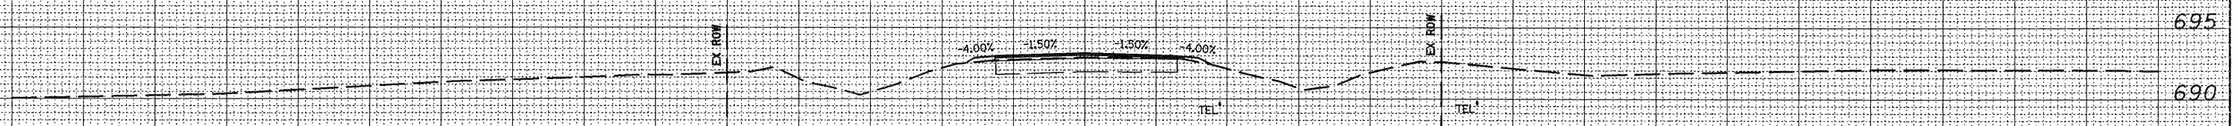

WATER

84+00.000

83+00.000

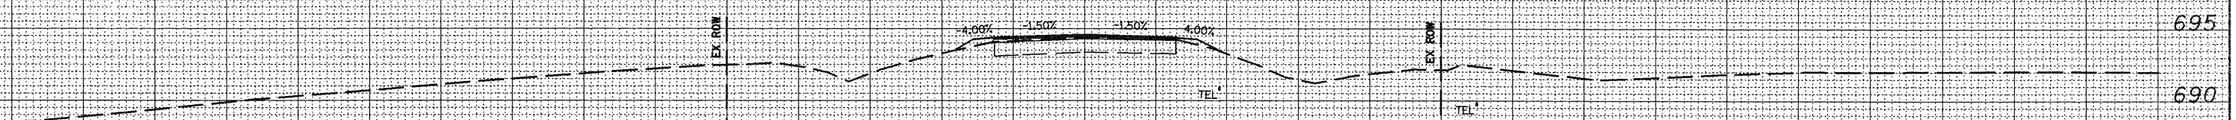

WATER

83+00.000

82+00.000

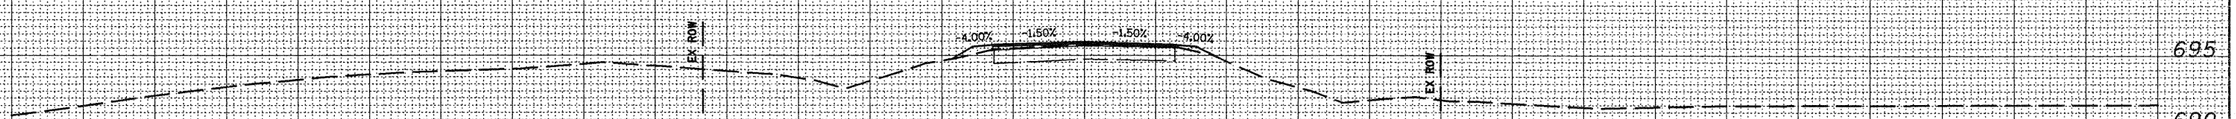

WATER

82+00.000

150 140 130 120 110 100 90 80 70 60 50 40 30 20 10 0 10 20 30 40 50 60 70 80 90 100 110 120 130 140 150

FILE NAME = xssheets.dgn	USER NAME = horstkj	DESIGNED -	REVISED -
		DRAWN -	REVISED -
	PLOT SCALE = 20.0000 ' / IN.	CHECKED -	REVISED -
	PLOT DATE = 8/5/2010	DATE -	REVISED -

STATE OF ILLINOIS
DEPARTMENT OF TRANSPORTATION

CROSS SECTIONS

SCALE: | SHEET NO. OF SHEETS | STA. 82+00.000 TO STA. 86+00.000

F.A.P. RTE.	SECTION	COUNTY	TOTAL SHEETS	SHEET NO.
317	15W-2,RS-3;16W-3,RS-5	FULTON	171	127
		CONTRACT NO. 88098		
	ILLINOIS FED. AID PROJECT			

DRAWN
SURVEY
SURVEYED
PLOTTED
TEMPLATE
AREAS
NOTE BOOK
NO.
AREAS CHECKED

150 140 130 120 110 100 90 80 70 60 50 40 30 20 10 0 10 20 30 40 50 60 70 80 90 100 110 120 130 140 150

690
685

90 + 00.000

EX. ROW
WATER
S.D.
685.10
-4.00% -1.50% -1.50% -4.00%
C = 36.4
F = 0.0
TEL
EX. ROW
TEL
S.D.
685.10

690
685

89 + 00.000

EX. ROW
WATER
-4.00% -1.50% -1.50% -4.00%
TEL
EX. ROW
TEL

690
685

88 + 00.000

EX. ROW
WATER
-4.00% -1.50% -1.50% -4.00%
TEL
EX. ROW
TEL

695
690
685

87 + 00.000

EX. ROW
WATER
-4.00% -1.50% -1.50% -4.00%
TEL
EX. ROW
TEL

150 140 130 120 110 100 90 80 70 60 50 40 30 20 10 0 10 20 30 40 50 60 70 80 90 100 110 120 130 140 150

FILE NAME = xssheets.dgn	USER NAME = horstkj	DESIGNED -	REVISED -
		DRAWN -	REVISED -
	PLOT SCALE = 20.0000 ' / IN.	CHECKED -	REVISED -
	PLOT DATE = 8/5/2010	DATE -	REVISED -

STATE OF ILLINOIS
DEPARTMENT OF TRANSPORTATION

CROSS SECTIONS

SCALE: | SHEET NO. OF SHEETS | STA. 87+00.000 TO STA. 90+00.000

F.A.P. RTE.	SECTION	COUNTY	TOTAL SHEETS	SHEET NO.
317	15W-2,RS-3;16W-3,RS-5	FULTON	17	128
		CONTRACT NO. 88098		
		ILLINOIS FED. AID PROJECT		

Final SURVEY NOTE BOOK NO.
SURVEYED
PLOTTED
TEMPLATE
AREAS
AREAS CHECKED

150 140 130 120 110 100 90 80 70 60 50 40 30 20 10 0 10 20 30 40 50 60 70 80 90 100 110 120 130 140 150

690
685
680

92 + 00.000

EX ROW
WATER
S.D. 684.20
-4.00% -1.50% -1.50% -4.00%
C = 14.5
F = 0.0
TEL
S.D. 684.20
EX ROW
TEL

690
685
680

91 + 48.000

EX ROW
WATER
AGGREGATE PRIVATE ENTRANCE
-2.28% -4.00% -1.50%
S.D. 684.43
EX ROW
TEL

690
685
680

91 + 28.999

AGGREGATE FIELD ENTRANCE
-1.50% -4.00% -3.50%
EX ROW
TEL
S.D. 684.52
EX ROW
TEL

690
685
680

91 + 00.000

EX ROW
WATER
S.D. 684.65
-4.00% -1.50% -1.50% -4.00%
C = 24.1
F = 0.0
TEL
S.D. 684.65
EX ROW
TEL

150 140 130 120 110 100 90 80 70 60 50 40 30 20 10 0 10 20 30 40 50 60 70 80 90 100 110 120 130 140 150

FINAL SURVEY
SURVEYED
PLOTTED
TEMPLATE
AREAS
AREAS CHECKED
NOTE BOOK
NO.

FILE NAME = xssheets.dgn	USER NAME = hor-stkj	DESIGNED -	REVISED -
		DRAWN -	REVISED -
	PLOT SCALE = 20.0000 ' / IN.	CHECKED -	REVISED -
	PLOT DATE = 8/5/2010	DATE -	REVISED -

STATE OF ILLINOIS
DEPARTMENT OF TRANSPORTATION

CROSS SECTIONS

SCALE: | SHEET NO. OF SHEETS | STA. 91+00.000 TO STA. 92+00.000

F.A.P. RTE.	SECTION	COUNTY	TOTAL SHEETS	SHEET NO.
317	15W-2,RS-3;16W-3,RS-5	FULTON	171	129
		CONTRACT NO. 88098		
		ILLINOIS FED. AID PROJECT		

150 140 130 120 110 100 90 80 70 60 50 40 30 20 10 0 10 20 30 40 50 60 70 80 90 100 110 120 130 140 150

690
685
680

96 + 00.000

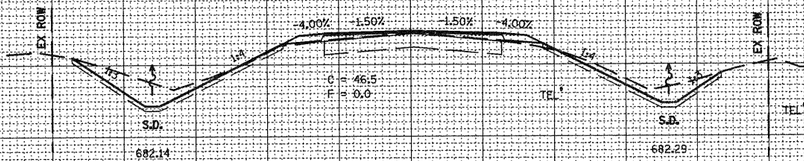

96 + 00.000

690
685
680

95 + 00.000

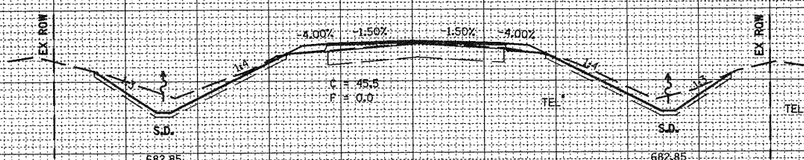

95 + 00.000

690
685
680

94 + 00.000

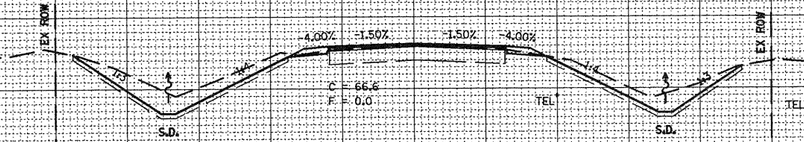

94 + 00.000

690
685
680

93 + 00.000

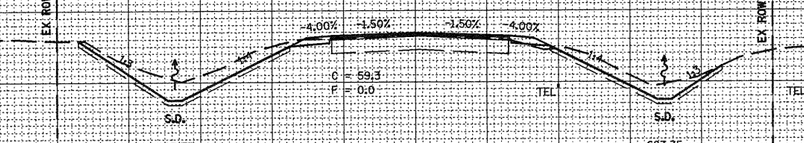

93 + 00.000

150 140 130 120 110 100 90 80 70 60 50 40 30 20 10 0 10 20 30 40 50 60 70 80 90 100 110 120 130 140 150

JOB SURVEY | SURVEYED | PLOTTED | TEMPLATE | AREAS | AREAS CHECKED | NOTE BOOK | NO.

FILE NAME = xssheets.dgn	USER NAME = horstkj	DESIGNED -	REVISED -
		DRAWN -	REVISED -
	PLOT SCALE = 20.0000 ' / IN.	CHECKED -	REVISED -
	PLOT DATE = 8/5/2010	DATE -	REVISED -

STATE OF ILLINOIS
DEPARTMENT OF TRANSPORTATION

CROSS SECTIONS

SCALE: | SHEET NO. OF SHEETS | STA. 93+00.000 TO STA. 96+00.000

F.A.P. RTE.	SECTION	COUNTY	TOTAL SHEETS	SHEET NO.
317	15W-2,RS-3;16W-3,RS-5	FULTON	171	130
		CONTRACT NO. 88098		
	ILLINOIS FED. AID PROJECT			

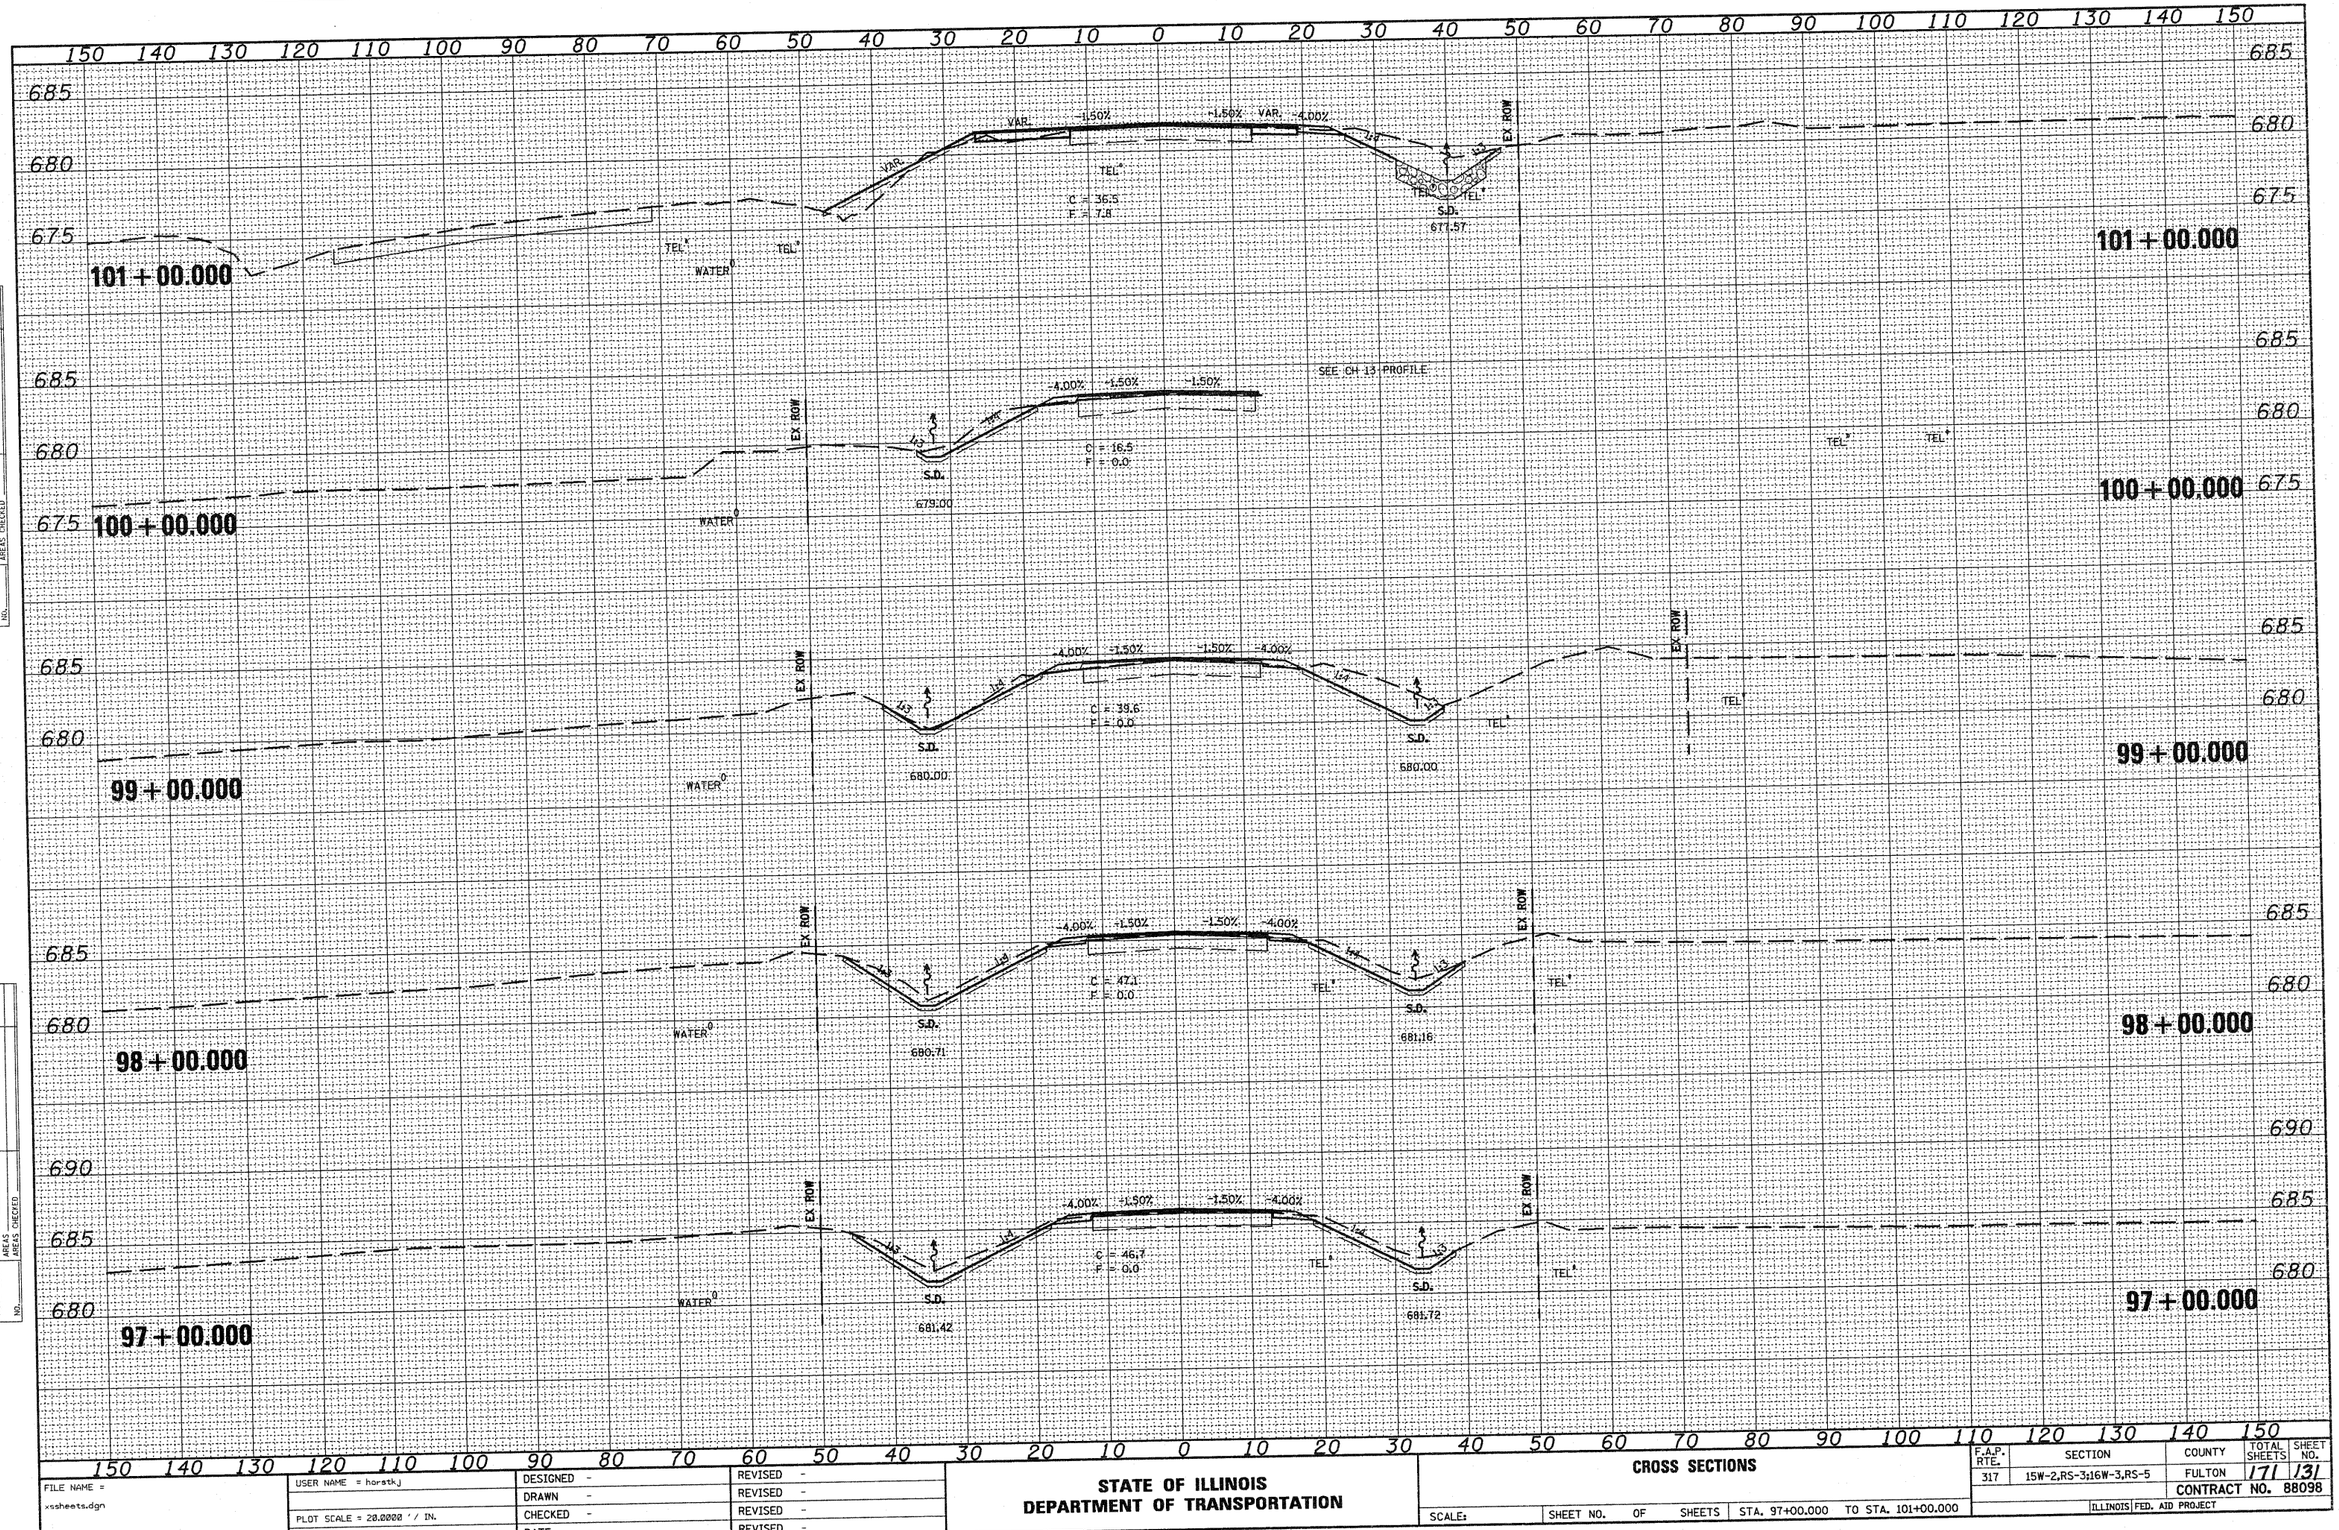

FILE NAME = xssheets.dgn	USER NAME = horstkj	DESIGNED -	REVISED -
		DRAWN -	REVISED -
	PLOT SCALE = 20.0000 ' / IN.	CHECKED -	REVISED -
	PLOT DATE = 8/5/2010	DATE -	REVISED -

STATE OF ILLINOIS
DEPARTMENT OF TRANSPORTATION

CROSS SECTIONS

SCALE: | SHEET NO. OF SHEETS | STA. 97+00.000 TO STA. 101+00.000

F.A.P. RTE.	SECTION	COUNTY	TOTAL SHEETS	SHEET NO.
317	15W-2,RS-3;16W-3,RS-5	FULTON	171	131
		CONTRACT NO. 88098		
		ILLINOIS FED. AID PROJECT		

ORIGINAL SURVEY | SURVEYED | PLOTTED | TEMPLATE | AREAS | AREAS CHECKED | NOTE BOOK | NO.

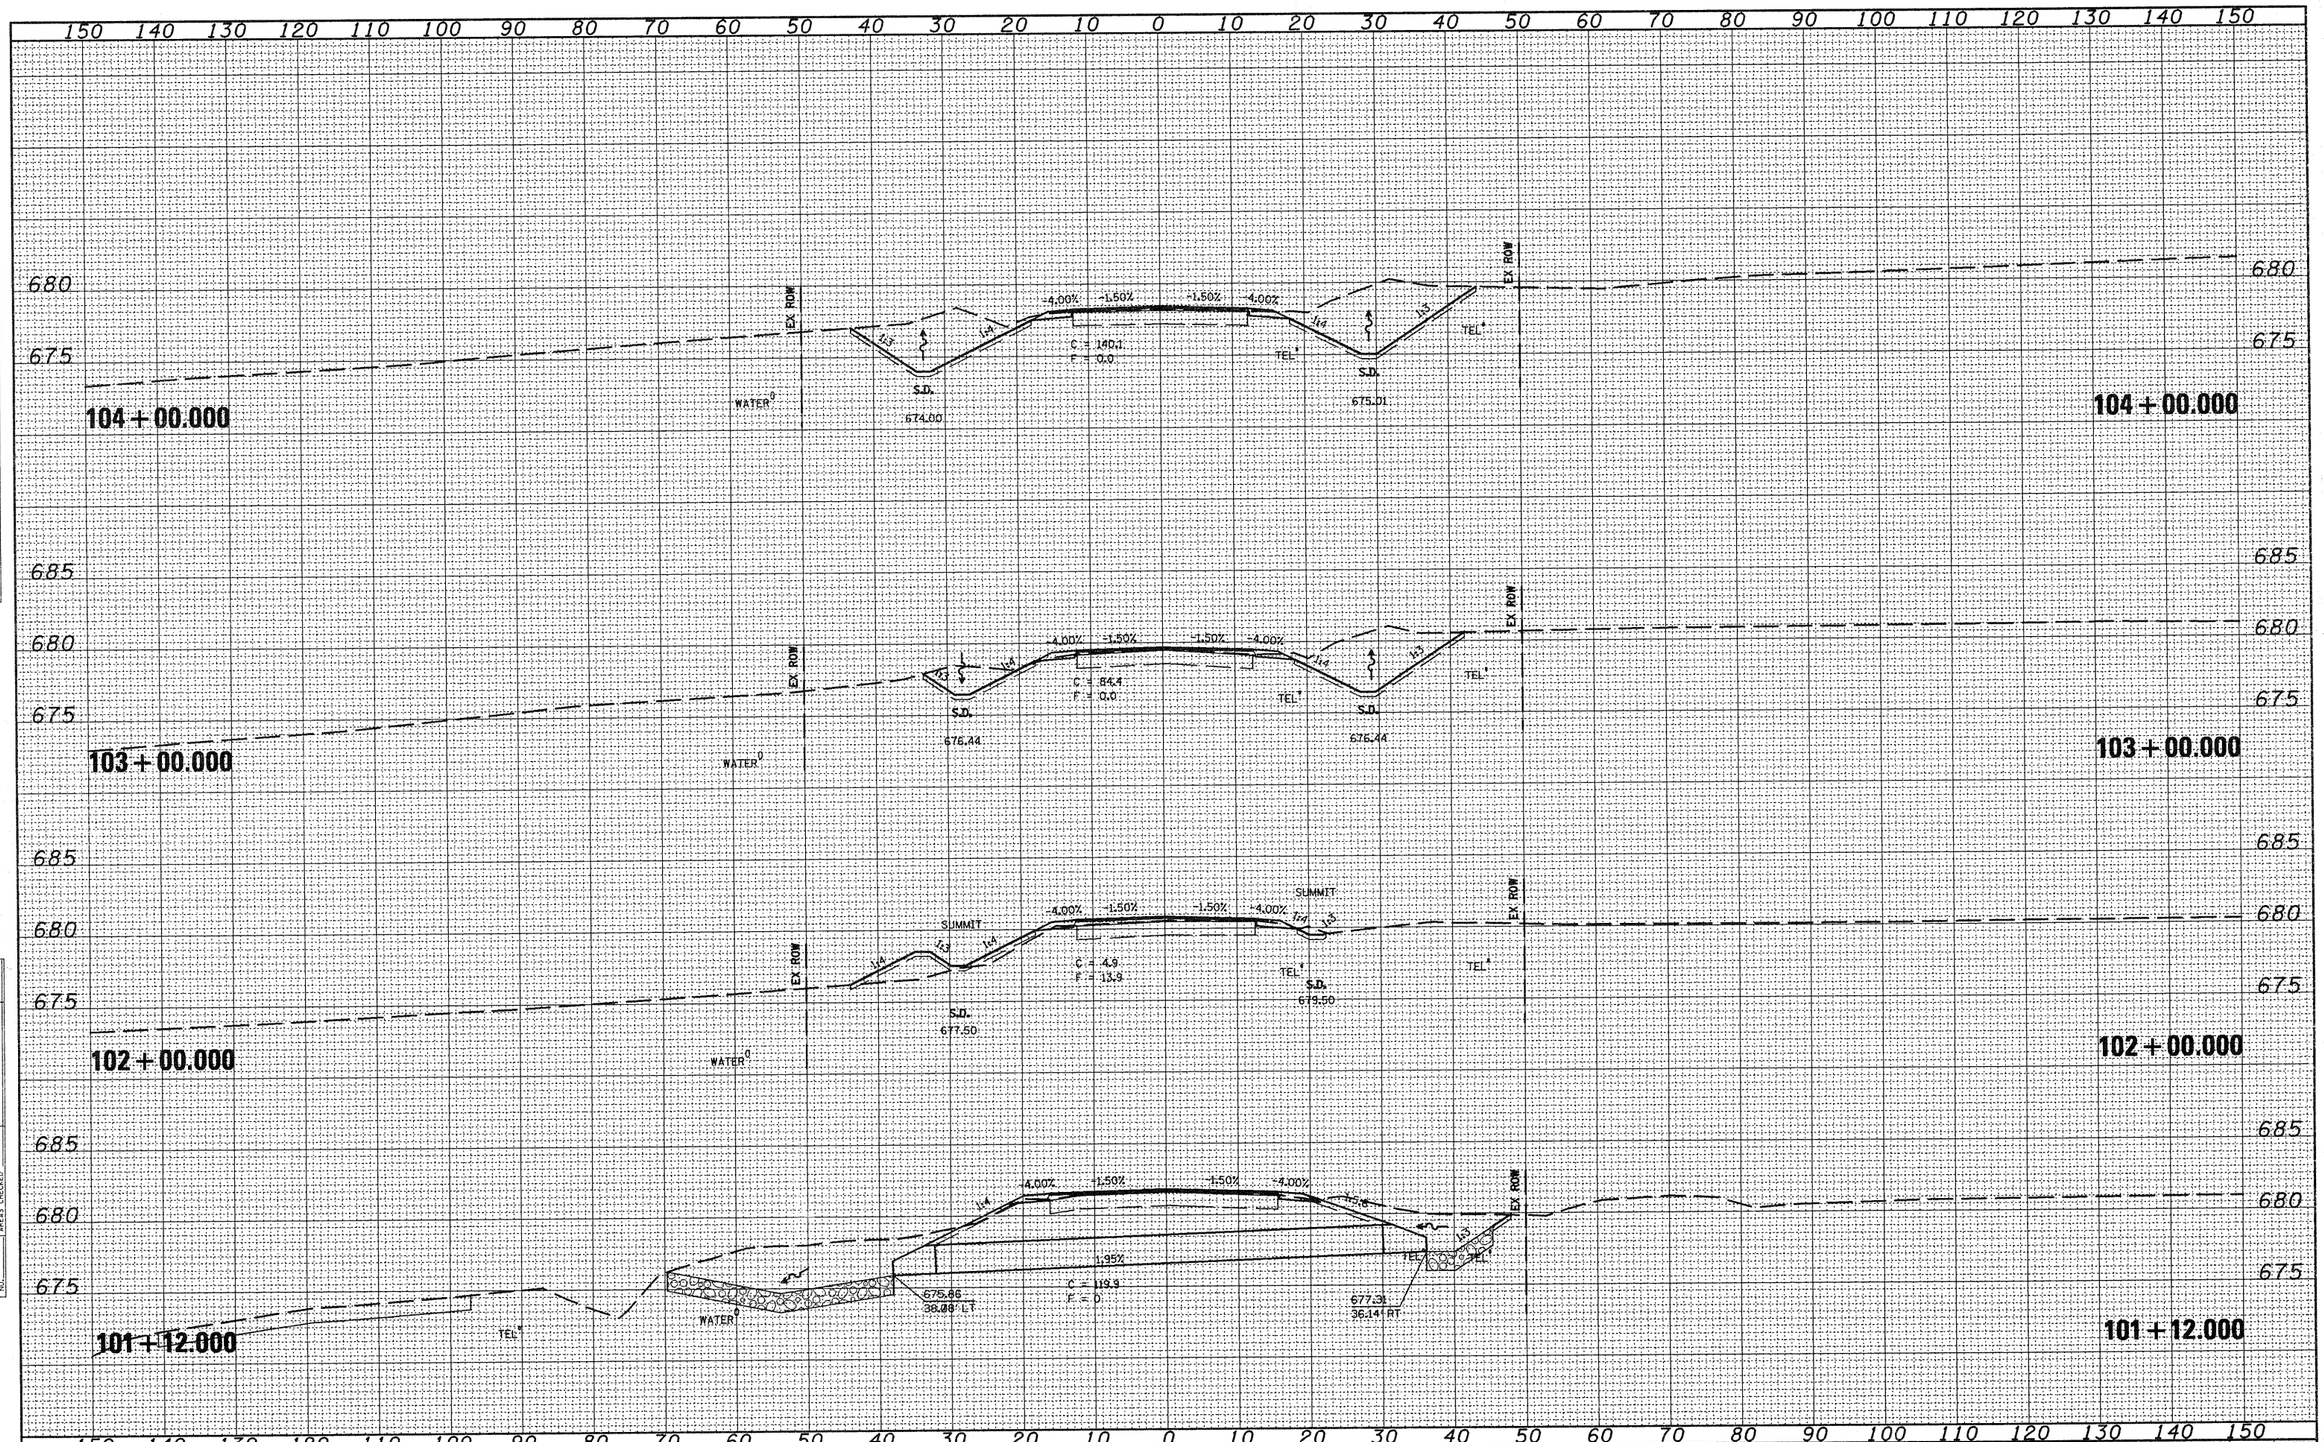

SURVEY NO. | SURVEYED | PLOTTED | TEMPLATE | AREAS | AREAS CHECKED
NOTE BOOK | NO.

FILE NAME = xssheets.dgn	USER NAME = horstkj	DESIGNED -	REVISED -
		DRAWN -	REVISED -
	PLOT SCALE = 20.0000 ' / IN.	CHECKED -	REVISED -
	PLOT DATE = 8/5/2010	DATE -	REVISED -

STATE OF ILLINOIS
DEPARTMENT OF TRANSPORTATION

CROSS SECTIONS

SCALE: | SHEET NO. OF SHEETS | STA. 101+12.000 TO STA. 104+00.000

F.A.P. RTE.	SECTION	COUNTY	TOTAL SHEETS	SHEET NO.
317	15W-2,RS-3;16W-3,RS-5	FULTON	171	132
		CONTRACT NO. 88098		
		ILLINOIS FED. AID PROJECT		

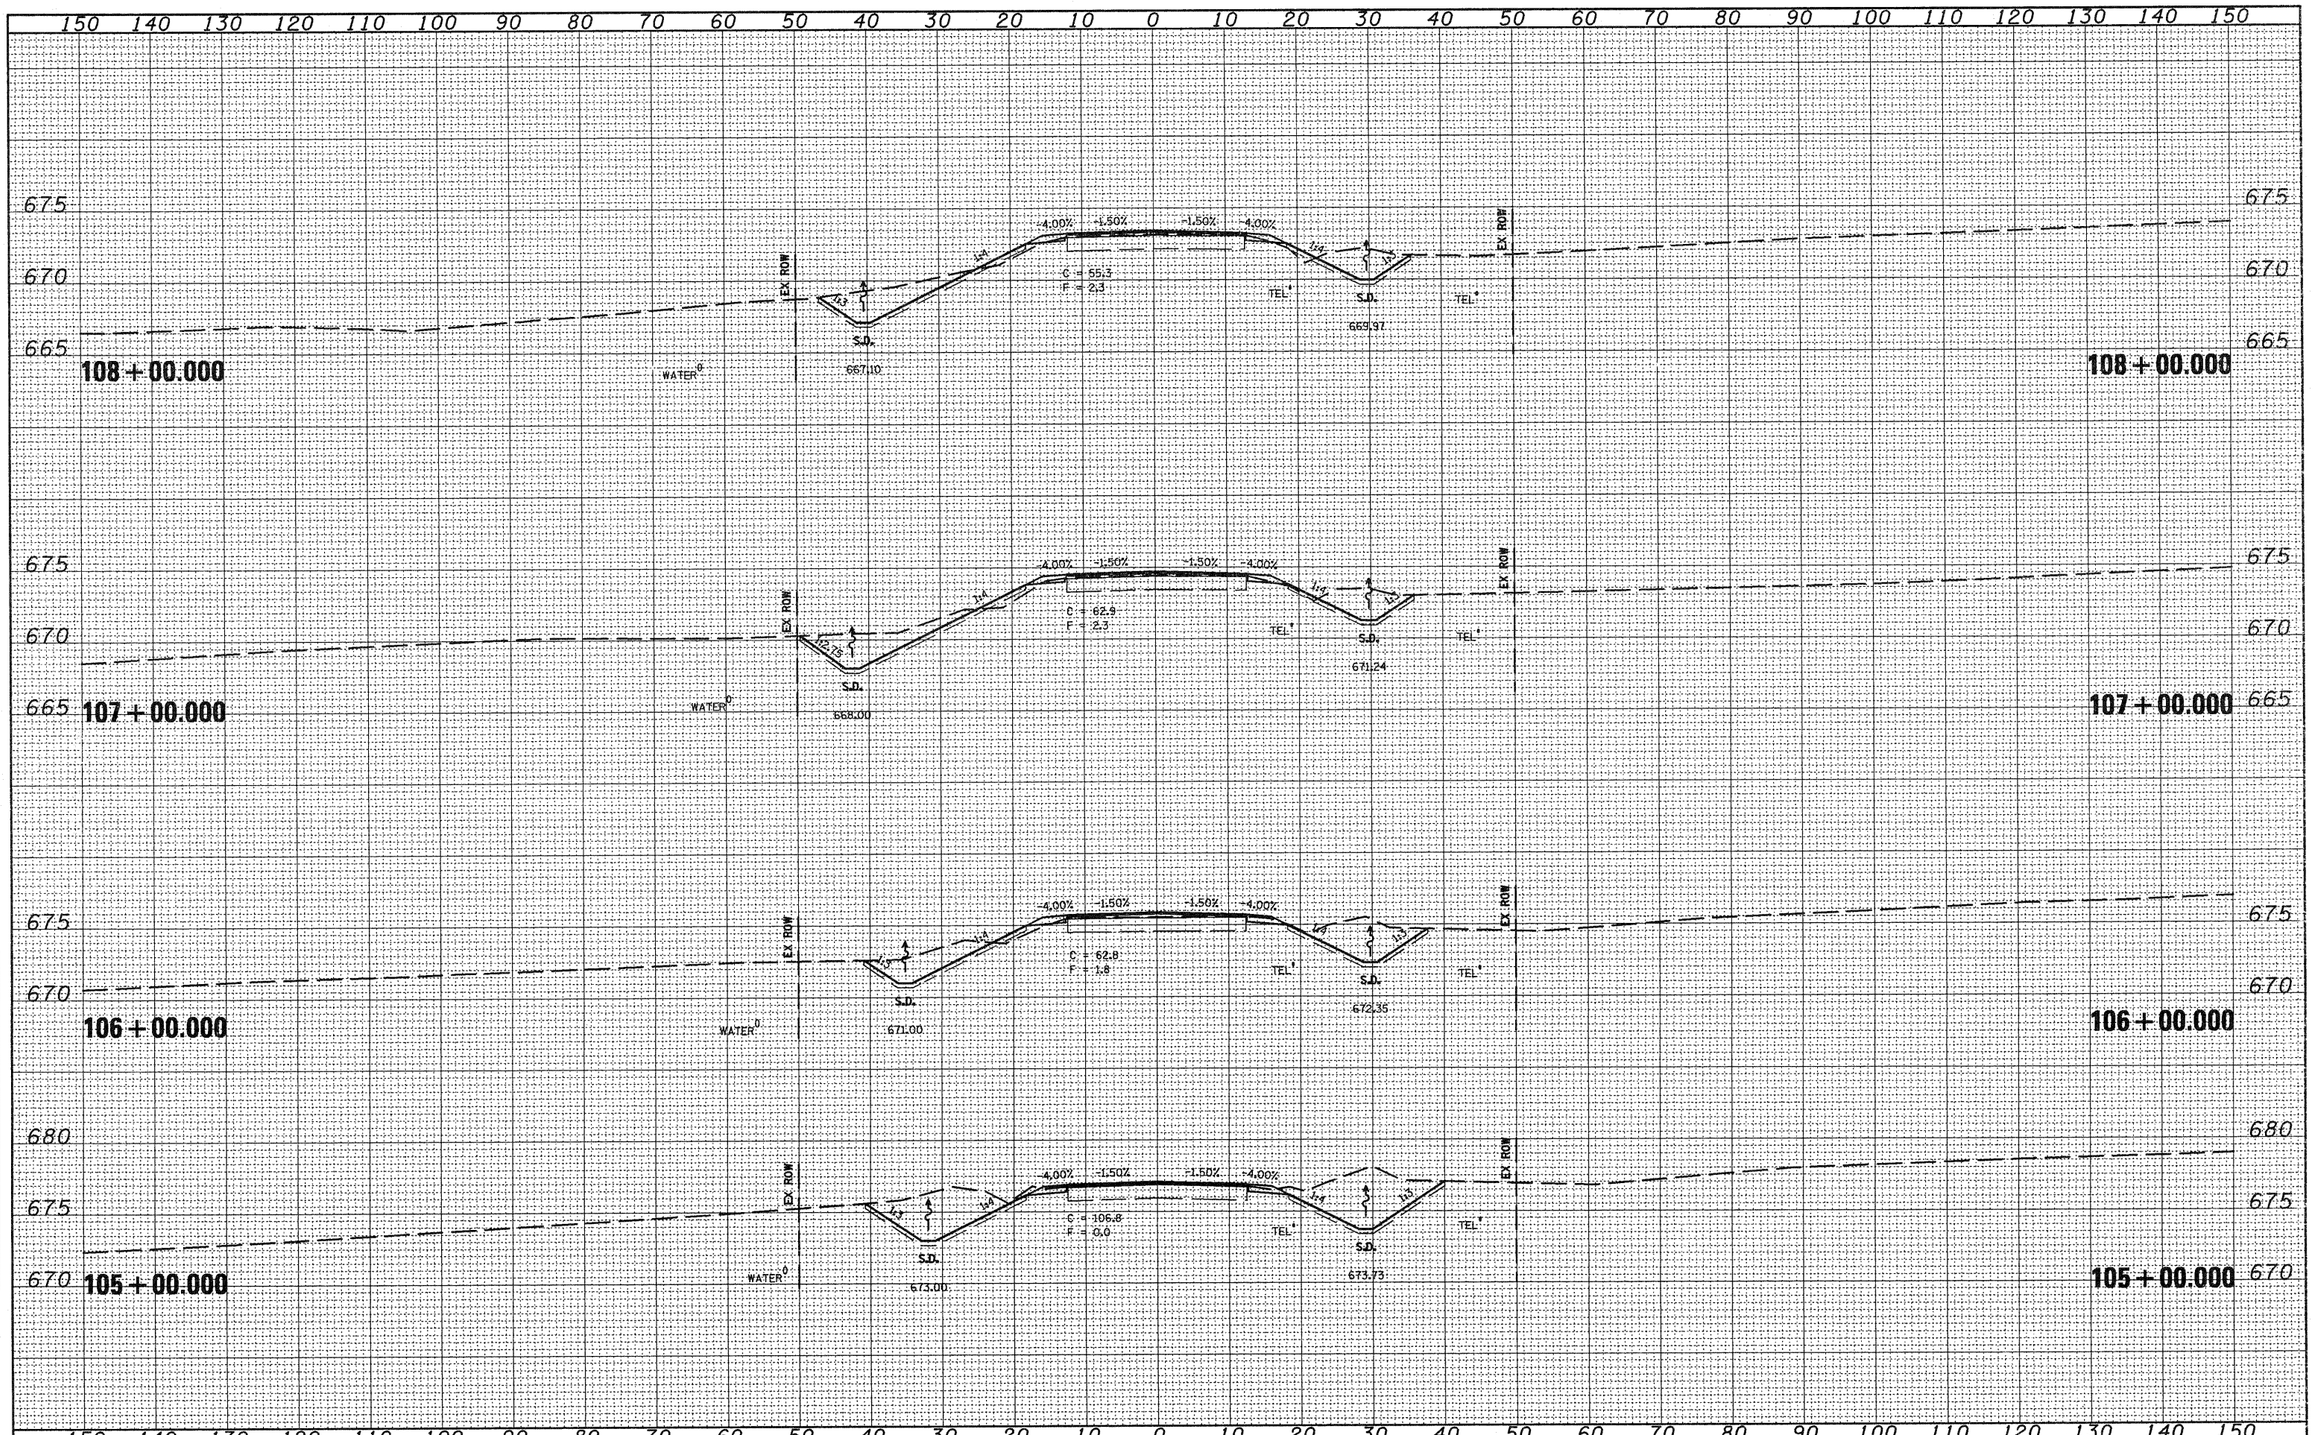

FILE NAME = xssheets.dgn	USER NAME = horstkj	DESIGNED -	REVISED -	STATE OF ILLINOIS DEPARTMENT OF TRANSPORTATION	CROSS SECTIONS
		DRAWN -	REVISED -		SCALE: SHEET NO. OF SHEETS STA. 105+00.000 TO STA. 108+00.000
	PLOT SCALE = 20.0000 ' / IN.	CHECKED -	REVISED -		
	PLOT DATE = 8/5/2010	DATE -	REVISED -		

F.A.P. RTE.	SECTION	COUNTY	TOTAL SHEETS	SHEET NO.
317	15W-2,RS-3;16W-3,RS-5	FULTON	171	133
		CONTRACT NO. 88098		
		ILLINOIS FED. AID PROJECT		

150 140 130 120 110 100 90 80 70 60 50 40 30 20 10 0 10 20 30 40 50 60 70 80 90 100 110 120 130 140 150

675 670 665 660

111 + 00.000

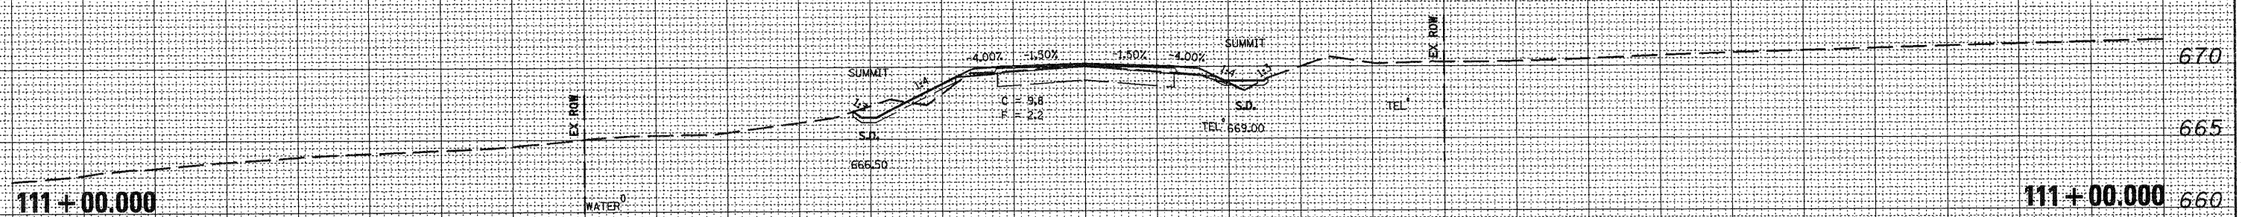

111 + 00.000

110 + 34.039

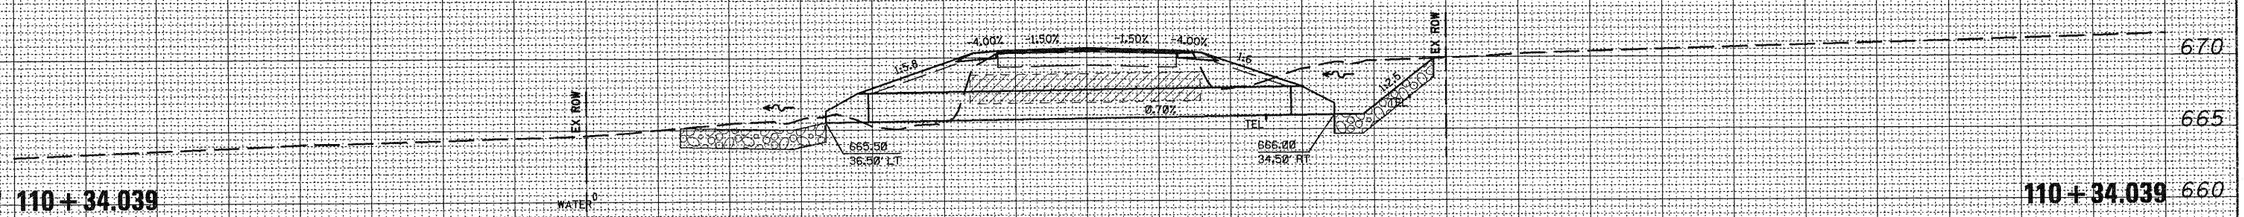

110 + 34.039

675 670 665 660

110 + 00.000

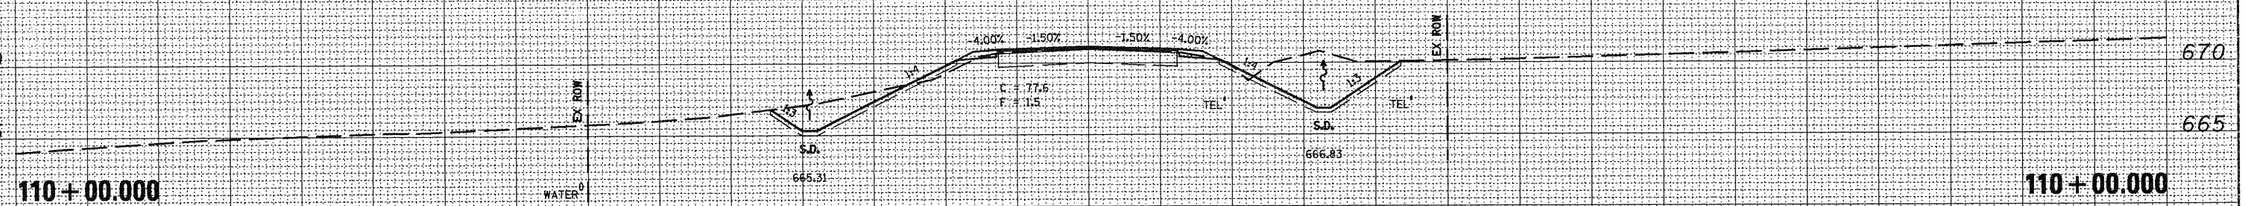

110 + 00.000

675 670 665

109 + 00.000

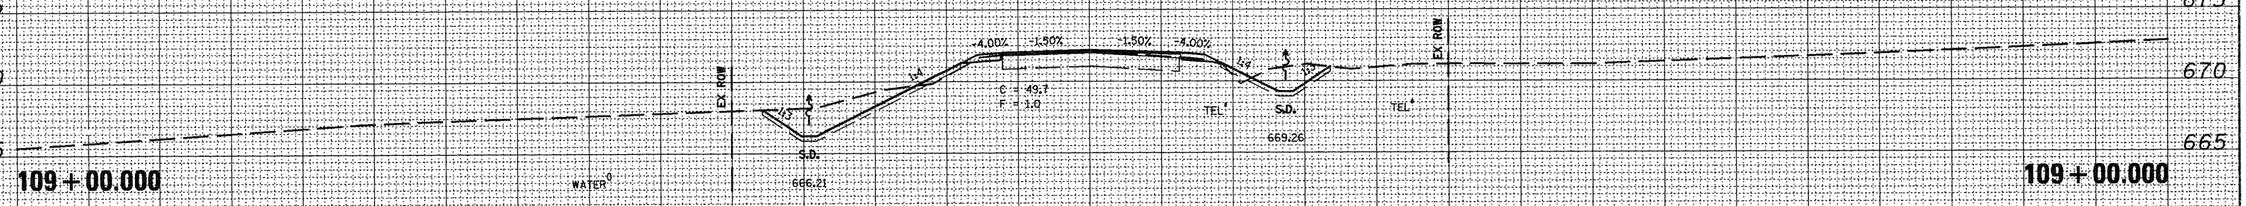

109 + 00.000

150 140 130 120 110 100 90 80 70 60 50 40 30 20 10 0 10 20 30 40 50 60 70 80 90 100 110 120 130 140 150

FILE NAME = xssheets.dgn	USER NAME = horstkj	DESIGNED -	REVISED -
		DRAWN -	REVISED -
	PLOT SCALE = 20.0000 ' / IN.	CHECKED -	REVISED -
	PLOT DATE = 8/5/2010	DATE -	REVISED -

STATE OF ILLINOIS
DEPARTMENT OF TRANSPORTATION

CROSS SECTIONS

SCALE: | SHEET NO. OF SHEETS | STA. 109+00.000 TO STA. 111+00.000

F.A.P. RTE.	SECTION	COUNTY	TOTAL SHEETS	SHEET NO.
317	15W-2,RS-3;16W-3,RS-5	FULTON	17	134
		CONTRACT NO. 88098		
		ILLINOIS FED. AID PROJECT		

FINAL SURVEY / ORIGINAL SURVEY
NOTE BOOK
NO.
SURVEYED
PLOTTED
TEMPLATE
AREAS
AREAS CHECKED
DATE
BY

PRIVATE AGGREGATE ENTRANCE

-1.50% -4.00% -3.59% EX. ROW

TEL. TEL.

663.50 S.D.

113 + 74.086

AGGREGATE FIELD ENTRANCE

EX. ROW -0.94% +4.00% -1.50%

663.69 S.D.

WATER

113 + 58.999

113 + 74.086

113 + 58.999

EX. ROW -4.00% -1.50% -1.50% -4.00% EX. ROW

1:3 1:4 1:4 1:3

C = 115.6 F = 0.0

S.D. 664.43 TEL. S.D. 664.43

WATER

113 + 00.000

113 + 00.000

EX. ROW -4.00% -1.50% -1.50% -4.00% EX. ROW

1:3 1:4 1:4 1:3

C = W. 82.3 F = 0.0

S.D. 665.46 TEL. S.D. 665.63

WATER

112 + 00.000

112 + 00.000

ORIGINAL SURVEY — NOTE BOOK — NO. — SURVEYED — PLOTTED — TEMPLATE — AREAS — AREAS CHECKED — DATE

FINAL SURVEY — NOTE BOOK — NO. — SURVEYED — PLOTTED — TEMPLATE — AREAS — AREAS CHECKED — DATE

FILE NAME = xssheets.dgn	USER NAME = horstkj	DESIGNED -	REVISED -
		DRAWN -	REVISED -
	PLOT SCALE = 20.0000 ' / IN.	CHECKED -	REVISED -
	PLOT DATE = 8/5/2010	DATE -	REVISED -

STATE OF ILLINOIS
DEPARTMENT OF TRANSPORTATION

CROSS SECTIONS

SCALE: | SHEET NO. OF SHEETS | STA. 112+00.000 TO STA. 113+74.086

F.A.P. RTE.	SECTION	COUNTY	TOTAL SHEETS	SHEET NO.
317	15W-2,RS-3;16W-3,RS-5	FULTON	171	135
		CONTRACT NO. 88098		
	ILLINOIS FED. AID PROJECT			

150 140 130 120 110 100 90 80 70 60 50 40 30 20 10 0 10 20 30 40 50 60 70 80 90 100 110 120 130 140 150

665
660

117+00.000

EX. ROW
WATER
-4.00% -1.50% -1.50% -4.00%
1:4 1:4
C = 79.7
F = 0.0
S.D.
659.48
TEL
S.D.
659.48
TEL
EX. ROW

117+00.000

665
660

116+00.000

EX. ROW
WATER
-4.00% -1.50% -1.50% -4.00%
1:3 1:4
C = 98.6
F = 0.0
S.D.
660.71
TEL
S.D.
660.71
TEL
EX. ROW

116+00.000

670
665
660

115+00.000

EX. ROW
WATER
-4.00% -1.50% -1.50% -4.00%
1:4 1:4
C = 111.3
F = 0.0
S.D.
661.96
TEL
S.D.
661.96
TEL
EX. ROW

115+00.000

670
665
660

114+59.000

AGGREGATE FIELD ENTRANCE
EX. ROW
-1.50% -4.00% 4.1%
TEL
662.46
S.D.
TEL
EX. ROW

114+59.000

670
665
660

114+00.000

EX. ROW
WATER
-4.00% -1.50% -1.50% -4.00%
1:3 1:4
C = 103.3
F = 2.2
S.D.
663.17
TEL
S.D.
663.17
TEL
EX. ROW

114+00.000

150 140 130 120 110 100 90 80 70 60 50 40 30 20 10 0 10 20 30 40 50 60 70 80 90 100 110 120 130 140 150

ORIGINAL SURVEY
FINAL SURVEY
NOTE BOOK
NO.
SURVEYED
PLOTTED
TEMPLATE
AREAS
AREAS CHECKED

FILE NAME = xssheets.dgn	USER NAME = horstkj	DESIGNED -	REVISED -	STATE OF ILLINOIS DEPARTMENT OF TRANSPORTATION	CROSS SECTIONS
		DRAWN -	REVISED -		
	PLOT SCALE = 20.0000 ' / IN.	CHECKED -	REVISED -		
	PLOT DATE = 8/5/2010	DATE -	REVISED -		SCALE: / SHEET NO. OF SHEETS / STA. 114+00.000 TO STA. 117+00.000

F.A.P. RTE.	SECTION	COUNTY	TOTAL SHEETS	SHEET NO.
317	15W-2,RS-3;16W-3,RS-5	FULTON	171	136
		CONTRACT NO. 88098		
	ILLINOIS	FED. AID PROJECT		

150 140 130 120 110 100 90 80 70 60 50 40 30 20 10 0 10 20 30 40 50 60 70 80 90 100 110 120 130 140 150

660
655
650

121+02.172

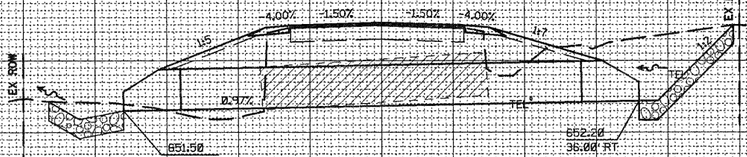

660
655

120+00.000

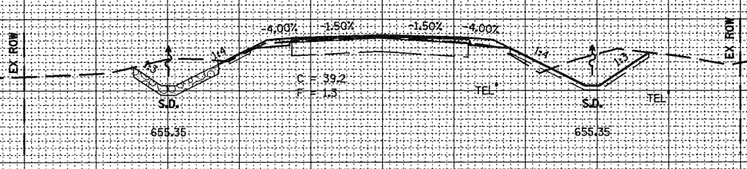

660
655

119+00.000

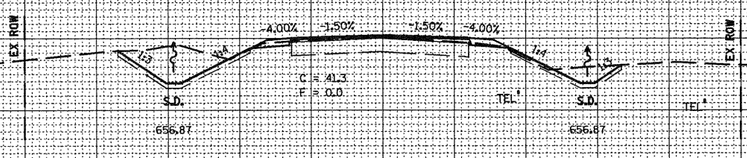

665
660
655

118+00.000

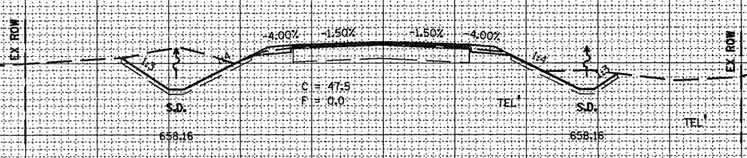

150 140 130 120 110 100 90 80 70 60 50 40 30 20 10 0 10 20 30 40 50 60 70 80 90 100 110 120 130 140 150

SURVEYED
PLOTTED
TEMPLATE
AREAS
NOTE BOOK
AREAS CHECKED
NO.

ORIGINAL SURVEY

FILE NAME = xssheets.dgn	USER NAME = horstkj	DESIGNED -	REVISED -
		DRAWN -	REVISED -
	PLOT SCALE = 20.0000 ' / IN.	CHECKED -	REVISED -
	PLOT DATE = 8/5/2010	DATE -	REVISED -

STATE OF ILLINOIS
DEPARTMENT OF TRANSPORTATION

CROSS SECTIONS

SCALE: | SHEET NO. OF SHEETS | STA. 118+00.000 TO STA. 121+02.172

F.A.P. RTE.	SECTION	COUNTY	TOTAL SHEETS	SHEET NO.
317	15W-2,RS-3;16W-3,RS-5	FULTON	171	137
		CONTRACT NO. 88098		
	ILLINOIS FED. AID PROJECT			

150 140 130 120 110 100 90 80 70 60 50 40 30 20 10 0 10 20 30 40 50 60 70 80 90 100 110 120 130 140 150

655
650

124 + 00.000

WATER

EX. ROW

3:1 3:1 -4.00% -1.50% -1.50% -4.00% 4:1 3:1 3:1

C = 129.4
F = 0.0

S.D. 651.11 TEL S.D. 651.11 TEL EX. ROW

655
650

124 + 00.000

660
655
650

123 + 00.000

WATER

EX. ROW

3:1 3:1 -4.00% -1.50% 1.50% 4.00% 4:1 3:1 3:1

C = 120.9
F = 0.0

S.D. 652.05 TEL S.D. 651.91 TEL EX. ROW

655
650

123 + 00.000

COMMERCIAL AGGREGATE ENTRANCE

EX. ROW 3.66% -4.00% -1.50%

WATER

122 + 40.999

660
655
650

122 + 40.999

EX. ROW

3:1 3:1 -4.00% -1.50% 1.50% 4.00% SUMMIT

C = 21.7
F = 0.0

S.D. 652.00 TEL S.D. 656.00 TEL EX. ROW

WATER

122 + 00.000

150 140 130 120 110 100 90 80 70 60 50 40 30 20 10 0 10 20 30 40 50 60 70 80 90 100 110 120 130 140 150

ORIGINAL SURVEY

SURVEYED	
PLOTTED	
TEMPLATE	
NOTE BOOK	
AREAS	
NO.	AREAS CHECKED

FILE NAME = xssheets.dgn	USER NAME = horatkj	DESIGNED -	REVISED -
		DRAWN -	REVISED -
	PLOT SCALE = 20.0000 ' / IN.	CHECKED -	REVISED -
	PLOT DATE = 8/5/2010	DATE -	REVISED -

STATE OF ILLINOIS
DEPARTMENT OF TRANSPORTATION

CROSS SECTIONS

SCALE: | SHEET NO. OF SHEETS | STA. 122+00.000 TO STA. 124+00.000

F.A.P. RTE.	SECTION	COUNTY	TOTAL SHEETS	SHEET NO.
317	15W-2,RS-3;16W-3,RS-5	FULTON	171	138
		CONTRACT NO. 88098		
		ILLINOIS FED. AID PROJECT		

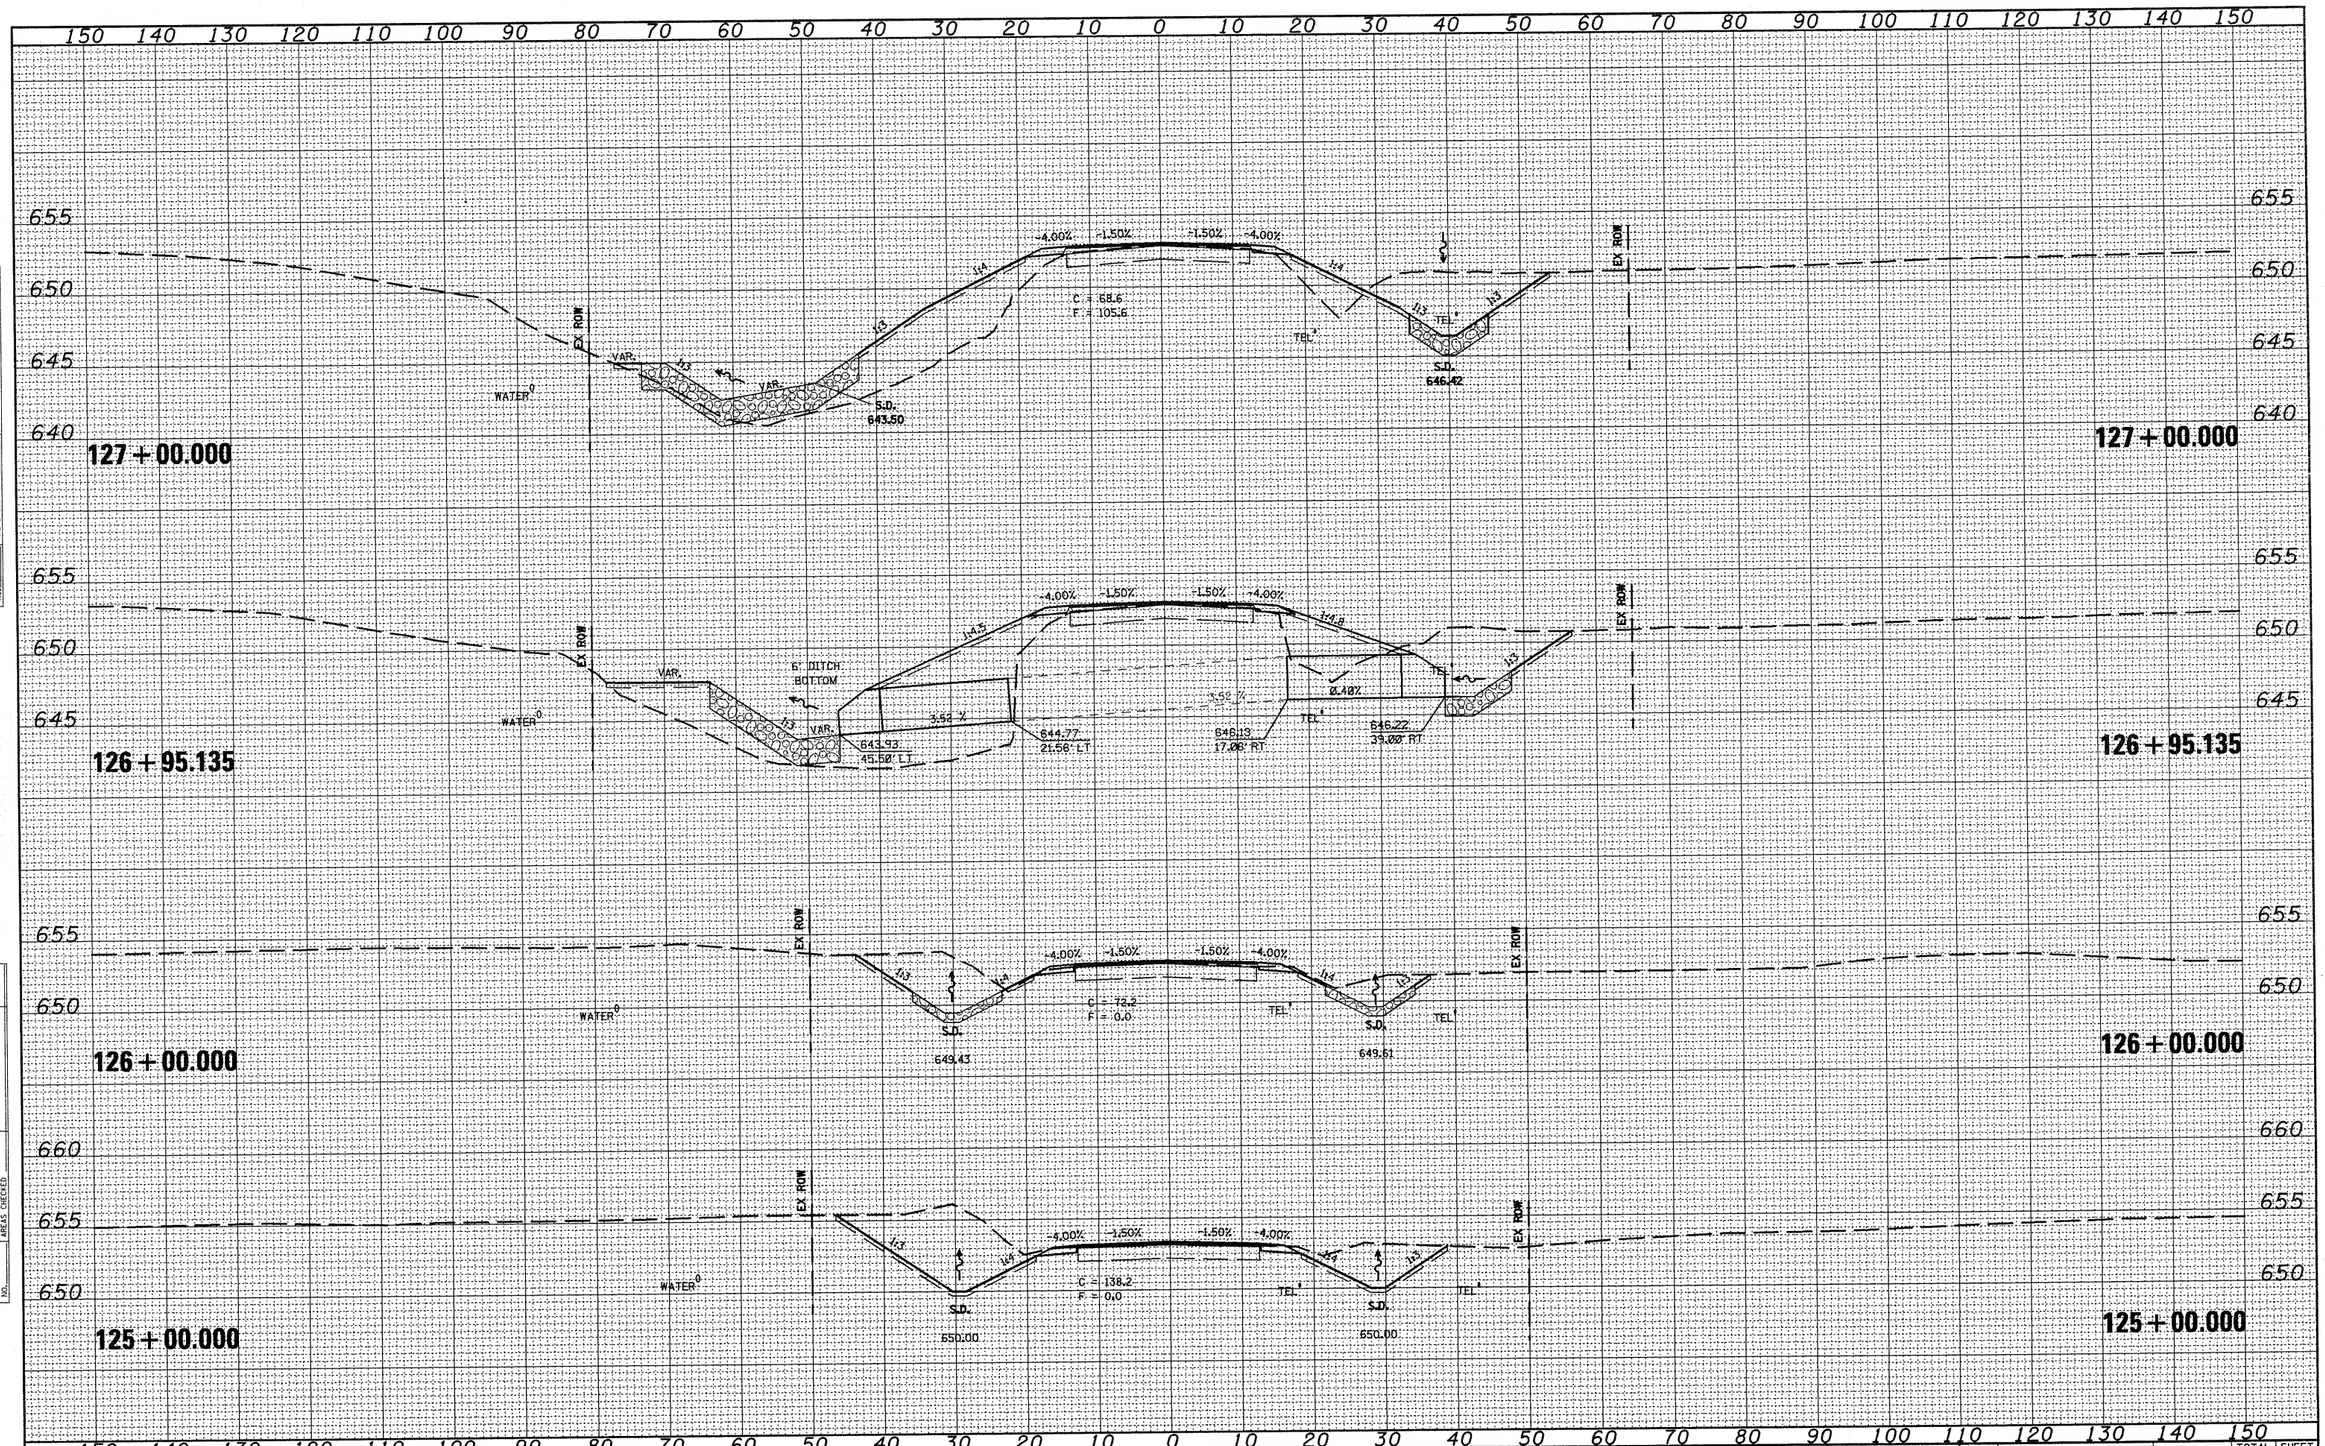

FILE NAME = xssheets.dgn	USER NAME = horstkj	DESIGNED -	REVISED -
		DRAWN -	REVISED -
	PLOT SCALE = 20.0000 ' / IN.	CHECKED -	REVISED -
	PLOT DATE = 8/5/2010	DATE -	REVISED -

STATE OF ILLINOIS
DEPARTMENT OF TRANSPORTATION

CROSS SECTIONS

SCALE: | SHEET NO. OF SHEETS | STA. 125+00.000 TO STA. 127+00.000

F.A.P. RTE.	SECTION	COUNTY	TOTAL SHEETS	SHEET NO.
317	15W-2,RS-3;16W-3,RS-5	FULTON	171	139
		CONTRACT NO. 88098		
		ILLINOIS FED. AID PROJECT		

FINAL SURVEY NOTE BOOK NO. | SURVEYED PLOTTED TEMPLATE AREAS AREAS CHECKED | DATE

ORIGINAL SURVEY NOTE BOOK NO. | SURVEYED PLOTTED TEMPLATE AREAS AREAS CHECKED | DATE

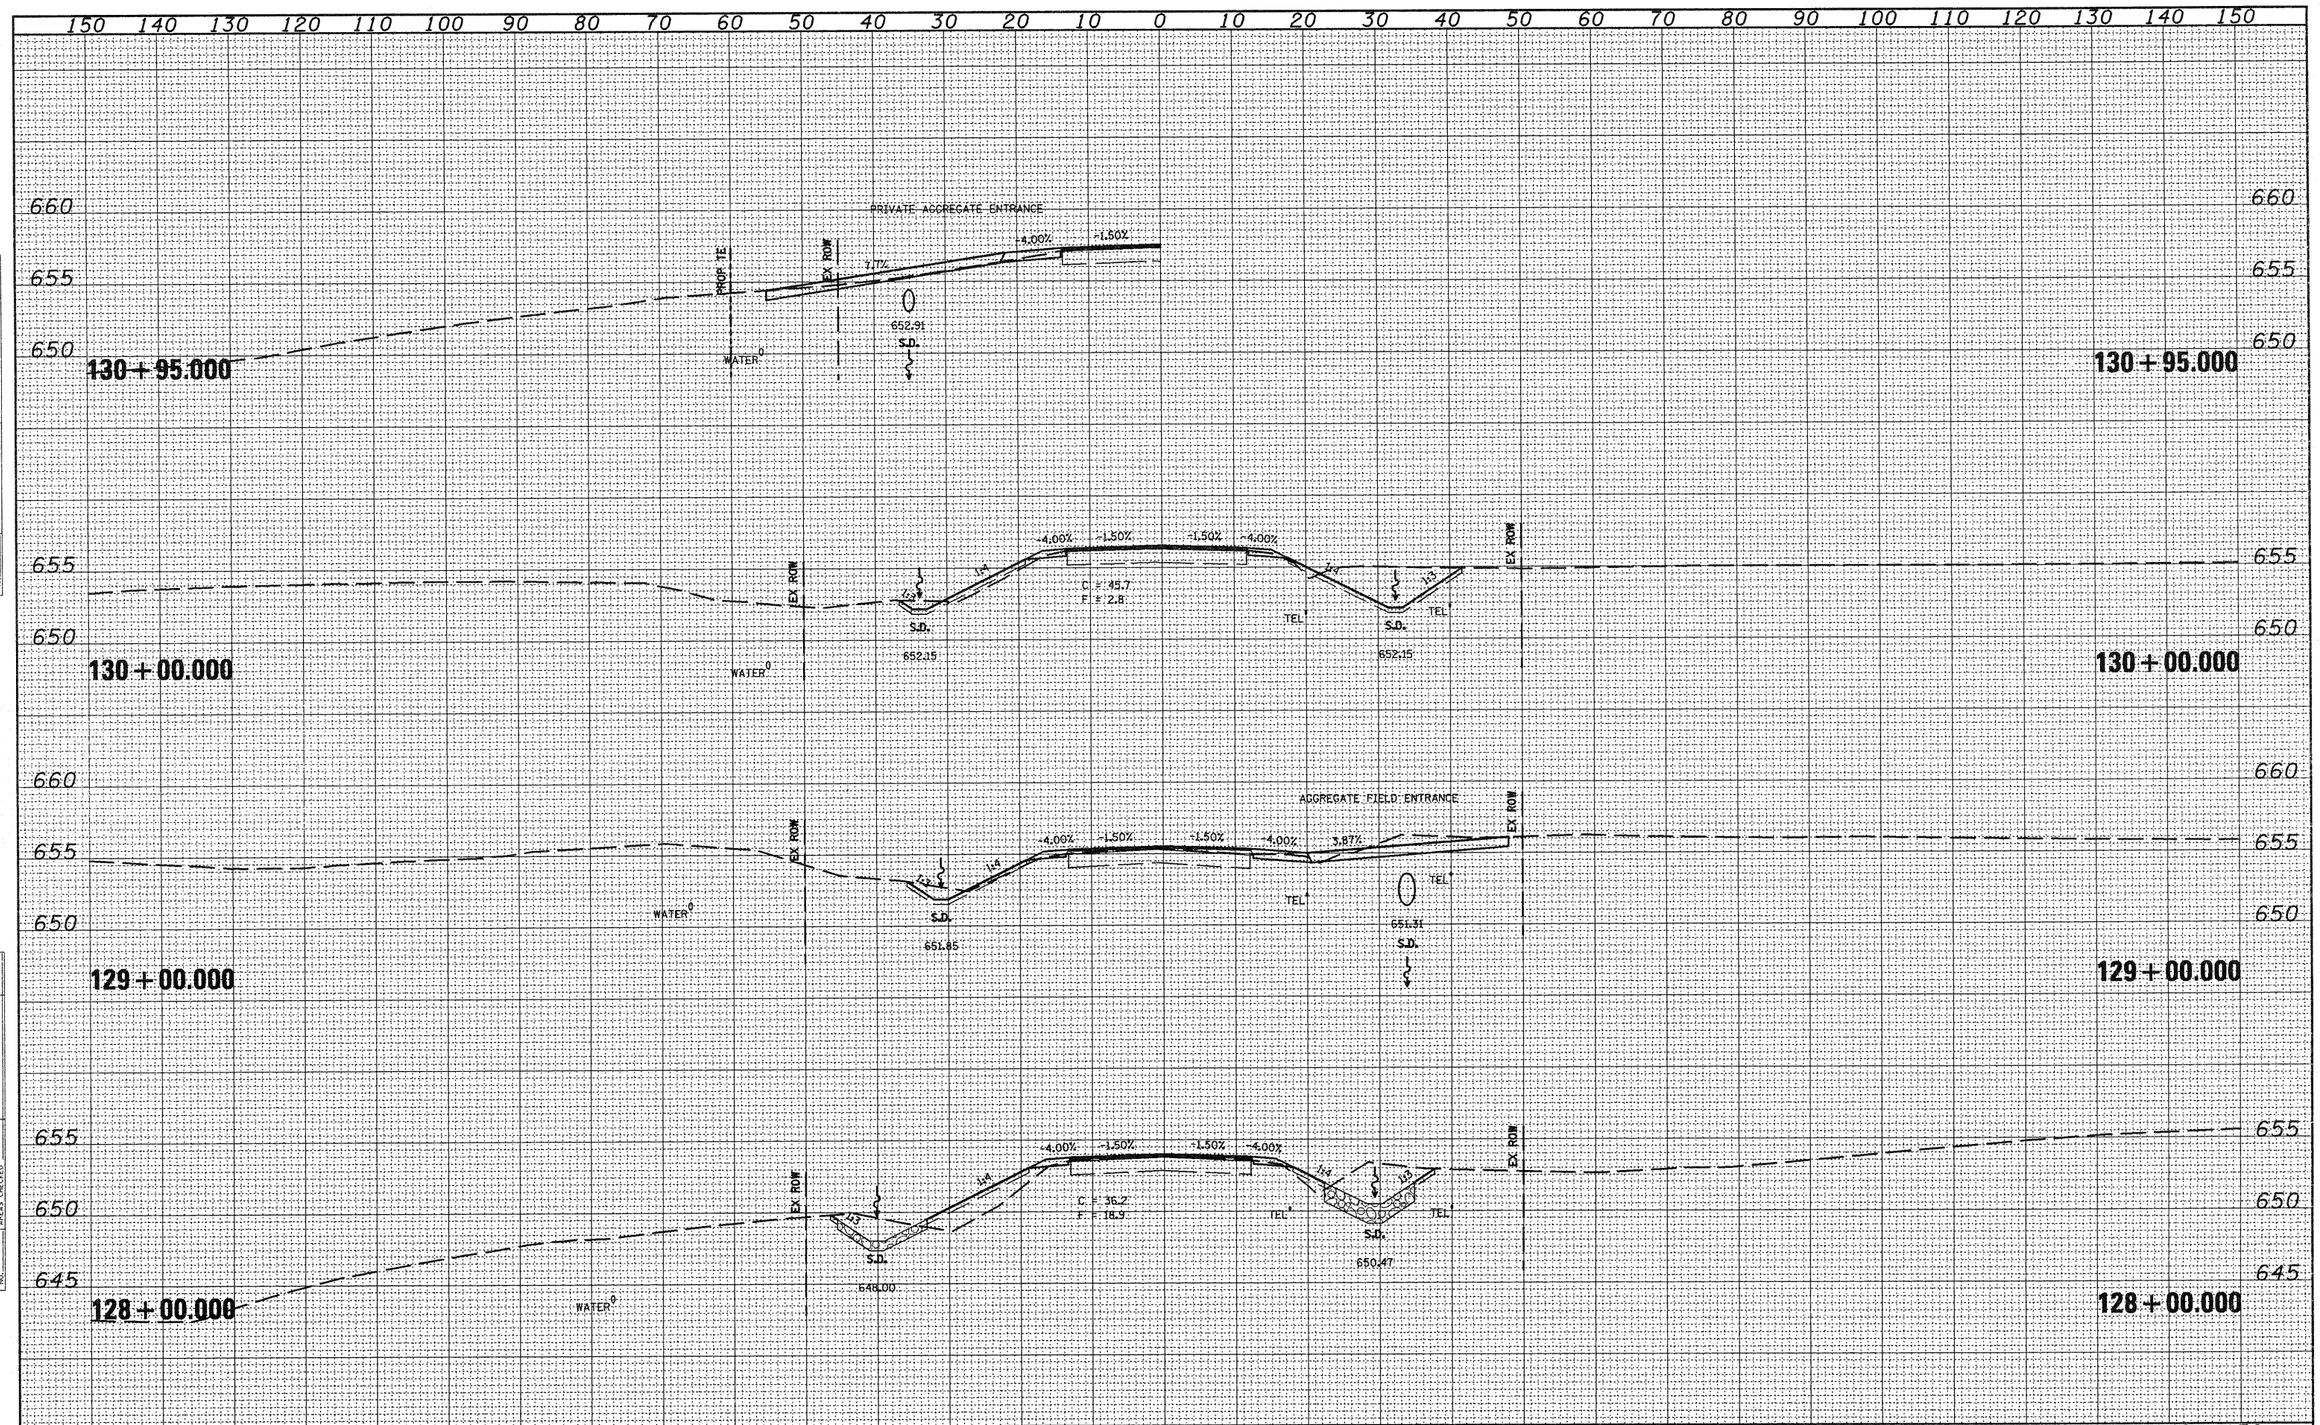

ORIGINAL SURVEY
NOTE BOOK
NO.
SURVEYED
PLOTTED
TEMPLATE
AREAS
AREAS CHECKED

FILE NAME = xssheets.dgn	USER NAME = horstkj	DESIGNED -	REVISED -
		DRAWN -	REVISED -
	PLOT SCALE = 20.0000 ' / IN.	CHECKED -	REVISED -
	PLOT DATE = 8/5/2010	DATE -	REVISED -

STATE OF ILLINOIS
DEPARTMENT OF TRANSPORTATION

CROSS SECTIONS

SCALE: | SHEET NO. OF SHEETS | STA. 128+00.000 TO STA. 130+92.999

F.A.P. RTE.	SECTION	COUNTY	TOTAL SHEETS	SHEET NO.
317	15W-2,RS-3;16W-3,RS-5	FULTON	171	140
		CONTRACT NO. 88098		
	ILLINOIS FED. AID PROJECT			

150 140 130 120 110 100 90 80 70 60 50 40 30 20 10 0 10 20 30 40 50 60 70 80 90 100 110 120 130 140 150

660
655
650

133 + 00.000

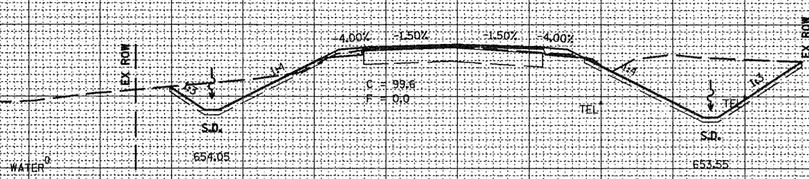

133 + 00.000

660
655
650

132 + 00.000

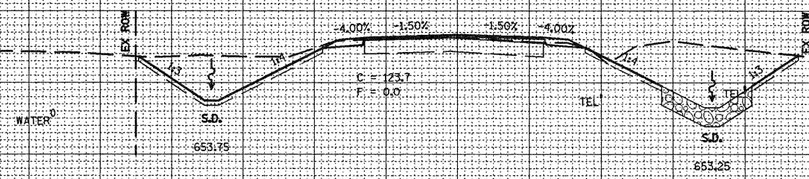

132 + 00.000

660
655
650

131 + 65.065

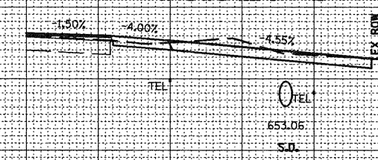

131 + 65.065

660
655
650

131 + 00.000

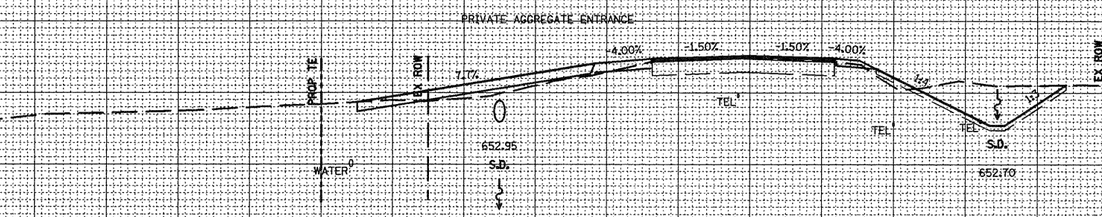

131 + 00.000

150 140 130 120 110 100 90 80 70 60 50 40 30 20 10 0 10 20 30 40 50 60 70 80 90 100 110 120 130 140 150

FILE NAME = xssheets.dgn	USER NAME = horstkj	DESIGNED -	REVISED -
		DRAWN -	REVISED -
	PLOT SCALE = 20.0000 ' / IN.	CHECKED -	REVISED -
	PLOT DATE = 8/5/2010	DATE -	REVISED -

STATE OF ILLINOIS
DEPARTMENT OF TRANSPORTATION

CROSS SECTIONS

SCALE: | SHEET NO. OF SHEETS | STA. 131+00.000 TO STA. 133+00.000

F.A.P. RTE.	SECTION	COUNTY	TOTAL SHEETS	SHEET NO.
317	15W-2,RS-3;16W-3,RS-5	FULTON	171	141
		CONTRACT NO. 88098		
	ILLINOIS FED. AID PROJECT			

SURVEY No. | SURVEYED | PLOTTED | TEMPLATE | AREAS | AREAS CHECKED | NOTE BOOK | NO.

150 140 130 120 110 100 90 80 70 60 50 40 30 20 10 0 10 20 30 40 50 60 70 80 90 100 110 120 130 140 150

660
655
650

136 + 00.000

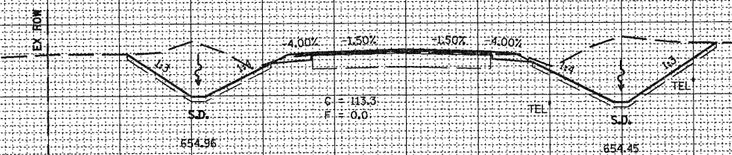

136 + 00.000

660
655

AGGREGATE FIELD ENTRANCE

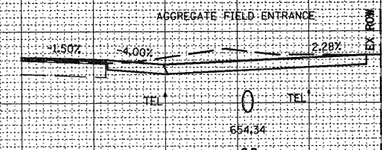

135 + 62.999

650

135 + 62.999

660
655

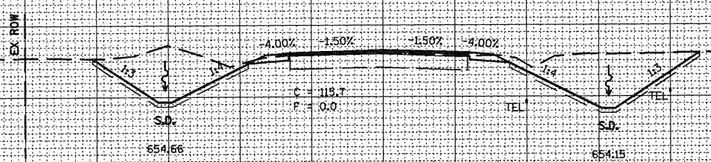

135 + 00.000

135 + 00.000

660
655

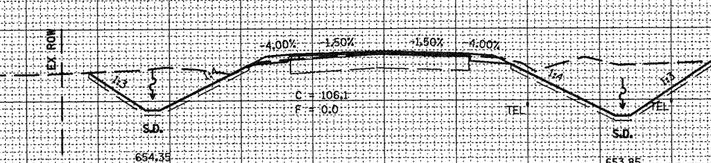

134 + 00.000

134 + 00.000

150 140 130 120 110 100 90 80 70 60 50 40 30 20 10 0 10 20 30 40 50 60 70 80 90 100 110 120 130 140 150

Final SURVEY — SURVEYED / PLOTTED / TEMPLATE AREAS / AREAS CHECKED — NOTE BOOK — NO. — DATE

Original SURVEY — SURVEYED / PLOTTED / TEMPLATE AREAS / AREAS CHECKED — NOTE BOOK — NO. — DATE

FILE NAME = xssheets.dgn	USER NAME = horstkj	DESIGNED -	REVISED -
		DRAWN -	REVISED -
	PLOT SCALE = 20.0000 ' / IN.	CHECKED -	REVISED -
	PLOT DATE = 8/5/2010	DATE -	REVISED -

STATE OF ILLINOIS
DEPARTMENT OF TRANSPORTATION

CROSS SECTIONS

SCALE: | SHEET NO. OF SHEETS | STA. 134+00.000 TO STA. 136+00.000

F.A.P. RTE.	SECTION	COUNTY	TOTAL SHEETS	SHEET NO.
317	15W-2,RS-3;16W-3,RS-5	FULTON	171	142
		CONTRACT NO. 88098		
	ILLINOIS FED. AID PROJECT			

150 140 130 120 110 100 90 80 70 60 50 40 30 20 10 0 10 20 30 40 50 60 70 80 90 100 110 120 130 140 150

660
655

140+00.000

EX ROW

WATER

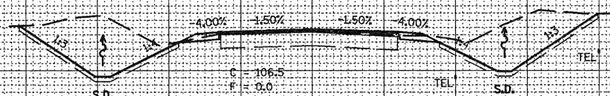

EX ROW

660
655

140+00.000

660
655

139+00.000

EX ROW

WATER

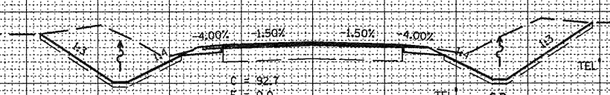

EX ROW

660
655

139+00.000

660
655

138+00.000

EX ROW

WATER

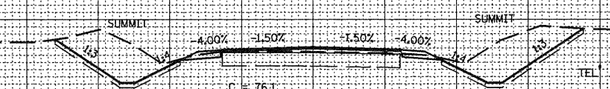

EX ROW

660
655

138+00.000

660
655

137+00.000

EX ROW

WATER

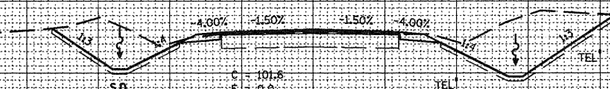

EX ROW

660
655

137+00.000

150 140 130 120 110 100 90 80 70 60 50 40 30 20 10 0 10 20 30 40 50 60 70 80 90 100 110 120 130 140 150

FILE NAME = xssheets.dgn	USER NAME = horstkj	DESIGNED -	REVISED -
		DRAWN -	REVISED -
	PLOT SCALE = 20.0000 ' / IN.	CHECKED -	REVISED -
	PLOT DATE = 8/5/2010	DATE -	REVISED -

STATE OF ILLINOIS
DEPARTMENT OF TRANSPORTATION

CROSS SECTIONS

SCALE: | SHEET NO. OF SHEETS | STA. 137+00.000 TO STA. 140+00.000

F.A.P. RTE.	SECTION	COUNTY	TOTAL SHEETS	SHEET NO.
317	15W-2,RS-3;16W-3,RS-5	FULTON	171	143
		CONTRACT NO. 88098		
		ILLINOIS FED. AID PROJECT		

ORIGINAL SURVEY
NOTE BOOK
NO.
SURVEYED
PLOTTED
TEMPLATE
AREAS
AREAS CHECKED

DATE

150 140 130 120 110 100 90 80 70 60 50 40 30 20 10 0 10 20 30 40 50 60 70 80 90 100 110 120 130 140 150

660
655
650

143 + 80.000

COMMERCIAL BITUMINOUS ENTRANCE

-1.50% -4.00% 0.61%

EX ROW

TEL TEL

S.D. 653.01

143 + 80.000

660
655
650

EX ROW

WATER

S.D. 653.06

-4.00% -1.60% -1.60% -4.00%

C = 150.9
F = 0.0

TEL TEL

S.D. 654.05

EX ROW

143 + 00.000

660
655
650

142 + 00.000

EX ROW

WATER

S.D. 653.56

-4.00% -1.50% -1.50% -4.00%

C = 123.8
F = 0.0

TEL TEL

S.D. 654.35

EX ROW

142 + 00.000

660
655
650

141 + 00.000

EX ROW

WATER

S.D. 654.06

-4.00% -1.50% -1.50% -4.00%

C = 121.7
F = 0.0

TEL TEL

S.D. 654.65

EX ROW

141 + 00.000

150 140 130 120 110 100 90 80 70 60 50 40 30 20 10 0 10 20 30 40 50 60 70 80 90 100 110 120 130 140 150

FINAL SURVEY — NOTE BOOK NO. — SURVEYED — PLOTTED — TEMPLATE — AREAS — AREAS CHECKED — DATE

ORIGINAL SURVEY — NOTE BOOK NO. — SURVEYED — PLOTTED — TEMPLATE — AREAS — AREAS CHECKED — DATE

FILE NAME = xssheets.dgn	USER NAME = horstkj	DESIGNED -	REVISED -
		DRAWN -	REVISED -
	PLOT SCALE = 20.0000 ' / IN.	CHECKED -	REVISED -
	PLOT DATE = 8/5/2010	DATE -	REVISED -

STATE OF ILLINOIS
DEPARTMENT OF TRANSPORTATION

CROSS SECTIONS

SCALE: | SHEET NO. OF SHEETS | STA. 141+00.000 TO STA. 143+77.999

F.A.P. RTE.	SECTION	COUNTY	TOTAL SHEETS	SHEET NO.
317	15W-2,RS-3;16W-3,RS-5	FULTON	171	144
		CONTRACT NO. 88098		
	ILLINOIS FED. AID PROJECT			

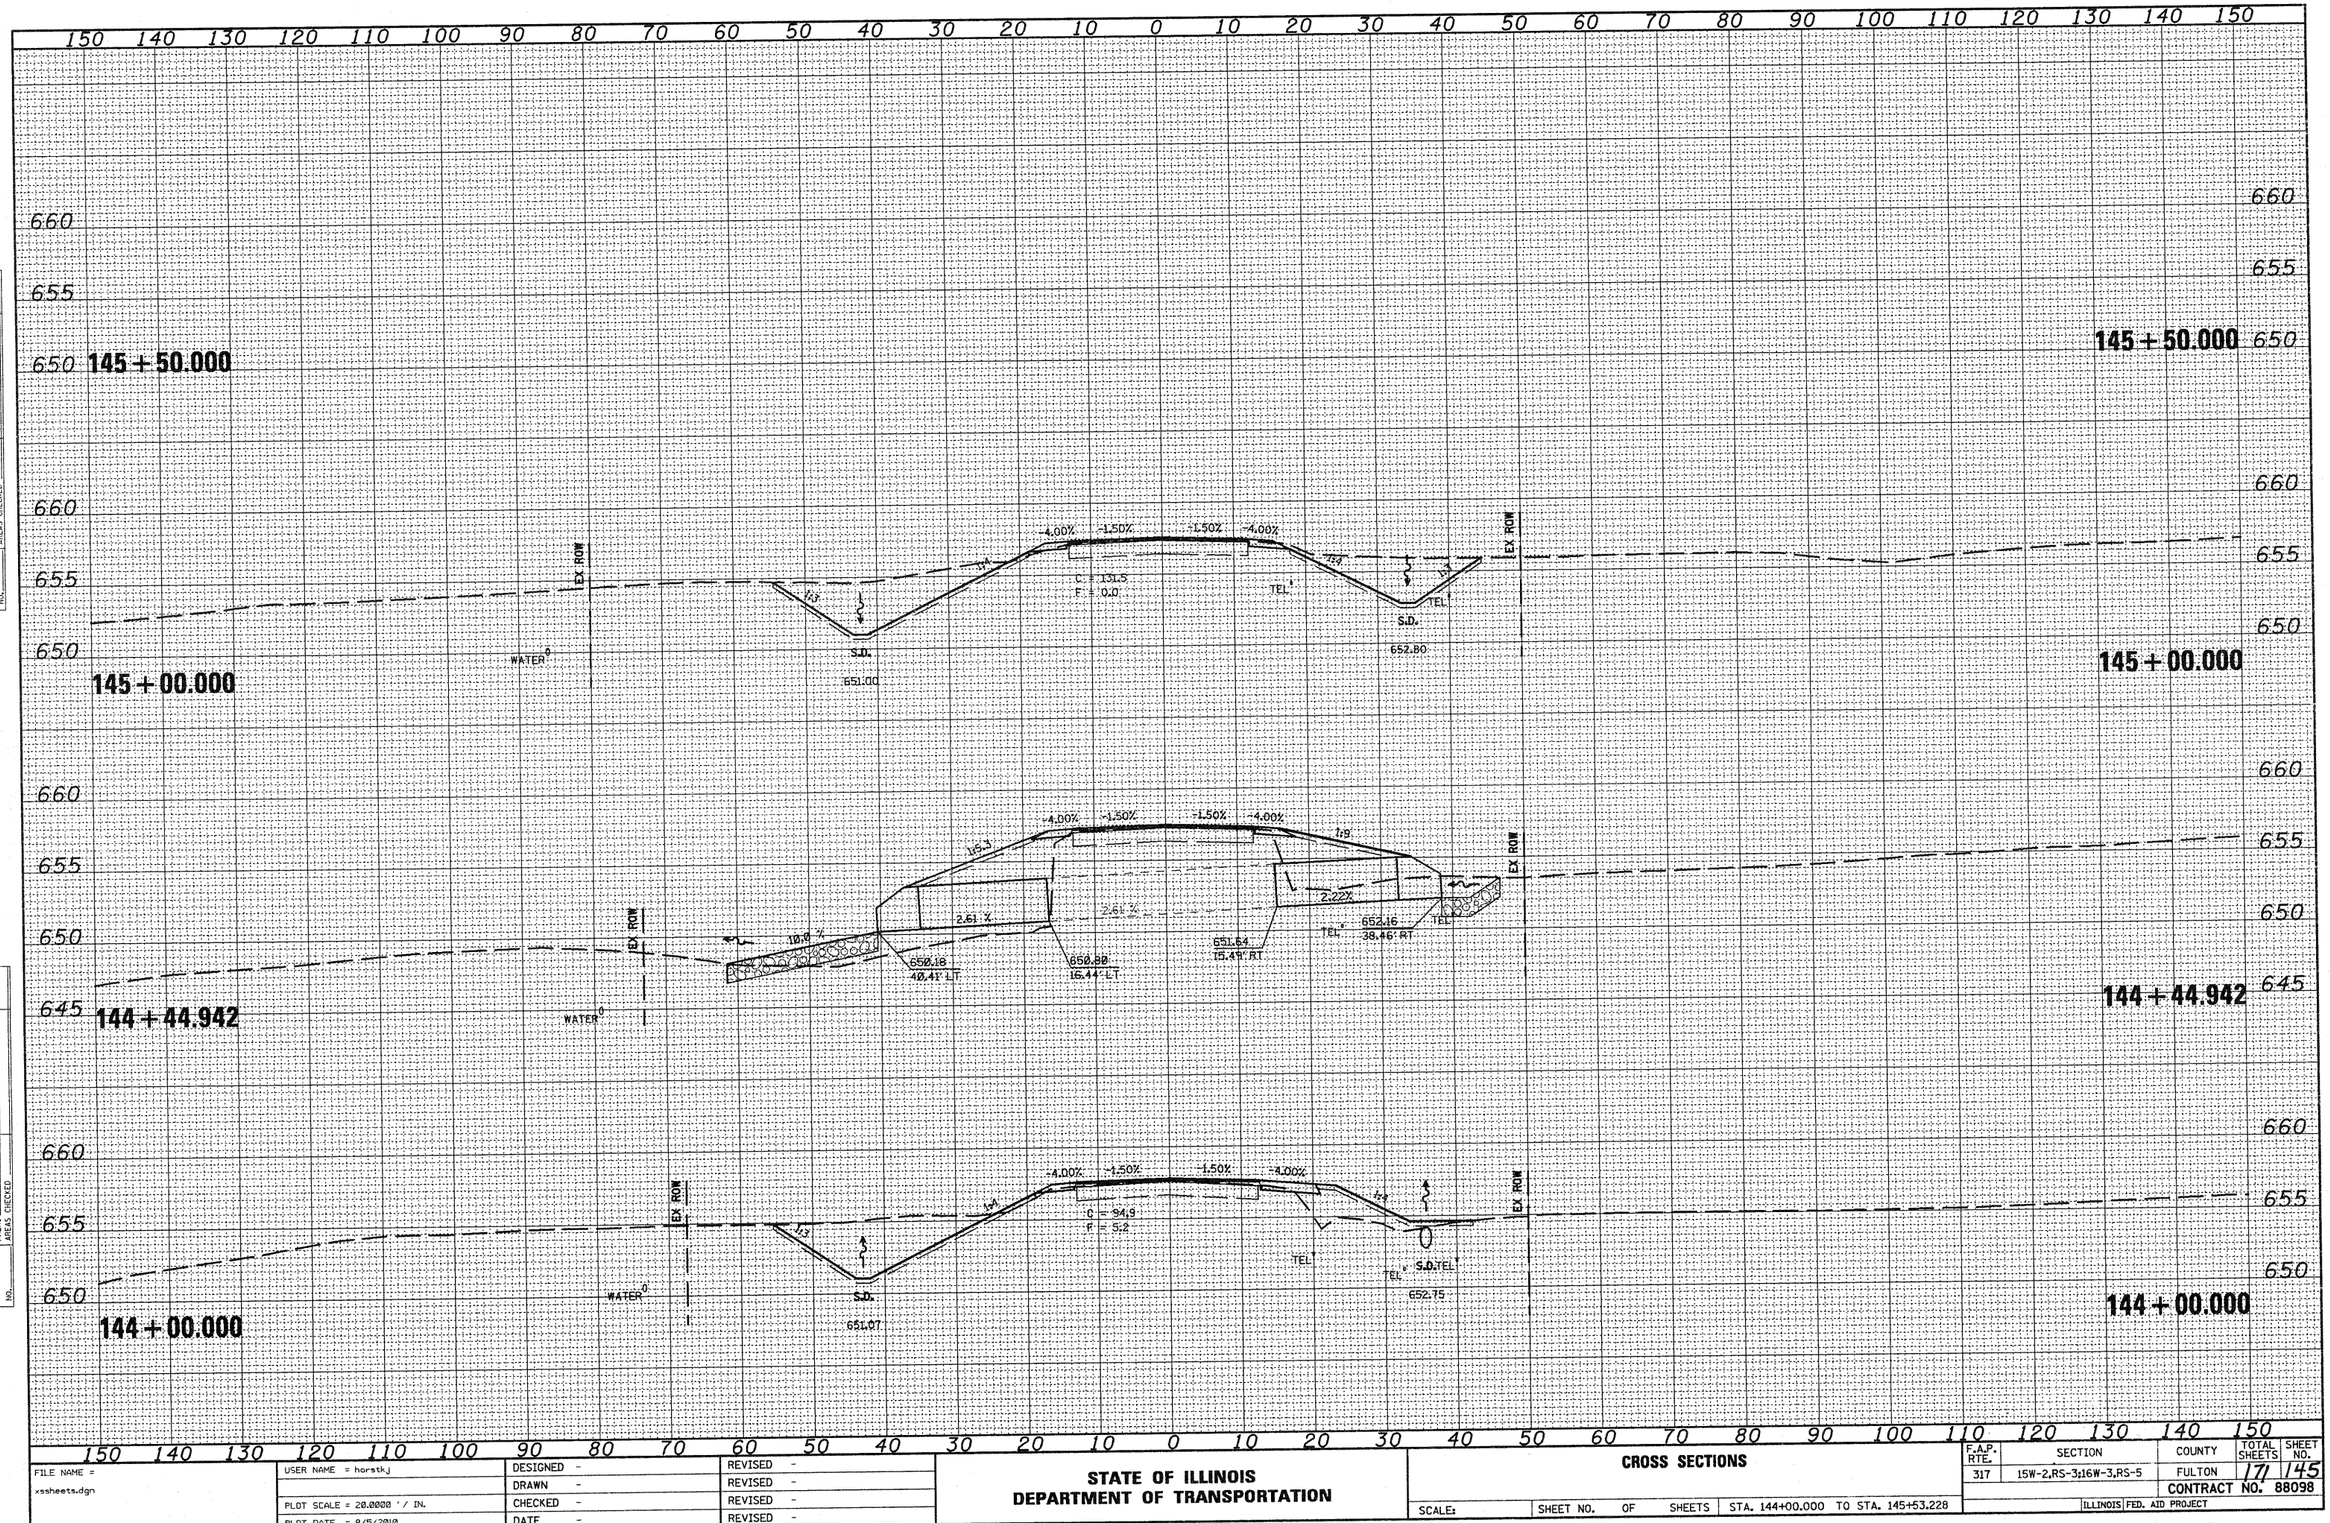

FILE NAME = xssheets.dgn	USER NAME = horstkj	DESIGNED -	REVISED -	STATE OF ILLINOIS DEPARTMENT OF TRANSPORTATION	CROSS SECTIONS
		DRAWN -	REVISED -		SCALE: SHEET NO. OF SHEETS STA. 144+00.000 TO STA. 145+53.228
	PLOT SCALE = 20.0000 ' / IN.	CHECKED -	REVISED -		
	PLOT DATE = 8/5/2010	DATE -	REVISED -		

F.A.P. RTE.	SECTION	COUNTY	TOTAL SHEETS	SHEET NO.
317	15W-2,RS-3;16W-3,RS-5	FULTON	17	145
		CONTRACT NO. 88098		
		ILLINOIS FED. AID PROJECT		

150 140 130 120 110 100 90 80 70 60 50 40 30 20 10 0 10 20 30 40 50 60 70 80 90 100 110 120 130 140 150

660 655 650

148 + 00.000

COMMERCIAL BITUMINOUS ENTRANCE

2.64% -4.00% -1.50% -1.50% -4.00% SUMMIT

1:4

C = 29.7
F = 0.0

S.D.
655.00

TEL

WATER

EX. ROW

EX. ROW

148 + 00.000

660 655 650

147 + 00.000

-4.00% -1.50% -1.50% -4.00%

1:4 1:4 1:3

4.7'

C = 42.7
F = 7.7

S.D.
652.28

TEL

S.D.
652.76

TEL

PROP. TE

EX. ROW

WATER

EX. ROW

147 + 00.000

660 655 650

146 + 89.108

-4.00% -1.50%

1:5.6

1.00: Z

0.12 %

651.99
34.05' LT

652.17
16.06' LT

PROP. TE

EX. ROW

WATER

EX. ROW

146 + 89.108

660 655 650

146 + 83.709

-1.50% -4.00%

1:6 1:3

0.12 %

1.00 %

TEL

652.21
15.09' RT

652.39
33.07' RT

EX. ROW

EX. ROW

146 + 83.709

660 655 650

146 + 00.000

SUMMIT SUMMIT

-4.00% -1.50% -1.50% -4.00%

1:3 1:4 1:4 1:3

C = 54.0
F = 0.0

S.D.
653.96

TEL

S.D.
655.00

TEL

EX. ROW

EX. ROW

WATER

146 + 00.000

150 140 130 120 110 100 90 80 70 60 50 40 30 20 10 0 10 20 30 40 50 60 70 80 90 100 110 120 130 140 150

FINAL SURVEY
NOTE BOOK
NO.

SUBMITTED
REVISED
TEMPLATE
AREAS
AREAS CHECKED

ORIGINAL SURVEY
NOTE BOOK
NO.

SUBMITTED
REVISED
TEMPLATE
AREAS
AREAS CHECKED

FILE NAME = xssheets.dgn	USER NAME = horstkj	DESIGNED -	REVISED -
		DRAWN -	REVISED -
	PLOT SCALE = 20.0000 ' / IN.	CHECKED -	REVISED -
	PLOT DATE = 8/5/2010	DATE -	REVISED -

STATE OF ILLINOIS
DEPARTMENT OF TRANSPORTATION

CROSS SECTIONS

SCALE: | SHEET NO. OF SHEETS | STA. 146+00.000 TO STA. 148+00.000

F.A.P. RTE.	SECTION	COUNTY	TOTAL SHEETS	SHEET NO.
317	15W-2,RS-3;16W-3,RS-5	FULTON	171	146
		CONTRACT NO. 88098		
		ILLINOIS FED. AID PROJECT		

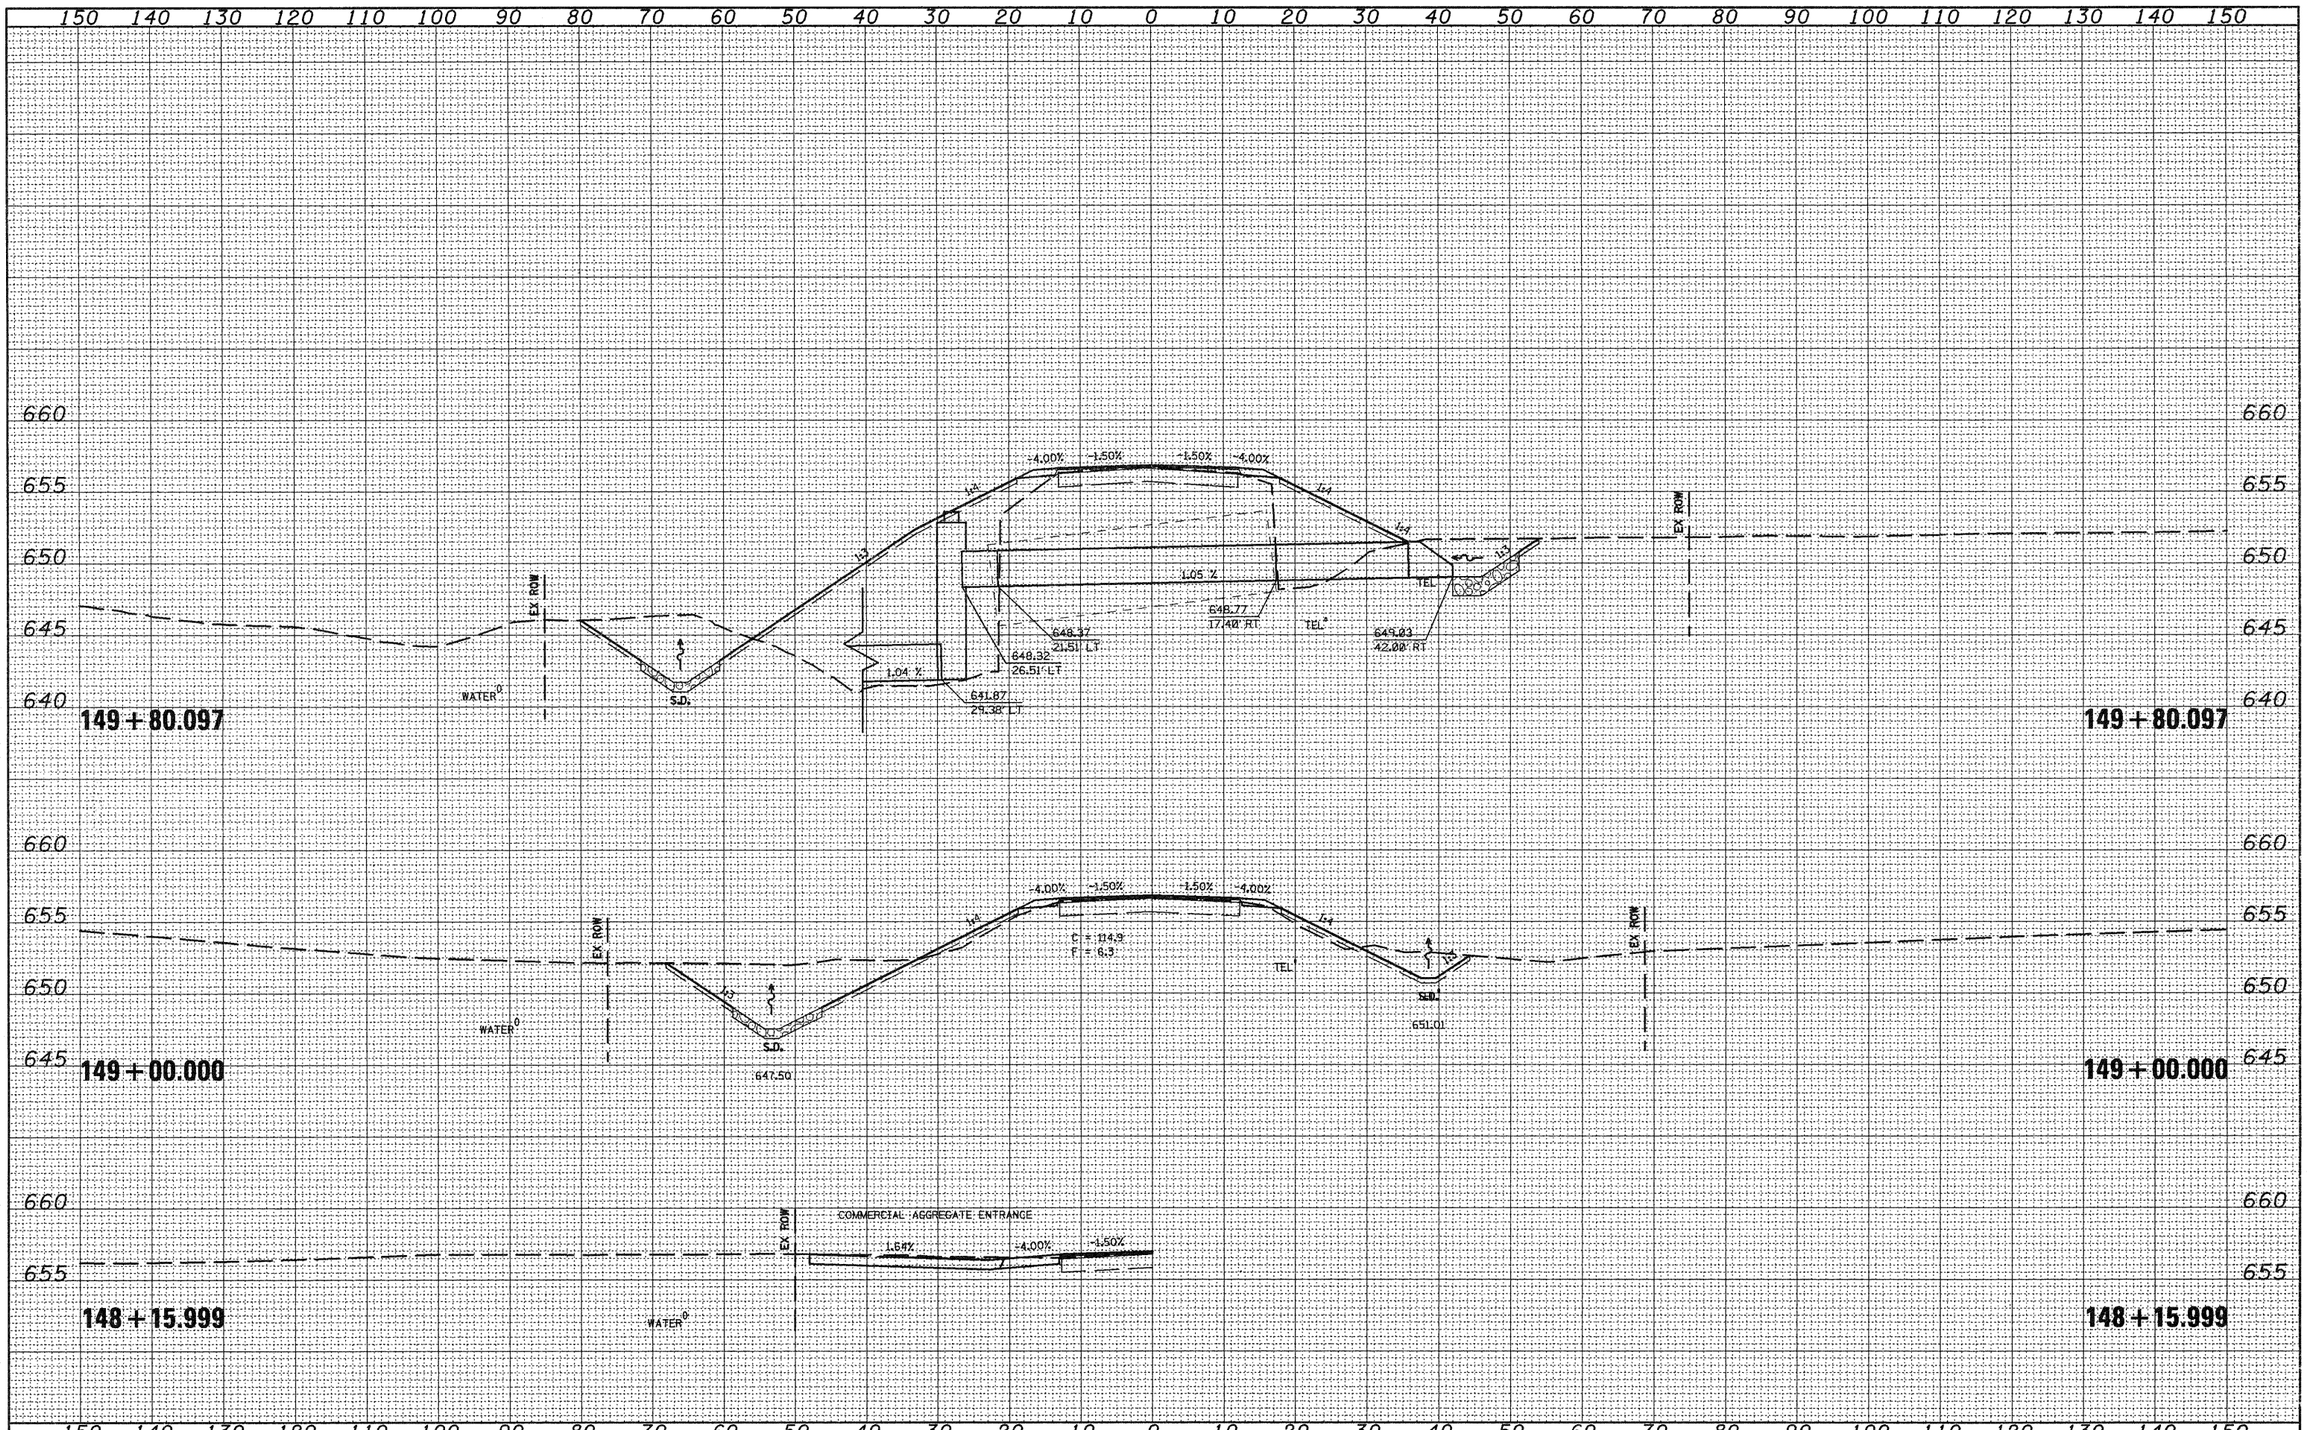

FILE NAME = xssheets.dgn	USER NAME = horstkj	DESIGNED -	REVISED -	STATE OF ILLINOIS DEPARTMENT OF TRANSPORTATION	CROSS SECTIONS		
		DRAWN -	REVISED -				
	PLOT SCALE = 20.0000 ' / IN.	CHECKED -	REVISED -				
	PLOT DATE = 8/5/2010	DATE -	REVISED -		SCALE:	SHEET NO. OF SHEETS	STA. 148+15.999 TO STA. 149+80.097

F.A.P. RTE.	SECTION	COUNTY	TOTAL SHEETS	SHEET NO.
317	15W-2,RS-3;16W-3,RS-5	FULTON	171	147
		CONTRACT NO. 88098		
		ILLINOIS FED. AID PROJECT		

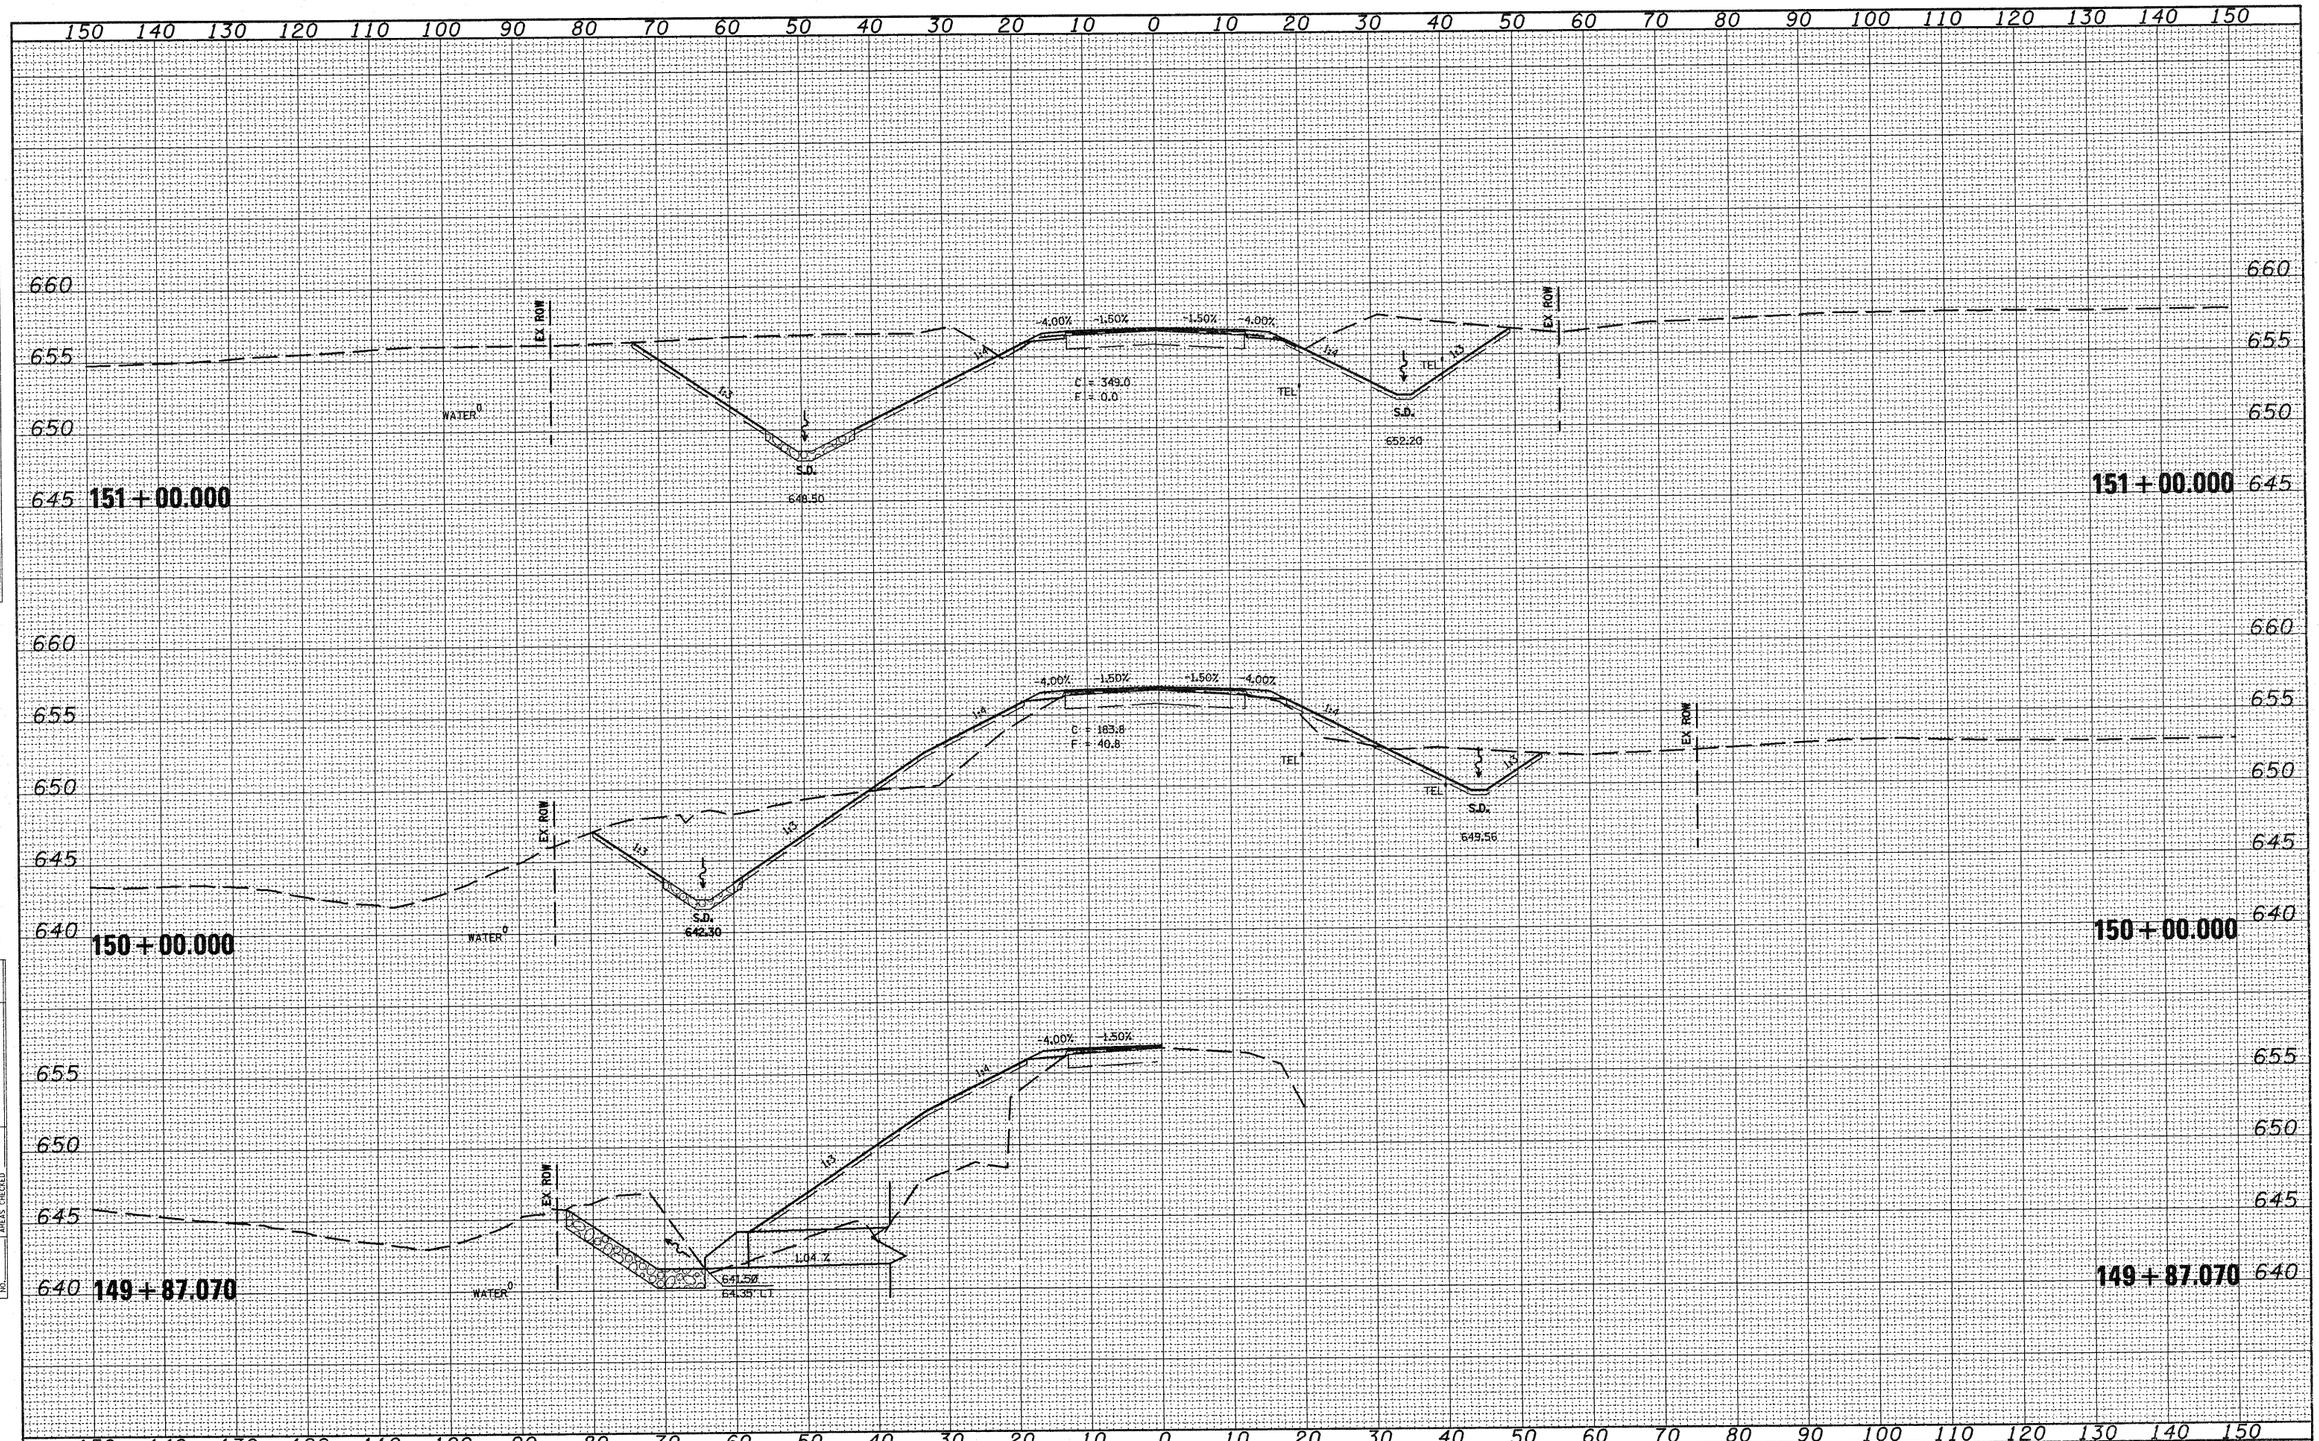

FILE NAME = xssheets.dgn	USER NAME = horstkj	DESIGNED -	REVISED -
		DRAWN -	REVISED -
	PLOT SCALE = 20.0000 ' / IN.	CHECKED -	REVISED -
	PLOT DATE = 8/5/2010	DATE -	REVISED -

STATE OF ILLINOIS
DEPARTMENT OF TRANSPORTATION

CROSS SECTIONS

SCALE: | SHEET NO. OF SHEETS | STA. 149+87.070 TO STA. 151+00.000

F.A.P. RTE.	SECTION	COUNTY	TOTAL SHEETS	SHEET NO.
317	15W-2,RS-3;16W-3,RS-5	FULTON	171	148
		CONTRACT NO. 88098		
	ILLINOIS FED. AID PROJECT			

ORIGINAL SURVEY — NOTE BOOK — NO. — SURVEYED — PLOTTED — TEMPLATE — AREAS — AREAS CHECKED

FINAL SURVEY — NOTE BOOK — NO. — SURVEYED — PLOTTED — TEMPLATE — AREAS — AREAS CHECKED

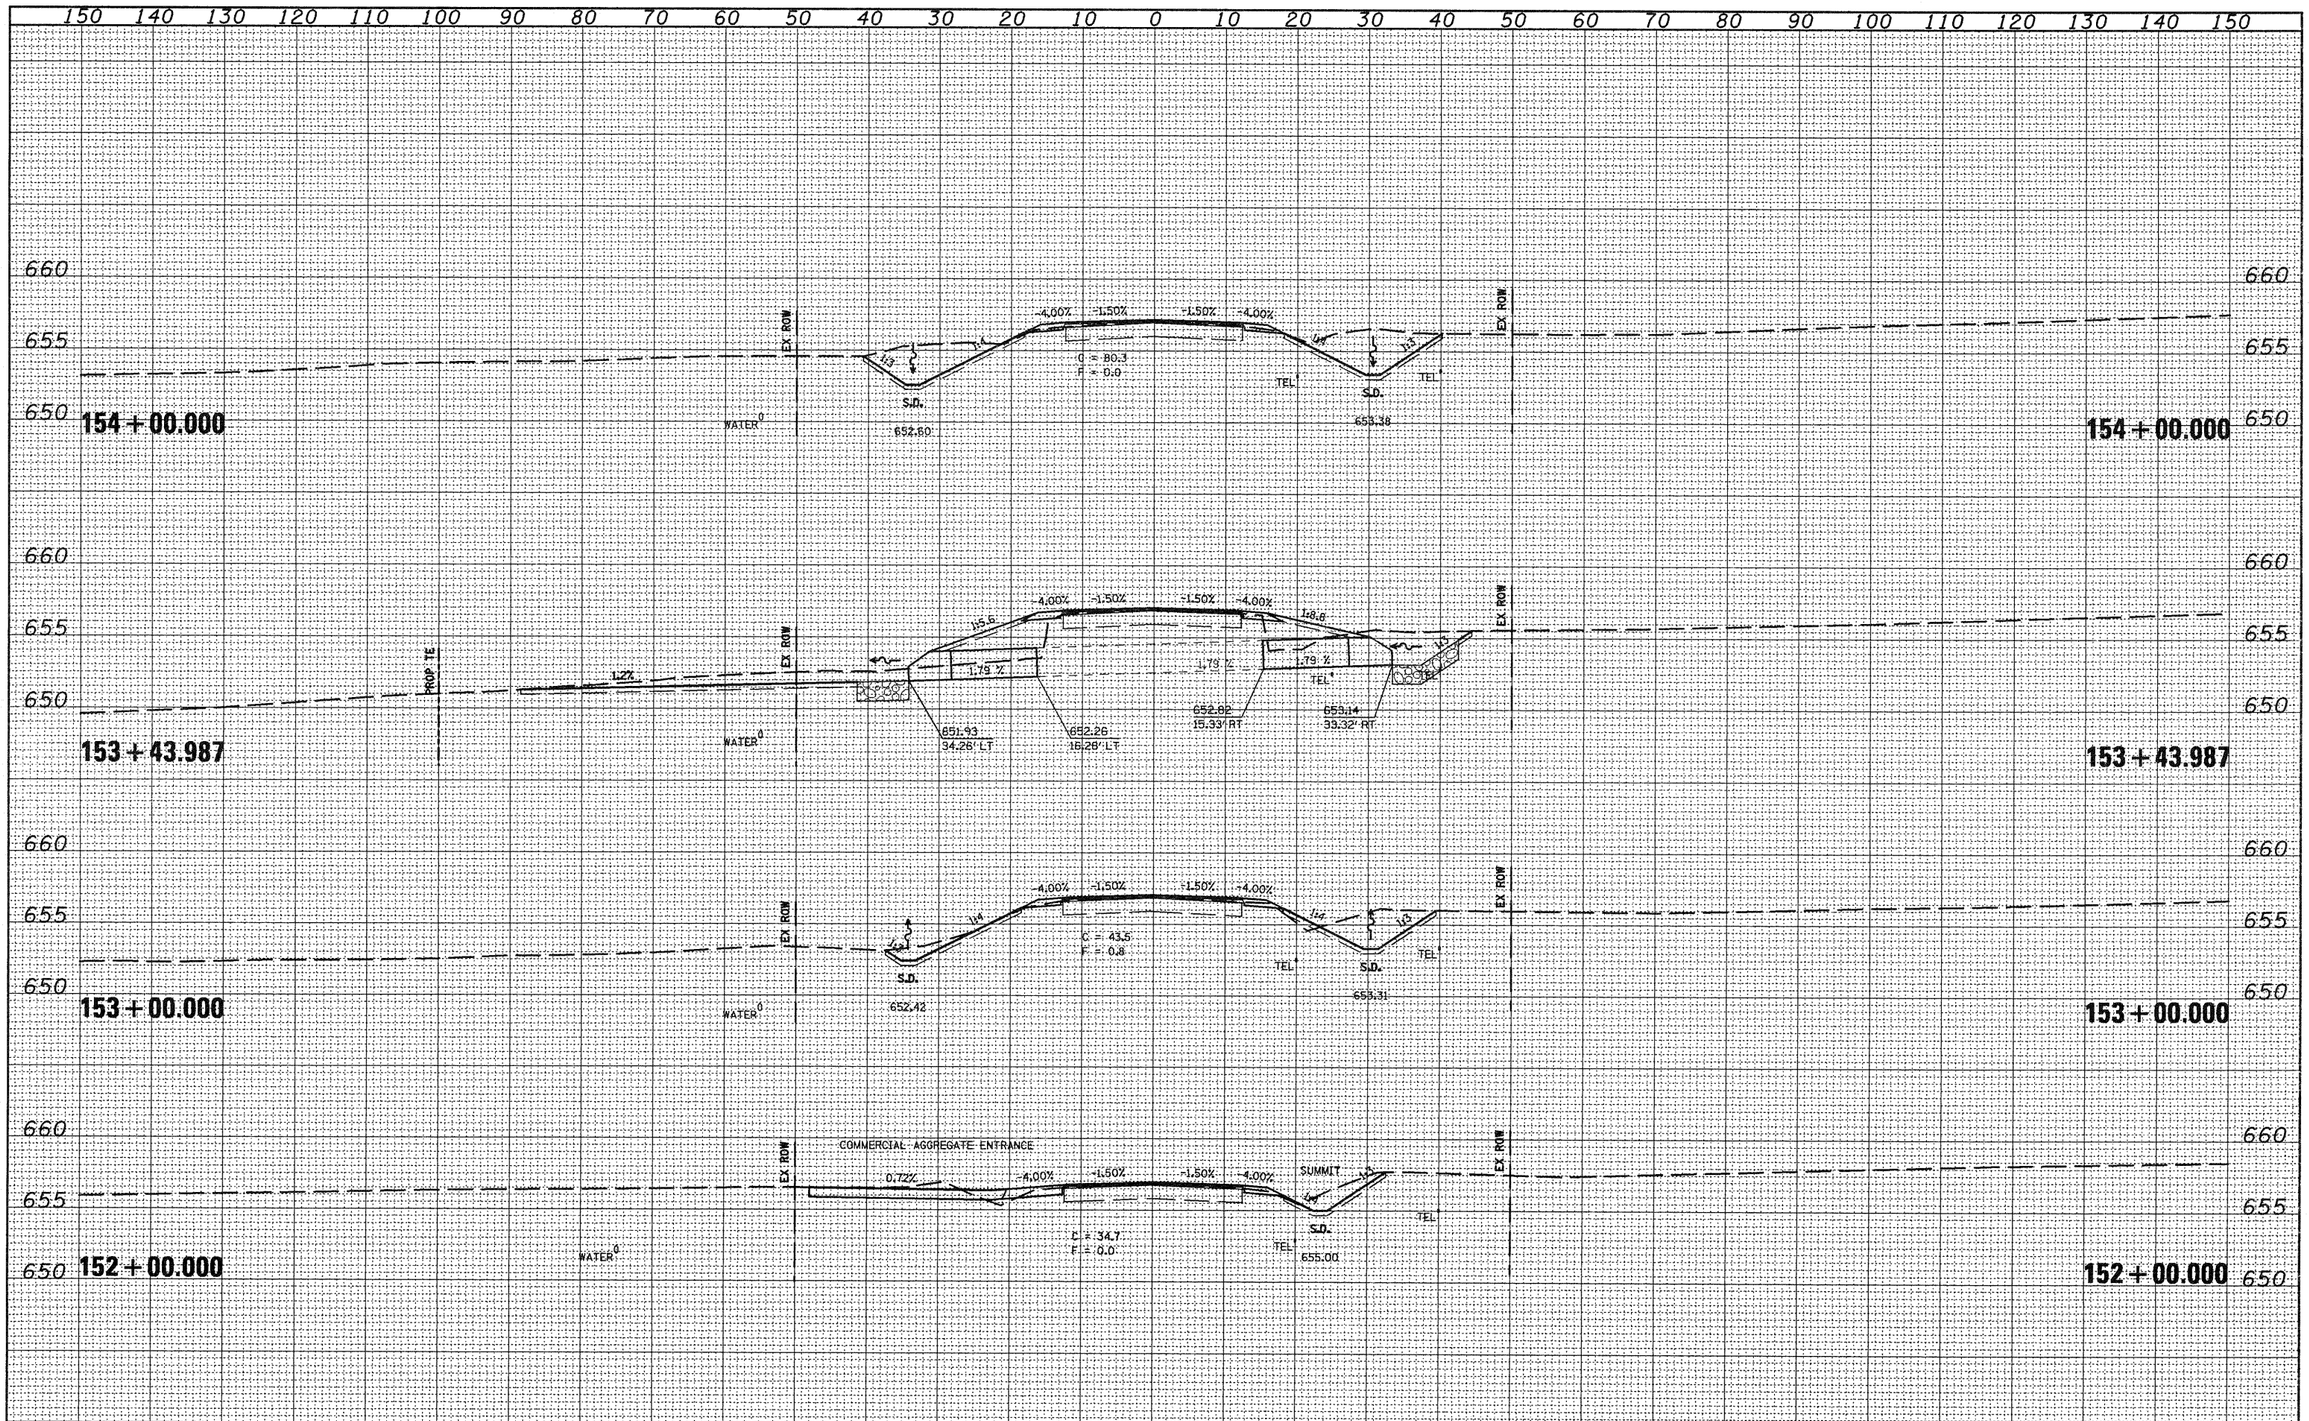

FILE NAME = xssheets.dgn	USER NAME = horstkj
	PLOT SCALE = 20.0000 ' / IN.
	PLOT DATE = 8/5/2010

DESIGNED -	REVISED -
DRAWN -	REVISED -
CHECKED -	REVISED -
DATE -	REVISED -

STATE OF ILLINOIS
DEPARTMENT OF TRANSPORTATION

CROSS SECTIONS

SCALE: | SHEET NO. OF SHEETS | STA. 152+00.000 TO STA. 154+00.000

F.A.P. RTE.	SECTION	COUNTY	TOTAL SHEETS	SHEET NO.
317	15W-2,RS-3;16W-3,RS-5	FULTON	171	149

CONTRACT NO. 88098

ILLINOIS FED. AID PROJECT

FINAL SURVEY / ORIGINAL SURVEY
NOTE BOOK
NO.
SURVEYED
PLOTTED
TEMPLATE
AREAS
AREAS CHECKED
DATE
BY

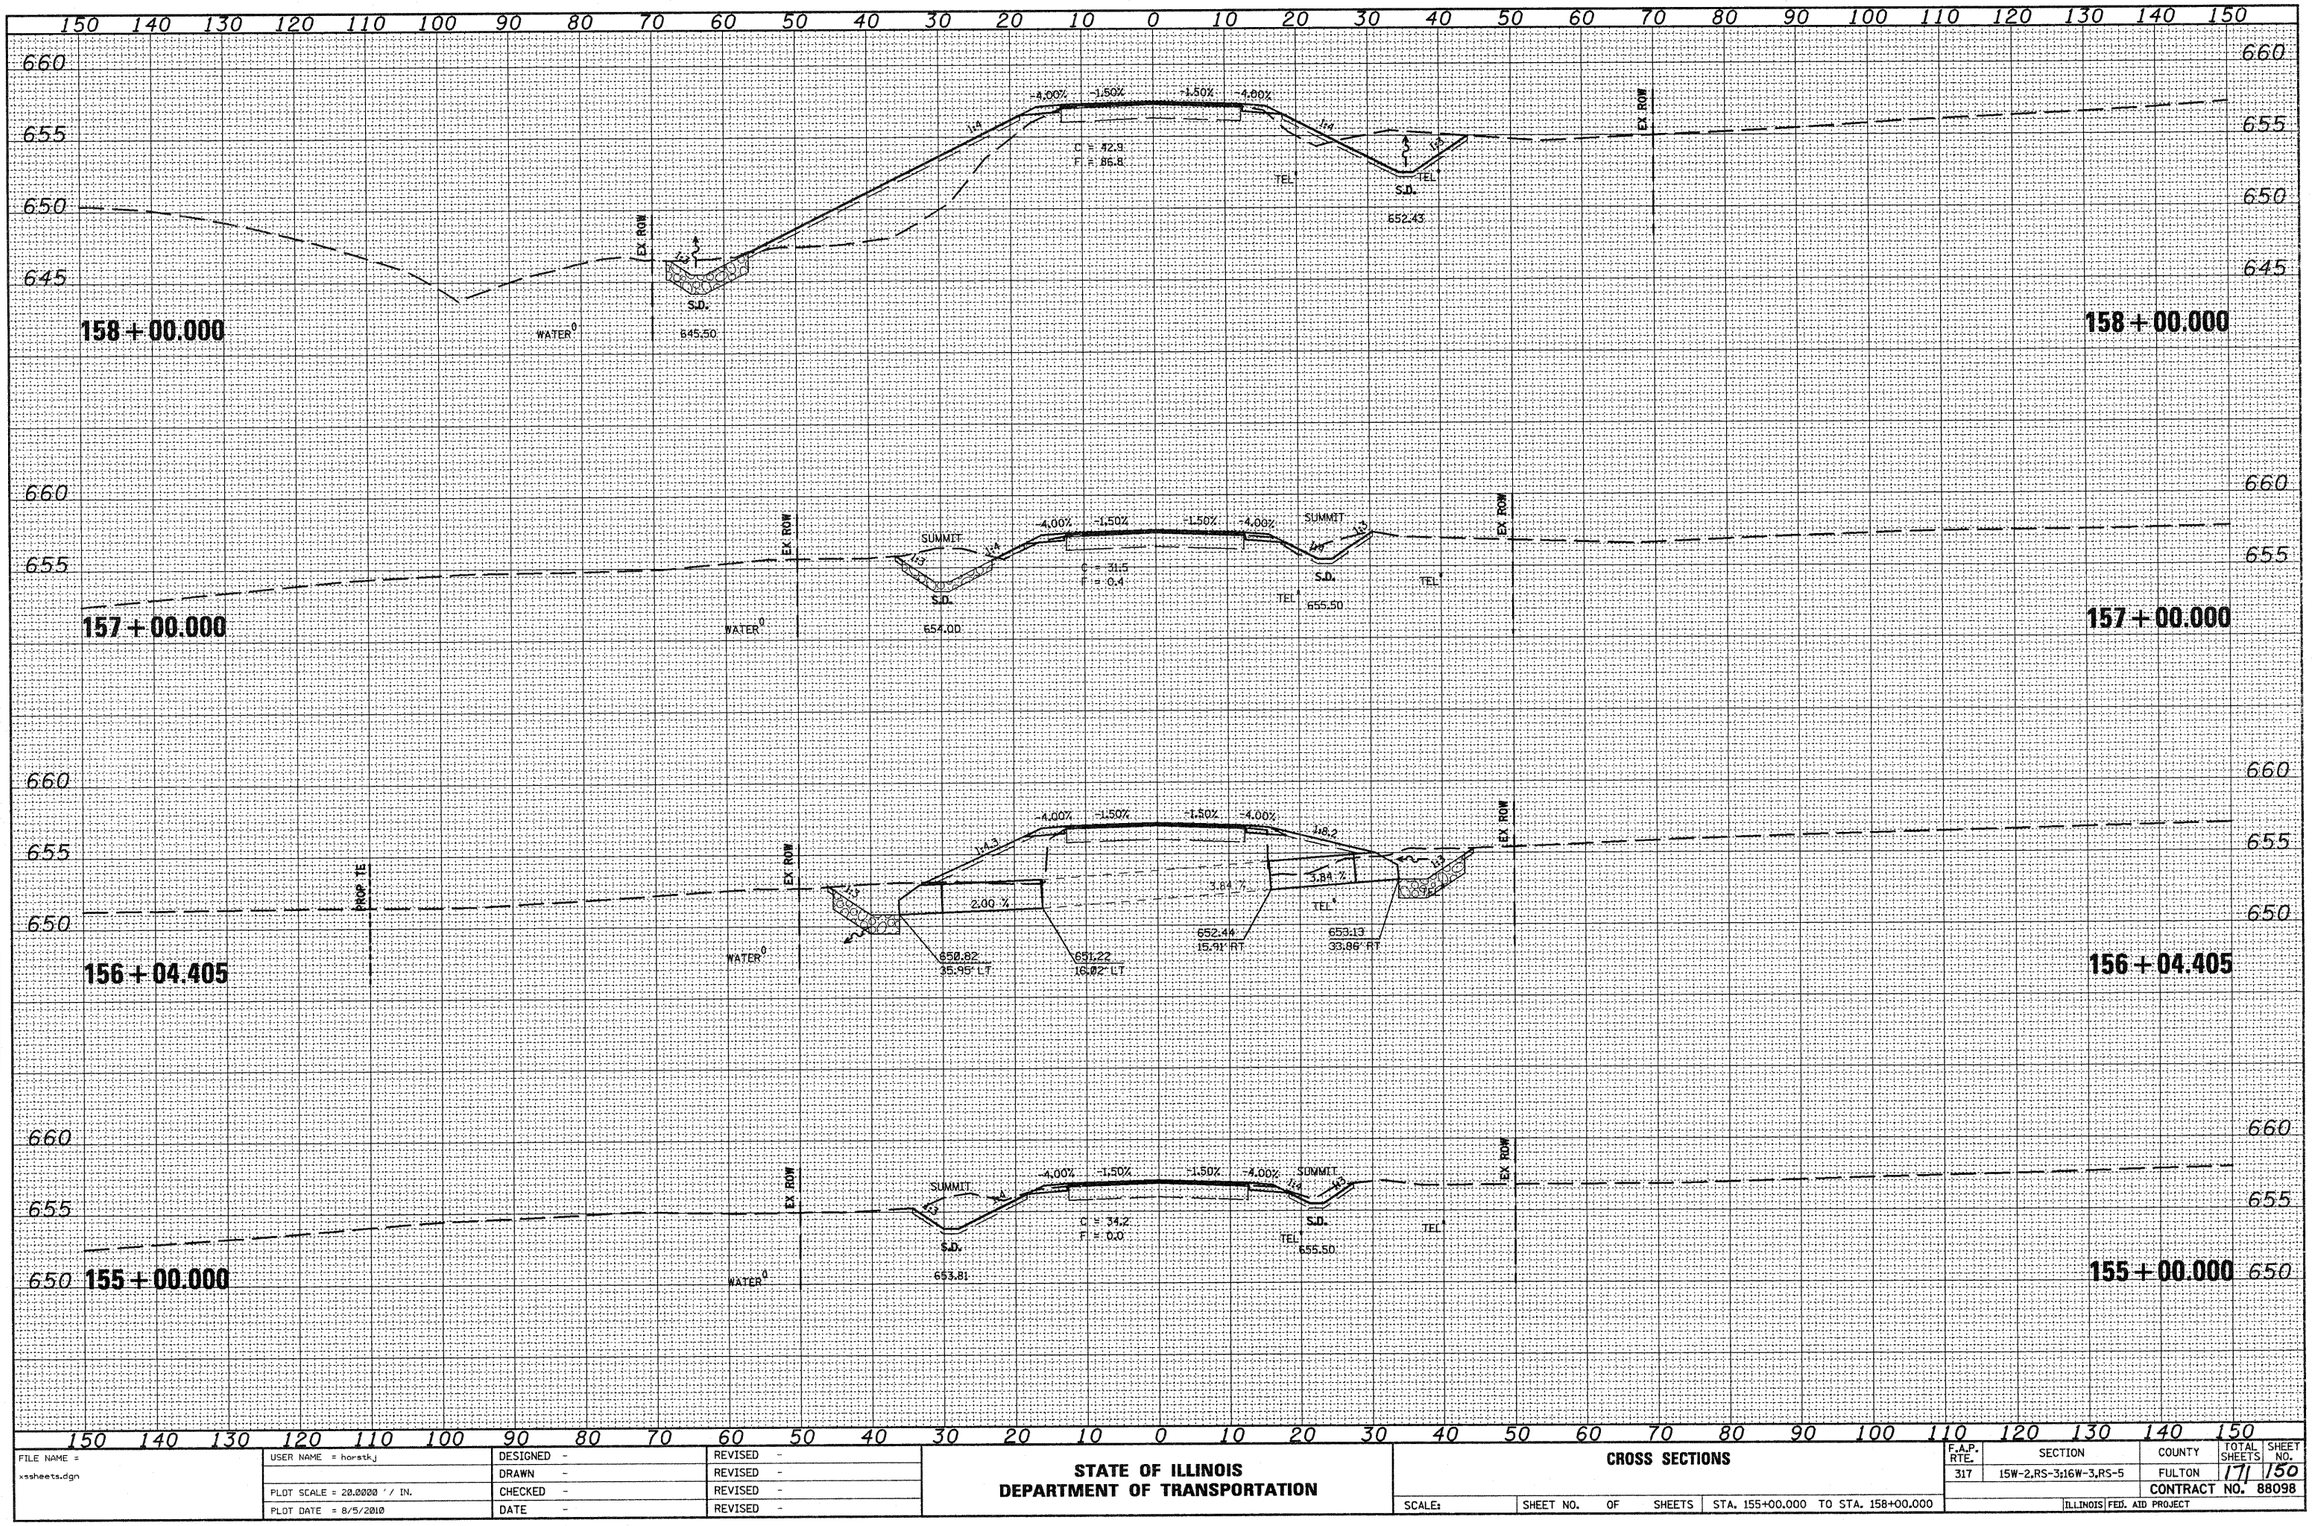

FILE NAME = xssheets.dgn	USER NAME = horstkj	DESIGNED -	REVISED -
		DRAWN -	REVISED -
	PLOT SCALE = 20.0000 ' / IN.	CHECKED -	REVISED -
	PLOT DATE = 8/5/2010	DATE -	REVISED -

STATE OF ILLINOIS
DEPARTMENT OF TRANSPORTATION

CROSS SECTIONS

SCALE: | SHEET NO. OF SHEETS | STA. 155+00.000 TO STA. 158+00.000

F.A.P. RTE.	SECTION	COUNTY	TOTAL SHEETS	SHEET NO.
317	15W-2,RS-3;16W-3,RS-5	FULTON	171	150
		CONTRACT NO. 88098		
		ILLINOIS FED. AID PROJECT		

ORIGINAL SURVEY | NOTE BOOK | NO. | SURVEYED | PLOTTED | TEMPLATE | AREAS | AREAS CHECKED

150 140 130 120 110 100 90 80 70 60 50 40 30 20 10 0 10 20 30 40 50 60 70 80 90 100 110 120 130 140 150

660
655

160 + 00.000

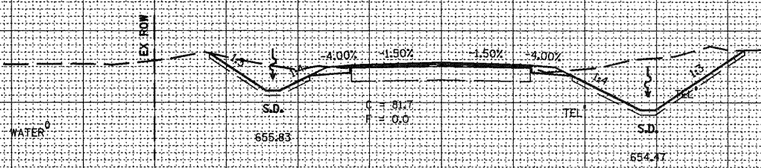

660
655
650

159 + 17.999

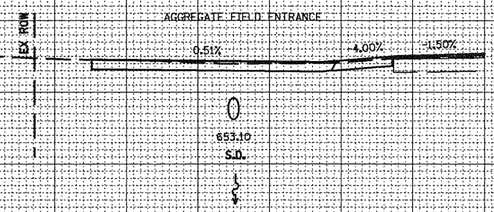

660
655
650

159 + 00.000

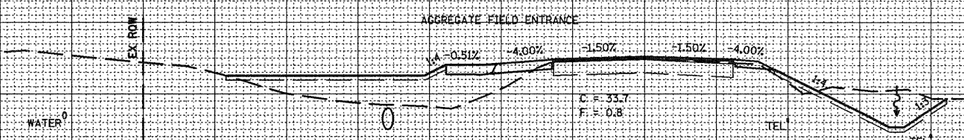

660
655
650

158 + 38.308

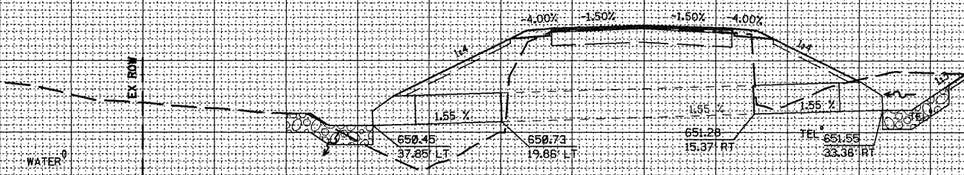

150 140 130 120 110 100 90 80 70 60 50 40 30 20 10 0 10 20 30 40 50 60 70 80 90 100 110 120 130 140 150

FILE NAME = xssheets.dgn	USER NAME = horstkj	DESIGNED -	REVISED -
		DRAWN -	REVISED -
	PLOT SCALE = 20.0000 ' / IN.	CHECKED -	REVISED -
	PLOT DATE = 8/5/2010	DATE -	REVISED -

STATE OF ILLINOIS
DEPARTMENT OF TRANSPORTATION

CROSS SECTIONS

SCALE: | SHEET NO. OF SHEETS | STA. 158+38.308 TO STA. 160+00.000

F.A.P. RTE.	SECTION	COUNTY	TOTAL SHEETS	SHEET NO.
317	15W-2,RS-3;16W-3,RS-5	FULTON	171	151
		CONTRACT NO. 88098		
	ILLINOIS FED. AID PROJECT			

SURVEYED
PLOTTED
TEMPLATE
AREAS
AREAS CHECKED
NOTE BOOK
NO.

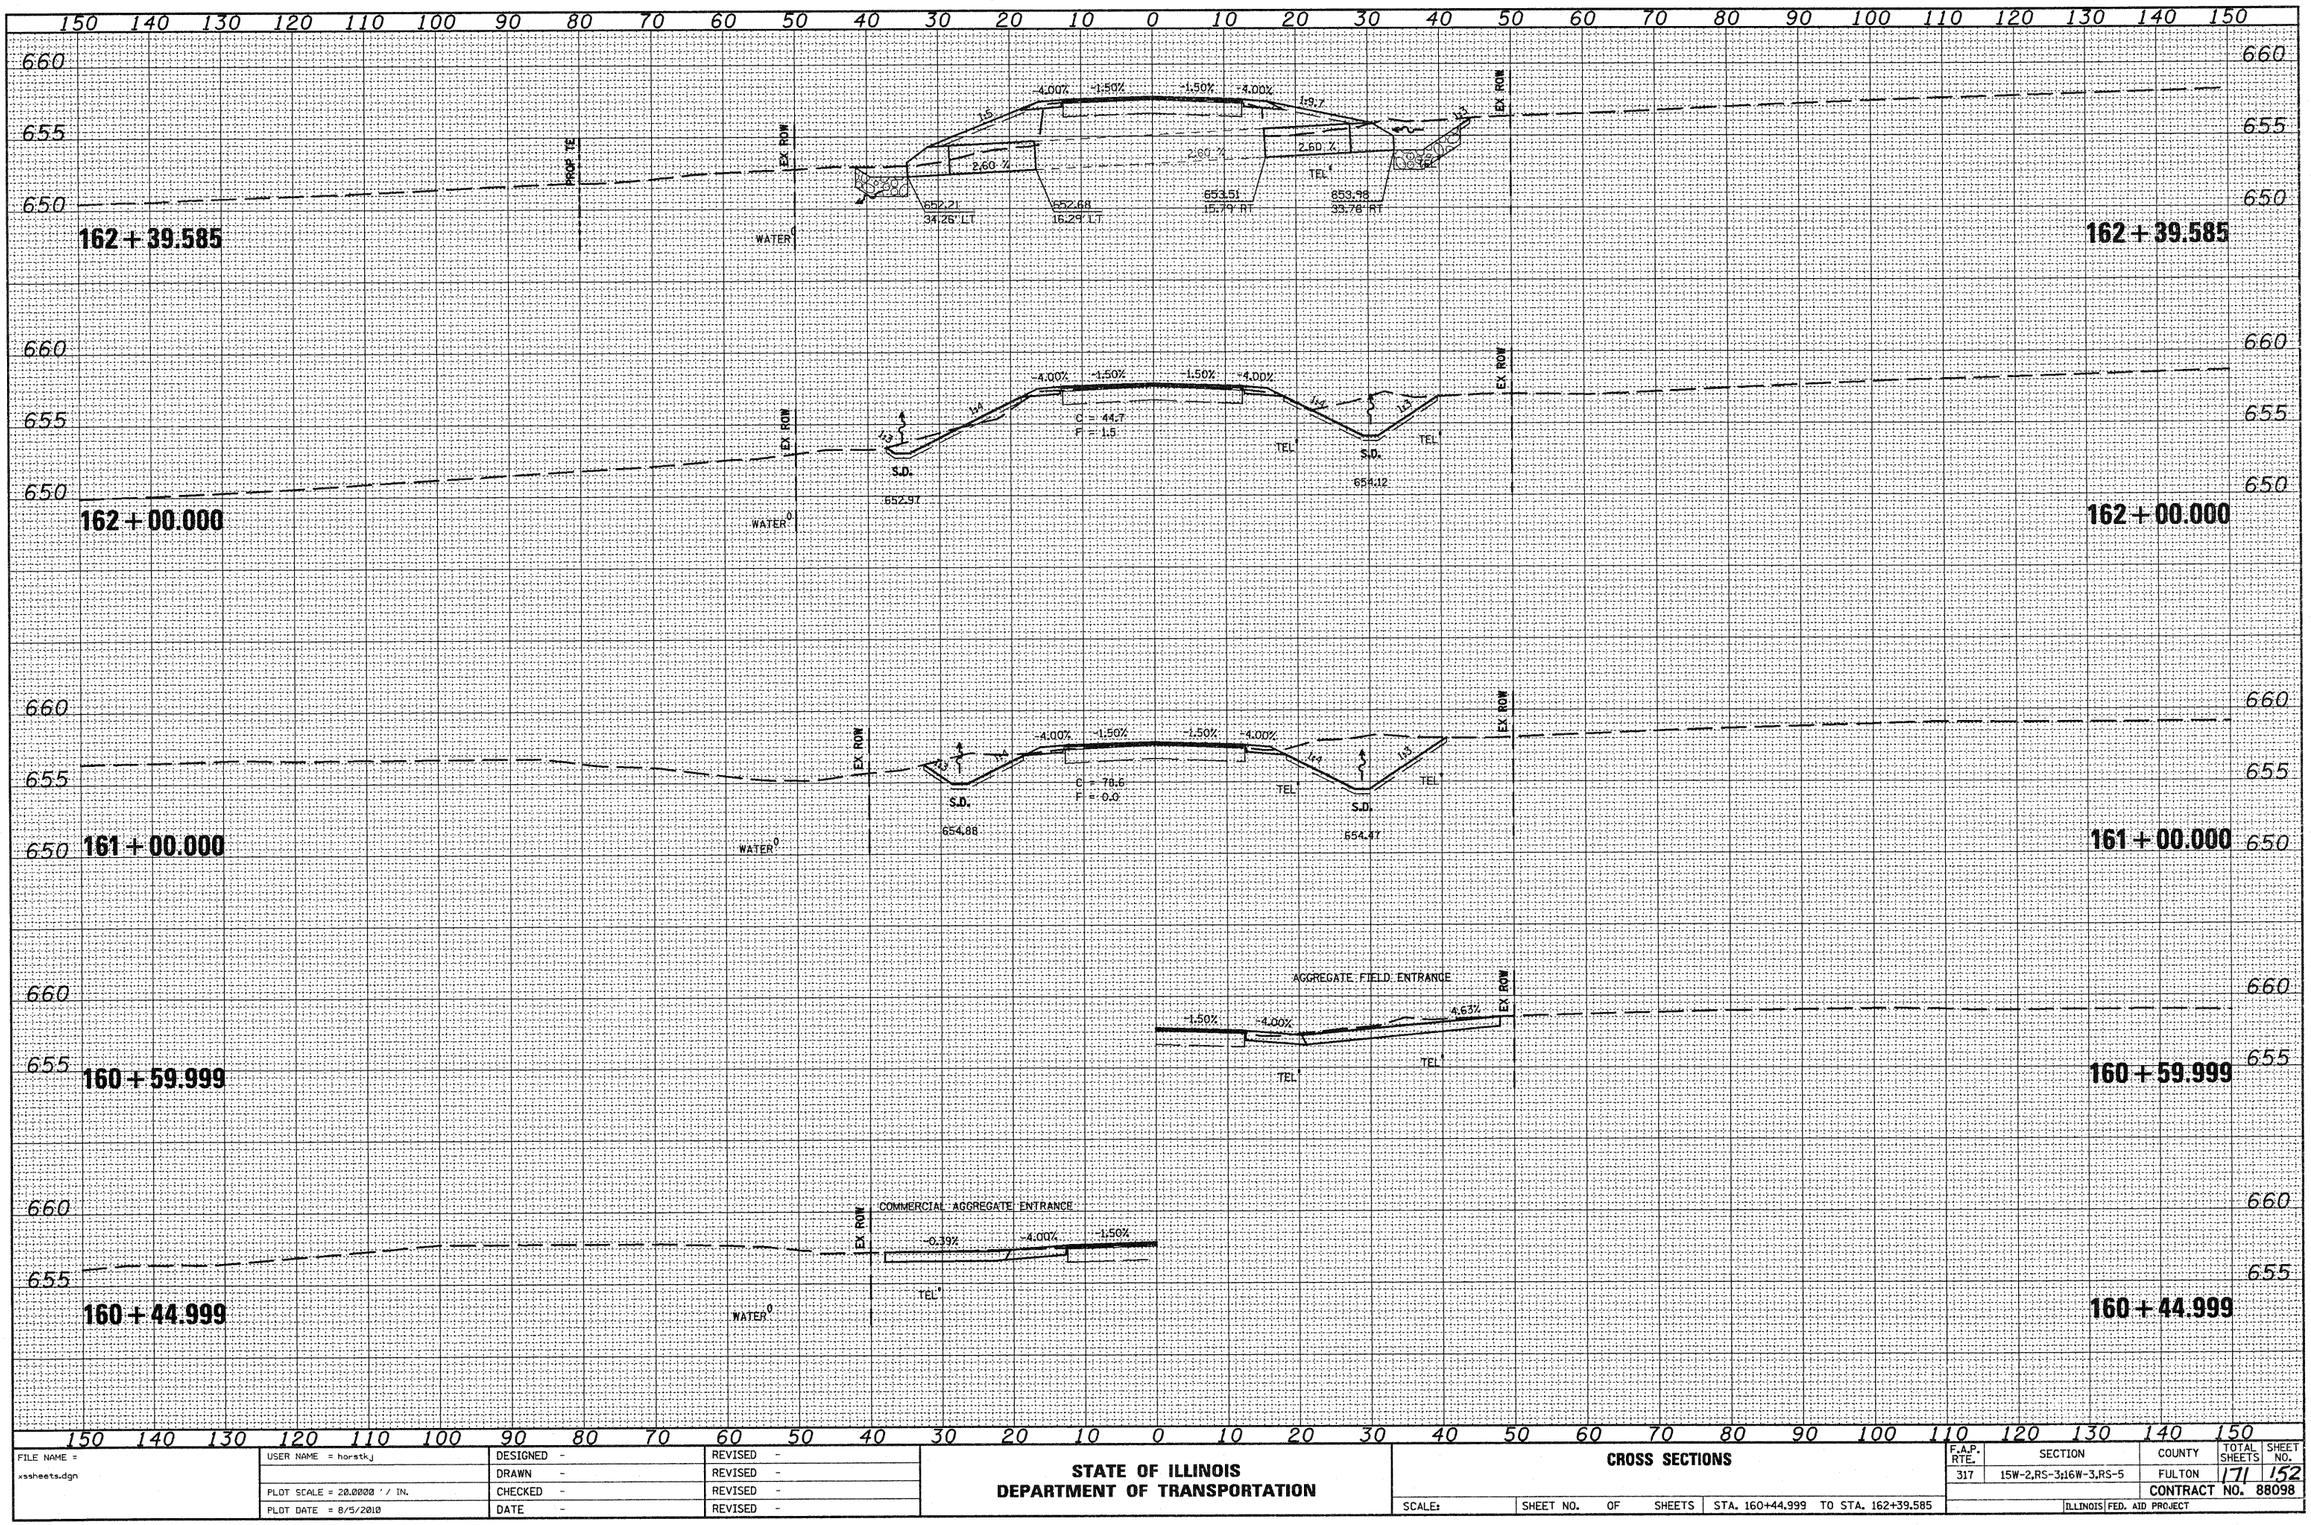

ORIGINAL SURVEY

SURVEYED	
PLOTTED	
TEMPLATE	
NOTE BOOK	
AREAS	
NO.	CHECKED

FILE NAME = xssheets.dgn	USER NAME = horstkj	DESIGNED -	REVISED -
		DRAWN -	REVISED -
	PLOT SCALE = 20.0000 ' / IN.	CHECKED -	REVISED -
	PLOT DATE = 8/5/2010	DATE -	REVISED -

STATE OF ILLINOIS
DEPARTMENT OF TRANSPORTATION

CROSS SECTIONS

SCALE: | SHEET NO. OF SHEETS | STA. 160+44.999 TO STA. 162+39.585

F.A.P. RTE.	SECTION	COUNTY	TOTAL SHEETS	SHEET NO.
317	15W-2,RS-3;16W-3,RS-5	FULTON	171	152
		CONTRACT NO. 88098		
		ILLINOIS FED. AID PROJECT		

150 140 130 120 110 100 90 80 70 60 50 40 30 20 10 0 10 20 30 40 50 60 70 80 90 100 110 120 130 140 150

660
655

166 + 00.000

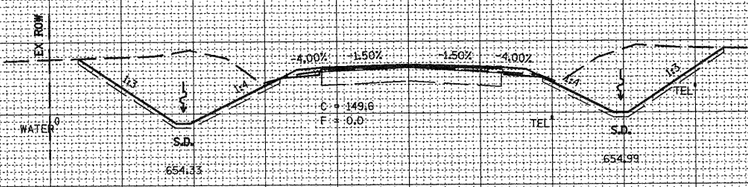

660
655

166 + 00.000

660
655

165 + 00.000

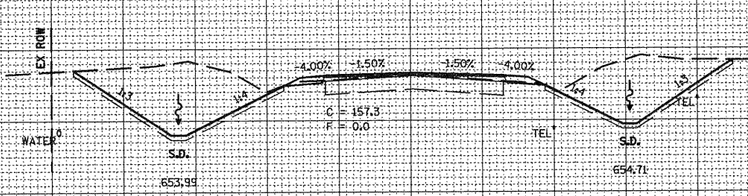

660
655

165 + 00.000

660
655
650

164 + 00.000

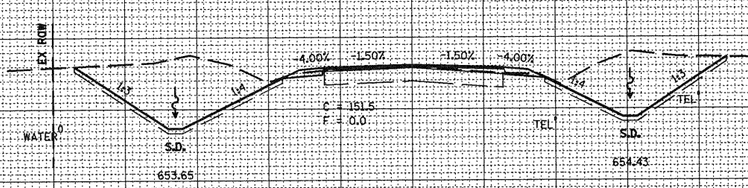

660
655
650

164 + 00.000

660
655
650

163 + 00.000

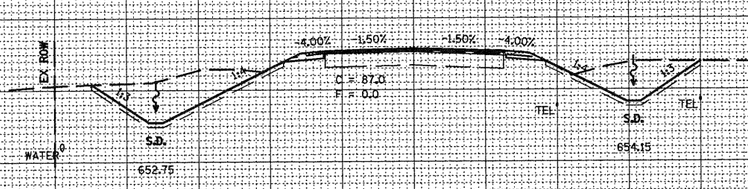

660
655
650

163 + 00.000

150 140 130 120 110 100 90 80 70 60 50 40 30 20 10 0 10 20 30 40 50 60 70 80 90 100 110 120 130 140 150

SURVEY
SURVEYED
PLOTTED
TEMPLATE
AREAS
AREAS CHECKED
NOTE BOOK
NO.

FILE NAME = xssheets.dgn	USER NAME = horstkj	DESIGNED -	REVISED -
		DRAWN -	REVISED -
	PLOT SCALE = 20.0000 ' / IN.	CHECKED -	REVISED -
	PLOT DATE = 8/5/2010	DATE -	REVISED -

STATE OF ILLINOIS
DEPARTMENT OF TRANSPORTATION

CROSS SECTIONS

SCALE: | SHEET NO. OF SHEETS | STA. 163+00.000 TO STA. 166+00.000

F.A.P. RTE.	SECTION	COUNTY	TOTAL SHEETS	SHEET NO.
317	15W-2,RS-3;16W-3,RS-5	FULTON	171	153
		CONTRACT NO. 88098		
		ILLINOIS FED. AID PROJECT		

150 140 130 120 110 100 90 80 70 60 50 40 30 20 10 0 10 20 30 40 50 60 70 80 90 100 110 120 130 140 150

660
655

170+43.999

COMMERCIAL AGGREGATE ENTRANCE

0.58% -4.00% -5.08%

EX ROW

TEL

TEL

170+43.999

660
655

170+00.000

EX ROW

-4.00% -1.50% -0.47% -4.00%

1:3 1:3 1:4 1:3

S.D.

C = 36.4
F = 0.0

TEL

S.D.

WATER

655.69

656.12

EX ROW

TEL

170+00.000

660
655

169+00.000

EX ROW

-4.00% -1.50% -1.50% -4.00%

1:3 1:3 1:4 1:3

S.D.

C = 57.8
F = 0.0

TEL

S.D.

WATER

655.35

655.83

EX ROW

TEL

169+00.000

660
655

168+00.000

EX ROW

-4.00% -1.50% -1.50% -4.00%

1:3 1:3 1:4 1:3

S.D.

C = 88.1
F = 0.0

TEL

S.D.

WATER

655.01

655.55

EX ROW

TEL

168+00.000

660
655

167+00.000

EX ROW

-4.00% -1.50% -1.50% -4.00%

1:3 1:3 1:4 1:3

S.D.

C = 129.9
F = 0.0

TEL

S.D.

WATER

654.67

655.27

EX ROW

TEL

167+00.000

150 140 130 120 110 100 90 80 70 60 50 40 30 20 10 0 10 20 30 40 50 60 70 80 90 100 110 120 130 140 150

FINAL SURVEY
SURVEYED
PLOTTED
TEMPLATE
NOTE BOOK
NOS.
AREAS CHECKED

ORIGINAL SURVEY
SURVEYED
PLOTTED
TEMPLATE
NOTE BOOK
NOS.
AREAS CHECKED

FILE NAME = xssheets.dgn	USER NAME = horstkj	DESIGNED -	REVISED -
		DRAWN -	REVISED -
	PLOT SCALE = 20.0000 ' / IN.	CHECKED -	REVISED -
	PLOT DATE = 8/5/2010	DATE -	REVISED -

STATE OF ILLINOIS
DEPARTMENT OF TRANSPORTATION

CROSS SECTIONS

SCALE: | SHEET NO. OF SHEETS | STA. 167+00.000 TO STA. 170+43.999

F.A.P. RTE.	SECTION	COUNTY	TOTAL SHEETS	SHEET NO.
317	15W-2,RS-3;16W-3,RS-5	FULTON	171	154
		CONTRACT NO. 88098		
		ILLINOIS FED. AID PROJECT		

150 140 130 120 110 100 90 80 70 60 50 40 30 20 10 0 10 20 30 40 50 60 70 80 90 100 110 120 130 140 150

660
655

175 + 00.000

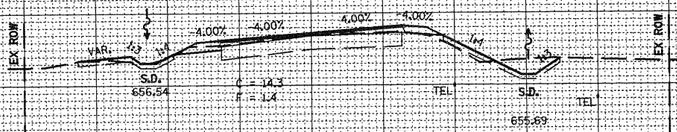

WATER

175 + 00.000

660
655

174 + 00.000

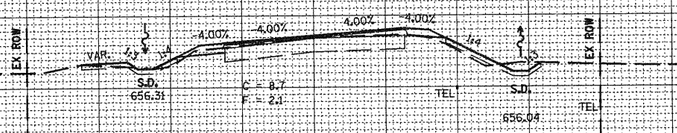

WATER

174 + 00.000

660
655

173 + 00.000

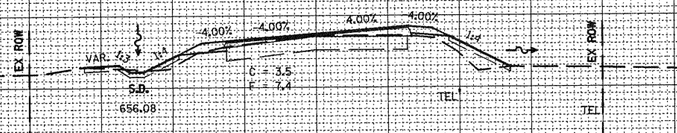

WATER

173 + 00.000

660
655

172 + 00.000

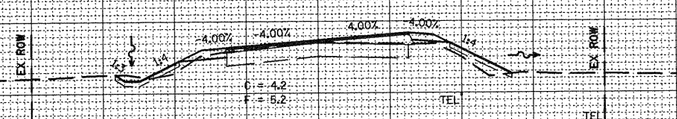

WATER

172 + 00.000

660
655

171 + 00.000

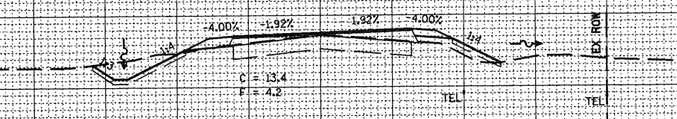

WATER

171 + 00.000

150 140 130 120 110 100 90 80 70 60 50 40 30 20 10 0 10 20 30 40 50 60 70 80 90 100 110 120 130 140 150

FINAL SURVEY — NOTE BOOK NO. — SURVEYED — PLOTTED — TEMPLATE — AREAS — AREAS CHECKED — DATE

ORIGINAL SURVEY — NOTE BOOK NO. — SURVEYED — PLOTTED — TEMPLATE — AREAS — AREAS CHECKED — DATE

FILE NAME = xssheets.dgn	USER NAME = horstkj	DESIGNED -	REVISED -
		DRAWN -	REVISED -
	PLOT SCALE = 20.0000 ' / IN.	CHECKED -	REVISED -
	PLOT DATE = 8/5/2010	DATE -	REVISED -

STATE OF ILLINOIS
DEPARTMENT OF TRANSPORTATION

CROSS SECTIONS

SCALE: | SHEET NO. OF SHEETS | STA. 171+00.000 TO STA. 175+00.000

F.A.P. RTE.	SECTION	COUNTY	TOTAL SHEETS	SHEET NO.
317	15W-2,RS-3;16W-3,RS-5	FULTON	171	155
		CONTRACT NO. 88098		
		ILLINOIS FED. AID PROJECT		

150 140 130 120 110 100 90 80 70 60 50 40 30 20 10 0 10 20 30 40 50 60 70 80 90 100 110 120 130 140 150

660
655

179 + 00.000

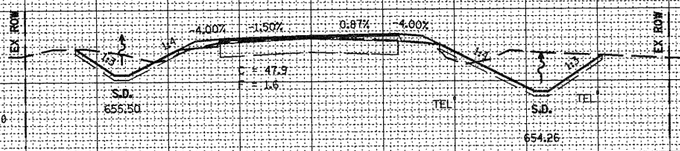

660
655

178 + 00.000

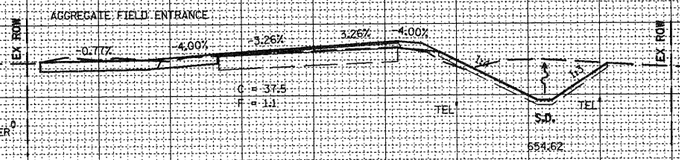

660
655

177 + 28.000

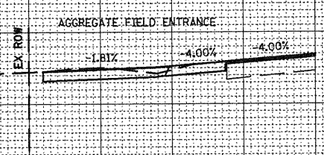

660
655

177 + 00.000

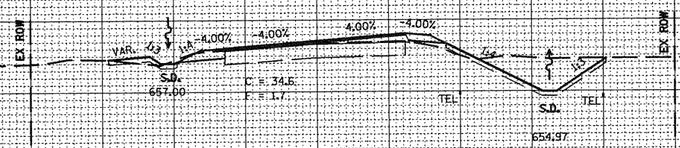

660
655

176 + 00.000

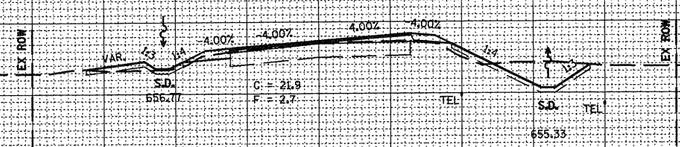

150 140 130 120 110 100 90 80 70 60 50 40 30 20 10 0 10 20 30 40 50 60 70 80 90 100 110 120 130 140 150

FILE NAME = xssheets.dgn	USER NAME = horstkj	DESIGNED -	REVISED -
		DRAWN -	REVISED -
	PLOT SCALE = 20.0000 ' / IN.	CHECKED -	REVISED -
	PLOT DATE = 8/5/2010	DATE -	REVISED -

STATE OF ILLINOIS
DEPARTMENT OF TRANSPORTATION

CROSS SECTIONS

SCALE: | SHEET NO. OF SHEETS | STA. 176+00.000 TO STA. 179+00.000

F.A.P. RTE.	SECTION	COUNTY	TOTAL SHEETS	SHEET NO.
317	15W-2,RS-3;16W-3,RS-5	FULTON	171	156
		CONTRACT NO. 88098		
		ILLINOIS FED. AID PROJECT		

ORIGINAL SURVEY | FINAL SURVEY
NOTE BOOK
NO.
SURVEYED
PLOTTED
TEMPLATE
AREAS
AREAS CHECKED
DATE

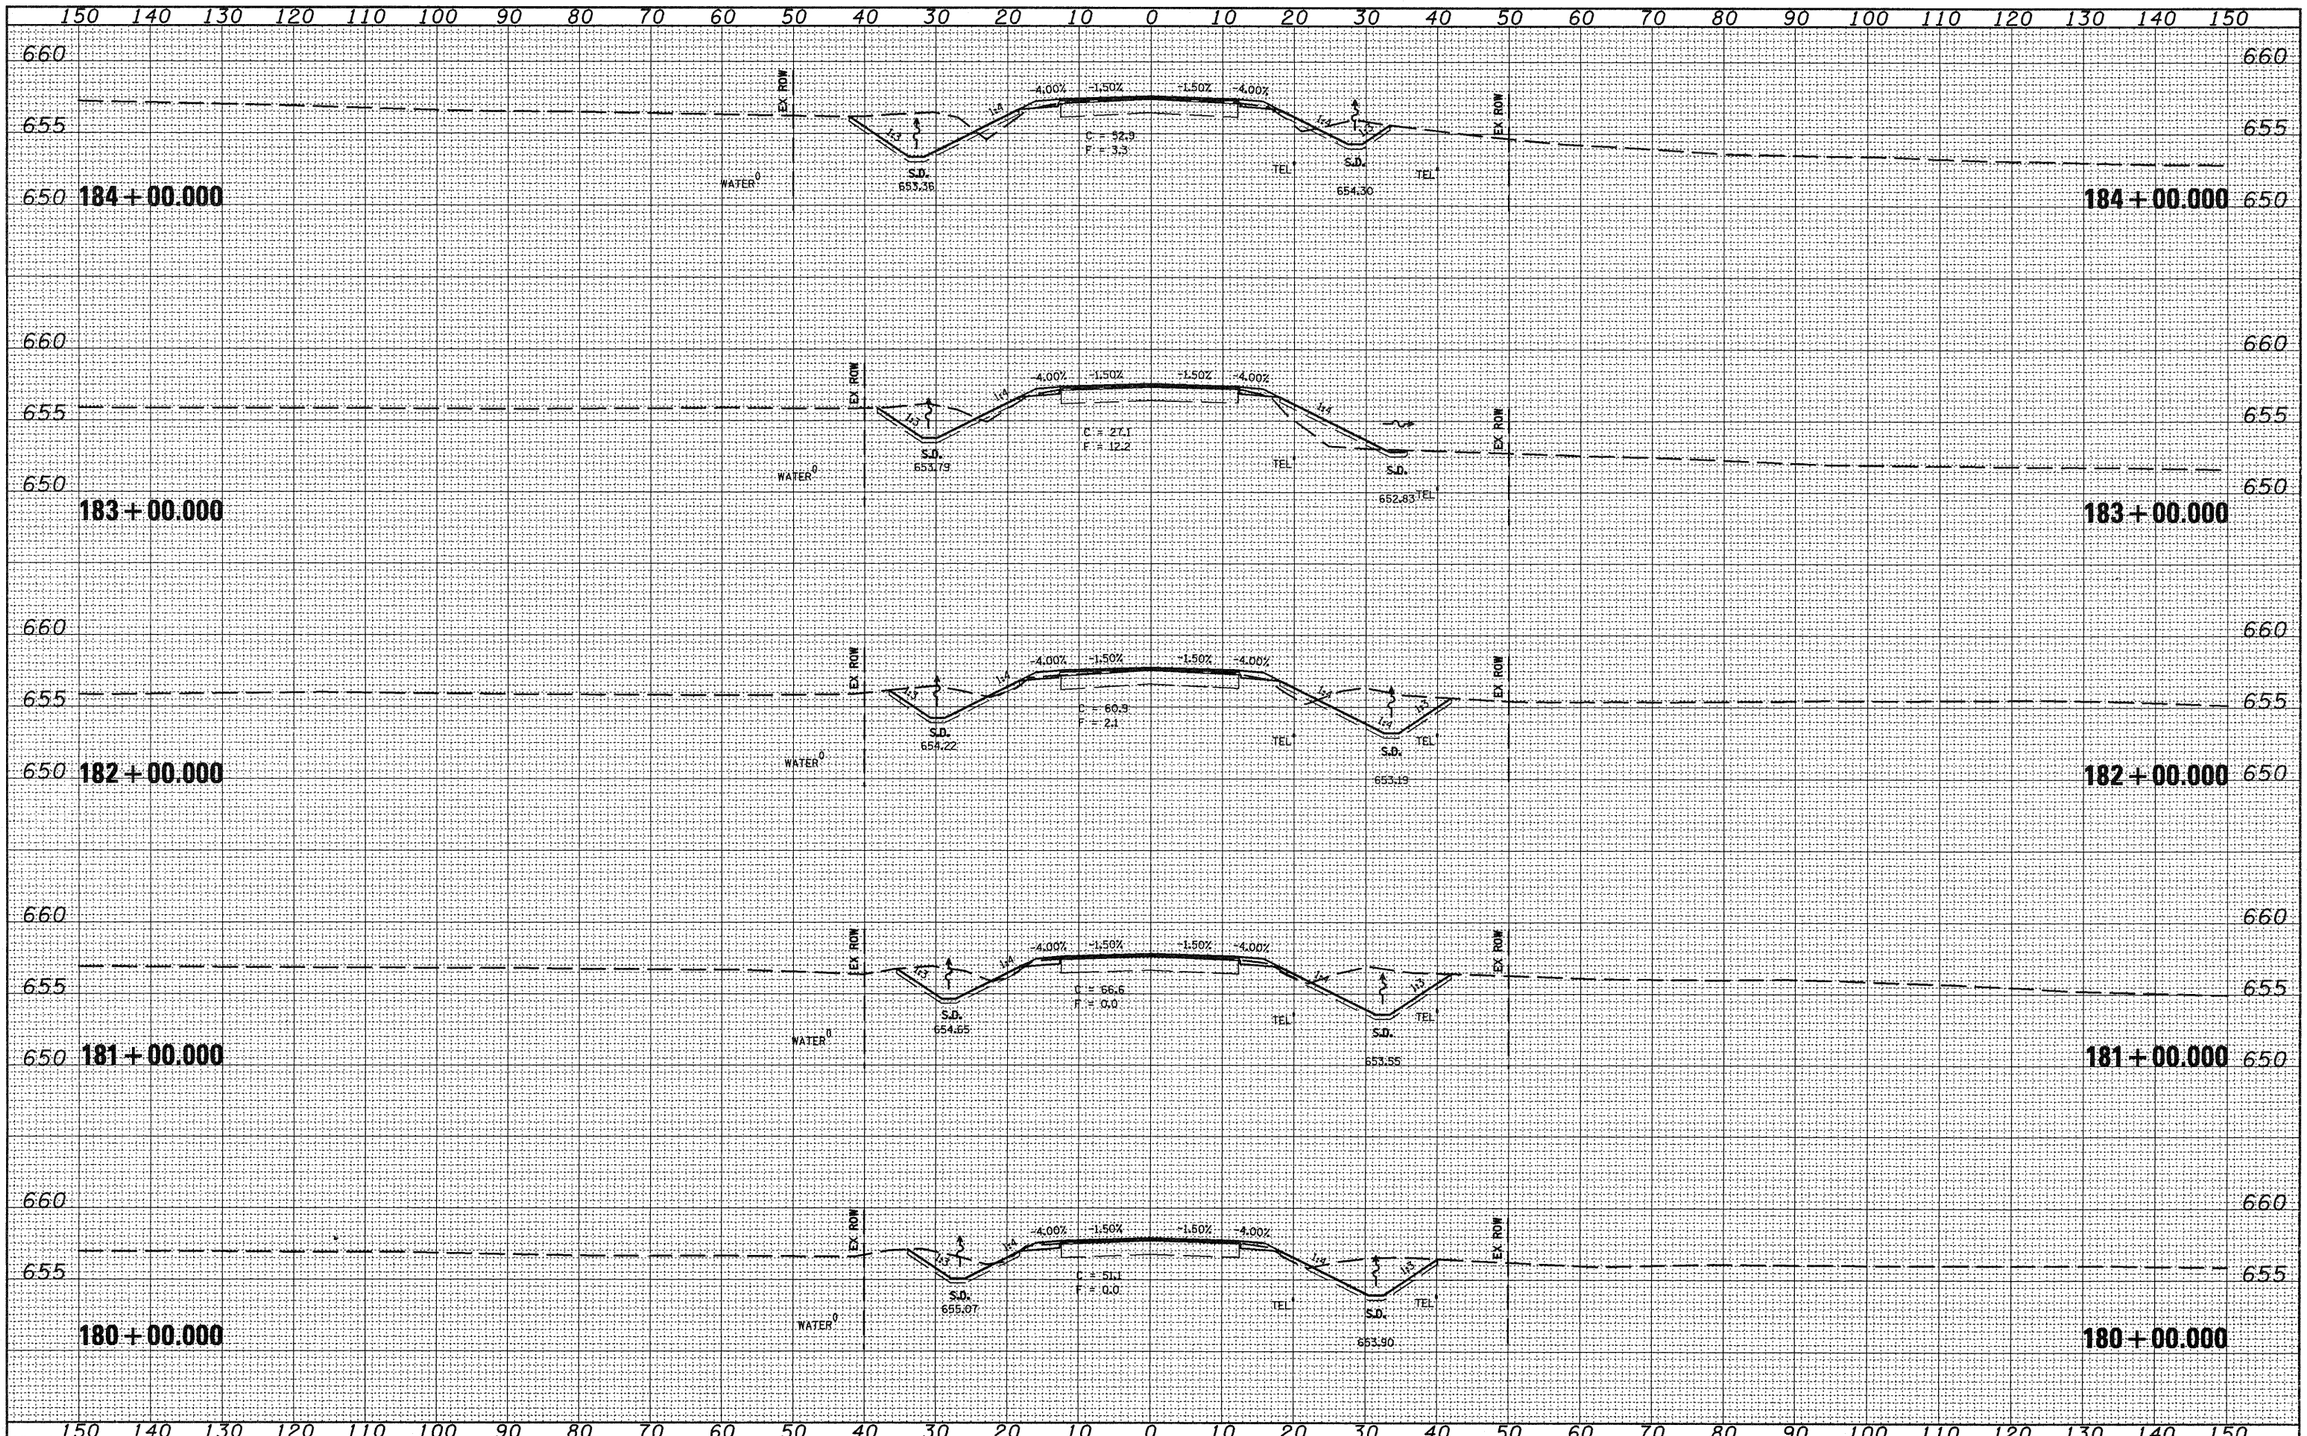

FILE NAME = xssheets.dgn	USER NAME = horstkj	DESIGNED -	REVISED -	STATE OF ILLINOIS DEPARTMENT OF TRANSPORTATION	CROSS SECTIONS
		DRAWN -	REVISED -		
	PLOT SCALE = 20.0000 ' / IN.	CHECKED -	REVISED -		
	PLOT DATE = 8/5/2010	DATE -	REVISED -		SCALE: / SHEET NO. / OF / SHEETS / STA. 180+00.000 TO STA. 184+00.000

F.A.P. RTE.	SECTION	COUNTY	TOTAL SHEETS	SHEET NO.
317	15W-2,RS-3;16W-3,RS-5	FULTON	71	57
		CONTRACT NO. 88098		
	ILLINOIS FED. AID PROJECT			

150 140 130 120 110 100 90 80 70 60 50 40 30 20 10 0 10 20 30 40 50 60 70 80 90 100 110 120 130 140 150

660
655
650

187 + 00.000

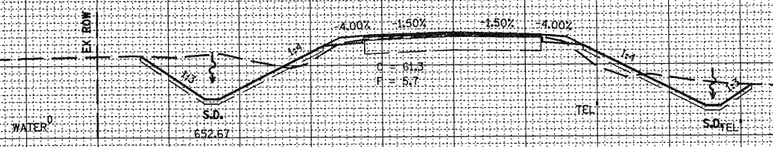

660
655
650

186 + 71.900

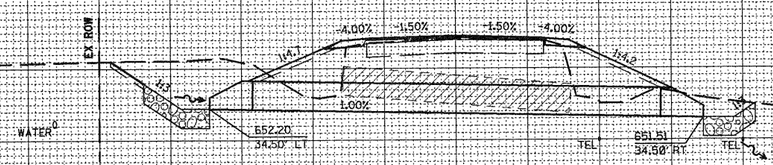

660
655
650

186 + 71.900

660
655
650
645

186 + 00.000

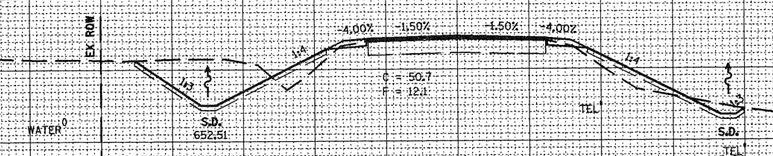

660
655
650
645

186 + 00.000

660
655
650

185 + 00.000

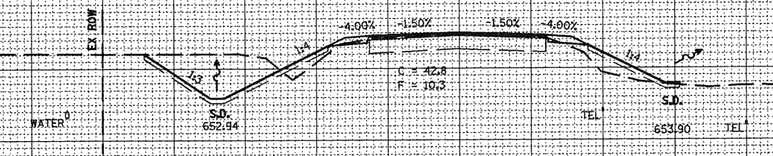

660
655
650

185 + 00.000

150 140 130 120 110 100 90 80 70 60 50 40 30 20 10 0 10 20 30 40 50 60 70 80 90 100 110 120 130 140 150

FINAL SURVEY — NOTE BOOK — NO. — SURVEYED — PLOTTED — TEMPLATE — AREAS — AREAS CHECKED — DATE

ORIGINAL SURVEY — NOTE BOOK — NO. — SURVEYED — PLOTTED — TEMPLATE — AREAS — AREAS CHECKED — DATE

FILE NAME = xssheets.dgn	USER NAME = horstkj	DESIGNED -	REVISED -
		DRAWN -	REVISED -
	PLOT SCALE = 20.0000 ' / IN.	CHECKED -	REVISED -
	PLOT DATE = 8/5/2010	DATE -	REVISED -

STATE OF ILLINOIS
DEPARTMENT OF TRANSPORTATION

CROSS SECTIONS

SCALE: | SHEET NO. OF SHEETS | STA. 185+00.000 TO STA. 187+00.000

F.A.P. RTE.	SECTION	COUNTY	TOTAL SHEETS	SHEET NO.
317	15W-2,RS-3;16W-3,RS-5	FULTON	171	158
		CONTRACT NO. 88098		
		ILLINOIS FED. AID PROJECT		

150 140 130 120 110 100 90 80 70 60 50 40 30 20 10 0 10 20 30 40 50 60 70 80 90 100 110 120 130 140 150

660 655 650

192 + 00.000

EX ROW — WATER — EX ROW

-4.00% -1.50% -1.50% -4.00%

1:3 1:4 1:4 1:3

C = 105.6
F = 0.0

S.D. 652.96 — TEL — S.D. 652.85 — TEL

660 655 650

192 + 00.000

660 655 650

191 + 00.000

EX ROW — WATER — EX ROW

-4.00% -1.50% -1.50% -4.00%

1:3 1:4 1:4 1:3

C = 90.1
F = 0.0

S.D. 653.28 — TEL — S.D. 653.19 — TEL

660 655 650

191 + 00.000

660 655 650

190 + 00.000

EX ROW — WATER — EX ROW

-4.00% -1.50% -1.50% -4.00%

1:3 1:4 1:4 1:3

C = 75.4
F = 0.0

S.D. 653.61 — TEL — S.D. 653.45 — TEL

660 655 650

190 + 00.000

660 655 650

189 + 00.000

EX ROW — WATER — EX ROW

SUMMIT

-4.00% -1.50% -1.50% -4.00%

1:3 1:4 1:4 1:3

S.D. 656.00

C = 28.2
F = 0.4

TEL — S.D. 653.75 — TEL

660 655 650

189 + 00.000

660 655

188 + 00.000

EX ROW — WATER — EX ROW

-4.00% -1.50% -1.50% -4.00%

SUMMIT

1:3 1:4 1:4 1:3

S.D. 654.33

C = 39.7
F = 2.1

TEL — S.D. 654.05 — TEL

660 655

188 + 00.000

150 140 130 120 110 100 90 80 70 60 50 40 30 20 10 0 10 20 30 40 50 60 70 80 90 100 110 120 130 140 150

FINAL SURVEY — NOTE BOOK — NO. — SURVEYED — PLOTTED — TEMPLATE — AREAS — AREAS CHECKED — DATE

ORIGINAL SURVEY — NOTE BOOK — NO. — SURVEYED — PLOTTED — TEMPLATE — AREAS — AREAS CHECKED — DATE

FILE NAME = xssheets.dgn	USER NAME = horstkj	DESIGNED -	REVISED -
		DRAWN -	REVISED -
	PLOT SCALE = 20.0000 ' / IN.	CHECKED -	REVISED -
	PLOT DATE = 8/5/2010	DATE -	REVISED -

STATE OF ILLINOIS
DEPARTMENT OF TRANSPORTATION

CROSS SECTIONS

SCALE: | SHEET NO. OF SHEETS | STA. 188+00.000 TO STA. 192+00.000

F.A.P. RTE.	SECTION	COUNTY	TOTAL SHEETS	SHEET NO.
317	15W-2,RS-3;16W-3,RS-5	FULTON	171	159
		CONTRACT NO. 88098		
		ILLINOIS FED. AID PROJECT		

150 140 130 120 110 100 90 80 70 60 50 40 30 20 10 0 10 20 30 40 50 60 70 80 90 100 110 120 130 140 150

660
655
650

EX. ROW

WATER

4.00% -1.50% -1.50% -4.00%

1:3 1:4 1:4 1:3

C = 127.7
F = 0.0

TEL TEL

S.D. 651.67

S.D. 651.65

196 + 00.000

196 + 00.000

C = 135.7
F = 0.0

S.D. 651.99

S.D. 651.95

195 + 00.000

195 + 00.000

C = 124.9
F = 0.0

S.D. 652.32

S.D. 652.25

194 + 00.000

194 + 00.000

C = 116.4
F = 0.0

S.D. 652.64

S.D. 652.55

193 + 00.000

193 + 00.000

FINAL SURVEY	SURVEYED	DATE
NOTE BOOK	PLOTTED	
NO.	TEMPLATE	
	AREAS	
	AREAS CHECKED	

ORIGINAL SURVEY	SURVEYED	DATE
NOTE BOOK	PLOTTED	
NO.	TEMPLATE	
	AREAS	
	AREAS CHECKED	

FILE NAME = xssheets.dgn	USER NAME = horstkj	DESIGNED -	REVISED -
		DRAWN -	REVISED -
	PLOT SCALE = 20.0000 ' / IN.	CHECKED -	REVISED -
	PLOT DATE = 8/5/2010	DATE -	REVISED -

STATE OF ILLINOIS
DEPARTMENT OF TRANSPORTATION

CROSS SECTIONS

SCALE: | SHEET NO. OF SHEETS | STA. 193+00.000 TO STA. 196+00.000

F.A.P. RTE.	SECTION	COUNTY	TOTAL SHEETS	SHEET NO.
317	15W-2,RS-3;16W-3,RS-5	FULTON	171	160
		CONTRACT NO. 88098		
		ILLINOIS FED. AID PROJECT		

150 140 130 120 110 100 90 80 70 60 50 40 30 20 10 0 10 20 30 40 50 60 70 80 90 100 110 120 130 140 150

655
650
645

200 + 35.250

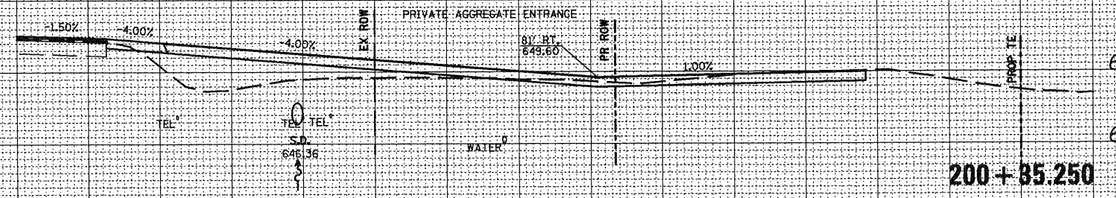

200 + 00.000

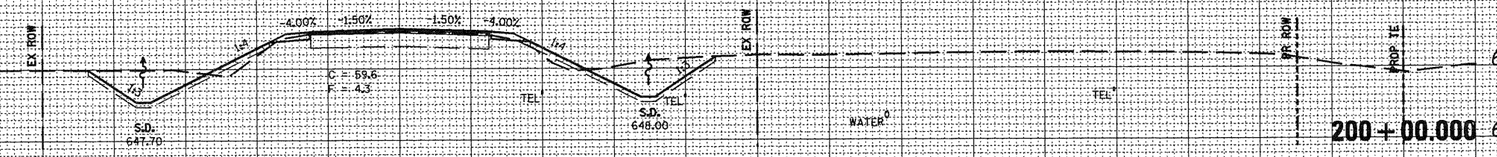

199 + 00.000

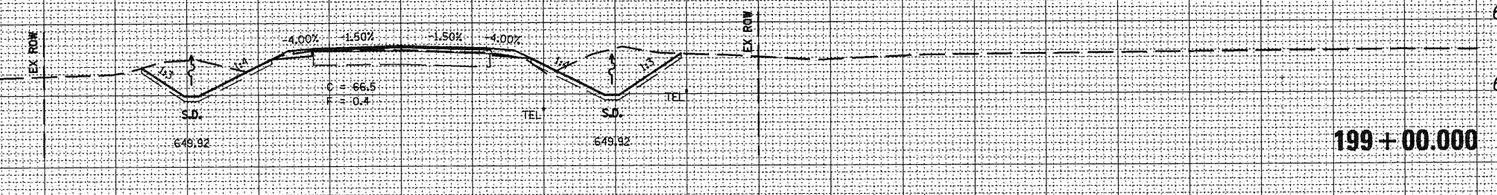

198 + 00.000

197 + 00.000

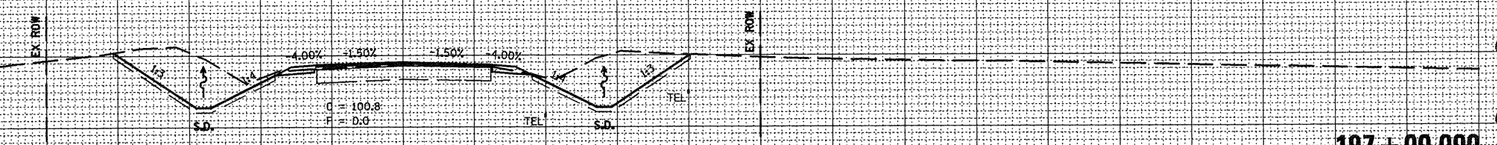

150 140 130 120 110 100 90 80 70 60 50 40 30 20 10 0 10 20 30 40 50 60 70 80 90 100 110 120 130 140 150

ORIGINAL SURVEY
SURVEYED
PLOTTED
NOTE BOOK
TEMPLATE
AREAS
AREAS CHECKED
NO.

FILE NAME = xssheets.dgn

USER NAME = horstkj
PLOT SCALE = 20.0000 ' / IN.
PLOT DATE = 8/5/2010

DESIGNED -
DRAWN -
CHECKED -
DATE -

REVISED -
REVISED -
REVISED -
REVISED -

STATE OF ILLINOIS
DEPARTMENT OF TRANSPORTATION

CROSS SECTIONS

SCALE: | SHEET NO. OF SHEETS | STA. 197+00.000 TO STA. 200+35.250

F.A.P. RTE.	SECTION	COUNTY	TOTAL SHEETS	SHEET NO.
317	15W-2,RS-3;16W-3,RS-5	FULTON	177	161
		CONTRACT NO. 88098		
	ILLINOIS FED. AID PROJECT			

150 140 130 120 110 100 90 80 70 60 50 40 30 20 10 0 10 20 30 40 50 60 70 80 90 100 110 120 130 140 150

655 650 645 640

203 + 00.000

EX. ROW

4.00% -1.50% 1.50% 4.00%

1:4 1:4

C = 122.0
F = 0.0

TEL' TEL'

S.D. 647.59 S.D. 647.59

WATER

EX. ROW

203 + 00.000

202 + 00.000

EX. ROW

4.00% -1.50% -1.50% 4.00%

SUNVLT

1:4 1:4

C = 146.6
F = 0.0

TEL' TEL'

S.D. 648.00 S.D. 648.00

WATER

EX. ROW

202 + 00.000

201 + 00.000

EX. ROW

-4.00% -1.00% -1.50% -1.50% -4.00%

VAR. 1:4 1:4

C = 65.5
F = 26.5

S.D. 648.70

TEL' TEL'

S.D. 646.00

WATER

EX. ROW PR. ROW PROP. TE

WATER

201 + 00.000

200 + 71.000

EX. ROW

-4.00% -1.50% -1.50% -4.00%

VAR. 1:4 1:4

TEL' TEL'

1.20 %

8%

645.50 36.21' LT

644.70 39.06' RT

WATER

EX. ROW PR. ROW PROP. TE

WATER

GRADE TO MATCH INTO EXISTING FLOWLINE AT STA. 200+91.100' RT.

200 + 71.000

150 140 130 120 110 100 90 80 70 60 50 40 30 20 10 0 10 20 30 40 50 60 70 80 90 100 110 120 130 140 150

ORIGINAL SURVEY — NOTE BOOK — NO. — SURVEYED — PLOTTED — TEMPLATE — AREAS — AREAS CHECKED

FILE NAME = xssheets.dgn	USER NAME = horstkj	DESIGNED -	REVISED -
		DRAWN -	REVISED -
	PLOT SCALE = 20.0000 ' / IN.	CHECKED -	REVISED -
	PLOT DATE = 8/5/2010	DATE -	REVISED -

STATE OF ILLINOIS
DEPARTMENT OF TRANSPORTATION

CROSS SECTIONS

SCALE: | SHEET NO. OF SHEETS | STA. 200+71.000 TO STA. 203+00.000

F.A.P. RTE.	SECTION	COUNTY	TOTAL SHEETS	SHEET NO.
317	15W-2,RS-3;16W-3,RS-5	FULTON	171	162
		CONTRACT NO. 88098		
		ILLINOIS FED. AID PROJECT		

150 140 130 120 110 100 90 80 70 60 50 40 30 20 10 0 10 20 30 40 50 60 70 80 90 100 110 120 130 140 150

650
645
640
635

205 + 62.620

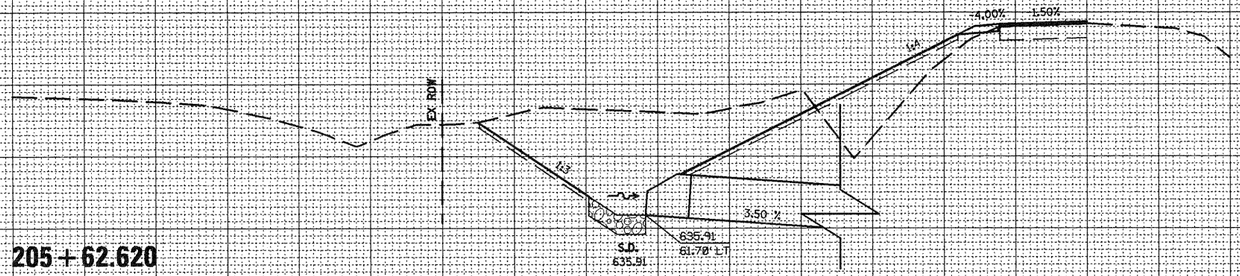

205 + 62.620

650
645
640

205 + 00.000

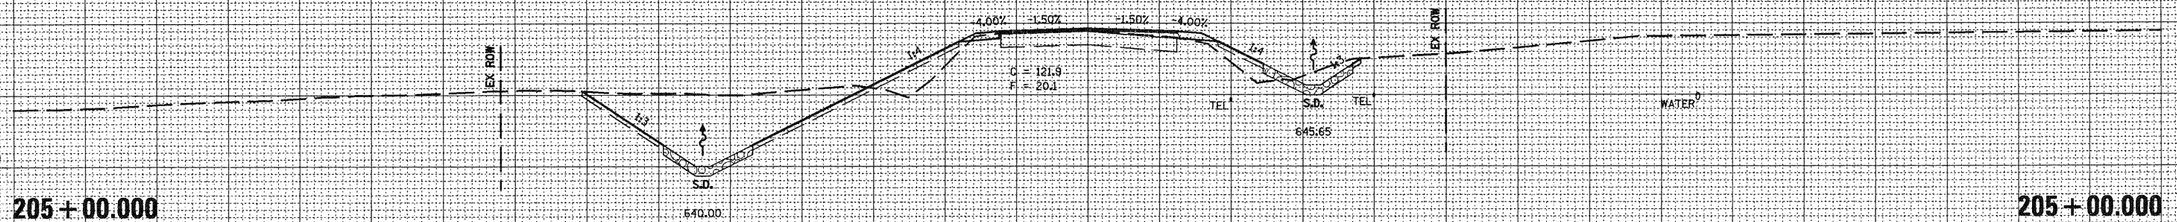

205 + 00.000

650
645
640

204 + 59.998

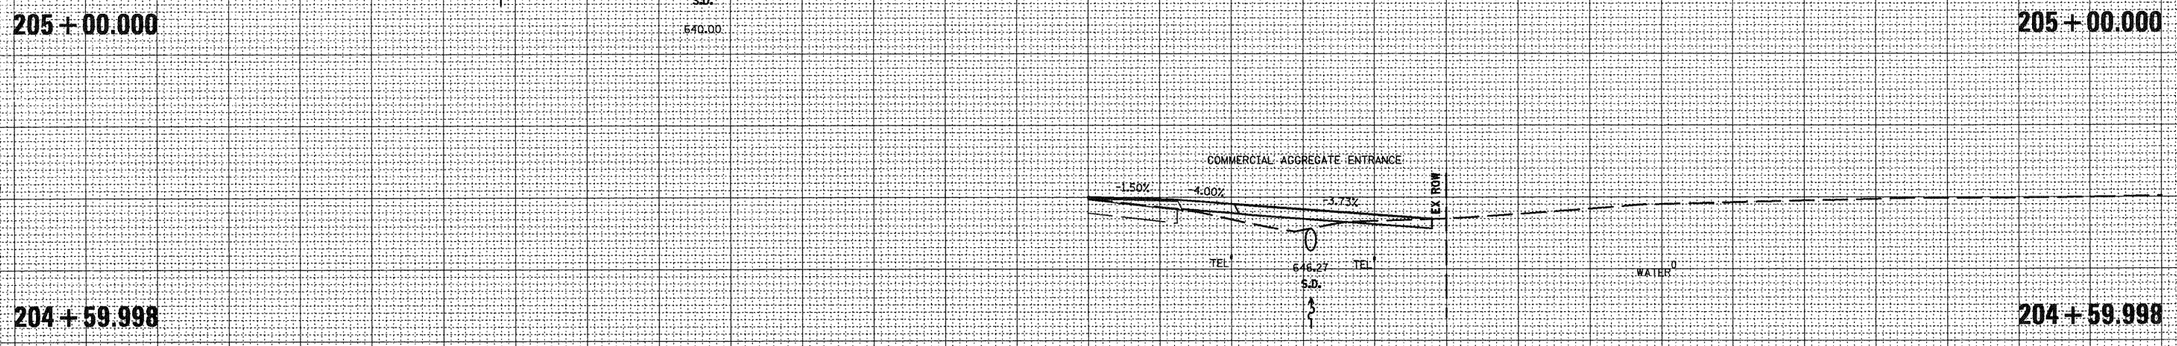

204 + 59.998

655
650
645

204 + 00.000

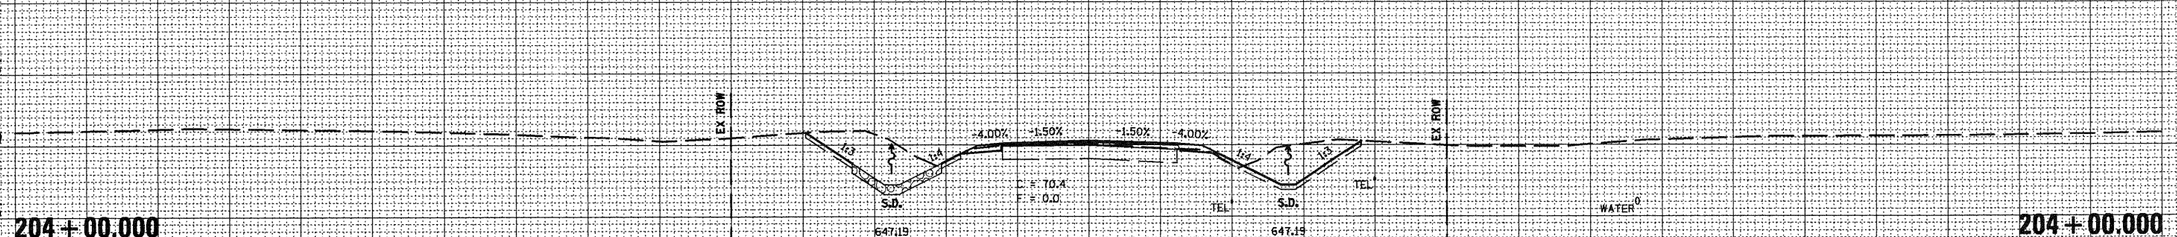

204 + 00.000

150 140 130 120 110 100 90 80 70 60 50 40 30 20 10 0 10 20 30 40 50 60 70 80 90 100 110 120 130 140 150

FINAL SURVEY — SURVEYED — PLOTTED — TEMPLATE — AREAS — AREAS CHECKED — NOTE BOOK — NO. — DATE

ORIGINAL SURVEY — SURVEYED — PLOTTED — TEMPLATE — AREAS — AREAS CHECKED — NOTE BOOK — NO. — DATE

FILE NAME = xssheets.dgn	USER NAME = horstkj	DESIGNED -	REVISED -
		DRAWN -	REVISED -
	PLOT SCALE = 20.0000 ' / IN.	CHECKED -	REVISED -
	PLOT DATE = 8/5/2010	DATE -	REVISED -

STATE OF ILLINOIS
DEPARTMENT OF TRANSPORTATION

CROSS SECTIONS

SCALE: | SHEET NO. OF SHEETS | STA. 204+00.000 TO STA. 205+62.620

F.A.P. RTE.	SECTION	COUNTY	TOTAL SHEETS	SHEET NO.
317	15W-2,RS-3;16W-3,RS-5	FULTON	171	163
		CONTRACT NO. 88098		
	ILLINOIS FED. AID PROJECT			

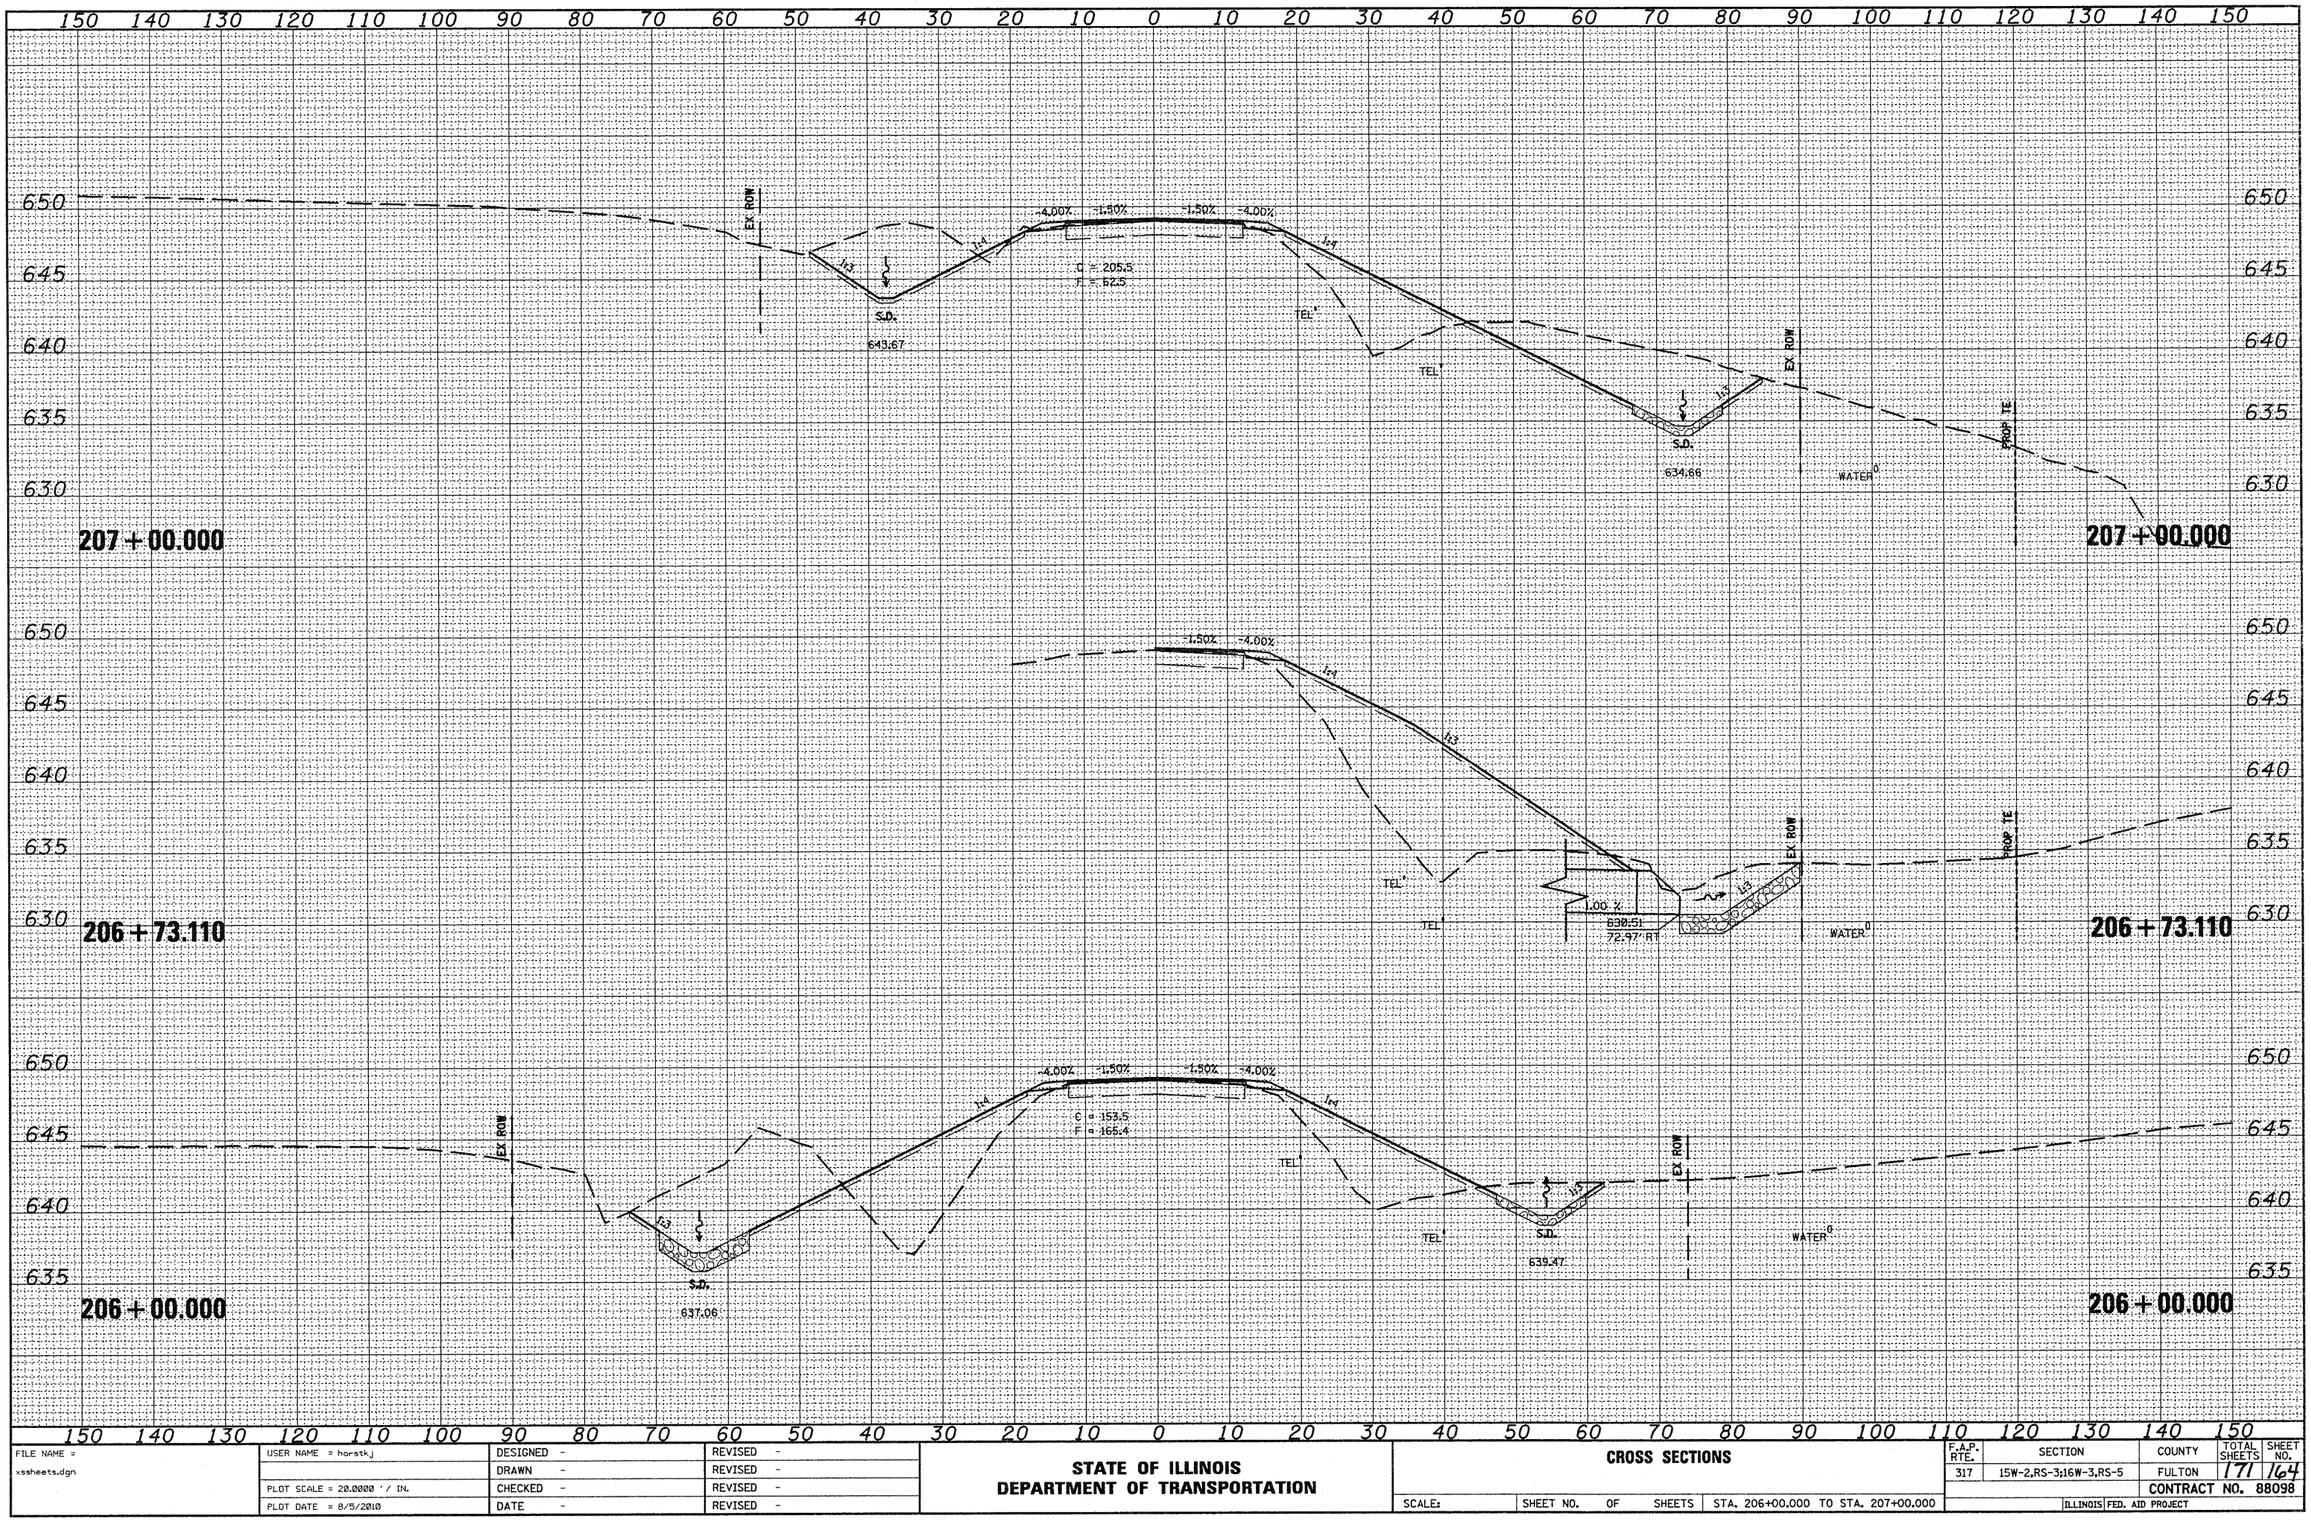

FILE NAME = xssheets.dgn	USER NAME = horstkj	DESIGNED -	REVISED -	**STATE OF ILLINOIS DEPARTMENT OF TRANSPORTATION**	**CROSS SECTIONS**
		DRAWN -	REVISED -		
	PLOT SCALE = 20.0000 ' / IN.	CHECKED -	REVISED -		
	PLOT DATE = 8/5/2010	DATE -	REVISED -		SCALE: SHEET NO. OF SHEETS STA. 206+00.000 TO STA. 207+00.000

F.A.P. RTE.	SECTION	COUNTY	TOTAL SHEETS	SHEET NO.
317	15W-2,RS-3;16W-3,RS-5	FULTON	171	164
		CONTRACT NO. 88098		
		ILLINOIS FED. AID PROJECT		

TOTAL SURVEY
NOTE BOOK
NO.
SURVEYED
PLOTTED
TEMP. GRADE
AREAS
AREAS CHECKED

150 140 130 120 110 100 90 80 70 60 50 40 30 20 10 0 10 20 30 40 50 60 70 80 90 100 110 120 130 140 150

650
645

210 + 07.998

COMMERCIAL AGGREGATE ENTRANCE

-1.50% -4.00% -3.31%

EX. ROW

TEL TEL

WATER

650
645
210 + 07.998

655
650

209 + 91.570

EX. ROW

COMMERCIAL AGGREGATE ENTRANCE

4.7% -4.00% -1.50%

TEL

655
650
209 + 91.570

655
650
645

209 + 00.000

EX. ROW

1:3 1:4 1:3

4.00% -1.50% -1.50% -4.00%

C = 117.5
F = 0.0

TEL TEL

S.D.
646.19

S.D.
646.00

EX. ROW

WATER

655
650
645
209 + 00.000

650
645

208 + 00.000

EX. ROW

1:3 1:4 1:3

-4.00% -1.50% -1.56% -4.00%

C = 176.8
F = 0.0

TEL TEL

S.D.
645.80

S.D.
644.00

EX. ROW

WATER

650
645
208 + 00.000

150 140 130 120 110 100 90 80 70 60 50 40 30 20 10 0 10 20 30 40 50 60 70 80 90 100 110 120 130 140 150

FINAL SURVEY — NOTE BOOK — NO. — SURVEYED — PLOTTED — TEMPLATE — AREAS — AREAS CHECKED

ORIGINAL SURVEY — NOTE BOOK — NO. — SURVEYED — PLOTTED — TEMPLATE — AREAS — AREAS CHECKED

FILE NAME = xssheets.dgn	USER NAME = horstkj	DESIGNED -	REVISED -
		DRAWN -	REVISED -
	PLOT SCALE = 20.0000 ' / IN.	CHECKED -	REVISED -
	PLOT DATE = 8/5/2010	DATE -	REVISED -

STATE OF ILLINOIS
DEPARTMENT OF TRANSPORTATION

CROSS SECTIONS

SCALE: | SHEET NO. OF SHEETS | STA. 208+00.000 TO STA. 210+07.998

F.A.P. RTE.	SECTION	COUNTY	TOTAL SHEETS	SHEET NO.
317	15W-2,RS-3;16W-3,RS-5	FULTON	171	165
		CONTRACT NO. 88098		
	ILLINOIS	FED. AID PROJECT		

150 140 130 120 110 100 90 80 70 60 50 40 30 20 10 0 10 20 30 40 50 60 70 80 90 100 110 120 130 140 150

650
645
640

214 + 00.000

EX ROW

4.00% -1.50% -1.50% -4.00%

1:3 1:4 1:4 1:3

C = 48.6
F = 19.3

S.D.
645.20

TEL
TEL
S.D.
643.99

EX ROW

WATER

214 + 00.000

650
645

213 + 00.000

EX ROW

4.00% -1.50% -1.50% -4.00%

1:3 1:4 1:4 1:3

C = 99.6
F = 0.0

S.D.
645.60

TEL
TEL
S.D.
645.50

EX ROW

WATER

213 + 00.000

650
645

212 + 00.000

EX ROW

4.00% -1.50% -1.50% -4.00%

1:3 1:4 1:4 1:3

C = 81.6
F = 0.0

S.D.
645.99

TEL
TEL
S.D.
645.82

EX ROW

WATER

212 + 00.000

655
650
645

211 + 00.000

EX ROW

4.00% -1.50% -1.50% -4.00%

1:3 1:4 1:4 1:3

C = 72.9
F = 0.0

S.D.
646.38

TEL
TEL
S.D.
646.14

EX ROW

WATER

211 + 00.000

150 140 130 120 110 100 90 80 70 60 50 40 30 20 10 0 10 20 30 40 50 60 70 80 90 100 110 120 130 140 150

FILE NAME = xssheets.dgn	USER NAME = horstkj	DESIGNED -	REVISED -
		DRAWN -	REVISED -
	PLOT SCALE = 20.0000 ' / IN.	CHECKED -	REVISED -
	PLOT DATE = 8/5/2010	DATE -	REVISED -

STATE OF ILLINOIS
DEPARTMENT OF TRANSPORTATION

CROSS SECTIONS

SCALE: | SHEET NO. OF SHEETS | STA. 211+00.000 TO STA. 214+00.000

F.A.P. RTE.	SECTION	COUNTY	TOTAL SHEETS	SHEET NO.
317	15W-2,RS-3;16W-3,RS-5	FULTON	171	166
		CONTRACT NO. 88098		
	ILLINOIS FED. AID PROJECT			

FINAL SURVEY NOTE BOOK — SURVEYED — PLOTTED — TEMPLATE — AREAS — AREAS CHECKED — NO. — DATE

150 140 130 120 110 100 90 80 70 60 50 40 30 20 10 0 10 20 30 40 50 60 70 80 90 100 110 120 130 140 150

650
645

216 + 00.000

EX. ROW

SUMMIT

4.00% -1.50% -1.50% -4.00%

1:3 1:4

S.D.
646.50

C = 94.9
F = 4.5

TEL'

TEL'

SUMMIT

1:4 1:3

S.D.
645.00

WATER

EX. ROW

650
645

216 + 00.000

650
645

215 + 00.000

EX. ROW

4.00% -1.50% -1.50% -4.00%

1:3 1:4

C = 128.2
F = 1.1

S.D.
646.32

TEL'

TEL'

1:4 1:3

S.D.
643.97

WATER

EX. ROW

650
645

215 + 00.000

650
645
640

214 + 41.346

EX. ROW

1:3

4.00% -1.50% -1.50% -4.00%

1:6.6

3.03 %

3.03 %

1:4

1:3

645.04
33.55' LT

644.86
15.56' LT

643.90
16.16' RT

TEL'

TEL'

643.36
34.12' RT

WATER

EX. ROW

PROP. TE

650
645
640

214 + 41.346

150 140 130 120 110 100 90 80 70 60 50 40 30 20 10 0 10 20 30 40 50 60 70 80 90 100 110 120 130 140 150

FINAL SURVEY
NOTE BOOK
NO.
SURVEYED
PLOTTED
TEMPLATE
AREAS
AREAS CHECKED

ORIGINAL SURVEY
NOTE BOOK
NO.
SURVEYED
PLOTTED
TEMPLATE
AREAS
AREAS CHECKED

FILE NAME = xssheets.dgn	USER NAME = horstkj	DESIGNED -	REVISED -
		DRAWN -	REVISED -
	PLOT SCALE = 20.0000 ' / IN.	CHECKED -	REVISED -
	PLOT DATE = 8/5/2010	DATE -	REVISED -

STATE OF ILLINOIS
DEPARTMENT OF TRANSPORTATION

CROSS SECTIONS

SCALE: | SHEET NO. OF SHEETS | STA. 214+41.346 TO STA. 216+00.000

F.A.P. RTE.	SECTION	COUNTY	TOTAL SHEETS	SHEET NO.
317	15W-2,RS-3;16W-3,RS-5	FULTON	171	167

CONTRACT NO. 88098

ILLINOIS | FED. AID PROJECT

150 140 130 120 110 100 90 80 70 60 50 40 30 20 10 0 10 20 30 40 50 60 70 80 90 100 110 120 130 140 150

650
645
640

EX ROW

4.00% 1.50% 1.50% 4.00%

1:4 1:4

1:3

0.5% 2.78 % 2.78 %

643.01
37.55' LT

642.92
19.57' LT

641.77
21.72' RT

641.19
45.68' RT

TEL TEL

WATER

EX ROW

PROP TE

217 + 16.608

650
645
640

EX ROW

4.00% 1.50% 1.50% 4.00%

1:4 1:4

1:3

C = 42.0
P = 28.4

S.D.
643.79

TEL TEL

S.D.
641.66

WATER

EX ROW

PROP TE

217 + 00.000

150 140 130 120 110 100 90 80 70 60 50 40 30 20 10 0 10 20 30 40 50 60 70 80 90 100 110 120 130 140 150

FINAL SURVEY — NOTE BOOK — NO. — SURVEYED — PLOTTED — TEMPLATE — AREAS — AREAS CHECKED — BY — DATE

ORIGINAL SURVEY — NOTE BOOK — NO. — SURVEYED — PLOTTED — TEMPLATE — AREAS — AREAS CHECKED — BY — DATE

FILE NAME = xssheets.dgn	USER NAME = horstkj	DESIGNED -	REVISED -
		DRAWN -	REVISED -
	PLOT SCALE = 20.0000 ' / IN.	CHECKED -	REVISED -
	PLOT DATE = 8/5/2010	DATE -	REVISED -

STATE OF ILLINOIS
DEPARTMENT OF TRANSPORTATION

CROSS SECTIONS

SCALE: | SHEET NO. OF SHEETS | STA. 216+94.030 TO STA. 217+16.608

F.A.P. RTE.	SECTION	COUNTY	TOTAL SHEETS	SHEET NO.
317	15W-2,RS-3;16W-3,RS-5	FULTON	171	168
		CONTRACT NO. 88098		
	ILLINOIS	FED. AID PROJECT		

150 140 130 120 110 100 90 80 70 60 50 40 30 20 10 0 10 20 30 40 50 60 70 80 90 100 110 120 130 140 150

650
645
640

220 + 00.000

EX. ROW

4.00% -1.50% -1.50% -4.00%

C. = 75.4
F. = 0.9

S.D.
646.21

TEL.

S.D.
644.27

EX. ROW

WATER

220 + 00.000

650
645
640

219 + 00.000

EX. ROW

4.00% -1.50% -1.50% -4.00%

C. = 27.7
F. = 13.1

S.D.
645.91

TEL.

S.D.
643.00

EX. ROW

WATER

219 + 00.000

650
645
640

218 + 06.000

COMMERCIAL AGGREGATE ENTRANCE

-1.50% -4.00% -2.21%

EX. ROW

TEL. TEL.

WATER

642.03
S.D.

218 + 06.000

650
645
640

218 + 00.000

EX. ROW

COMMERCIAL AGGREGATE ENTRANCE

-4.00% -1.50% -1.50% -4.00% -2.13%

C. = 55.7
F. = 6.7

S.D.
645.61

TEL. TEL.

EX. ROW

WATER

641.97
S.D.

218 + 00.000

150 140 130 120 110 100 90 80 70 60 50 40 30 20 10 0 10 20 30 40 50 60 70 80 90 100 110 120 130 140 150

ORIGINAL SURVEY
NOTE BOOK
NO.
SURVEYED
PLOTTED
TEMPLATE
TESTS
AREAS CHECKED

FINAL SURVEY
NOTE BOOK
NO.
SURVEYED
PLOTTED
TEMPLATE
TESTS
AREAS CHECKED

FILE NAME = xssheets.dgn	USER NAME = horstkj	DESIGNED -	REVISED -
		DRAWN -	REVISED -
	PLOT SCALE = 20.0000 ' / IN.	CHECKED -	REVISED -
	PLOT DATE = 8/5/2010	DATE -	REVISED -

STATE OF ILLINOIS
DEPARTMENT OF TRANSPORTATION

CROSS SECTIONS

SCALE: | SHEET NO. OF SHEETS | STA. 218+00.000 TO STA. 220+00.000

F.A.P. RTE.	SECTION	COUNTY	TOTAL SHEETS	SHEET NO.
317	15W-2,RS-3;16W-3,RS-5	FULTON	171	169
		CONTRACT NO. 88098		
		ILLINOIS FED. AID PROJECT		

150 140 130 120 110 100 90 80 70 60 50 40 30 20 10 0 10 20 30 40 50 60 70 80 90 100 110 120 130 140 150

655
650
645

225 + 00.000

EX. ROW

1:3 1:4 -4.00% -1.50% -1.50% -4.00% 1:4 1:3

C = 60.6
F = 0.0

S.D.
647.71

TEL
S.D.
646.60

EX. ROW

225 + 00.000

655
650
645

223 + 00.000

EX. ROW

1:3 1:4 -4.00% -1.50% -1.50% -4.00% 1:4 1:3

C = 79.3
F = 0.0

S.D.
647.11

TEL TEL S.D.
647.11

WATER

EX. ROW

223 + 00.000

655
650
645

222 + 00.000

EX. ROW

1:3 1:4 -4.00% -1.50% -1.50% -4.00% 1:4 1:3

C = 79.5
F = 0.0

S.D.
646.81

TEL TEL S.D.
646.81

WATER

EX. ROW

222 + 00.000

655
650
645

221 + 00.000

EX. ROW

COMMERCIAL AGGREGATE ENTRANCE

6.49% -4.00% -1.50% -1.50% -4.00% -0.69%

646.51
S.D.

TEL TEL
645.54
S.D.

WATER

EX. ROW

COMMERCIAL AGGREGATE ENTRANCE

221 + 00.000

655
650
645
640

150 140 130 120 110 100 90 80 70 60 50 40 30 20 10 0 10 20 30 40 50 60 70 80 90 100 110 120 130 140 150

FINAL SURVEY
NOTE BOOK
NO.
SURVEYED
PLOTTED
TEMPLATE
AREAS
AREAS CHECKED
DATE

ORIGINAL SURVEY
NOTE BOOK
NO.
SURVEYED
PLOTTED
TEMPLATE
AREAS
AREAS CHECKED
DATE

FILE NAME = xssheets.dgn

USER NAME = horstkj
PLOT SCALE = 20.0000 ' / IN.
PLOT DATE = 8/5/2010

DESIGNED -
DRAWN -
CHECKED -
DATE -

REVISED -
REVISED -
REVISED -
REVISED -

STATE OF ILLINOIS
DEPARTMENT OF TRANSPORTATION

CROSS SECTIONS

SCALE:
SHEET NO. OF SHEETS
STA. 221+00.000 TO STA. 225+00.000

F.A.P. RTE.	SECTION	COUNTY	TOTAL SHEETS	SHEET NO.
317	15W-2,RS-3;16W-3,RS-5	FULTON	171	170
		CONTRACT NO. 88098		
	ILLINOIS FED. AID PROJECT			

150 140 130 120 110 100 90 80 70 60 50 40 30 20 10 0 10 20 30 40 50 60 70 80 90 100 110 120 130 140 150

645 640 635 660 655 650 645 655 650 645 655 650 645

229 + 00.000

PERM. EASEMENT

PERM. EA

TEL

229 + 00.000

PERM. EASEMENT

-4.00% -1.50% -1.50% -4.00%

C = 32.0
F = 0.0

TEL

PERM. EASEMENT

S.D.
645.70

228 + 00.000

228 + 00.000

655 650 645 655 650 645 655 650 645

EX. ROW

-4.00% -1.50% -1.50% -4.00%

C = 47.0
F = 0.0

S.D.
648.31

TEL

S.D.
648.00

EX. ROW

227 + 00.000

227 + 00.000

EX. ROW

-4.00% -1.50% -1.50% -4.00%

C = 57.9
F = 0.0

S.D.
648.01

TEL

S.D.
648.30

EX. ROW

226 + 00.000

226 + 00.000

150 140 130 120 110 100 90 80 70 60 50 40 30 20 10 0 10 20 30 40 50 60 70 80 90 100 110 120 130 140 150

FINAL SURVEY
NOTE BOOK
NO.
SURVEYED
PLOTTED
TEMPLATE
AREAS
AREAS CHECKED
DATE

ORIGINAL SURVEY
NOTE BOOK
NO.
SURVEYED
PLOTTED
TEMPLATE
AREAS
AREAS CHECKED
DATE

FILE NAME = xssheets.dgn	USER NAME = horstkj	DESIGNED -	REVISED -
		DRAWN -	REVISED -
	PLOT SCALE = 20.0000 ' / IN.	CHECKED -	REVISED -
	PLOT DATE = 8/5/2010	DATE -	REVISED -

STATE OF ILLINOIS
DEPARTMENT OF TRANSPORTATION

CROSS SECTIONS

SCALE: | SHEET NO. OF SHEETS | STA. 226+00.000 TO STA. 229+00.000

F.A.P. RTE.	SECTION	COUNTY	TOTAL SHEETS	SHEET NO.
317	15W-2,RS-3;16W-3,RS-5	FULTON	17	17
		CONTRACT NO. 88098		
		ILLINOIS FED. AID PROJECT		